



**NOA TEAM**

**ARSA PROJECT**

| جدول مساحت کلی مسابقه آرسا                                                                      |                    |         |                                    |         |                   |       |                 |
|-------------------------------------------------------------------------------------------------|--------------------|---------|------------------------------------|---------|-------------------|-------|-----------------|
| کاربری<br>طبقات                                                                                 | مسکونی             |         |                                    | پارکینگ | انبار             |       | مساحت کل طبقه   |
|                                                                                                 | واحد               | مساحت   | مساحت واحدها                       |         | واحد              | مساحت | مساحت           |
| زیرزمین ۱-                                                                                      | -                  | -       | -                                  | -       | 10                | 50.00 | 275.20          |
| همکف                                                                                            | -                  | -       | -                                  | -       | -                 | -     | 275.20          |
| اول                                                                                             | 2                  | 246.00  | واحد ۱ : 123.00<br>واحد ۲ : 123.00 | 29.20   | -                 | -     | 275.20          |
| دوم                                                                                             | 2                  | 246.00  | واحد ۱ : 123.00<br>واحد ۲ : 123.00 | 29.20   | -                 | -     | 275.20          |
| سوم                                                                                             | 2                  | 246.00  | واحد ۱ : 123.00<br>واحد ۲ : 123.00 | 29.20   | -                 | -     | 275.20          |
| چهارم                                                                                           | 2                  | 246.00  | واحد ۱ : 123.00<br>واحد ۲ : 123.00 | 29.20   | -                 | -     | 275.20          |
| پنجم                                                                                            | 2                  | 246.00  | واحد ۱ : 123.00<br>واحد ۲ : 123.00 | 29.20   | -                 | -     | 275.20          |
| جمع                                                                                             | مجموع مساحت مسکونی |         |                                    | -       | مجموع مساحت انبار |       | مساحت کل مجموعه |
|                                                                                                 | 10                 | 1230.00 |                                    | -       | 10                | 50.00 | 1925.00         |
| دیوارهای مشترک بین فضای مسکونی و مشاعات(راه پله، آسانسور و لابی) جزء مساحت مسکونی محاسبه می شود |                    |         |                                    |         |                   |       |                 |
| نیازی به پر کردن خانه های با علامت (-) نیست                                                     |                    |         |                                    |         |                   |       |                 |
| لطفا پلی لاین مساحت کل طبقه و واحدهای مسکونی در فایل اتوکد ترسیم شود                            |                    |         |                                    |         |                   |       |                 |

 

**PLANS**

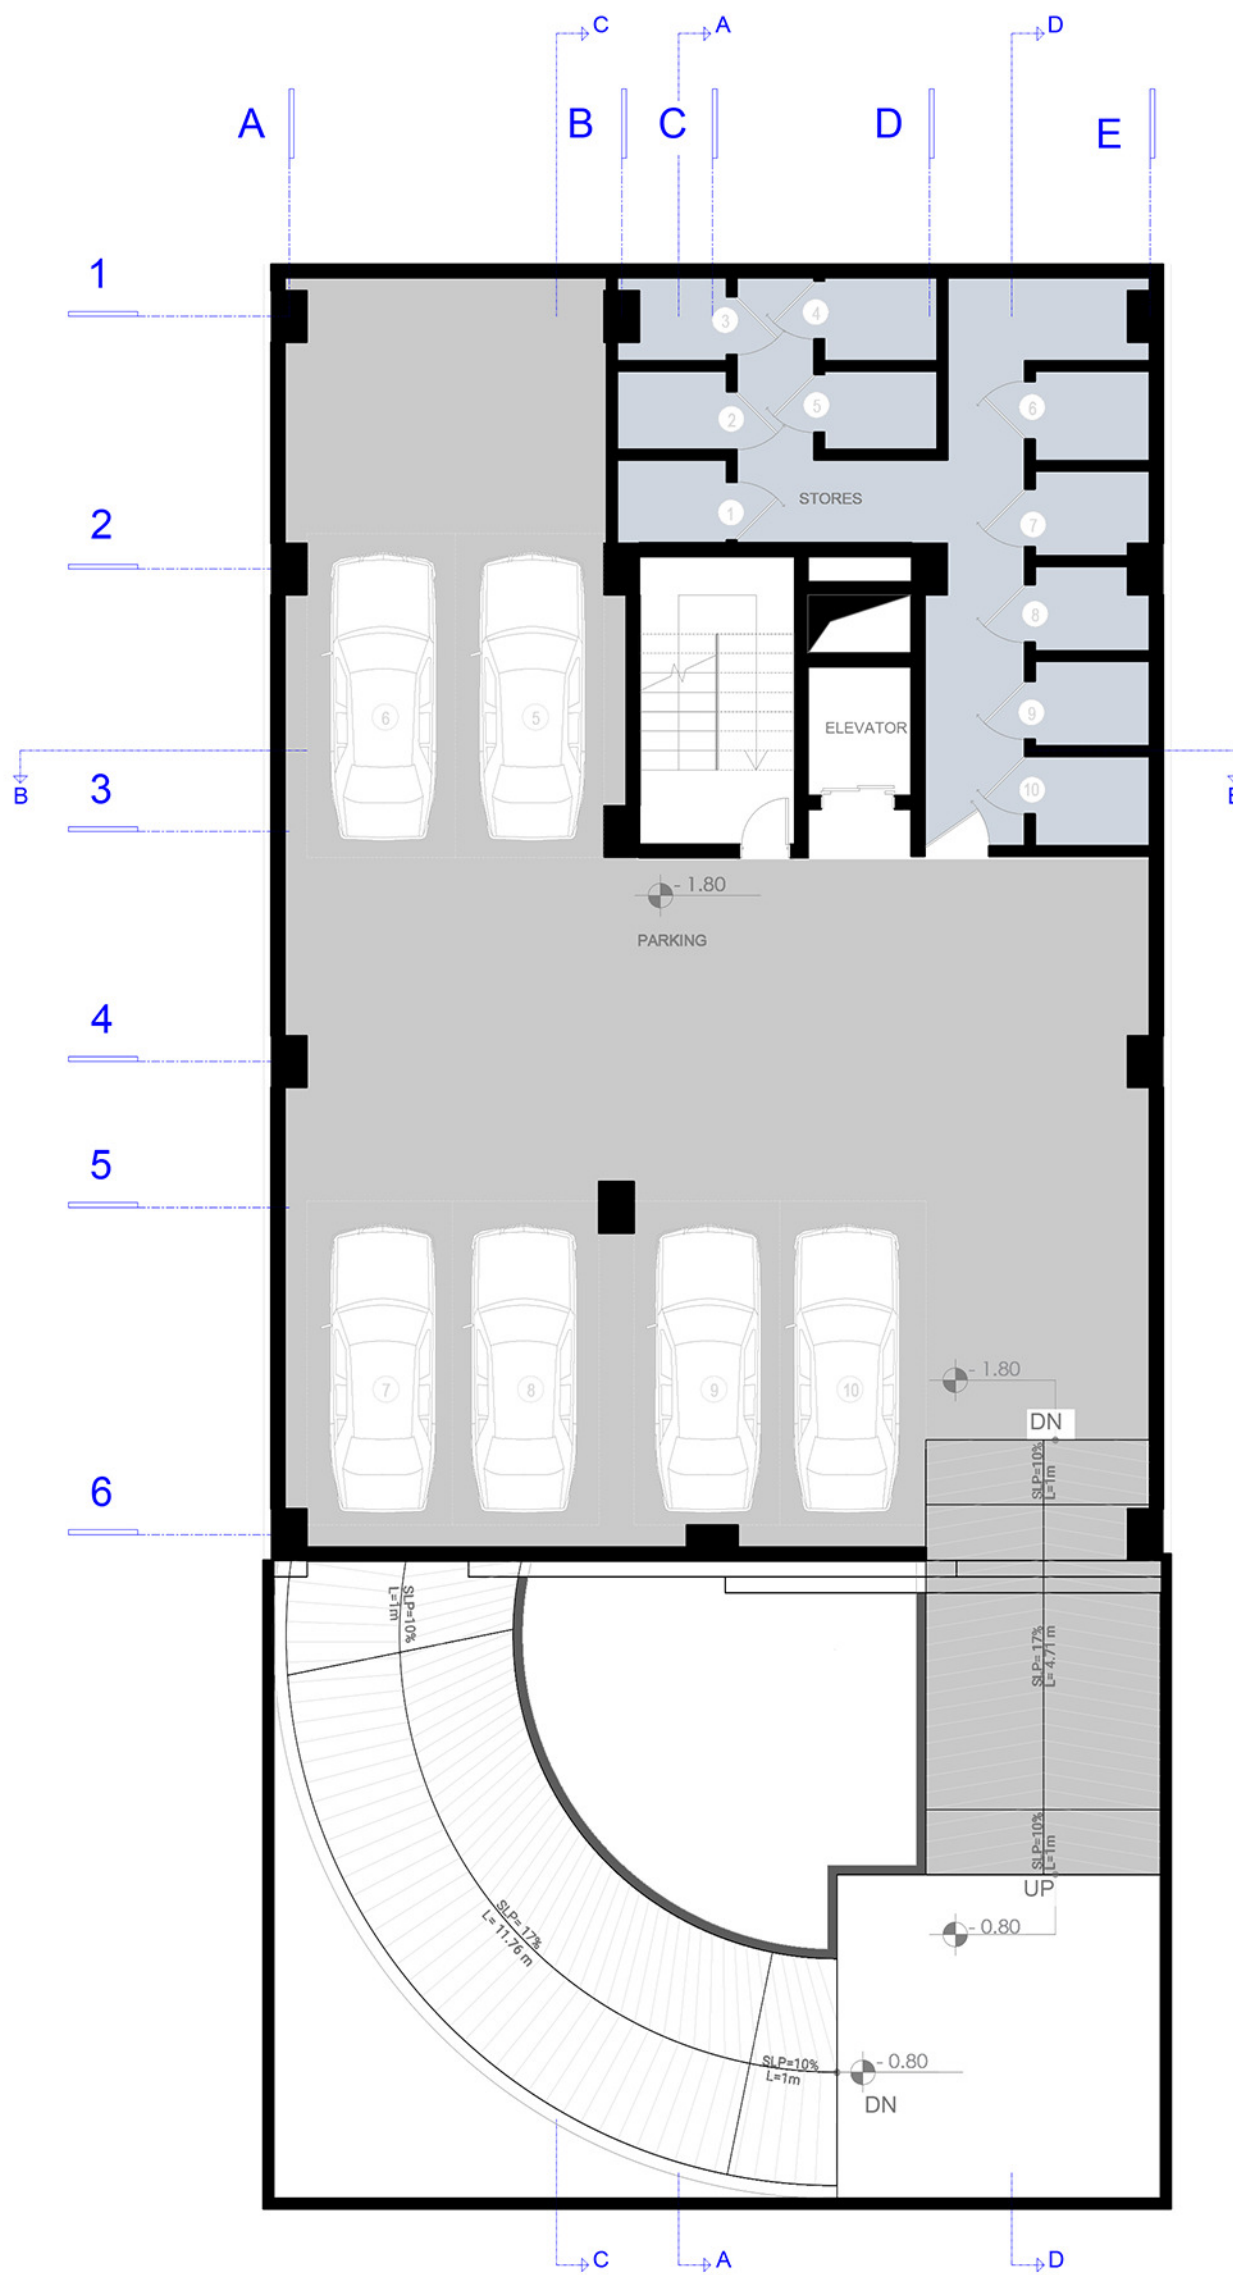


# BASEMENT FLOOR PLAN

SCALE: 1:100









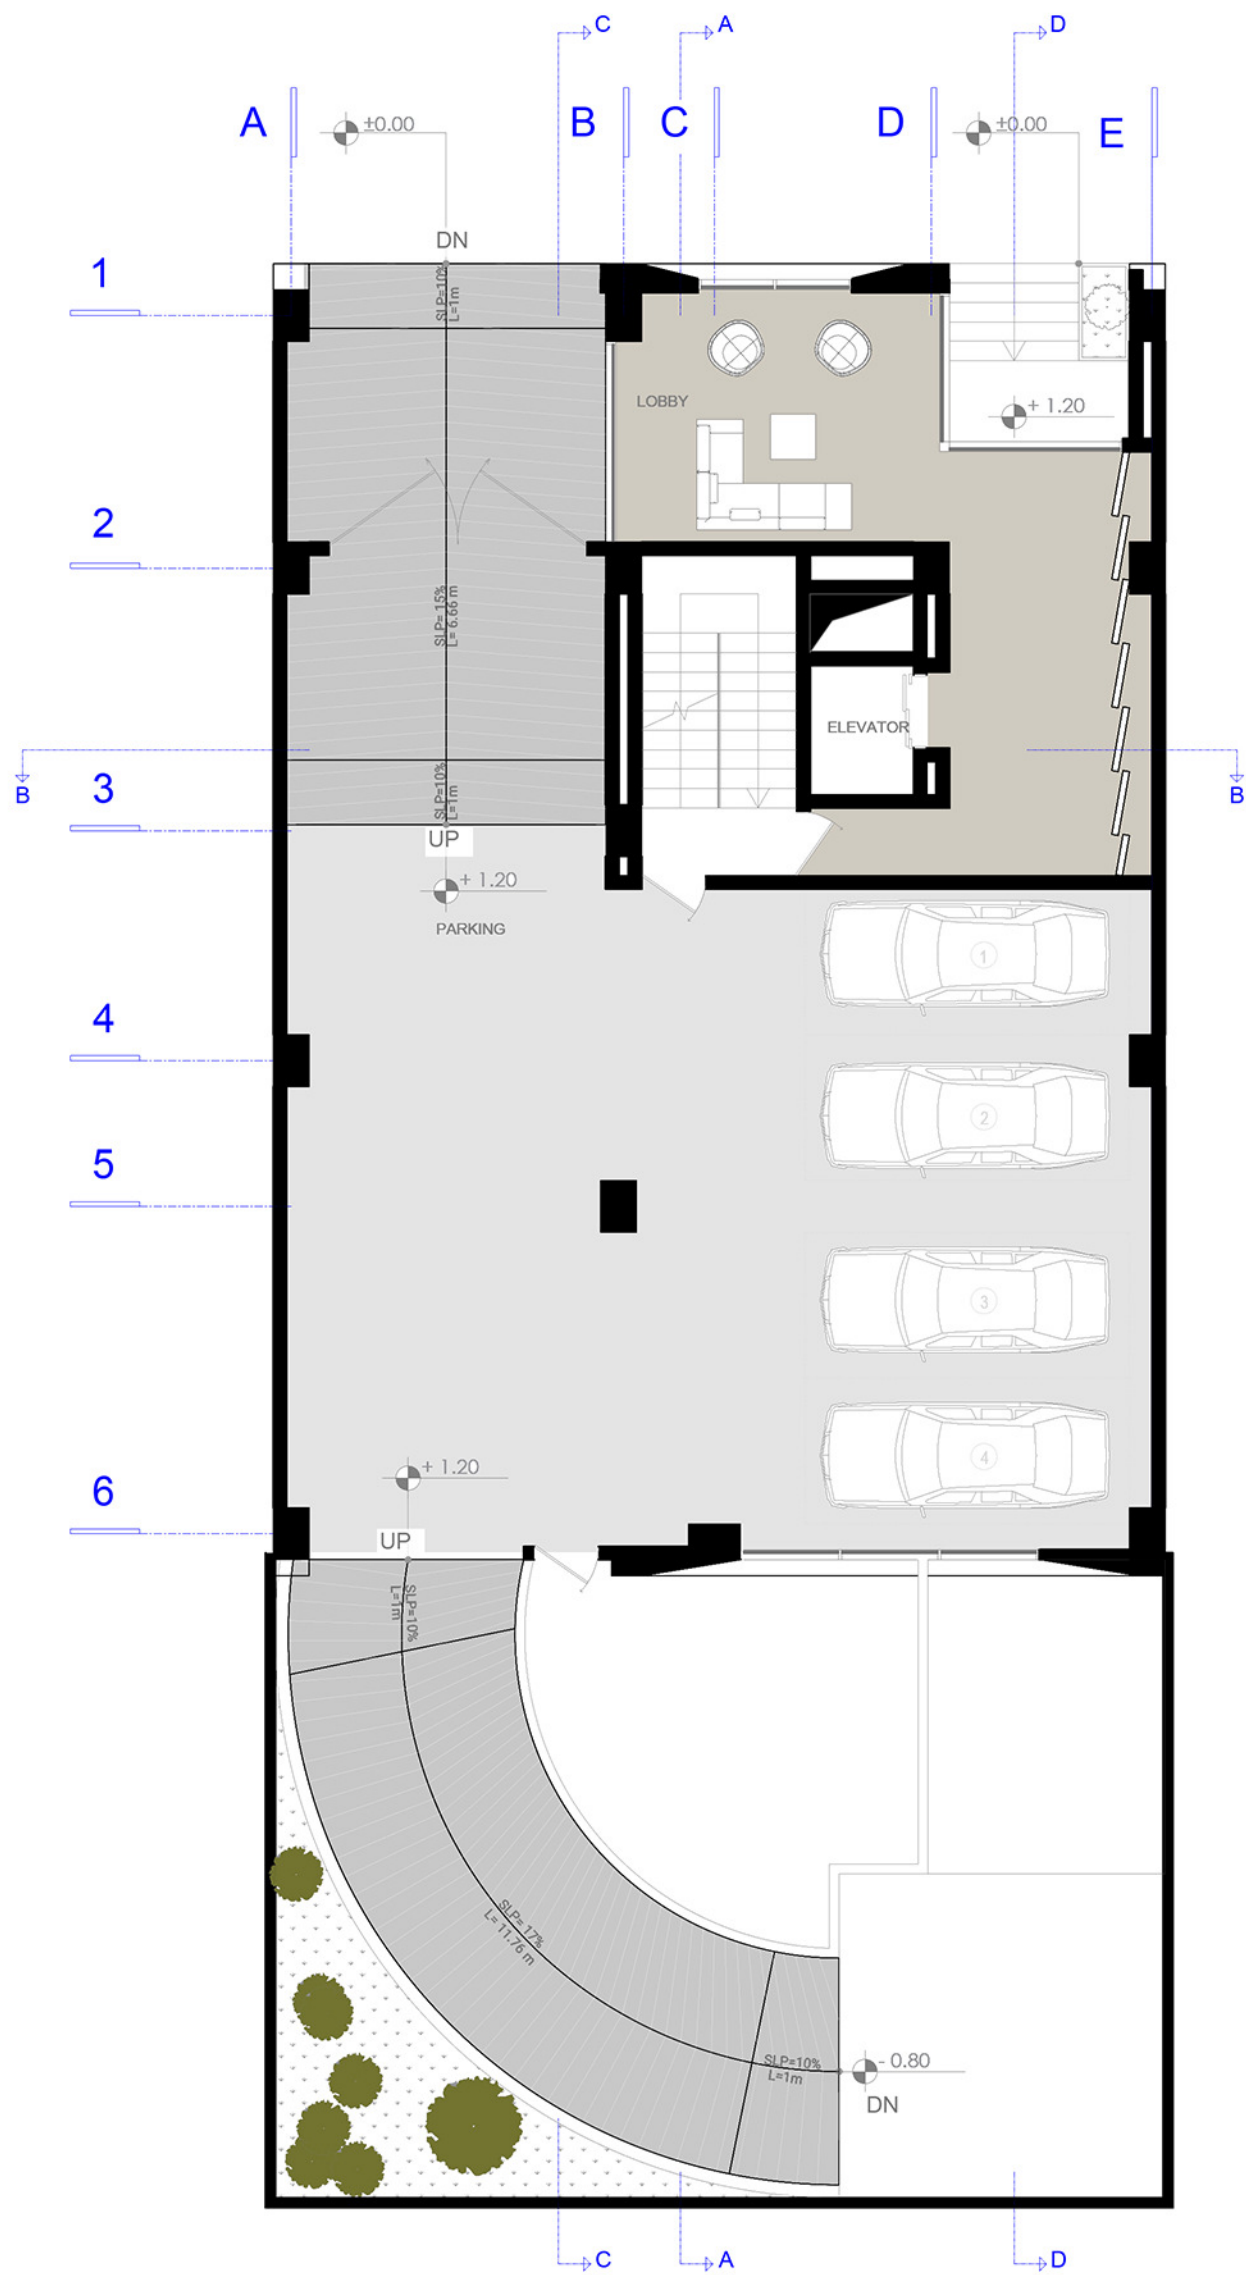

## GROUND FLOOR PLAN


SCALE: 1:100

 


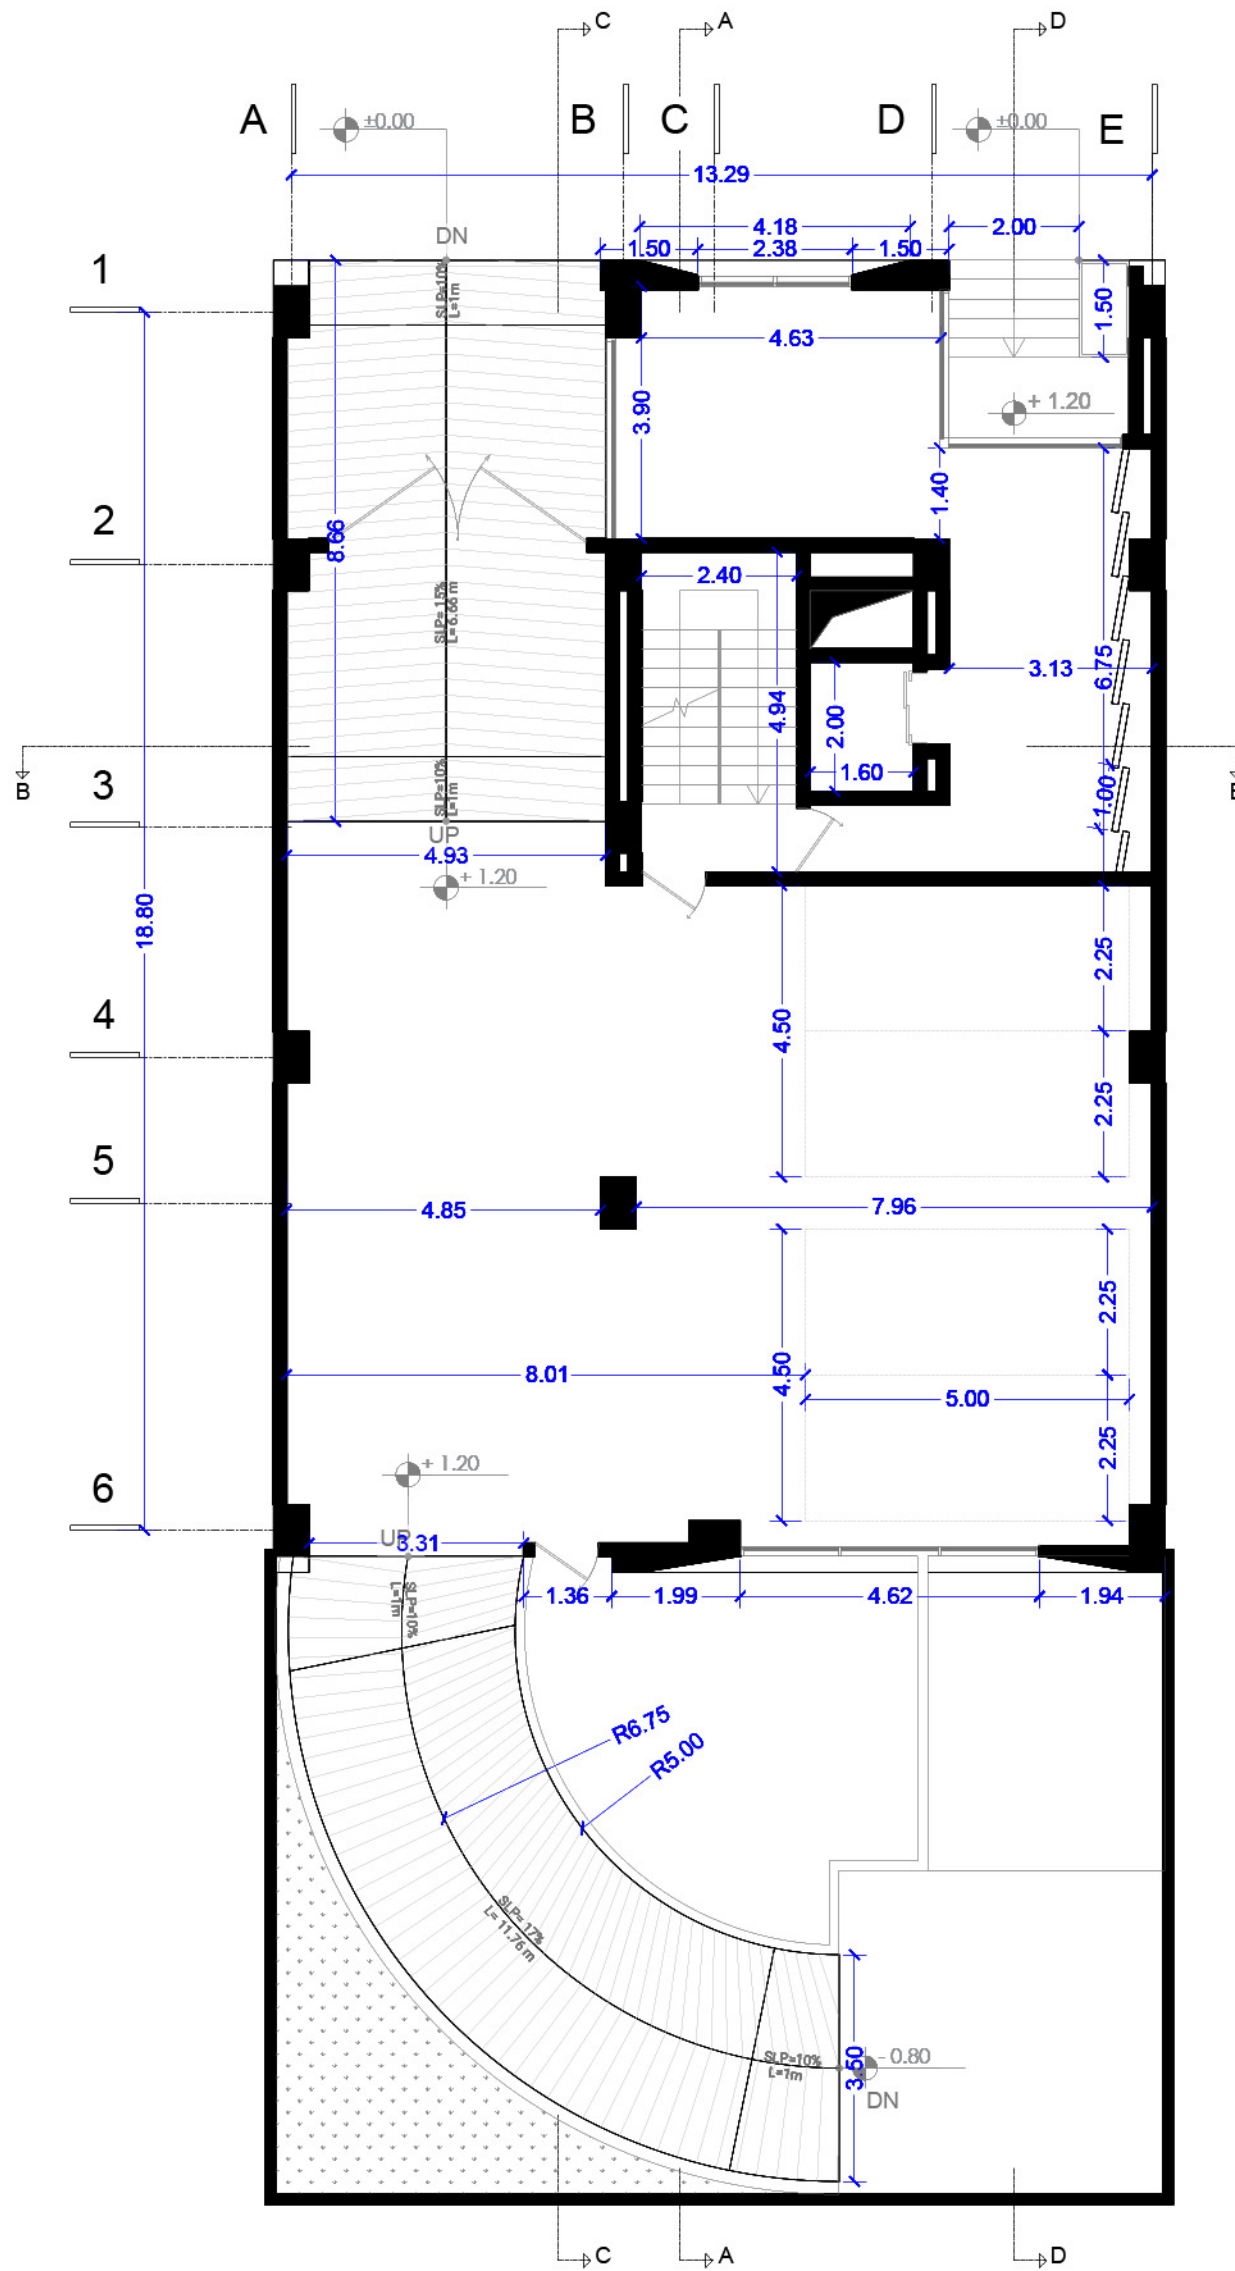

# GROUND FLOOR PLAN

SCALE: 1:100

 


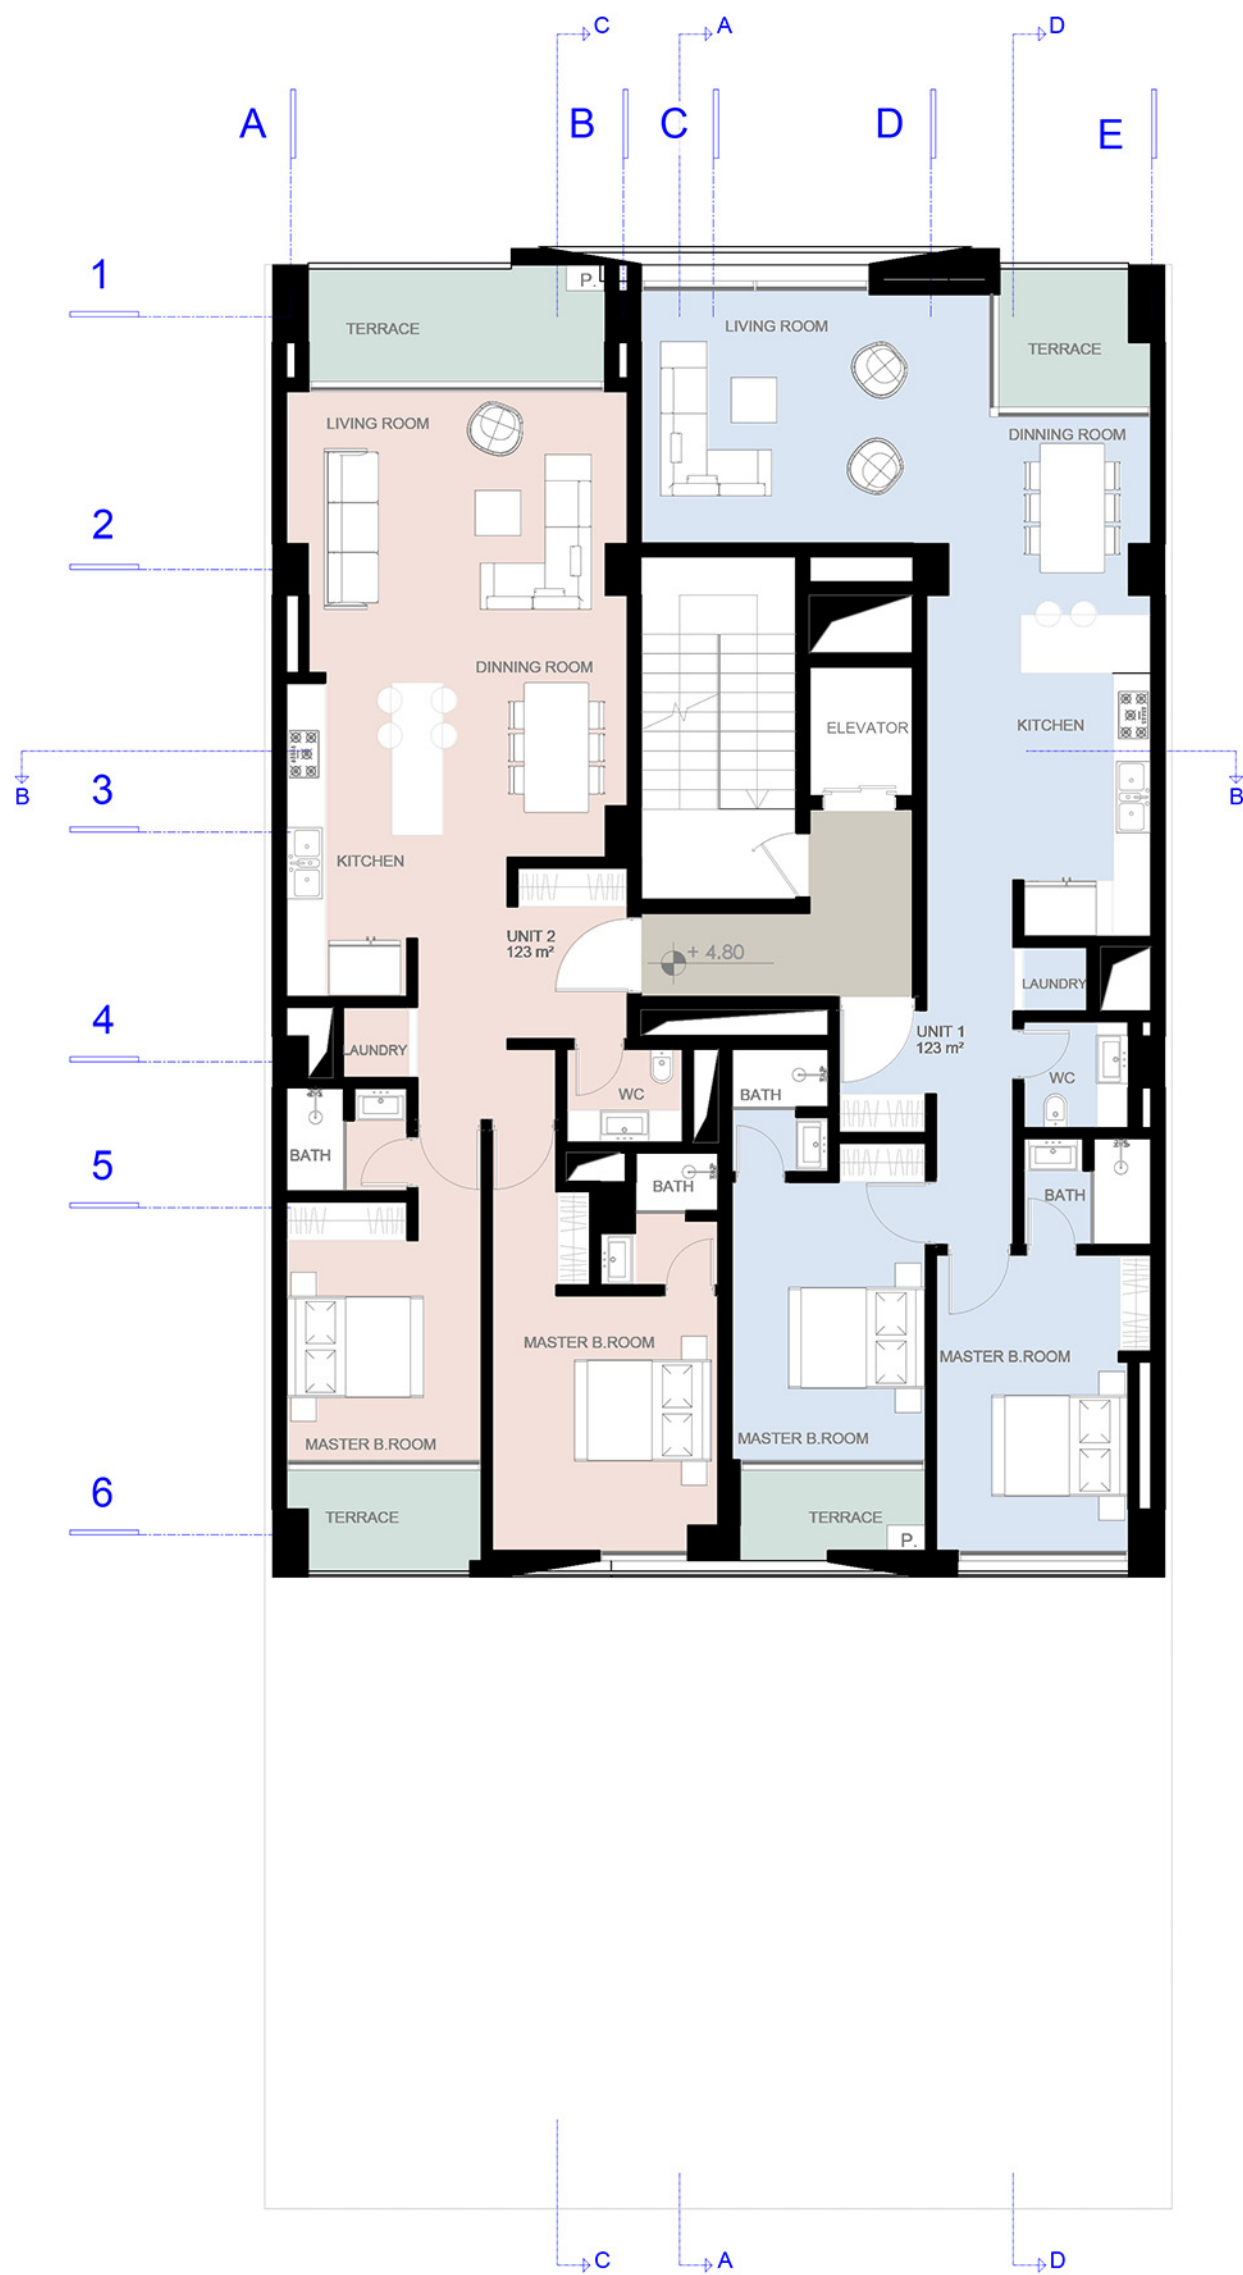


# FIRST FLOOR PLAN

SCALE: 1:100



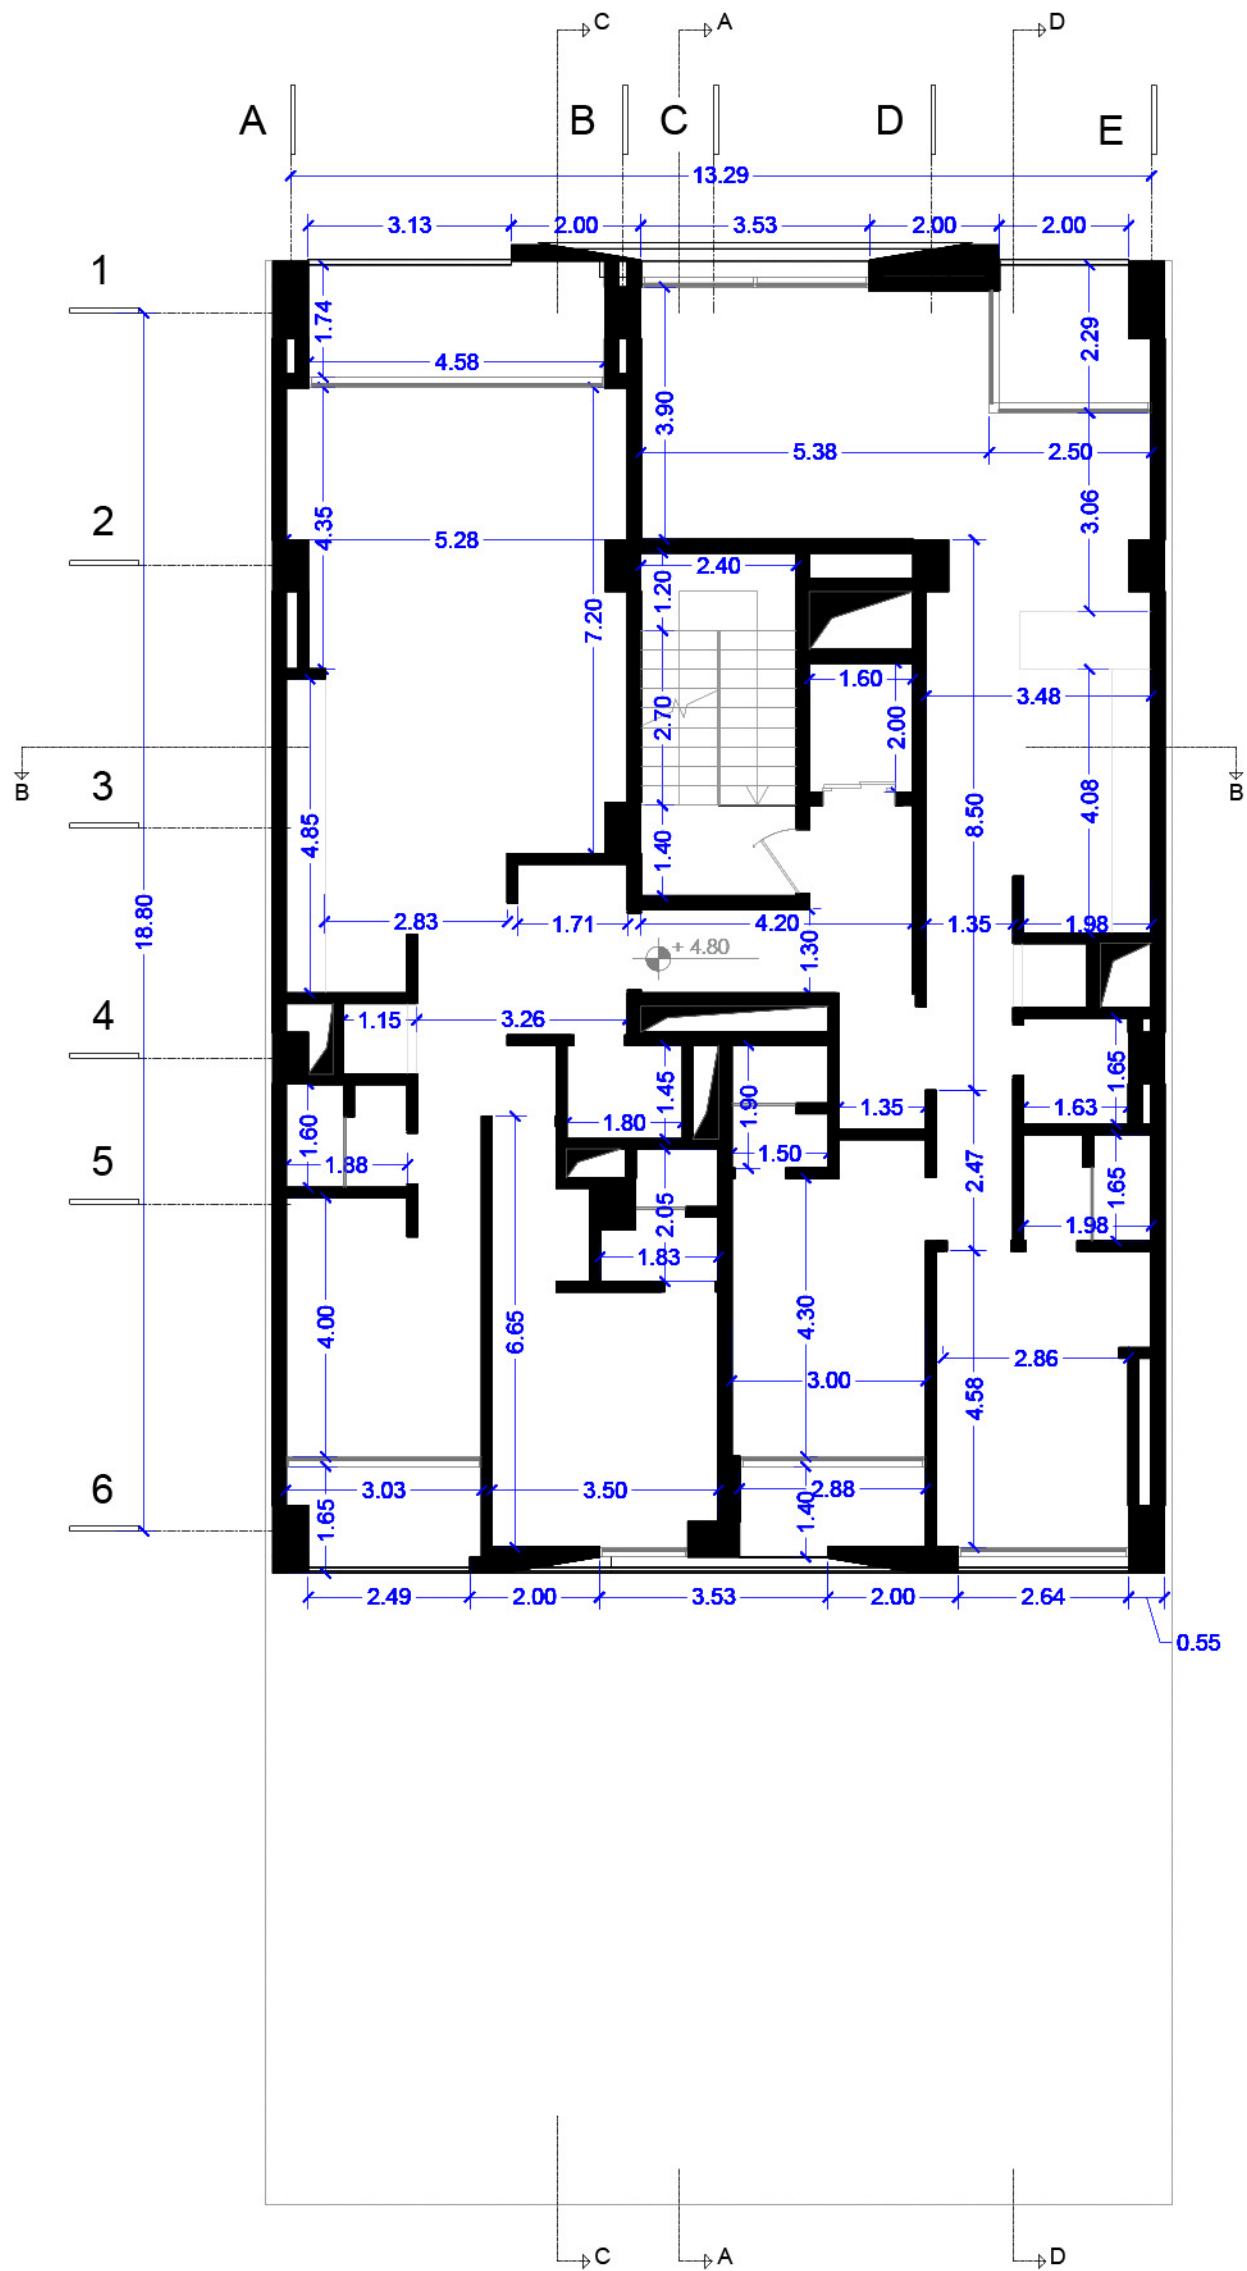

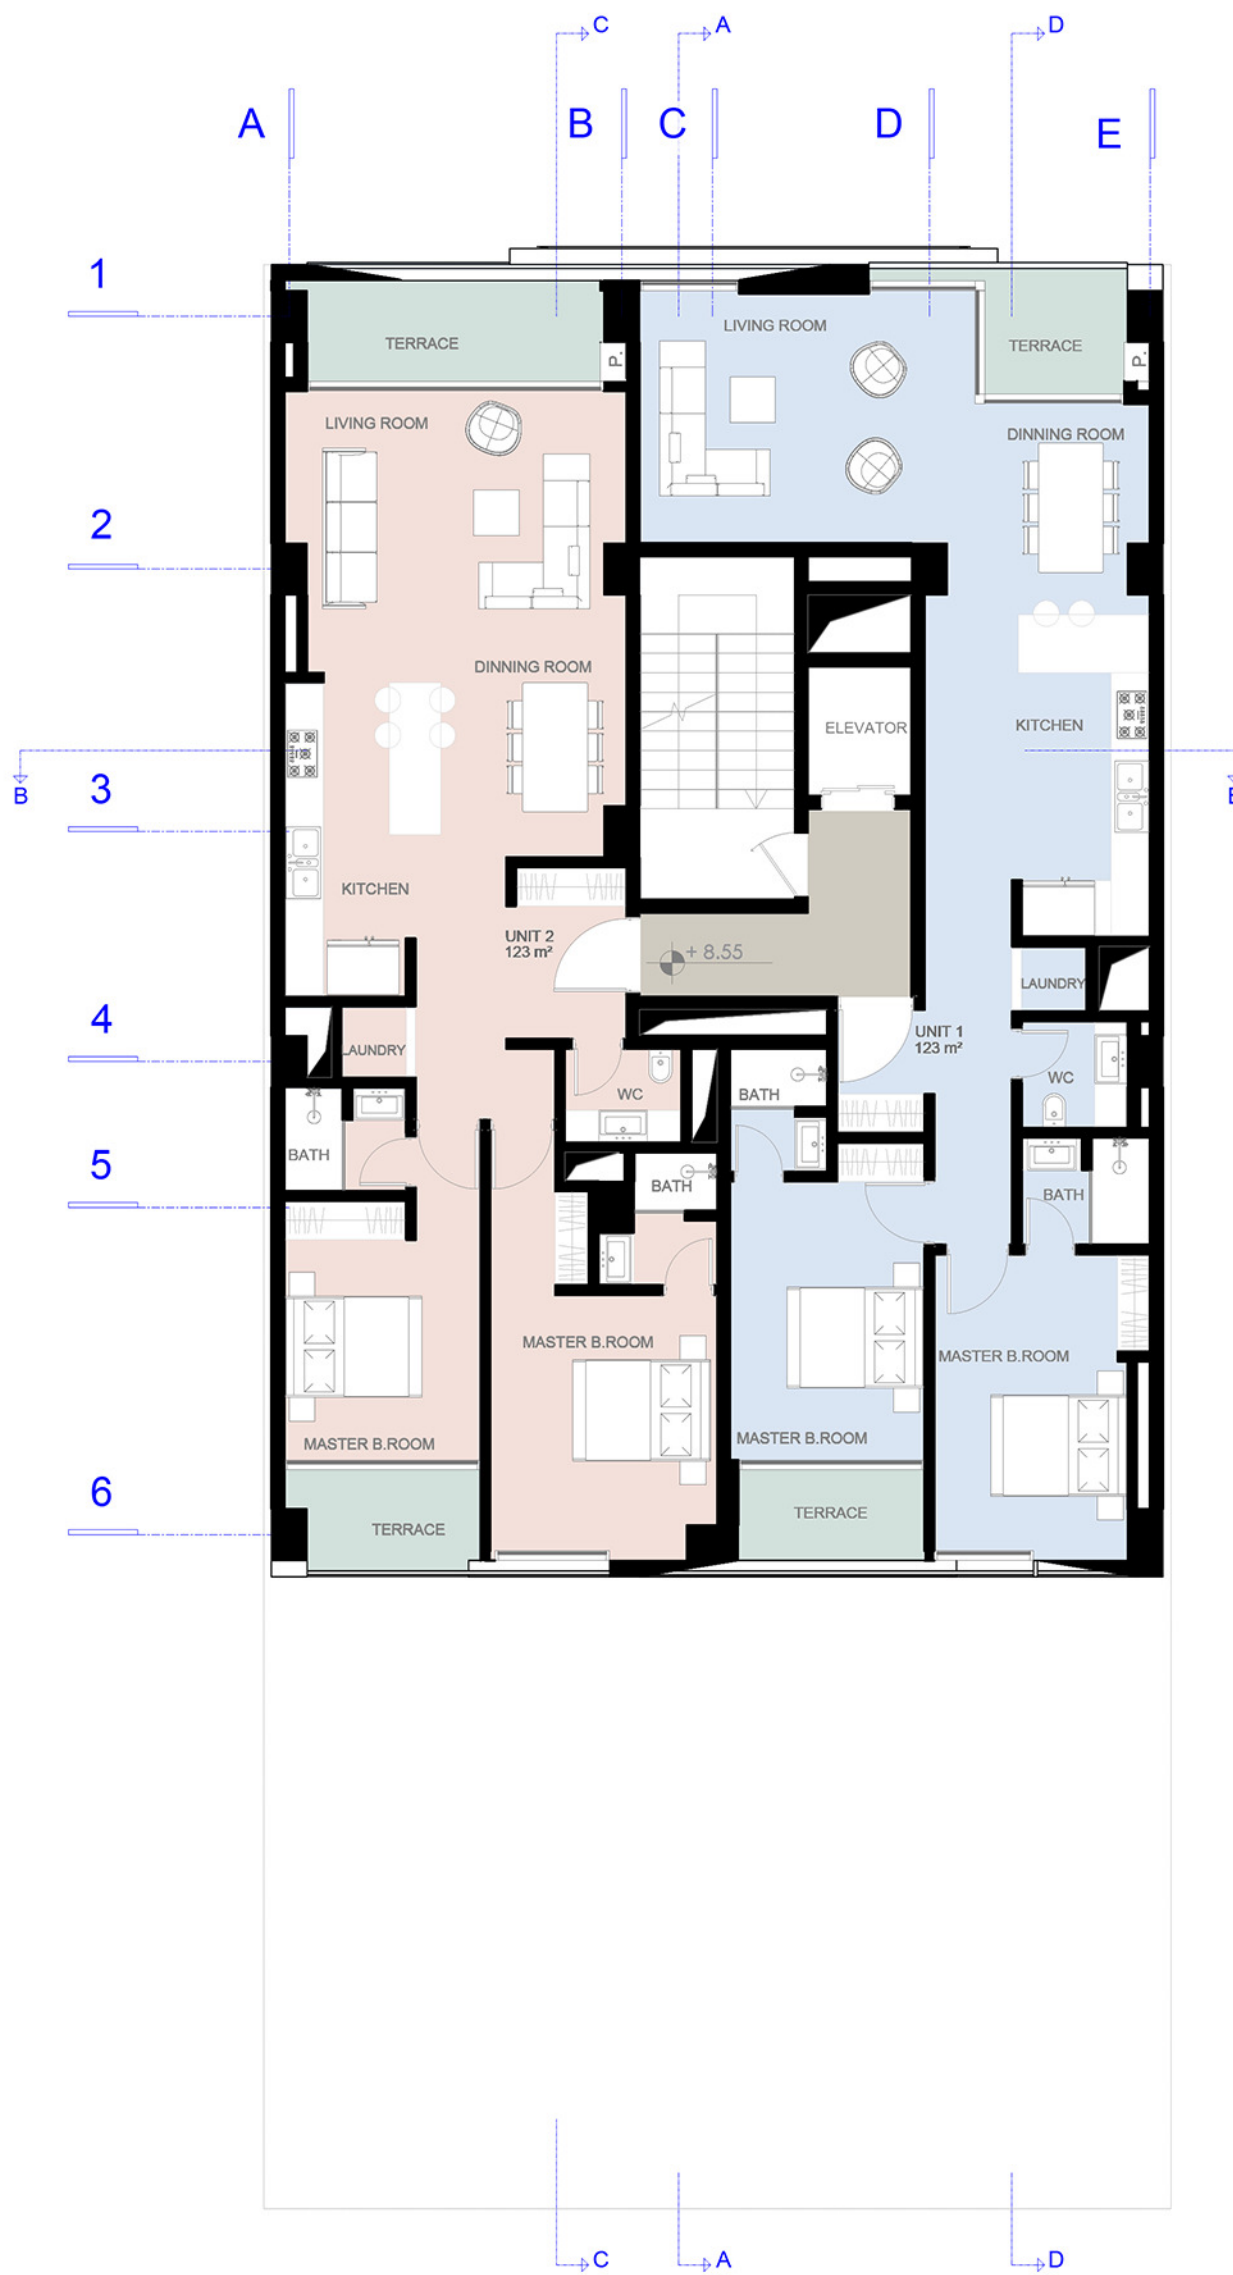


## SECOND FLOOR PLAN

SCALE: 1:100







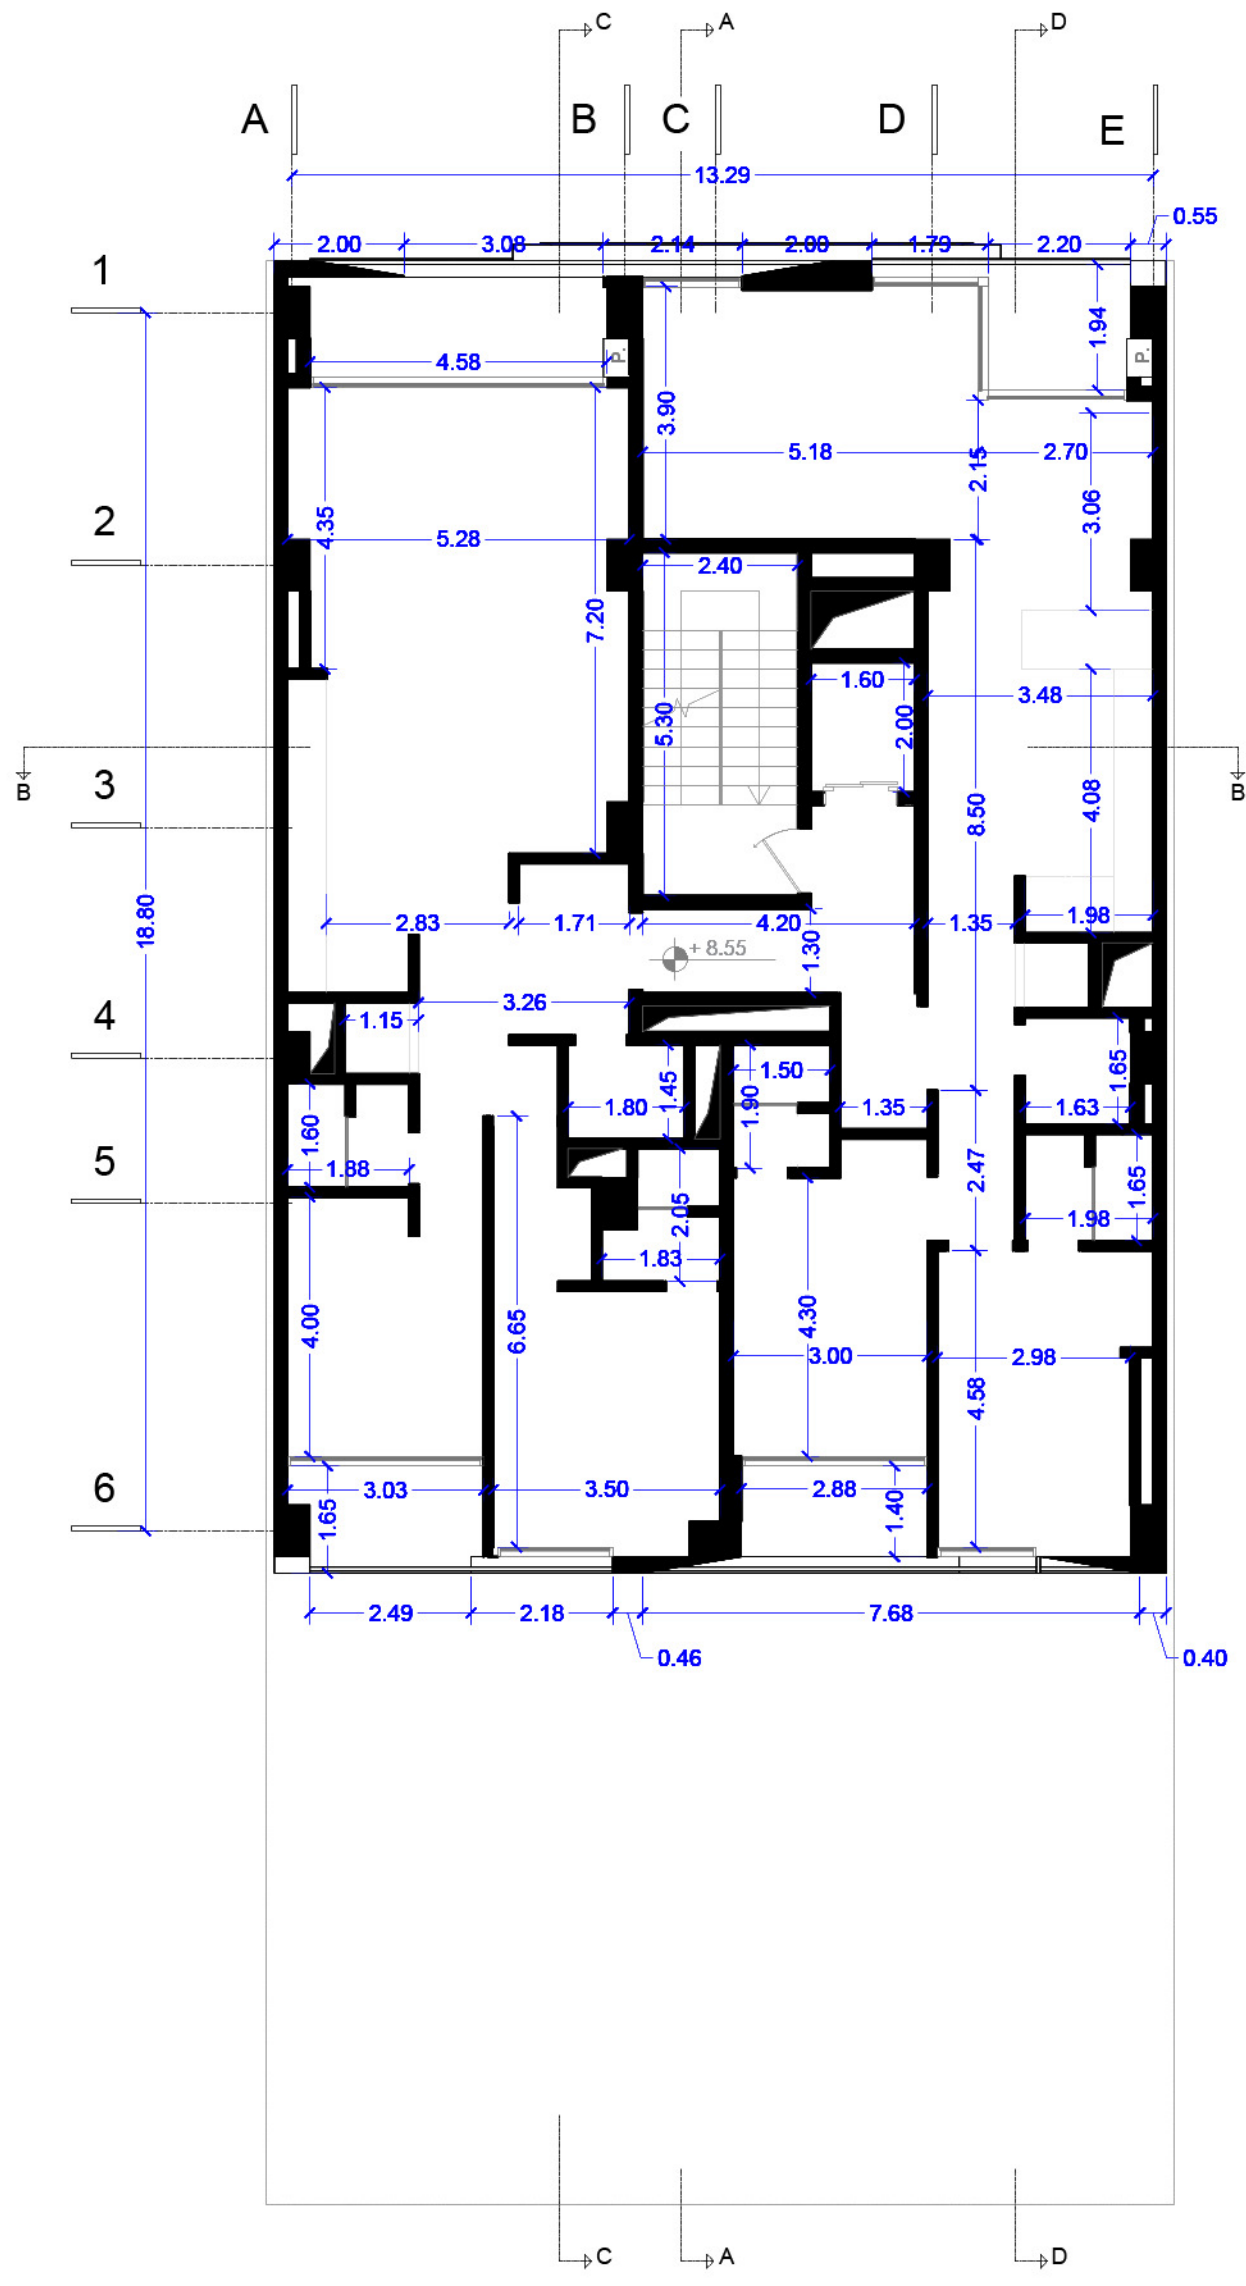

## SECOND FLOOR PLAN


SCALE: 1:100

 

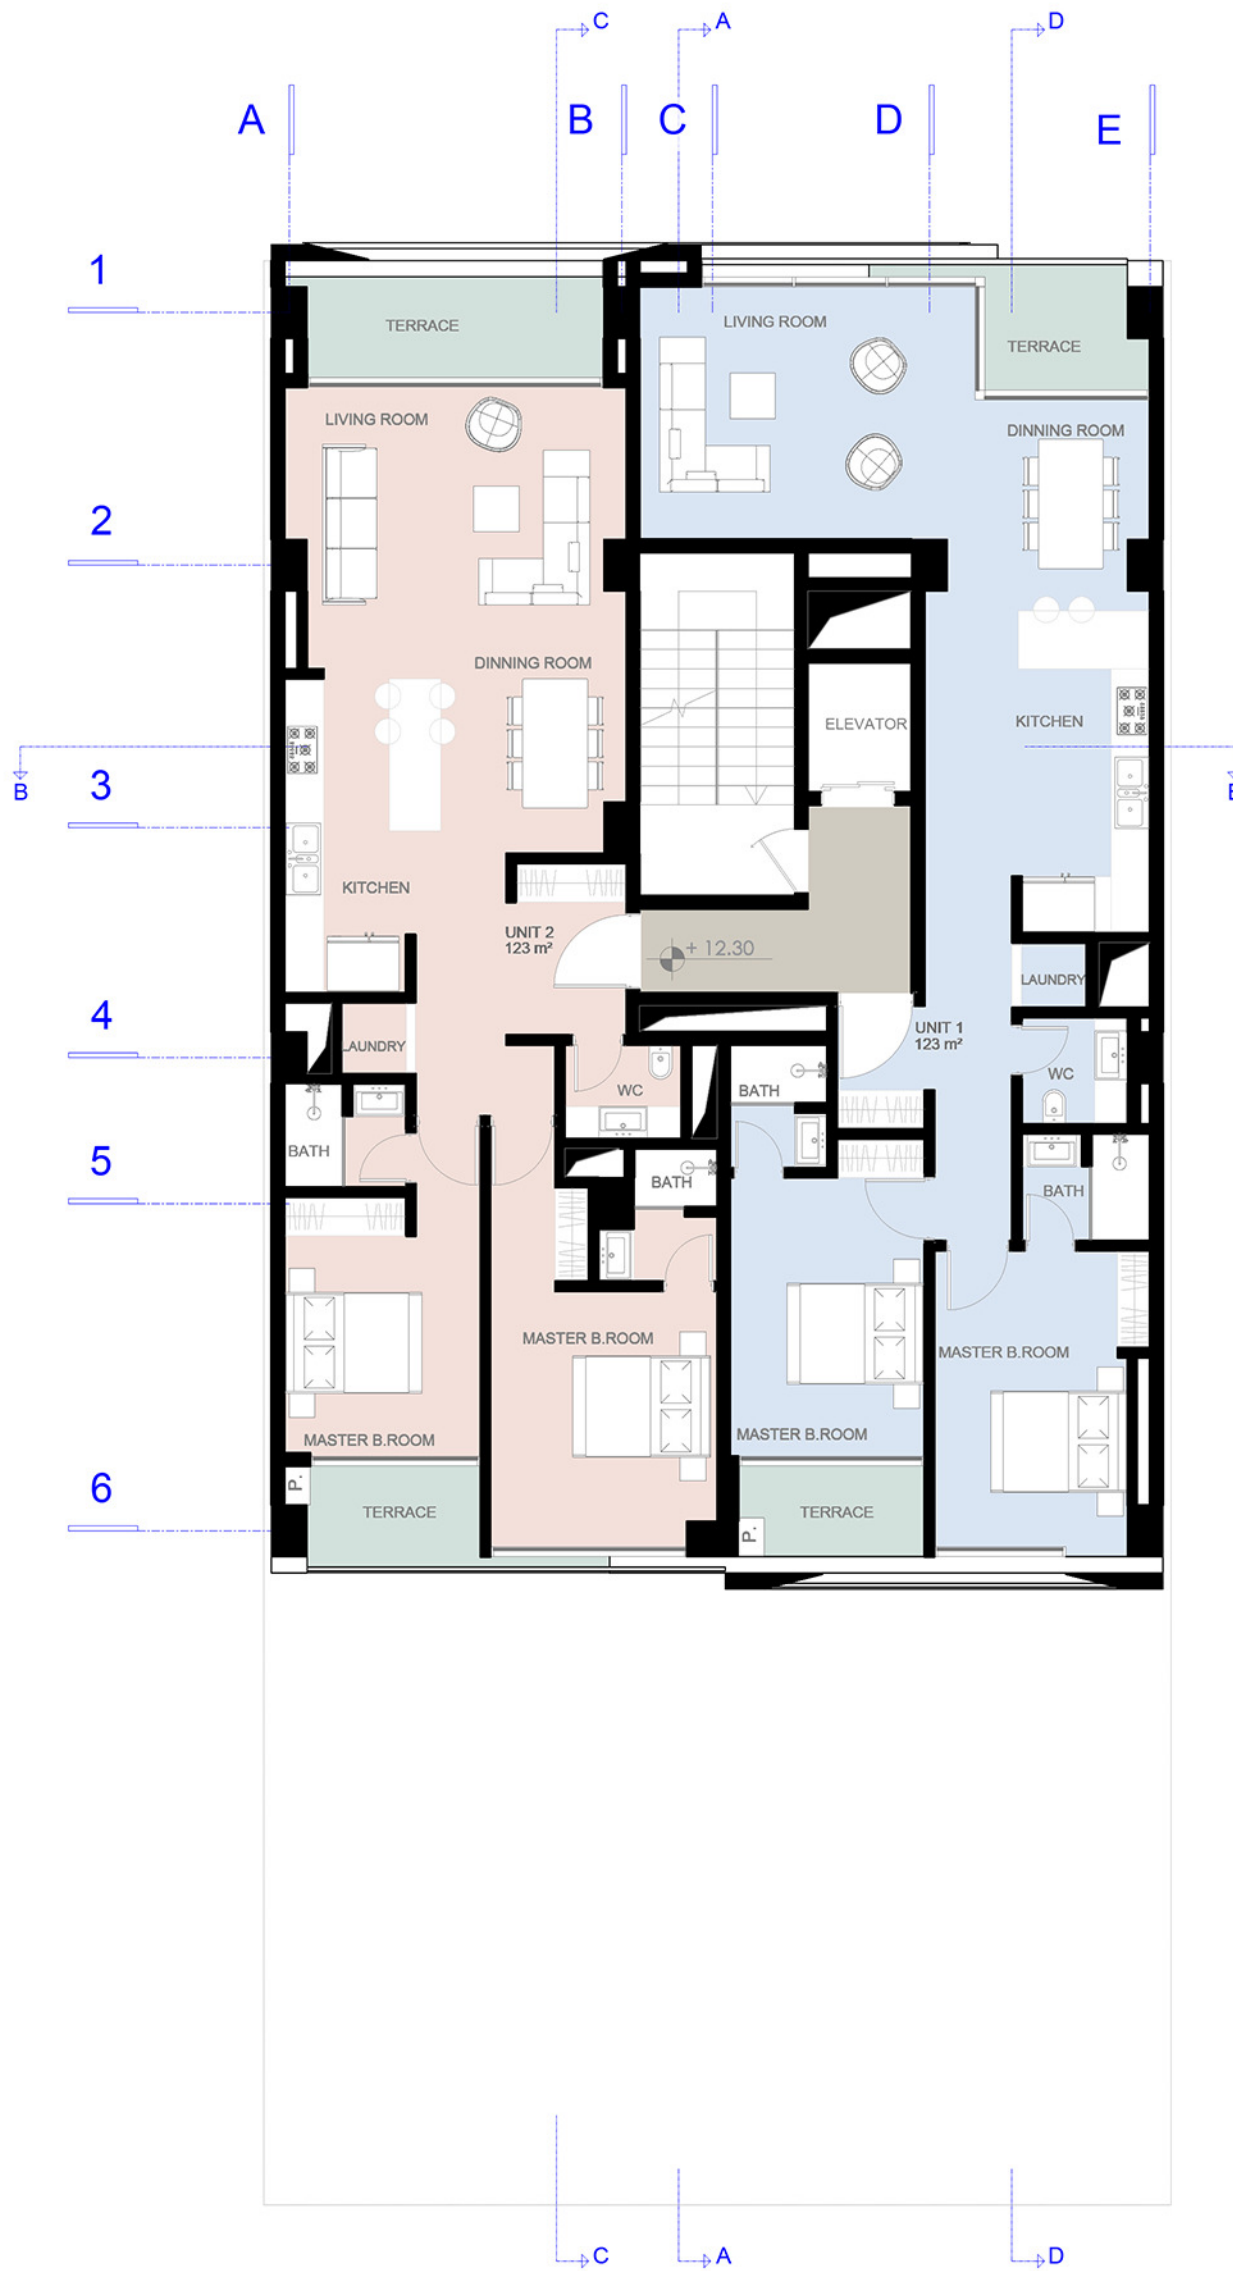


### THIRD FLOOR PLAN

SCALE: 1:100

 





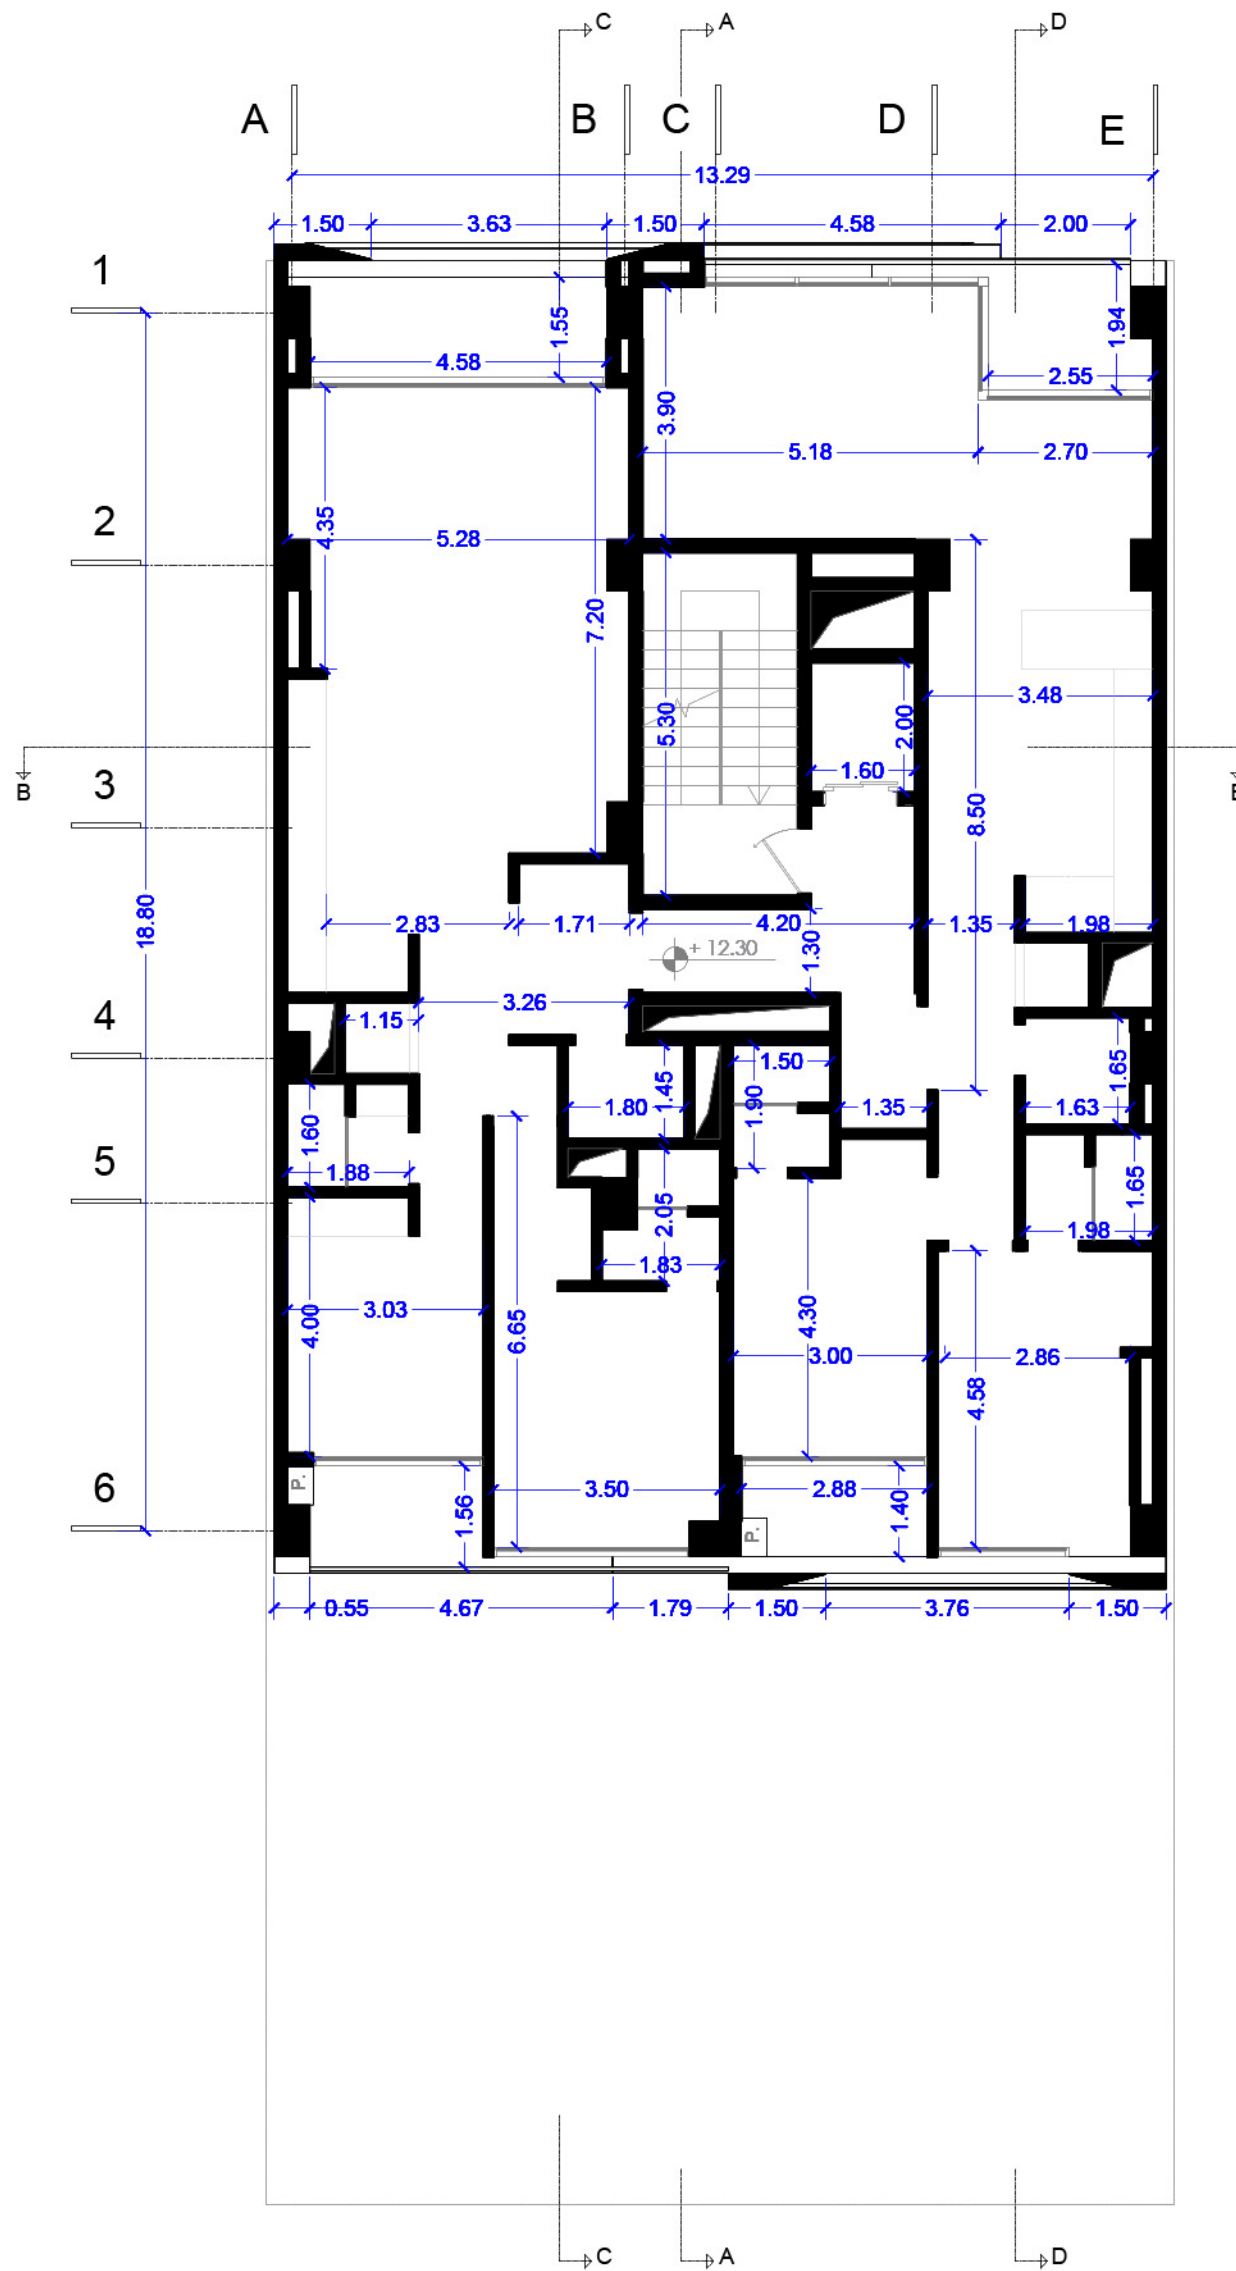

### THIRD FLOOR PLAN


SCALE: 1:100

 

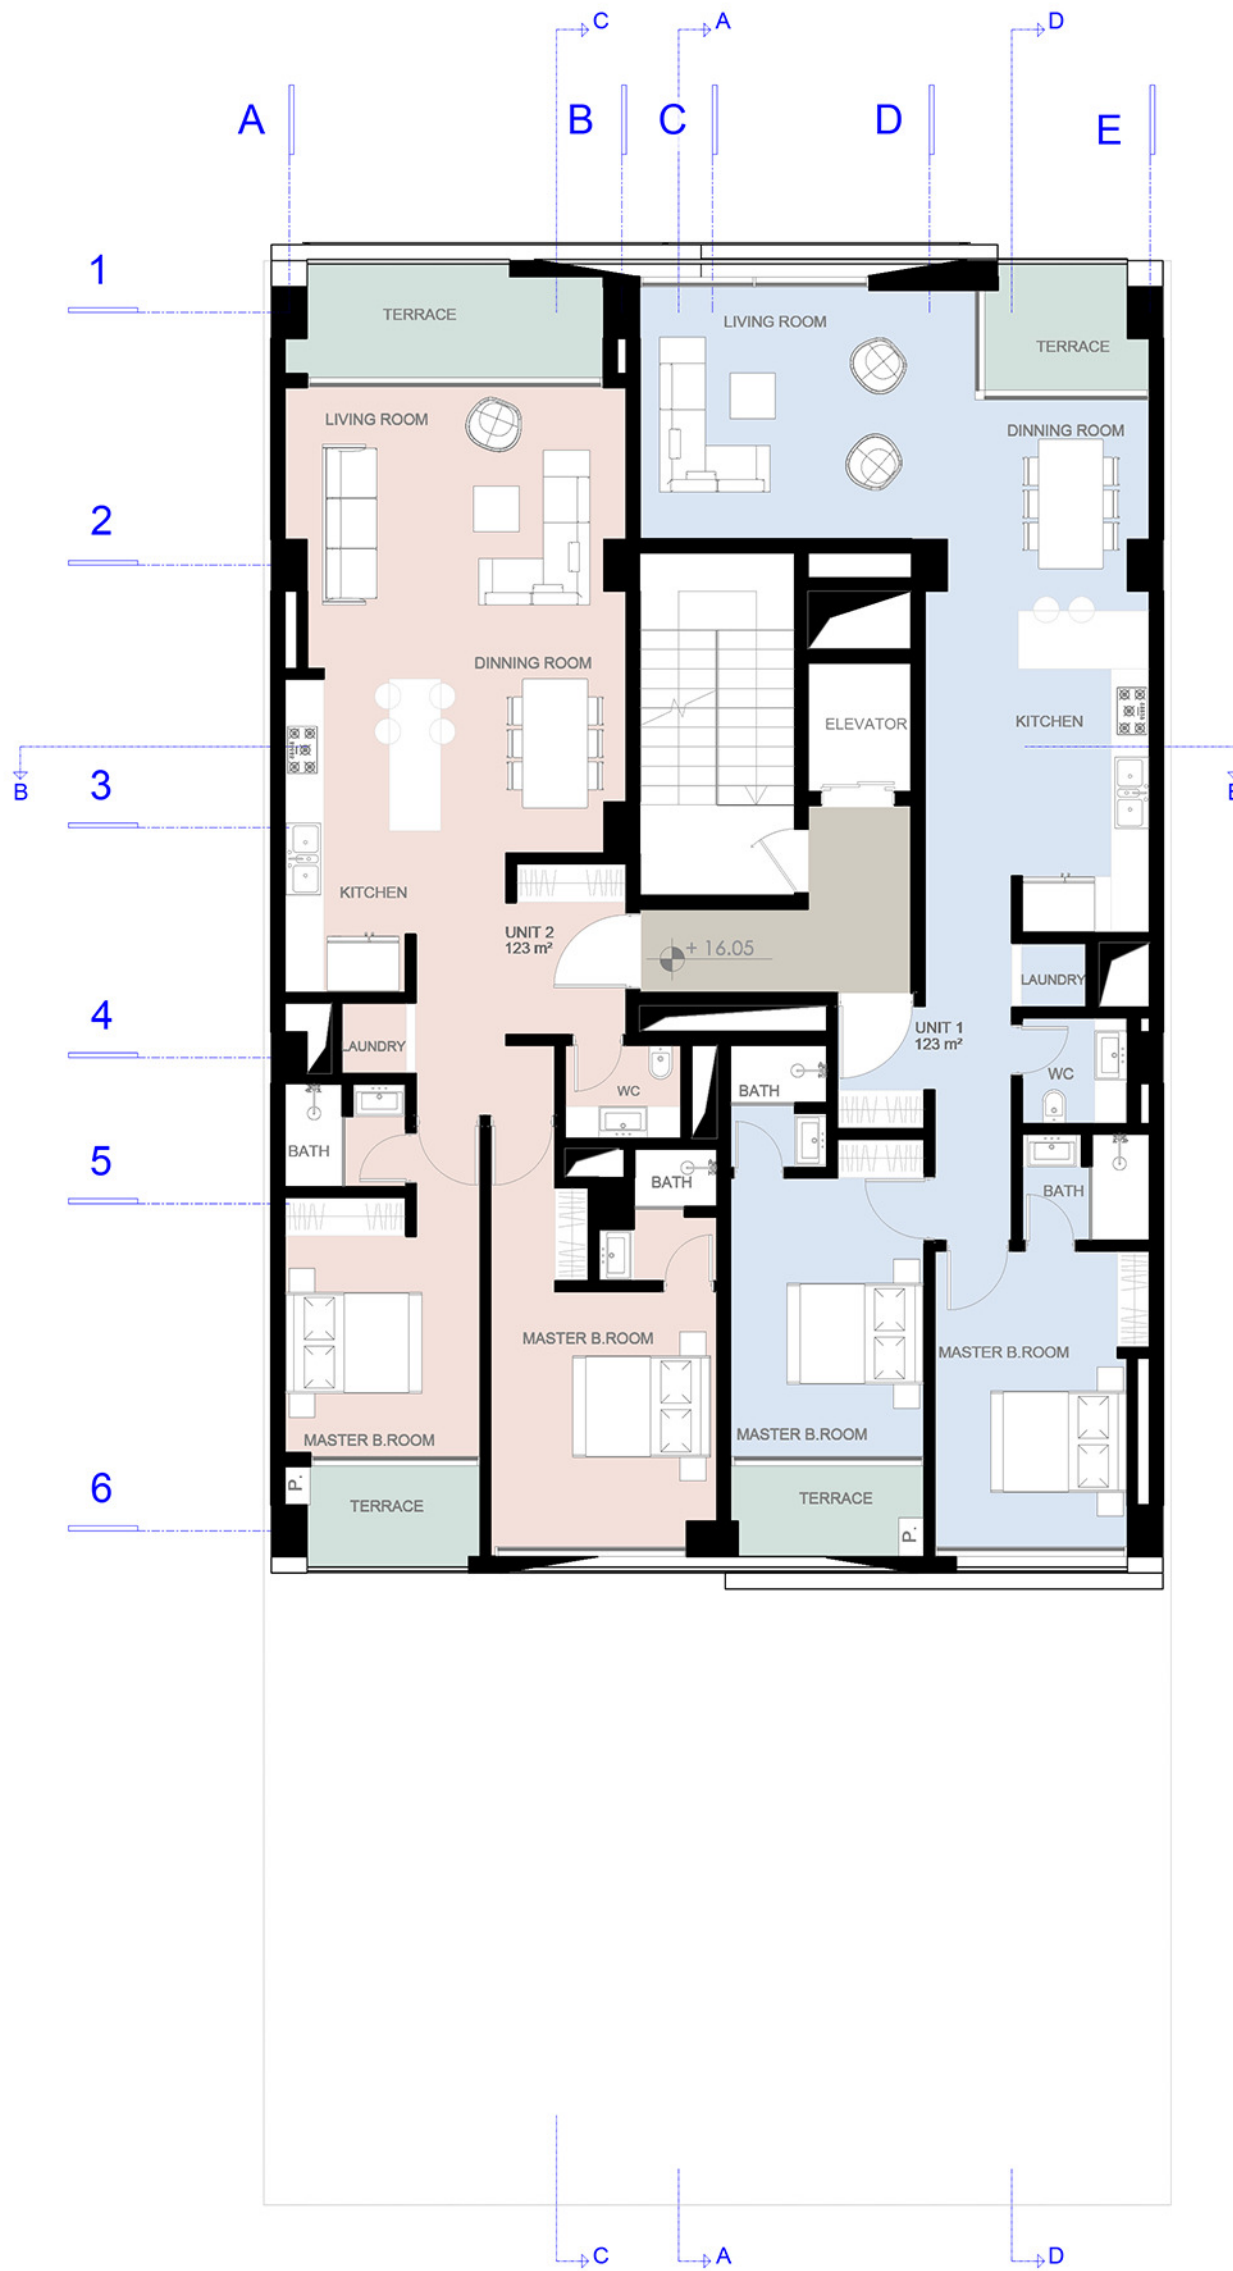


# FORTH FLOOR PLAN

SCALE: 1:100

 



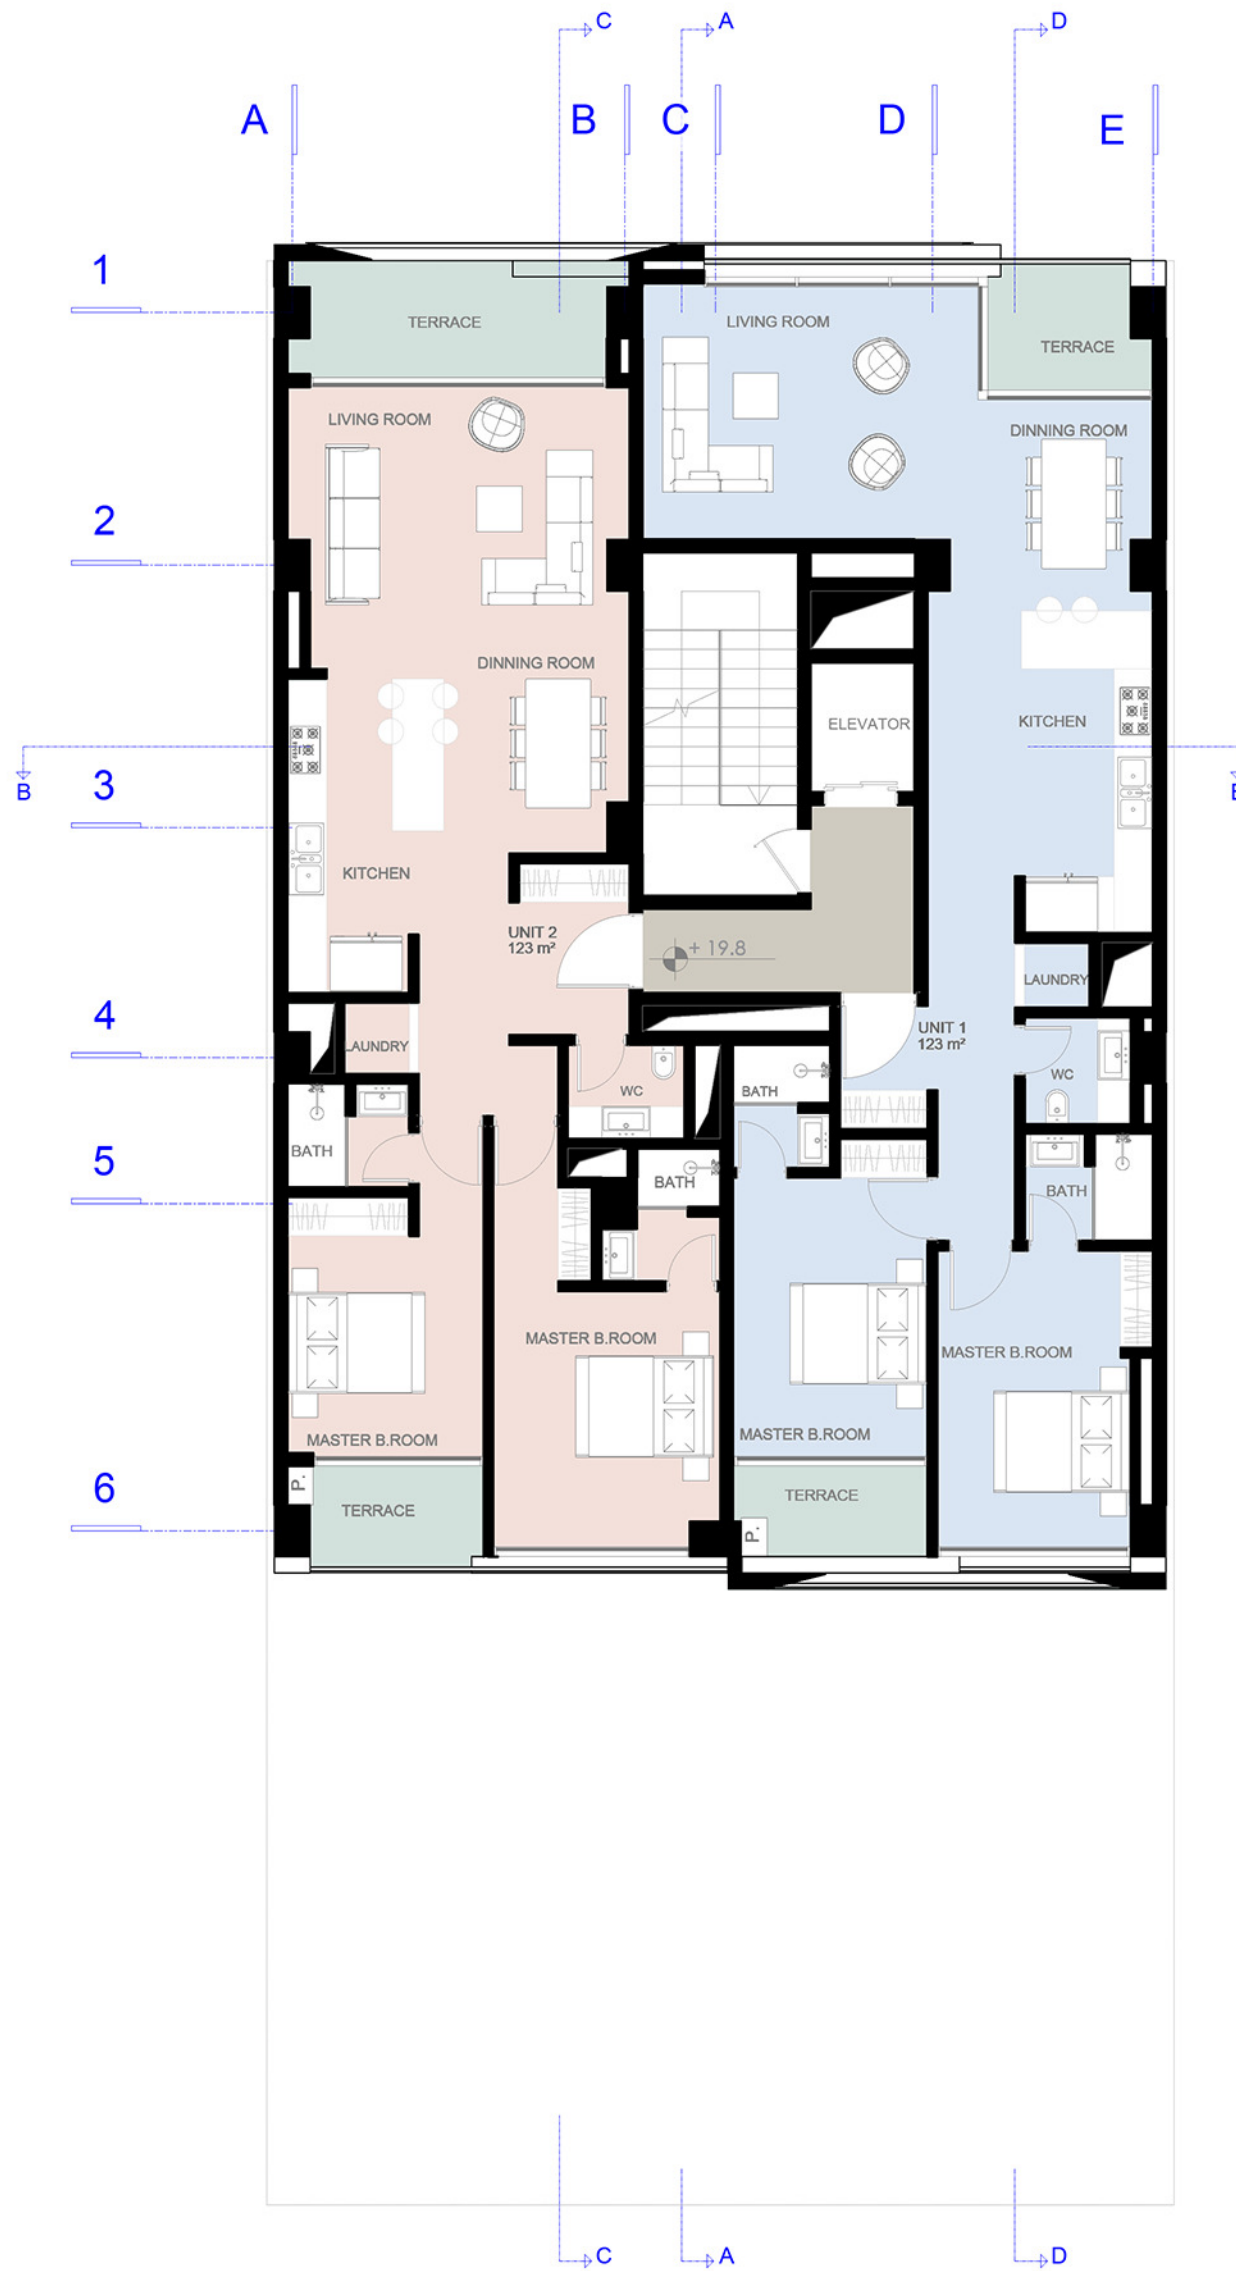

# FIFTH FLOOR PLAN


SCALE: 1:100










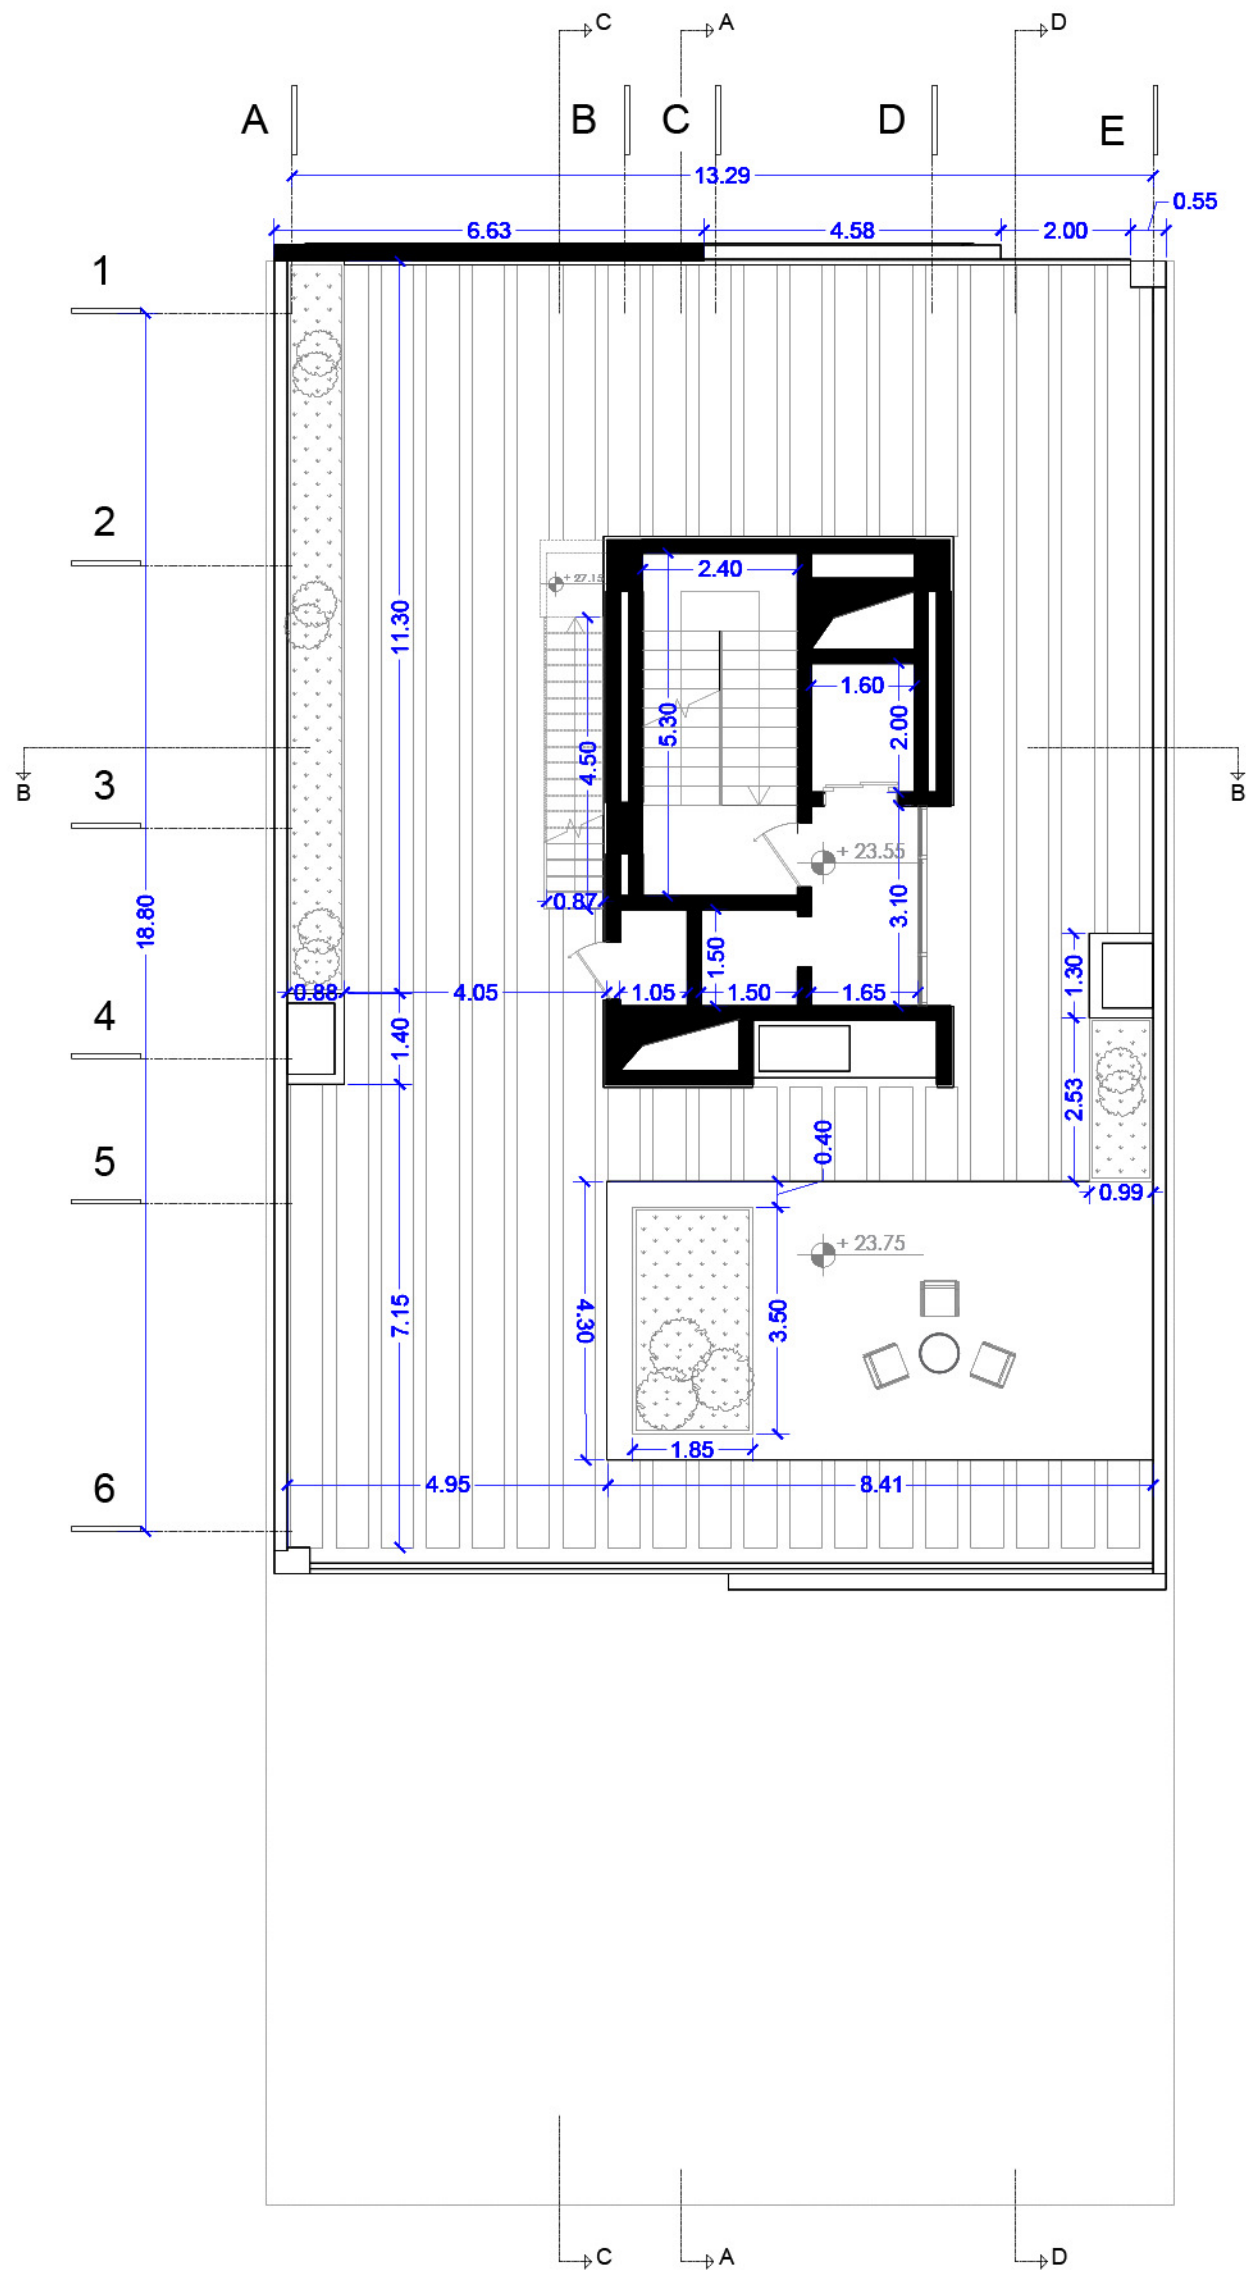


# ROOF GARDEN PLAN

SCALE: 1:100

 





# SECTIONS

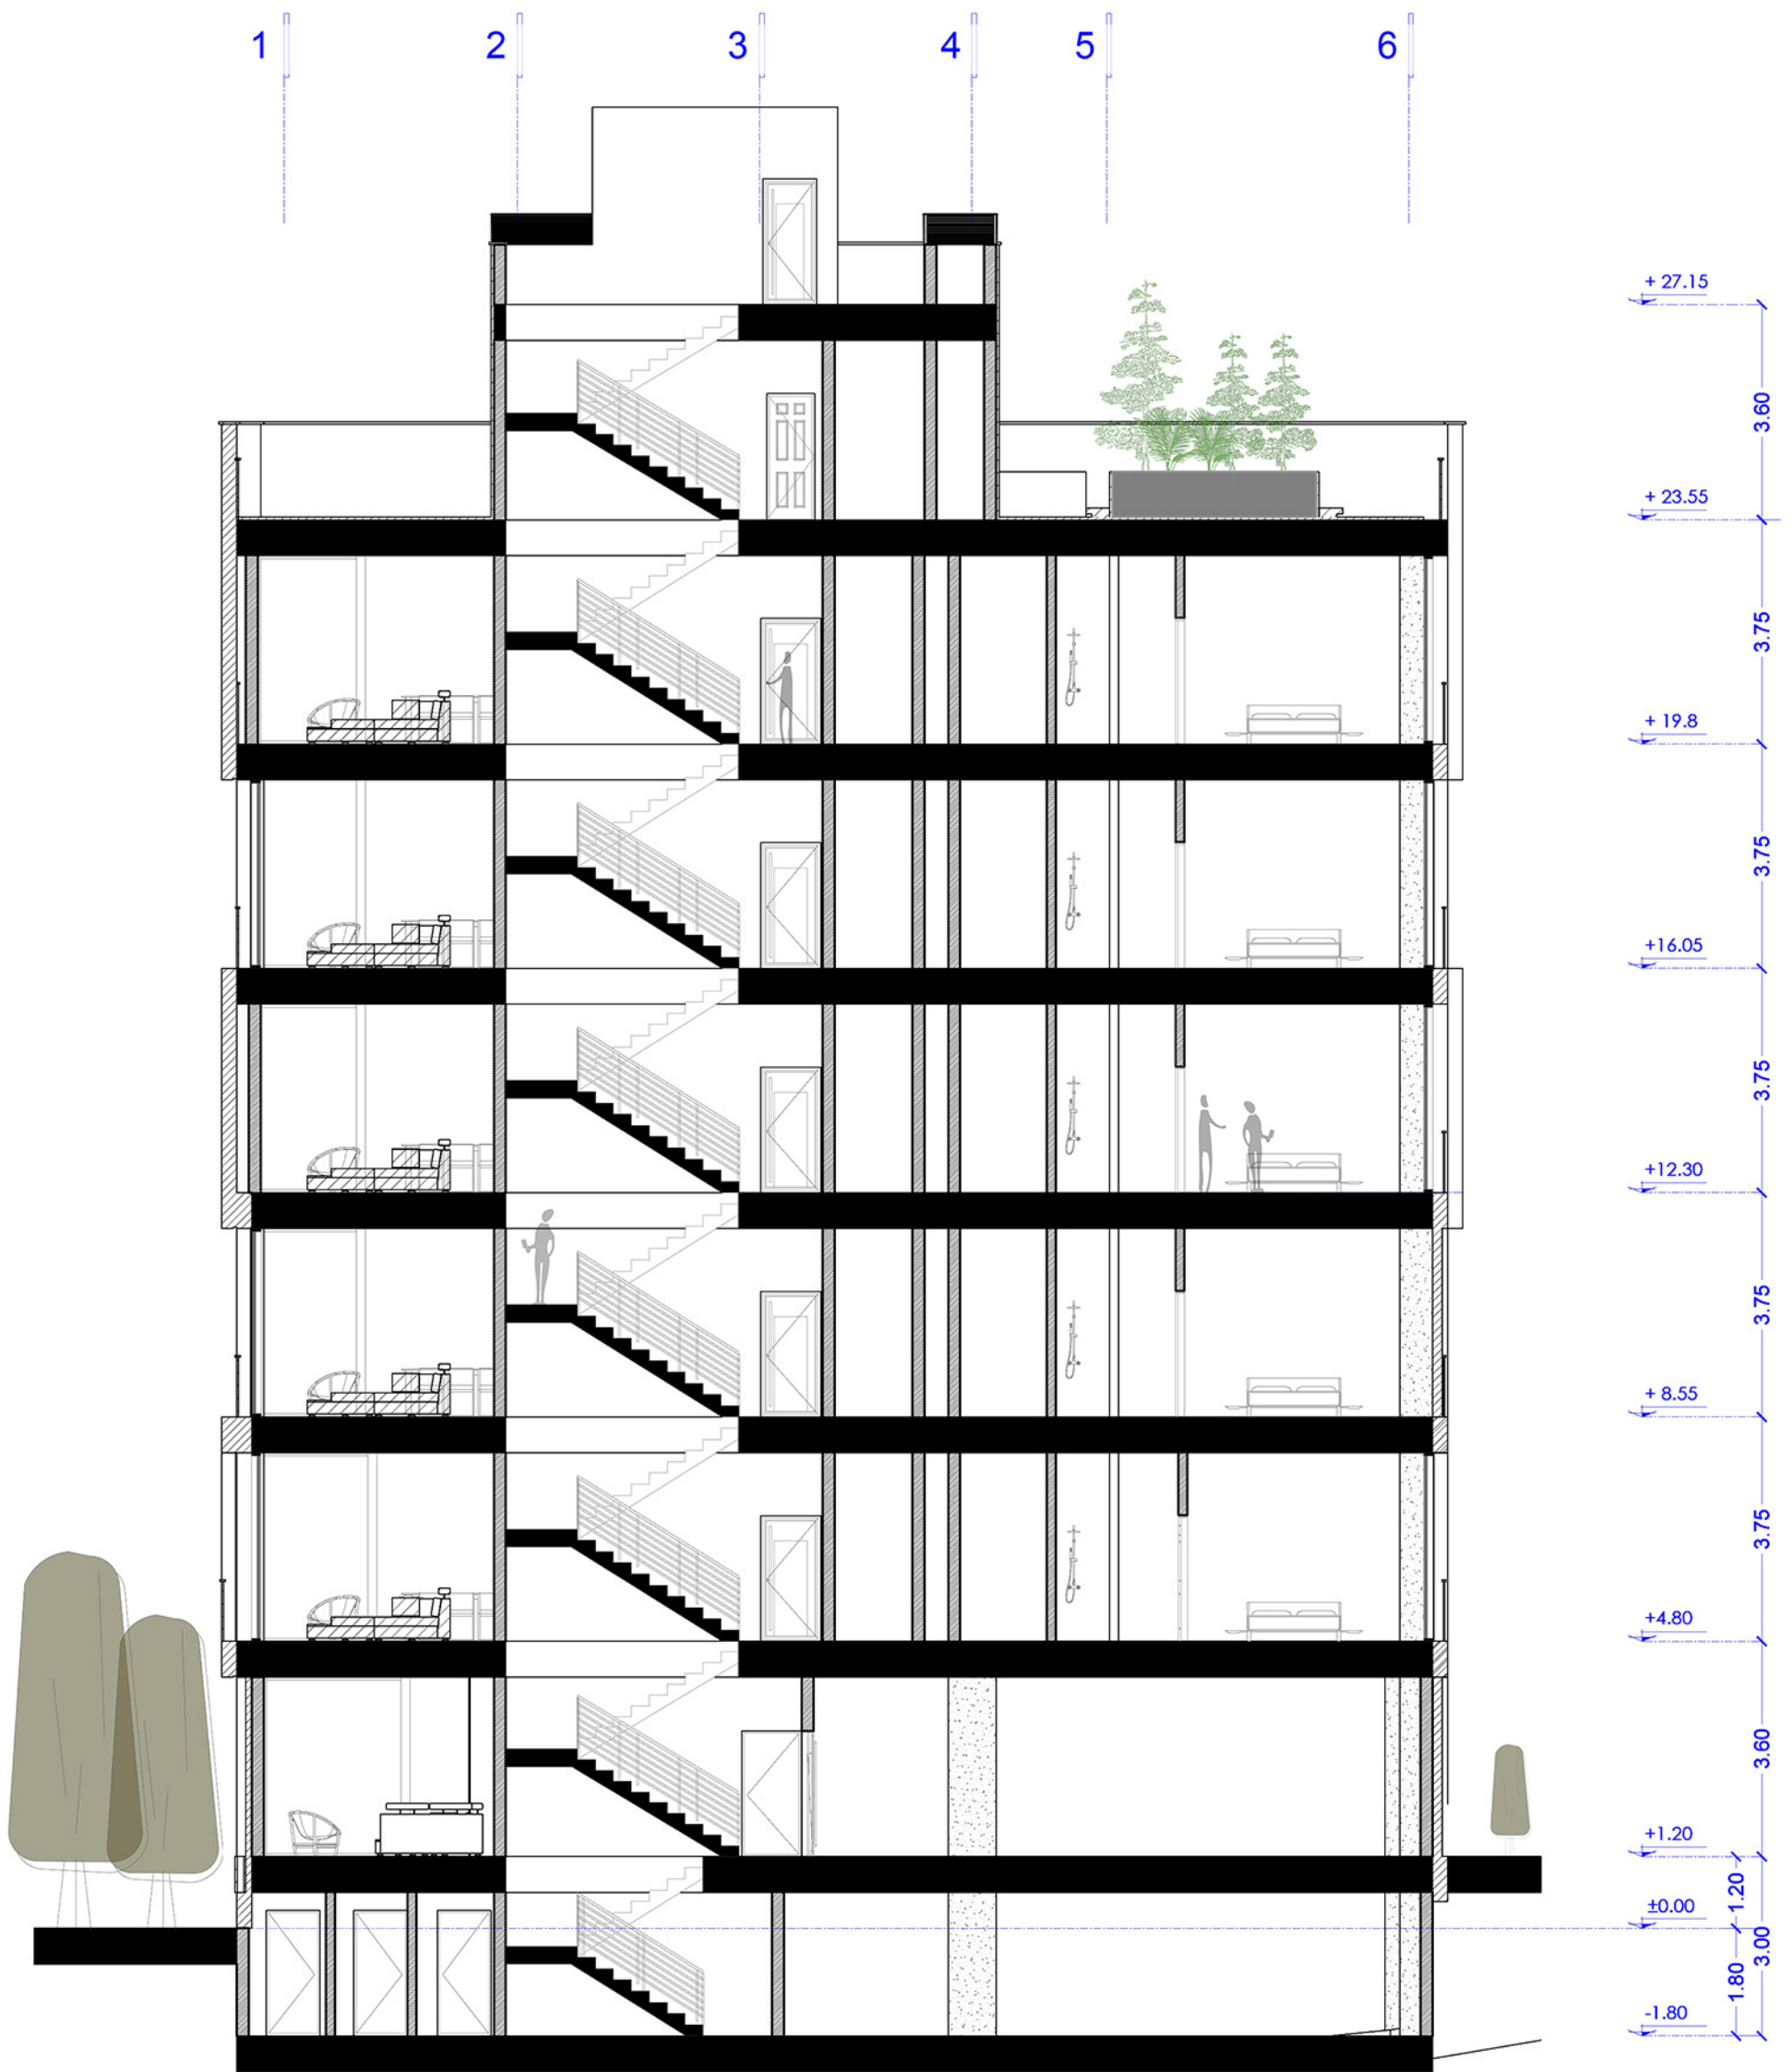

SECTION A-A


SCALE: 1:100

 


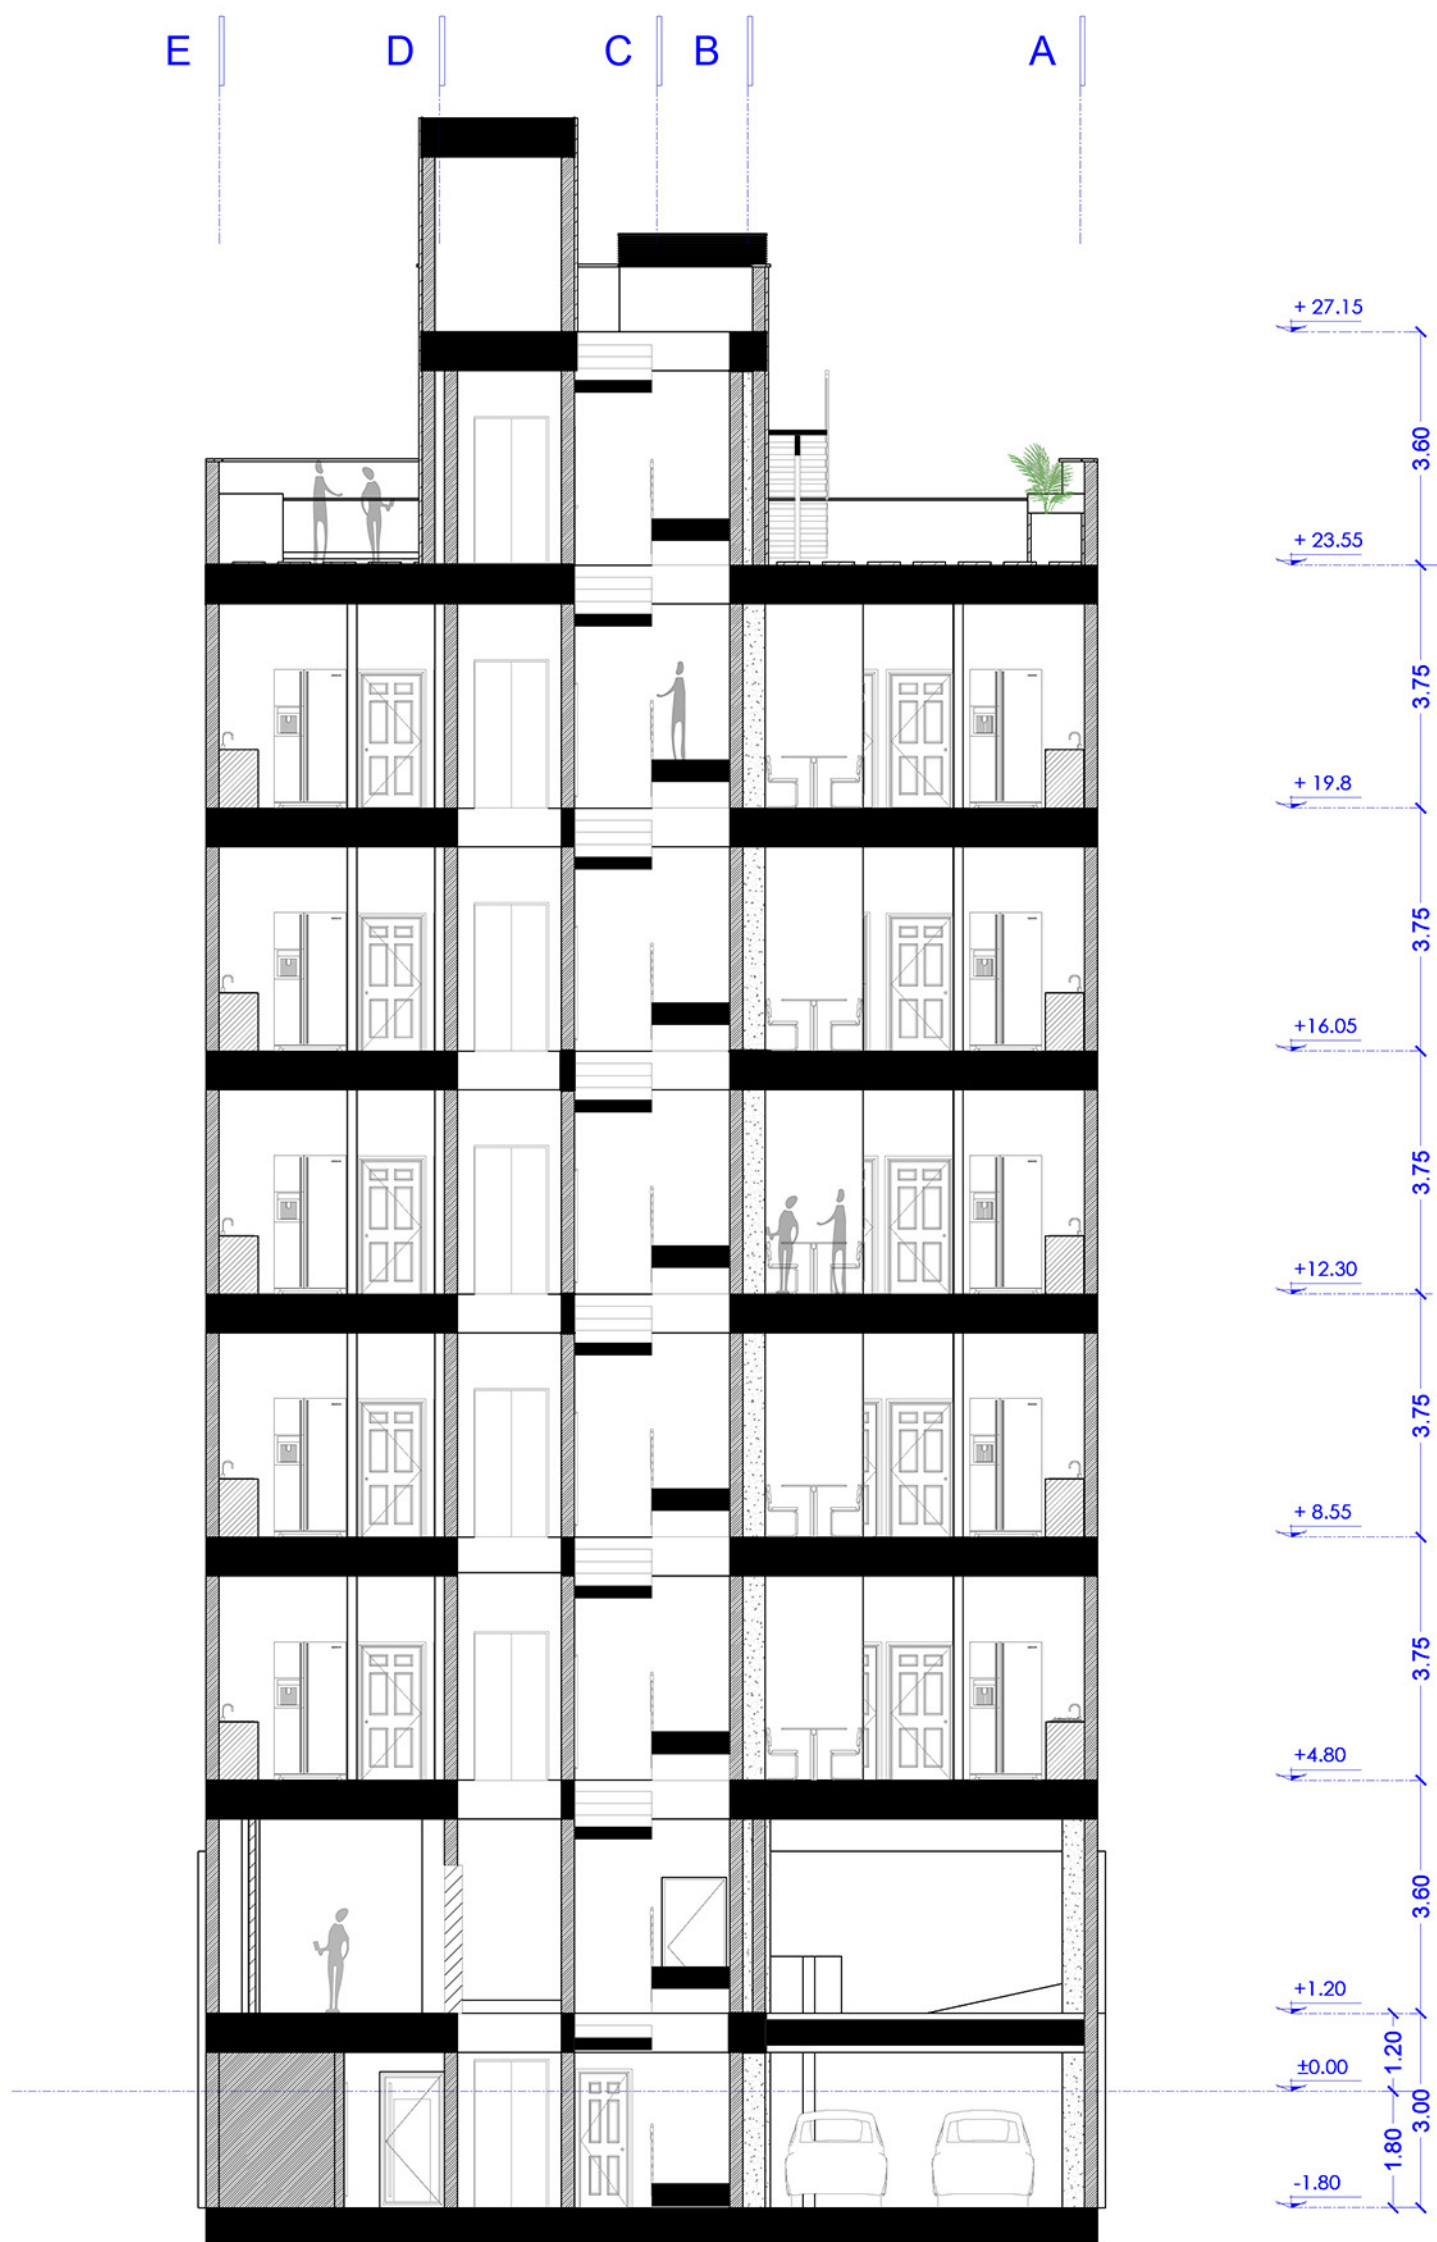

SECTION B-B

SCALE: 1:100

 

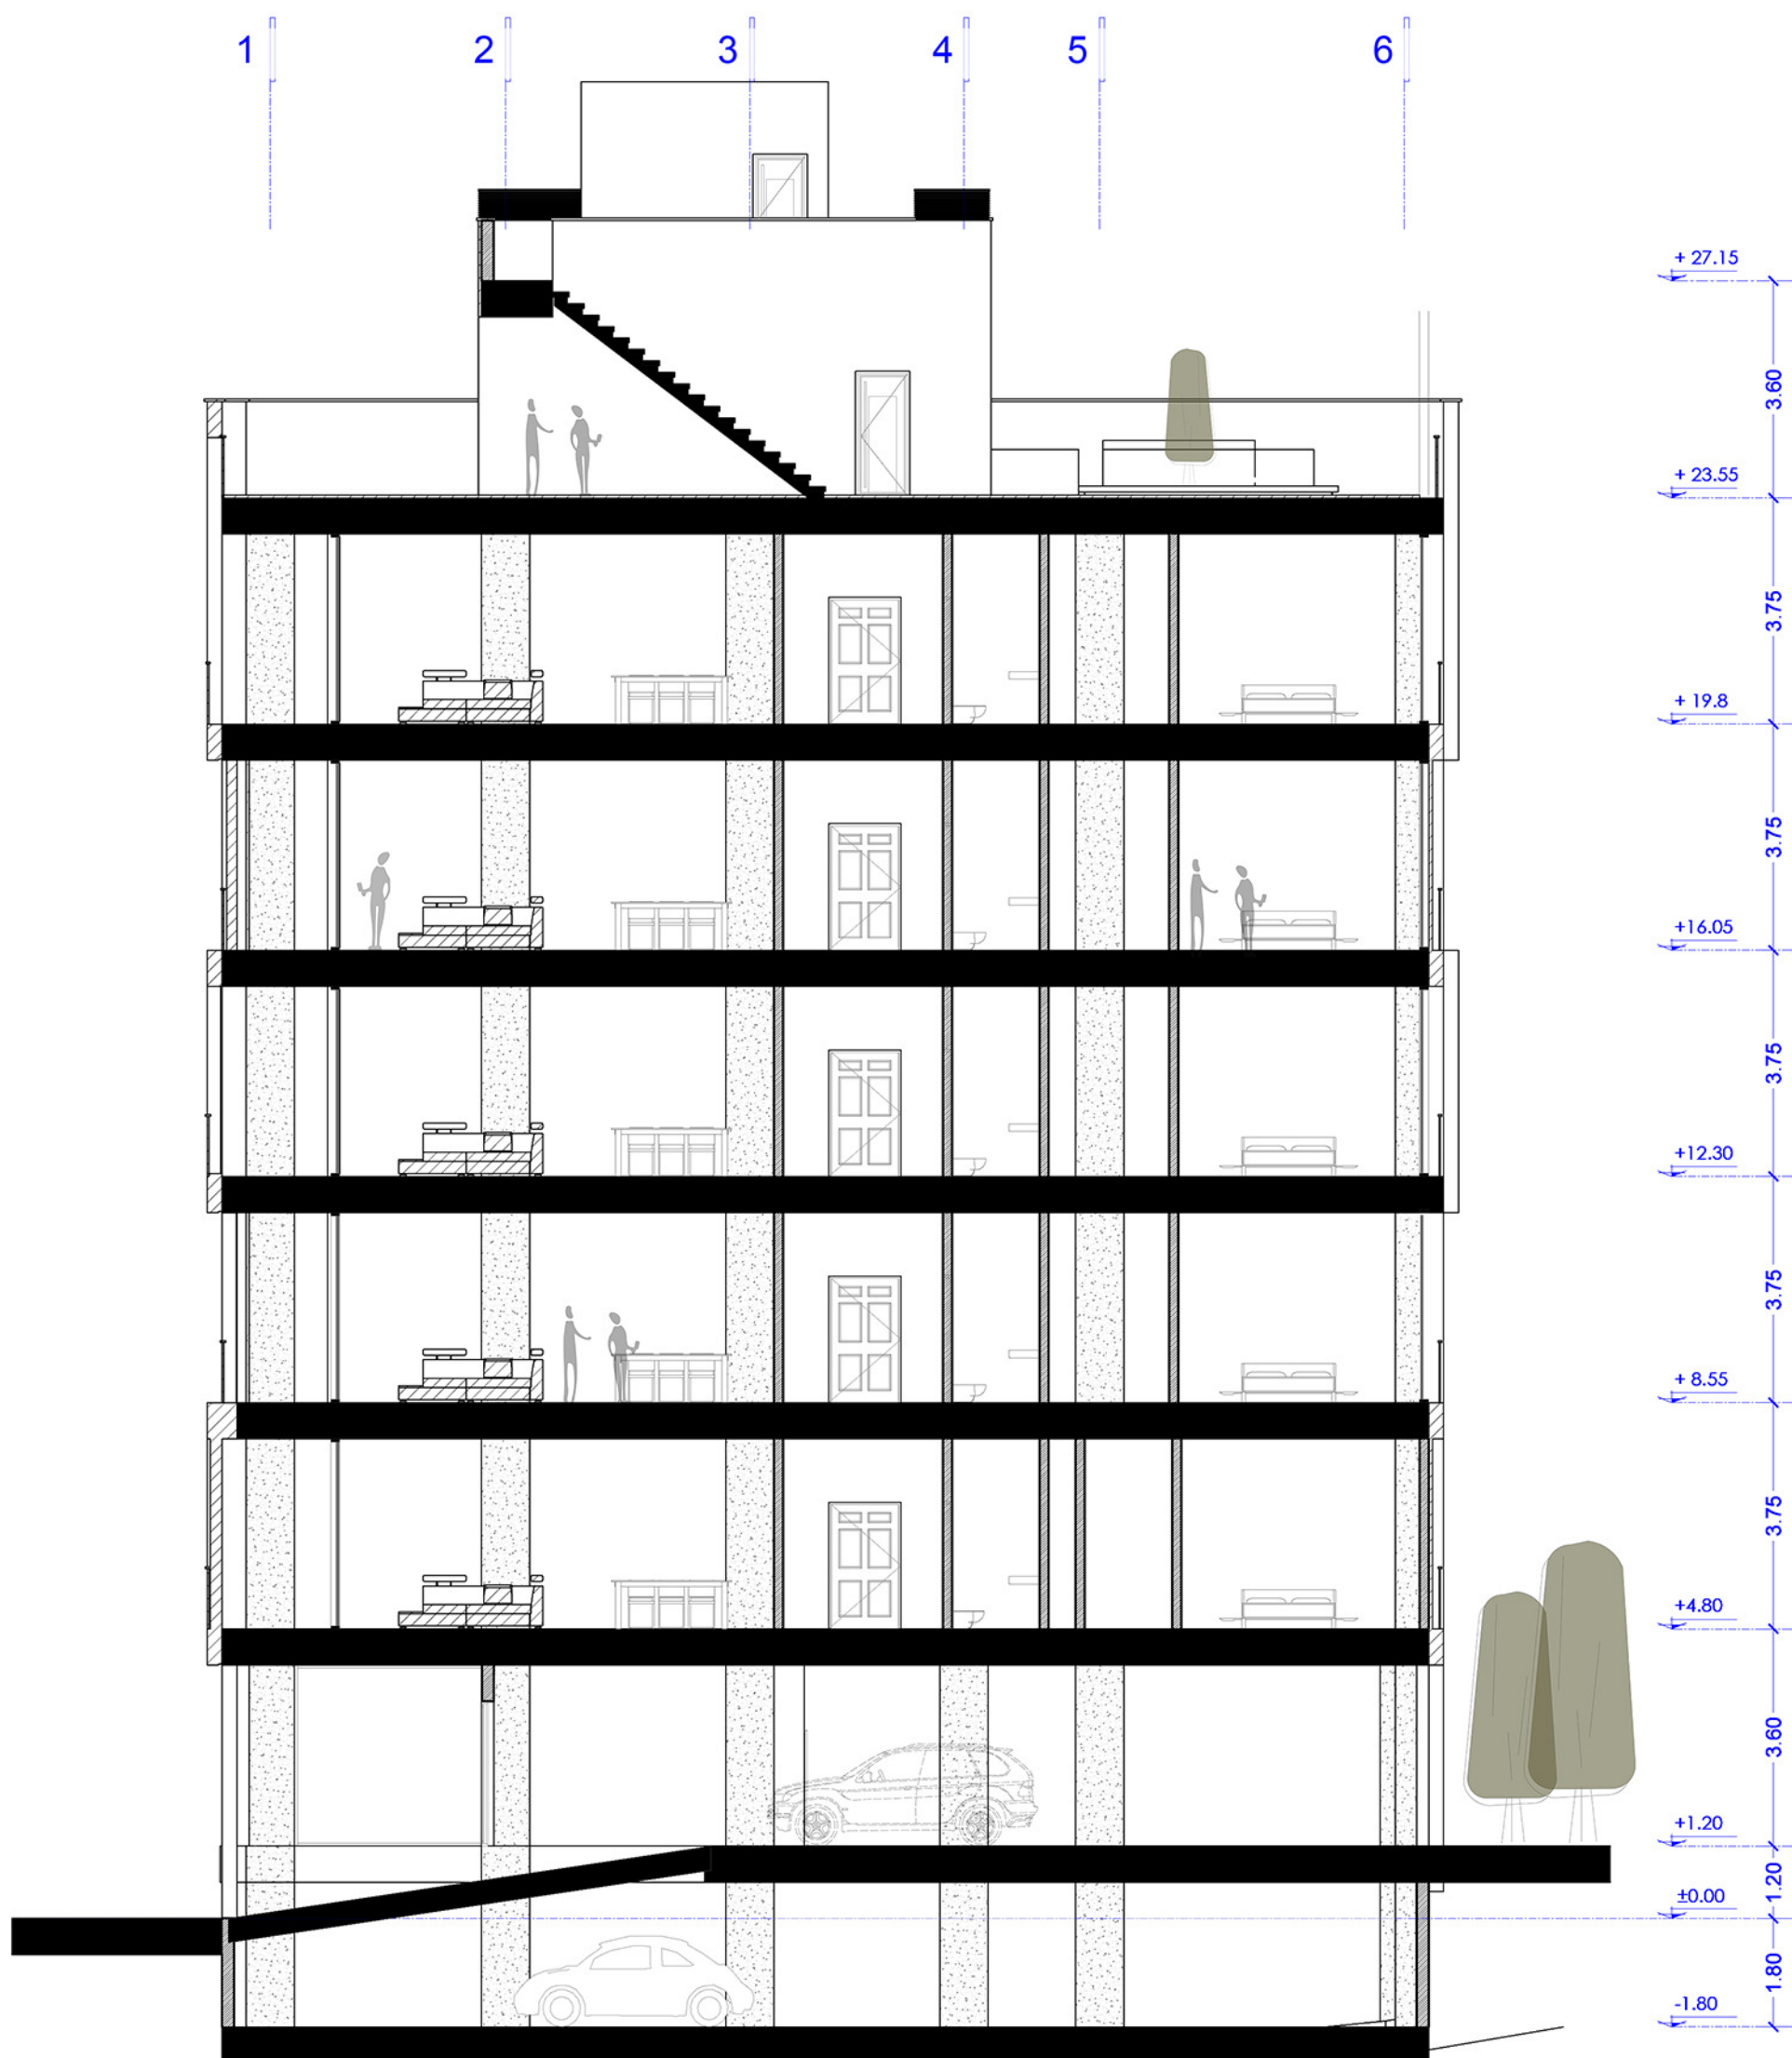


SECTION C-C

SCALE: 1:100





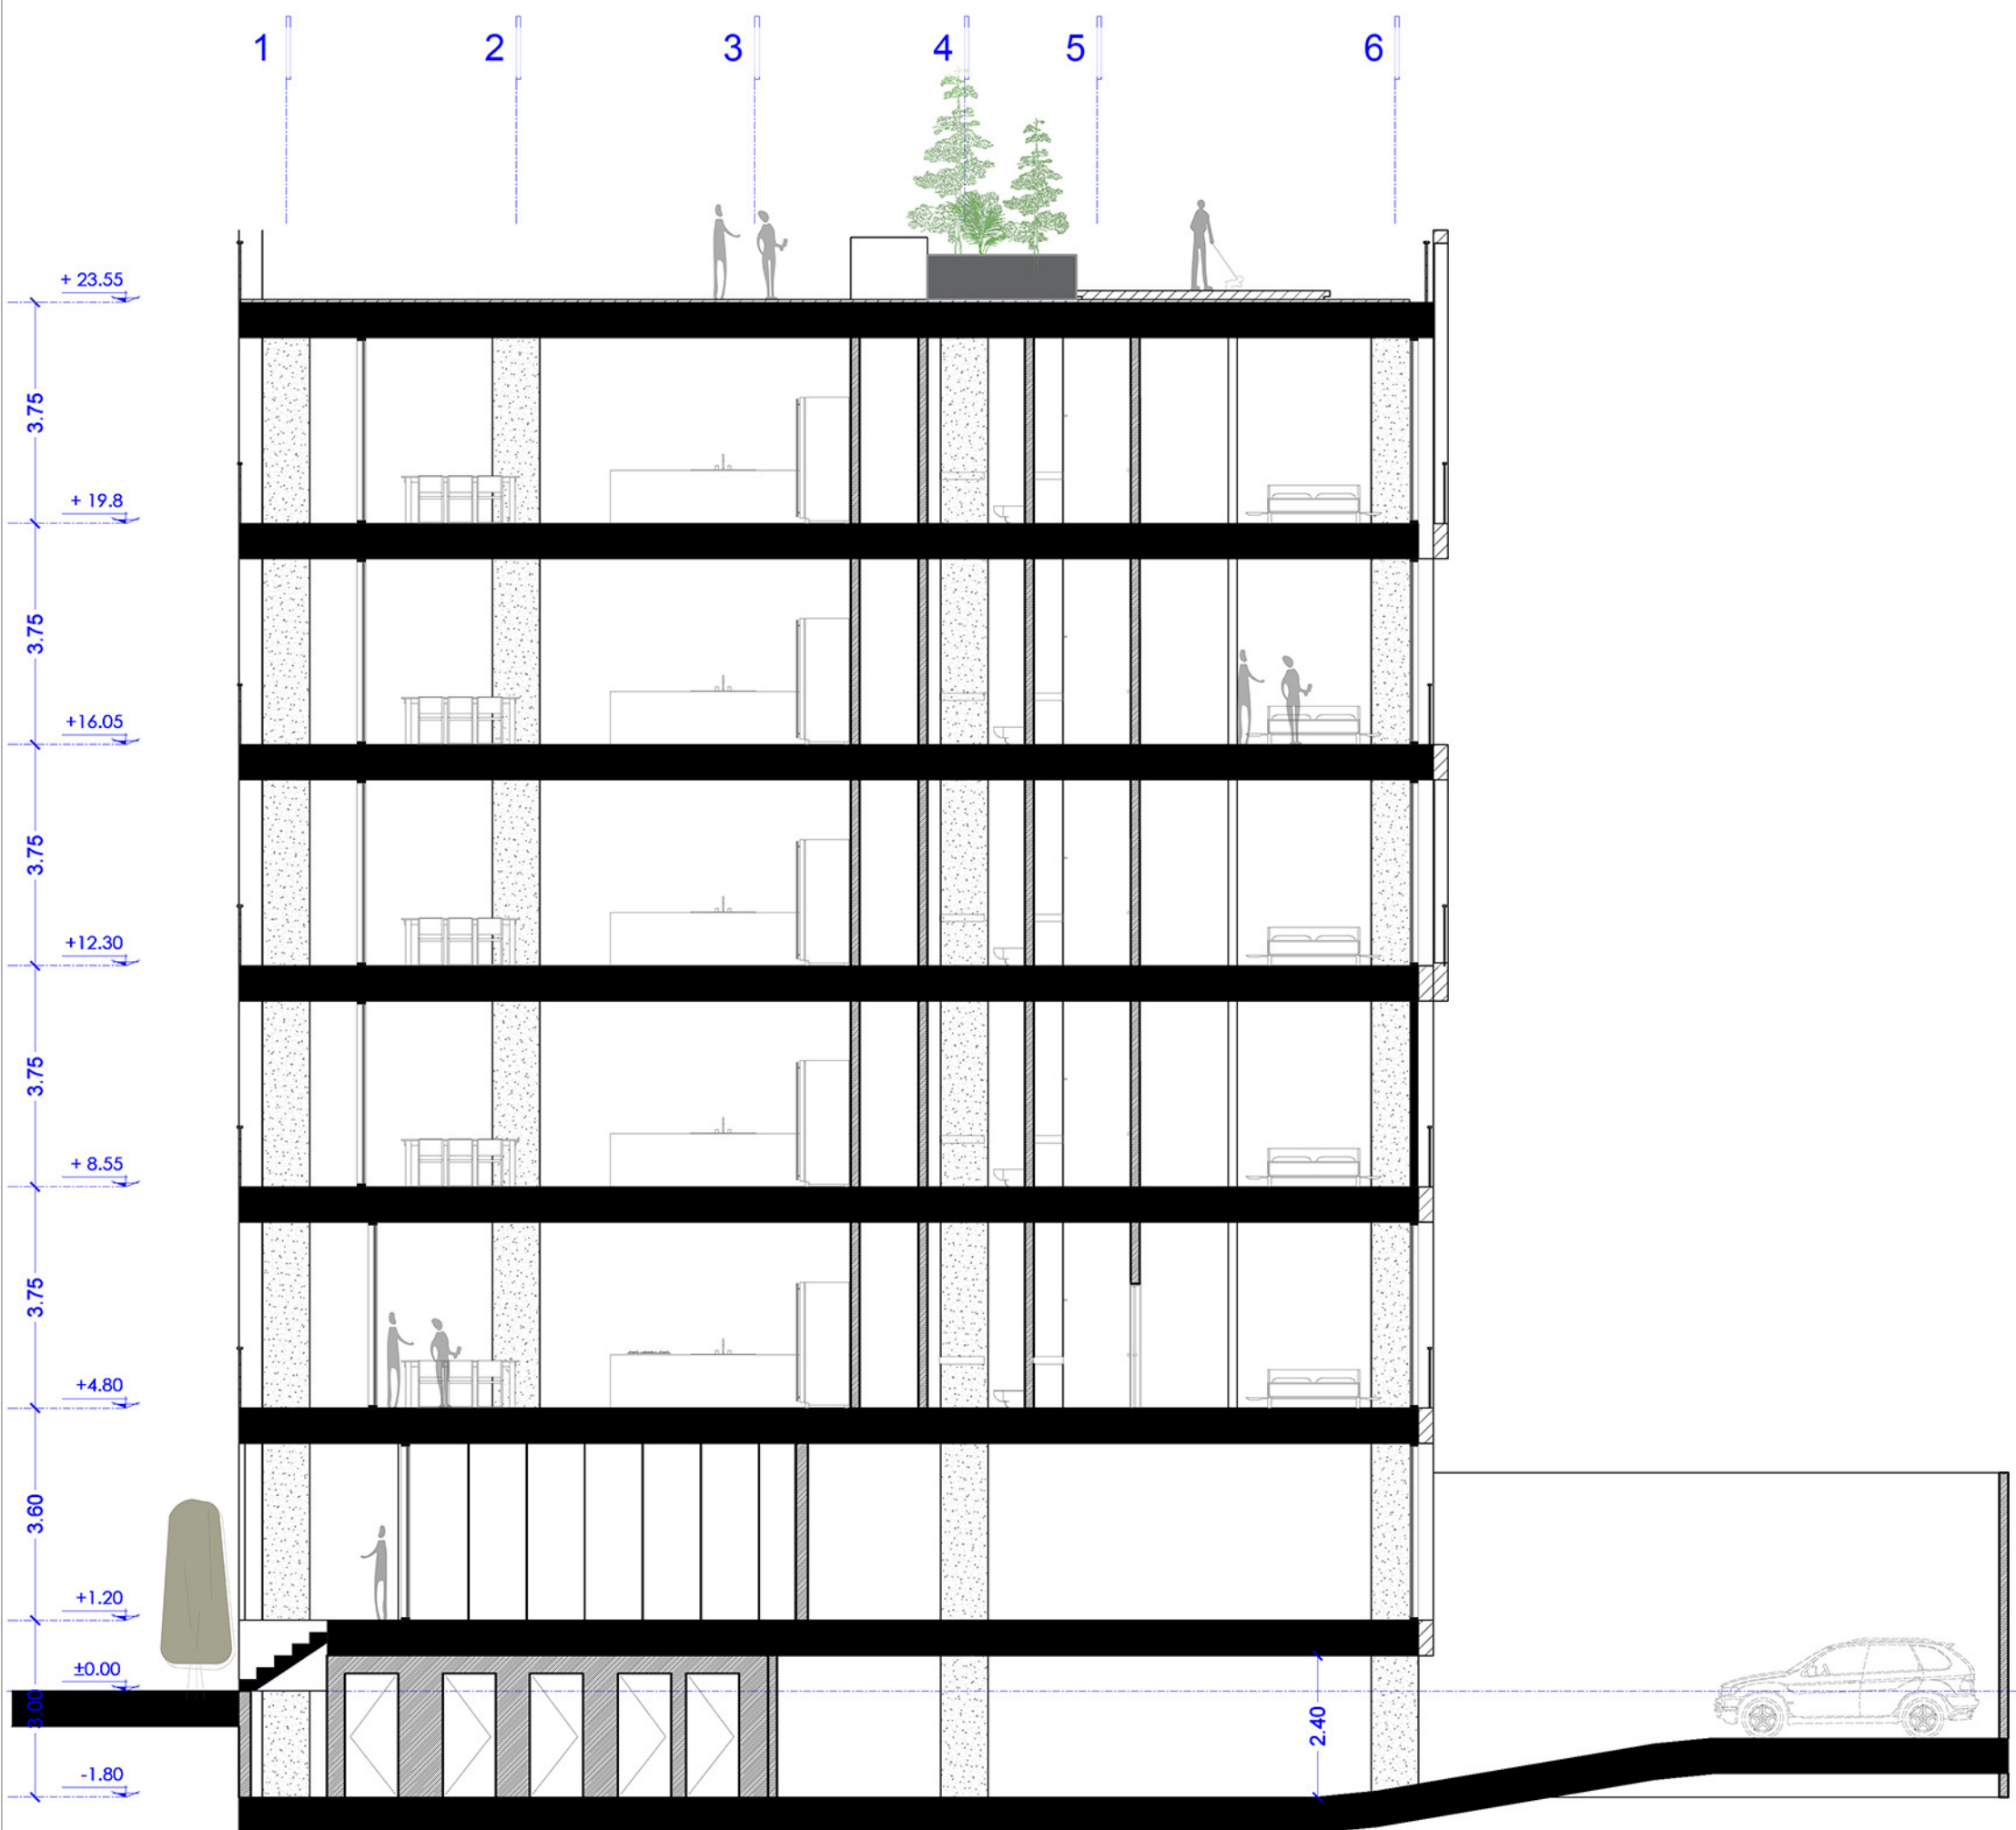

**RENDERS**





**NORTH ELEVATION**





NORTH ELEVATION





**SOUTH ELEVATION**





**SOUTH ELEVATION**






**LOBBY**





LOBBY



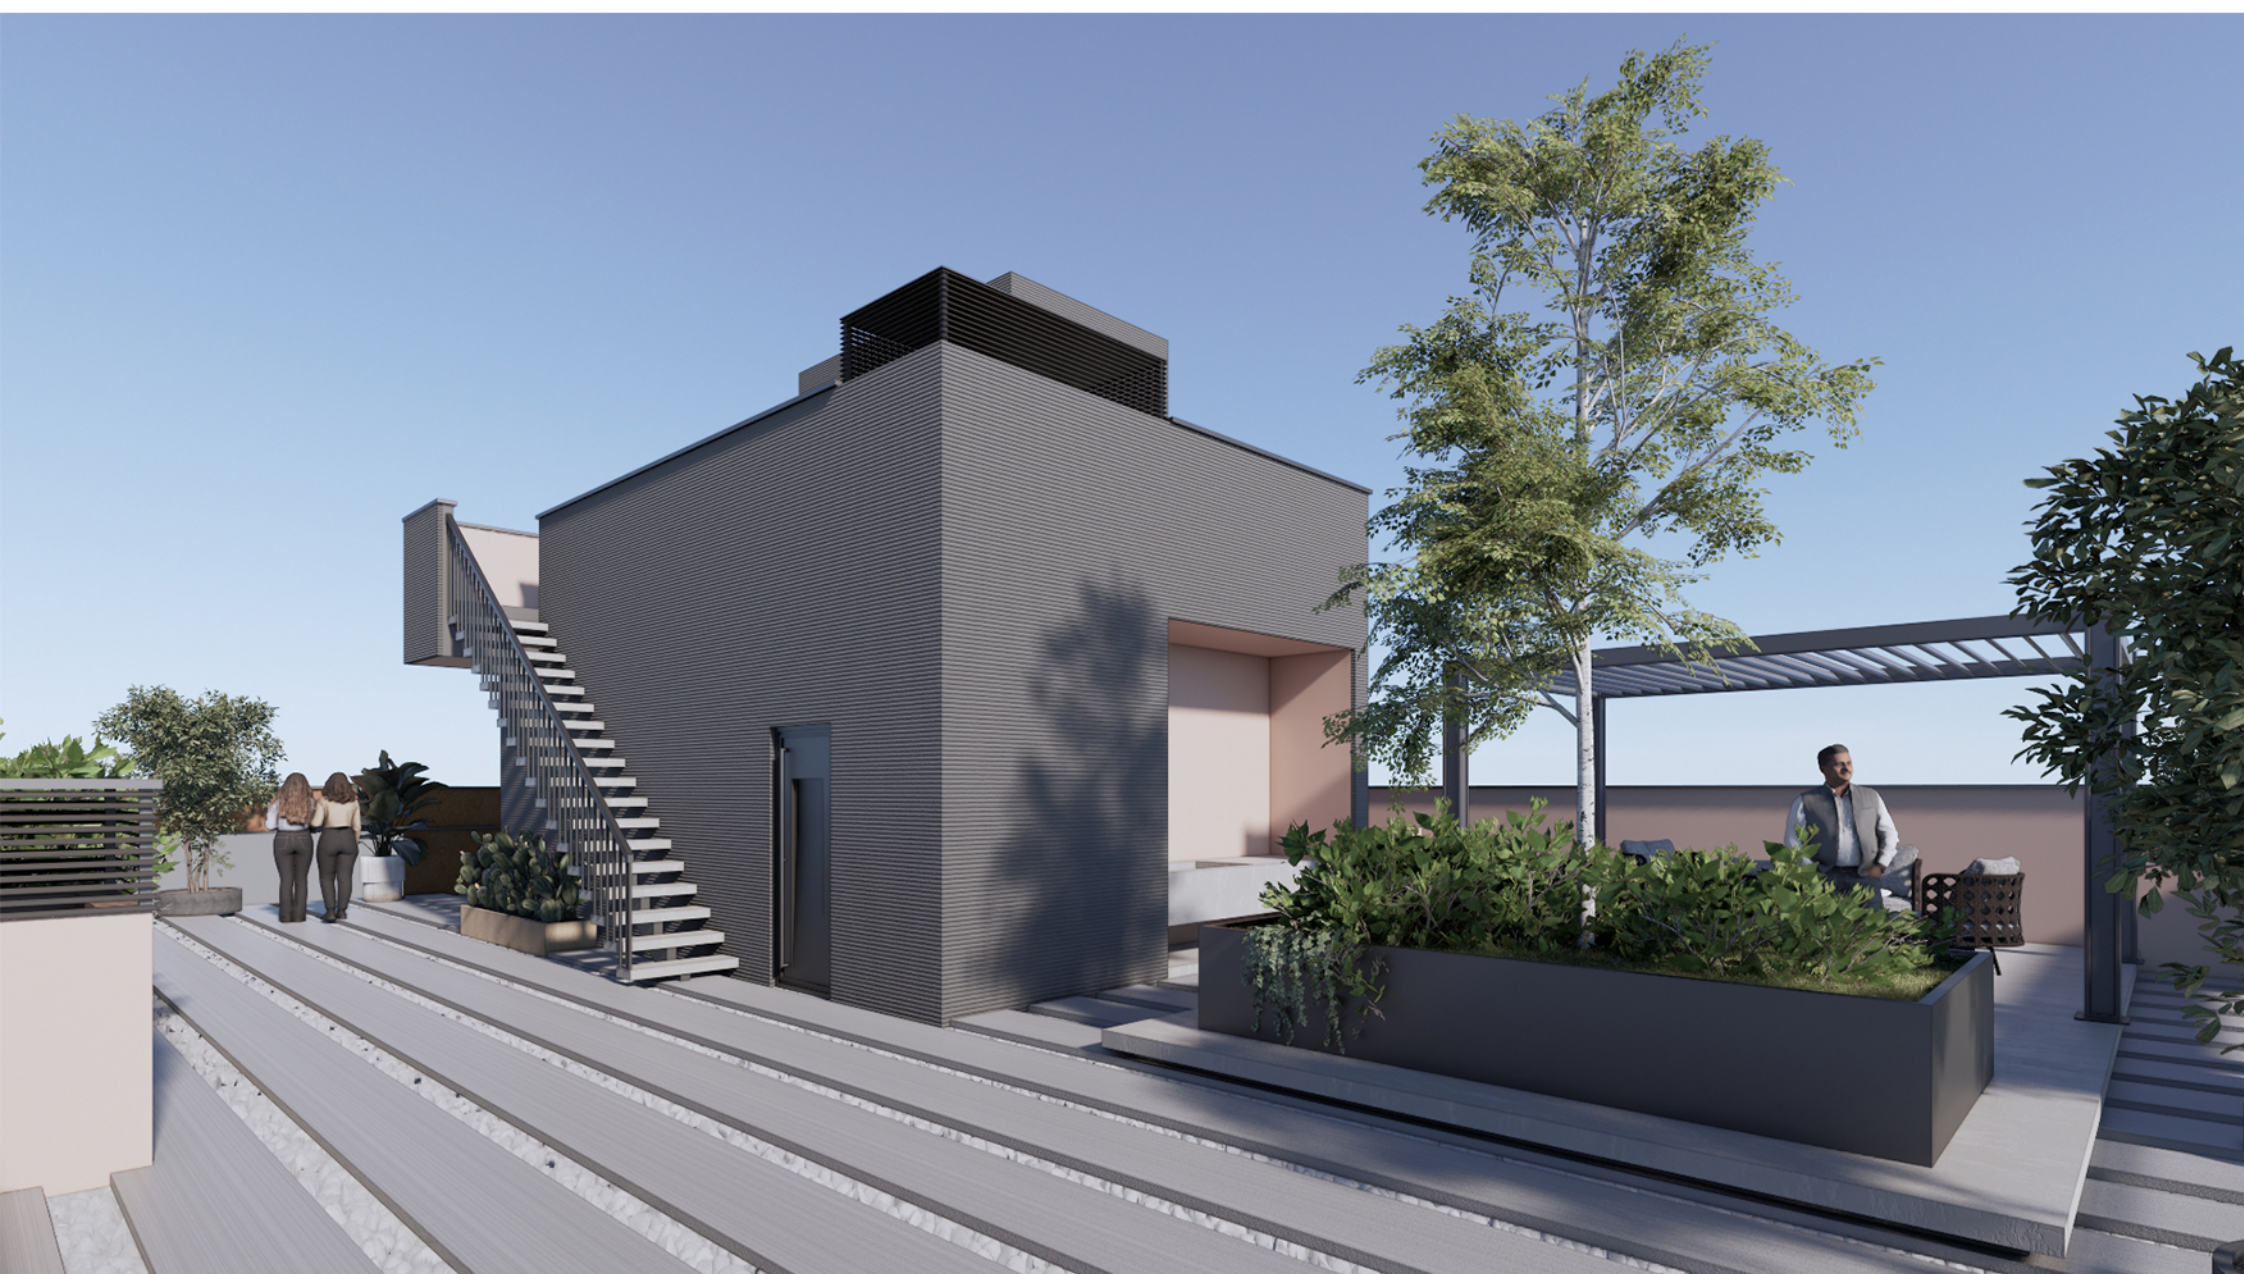

**ROOF GARDEN**