



Mahsa Taleshi

Architectural Designer

RESUME

Email: mahsataleshi1994@gmail.com

Call: +98-9373628793

Telegram: @Mahsat1994

Instagram: @mahsa.taleshi_architect

JOB EXPERIENCE

- 2020- Up now **BFP Company/ Architectural Expert**
Preparation of architectural plans and executive plans, 3D modeling
- 2019- 2020 **Private Company/ Interior designer**
residential, office and commercial interior design and 3D modeling.

EDUCATION

- 2018- 2022
University of Mazandaran-Babolsar
Masters degree
I studied architectural engineering in the master's degree and presented studies in the field of architectural energy and consumption reduction principles.
- 2013- 2017
University of Mazandaran-Babolsar
Bachelor degree
- 2006- 2013
Farzanegan-Babol
High school degree

English

- + Reading
- + Writing
- + Speaking
- + Listening

PROFESSIONAL SKILLS

- + Autocad
- + 3D Max
- + Corona
- + PHOTOSHOP
- + Vray
- + Microsoft Office
- + Designbuilder
- + Revit
- + Unreal engine

Project List

- Interior reconstruction-Babol**
3D indoor and roof garden modeling
- Commercial design-Babolsar**
Preparing design plans and 3D modeling of facades and interiors
- Yazd University -Yazd**
Preparation of architectural drawings, preparation of asbuilt, 3D modeling, estimation of materials required for construction
- Mega -Armania**
Preparation of phase 1 and phase 2 plans, 3D modeling
- Kimia asar salamat-Saveh**
Preparation of phase 1 and phase 2 plans
- Antibiotic sazi-Sari**
Preparation of phase 1 and phase 2 plans
- Rahavard tamin -Tehran**
Preparation of phase 1 and phase 2 plans,3D modeling
- Pars hayan -Tehran**
Preparation of phase 1 and phase 2 plans,3D modeling
- Kayhan darou-Mahabad**
Preparation of phase 1 and phase 2 plans

RESUME



**Mahsa
Taleshi**

Architectural Designer

Email: mahsataleshi1994@gmail.com

Call: +98-9373628793

Telegram: @Mahsat1994

Instagram: @mahsa.taleshi_architect

*My
interior
design*



**Mahsa
Taleshi**
Architectural Designer

RESUME

Email: mahsataleshi1994@gmail.com

Call: +98-9373628793

Telegram: @Mahsat1994

Instagram: @mahsa.taleshi_architect



Mahsa Taleshi

RESUME



**Mahsa
Taleshi**
Architectural Designer

Email: mahsataleshi1994@gmail.com

Call: +98-9373628793

Telegram: @Mahsat1994

Instagram: @mahsa.taleshi_architect



Mahsa Taleshi



**Mahsa
Taleshi**
Architectural Designer

RESUME

Email: mahsataleshi1994@gmail.com

Call: +98-9373628793

Telegram: @Mahsat1994

Instagram: @mahsa.taleshi_architect



Mahsa Taleshi

RESUME



**Mahsa
Taleshi**
Architectural Designer

Email: mahsataleshi1994@gmail.com

Call: +98-9373628793

Telegram: @Mahsat1994

Instagram: @mahsa.taleshi_architect



Mahsa Taleshi



**Mahsa
Taleshi**
Architectural Designer

RESUME

Email: mahsataleshi1994@gmail.com

Call: +98-9373628793

Telegram: @Mahsat1994

Instagram: @mahsa.taleshi_architect



Mahsa Taleshi



**Mahsa
Taleshi**
Architectural Designer

RESUME

Email: mahsataleshi1994@gmail.com

Call: +98-9373628793

Telegram: @Mahsat1994

Instagram: @mahsa.taleshi_architect



Mahsa Taleshi

RESUME



**Mahsa
Taleshi**
Architectural Designer

Email: mahsataleshi1994@gmail.com

Call: +98-9373628793

Telegram: @Mahsat1994

Instagram: @mahsa.taleshi_architect



Mahsa Taleshi



**Mahsa
Taleshi**
Architectural Designer

RESUME

Email: mahsataleshi1994@gmail.com

Call: +98-9373628793

Telegram: @Mahsat1994

Instagram: @mahsa.taleshi_architect



Mahsa Taleshi

RESUME



**Mahsa
Taleshi**
Architectural Designer

Email: mahsataleshi1994@gmail.com

Call: +98-9373628793

Telegram: @Mahsat1994

Instagram: @mahsa.taleshi_architect



Mahsa Taleshi



**Mahsa
Taleshi**
Architectural Designer

RESUME

Email: mahsataleshi1994@gmail.com

Call: +98-9373628793

Telegram: @Mahsat1994

Instagram: @mahsa.taleshi_architect



Mahsa Taleshi



**Mahsa
Taleshi**
Architectural Designer

RESUME

Email: mahsataleshi1994@gmail.com

Call: +98-9373628793

Telegram: @Mahsat1994

Instagram: @mahsa.taleshi_architect



Mahsa Taleshi



**Mahsa
Taleshi**
Architectural Designer

RESUME

Email: mahsataleshi1994@gmail.com

Call: +98-9373628793

Telegram: @Mahsat1994

Instagram: @mahsa.taleshi_architect



Mahsa Taleshi



**Mahsa
Taleshi**
Architectural Designer

RESUME

Email: mahsataleshi1994@gmail.com

Call: +98-9373628793

Telegram: @Mahsat1994

Instagram: @mahsa.taleshi_architect



Mahsa Taleshi



**Mahsa
Taleshi**
Architectural Designer

RESUME

Email: mahsataleshi1994@gmail.com

Call: +98-9373628793

Telegram: @Mahsat1994

Instagram: @mahsa.taleshi_architect



Mahsa Taleshi

RESUME



**Mahsa
Taleshi**
Architectural Designer

Email: mahsataleshi1994@gmail.com

Call: +98-9373628793

Telegram: @Mahsat1994

Instagram: @mahsa.taleshi_architect



Mahsa Taleshi

RESUME



**Mahsa
Taleshi**
Architectural Designer

Email: mahsataleshi1994@gmail.com

Call: +98-9373628793

Telegram: @Mahsat1994

Instagram: @mahsa.taleshi_architect



Mahsa Taleshi



**Mahsa
Taleshi**
Architectural Designer

RESUME

Email: mahsataleshi1994@gmail.com

Call: +98-9373628793

Telegram: @Mahsat1994

Instagram: @mahsa.taleshi_architect



Mahsa Taleshi



**Mahsa
Taleshi**
Architectural Designer

RESUME

Email: mahsataleshi1994@gmail.com

Call: +98-9373628793

Telegram: @Mahsat1994

Instagram: @mahsa.taleshi_architect



Mahsa Taleshi



**Mahsa
Taleshi**
Architectural Designer

RESUME

Email: mahsataleshi1994@gmail.com

Call: +98-9373628793

Telegram: @Mahsat1994

Instagram: @mahsa.taleshi_architect



Mahsa Taleshi

RESUME



**Mahsa
Taleshi**
Architectural Designer

Email: mahsataleshi1994@gmail.com

Call: +98-9373628793

Telegram: @Mahsat1994

Instagram: @mahsa.taleshi_architect



Mahsa Taleshi



**Mahsa
Taleshi**
Architectural Designer

RESUME

Email: mahsataleshi1994@gmail.com

Call: +98-9373628793

Telegram: @Mahsat1994

Instagram: @mahsa.taleshi_architect



Mahsa Taleshi



**Mahsa
Taleshi**
Architectural Designer

RESUME

Email: mahsataleshi1994@gmail.com

Call: +98-9373628793

Telegram: @Mahsat1994

Instagram: @mahsa.taleshi_architect



Mahsa Taleshi

RESUME



**Mahsa
Taleshi**
Architectural Designer

Email: mahsataleshi1994@gmail.com

Call: +98-9373628793

Telegram: @Mahsat1994

Instagram: @mahsa.taleshi_architect



Mahsa Taleshi



**Mahsa
Taleshi**
Architectural Designer

Email: mahsataleshi1994@gmail.com

Call: +98-9373628793

Telegram: @Mahsat1994

Instagram: @mahsa.taleshi_architect



Mahsa Taleshi

RESUME



**Mahsa
Taleshi**
Architectural Designer

Email: mahsataleshi1994@gmail.com

Call: +98-9373628793

Telegram: @Mahsa1994

Instagram: @mahsa.taleshi_architect



Mahsa Taleshi

RESUME



**Mahsa
Taleshi**
Architectural Designer

Email: mahsataleshi1994@gmail.com

Call: +98-9373628793

Telegram: @Mahsat1994

Instagram: @mahsa.taleshi_architect



Mahsa Taleshi

RESUME



**Mahsa
Taleshi**

Architectural Designer

Email: mahsataleshi1994@gmail.com

Call: +98-9373628793

Telegram: @Mahsat1994

Instagram: @mahsa.taleshi_architect



Mahsa Taleshi



**Mahsa
Taleshi**
Architectural Designer

RESUME

Email: mahsataleshi1994@gmail.com

Call: +98-9373628793

Telegram: @Mahsat1994

Instagram: @mahsa.taleshi_architect



Mahsa Taleshi



**Mahsa
Taleshi**
Architectural Designer

RESUME

Email: mahsataleshi1994@gmail.com

Call: +98-9373628793

Telegram: @Mahsat1994

Instagram: @mahsa.taleshi_architect



Mahsa Taleshi



**Mahsa
Taleshi**
Architectural Designer

RESUME

Email: mahsataleshi1994@gmail.com

Call: +98-9373628793

Telegram: @Mahsat1994

Instagram: @mahsa.taleshi_architect



Mahsa Taleshi

RESUME



**Mahsa
Taleshi**
Architectural Designer

Email: mahsataleshi1994@gmail.com

Call: +98-9373628793

Telegram: @Mahsat1994

Instagram: @mahsa.taleshi_architect



Mahsa Taleshi



**Mahsa
Taleshi**
Architectural Designer

RESUME

Email: mahsataleshi1994@gmail.com

Call: +98-9373628793

Telegram: @Mahsat1994

Instagram: @mahsa.taleshi_architect



Mahsa Taleshi



**Mahsa
Taleshi**
Architectural Designer

RESUME

Email: mahsataleshi1994@gmail.com

Call: +98-9373628793

Telegram: @Mahsat1994



Mahsa Taleshi



**Mahsa
Taleshi**
Architectural Designer

Email: mahsataleshi1994@gmail.com

Call: +98-9373628793

Telegram: @Mahsat1994



Mahsa Taleshi

RESUME



**Mahsa
Taleshi**
Architectural Designer

Email: mahsataleshi1994@gmail.com

Call: +98-9373628793

Telegram: @Mahsat1994



Mahsa Taleshi



**Mahsa
Taleshi**
Architectural Designer

Email: mahsataleshi1994@gmail.com

Call: +98-9373628793

Telegram: @Mahsat1994



Mahsa Taleshi



**Mahsa
Taleshi**
Architectural Designer

Email: mahsataleshi1994@gmail.com

Call: +98-9373628793

Telegram: @Mahsat1994





**Mahsa
Taleshi**
Architectural Designer

RESUME

Email: mahsataleshi1994@gmail.com

Call: +98-9373628793

Telegram: @Mahsat1994



Mahsa Taleshi



**Mahsa
Taleshi**
Architectural Designer

RESUME

Email: mahsataleshi1994@gmail.com

Call: +98-9373628793

Telegram: @Mahsat1994



Mahsa Taleshi



**Mahsa
Taleshi**
Architectural Designer

RESUME

Email: mahsataleshi1994@gmail.com

Call: +98-9373628793

Telegram: @Mahsat1994



Mahsa Taleshi

RESUME



**Mahsa
Taleshi**
Architectural Designer

Email: mahsataleshi1994@gmail.com

Call: +98-9373628793

Telegram: @Mahsat1994



Mahsa Taleshi

RESUME



**Mahsa
Taleshi**
Architectural Designer

Email: mahsataleshi1994@gmail.com

Call: +98-9373628793

Telegram: @Mahsat1994



Mahsa Taleshi

RESUME



**Mahsa
Taleshi**
Architectural Designer

Email: mahsataleshi1994@gmail.com

Call: +98-9373628793

Telegram: @Mahsat1994



Mahsa Taleshi

RESUME



**Mahsa
Taleshi**
Architectural Designer

Email: mahsataleshi1994@gmail.com

Call: +98-9373628793

Telegram: @Mahsat1994



Mahsa Taleshi

RESUME




**Mahsa
Taleshi**
Architectural Designer

Email: mahsataleshi1994@gmail.com

Call: +98-9373628793

Telegram: @Mahsat1994

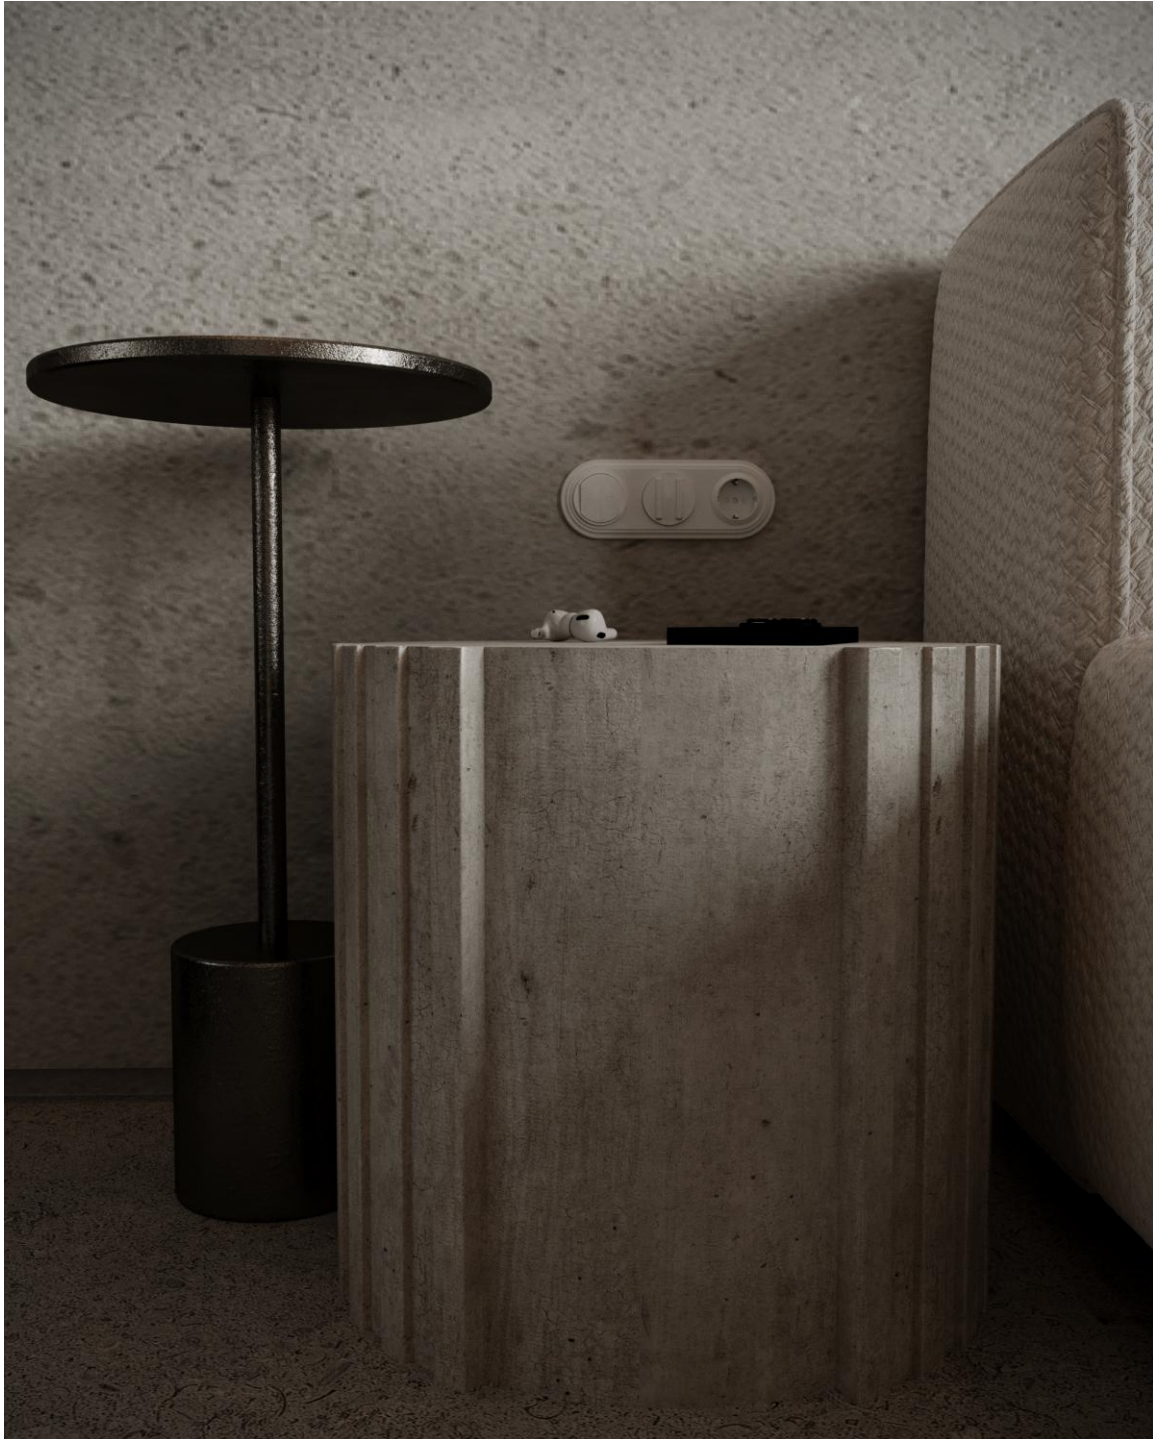

Mahsa Taleshi



**Mahsa
Taleshi**
Architectural Designer

RESUME

Email: mahsataleshi1994@gmail.com

Call: +98-9373628793

Telegram: @Mahsat1994



Mahsa Taleshi

RESUME



**Mahsa
Taleshi**
Architectural Designer

Email: mahsataleshi1994@gmail.com

Call: +98-9373628793

Telegram: @Mahsat1994



Mahsa Taleshi



**Mahsa
Taleshi**
Architectural Designer

RESUME

Email: mahsataleshi1994@gmail.com

Call: +98-9373628793

Telegram: @Mahsat1994



Mahsa Taleshi



**Mahsa
Taleshi**

Architectural Designer

Email: mahsataleshi1994@gmail.com

Call: +98-9373628793

Telegram: @Mahsat1994

Instagram: @mahsa.taleshi_architect

*My
exterior
design*



**Mahsa
Taleshi**
Architectural Designer

Email: mahsataleshi1994@gmail.com

Call: +98-9373628793

Telegram: @Mahsat1994

Instagram: @mahsa.taleshi_architect



Mahsa Taleshi

RESUME



**Mahsa
Taleshi**

Architectural Designer

Email: mahsataleshi1994@gmail.com

Call: +98-9373628793

Telegram: @Mahsat1994

Instagram: @mahsa.taleshi_architect



Mahsa Taleshi



**Mahsa
Taleshi**
Architectural Designer

Email: mahsataleshi1994@gmail.com

Call: +98-9373628793

Telegram: @Mahsa1994

Instagram: @mahsa.taleshi_architect



Mahsa Taleshi

RESUME



**Mahsa
Taleshi**

Architectural Designer

Email: mahsataleshi1994@gmail.com

Call: +98-9373628793

Telegram: @Mahsat1994

Instagram: @mahsa.taleshi_architect



Mahsa Taleshi

RESUME



**Mahsa
Taleshi**

Architectural Designer

Email: mahsataleshi1994@gmail.com

Call: +98-9373628793

Telegram: @Mahsat1994

Instagram: @mahsa.taleshi_architect



Mahsa Taleshi



**Mahsa
Taleshi**
Architectural Designer


RESUME

Email: mahsataleshi1994@gmail.com

Call: +98-9373628793

Telegram: @Mahsat1994

Instagram: @mahsa.taleshi_architect

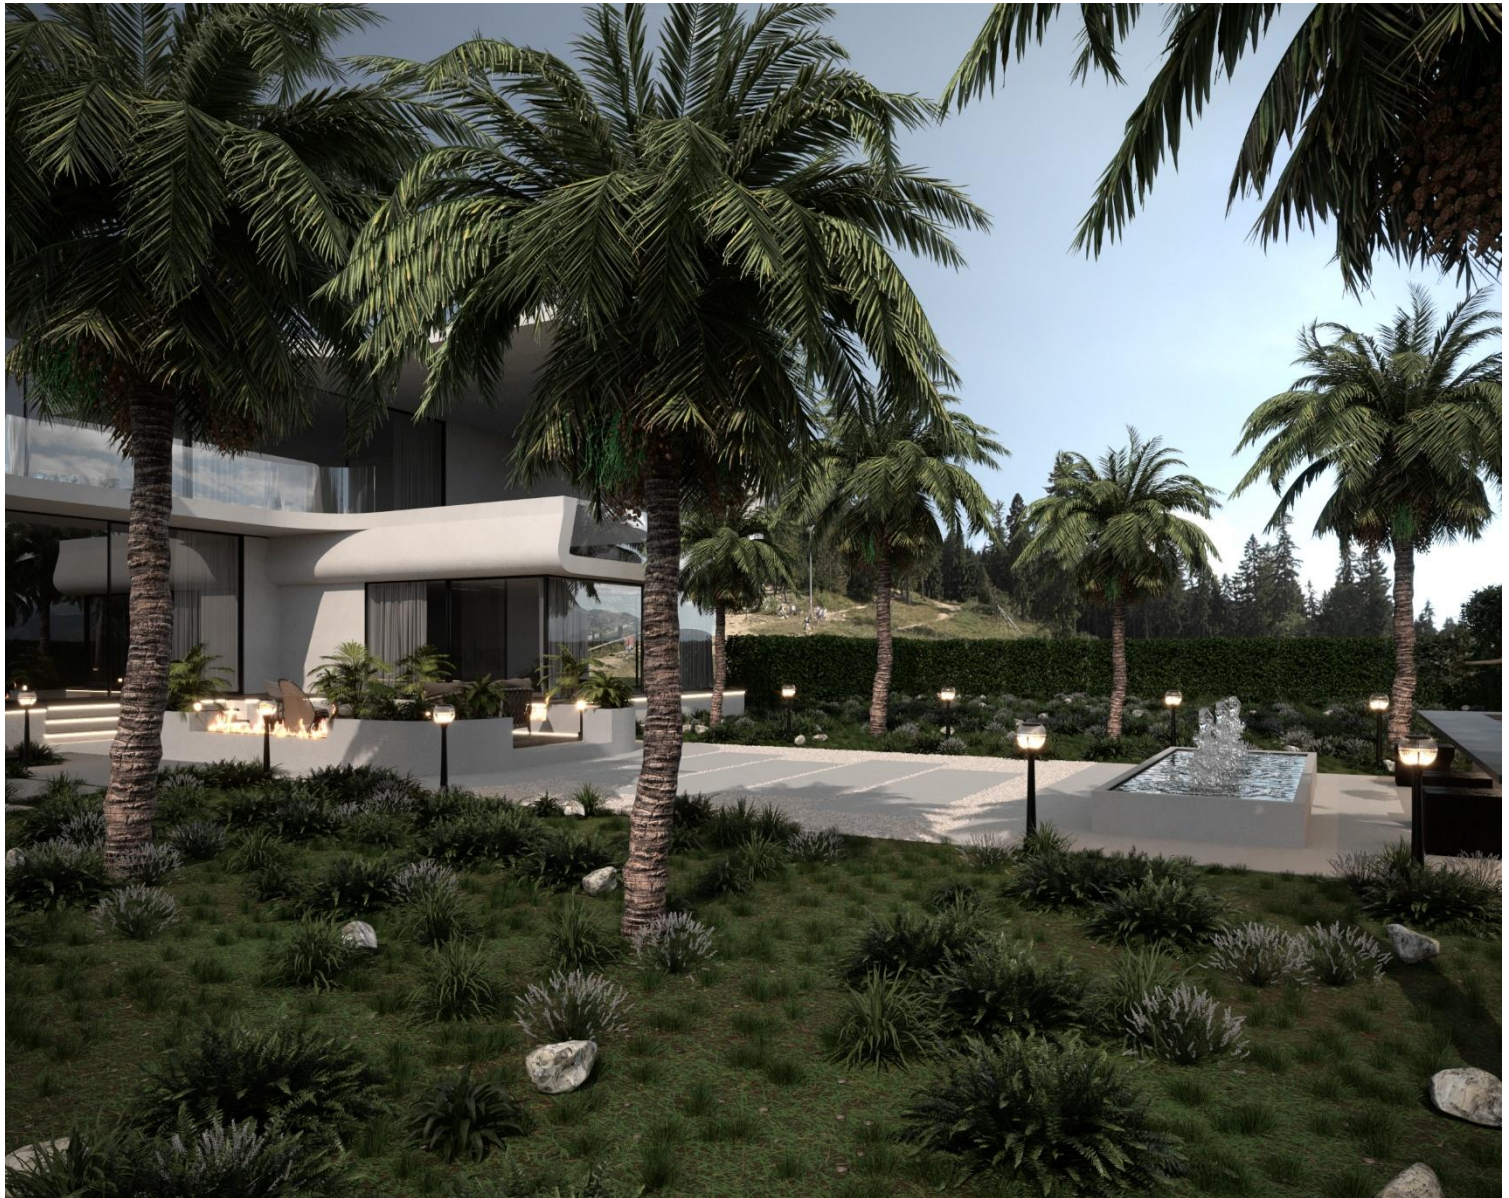

Mahsa Taleshi

RESUME



**Mahsa
Taleshi**
Architectural Designer

Email: mahsataleshi1994@gmail.com

Call: +98-9373628793

Telegram: @Mahsat1994

Instagram: @mahsa.taleshi_architect



Mahsa Taleshi



**Mahsa
Taleshi**
Architectural Designer

RESUME

Email: mahsataleshi1994@gmail.com

Call: +98-9373628793

Telegram: @Mahsat1994

Instagram: @mahsa.taleshi_architect



Mahsa Taleshi

RESUME



**Mahsa
Taleshi**
Architectural Designer

Email: mahsataleshi1994@gmail.com

Call: +98-9373628793

Telegram: @Mahsat1994

Instagram: @mahsa.taleshi_architect



Mahsa Taleshi



**Mahsa
Taleshi**
Architectural Designer

RESUME

Email: mahsataleshi1994@gmail.com

Call: +98-9373628793

Telegram: @Mahsat1994

Instagram: @mahsa.taleshi_architect



Mahsa Taleshi



**Mahsa
Taleshi**
Architectural Designer

RESUME

Email: mahsataleshi1994@gmail.com

Call: +98-9373628793

Telegram: @Mahsat1994



Mahsa Taleshi



**Mahsa
Taleshi**
Architectural Designer

RESUME


Email: mahsataleshi1994@gmail.com

Call: +98-9373628793

Telegram: @Mahsat1994



Mahsa Taleshi

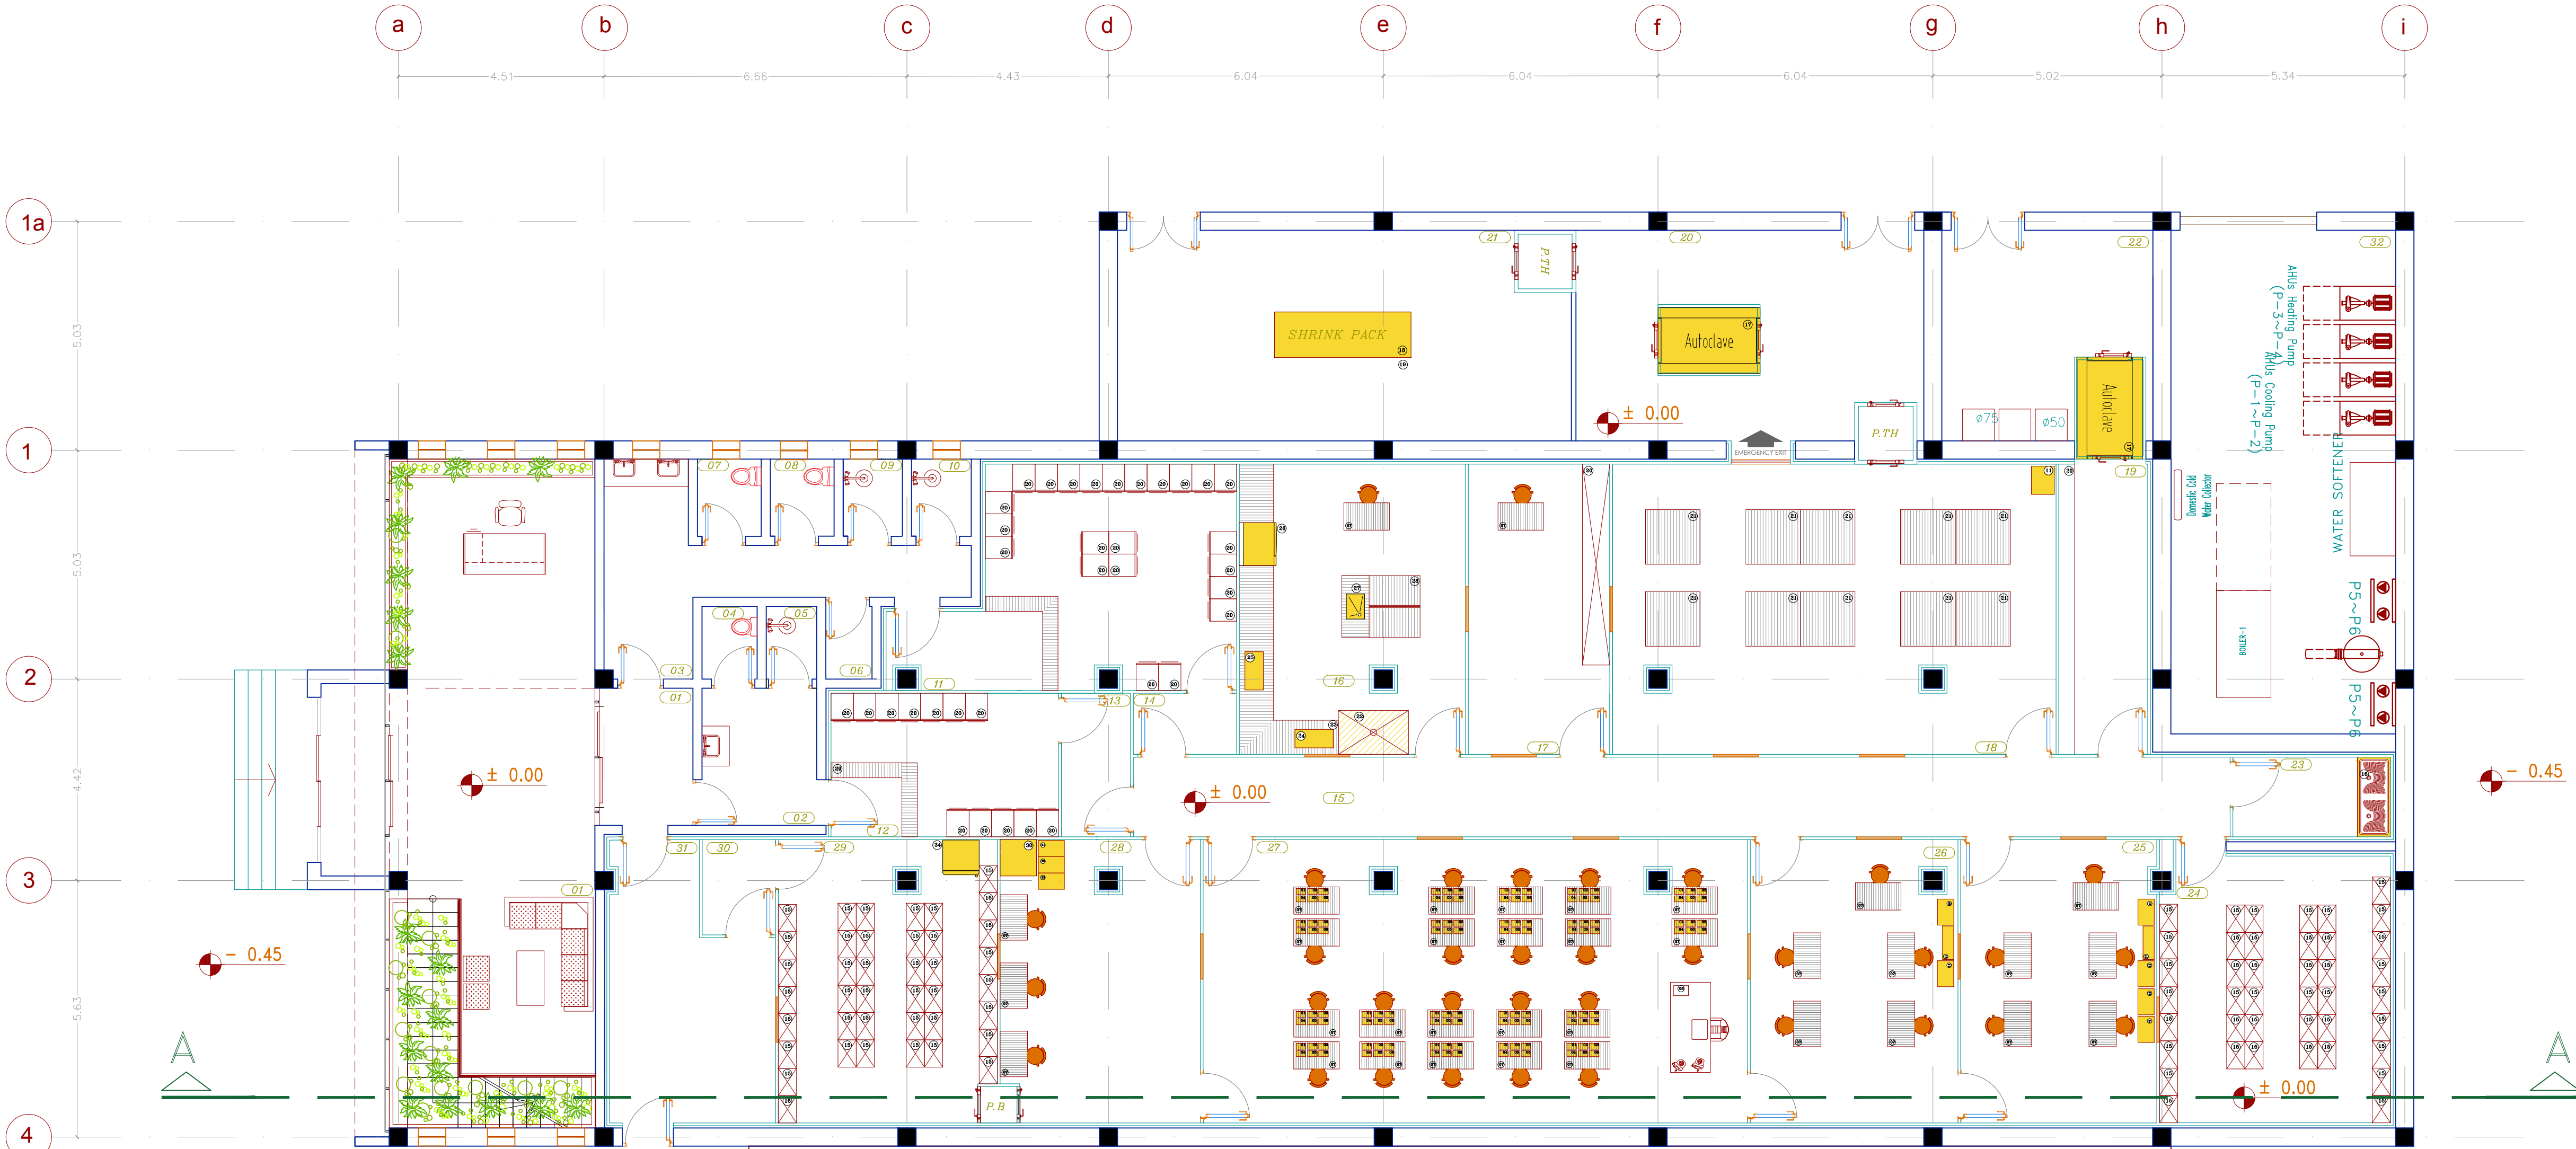

GROUND FLOOR

ID	DESCRIPTION	CLASS
01	ENTRANCE	N/A
02	MEN ENTRANCE	CNC
03	WOMEN ENTRANCE	CNC
04	MEN WC	N/A
05	MEN BATHROOM	N/A
06	WOMEN CHANGING	N/A
07	WOMEN wc 1	N/A
08	WOMEN wc 2	N/A
09	WOMEN BATHROOM 1	N/A
10	WOMEN BATHROOM 2	N/A
11	WOMEN CHANGING ROOM	CNC/D
12	MEN CHANGING ROOM	CNC/D
13	PAL	D
14	PAL	D
15	CORRIDOR	D/C
16	LABORATORY	D
17	QC	D
18	CARTOONING ROOM/ FINAL STORE	D
19	CLOTH CLEAN STORE	D
20	STR	CNC
21	SHERINK PACK	CNC
22	LAUNDRY	N/A
23	JANITOR	D
24	MIDDLE STORE	D
25	FINAL PACK/ LABELING/ DIKAT/ JET PRINTER	C
26	SECOND PACKING	C
27	FIXING & FIRST PACKING	C
28	THREAD CUTTING	C
29	RAW MATERIAL STORE	D
30	PAL	D
31	ENTRANCE OF RAW MATERIAL	D
32	POWERHOUSE	N/A

ID	EQUIPMENT NAME	SHAPE	ID	EQUIPMENT NAME	SHAPE	ID	EQUIPMENT NAME	SHAPE	ID	EQUIPMENT NAME	SHAPE	ID	EQUIPMENT NAME	SHAPE
01	NEEDLE FIXING MACHINE 2A	01	08	MANAGER TABLE & CHAIR	08	15	SHELF	15	22	LAMINAR AIRFLOW BSC-CLASS II/B2 (5')	22	29	SCAFFOLDING	29
02	NEEDLE FIXING MACHINE 4A	02	09	PACKAGING MACHINE	09	16	WASHING	16	23	TABLE TENSILE STRENGTH	23	30	OVEN 50 LIT	30
03	NEEDLE FIXING MACHINE 5A	03	10	SEALING MACHINE	10	17	AUTOCLAVE/STR/ PRODUCT E.O.G	17	24	CHAMBER COMPLETE SET	24	31	RACK WINDER	31
04	FIRST PACKING MACHINE	04	11	LABELING MACHINE	11	18	SEALING MACHINE	18	25	TENSILE STRENGTH	25	32	EXTRA RACK WINDER	32
05	DIES PICES	05	12	FINAL PACK	12	19	SHRINK PACK MACHINE	19	26	INCUBATOR 50lit	26	33	MONO WINDER	33
06	TENSILE STRENGTH INSTRUMENT	06	13	DIKAT	13	20	CLOSET	20	27	SINK	27	34	REFRIGERATOR	34
07	PERSONNEL TABLE & CHAIR	07	14	JET PRINTER	14	21	PALLET	21	28	LABORATORY INSTRUMENT (PH meter, Glass container,...)	28			

COSTUMER:

PROJECT TITLE:

PROJECT LOCATION:
YEREVAN - ARMENIA

DRAWING TITLE:

EQUIPMENT LAYOUT &
DESCRIPTION - GROUND FLOOR

DRAWING CODE:
ARC-24

REV: 02
DATE: 2023.02.25

SCALE: 1 : 100
DRAWING UNIT: m

FIELD: ARCHITECTURAL

STAGE: CONCEPTUAL


DESIGNED BY:
M.TALESHI

DRAWN BY:

CHECKED BY:

APPROVED BY:


CONSULTANT:

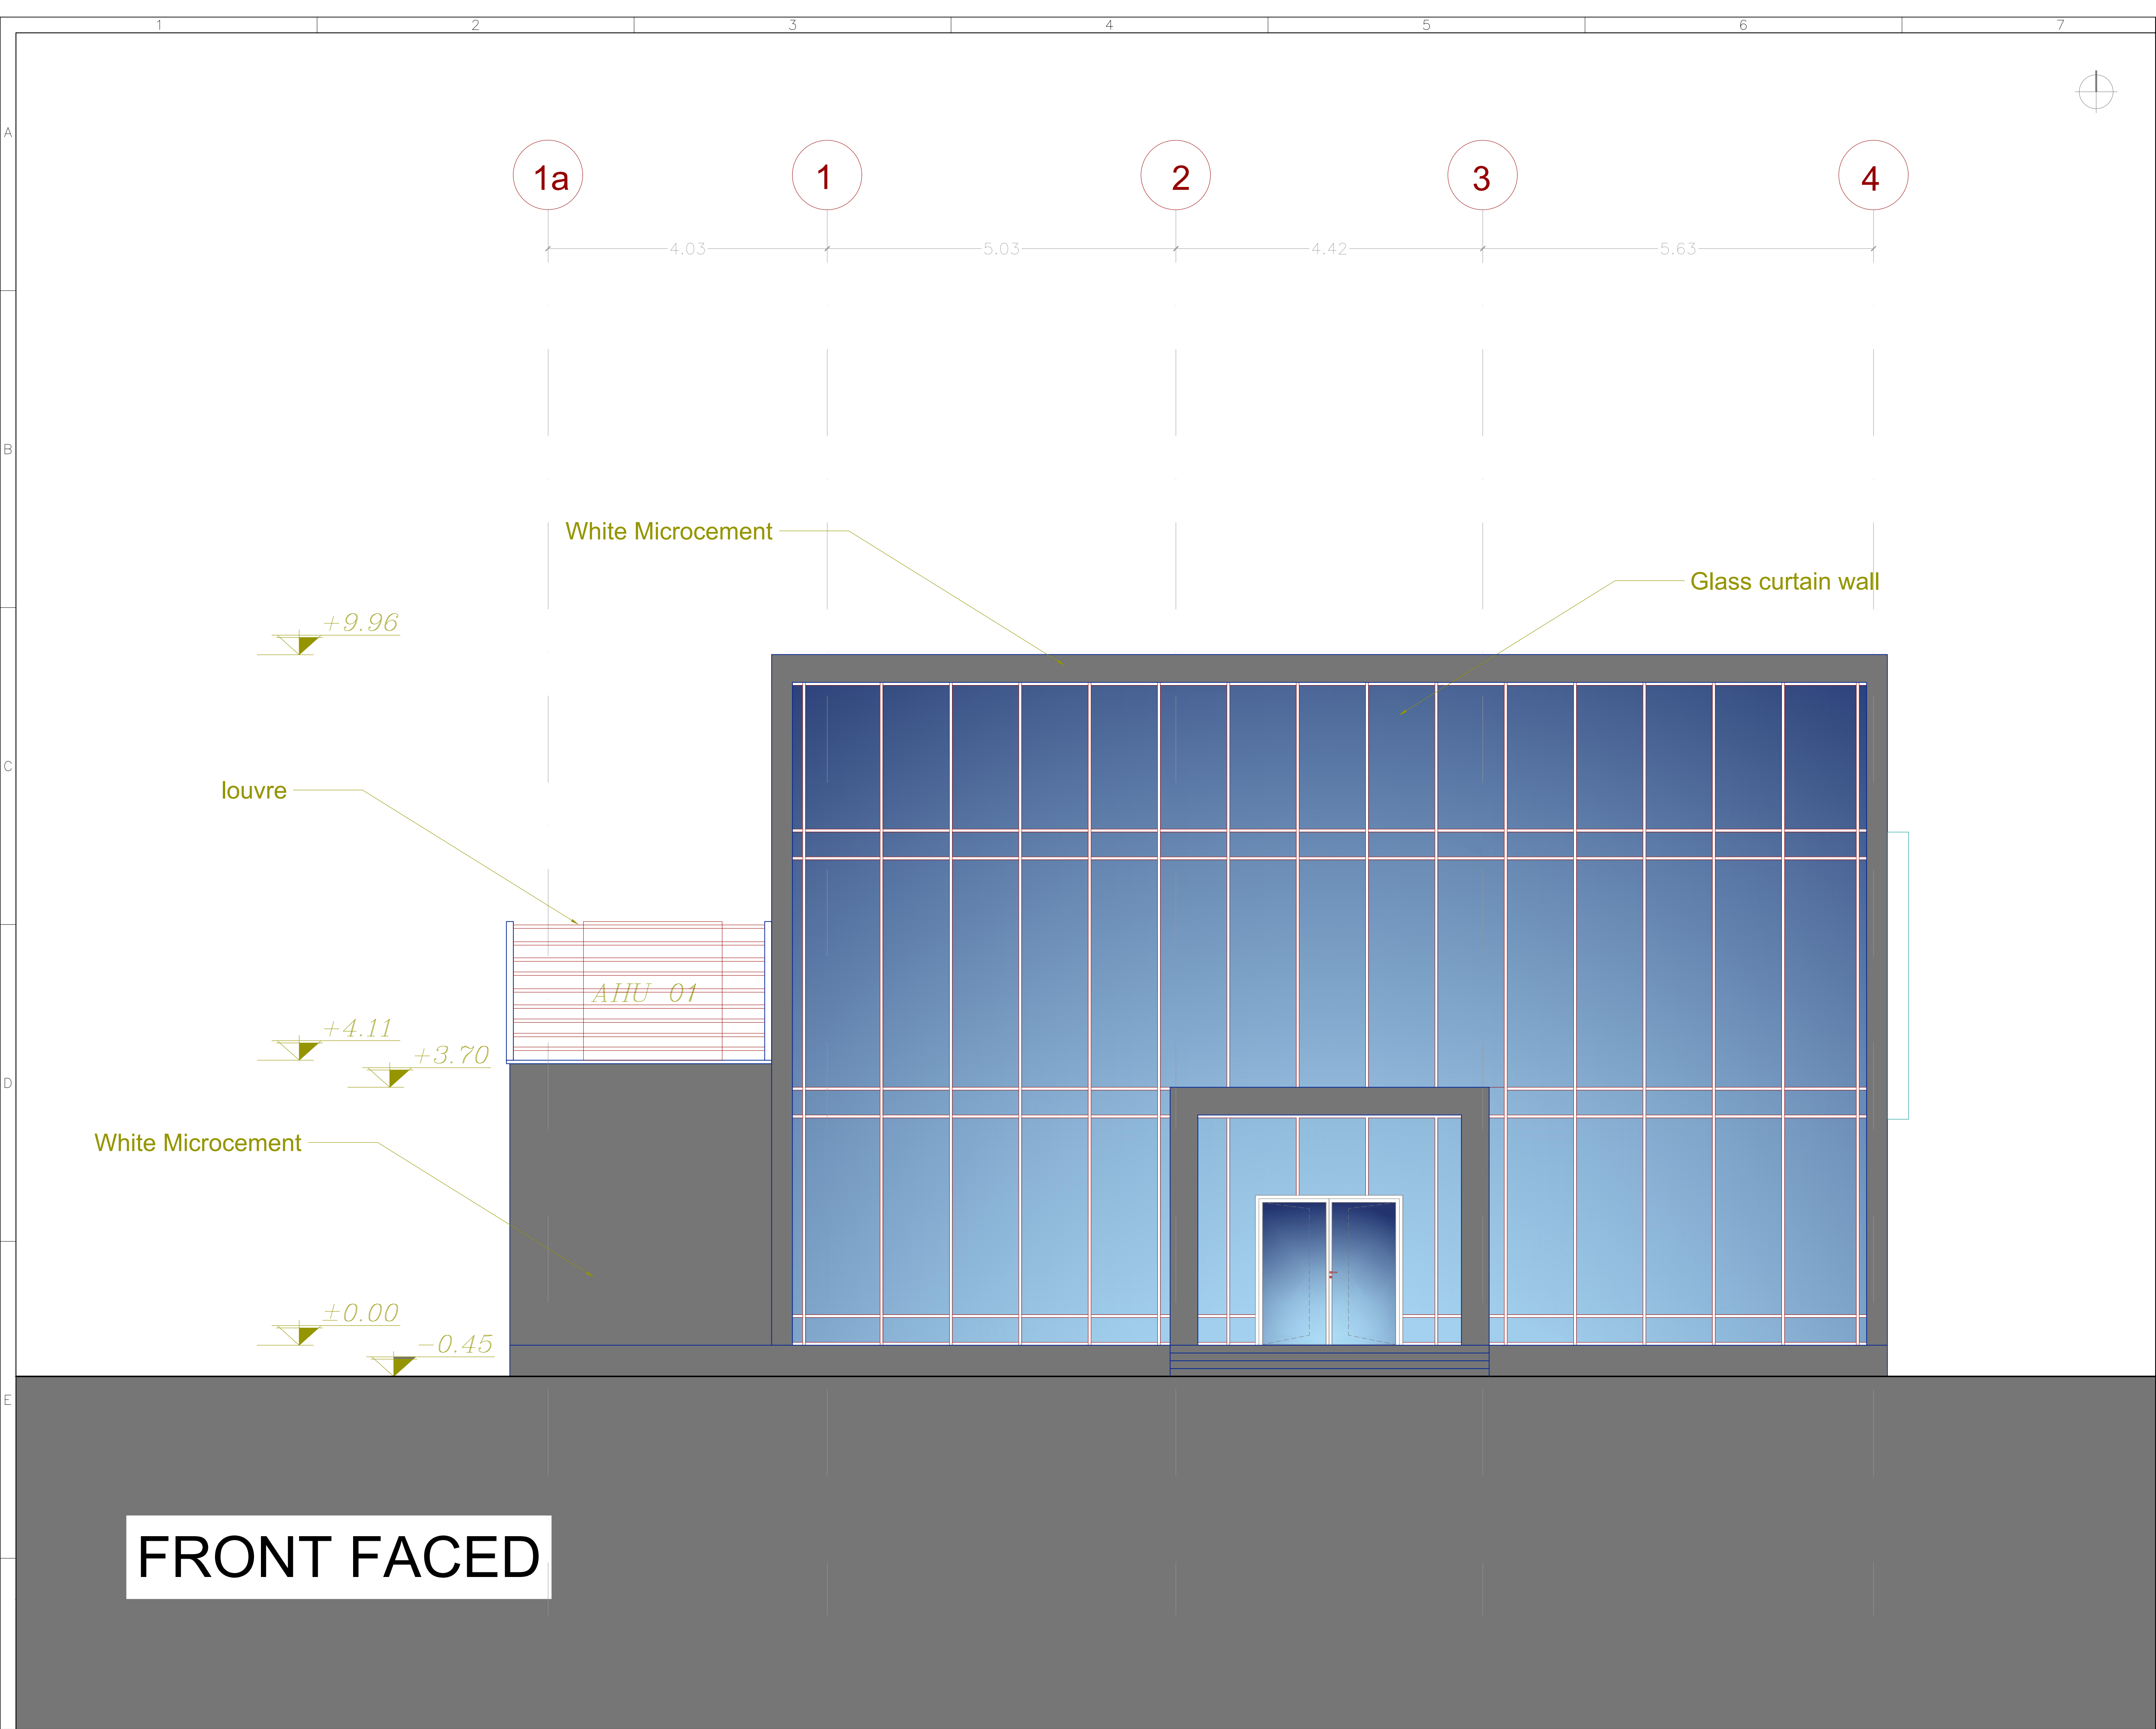

COSTUMER:	
PROJECT TITLE:	
PROJECT LOCATION: YEREVAN - ARMENIA	
DRAWING TITLE: FACED	
DRAWING CODE: ARC-14	
REV: 04	DATE: 2023.05.01
SCALE: 1 : 100	DRAWING UNIT: m
FIELD: ARCHITECTURAL	
STAGE: CONCEPTUAL	
DESIGNED BY: M.TALESHI	
DRAWN BY:	
CHECKED BY:	
APPROVED BY:	
CONSULTANT:	




COSTUMER:	
PROJECT TITLE:	
PROJECT LOCATION: YEREVAN - ARMENIA	
DRAWING TITLE: WALL SECTION	
DRAWING CODE: ARC-16	
REV: 04	DATE: 2023.05.01
SCALE: 1 : 100	DRAWING UNIT: m
FIELD: ARCHITECTURAL	
STAGE: CONCEPTUAL	
DESIGNED BY: M.TALESHI	
DRAWN BY:	
CHECKED BY:	
APPROVED BY:	
CONSULTANT:	

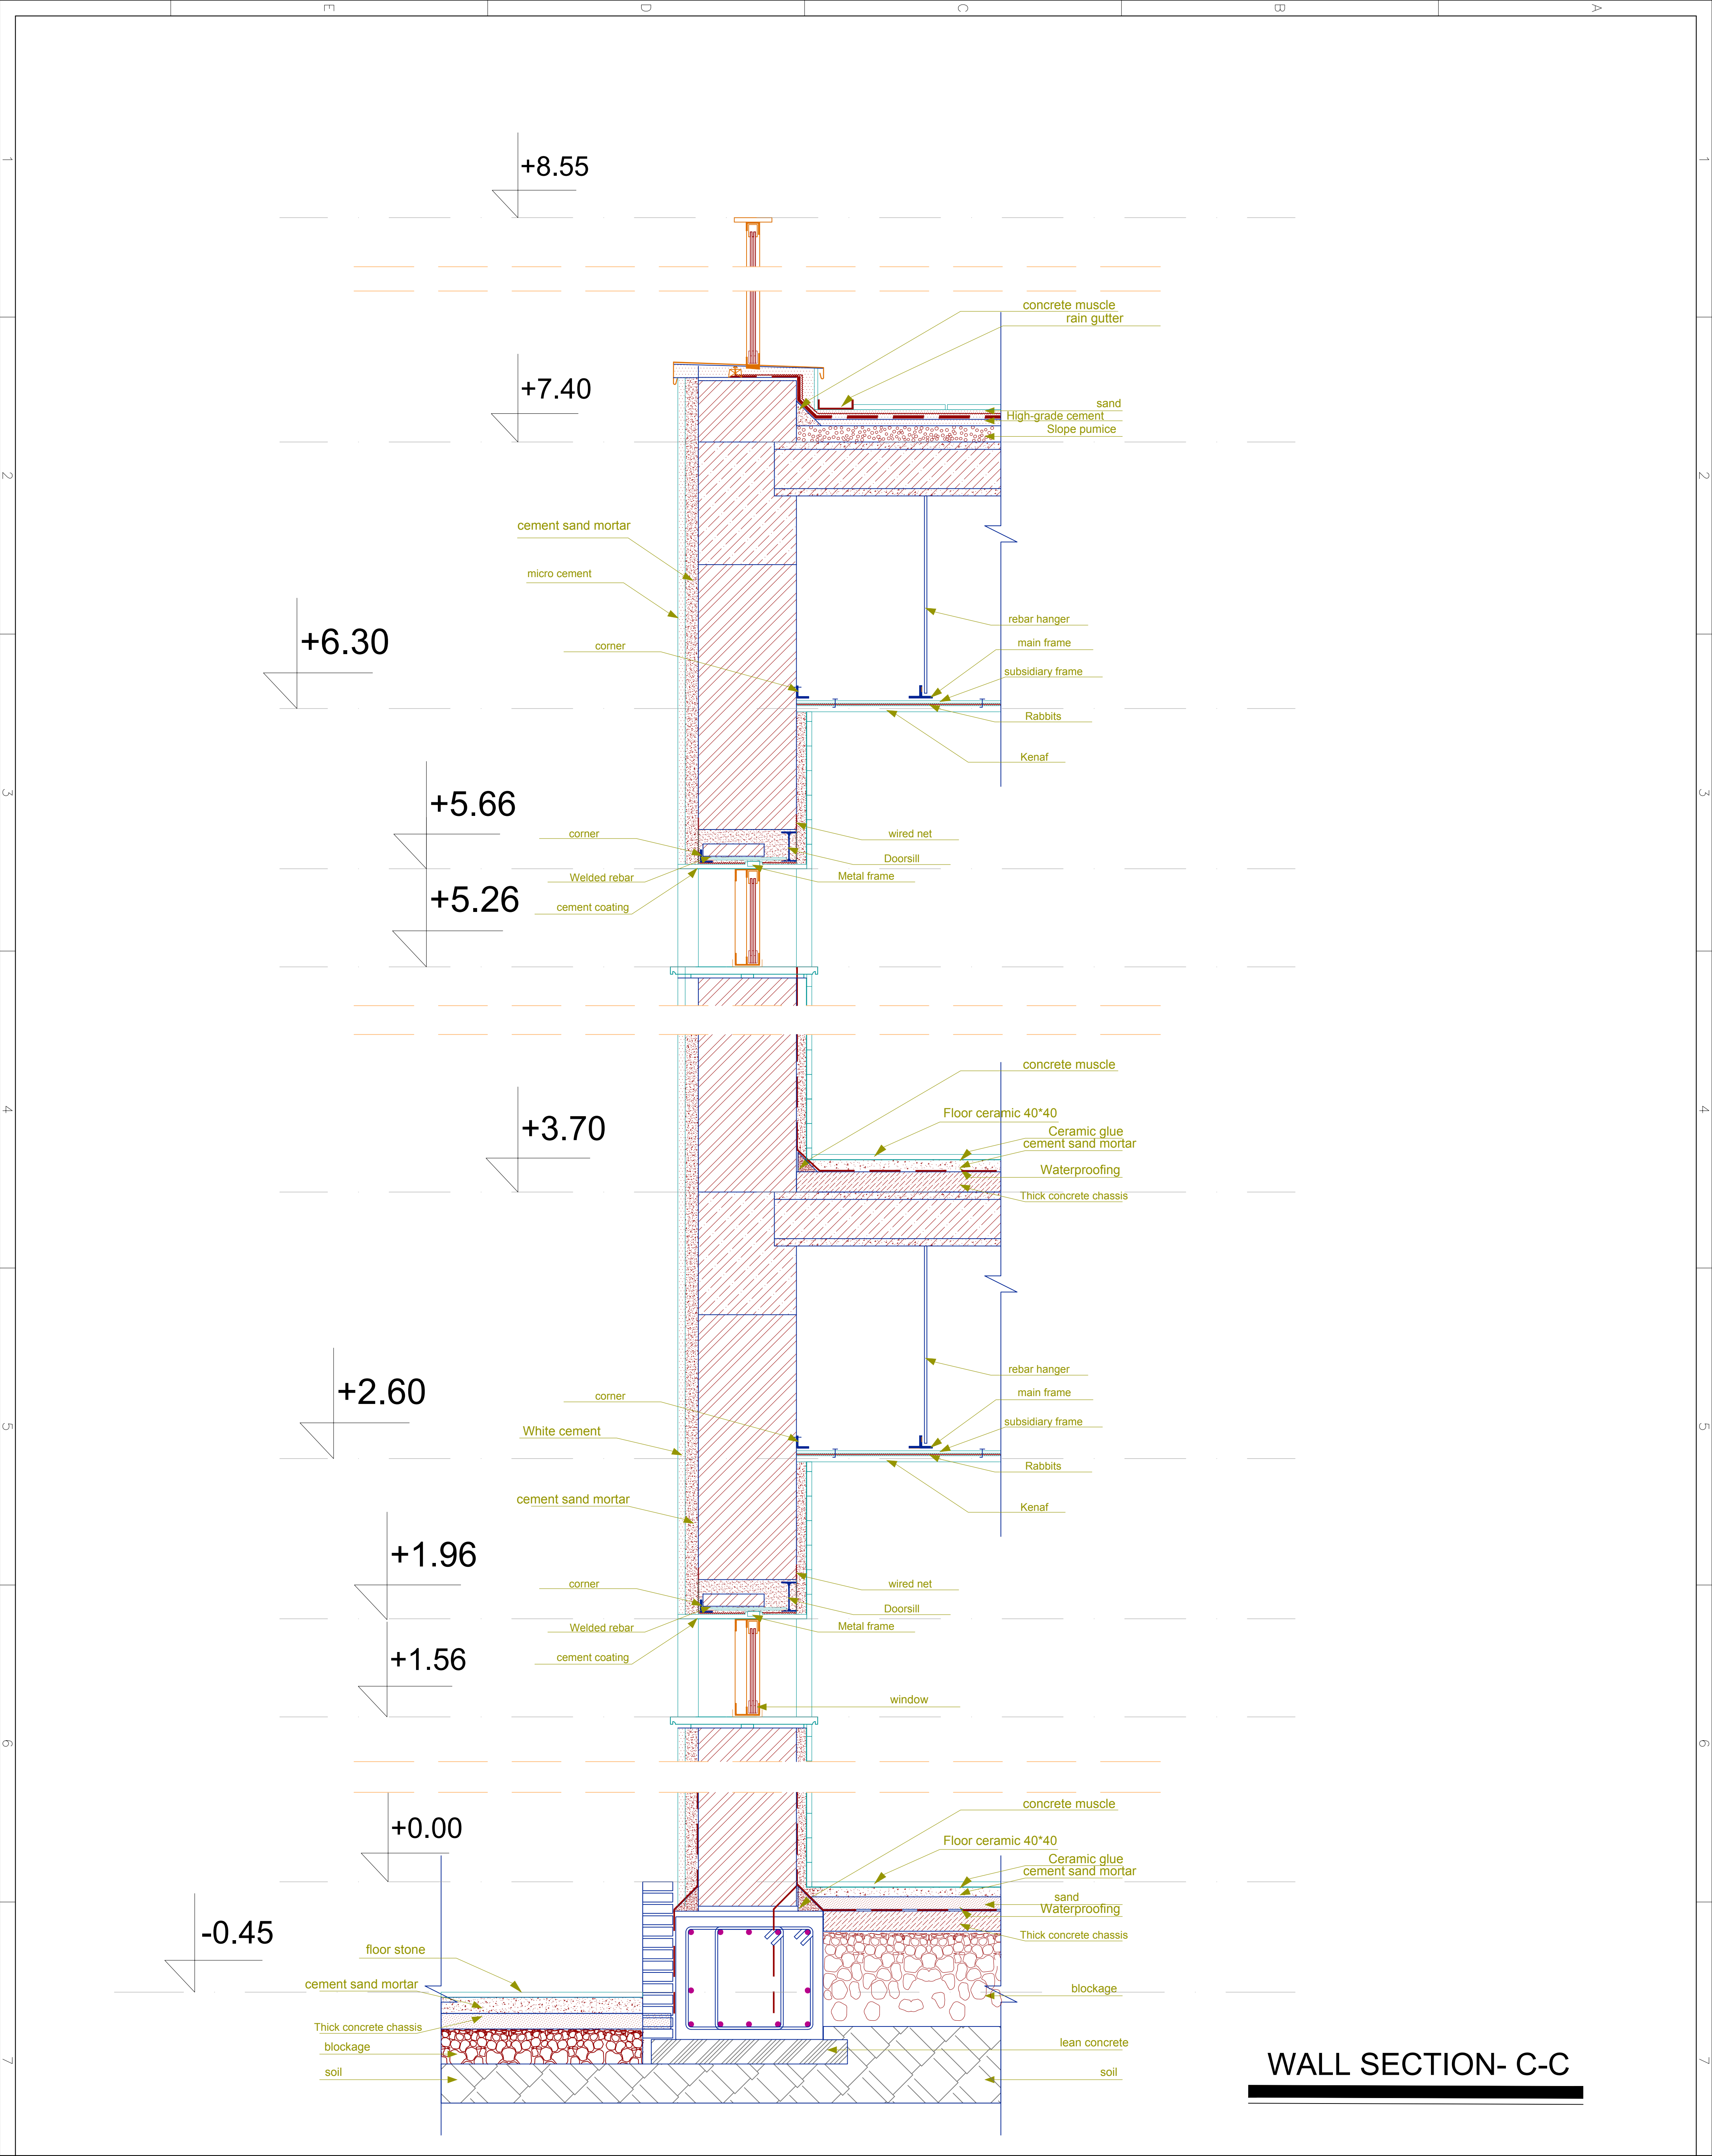

CONSULTANT:	DESIGNED BY: M.TALESHI	REV: 04	DATE: 2023.05.01	PROJECT TITLE:	COSTUMER:
	DRAWN BY:	SCALE: 1 : 100	DRAWING UNIT: m	PROJECT LOCATION: YEREVAN - ARMENIA	
	CHECKED BY:	FIELD: ARCHITECTURAL		DRAWING TITLE: WALL SECTION- C-C	
	APPROVED BY:	STAGE: CONCEPTUAL		DRAWING CODE: ARC-22	

ID	DESCRIPTION	CLASS
01	ENTRANCE-PAL (1)	CNC
02	CHANGING ROOM	CNC/D
03	CENTRIFUGE & WET GRANULATION	D
04	JANITORIAL	D
05	CORRIDOR	D
06	PAL (2)	D
07	WASHING	D
08	DRYING FOR CLEAN TOOLS	D
09	CLEAN STORAGE	D
10	OFFICE	D
11	DRYING	D
12	MILLING	D
13	COMPACTING	D
14	QUARANTINE & WEIGHING STORAGE	D
15	LABELING & SECONDARY PACKAGING	CNC
16	DEDUSTING & DISPATCHING	CNC
17	MAL	D
18	P.B	D
19	P.B	D
20	P.B	D
21	A.P.T	D
22	CHEMICAL ZONE	NC

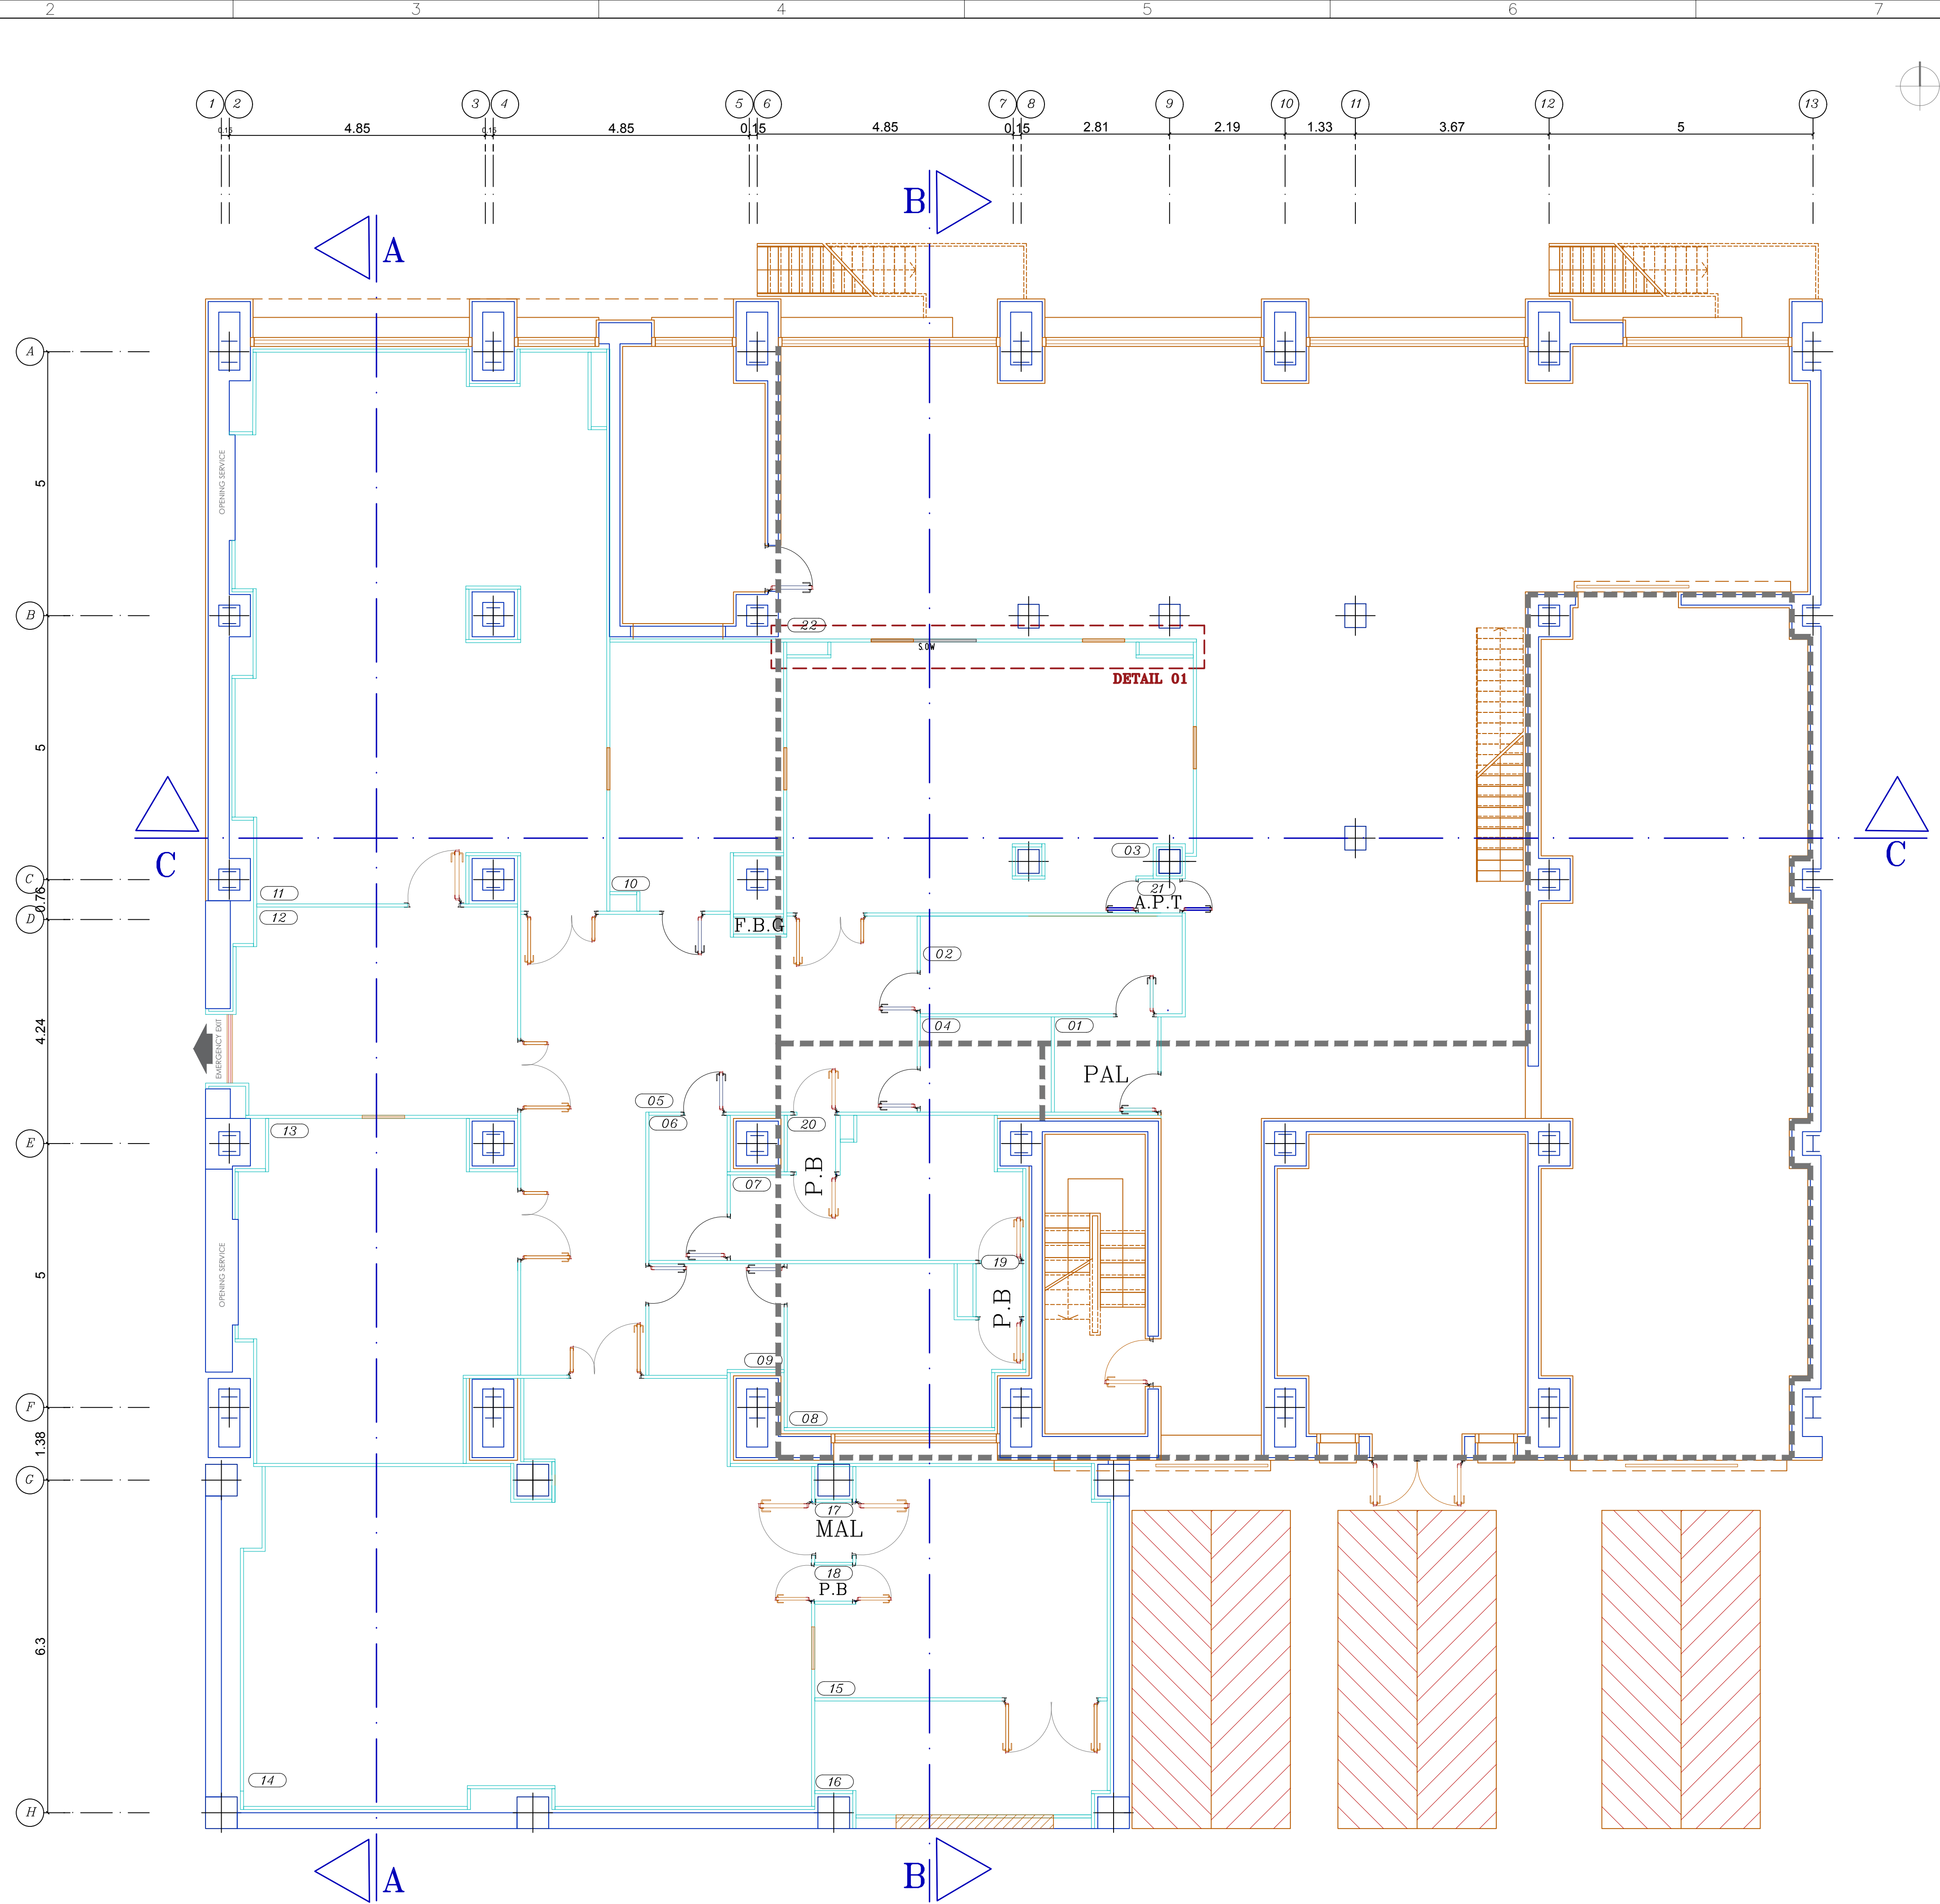

COSTUMER:



شرکت آنتی بیوتیک سازی ایران

PROJECT TITLE:

ANTI BIOTIC SAZI - CEPHALOSPORIN

PROJECT LOCATION:

SARI - IRAN

DRAWING TITLE:

GROUND FLOOR LAYOUT

DRAWING CODE:

ARC-02

REV:	DATE:
02	1401.11.12

SCALE:	DRAWING UNIT:
1 : 100	m

FIELD:

ARCHITECTURAL

STAGE:

CONCEPTUAL

DESIGNED BY:

DRAWN BY:


M.TALESHI

CHECKED BY:

APPROVED BY:

CONSULTANT:

ID	DESCRIPTION	CLASS
01	STORAGE	NC
02	WEIGHING & PRIMARY PACKAGING	D
03	DEDUSTING	CNC
04	MAL	D
05	PRI. PACKAGING MAT. STORAGE	D
06	CORRIDOR	D
07	DRYING 2	D
08	BLENDING	D
09	SIZING	D
10	DRYING 1	D
11	JANITOR/CLEANING EQ. ST.	D
12	BOWL WASHING	D
13	AIRLOCK	CNC
14	CHANGING	D
15	IPQC	D
16	CLEAN EQUIPMENT	D
17	DRYING	D
18	WASHING	D
19	PAL	D
20	DIRTY EQUIPMENT STAGING	D
21	CENTRIFUGE	D
22	AIRLOCK	D
23	DRYING	D
24	PRI. PACKAGING MAT. STORAGE	D
25	JANITOR/CLEANING EQ. ST.	D
26	AIRLOCK	D
27	CENTRIFUGE	D
28	IPQC	D
29	CHANGING	D
30	AIRLOCK	CNC
31	SIZING	D
32	WEIGHING & PRIMARY PACKAGING	D
33	CORRIDOR	D
34	PAL	D
35	WASHING	D
36	DRYING	D
37	DIRTY EQUIPMENT STAGING	D
38	CLEAN EQUIPMENT	D
39	DEDUSTING	CNC
40	MAL	D
41	WORKSHOP	
42	ELECTRICAL ROOM	

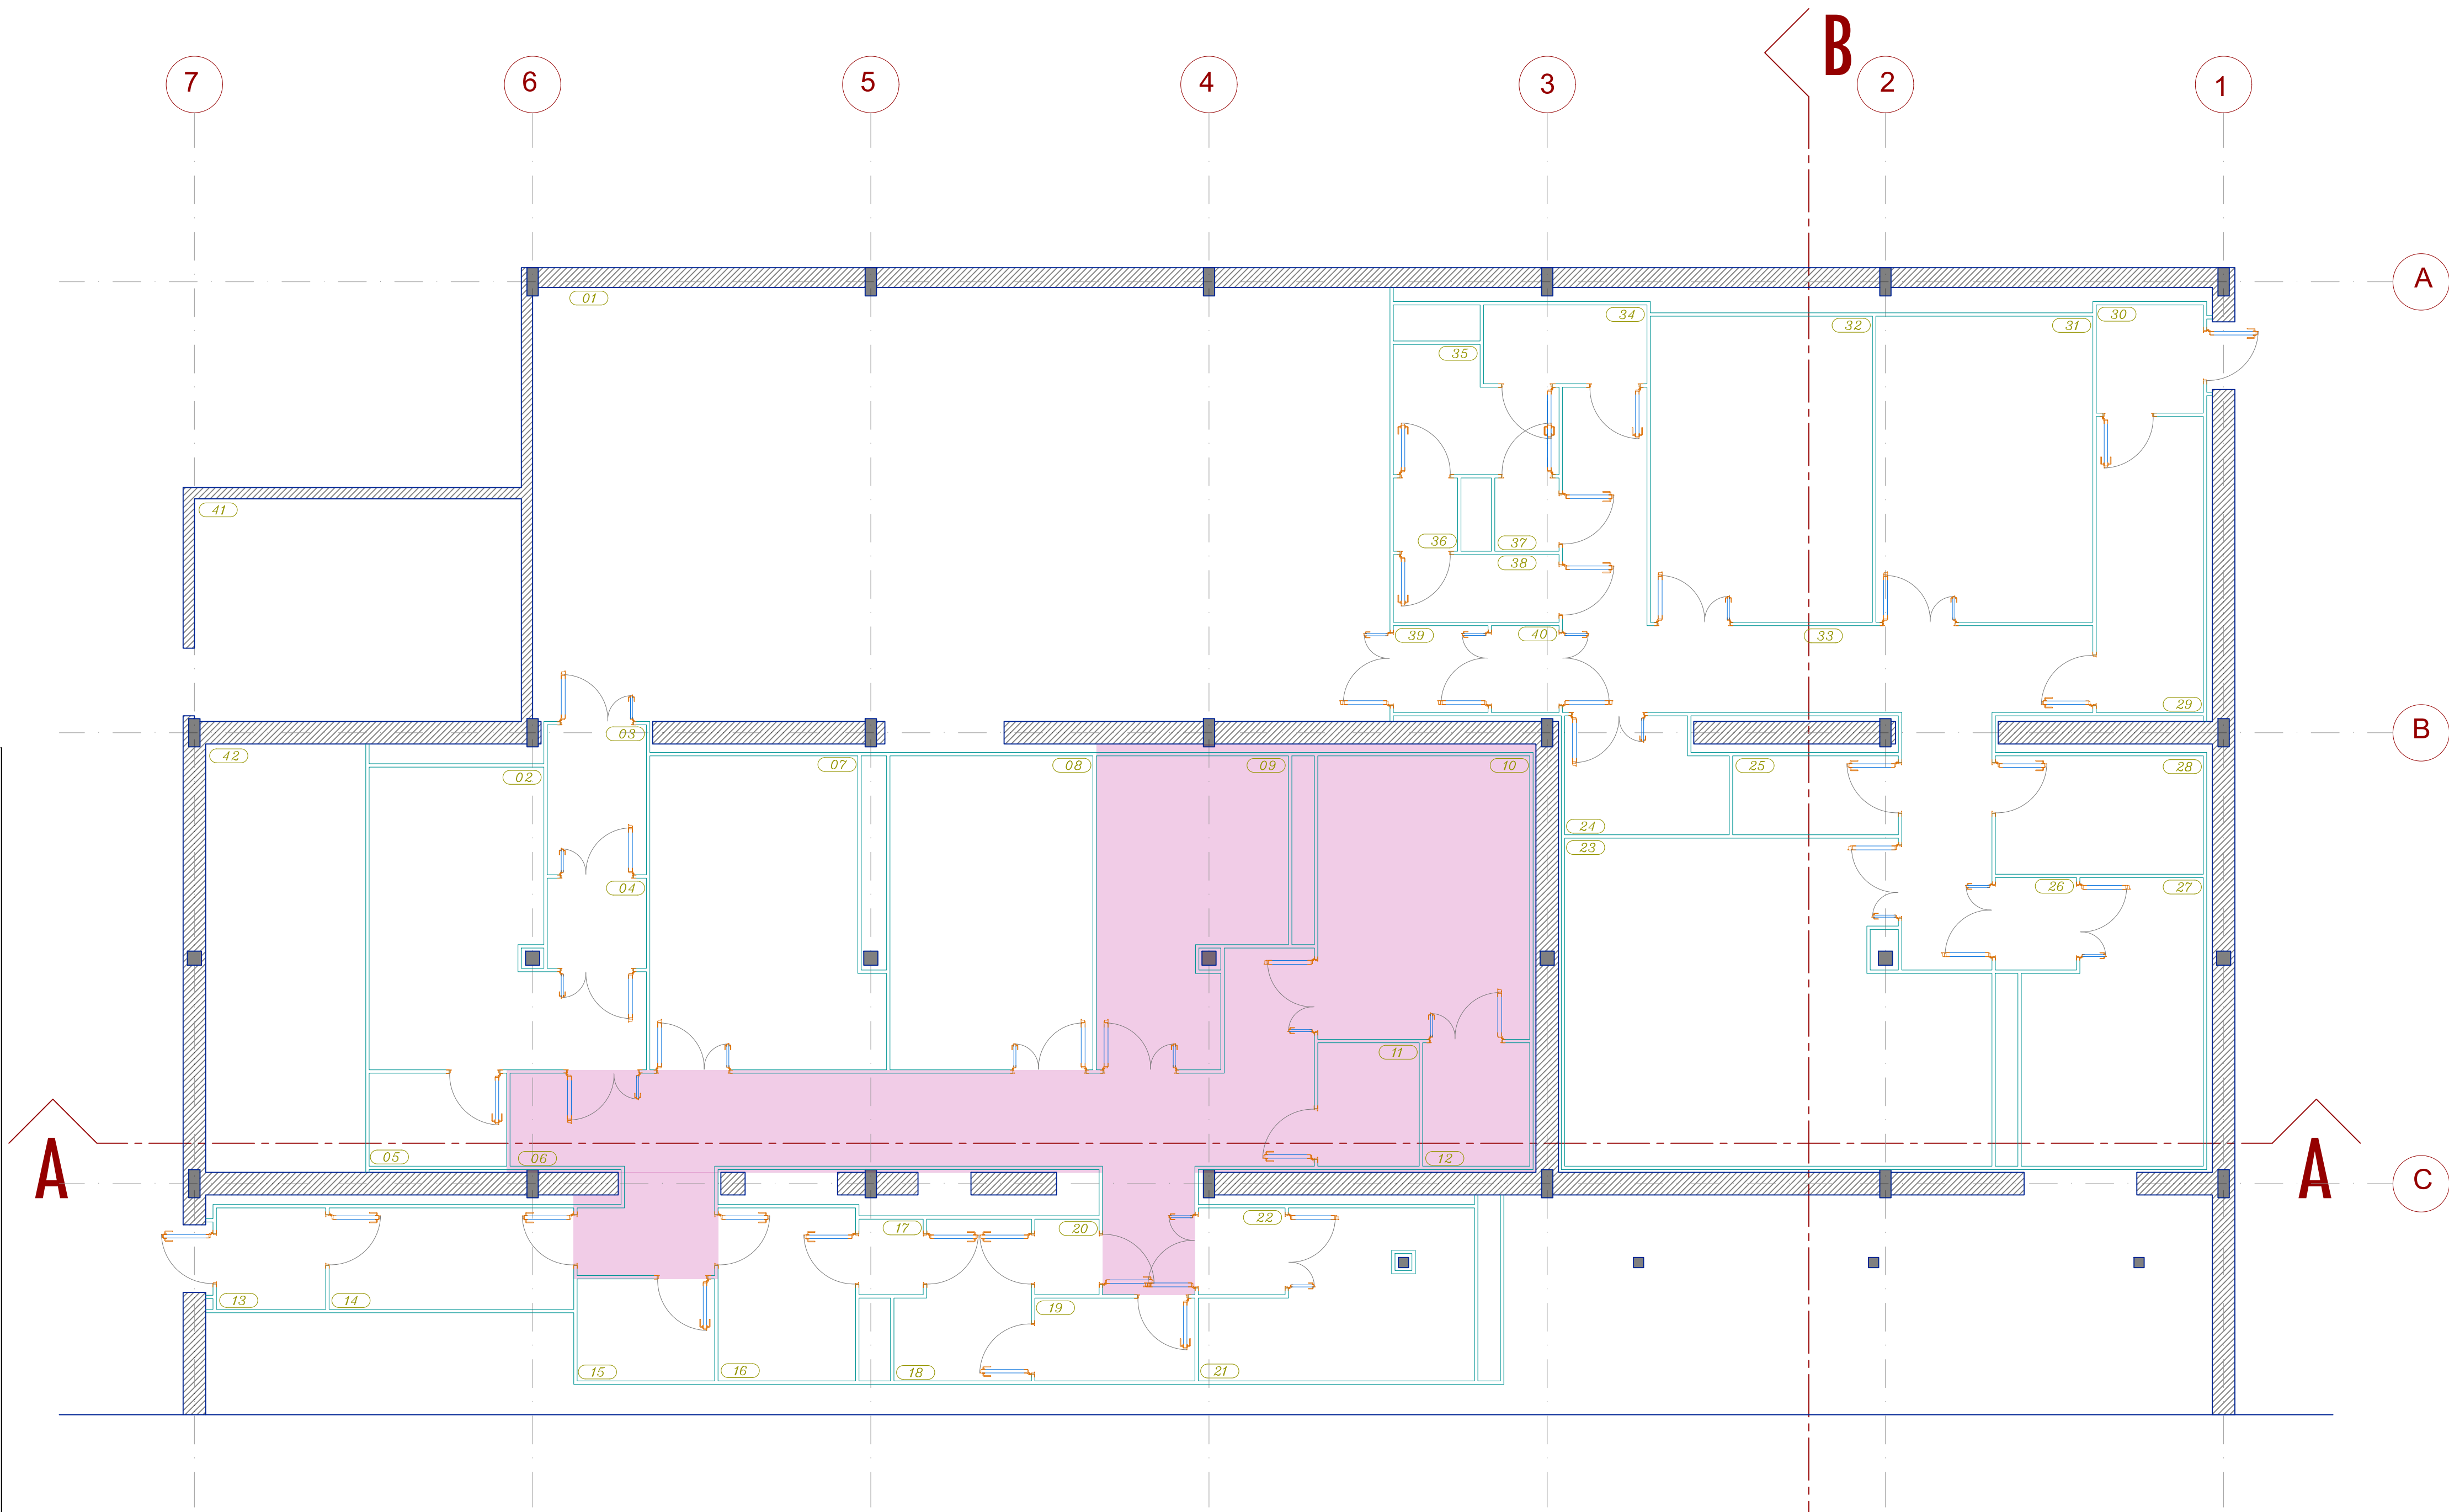

COSTUMER:



PROJECT TITLE:

KAYHAN DARU-Kimia Asar Sehat

PROJECT LOCATION:

ORUMIEH - IRAN

DRAWING TITLE:

GROUND FLOOR LAYOUT-
SOLID PRODUCTION-AHU 02

DRAWING CODE:

ARC-01

REV:

00

DATE:

1401.08.10

SCALE:

1 : 100

DRAWING UNIT:

m

FIELD:

ARCHITECTURAL

STAGE:

CONCEPTUAL

DESIGNED BY:

DRAWN BY:


M.TALESHI

CHECKED BY:

APPROVED BY:

CONSULTANT:

ID	DESCRIPTION	CLASS	AREA	HEIGHT
0-11	Female 2nd changing	D	13.0	2.70
0-12	Male 2nd changing	D	13.0	2.70
0-35	Corridor	D	168.2	2.70
0-36	P.A.L	D	03.76	2.70
0-37	M.A.L	D	04.5	2.70
0-38	Granulation 1	D	46.5	04.00
0-39	P.A.L	D	03.74	2.70
0-40	M.A.L	D	04.9	2.70
0-41	Granulation 2	D	38.1	04.00
0-42	Granule quarantine	D	31.22	2.70
0-43	P.A.L	D	02.98	2.70
0-44	M.A.L	D	02.30	2.70
0-45	Tablet coating	D	14.57	2.70
0-46	P.A.L	D	03.58	2.70
0-47	M.A.L	D	5.9	2.70
0-48	Capsule filling	D	12.5	03.50
0-49	Technical-coating	D	9.8	2.70
0-50	Solution preparation	D	03.63	2.70
0-51	Tablet quarantine	D	19.9	2.70
0-52	IPQC	D	13.3	2.70
0-53	Office	D	8.8	2.70
0-55	Re-weighing	D	09.36	2.70
0-55-1	P.A.L	D	04.5	2.70
0-55-2	M.A.L	D	03.4	2.70
0-56	M.A.L	D	02.5	2.70
0-57	P.A.L	D	4.0	2.70
0-58	Sachet filling	D	17.9	03.50
0-59	M.A.L	D	2.4	2.70
0-60	P.A.L	D	3.6	2.70
0-61	Tablet press 1	D	17.1	03.50
0-62	P.A.L	D	03.6	2.70
0-63	M.A.L	D	02.63	2.70
0-64	Tablet press 2	D	16.4	03.50
0-65	Change part room	D	14.9	2.70
0-66	Janitory	D	01.44	2.70
0-67	T washing	D	02.2	2.70
0-68	Dirty equipment	D	06.2	2.70
0-69	P.A.L	D	03.1	2.70
0-70	Washing	D	15.9	2.70
0-71	Drying equipment	D	05.4	2.70
0-71-1	P.A.L	D	03.3	2.70
0-72	Clean equipment	D	07.9	2.70
0-73	P.A.L	D	03.9	2.70
0-74	M.A.L	D	06.2	2.70
0-75	Blister 1	D	23.5	2.70
0-76	P.A.L	D	03.2	2.70
0-77	M.A.L	D	04.8	2.70
0-78	Blister 2	D	20.5	2.70
0-79	P.A.L	D	03.00	2.70
0-80	M.A.L	D	04.8	2.70
0-81	Bottle filling	D	20.7	2.70
0-82	Secondary packaging	CNC	88.4	2.70
0-83	P.A.L	D	09.36	2.70
0-84	Leaflet folding	CNC	06.62	2.70
0-85	Printing room	CNC	07.31	2.70
0-87	M/A/L	CNC	04.1	2.70
0-88	Corridor	CNC	61.9	2.70

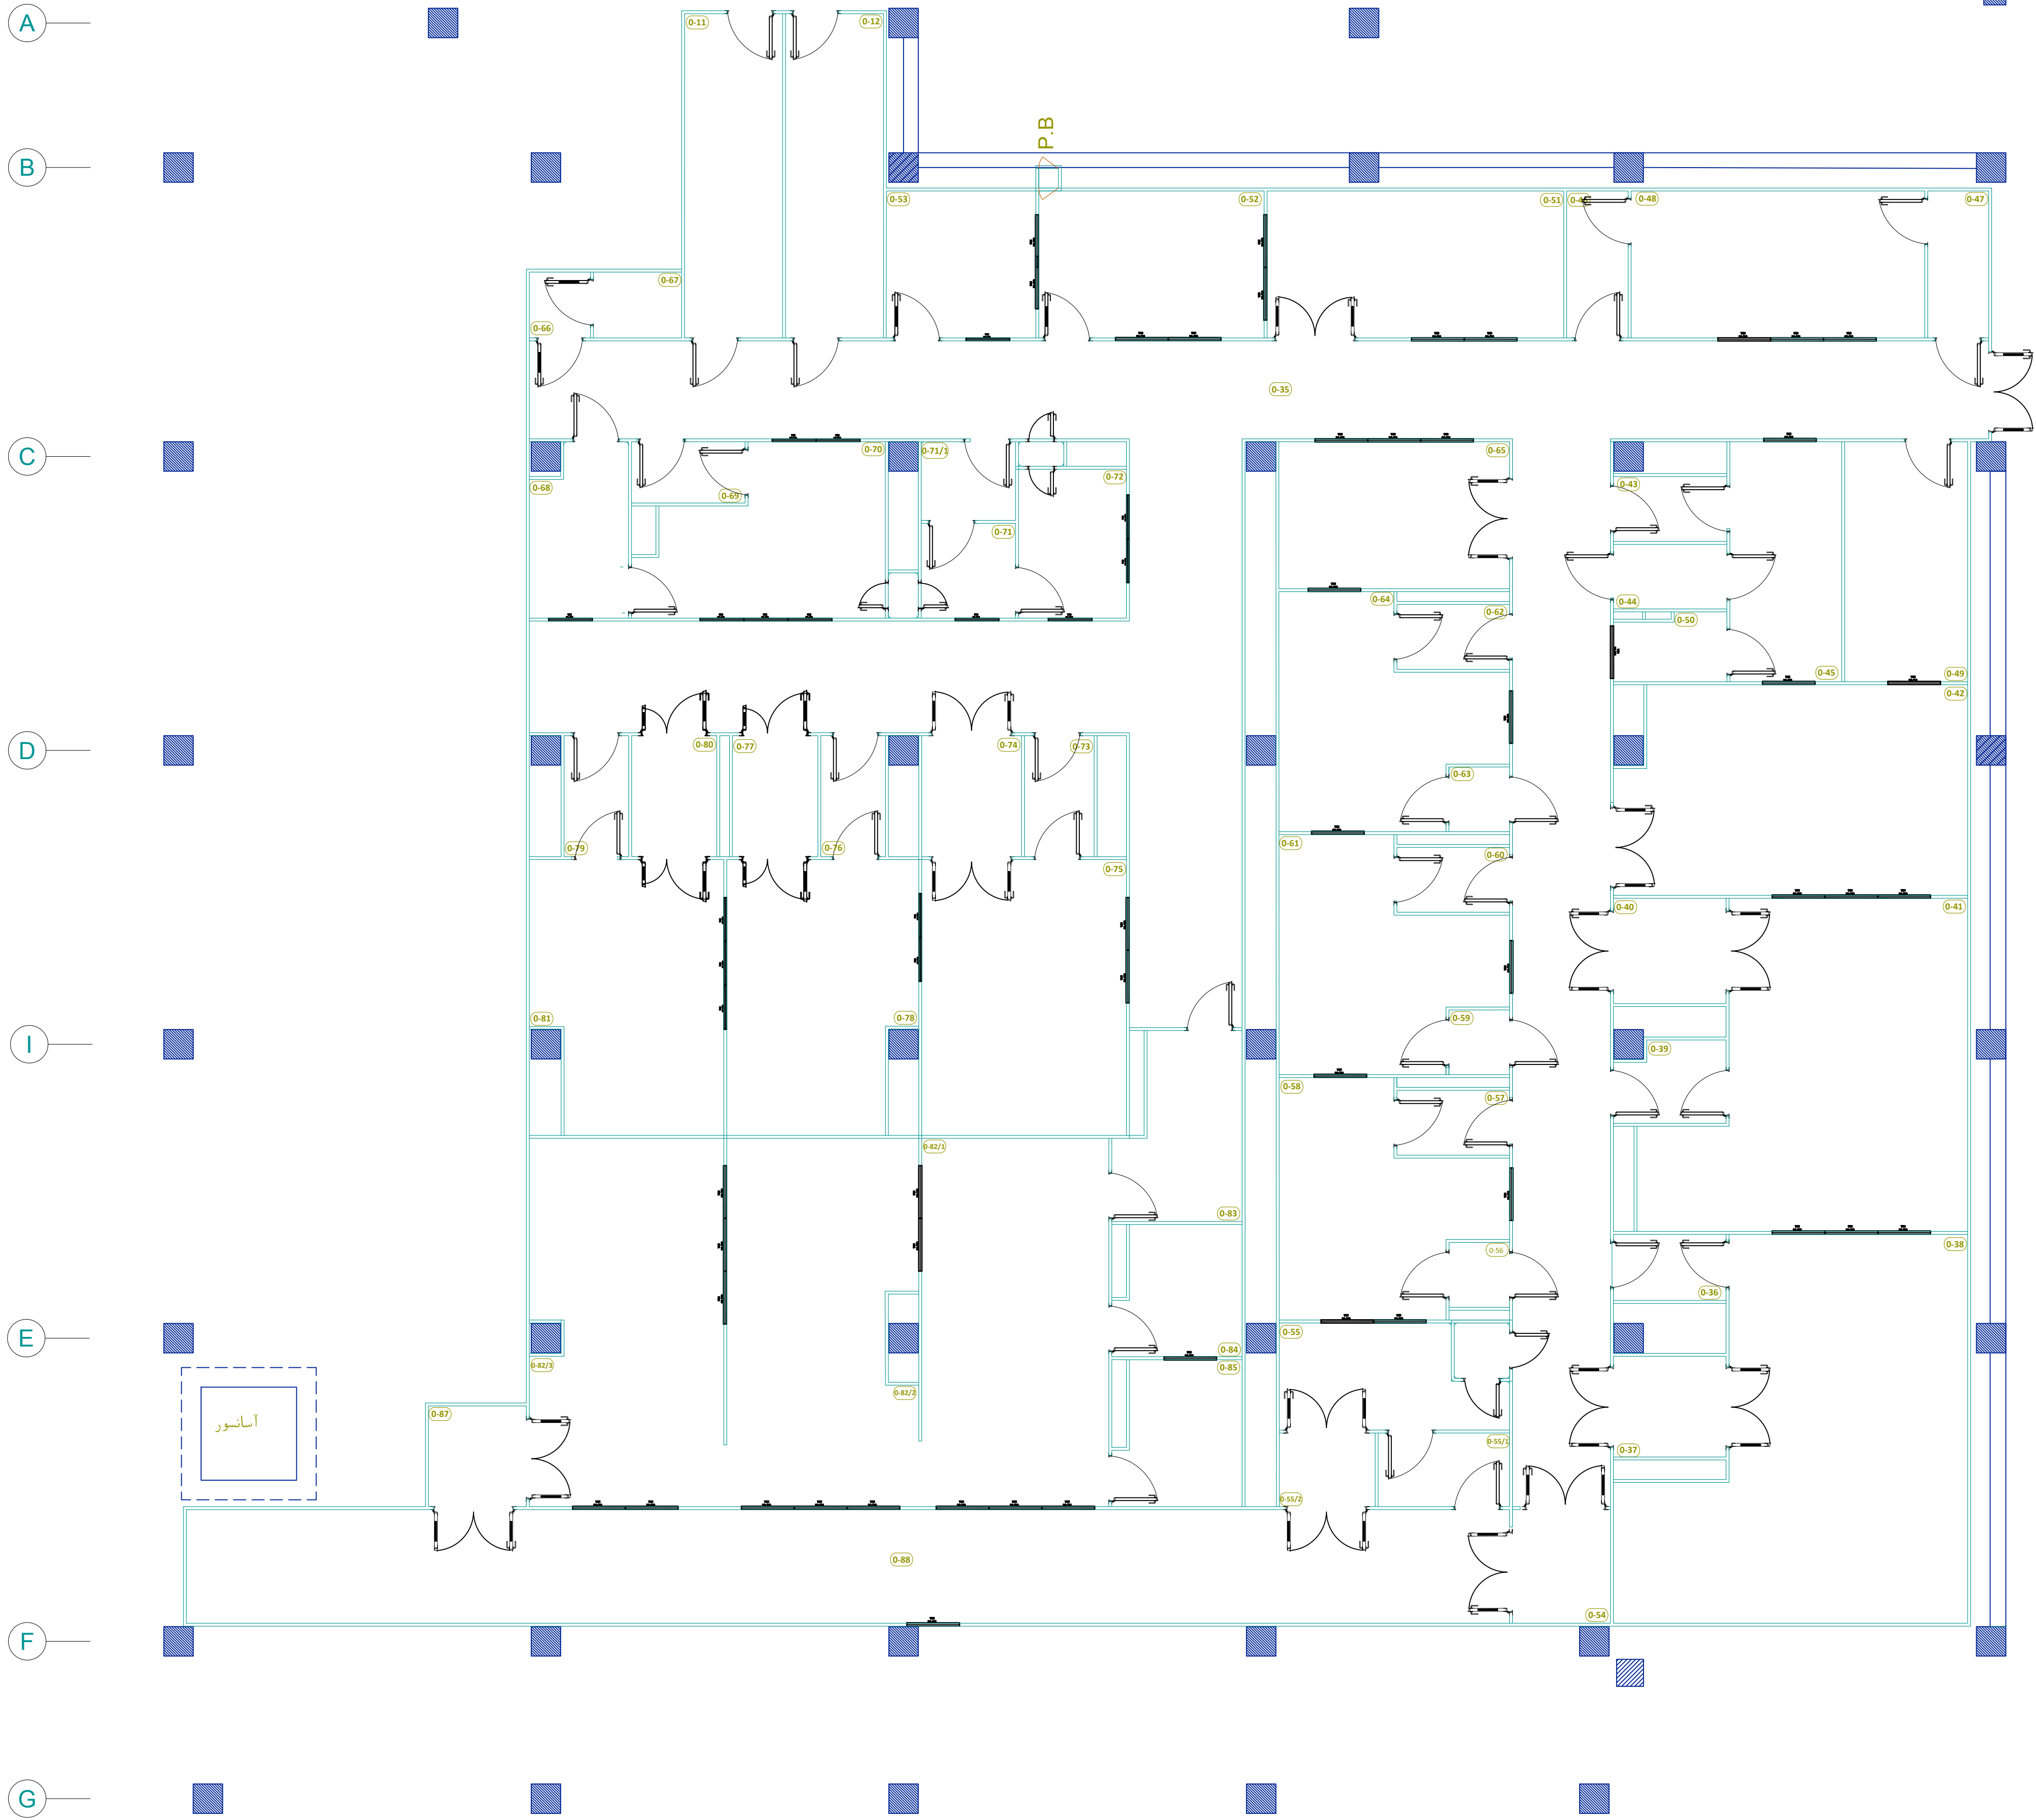

COSTUMER:



VIANA PHARMACEUTICAL COMPANY

PROJECT TITLE:

VIANA PHARMACEUTICAL COMPANY

PROJECT LOCATION:

KORDAN - IRAN

DRAWING TITLE:

GROUND FLOOR LAYOUT

DRAWING CODE:

400151-ARC-01

REV:

00

DATE:

1401.10.05

SCALE:

1 : 100

DRAWING UNIT:

m

FIELD:

ARCHITECTURAL

STAGE:

CONCEPTUAL

DESIGNED BY:

DRAWN BY:


M.TALESHI

CHECKED BY:


APPROVED BY:

CONSULTANT:

ROOMS	
ID	DESCRIPTION
A01	ENTRANCE
A02	MATERIAL CORRIDOR
A03	LN2 TANKS
B01	PROCESSING ROOM #1
B02	GOWNING OUT
B03	GOWNING IN
B04	ACTIVE PASS BOX
B05	ACTIVE PASS BOX
B06	ACTIVE PASS BOX
B07	ACTIVE PASS BOX
B08	GOWNING IN
B09	PROCESSING ROOM #2
B10	GOWNING OUT
B11	MEDIA PREPARATION
B12	CHANGING
B13	CHANGING
B14	CLEAN CHANGING
B15	CLASS C CORRIDOR
B16	CRYOPRESERVATION
B17	CLEAN EQ. STORAGE
B18	CLEANING EQUIPMENT
B19	DRYING / WRAPPING / AC LOADING
B20	WASHING
B21	ACTIVE PASS BOX
B22	ACTIVE PASS BOX
B23	ACTIVE PASS BOX
B24	PREPARATION / PAPER WORKS
C01	CHANGING
C02	ACTIVE PASS BOX
C03	AIRLOCK
C04	EXIT CORRIDOR
C05	AIRLOCK
C06	CHANGING
C07	ACTIVE PASS BOX
C08	WASHING
C09	CHANGING
C10	CLEANING EQUIPMENT
C11	ACTIVE PASS BOX
C12	CLASS C CORRIDOR
C13	CLEAN EQ. STORAGE
C14	DRYING / WRAPPING / AC LOADING
C15	AIRLOCK
C16	MEDIA PREPARATION
C17	STORAGE
C18	ACTIVE PASS BOX
C19	ACTIVE PASS BOX
C20	EXIT AIRLOCK
C21	VECTOR PRODUCTION
C22	GOWNING IN
C23	CRYOPRESERVATION
C24	EXIT AIRLOCK
C25	ACTIVE PASS BOX

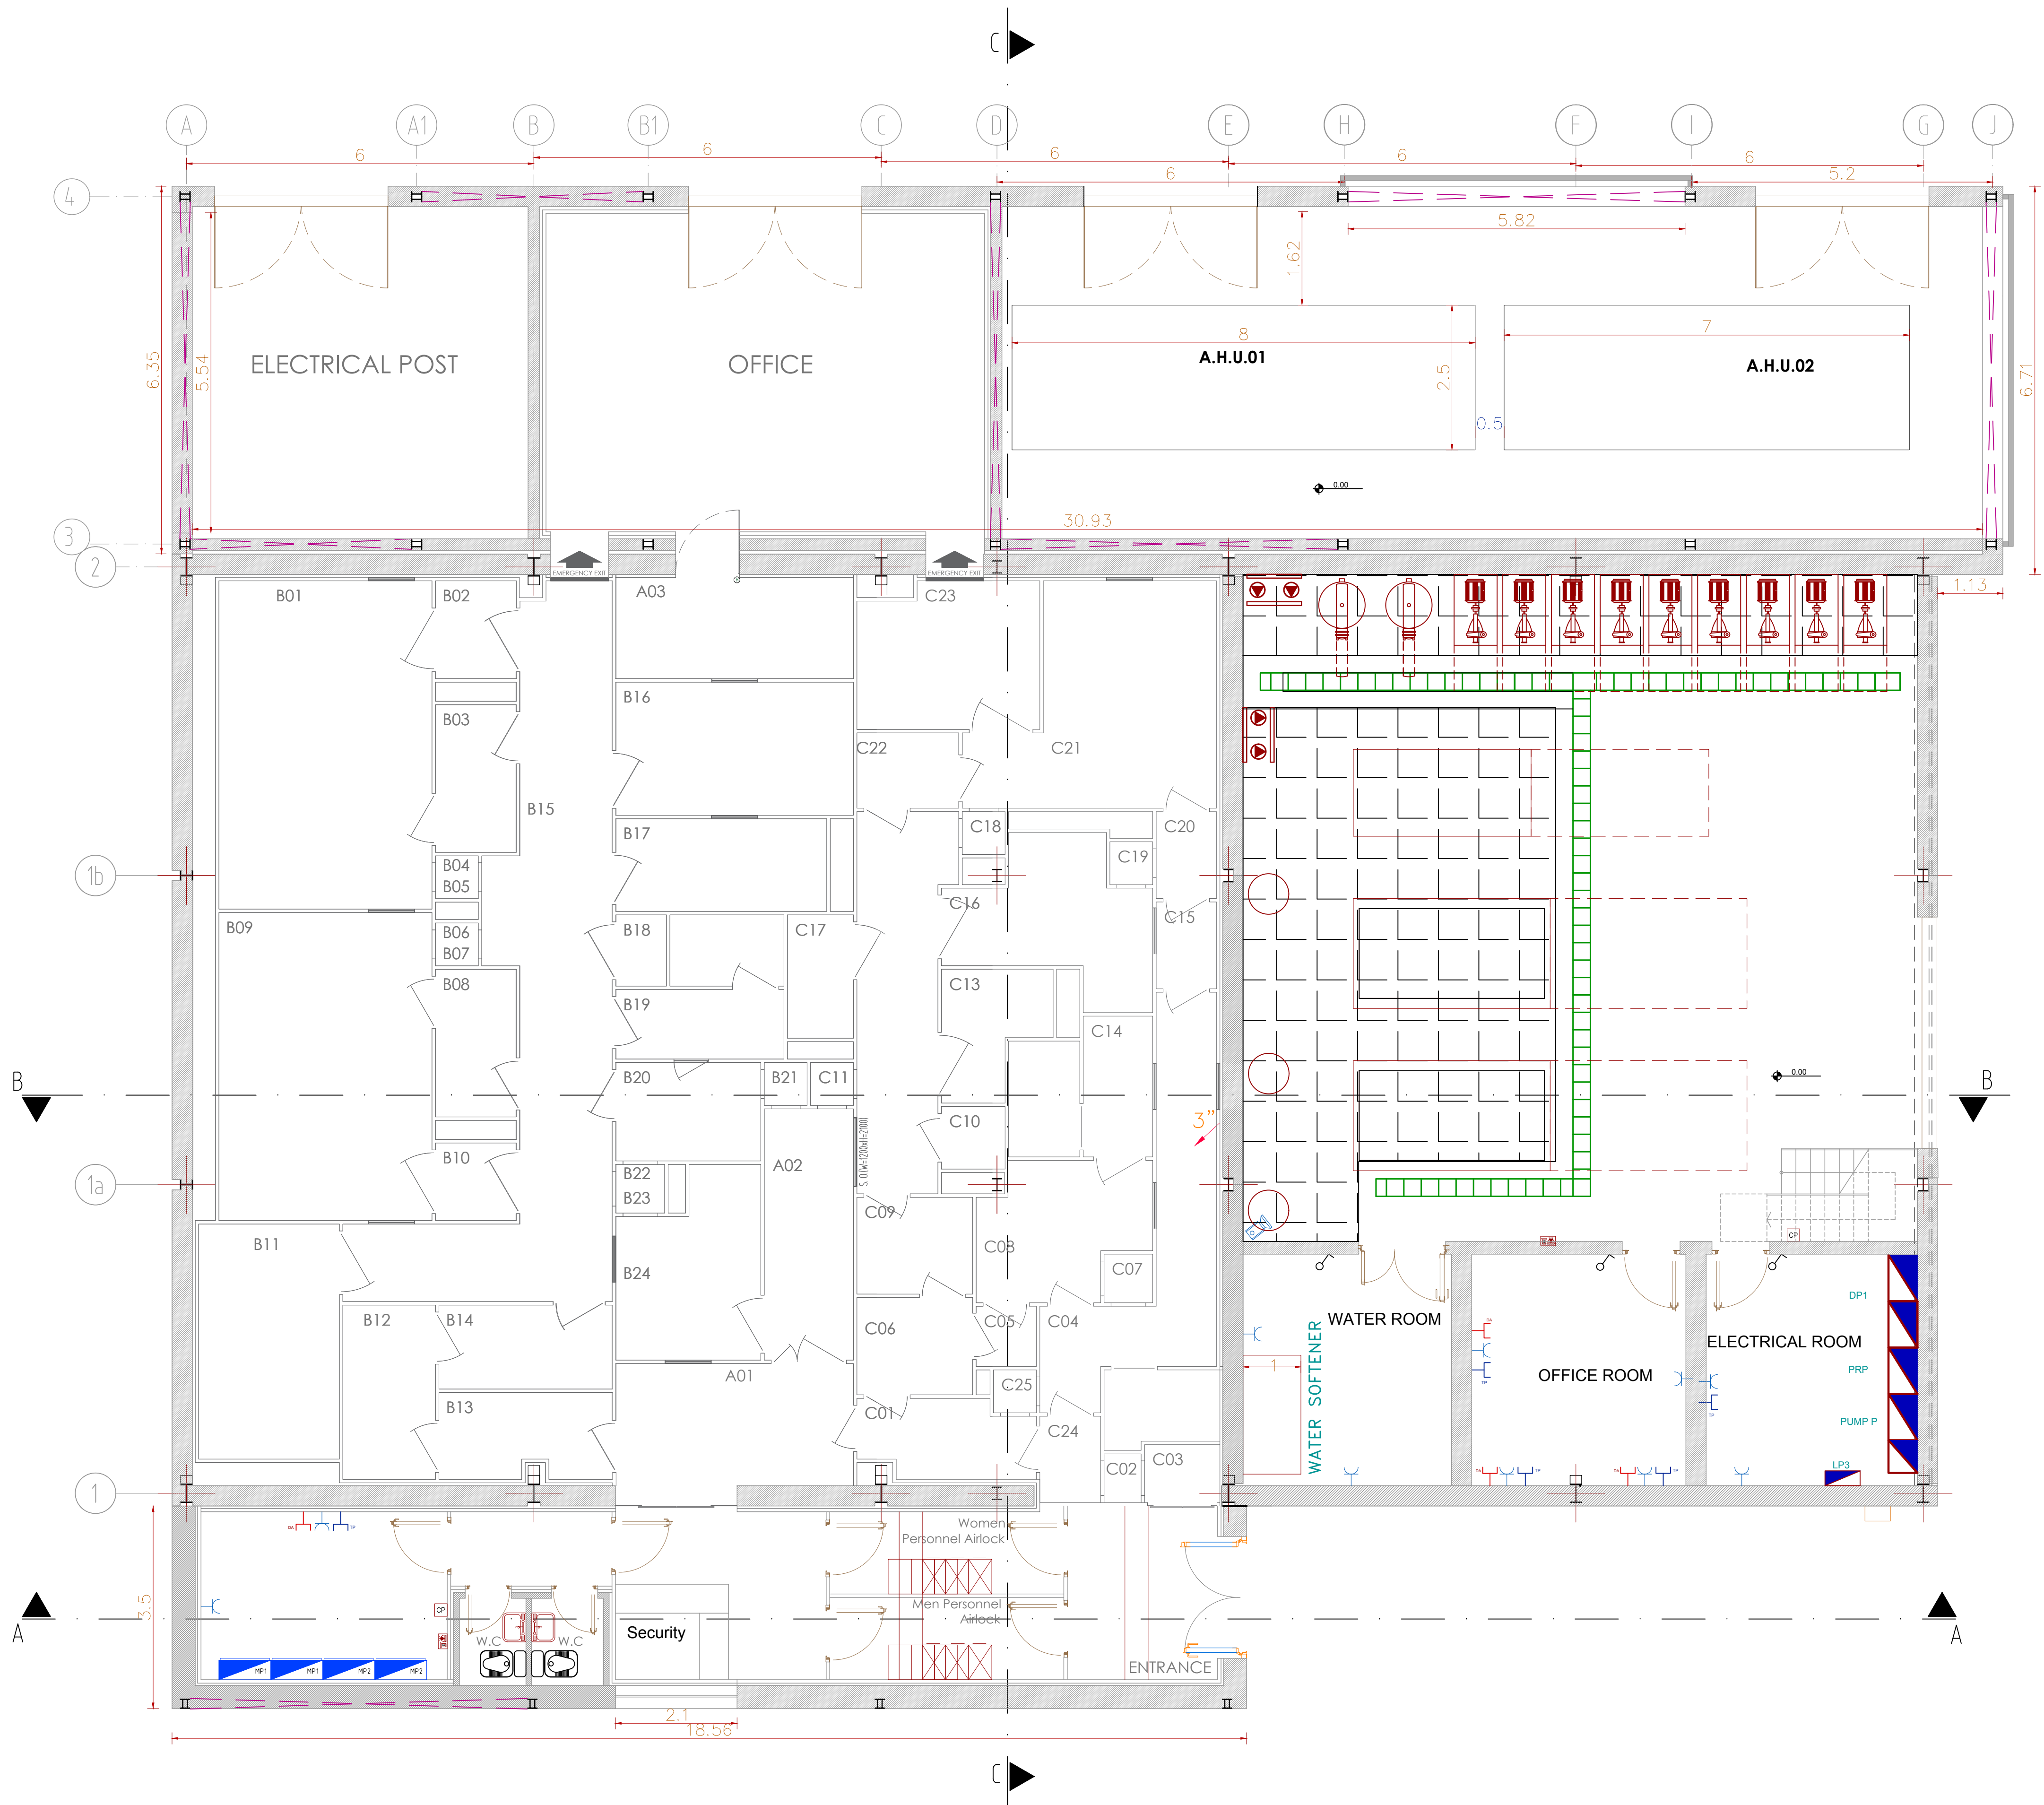

COSTUMER:

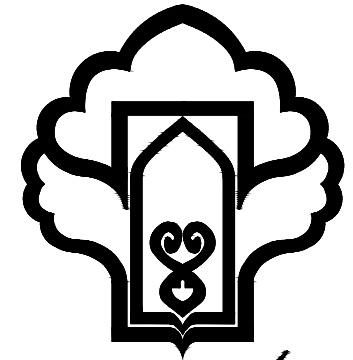

دانشگاه علوم پزشکی و خدمات بهداشتی درمانی
شهید صدوقی یزد

PROJECT TITLE:

OSZIGGURAT

PROJECT LOCATION:

YAZD- IRAN

DRAWING TITLE:

POWER HOUSE -GROUND FLOOR
PLAN LAYOUT

DRAWING CODE:

ARC- 01

REV:

00

DATE:

1401.04.10

SCALE:

1 : 100

DRAWING UNIT:

m

FIELD:

ARCHITECTURAL

STAGE:

CONCEPTUAL

DESIGNED BY:

V. ASHKZARI

DRAWN BY:

M.TALESHI


CHECKED BY:

H.ASHKZARI


APPROVED BY:

V. ASHKZARI


CONSULTANT:

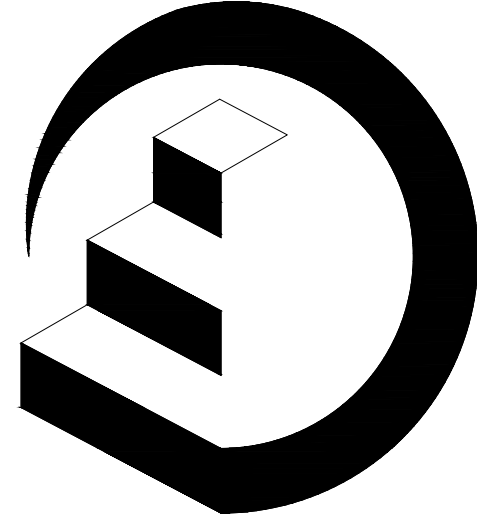

OSZIGGURAT

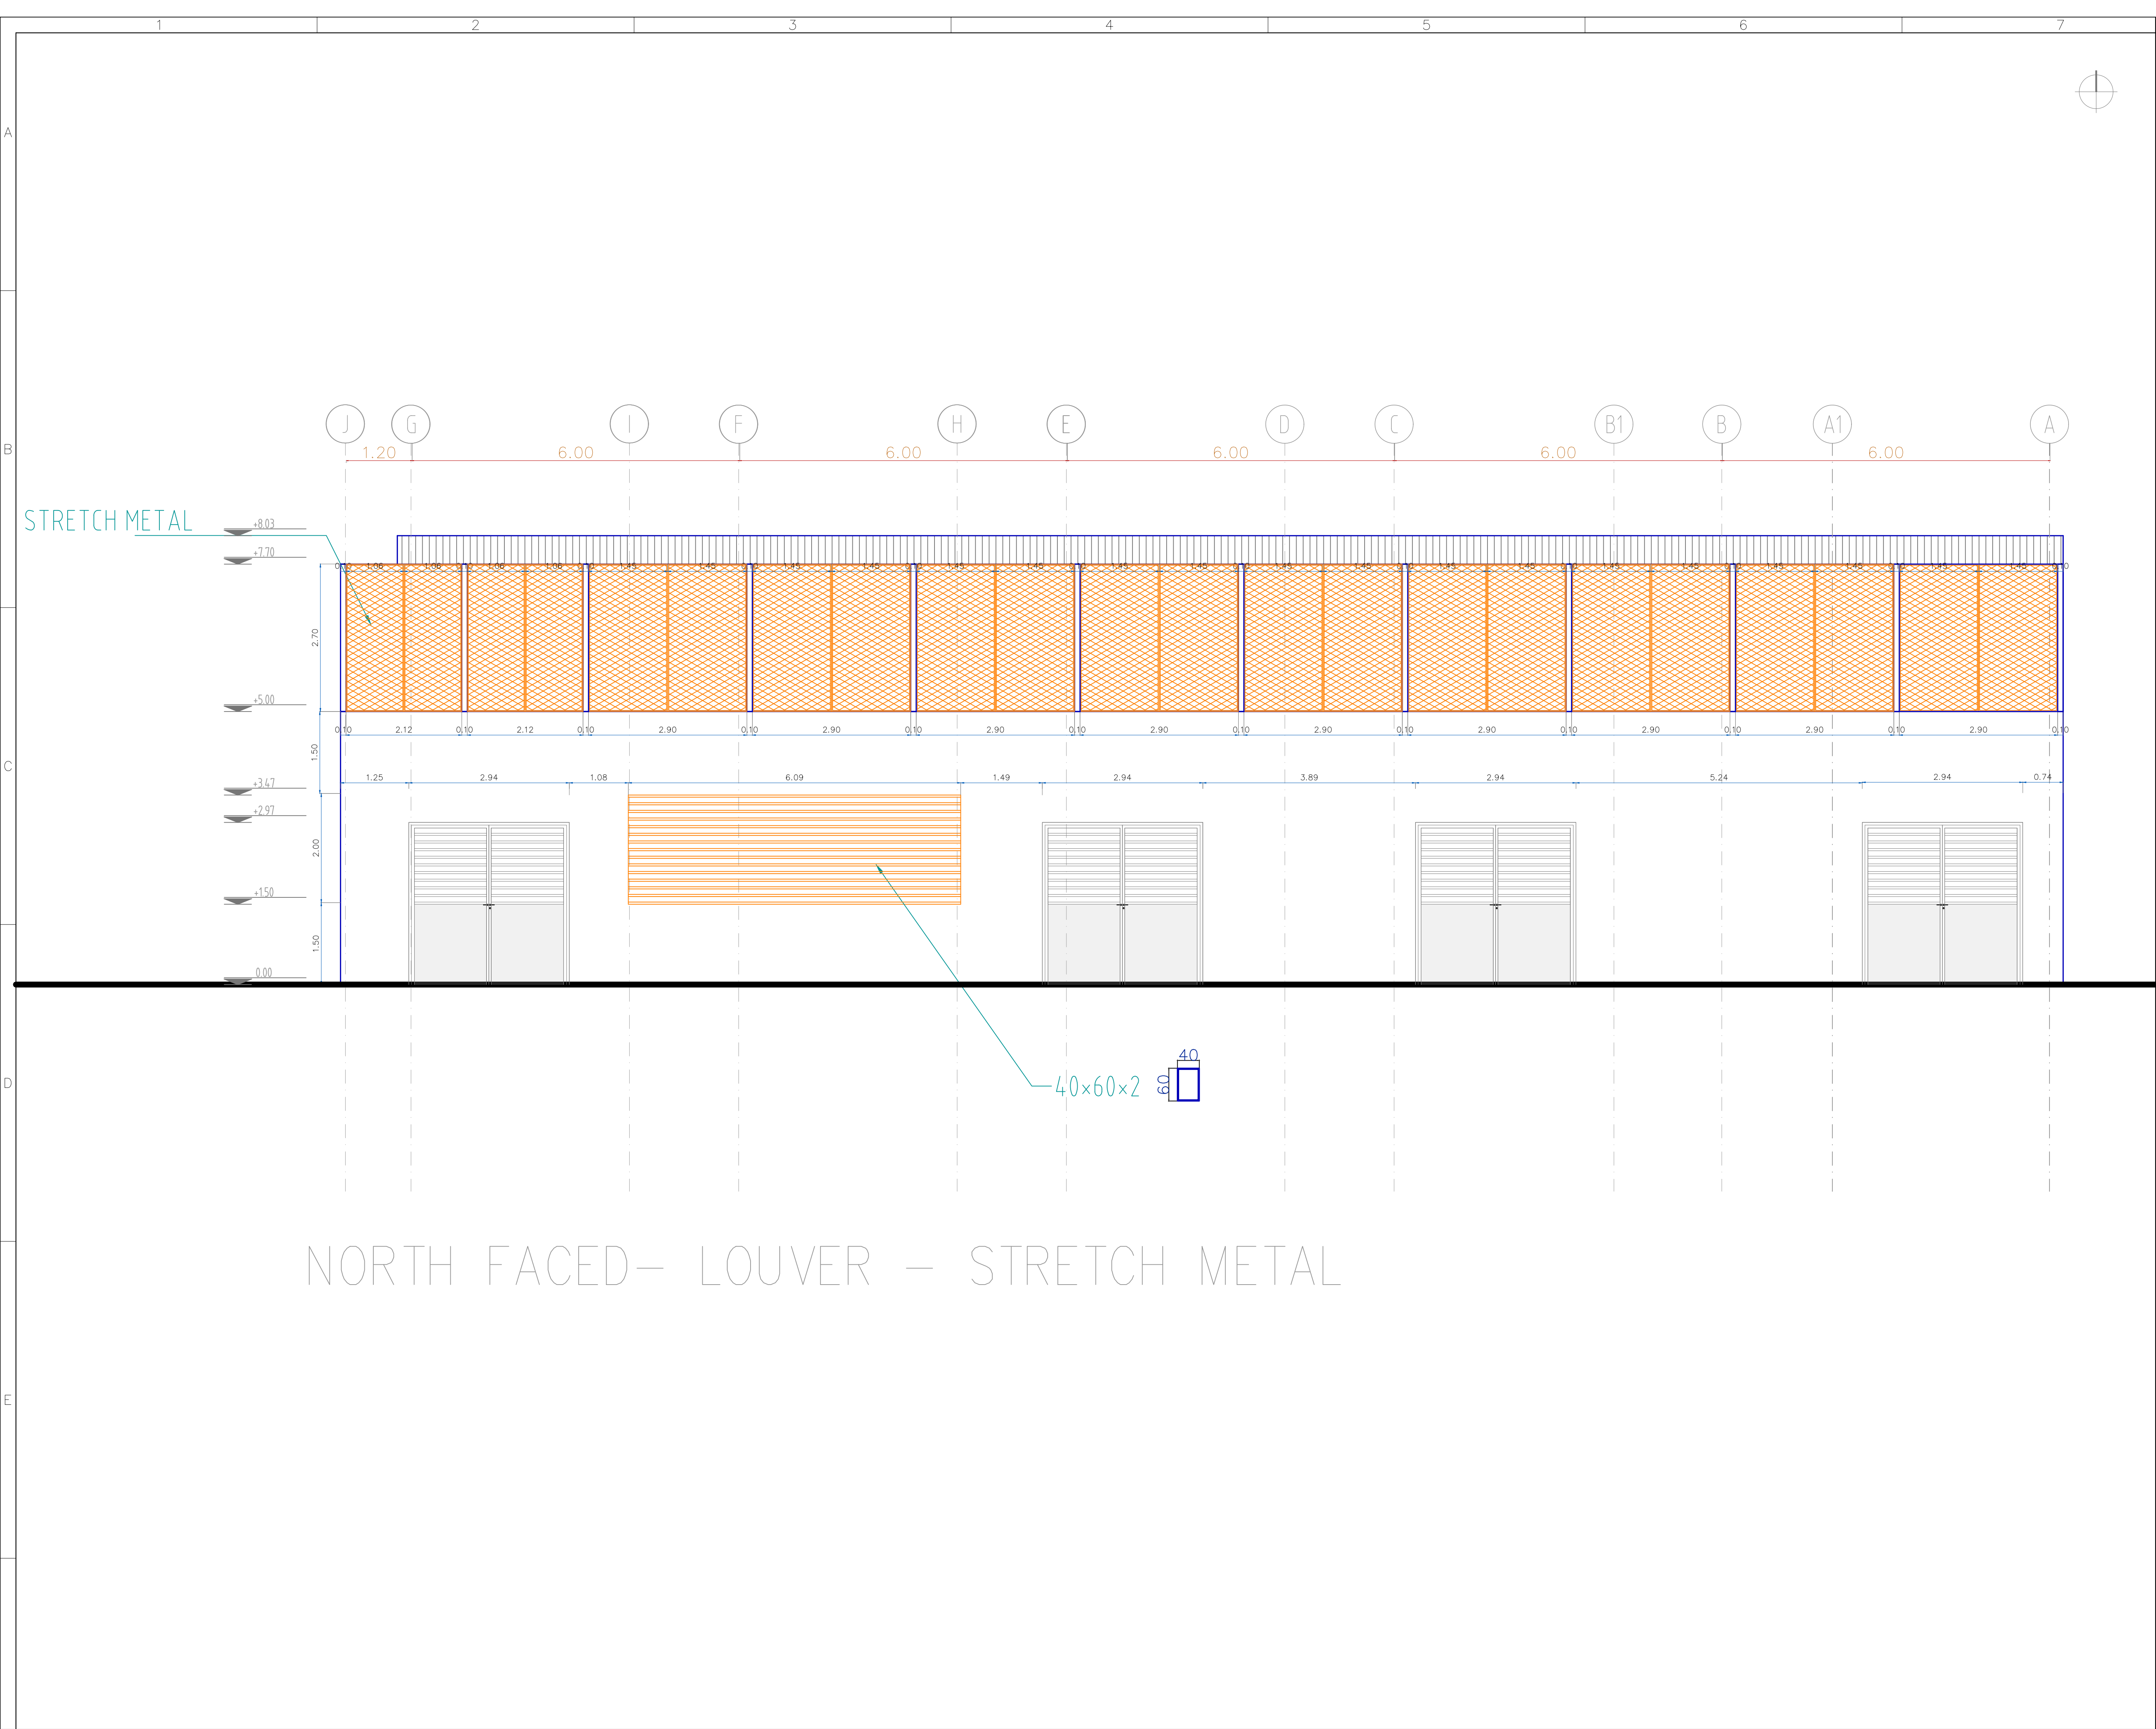

COSTUMER:

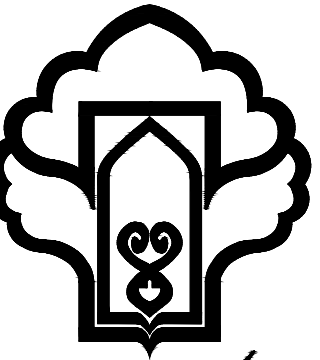

دانشگاه علوم پزشکی و خدمات بهداشتی دارویی
شیراز

PROJECT TITLE:

OSZIGGURAT

PROJECT LOCATION:

YAZD- IRAN

DRAWING TITLE:

POWER HOUSE -faced
LAYOUT

DRAWING CODE:

ARC- 05

REV: 00

DATE: 1401.04.10

SCALE: 1 : 100

DRAWING UNIT: m

FIELD: ARCHITECTURAL

STAGE: CONCEPTUAL


DESIGNED BY: V.ASHKZARI

DRAWN BY: M.TALESHI

CHECKED BY: H.ASHKZARI

APPROVED BY: V. ASHKZARI

CONSULTANT:

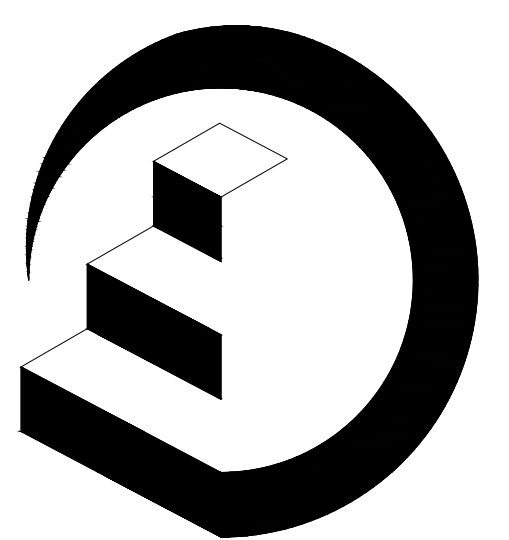

OSZIGGURAT