TARH2TARH CONTEST

MANA PROJECT





Sheet Index	
Sheet Number	**Sheet Name**
A00	COVER
A01	SITE PLAN
A02	FLOOR PLANS
A03	ELEVATIONS
A04	3D ELEVATIONS
A05	MATERIAL LISTS
A06	RENDERS-NW
A07	RENDERS-NE
A08	RENDERS-SE
A09	RENDERS-SW
A10	RENDERS

Project number: T2T-8

Date: 09/25/2026

TARGH2TARH
CONTEST



1 Site Plan
1 : 200

MANA PROJECT
Shahid Chamran Highway,Pardis
Tehran Province, Iran

No.	Description	Date

TARH2TARH
CONTEST

SITE PLAN

Project number: T2T-8
Date: 09/25/2026
Drawn by:

A01

Scale 1 : 200



1 BASEMENT
1 : 100

2 FIRST FLOOR
1 : 100

3 SECOND FLOOR
1 : 100

4 ROOF
1 : 100

MANA PROJECT

Shahid Chamran Highway,Pardis
Tehran Province, Iran

No.	Description	Date

TARH2TARH
CONTEST

FLOOR
PLANS


Project number: T2T-8
Date: 09/25/2026
Drawn by:

A02

Scale 1 : 100




1 NORTH VIEW
1 : 100

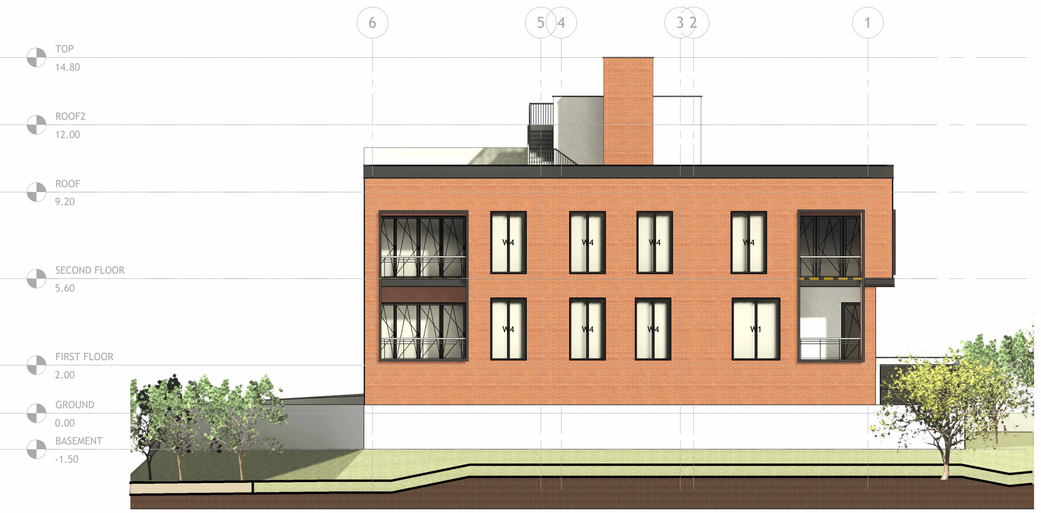

3 EAST VIEW
1 : 100



2 SOUTH VIEW
1 : 100

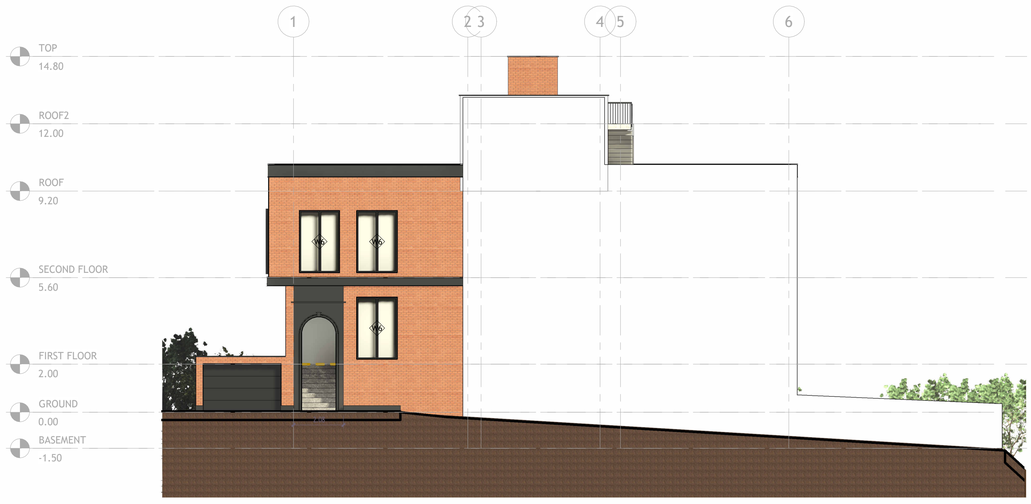

4 WEST VIEW
1 : 100

MANA PROJECT

Shahid Chamran Highway,Pardis
Tehran Province, Iran

No.	Description	Date

TARH2TARH CONTEST

ELEVATIONS

Project number: T2T-8
Date: 09/25/2026
Drawn by:

A03


Scale 1 : 100



1 NE



2 NW

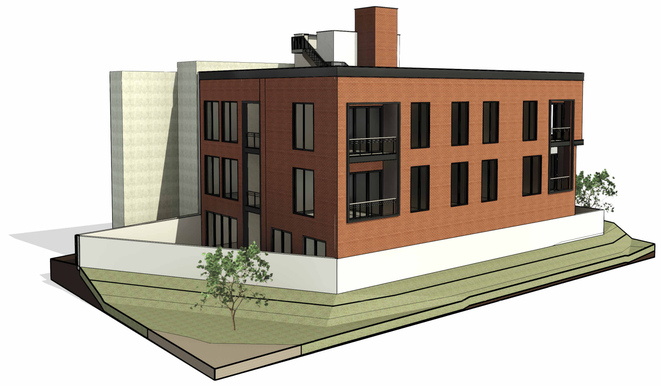

3 SE



4 SW

MANA PROJECT

Shahid Chamran Highway,Pardis
Tehran Province, Iran

No.	Description	Date

TARH2TARH
CONTEST

3D ELEVATIONS

Project number: T2T-8
Date: 09/25/2026
Drawn by:

A04

Scale



NW VIEW

MANA PROJECT

Shahid Chamran Highway,Pardis
Tehran Province, Iran

No.	Description	Date

TARH2TARH
CONTEST

RENDERS-NW

Project number: T2T-8
Date: 09/25/2026
Drawn by:

A06

Scale



NE VIEW

MANA PROJECT

Shahid Chamran Highway,Pardis
Tehran Province, Iran

No.	Description	Date

TARH2TARH
CONTEST

RENDERS-NE

Project number: T2T-8
Date: 09/25/2026
Drawn by:

A07

Scale



SE VIEW

MANA PROJECT

Shahid Chamran Highway,Pardis
Tehran Province, Iran

No.	Description	Date

TARH2TARH
CONTEST

RENDERS-SE

Project number: T2T-8
Date: 09/25/2026
Drawn by:

A08

Scale



SW VIEW

MANA PROJECT

Shahid Chamran Highway,Pardis
Tehran Province, Iran

No.	Description	Date

TARH2TARH
CONTEST

RENDERS-SW

Project number: T2T-8
Date: 09/25/2026
Drawn by:

A09

Scale









MANA PROJECT

Shahid Chamran Highway,Pardis
Tehran Province, Iran

No.	Description	Date

TARH2TARH CONTEST

RENDERS

Project number: T2T-8
Date: 09/25/2026
Drawn by:

A10

Scale