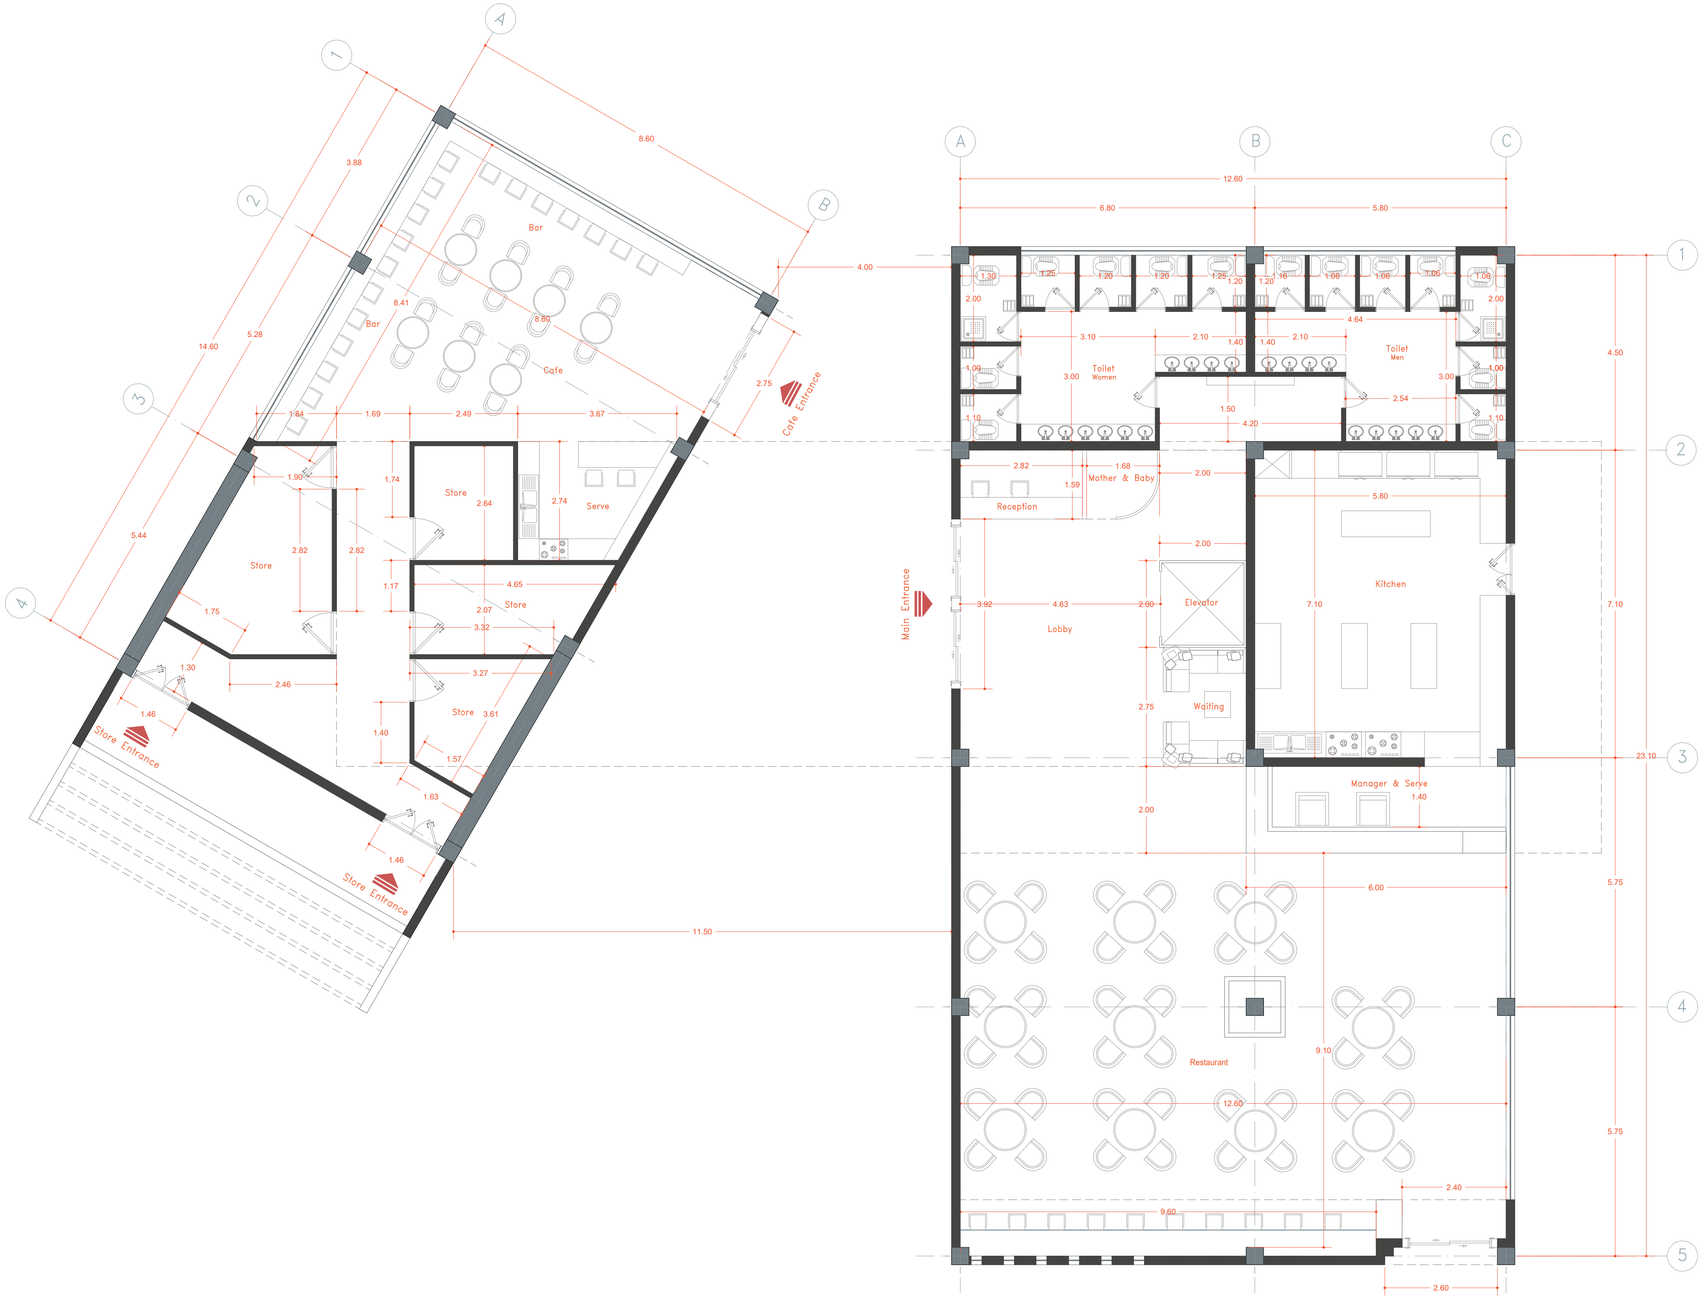

Ground Floor Dimension Plan