

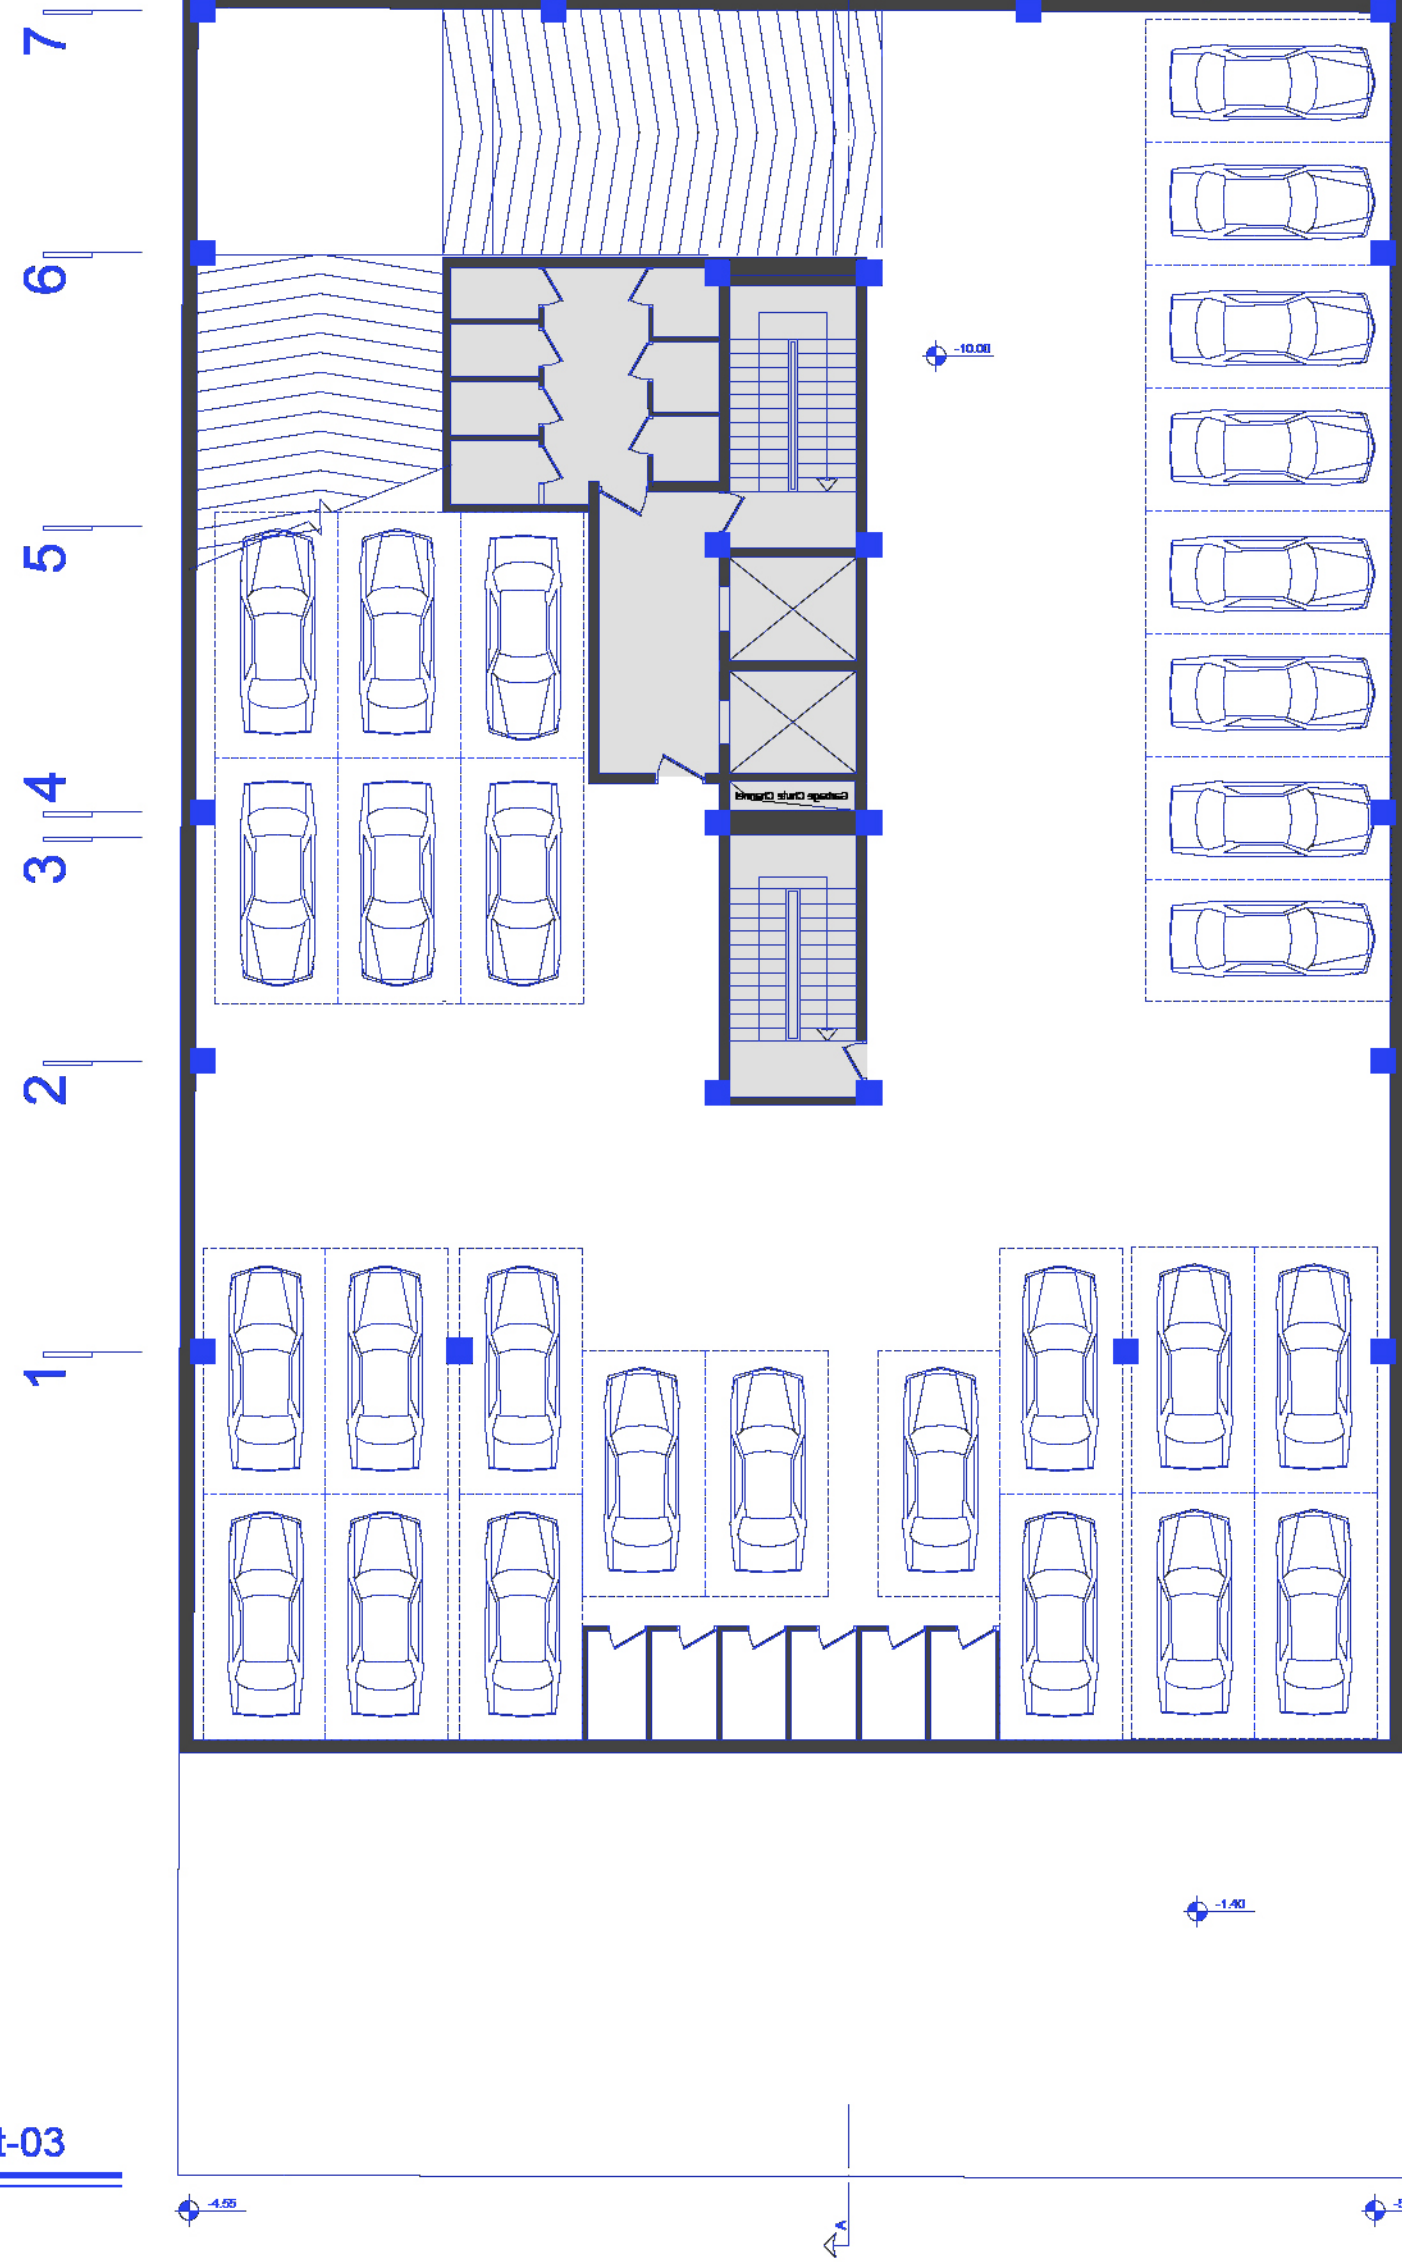



ALT-01

Basement-03

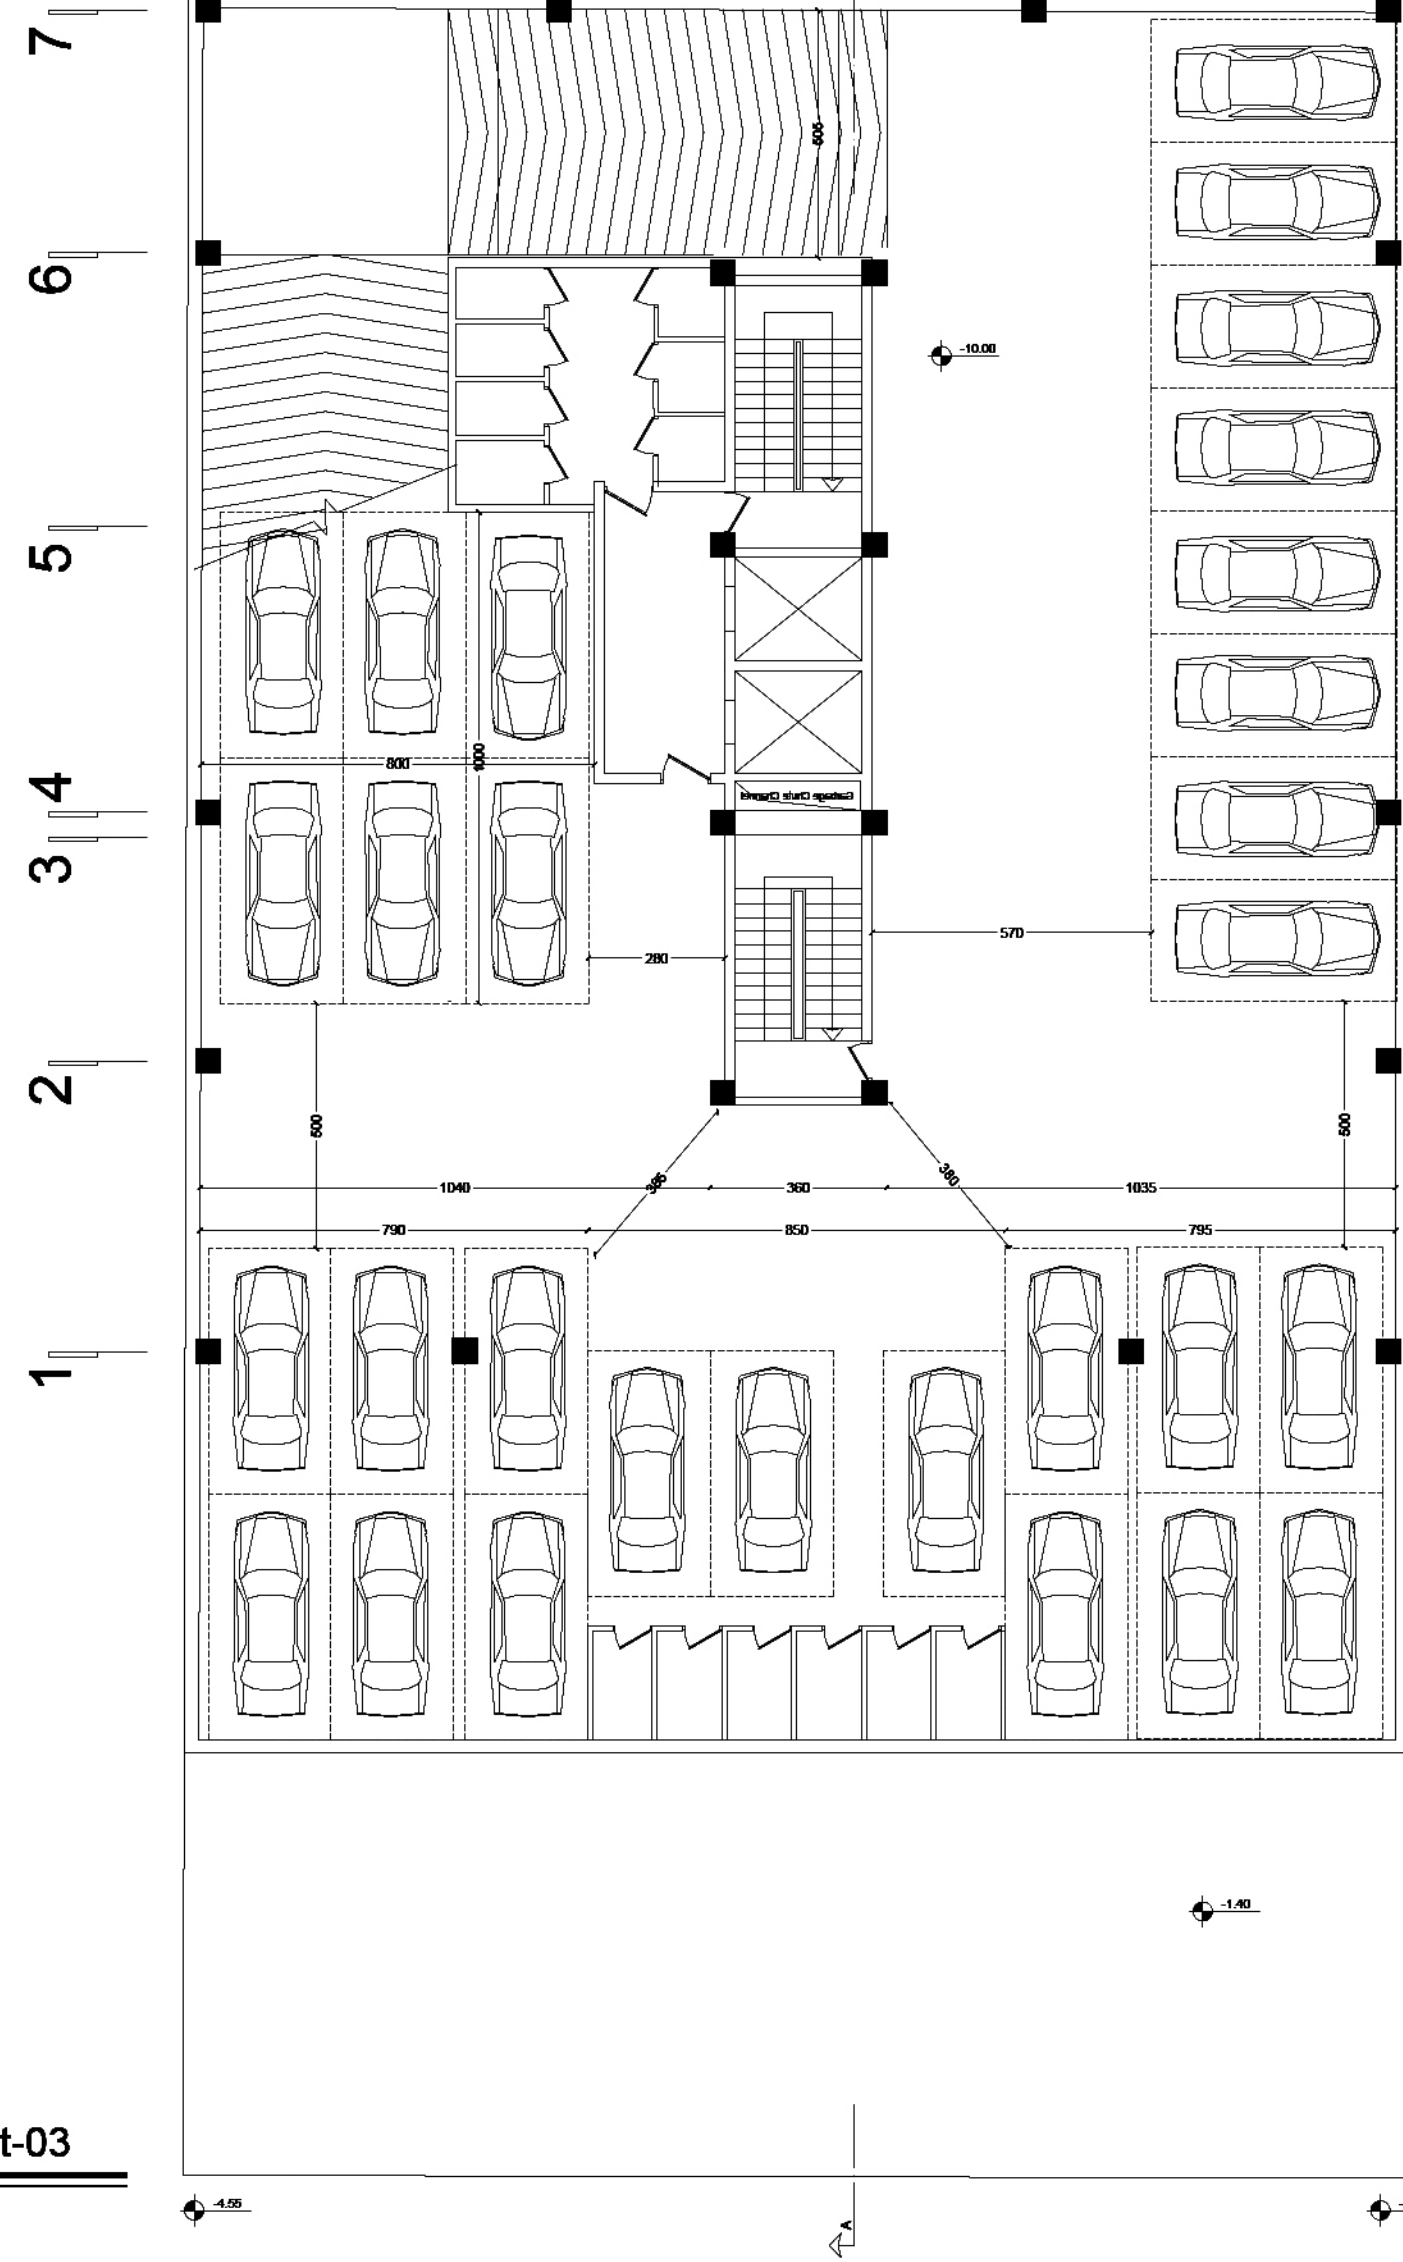


Basement-03

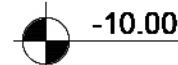

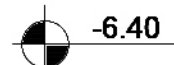


Basement-01

-2.80


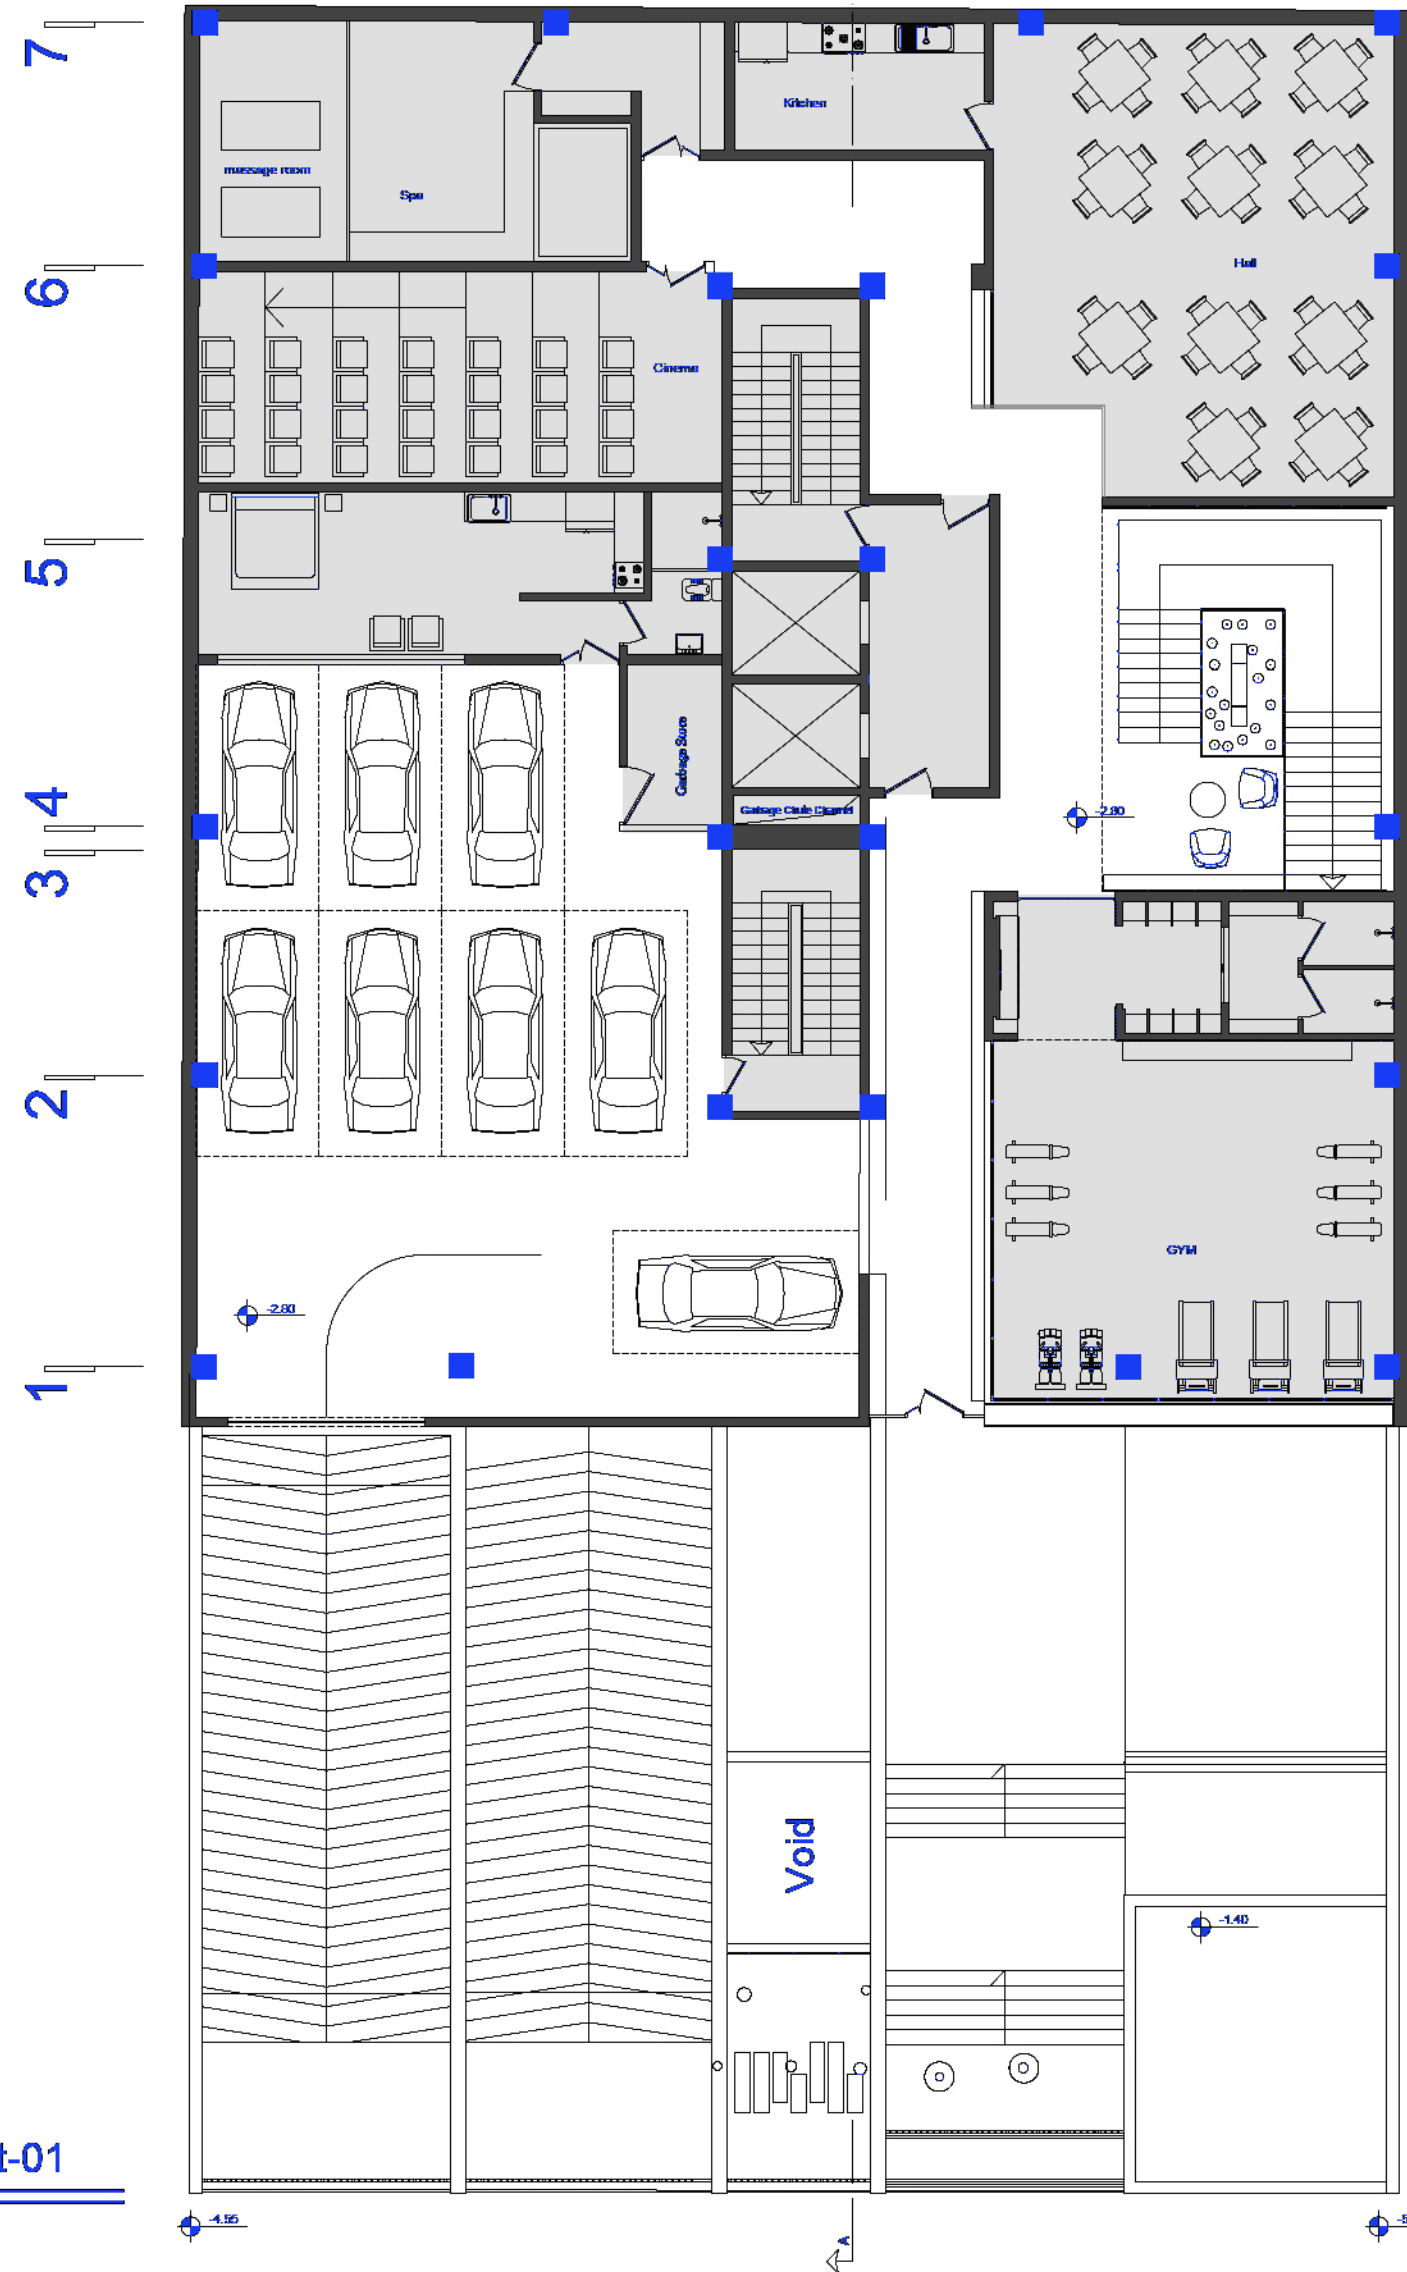


Basement-01



-2.80

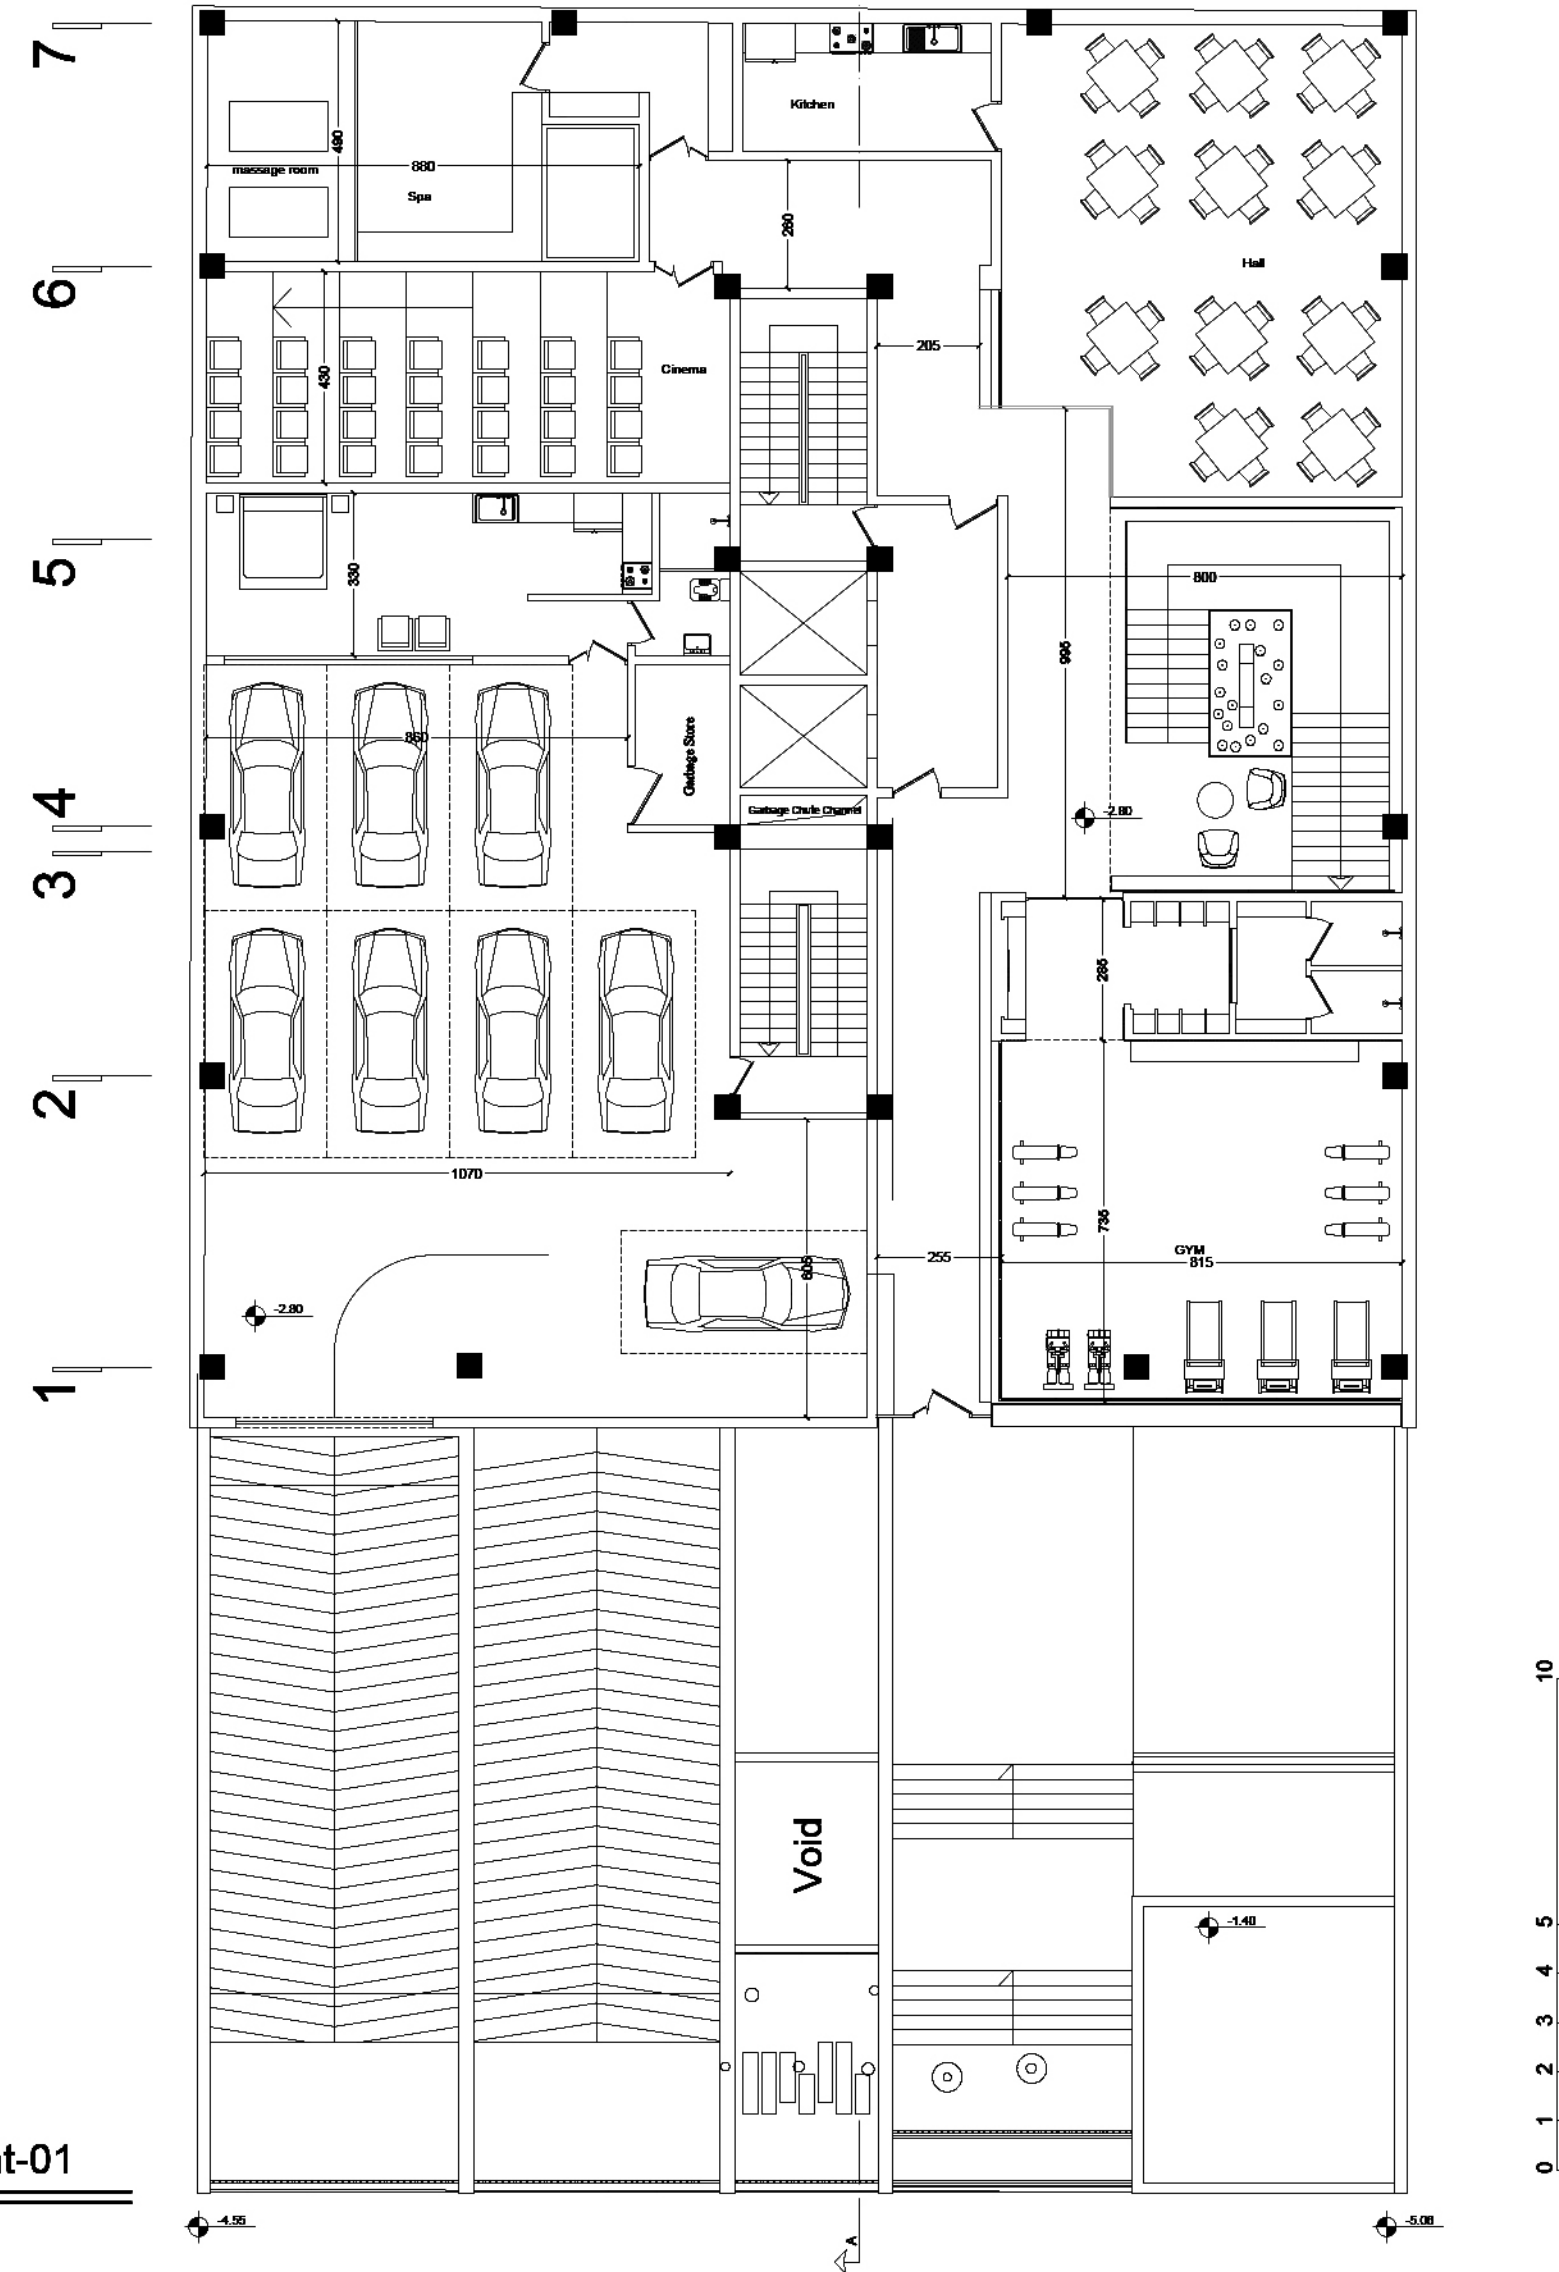


Rotated Plan
Basement-01

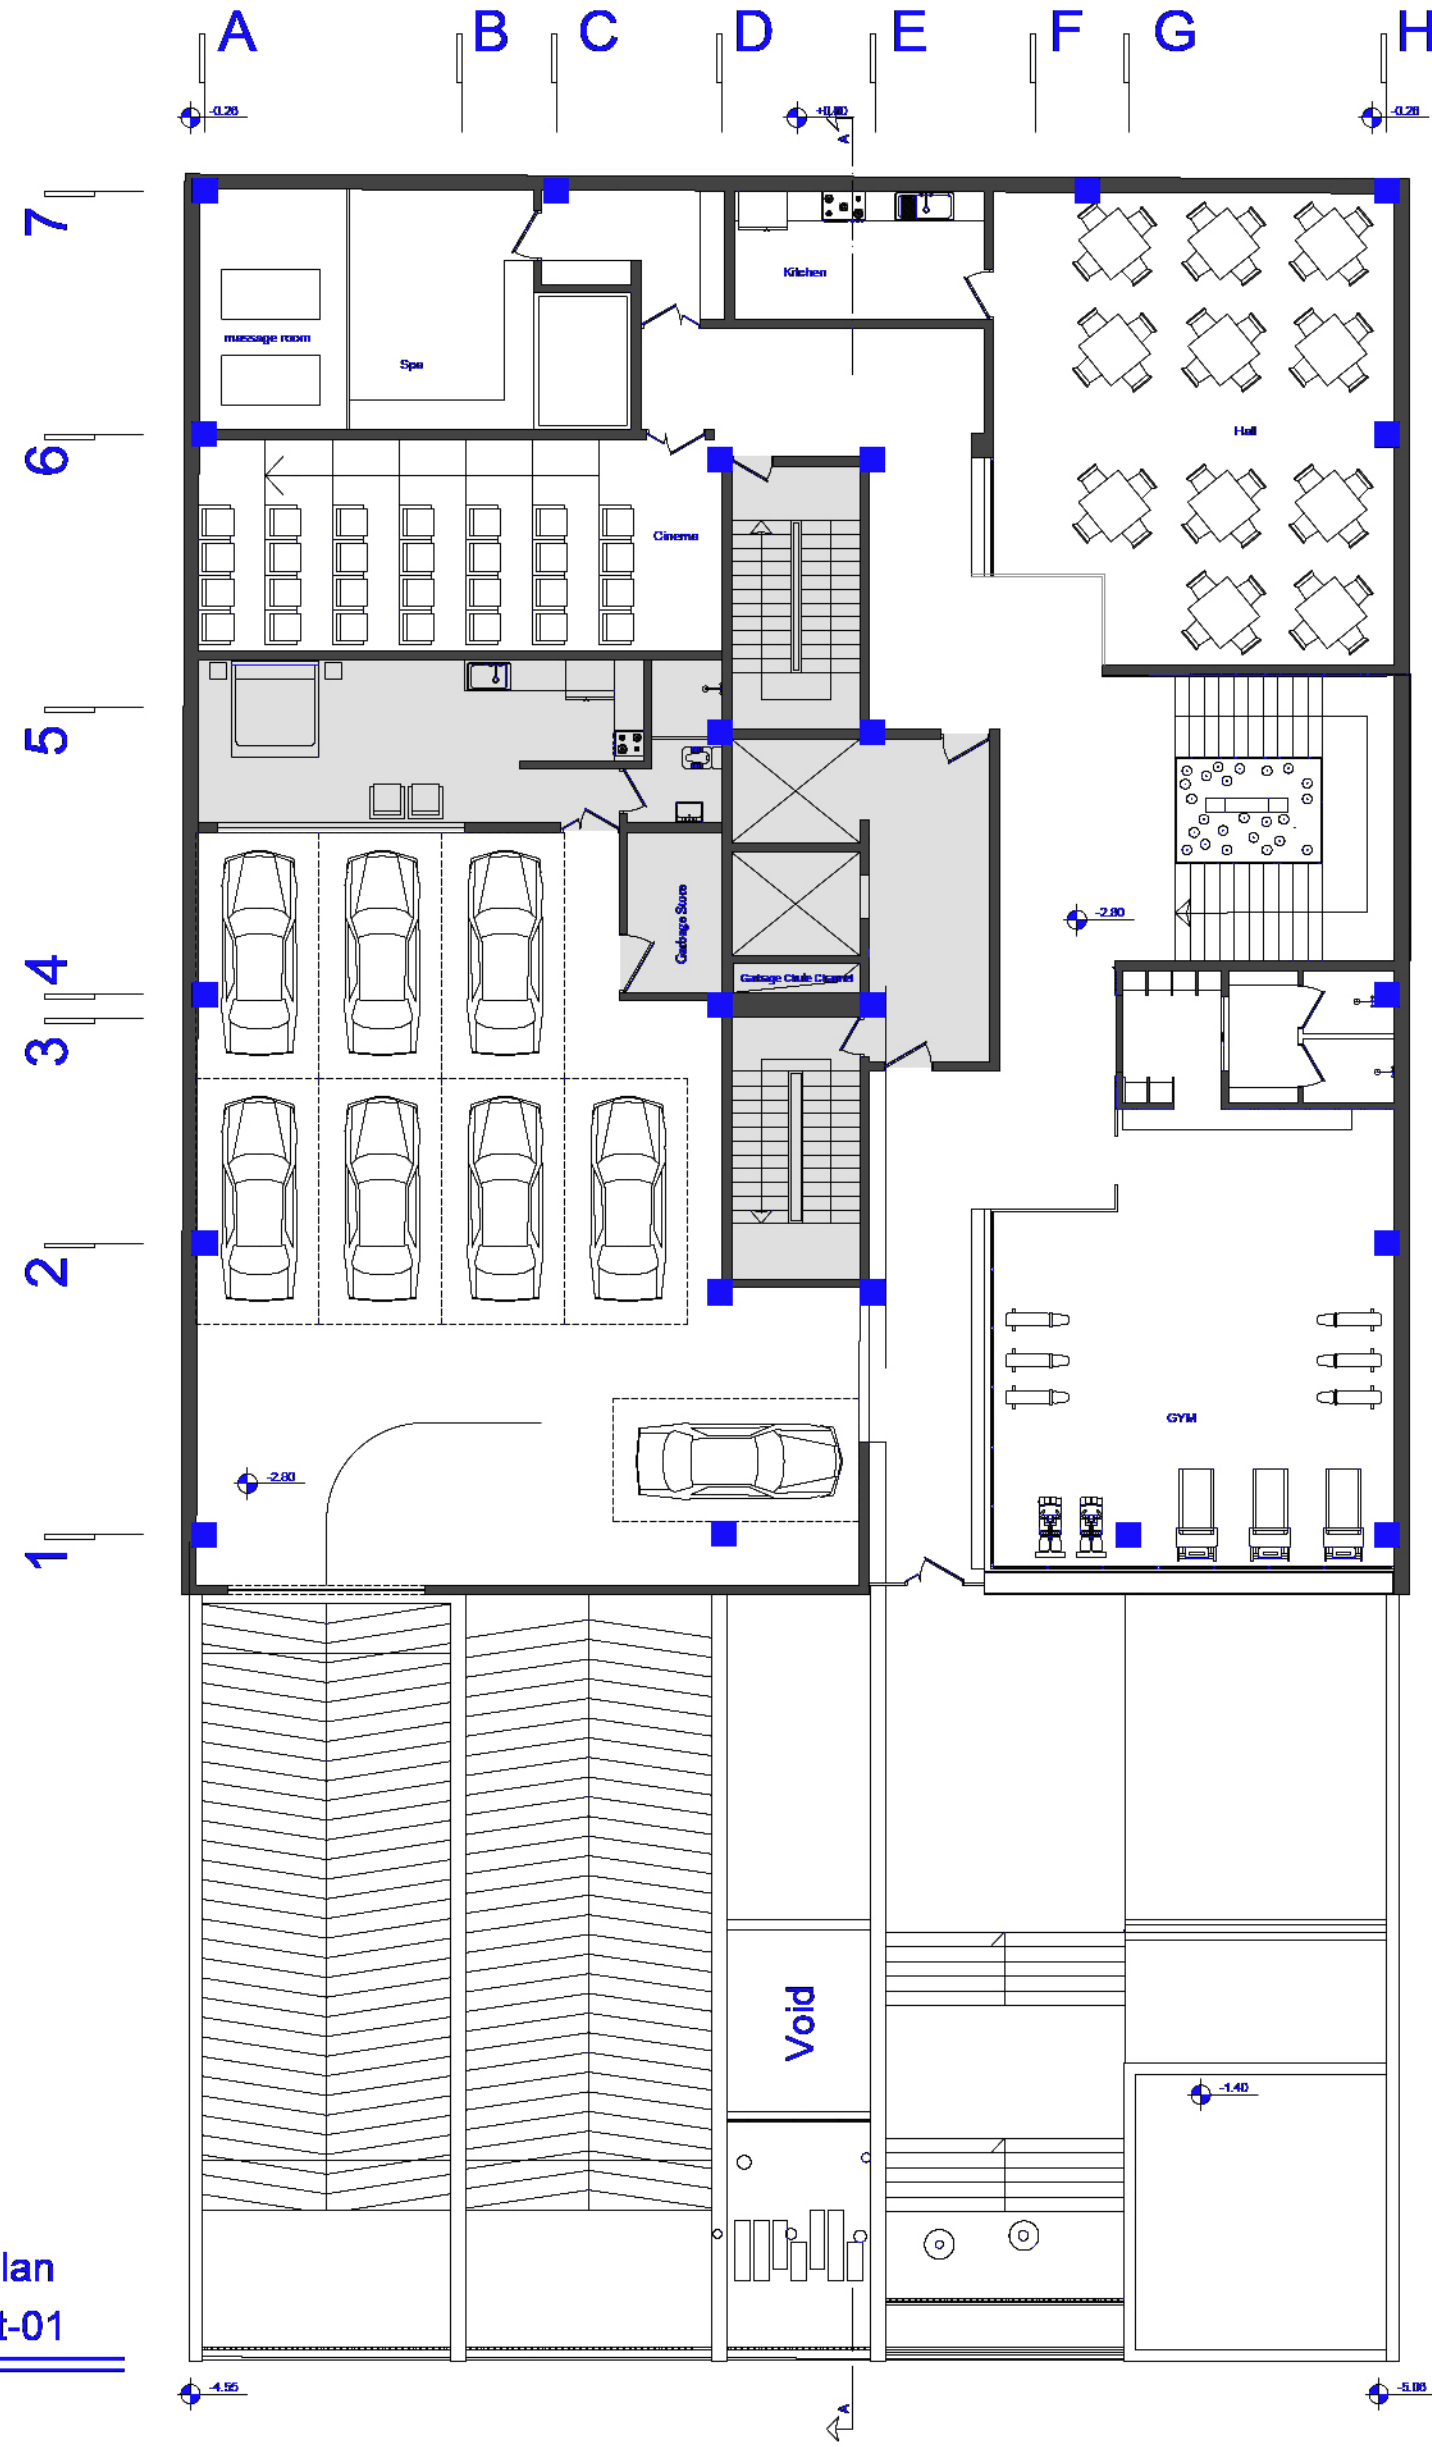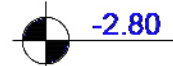


Rotated Plan
Basement-01

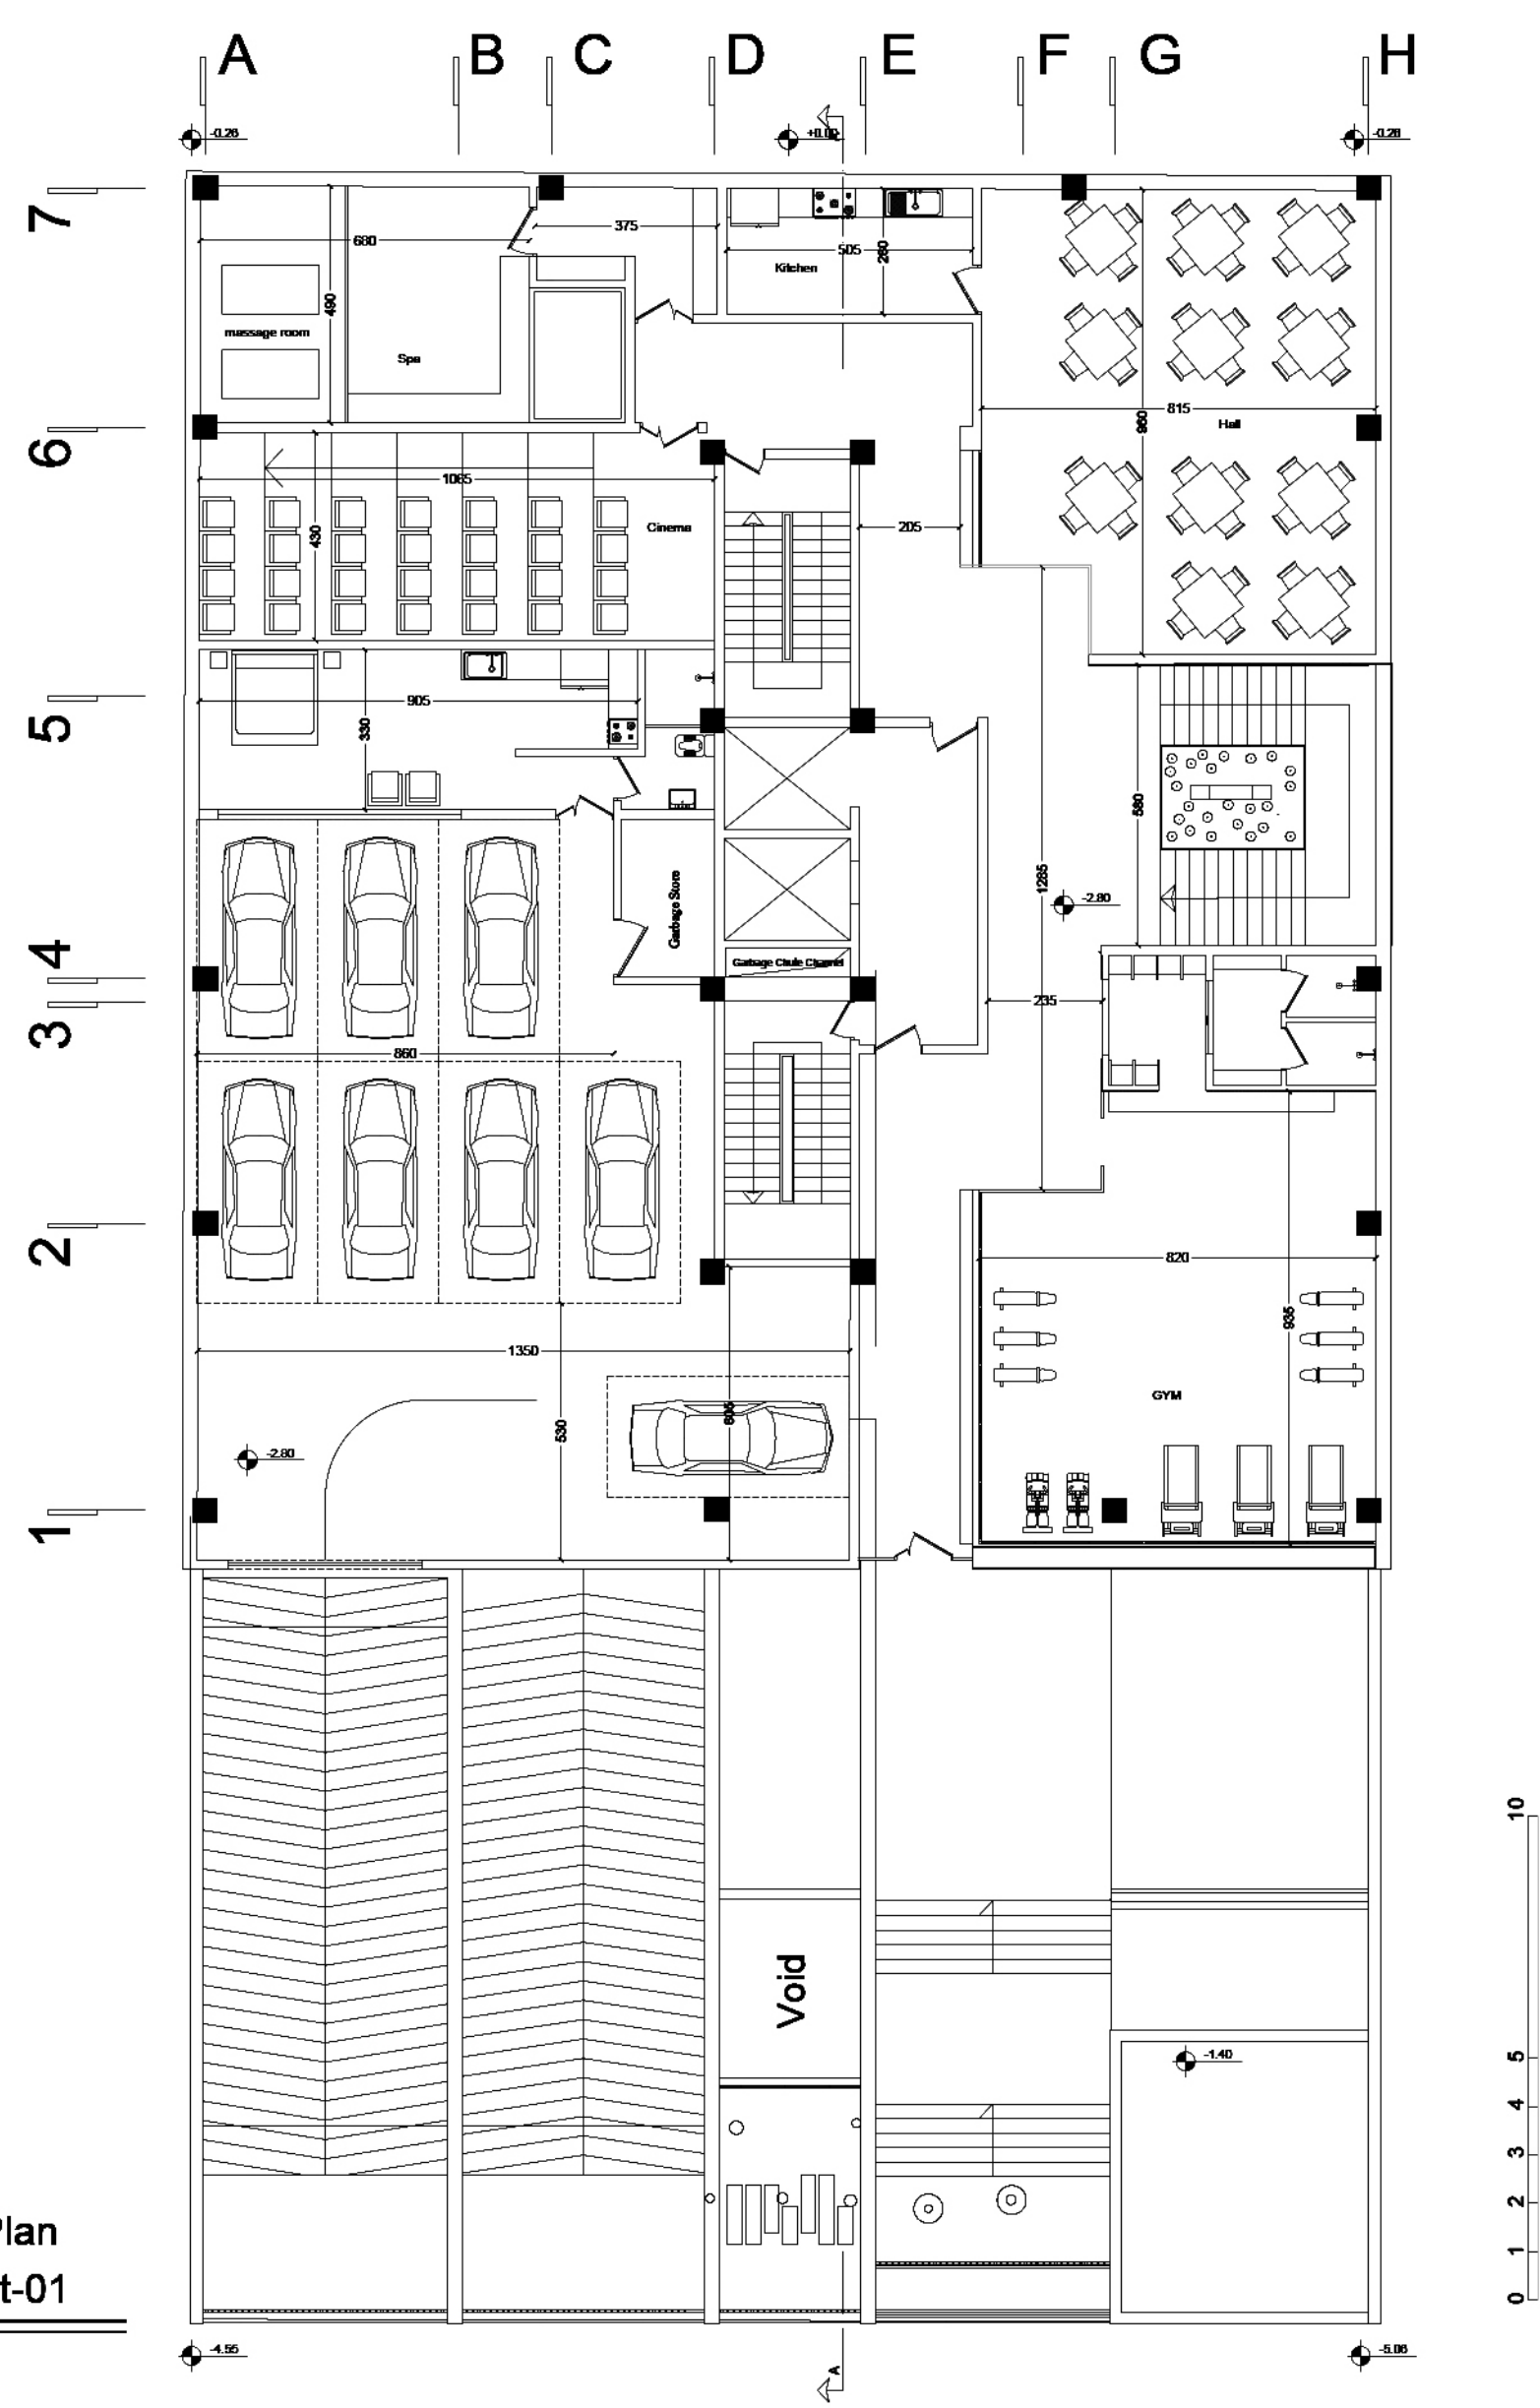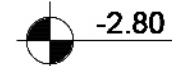

Ground Level

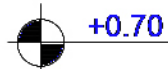


1
2
3
4
5
6
7

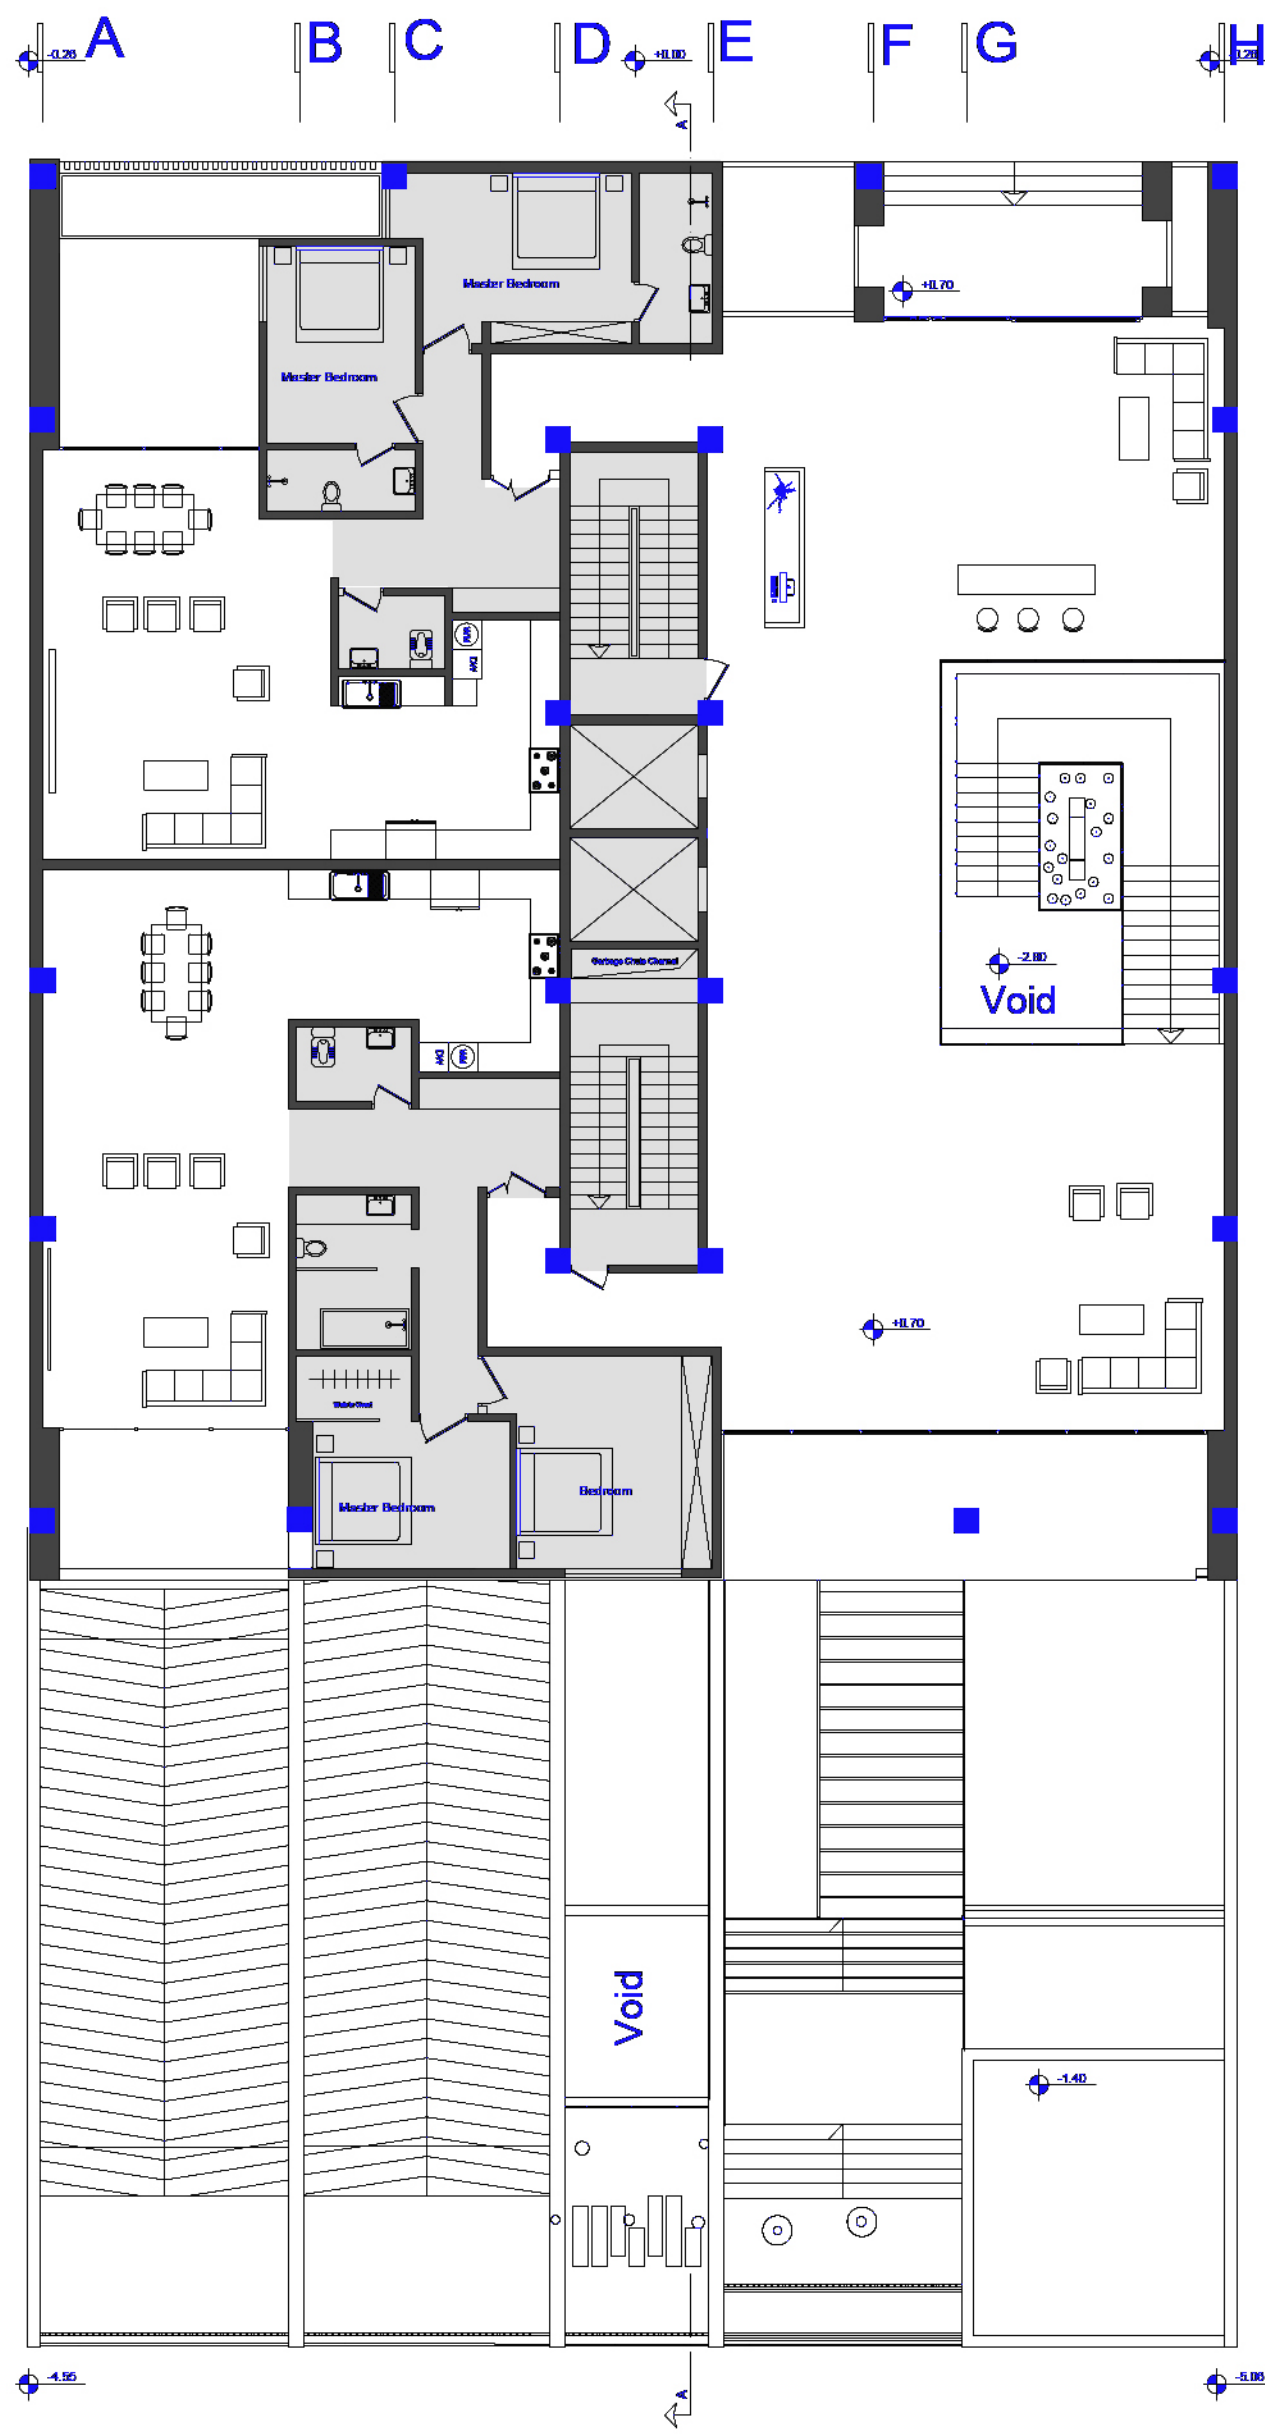


0 1 2 3 4 5 10

Ground Level

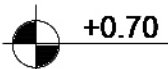


1
2
3
4
5
6
7

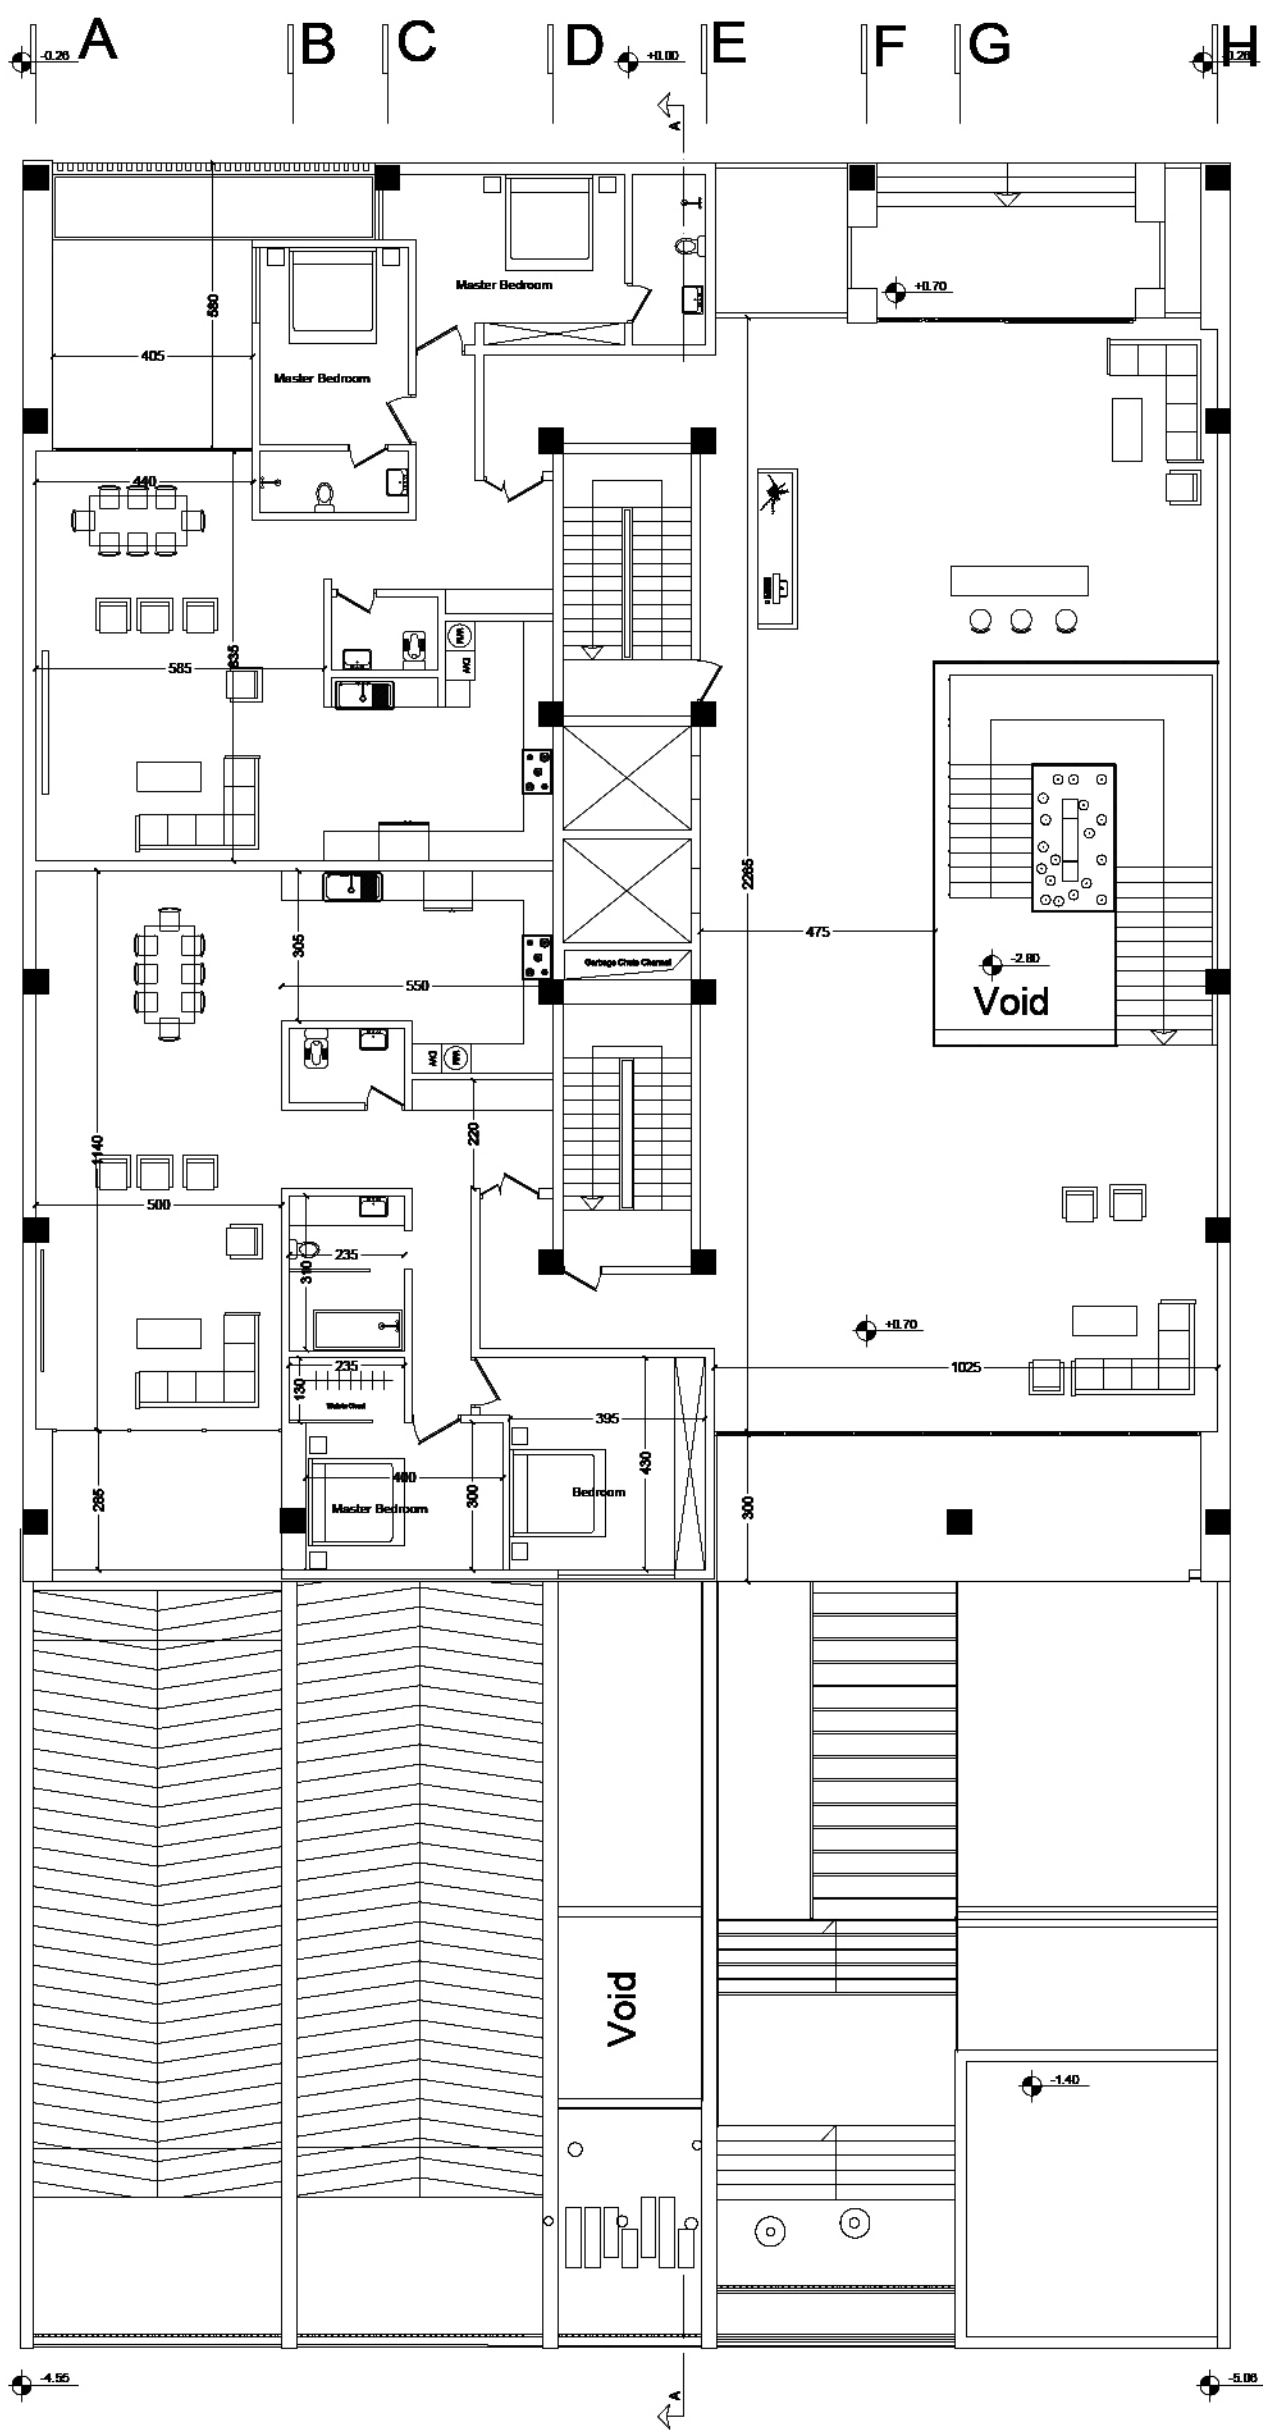

0 1 2 3 4 5 10


Rotated Plan
Ground Level

+0.70

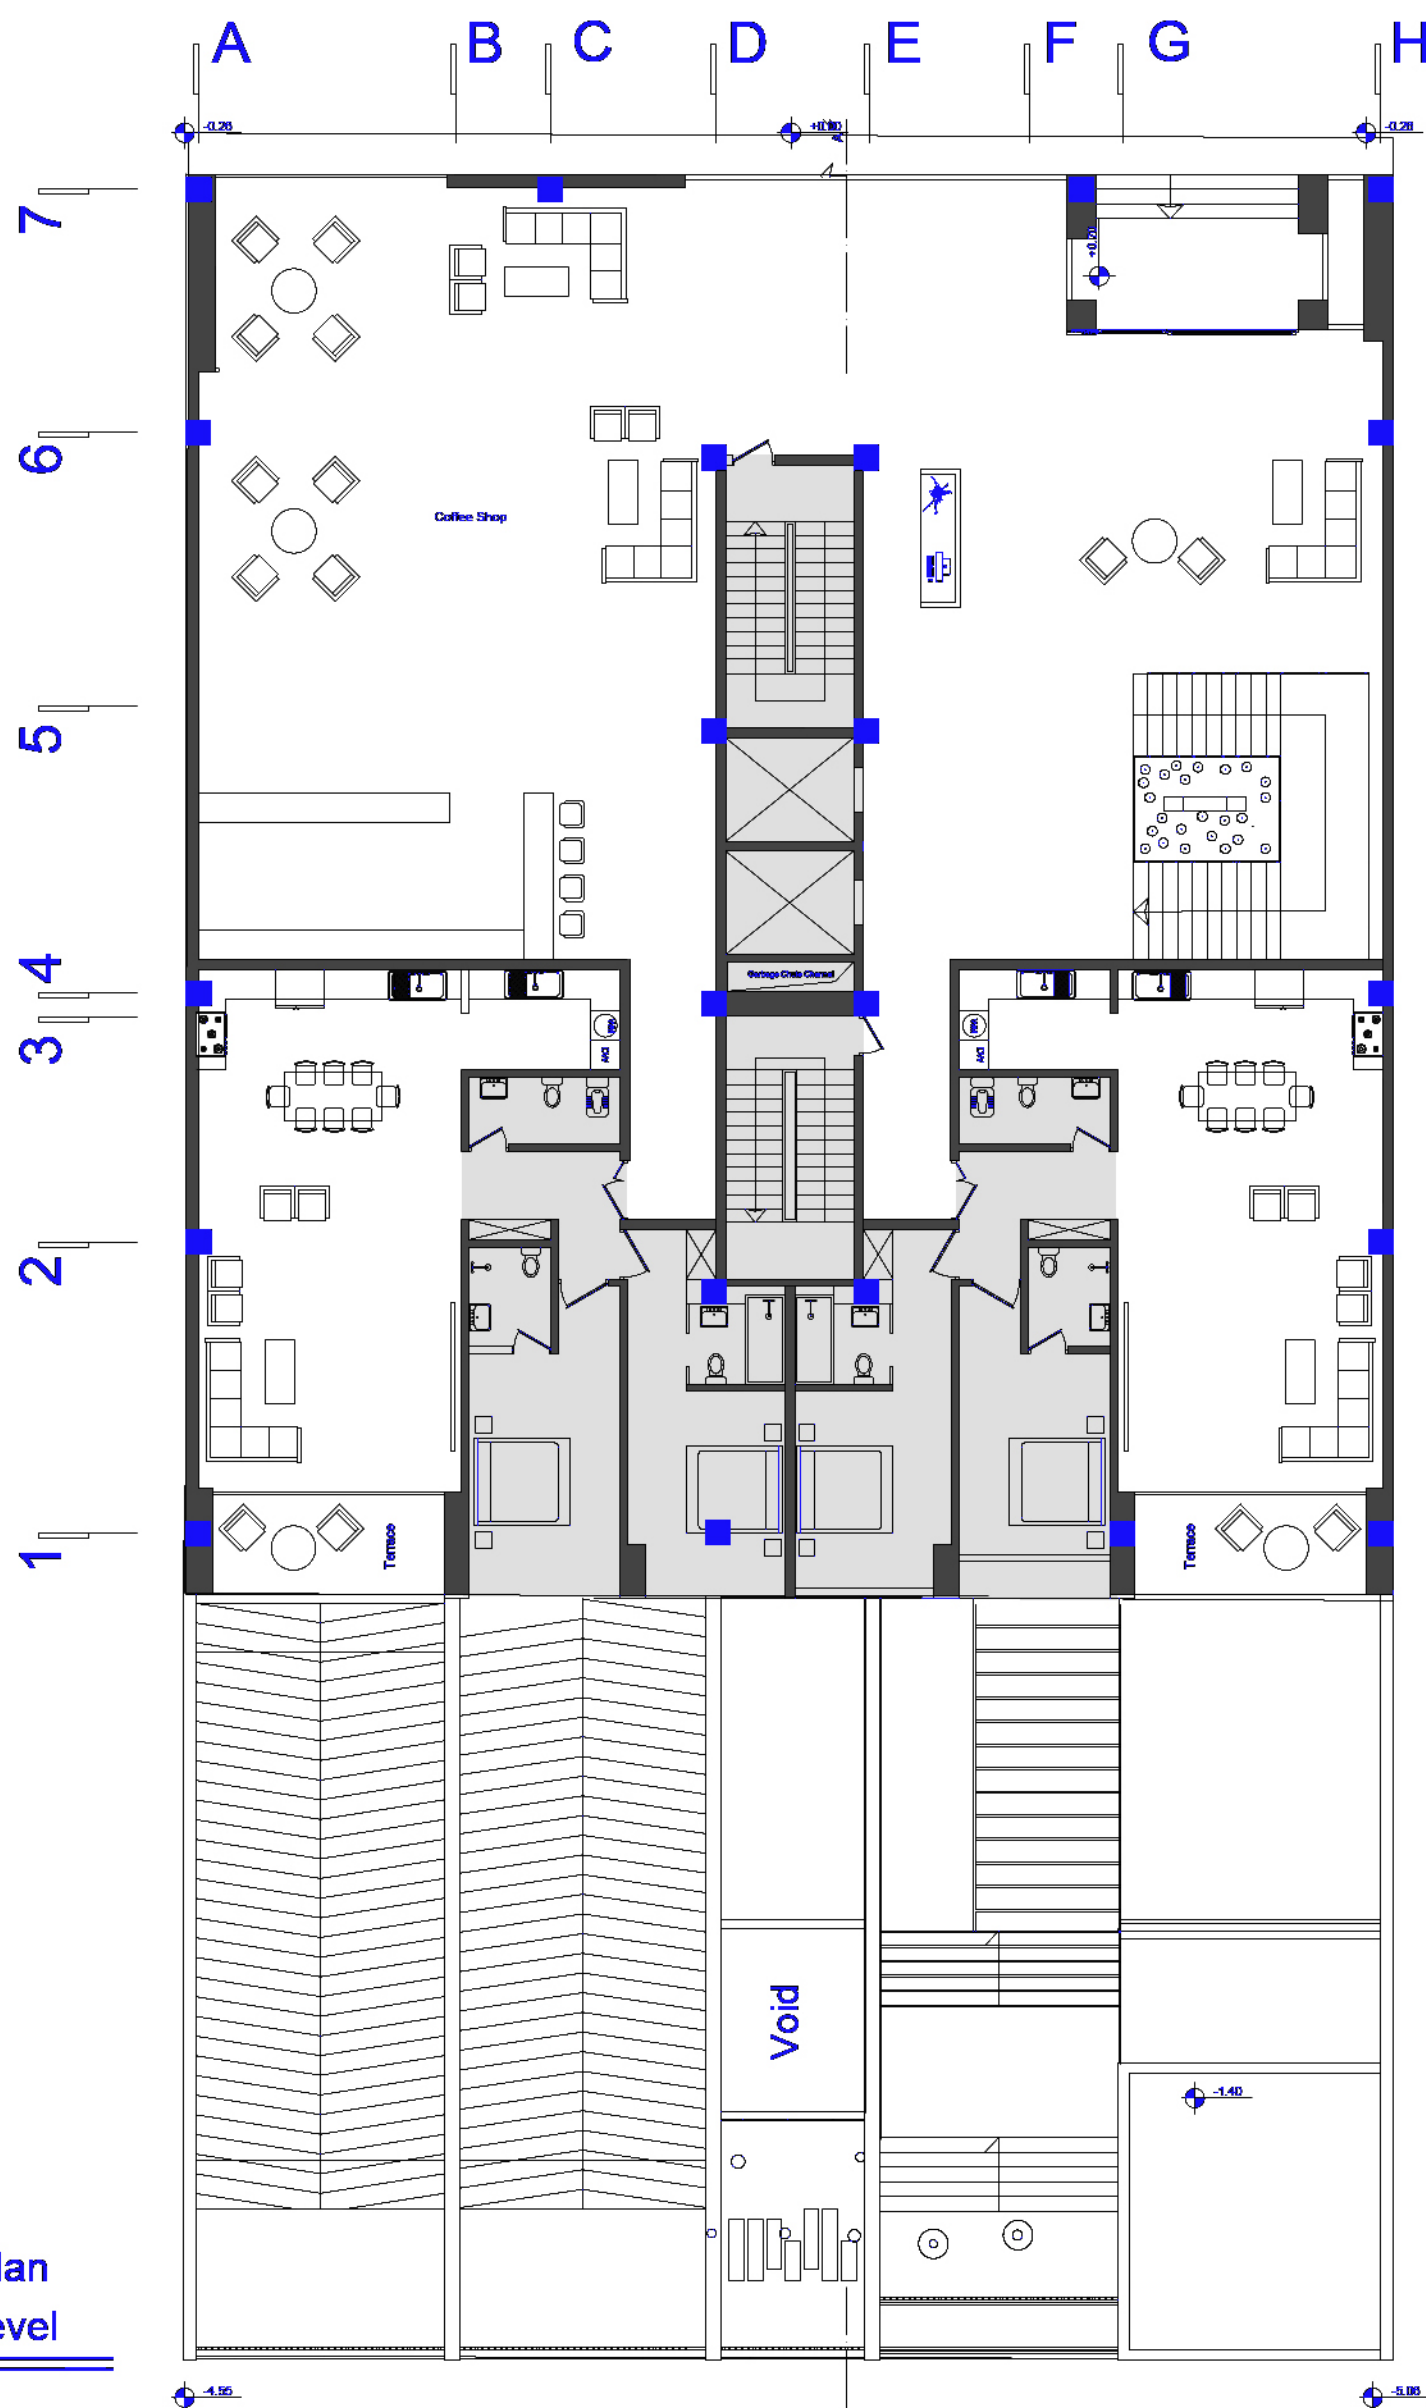


Rotated Plan
Ground Level


+0.70

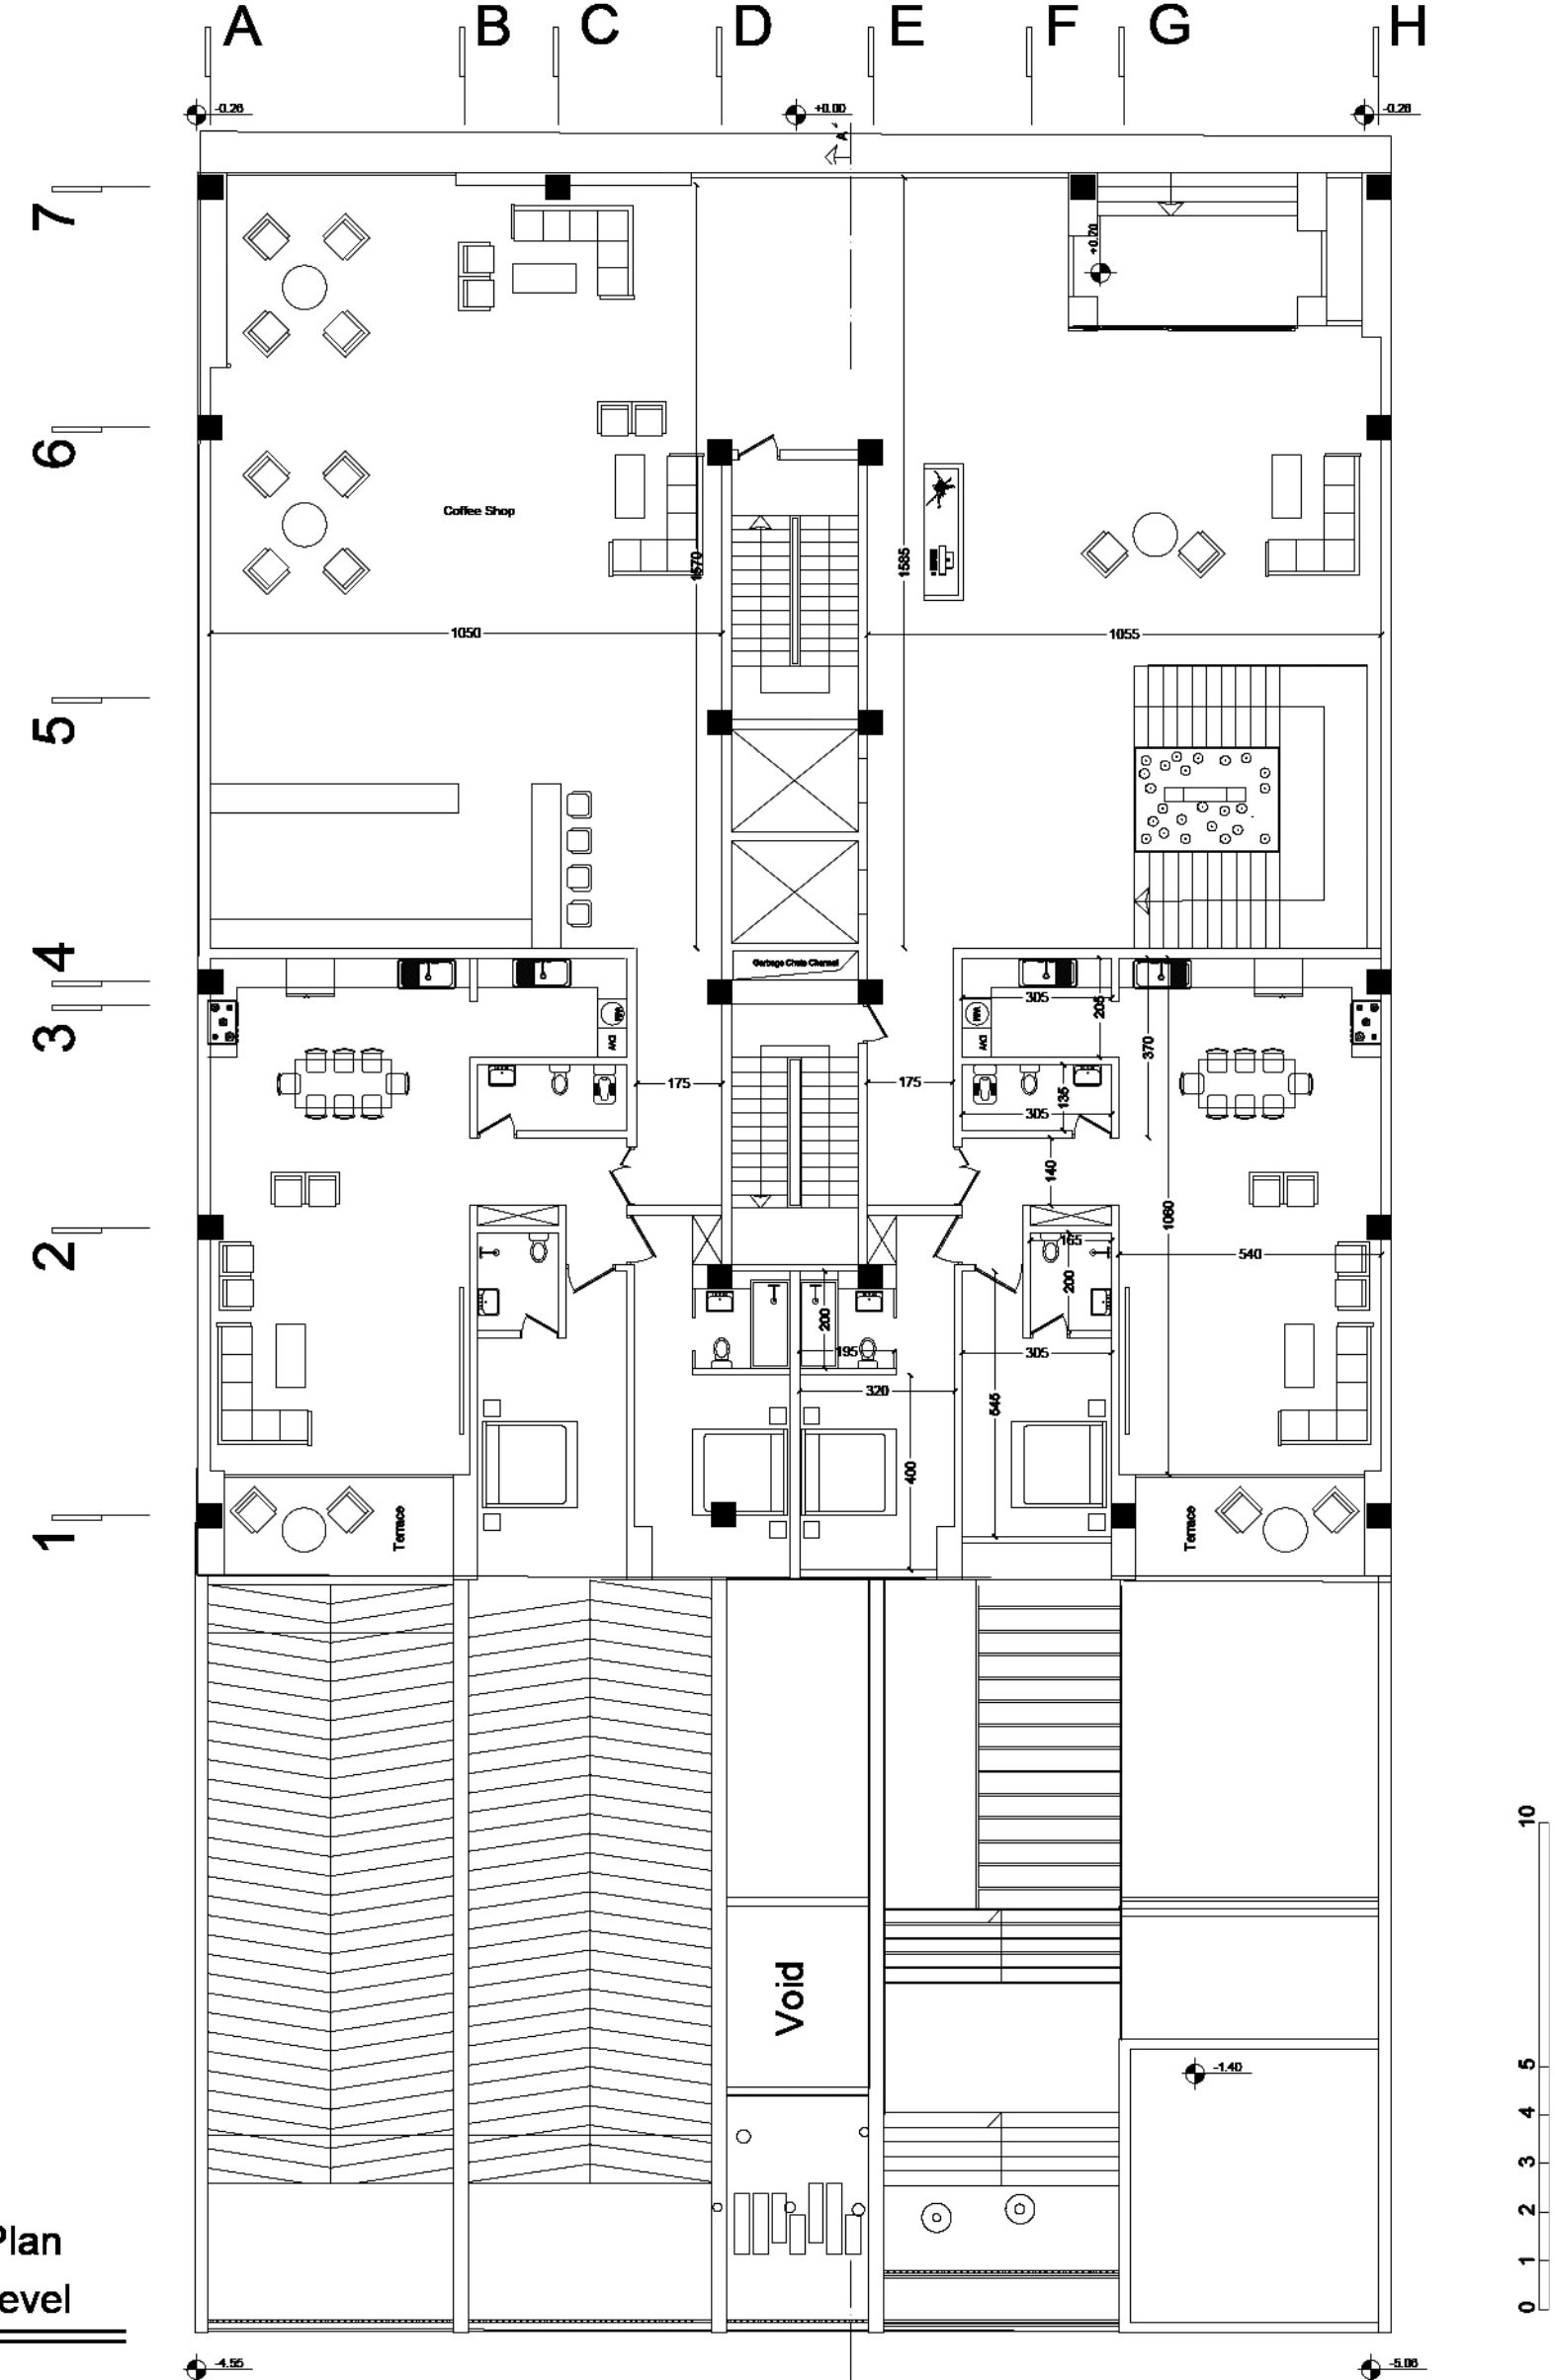



1st Floor Plan

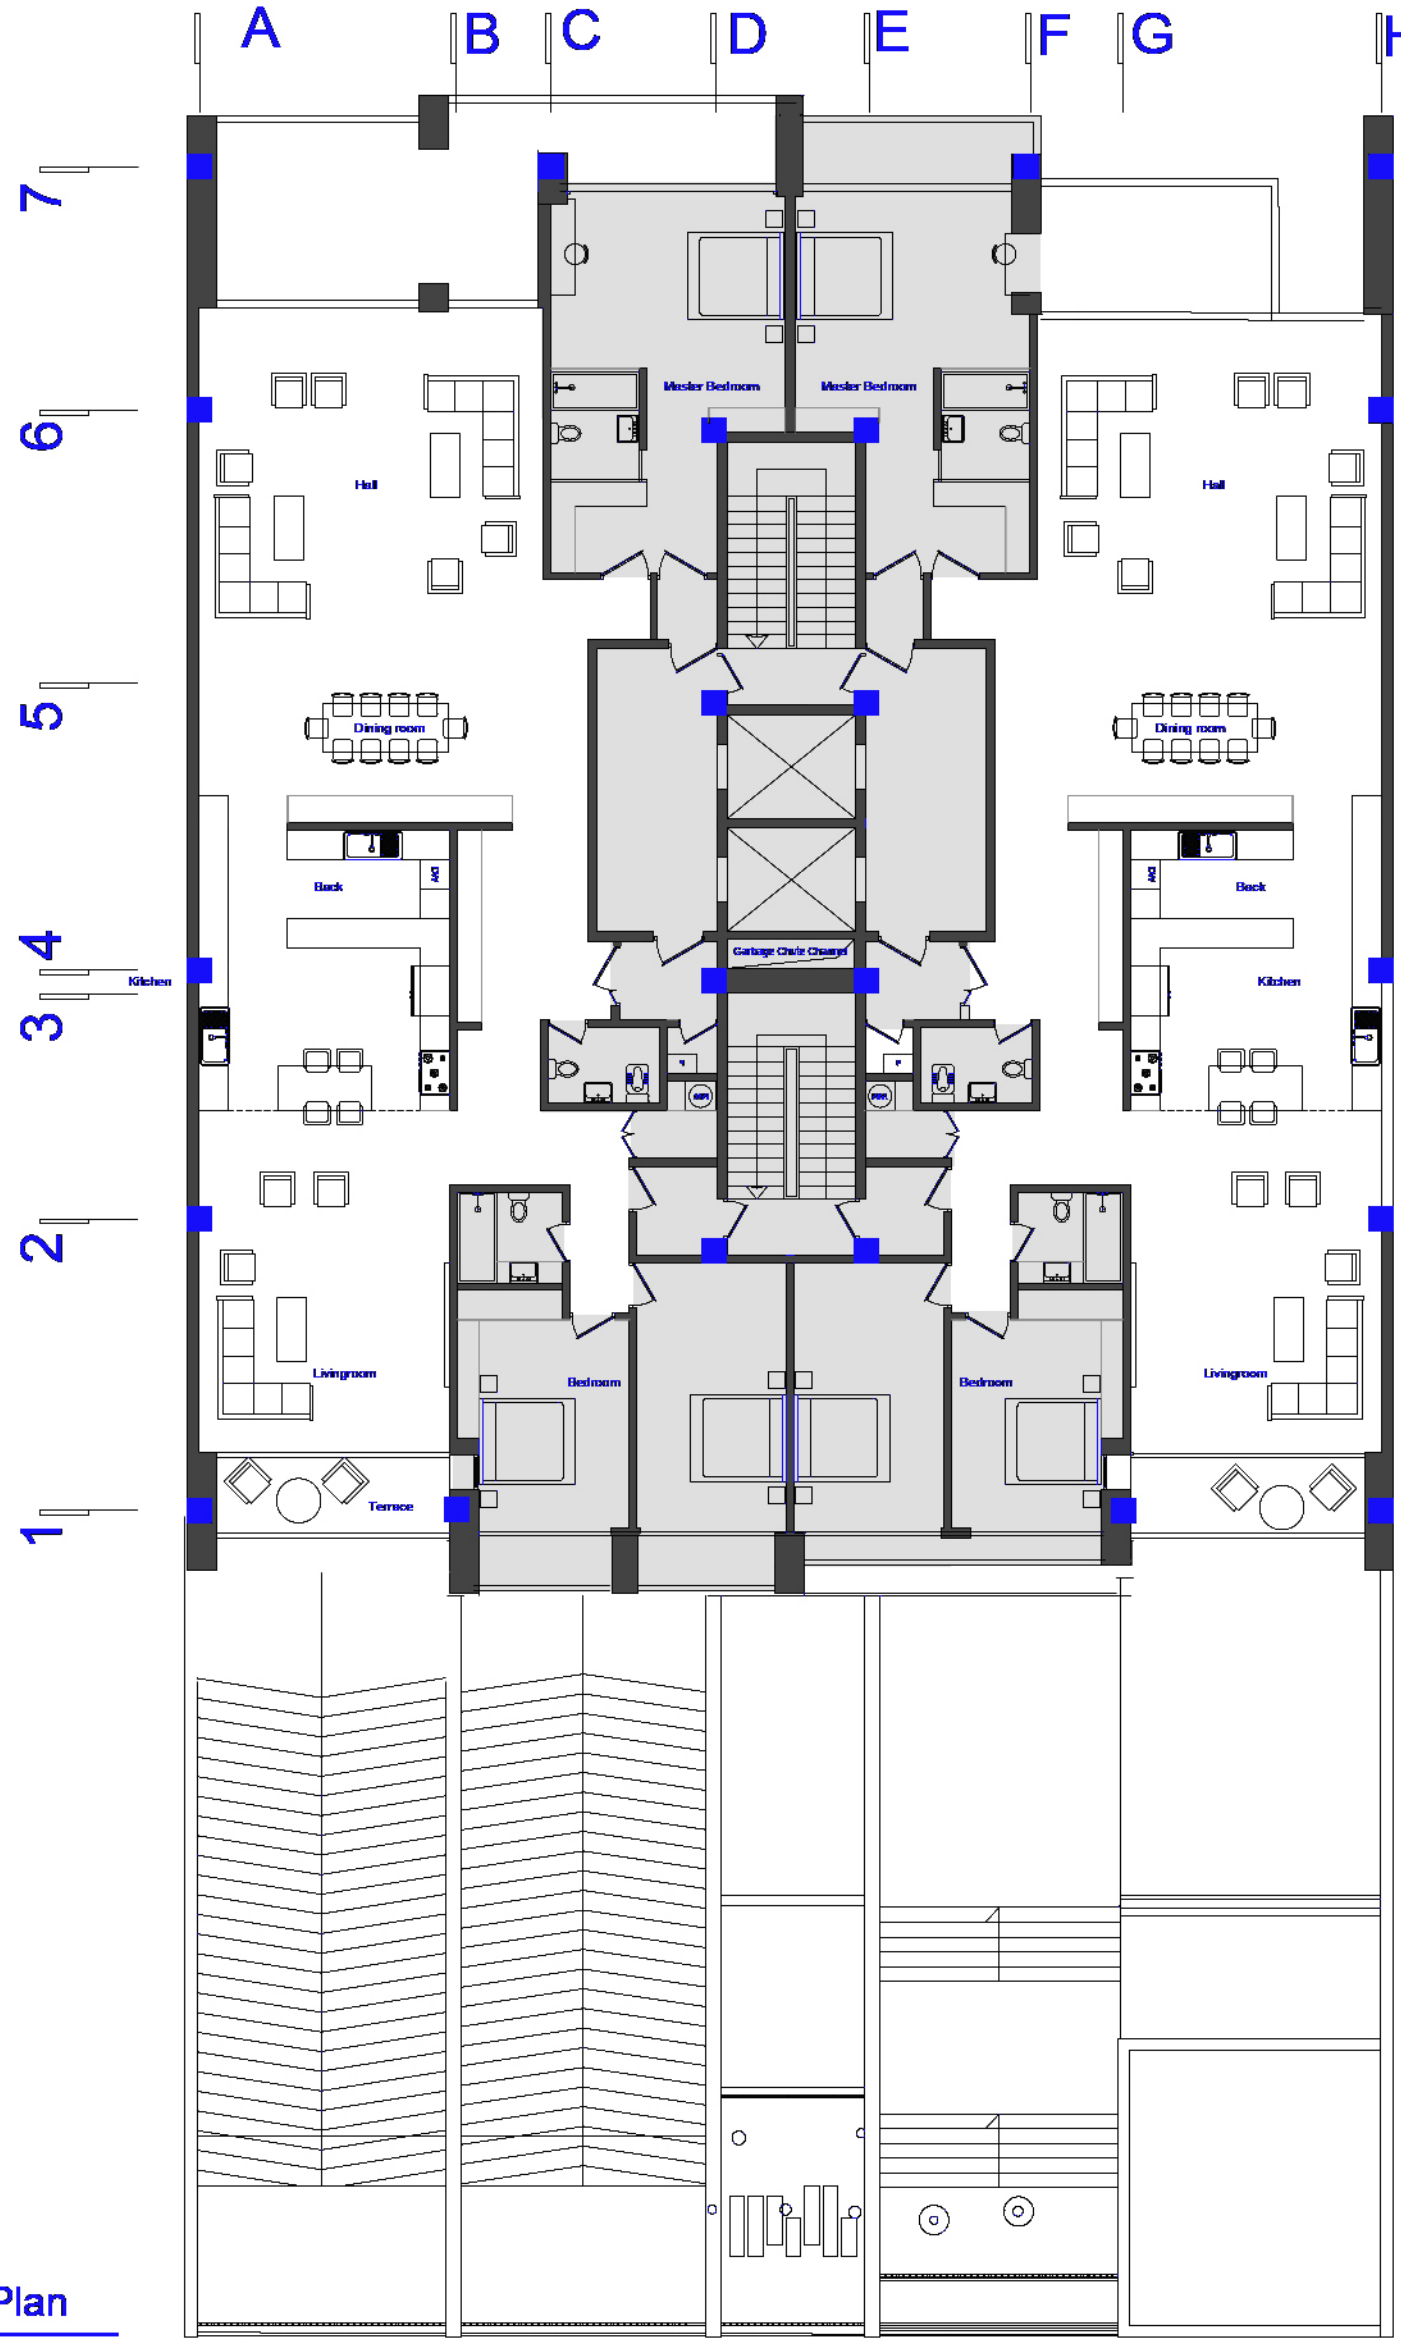


1st Floor Plan

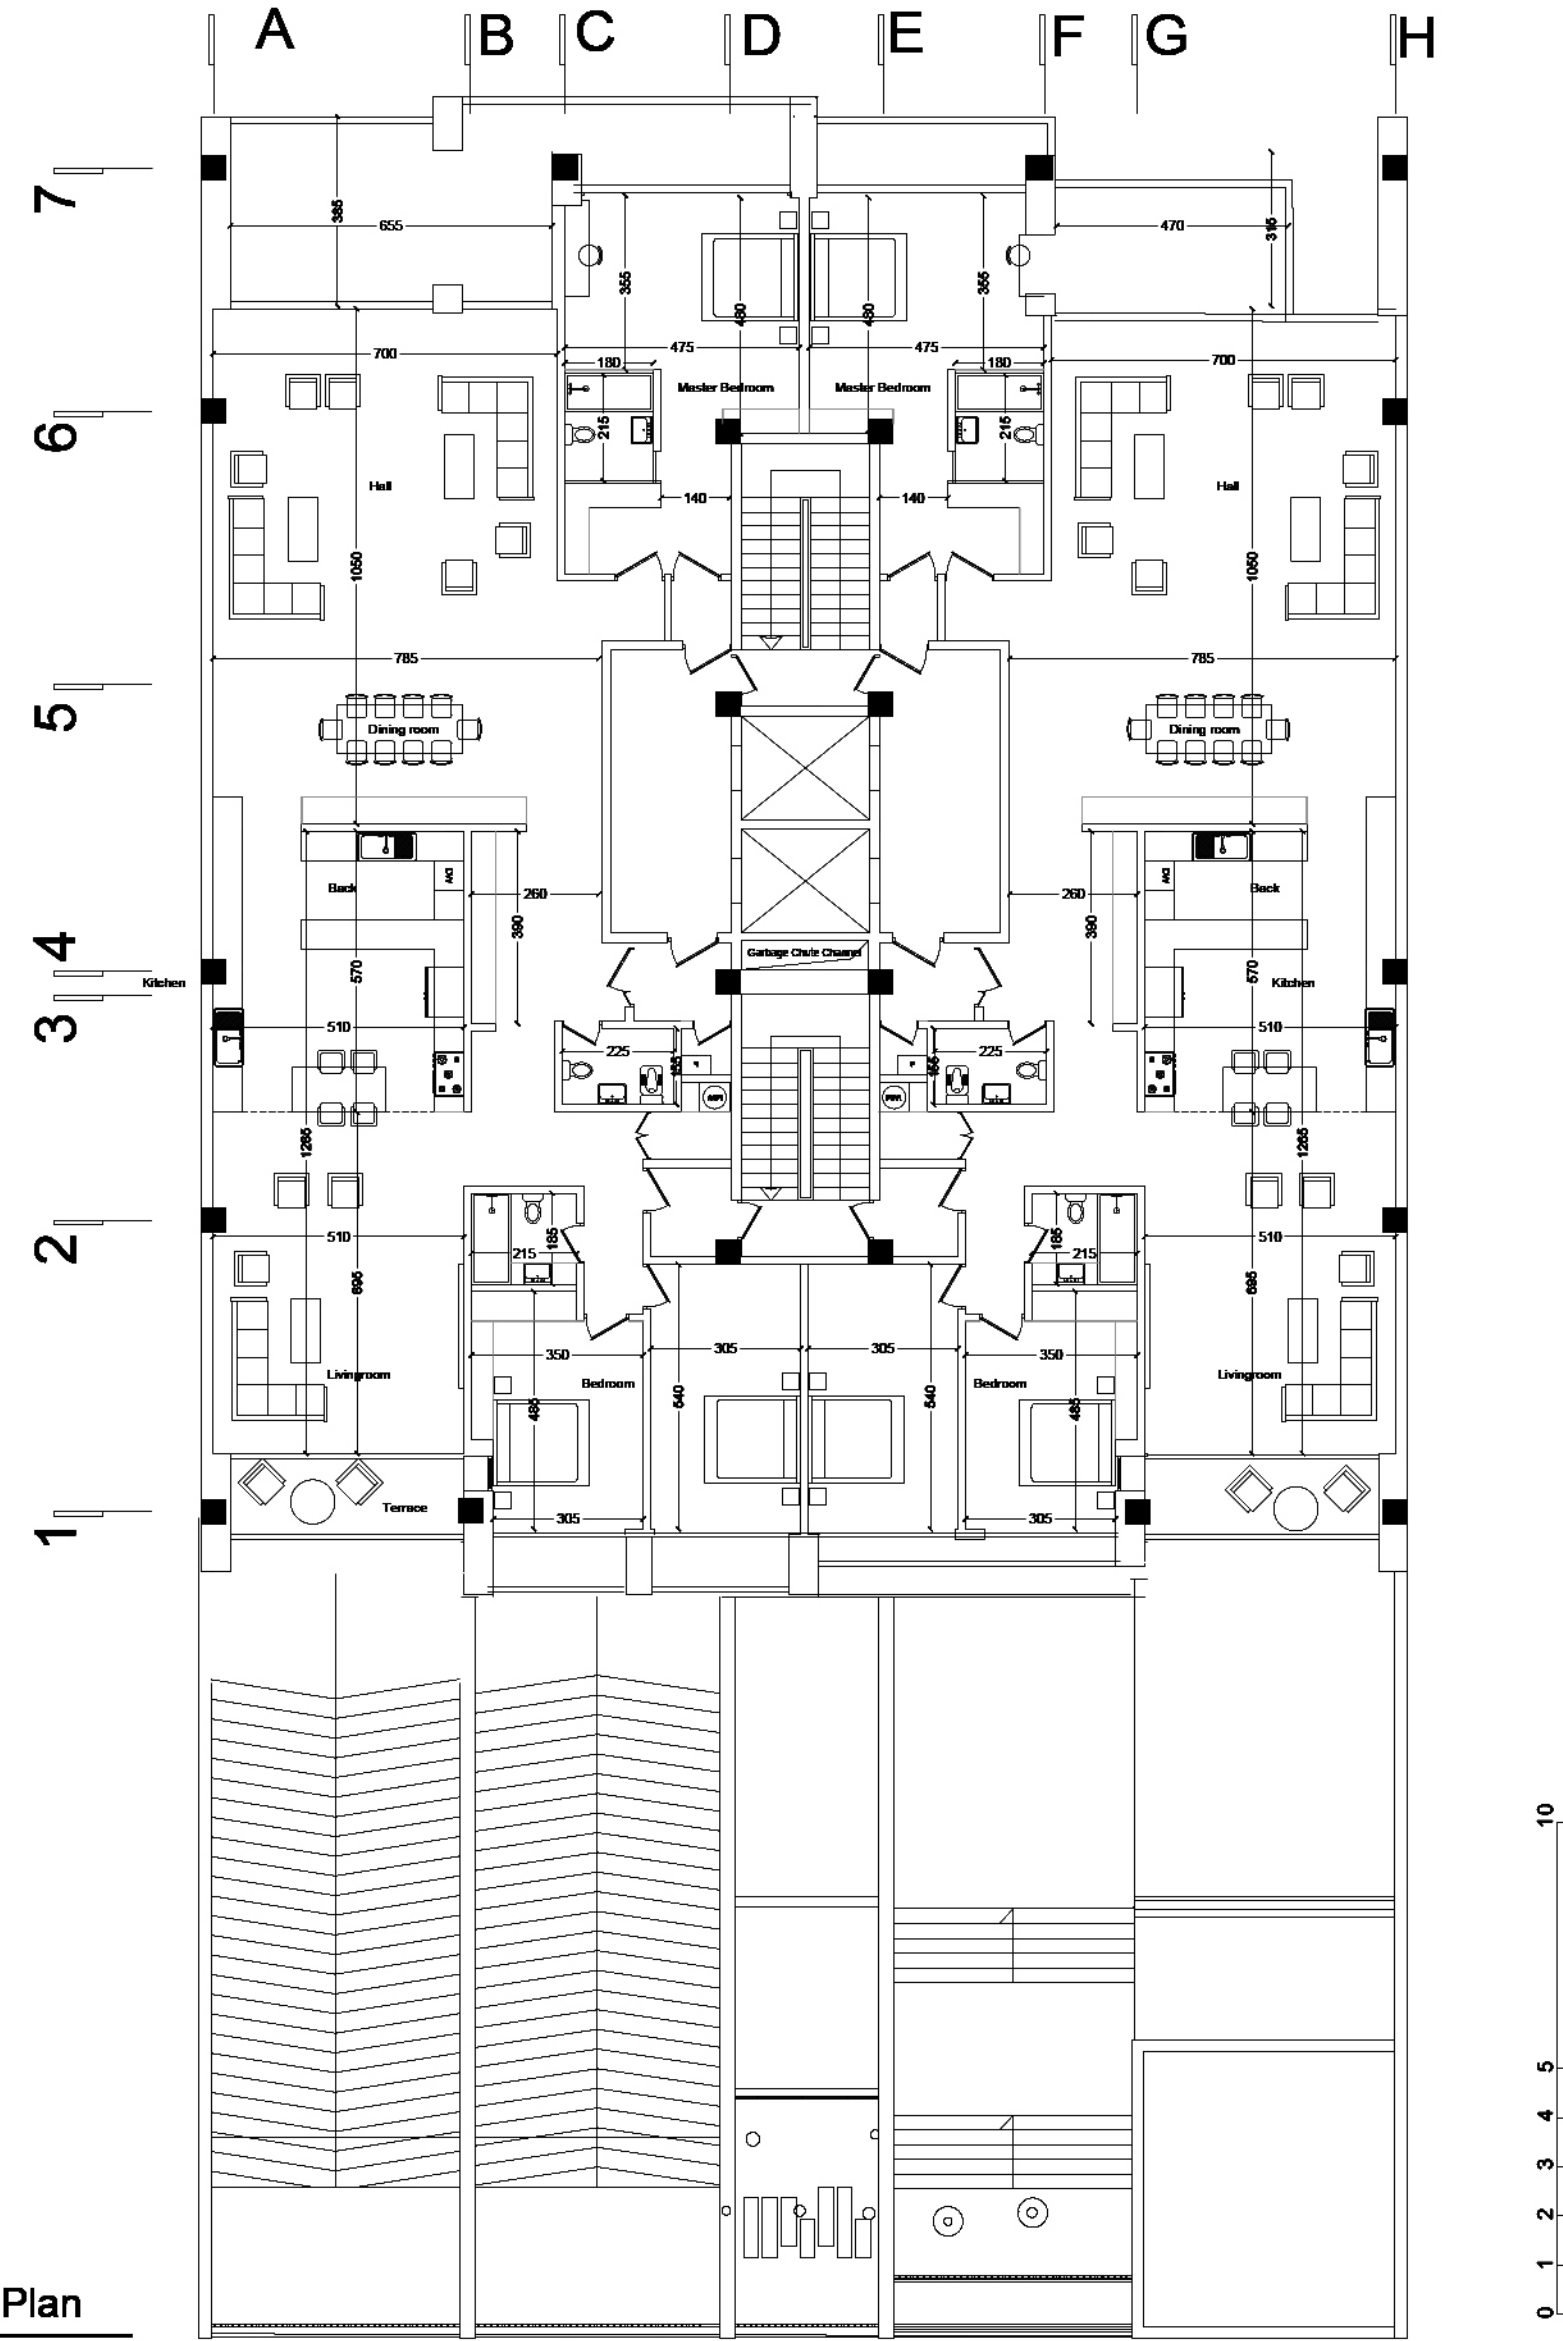


2nd Floor Plan

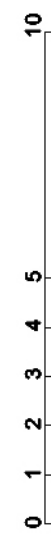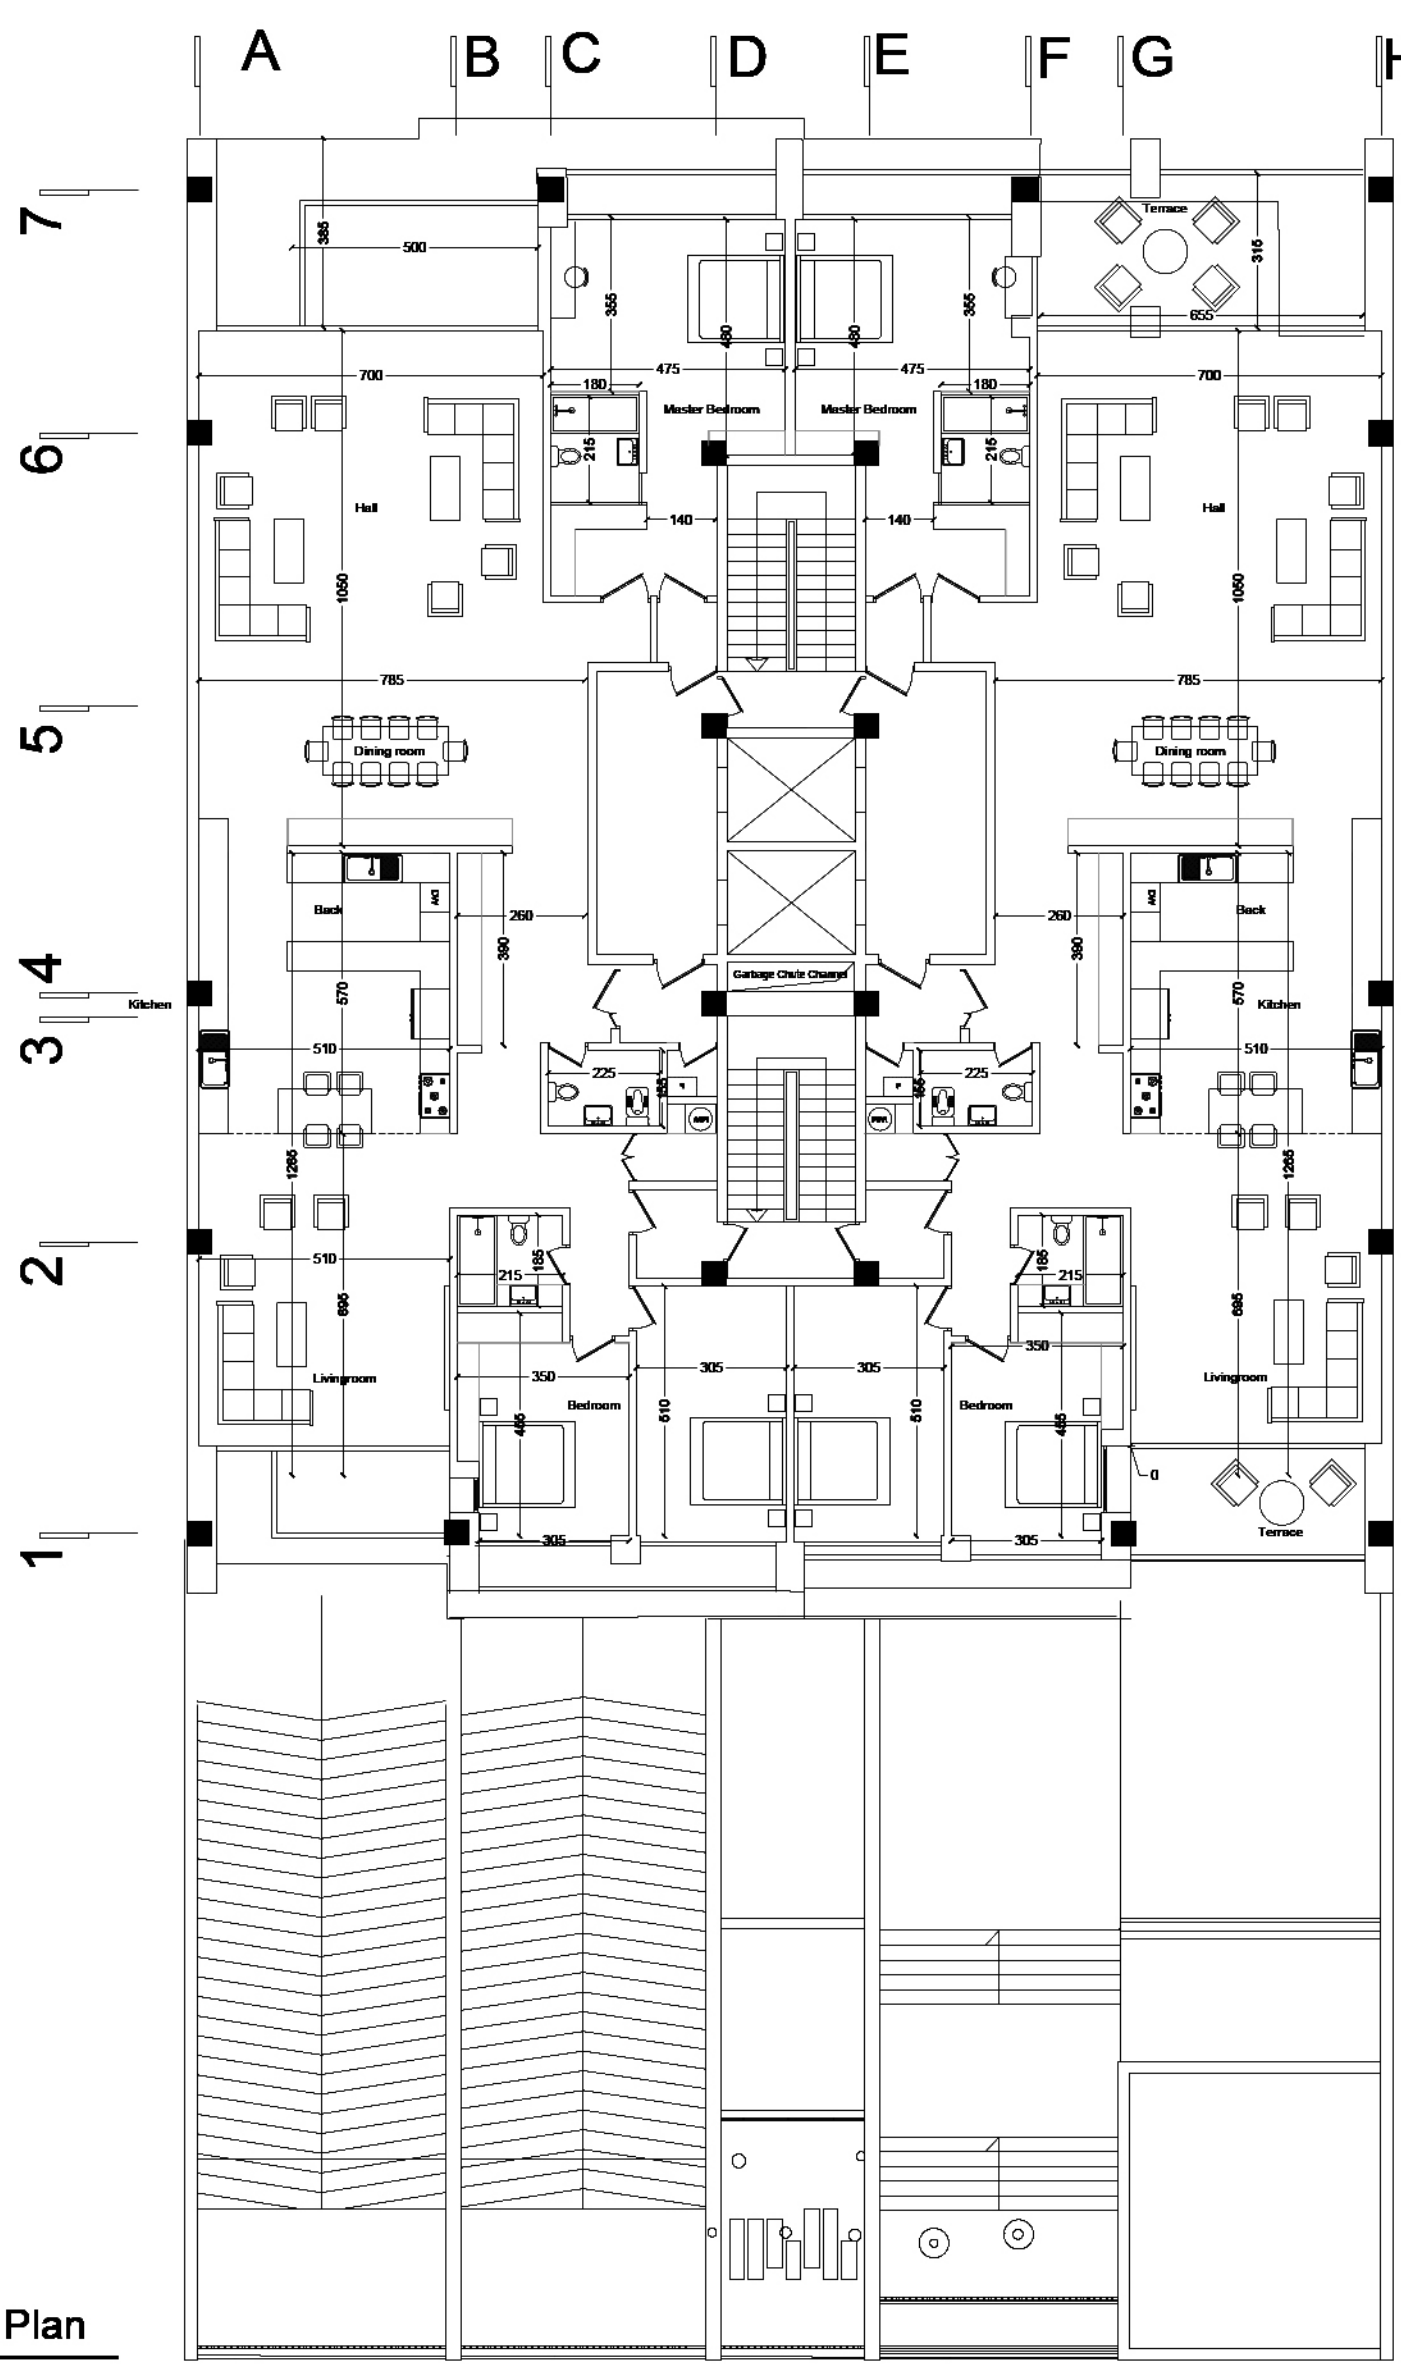


3rd Floor Plan

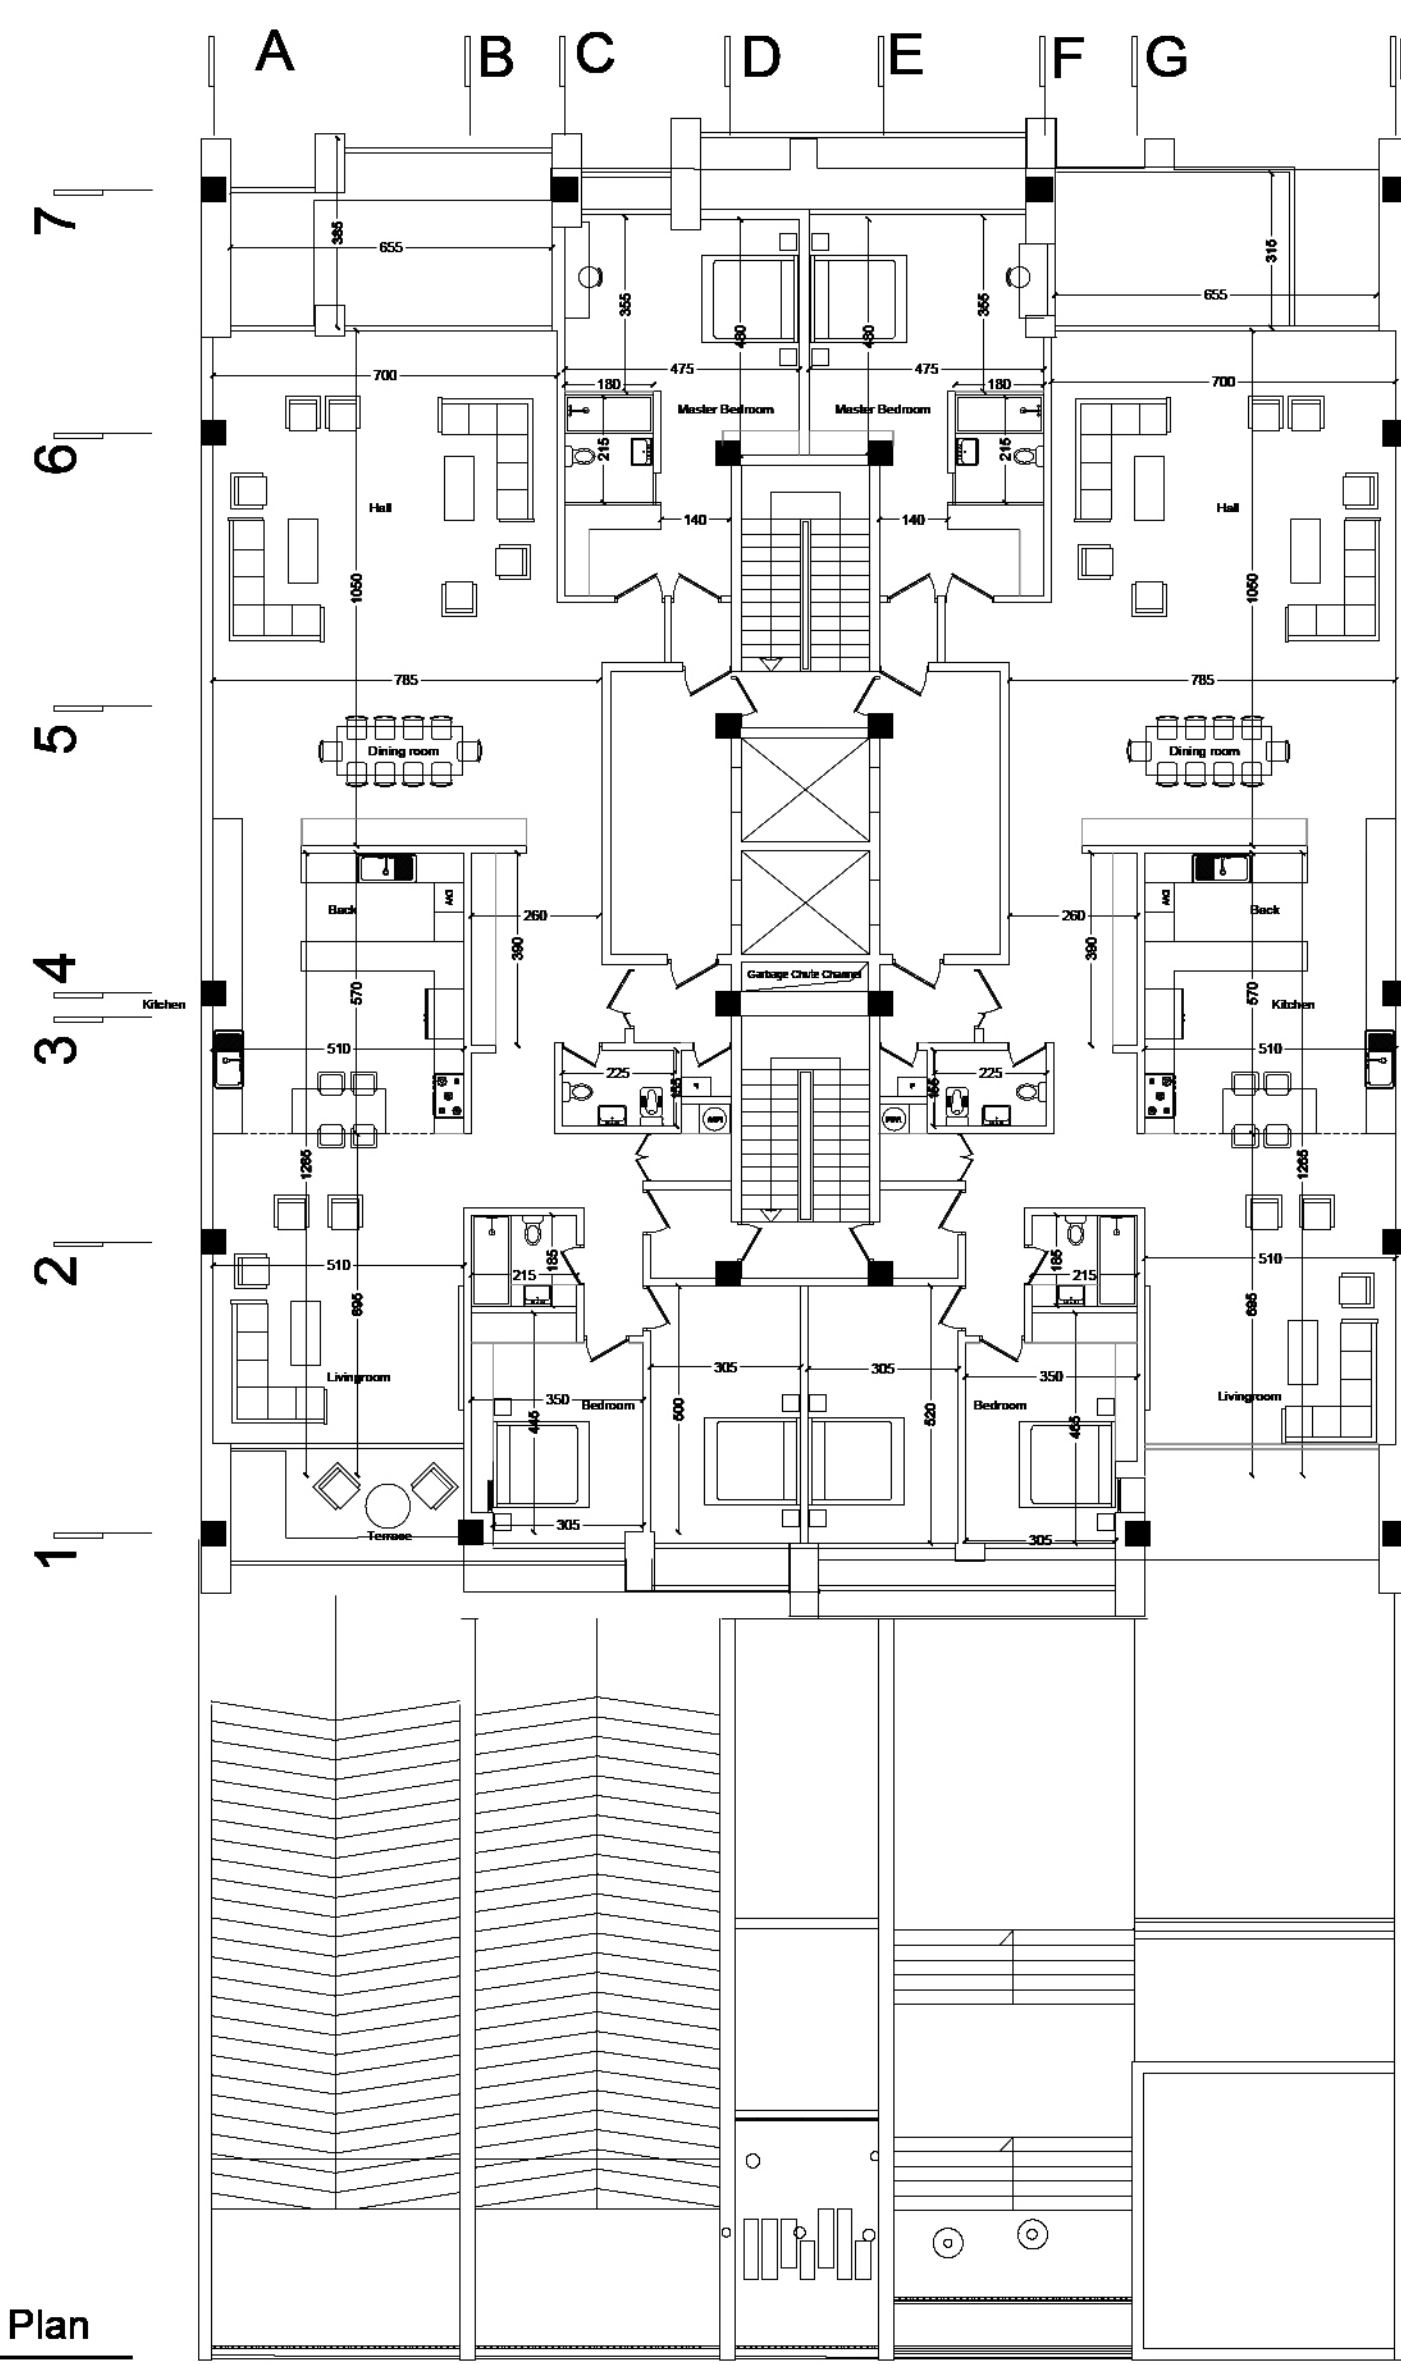

4th Floor Plan

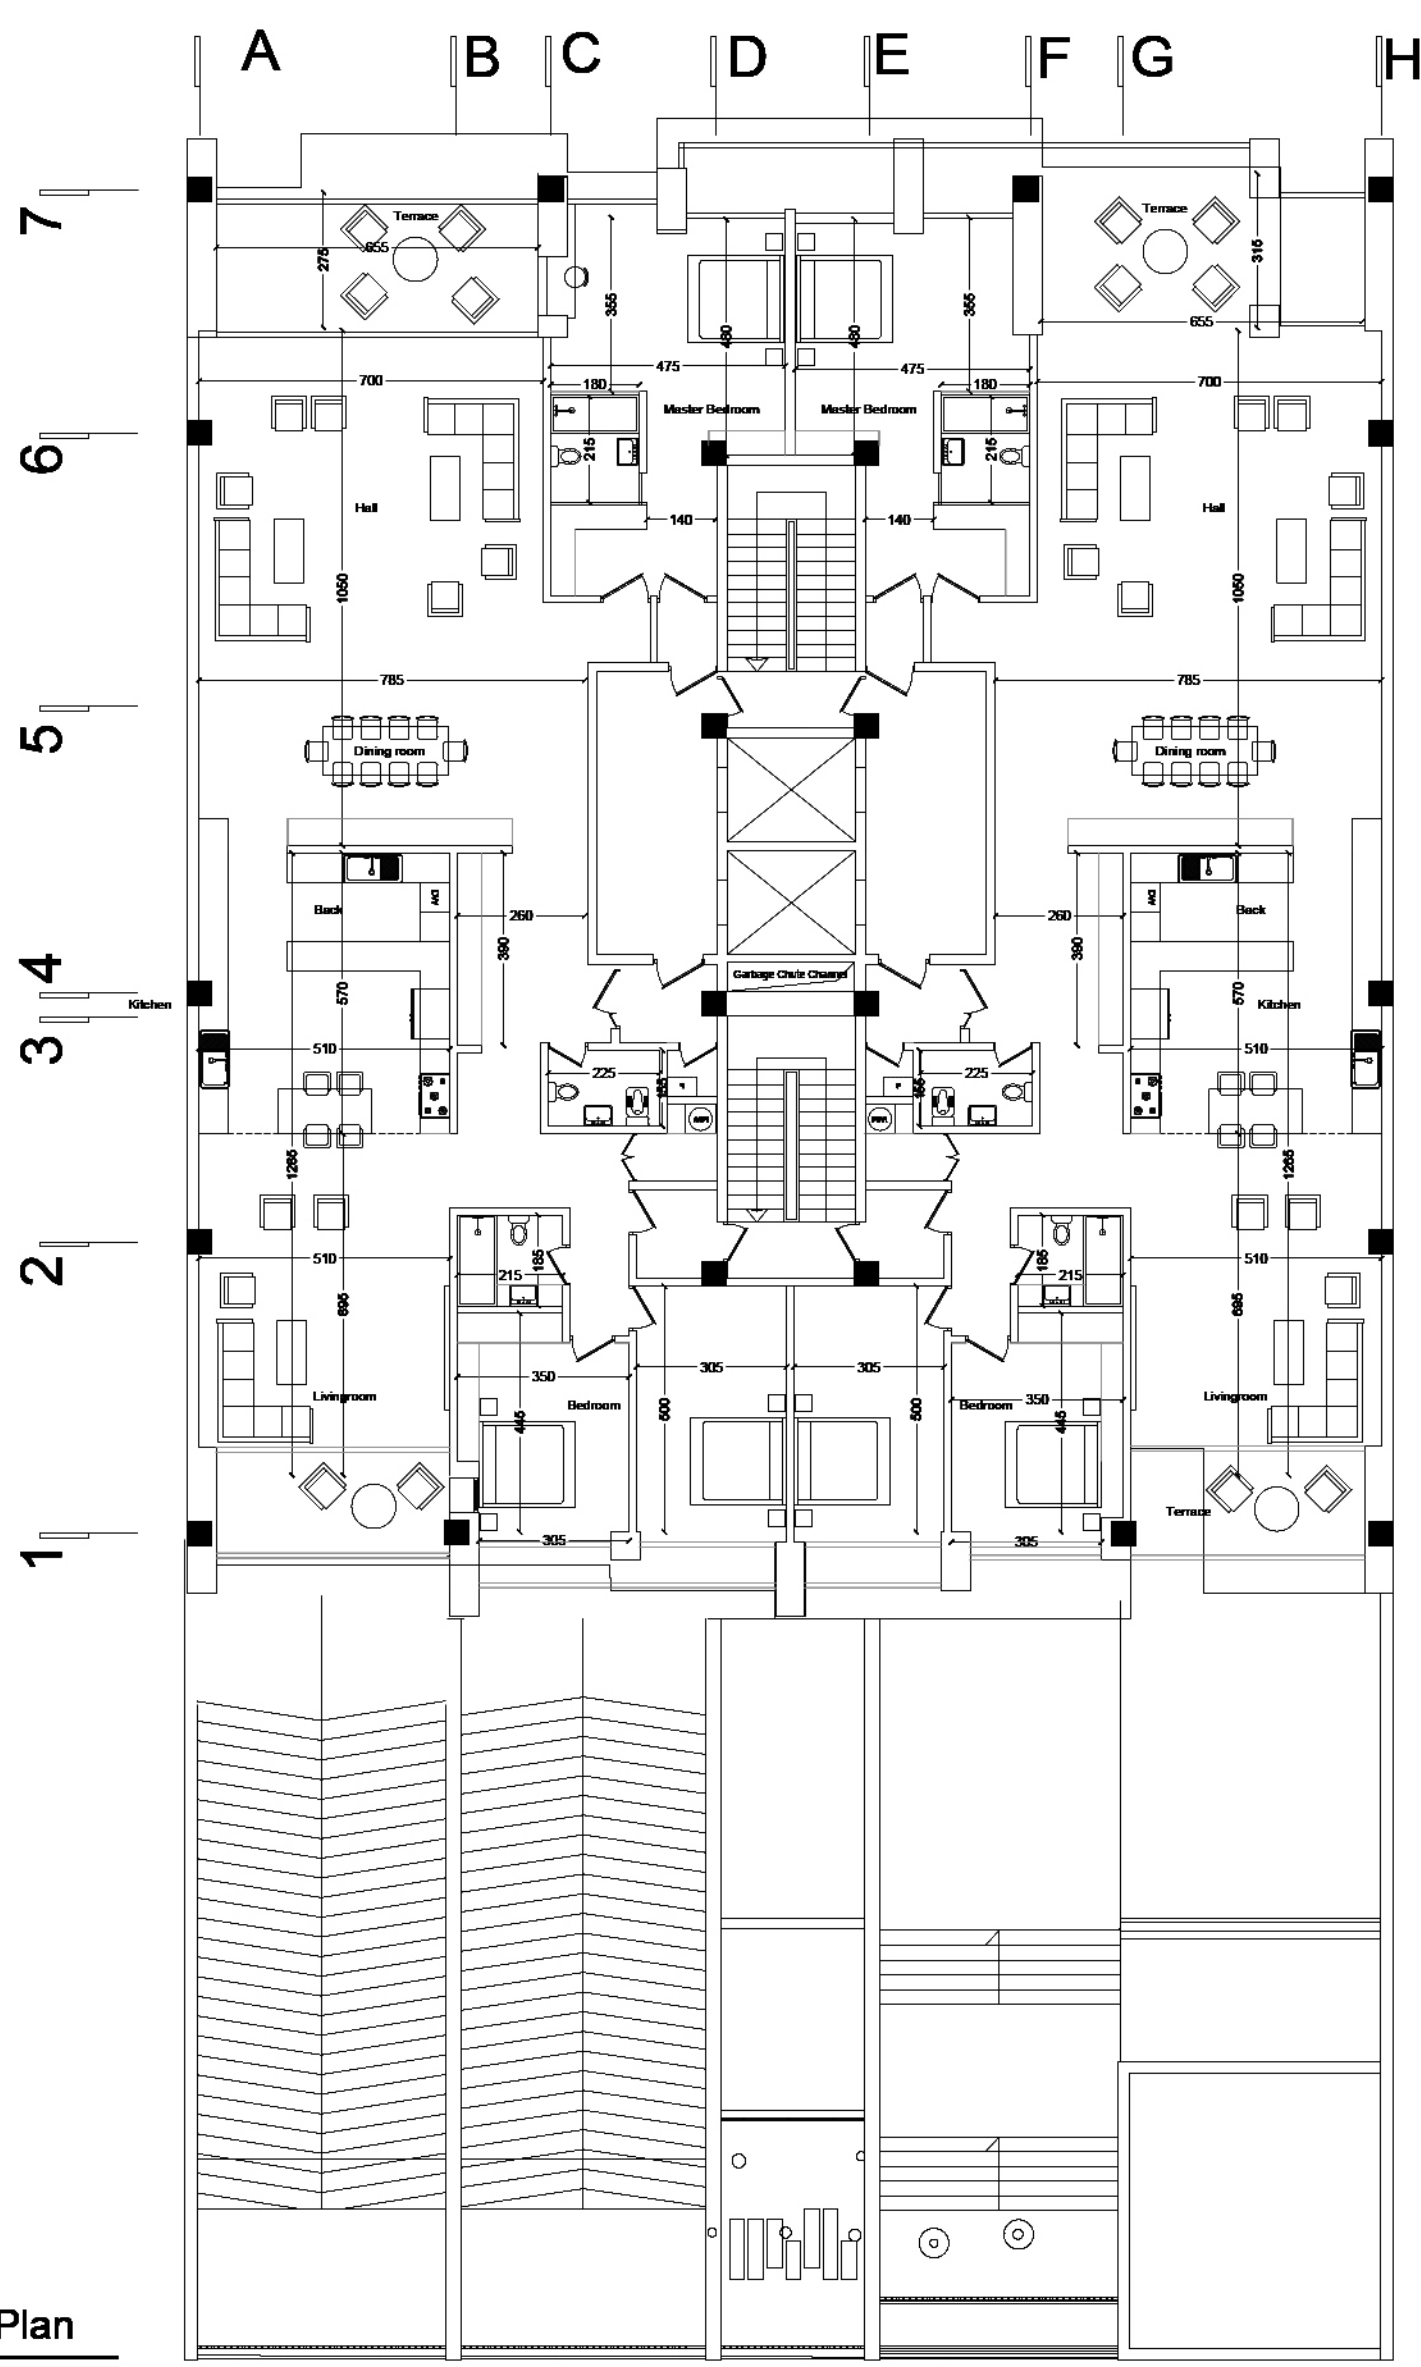



5th Floor Plan

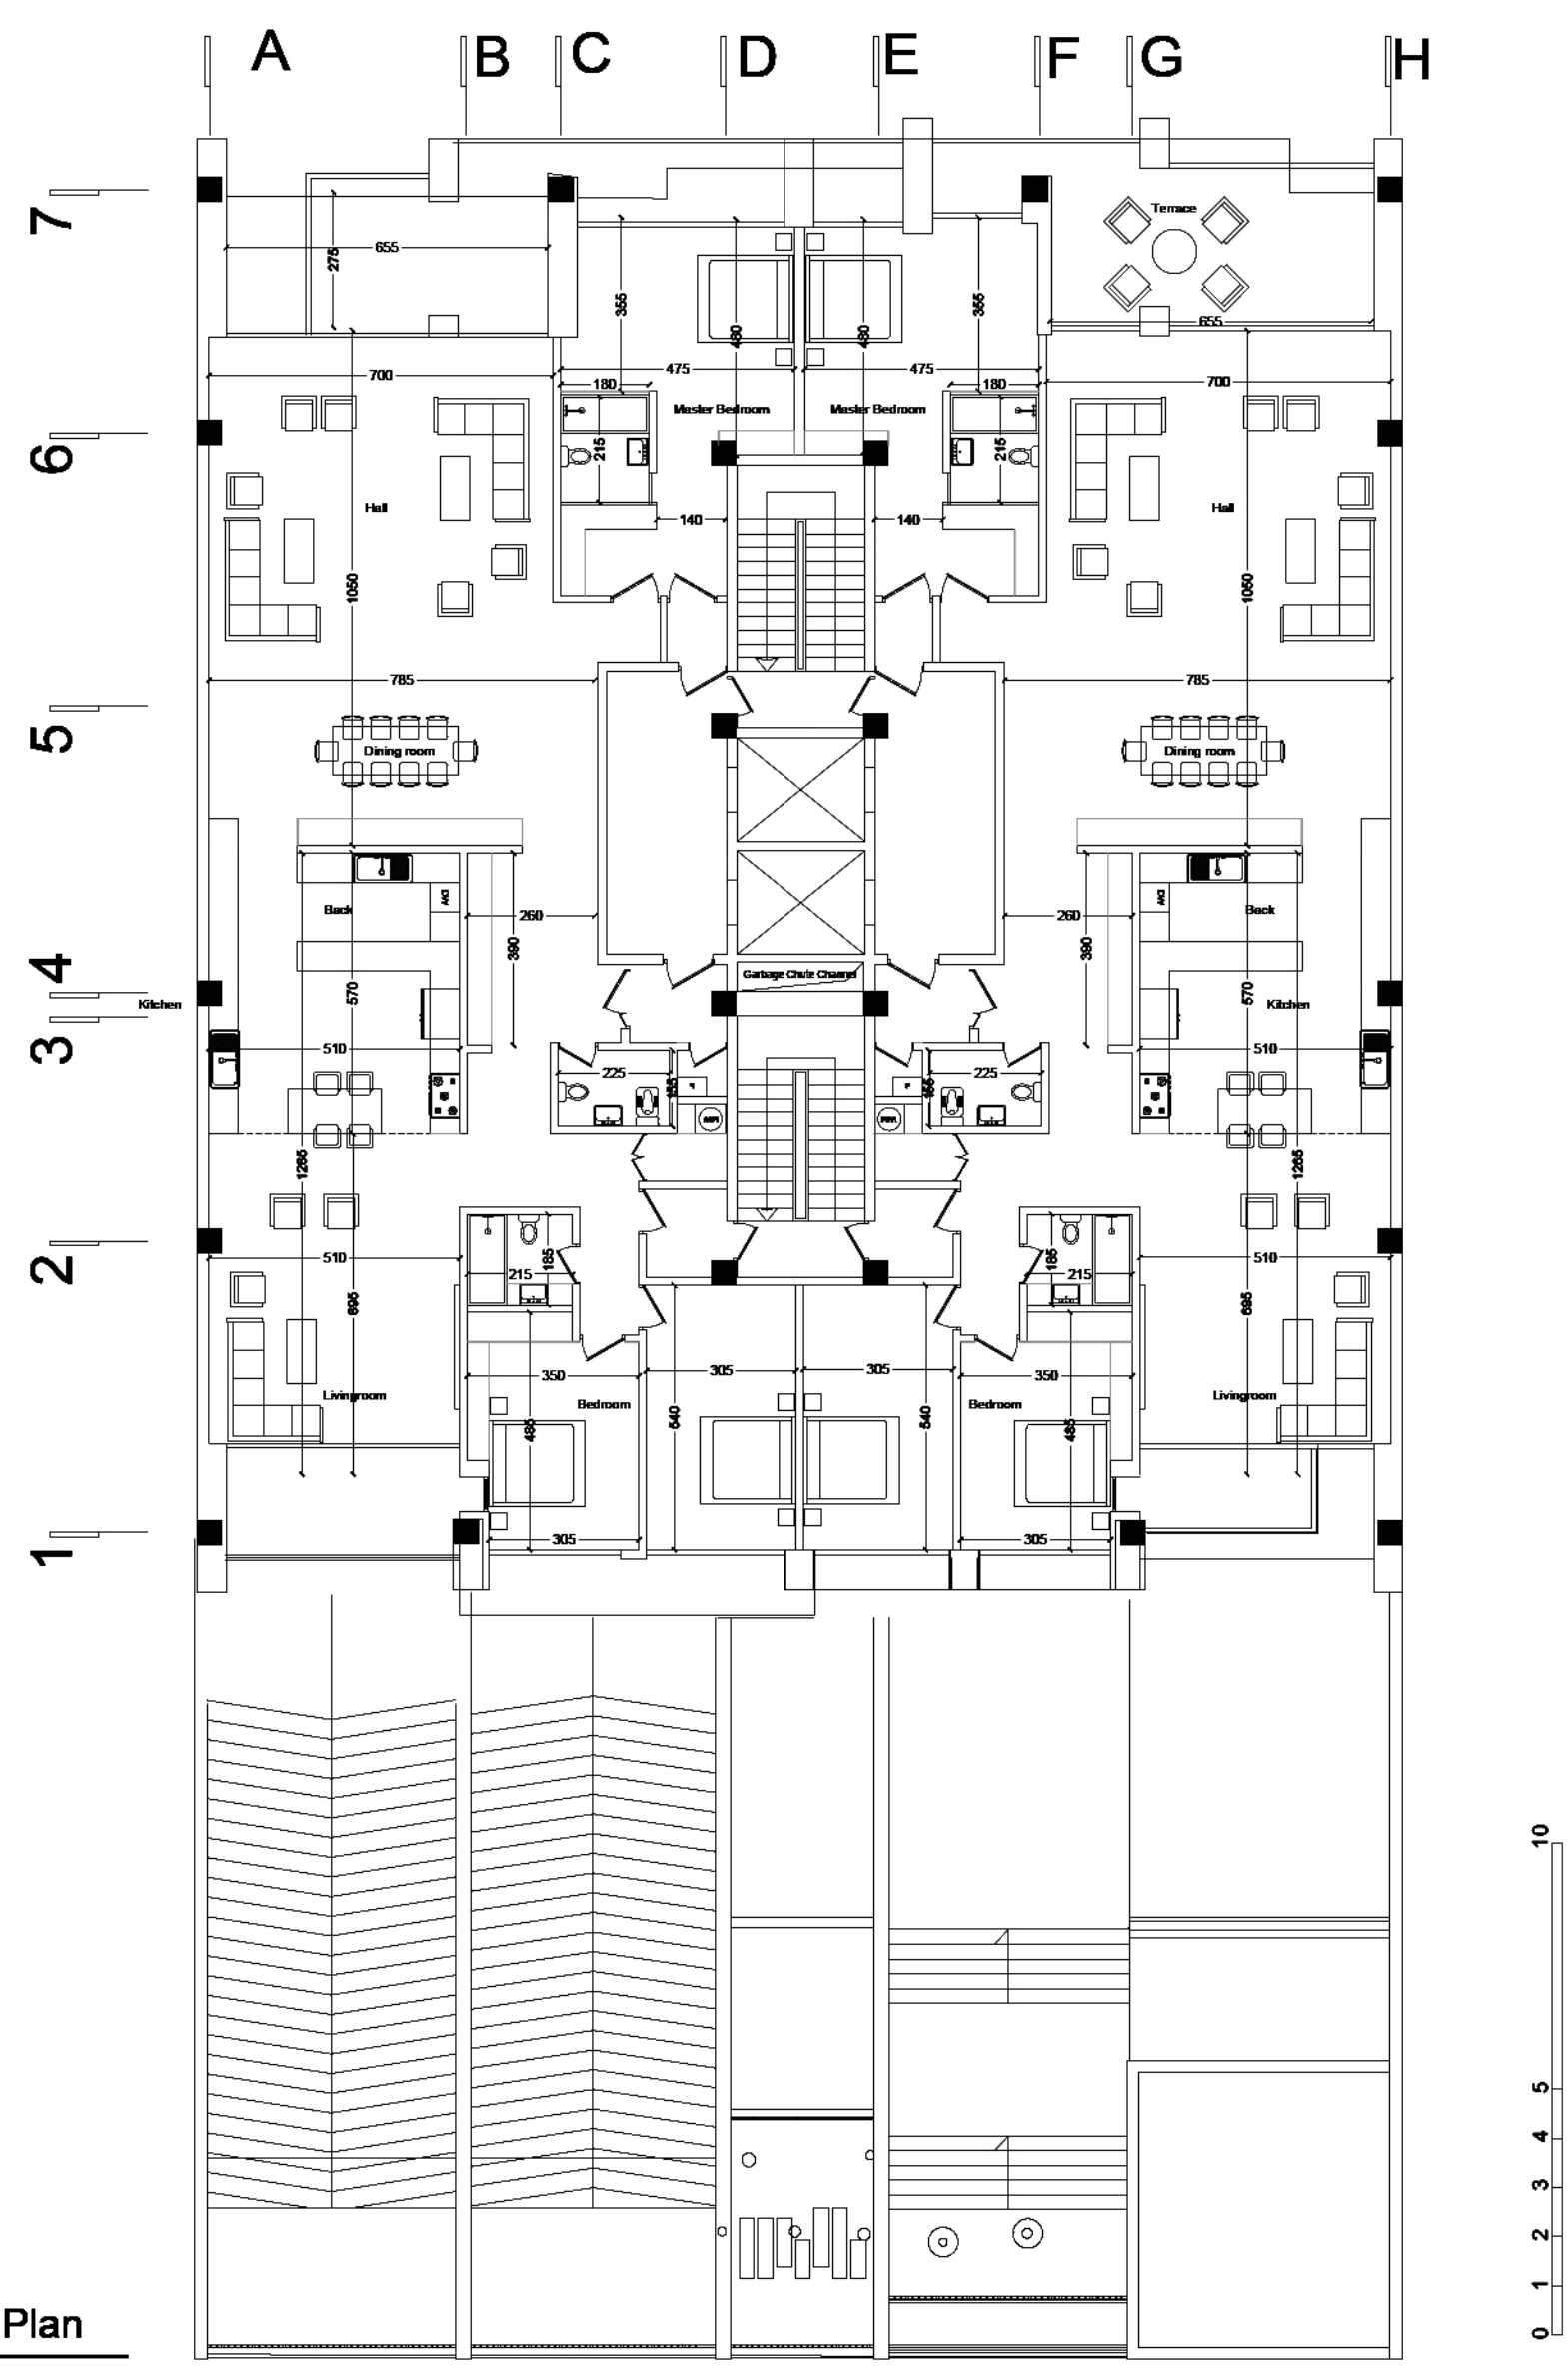


ALT-02

GROUND FLOOR AND BASEMENTS ARE SAME AS ALT-01


Floors Plan

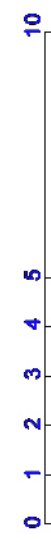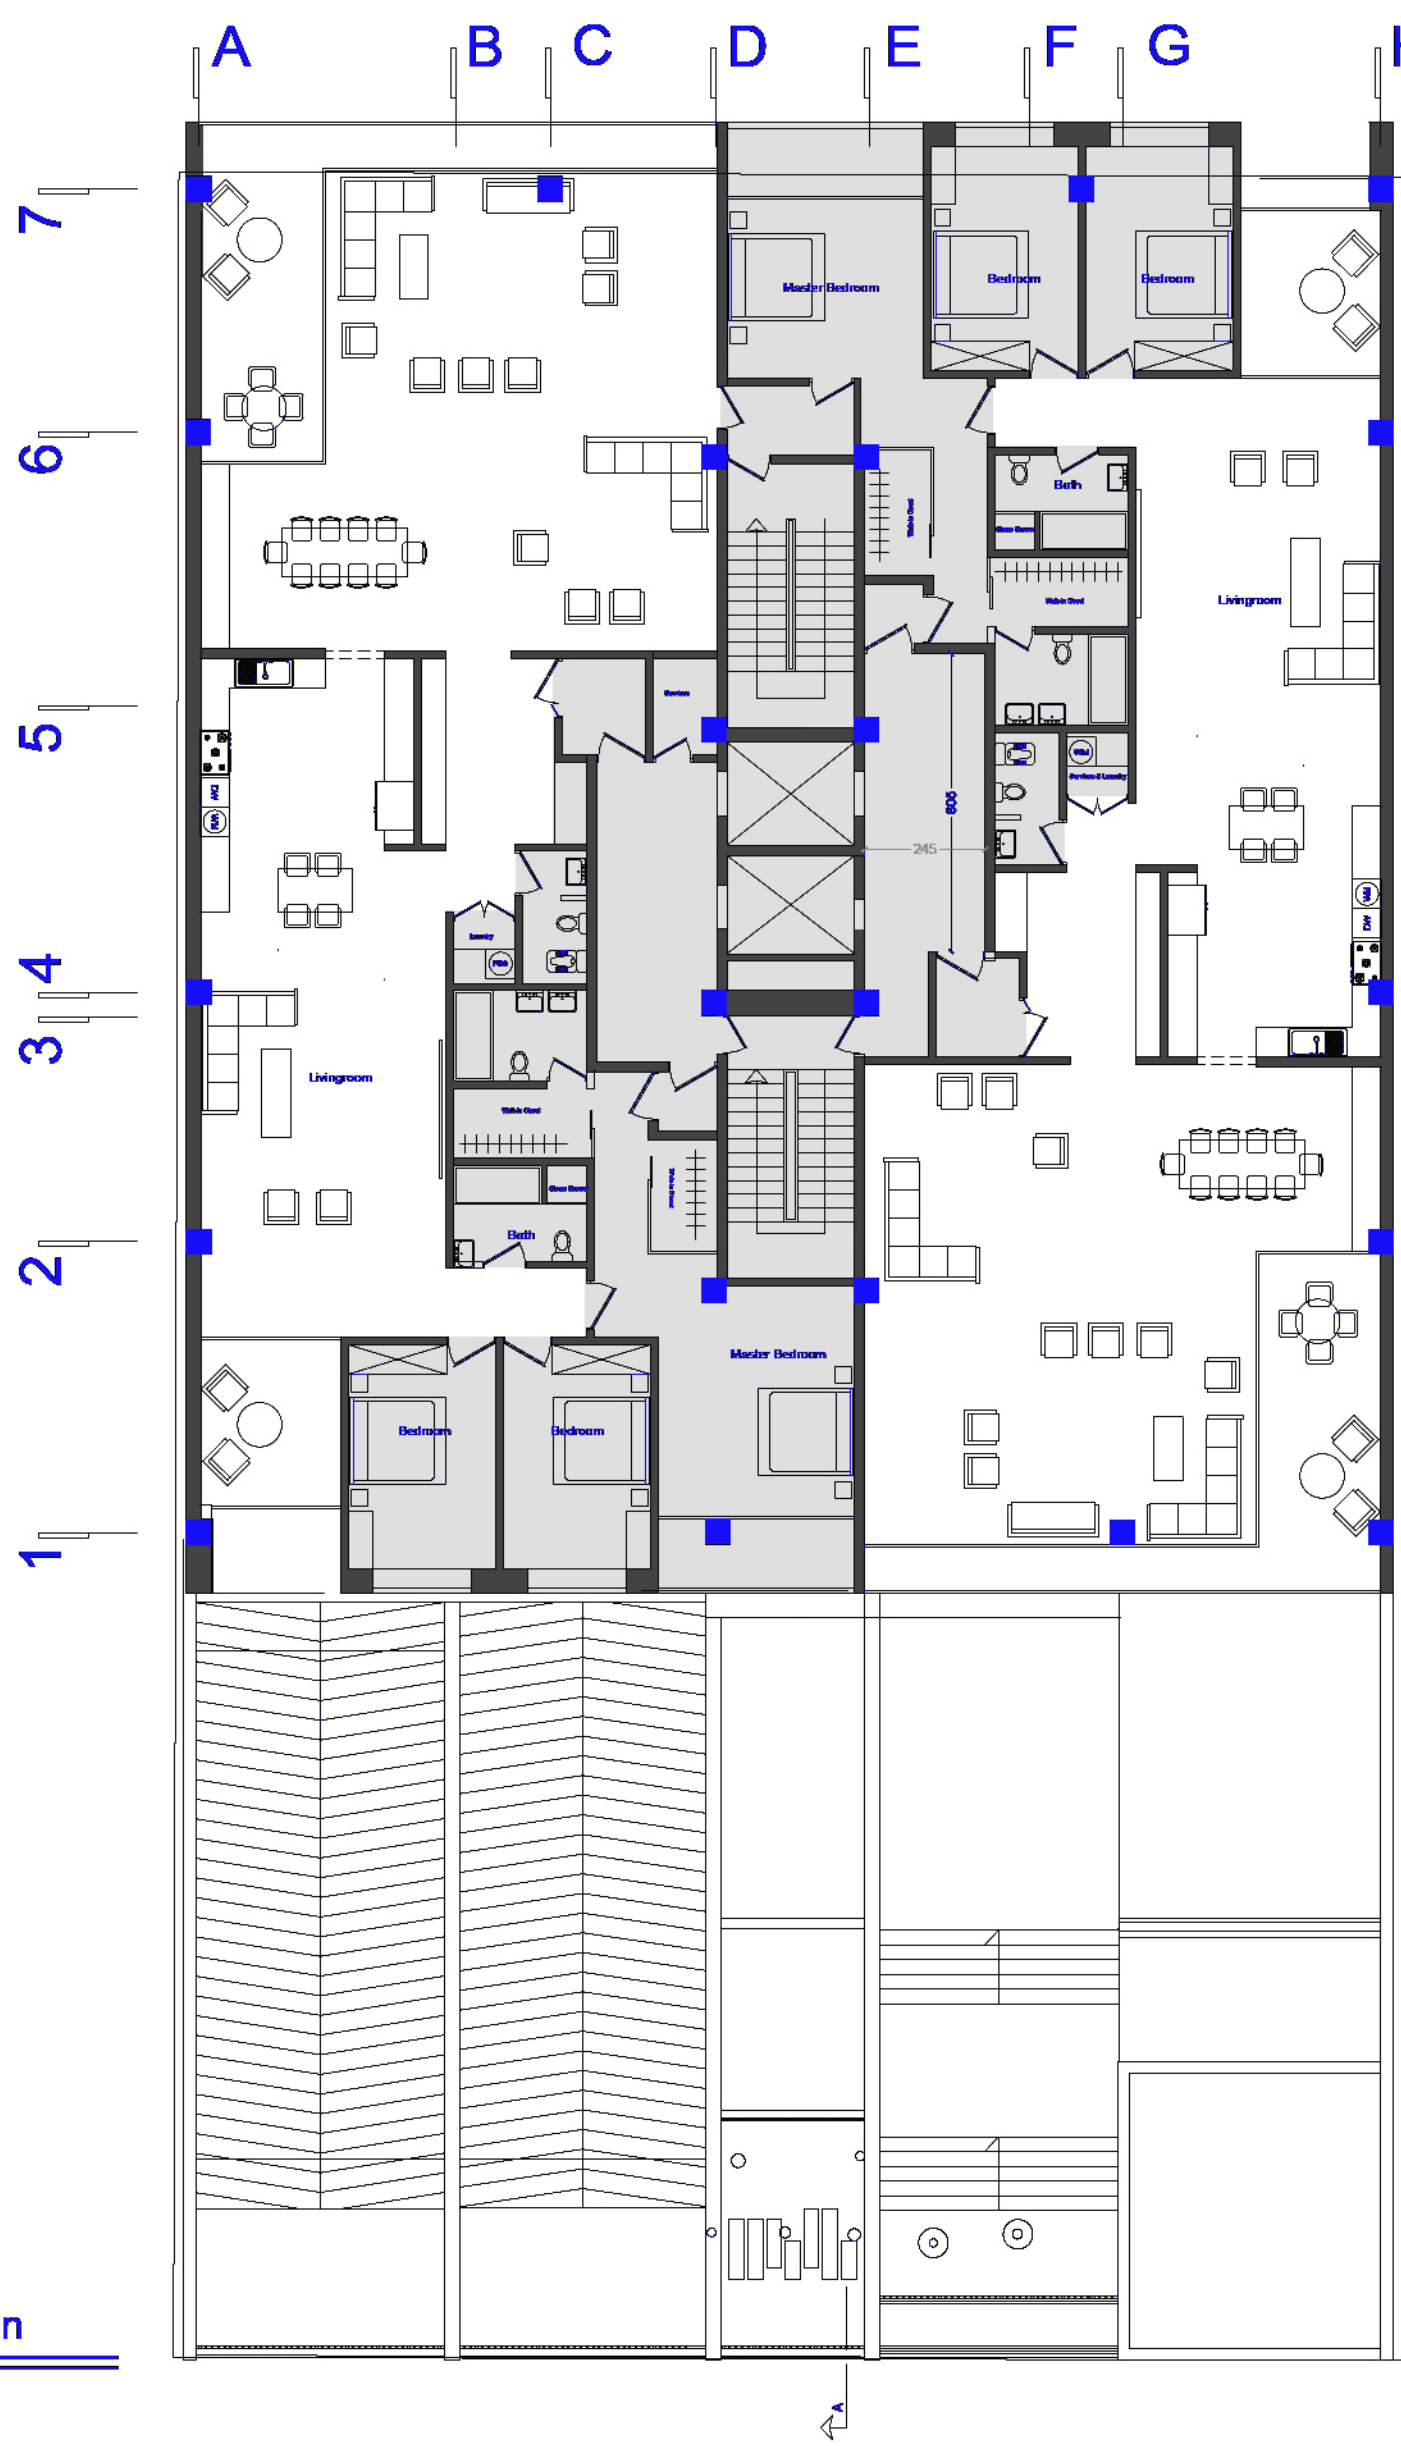


Floors Plan

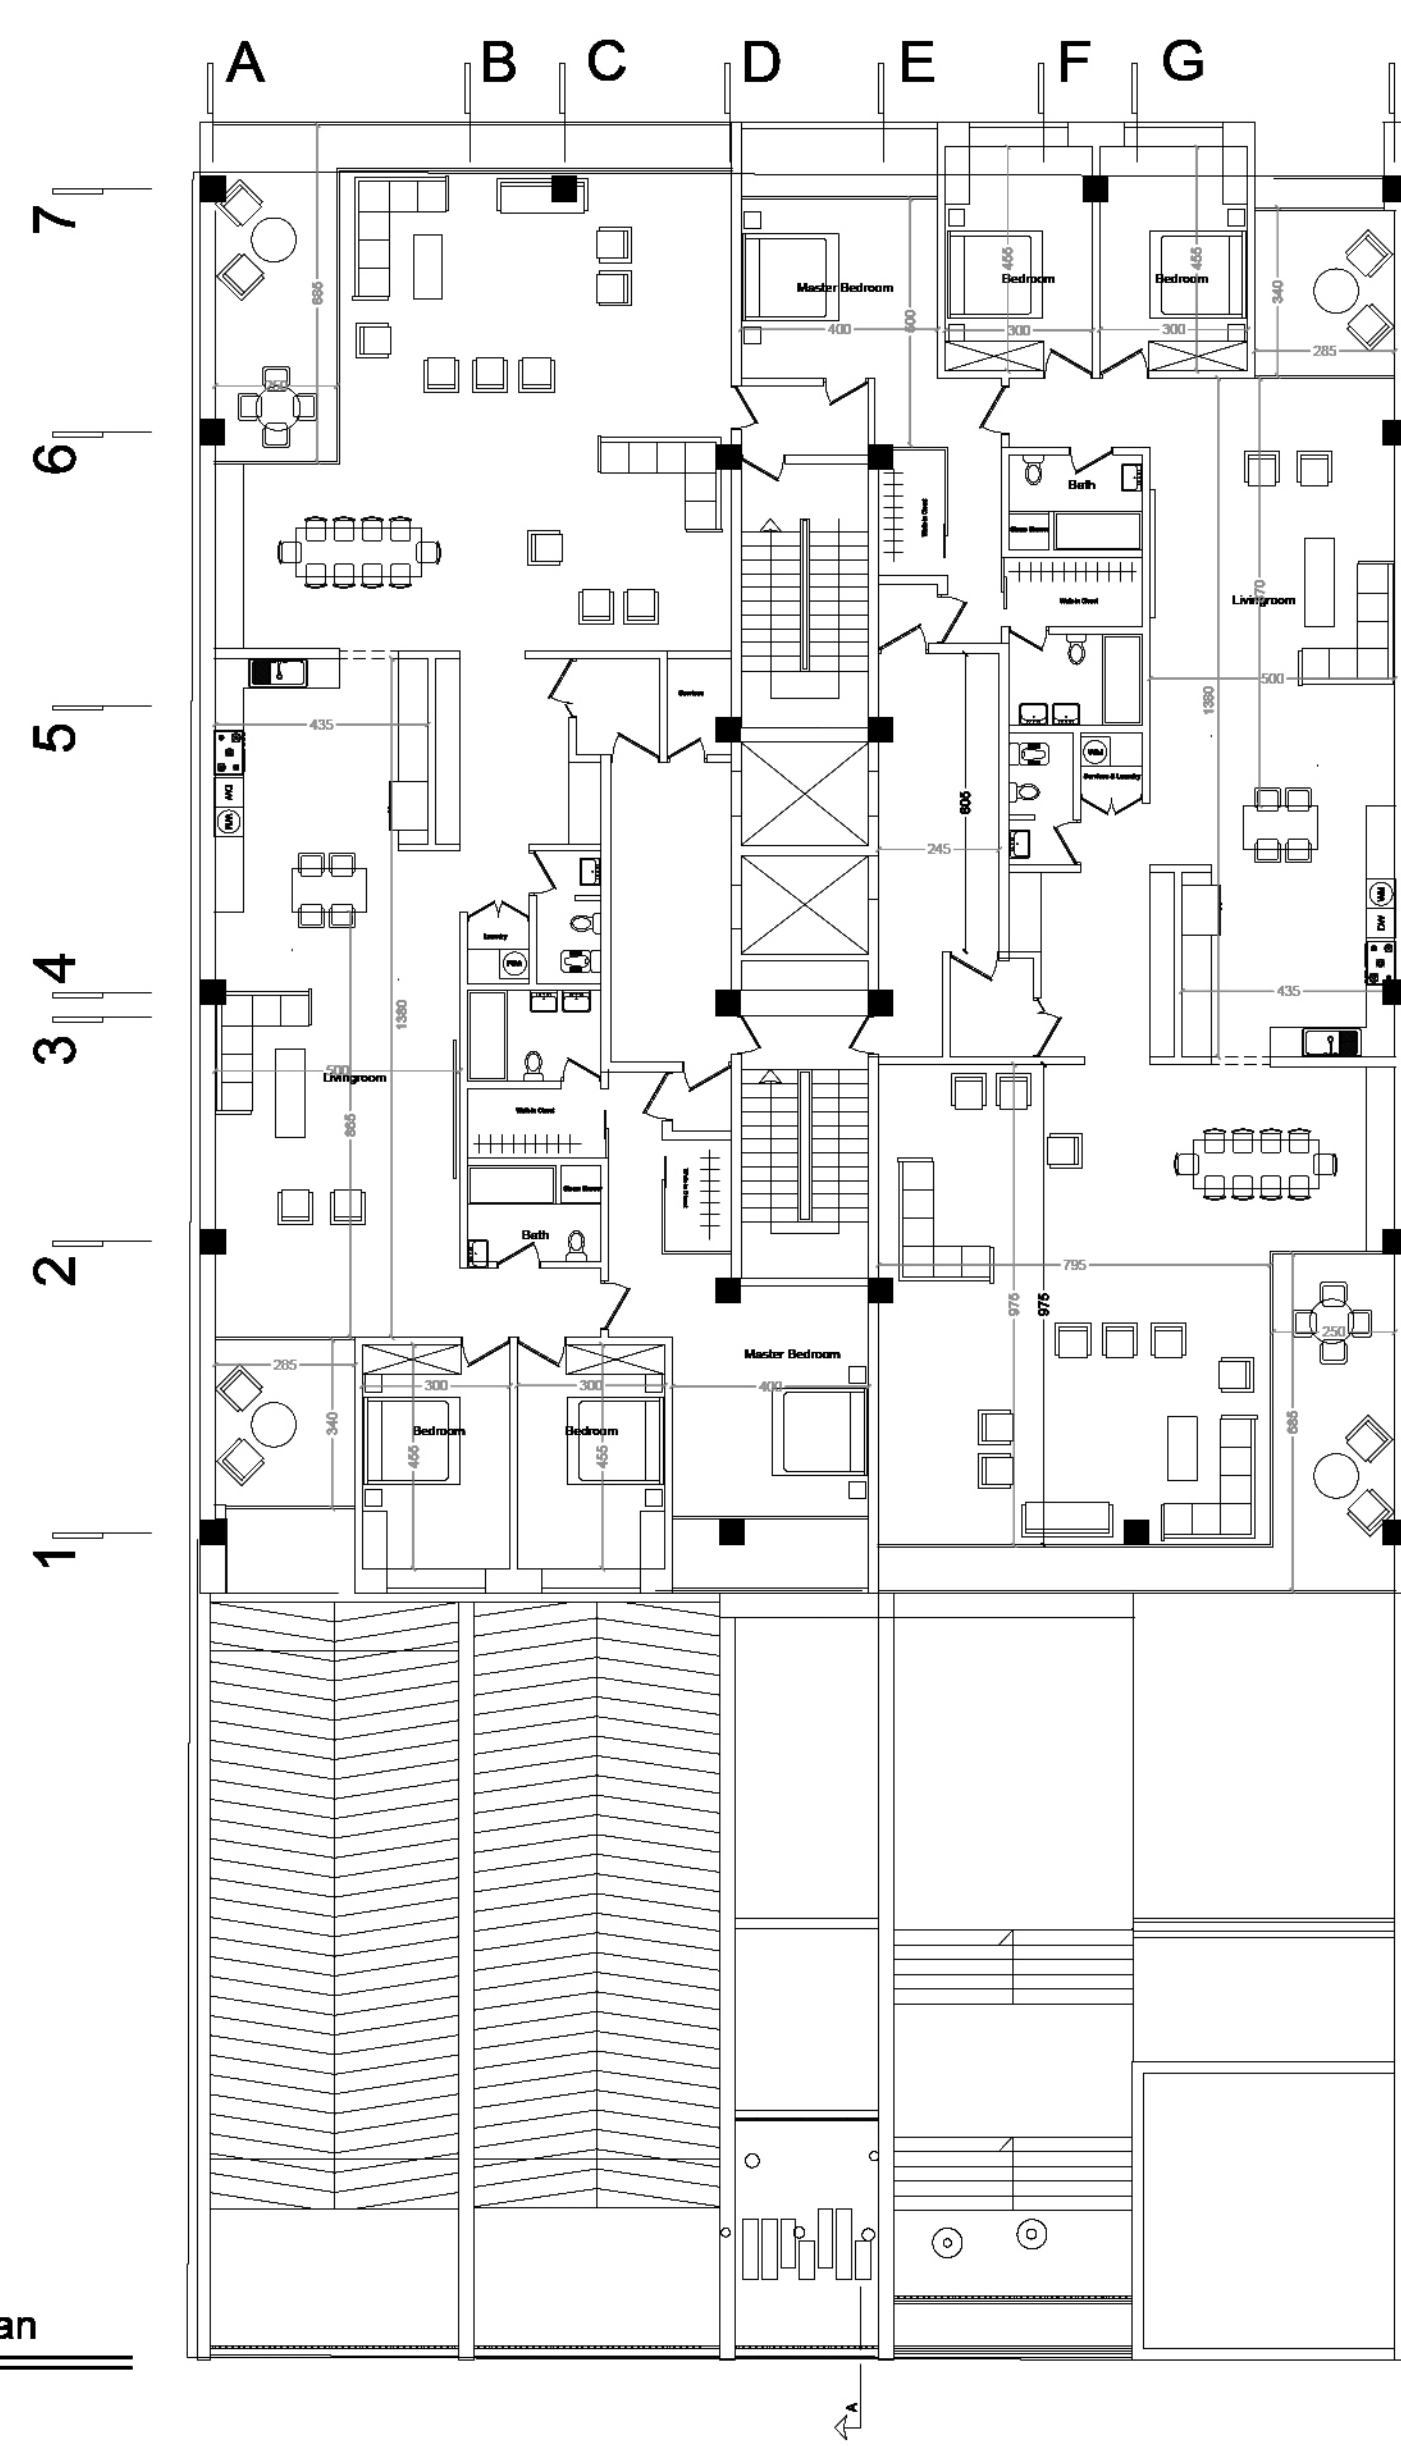

ALT-02-SECEND ALTERNATIVE
Floors Plan

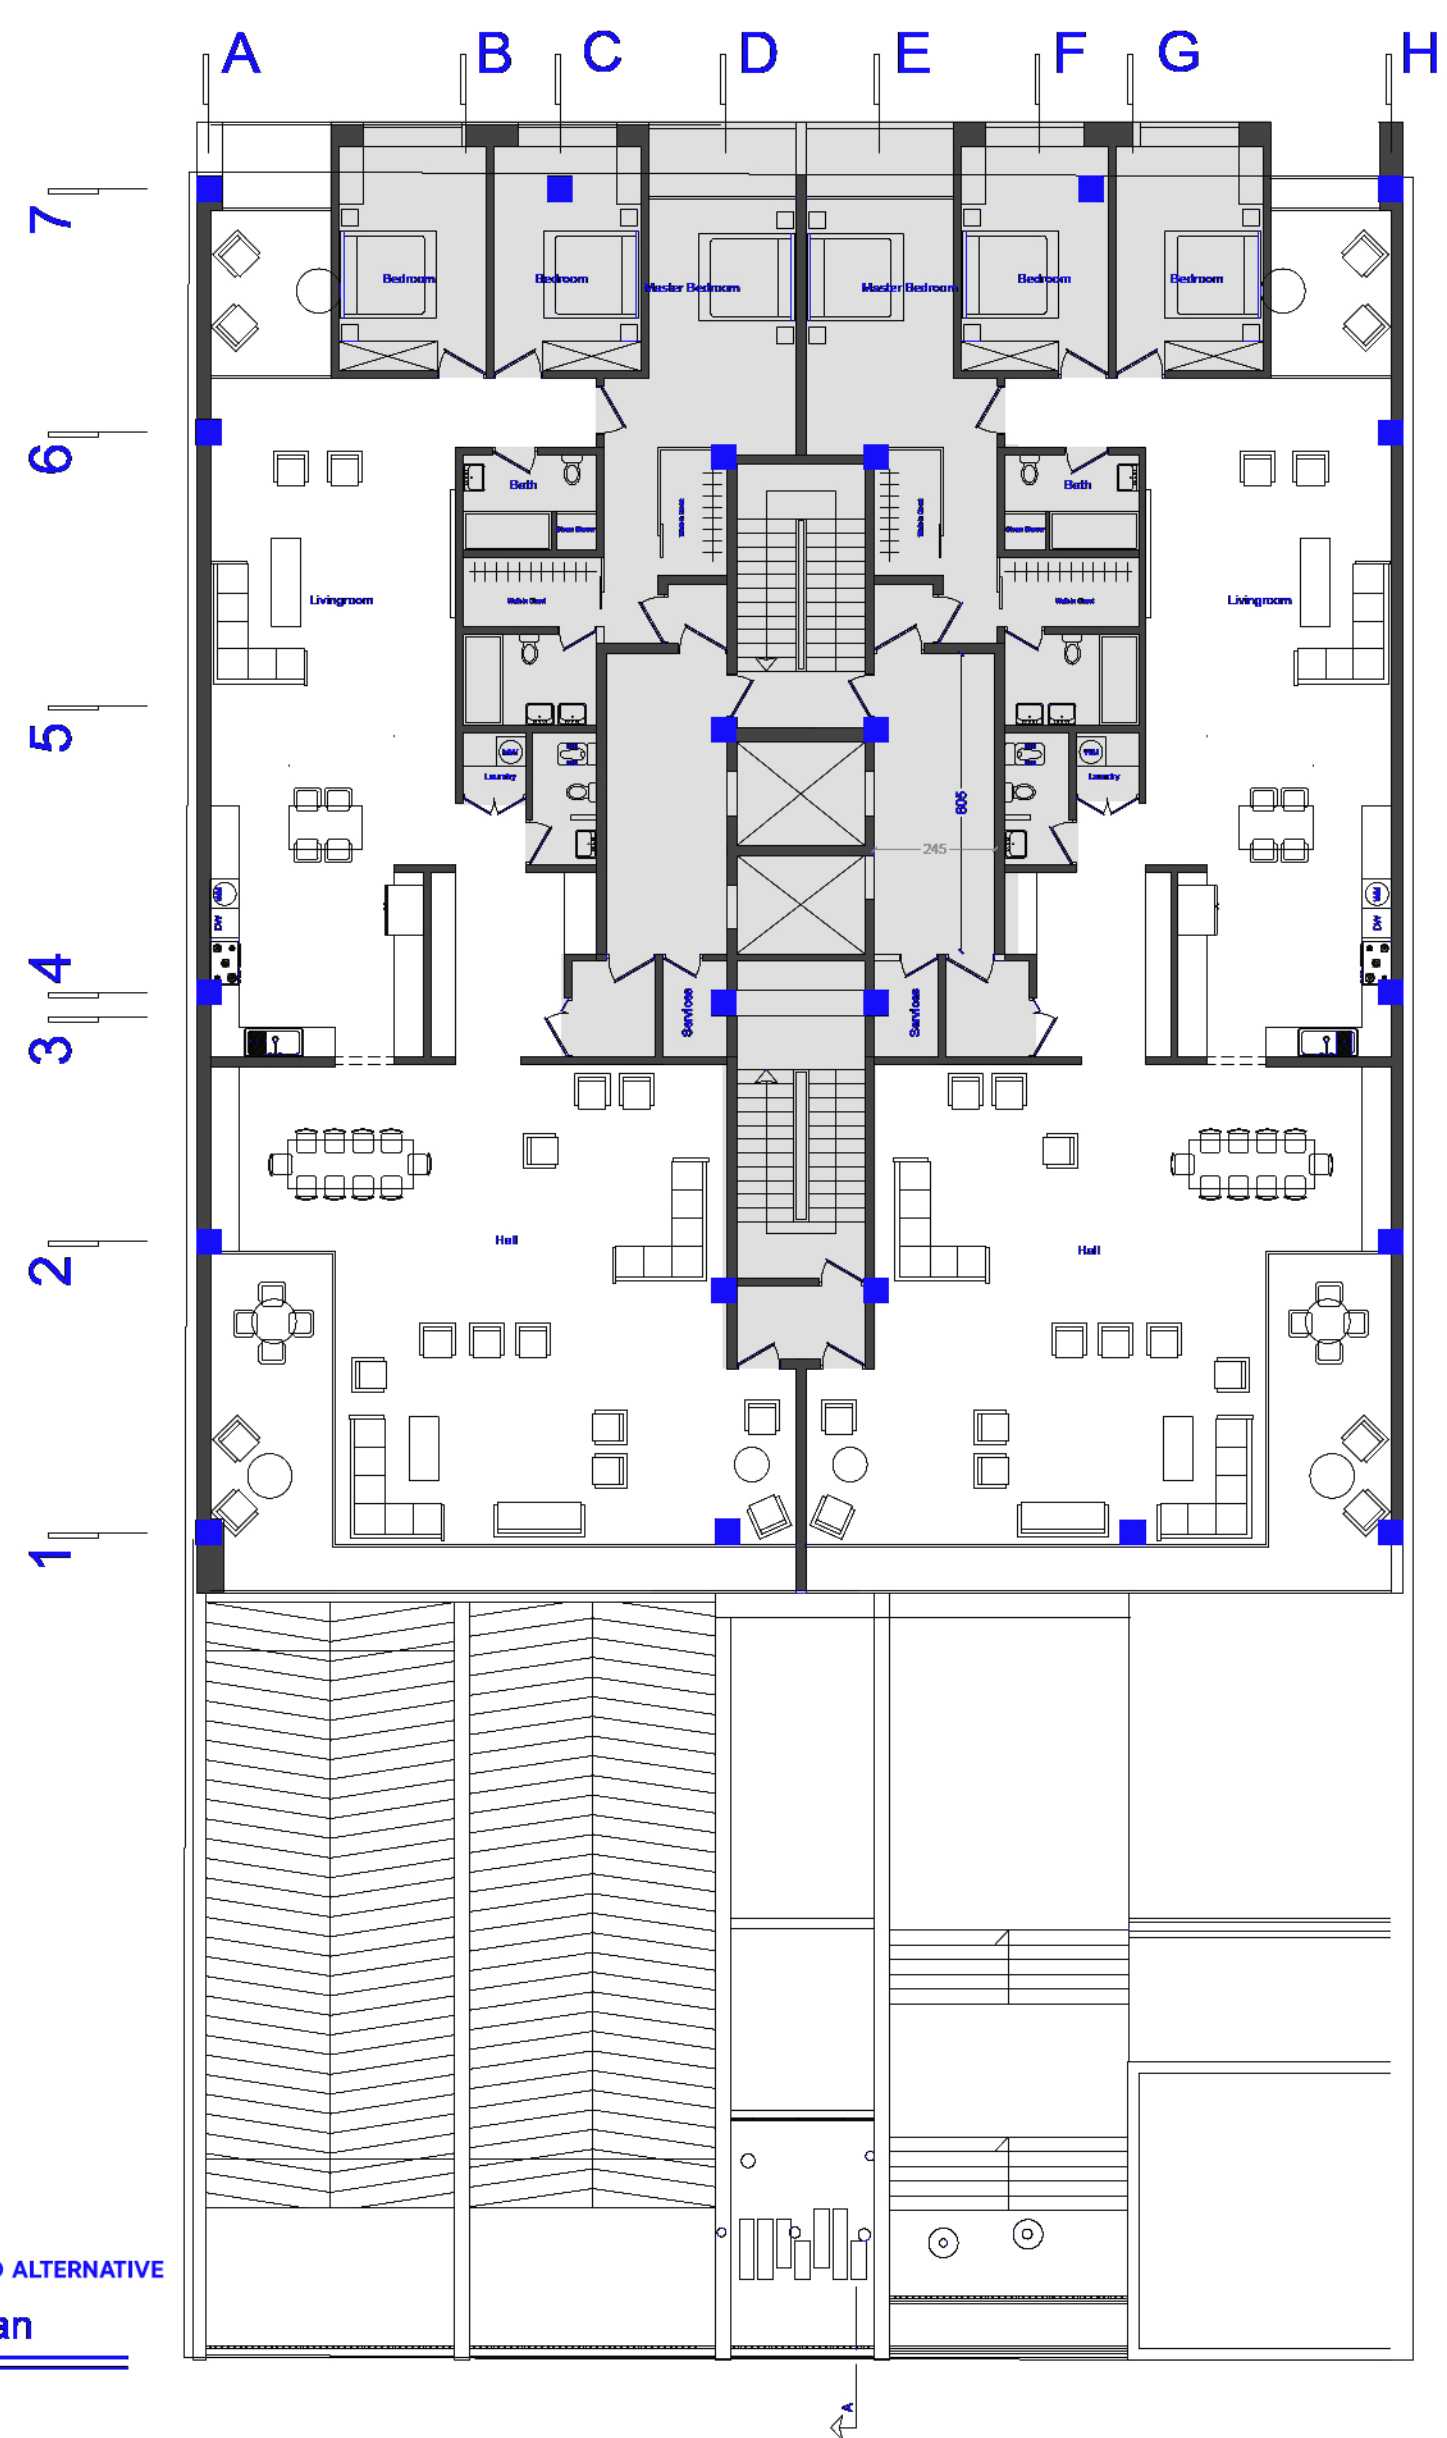

ALT-02-SECEND ALTERNATIVE
Floors Plan

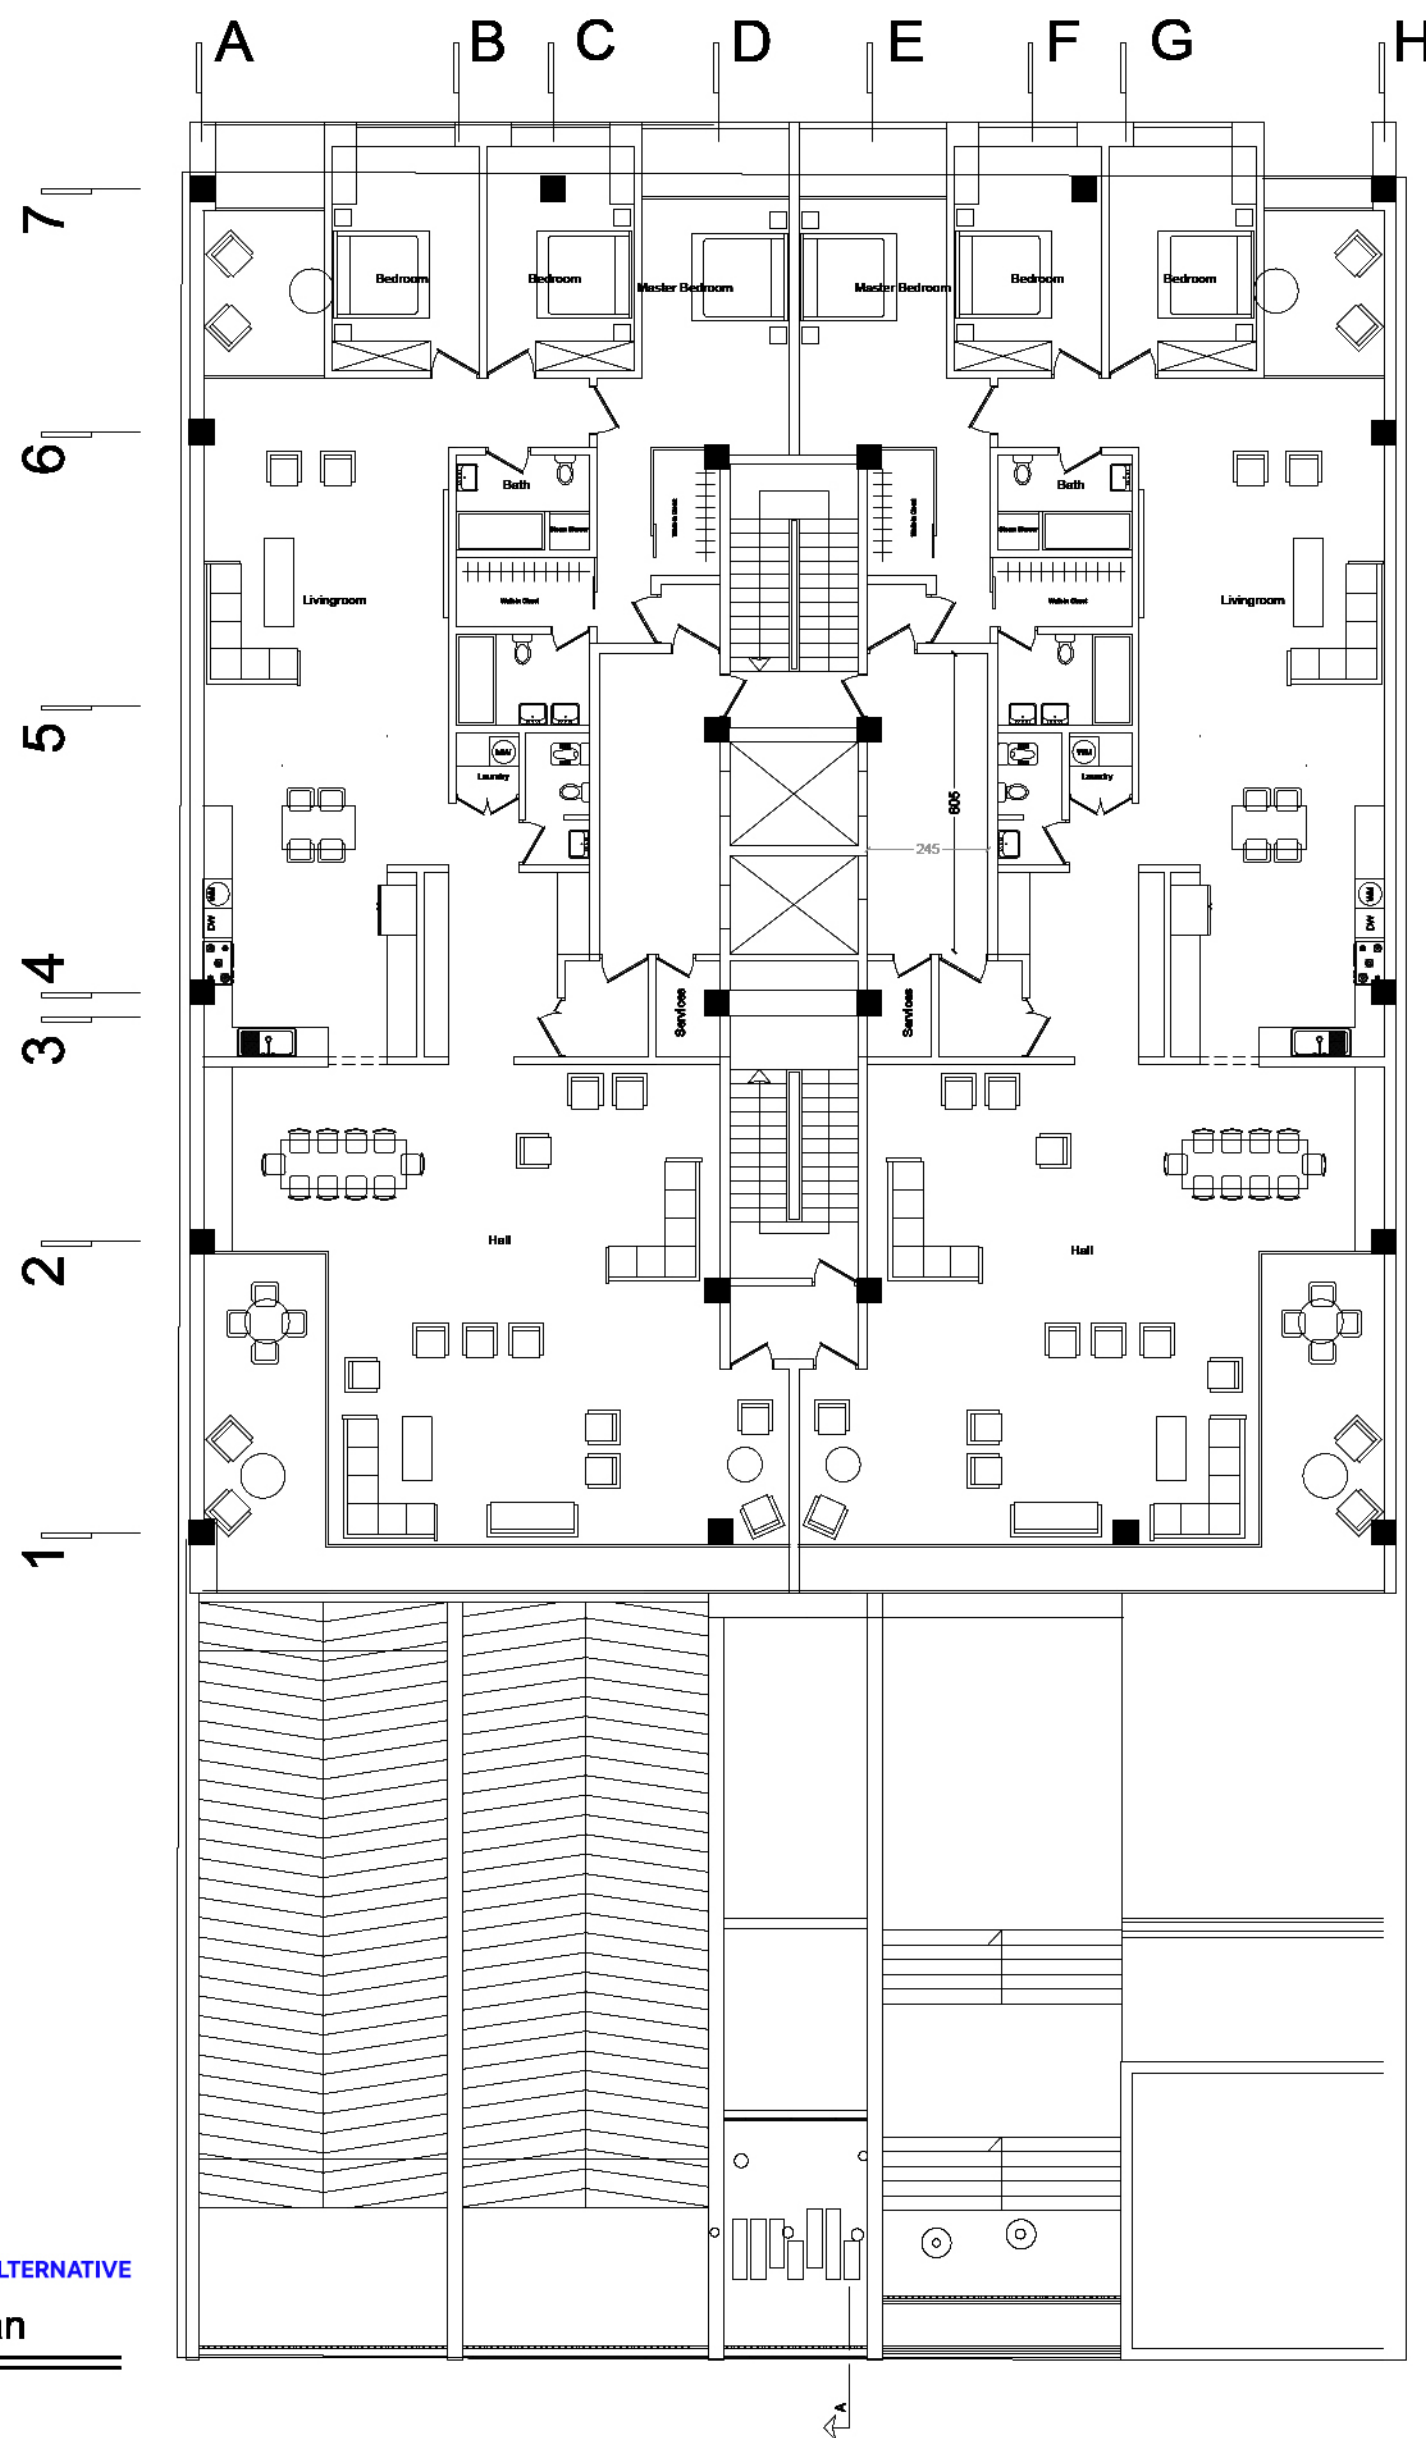



MAKA GROUP 2
AJUDANIE
COMPETITION

جدول اطلاعات کلی مسابقه ما کا گروپ ۲ (آجود آفیه)

کاربری طبقات	مسکونی			مساحت راه پله + آسانسور+لابی	پارکینگ	پارکینگ مزاحم	انبار		مساحت کل طبقه
	واحد	مساحت	مساحت واحدها				واحد	مساحت	
زیر زمین ۳-	-	-	-	-	29	09	13	46	892.00
زیر زمین ۲-	-	-	-	-	26	08	10	40	892.00
زیر زمین ۱-	-	-	-	-	08	04	-	-	719.20
همکف	2	331.20	واحد : 164.00 واحد : 167.20	387.80	-	-	-	-	719.20
اول	2	639.00	واحد شرقی : 309.20 واحد غربی : 329.80	73.50	-	-	-	-	712.50
دوم	2	638.60	واحد شرقی : 319.10 واحد غربی : 319.50	73.50	-	-	-	-	712.10
سوم	2	639.70	واحد شرقی : 321.20 واحد غربی : 318.50	73.50	-	-	-	-	713.20
چهارم	2	648.40	واحد شرقی : 321.60 واحد غربی : 326.80	73.50	-	-	-	-	721.90
پنجم	2	637.00	واحد شرقی : 318.10 واحد غربی : 318.90	73.50	-	-	-	-	710.50
جمع	مجموع مساحت مسکونی		مجموع مساحت	-	مجموع تعداد پارکینگ	مجموع تعداد پارکینگ مزاحم	مجموع مساحت انبار		مساحت کل مجموعه
				-					
	10	3533.90		-	63	21	23	86	6792.6

دیوارهای مشترک بین فضای مسکونی و مشاعات (راه پله، آسانسور و لابی) جزء مساحت مسکونی محاسبه می شود

نیازی به پر کردن خانه های با علامت (-) نیست

لطفا پلی لاین مساحت کل طبقه و واحدهای مسکونی در فایل اتوکد ترسیم شود

5/5

دیاگرام ارتفاعی طبقات