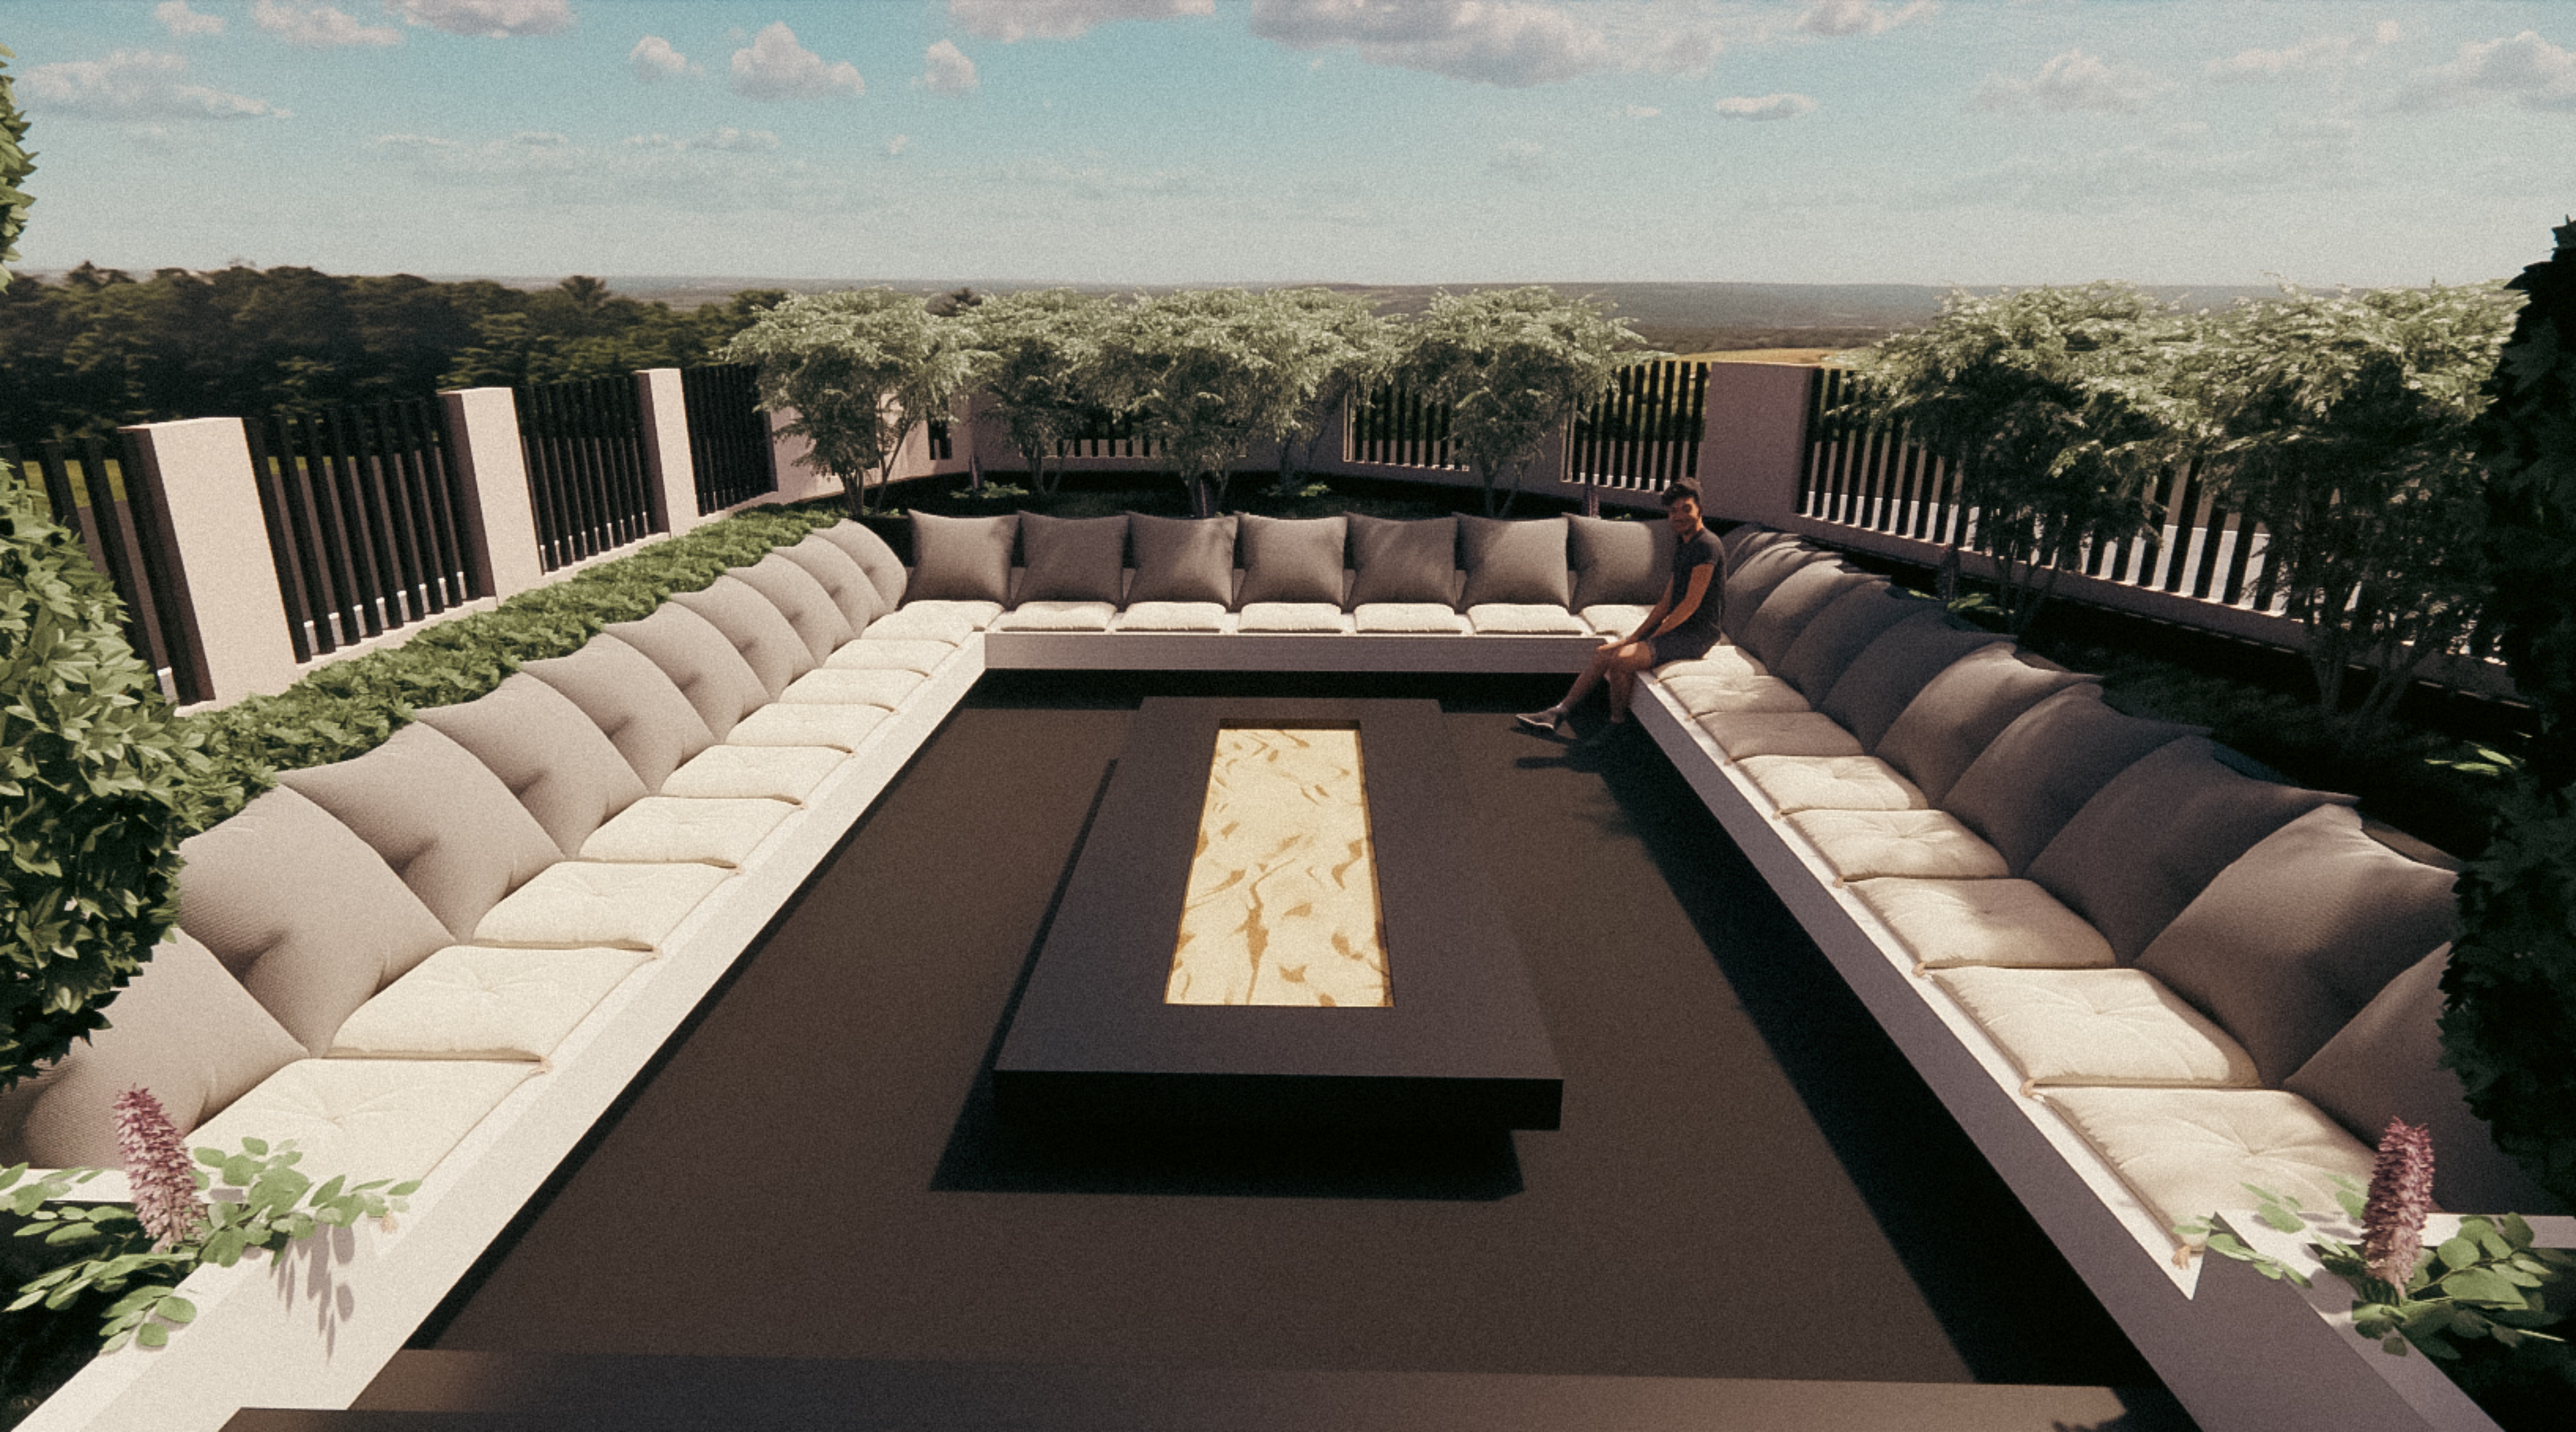

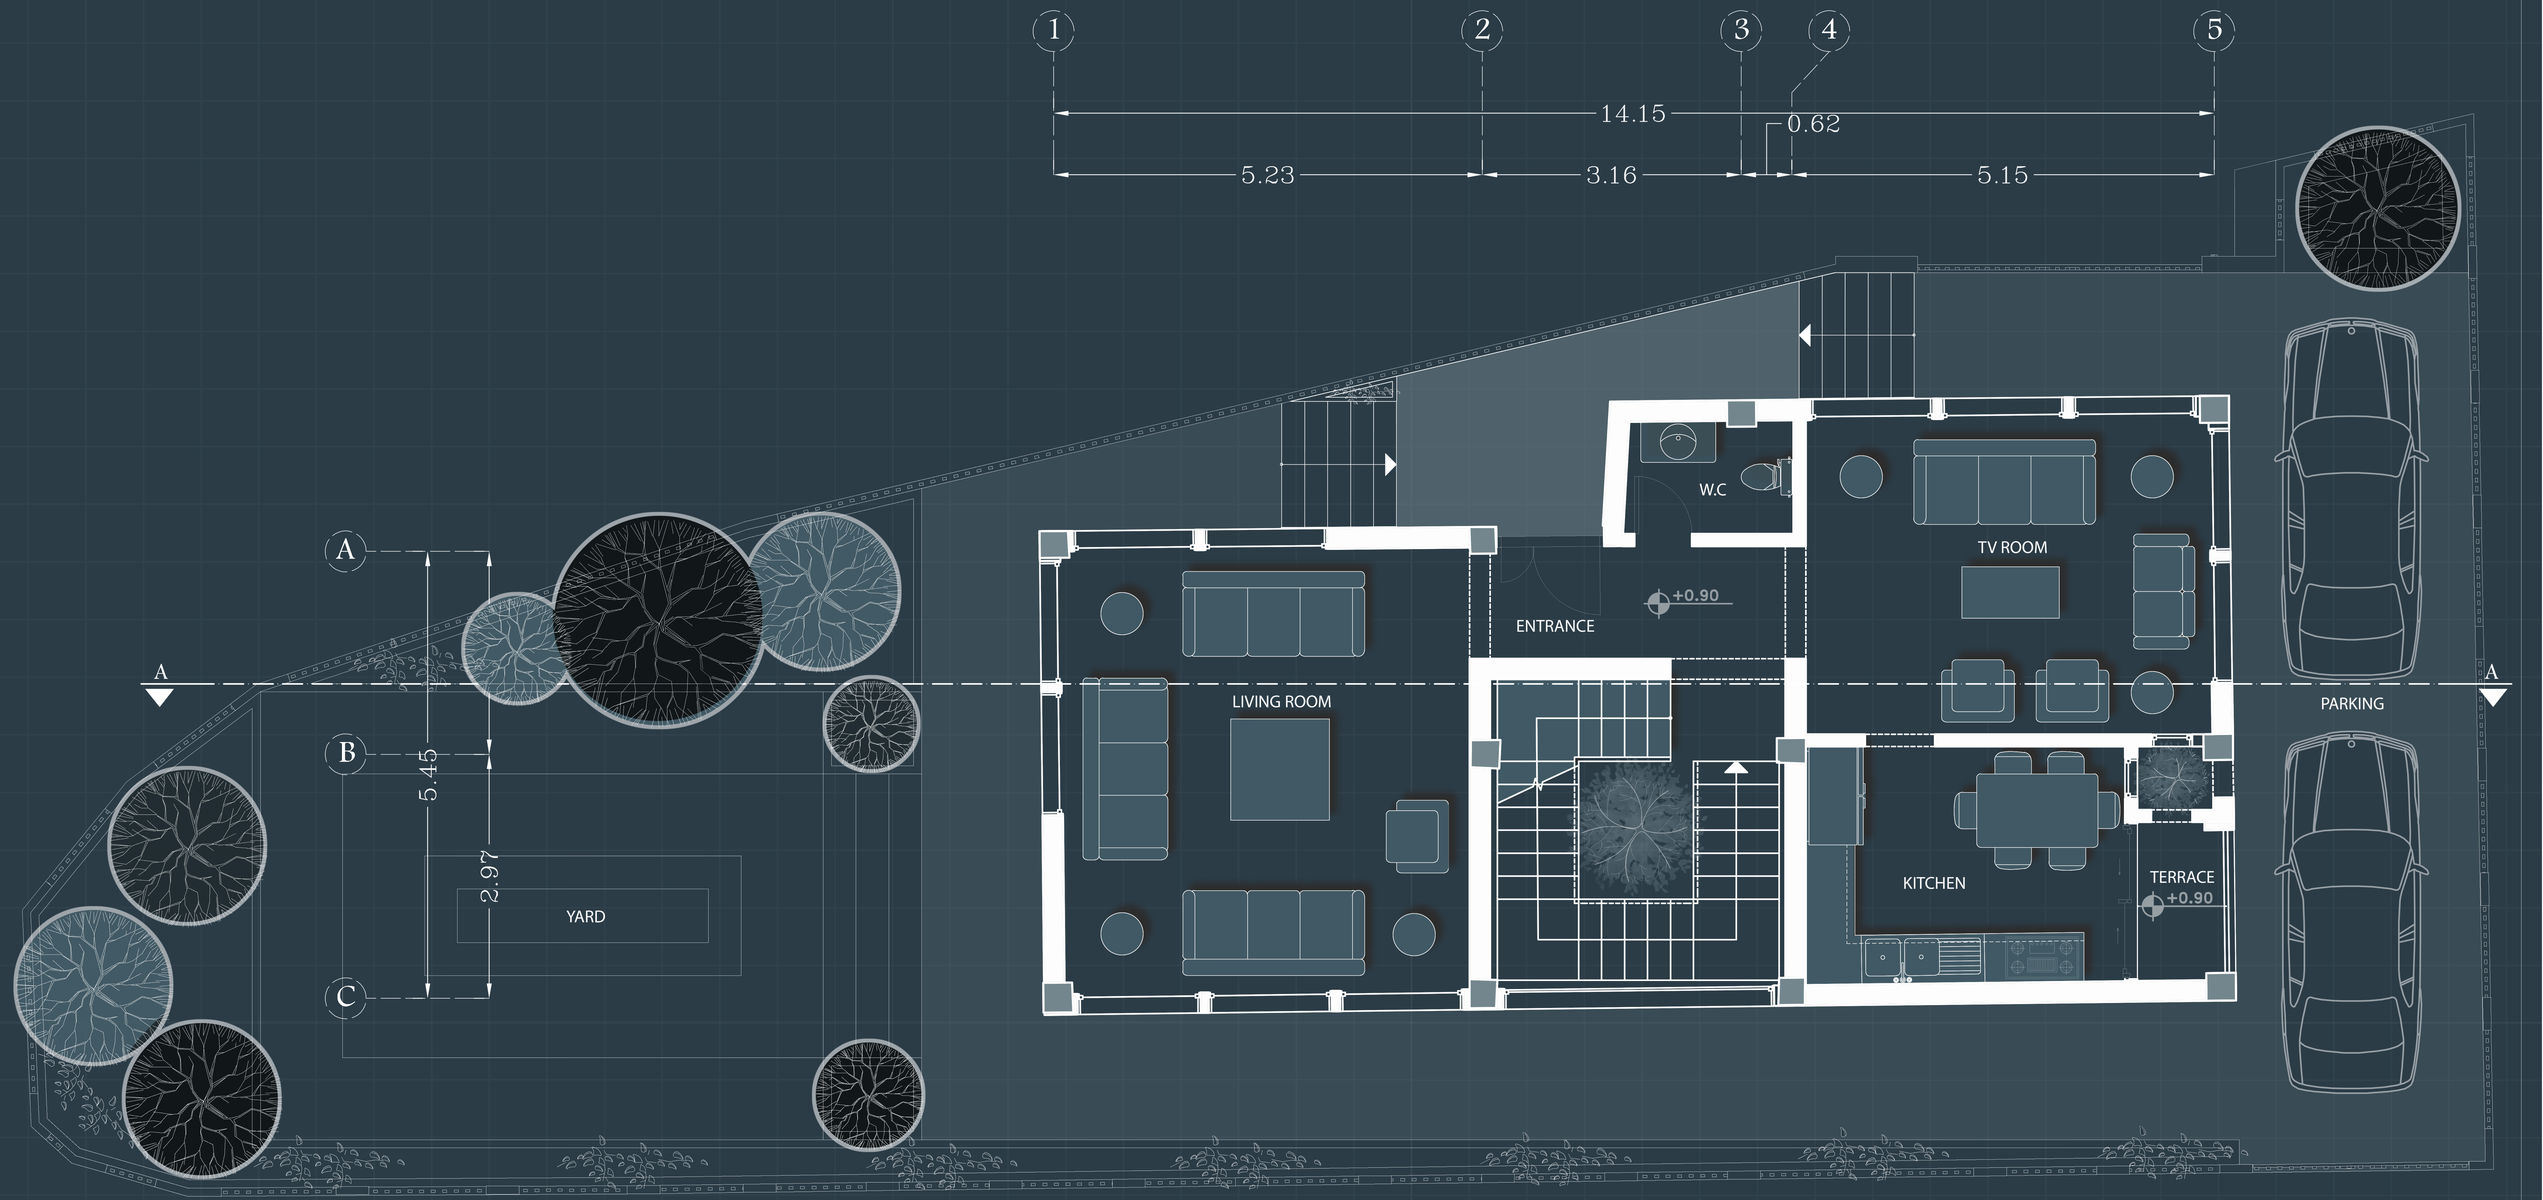

GROUND FLOOR PLAN

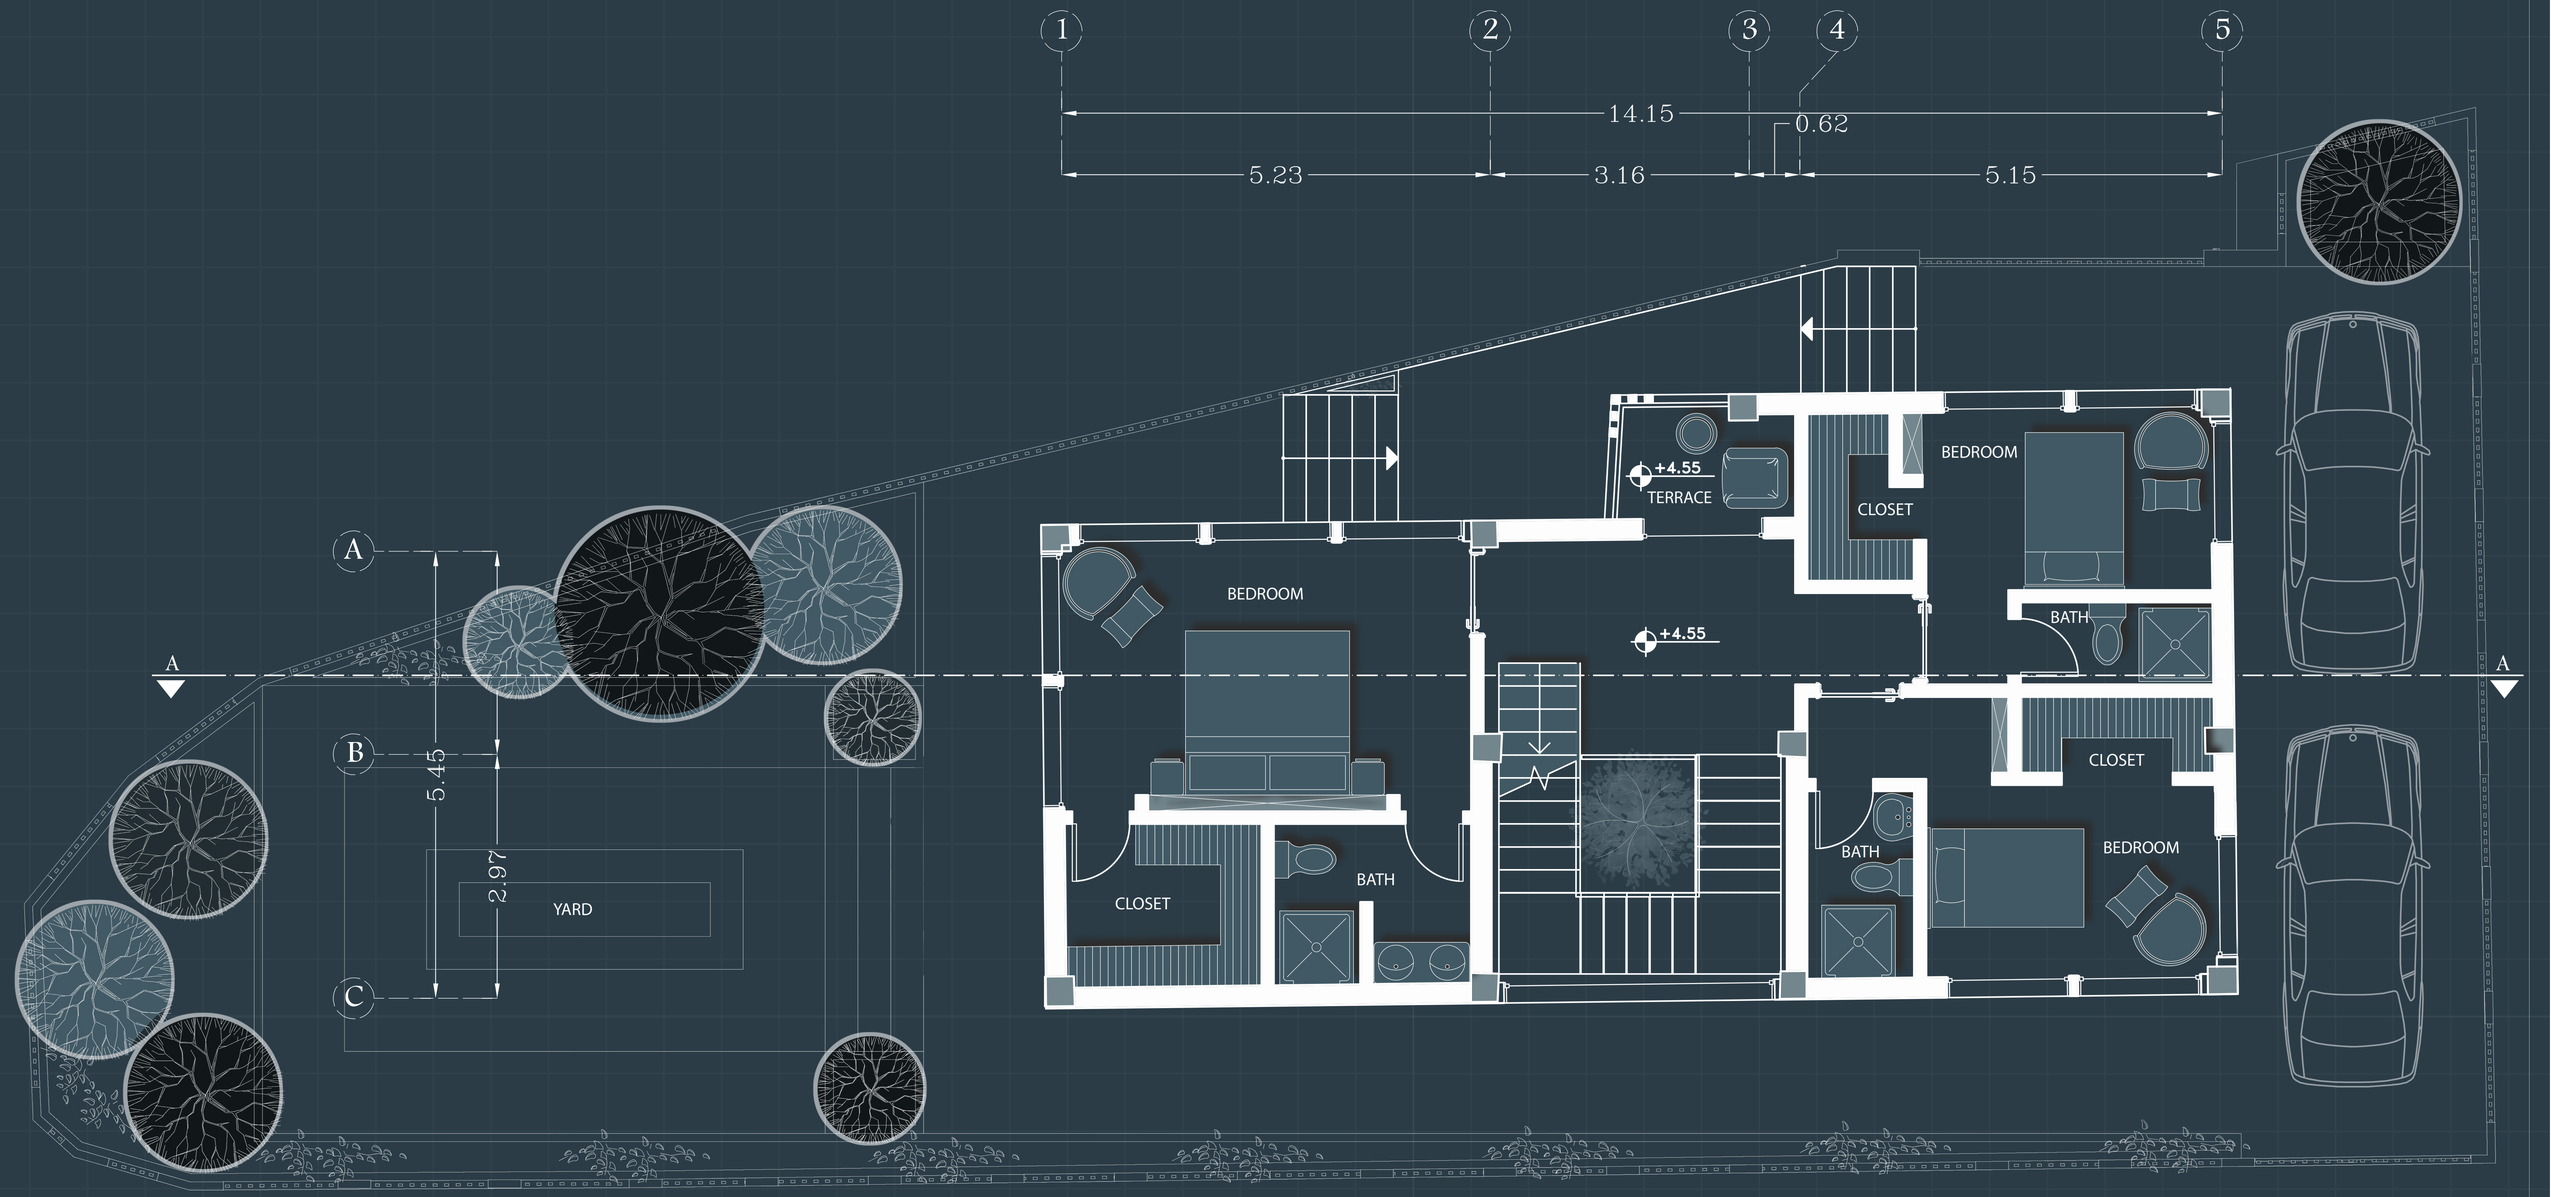

FIRST FLOOR PLAN

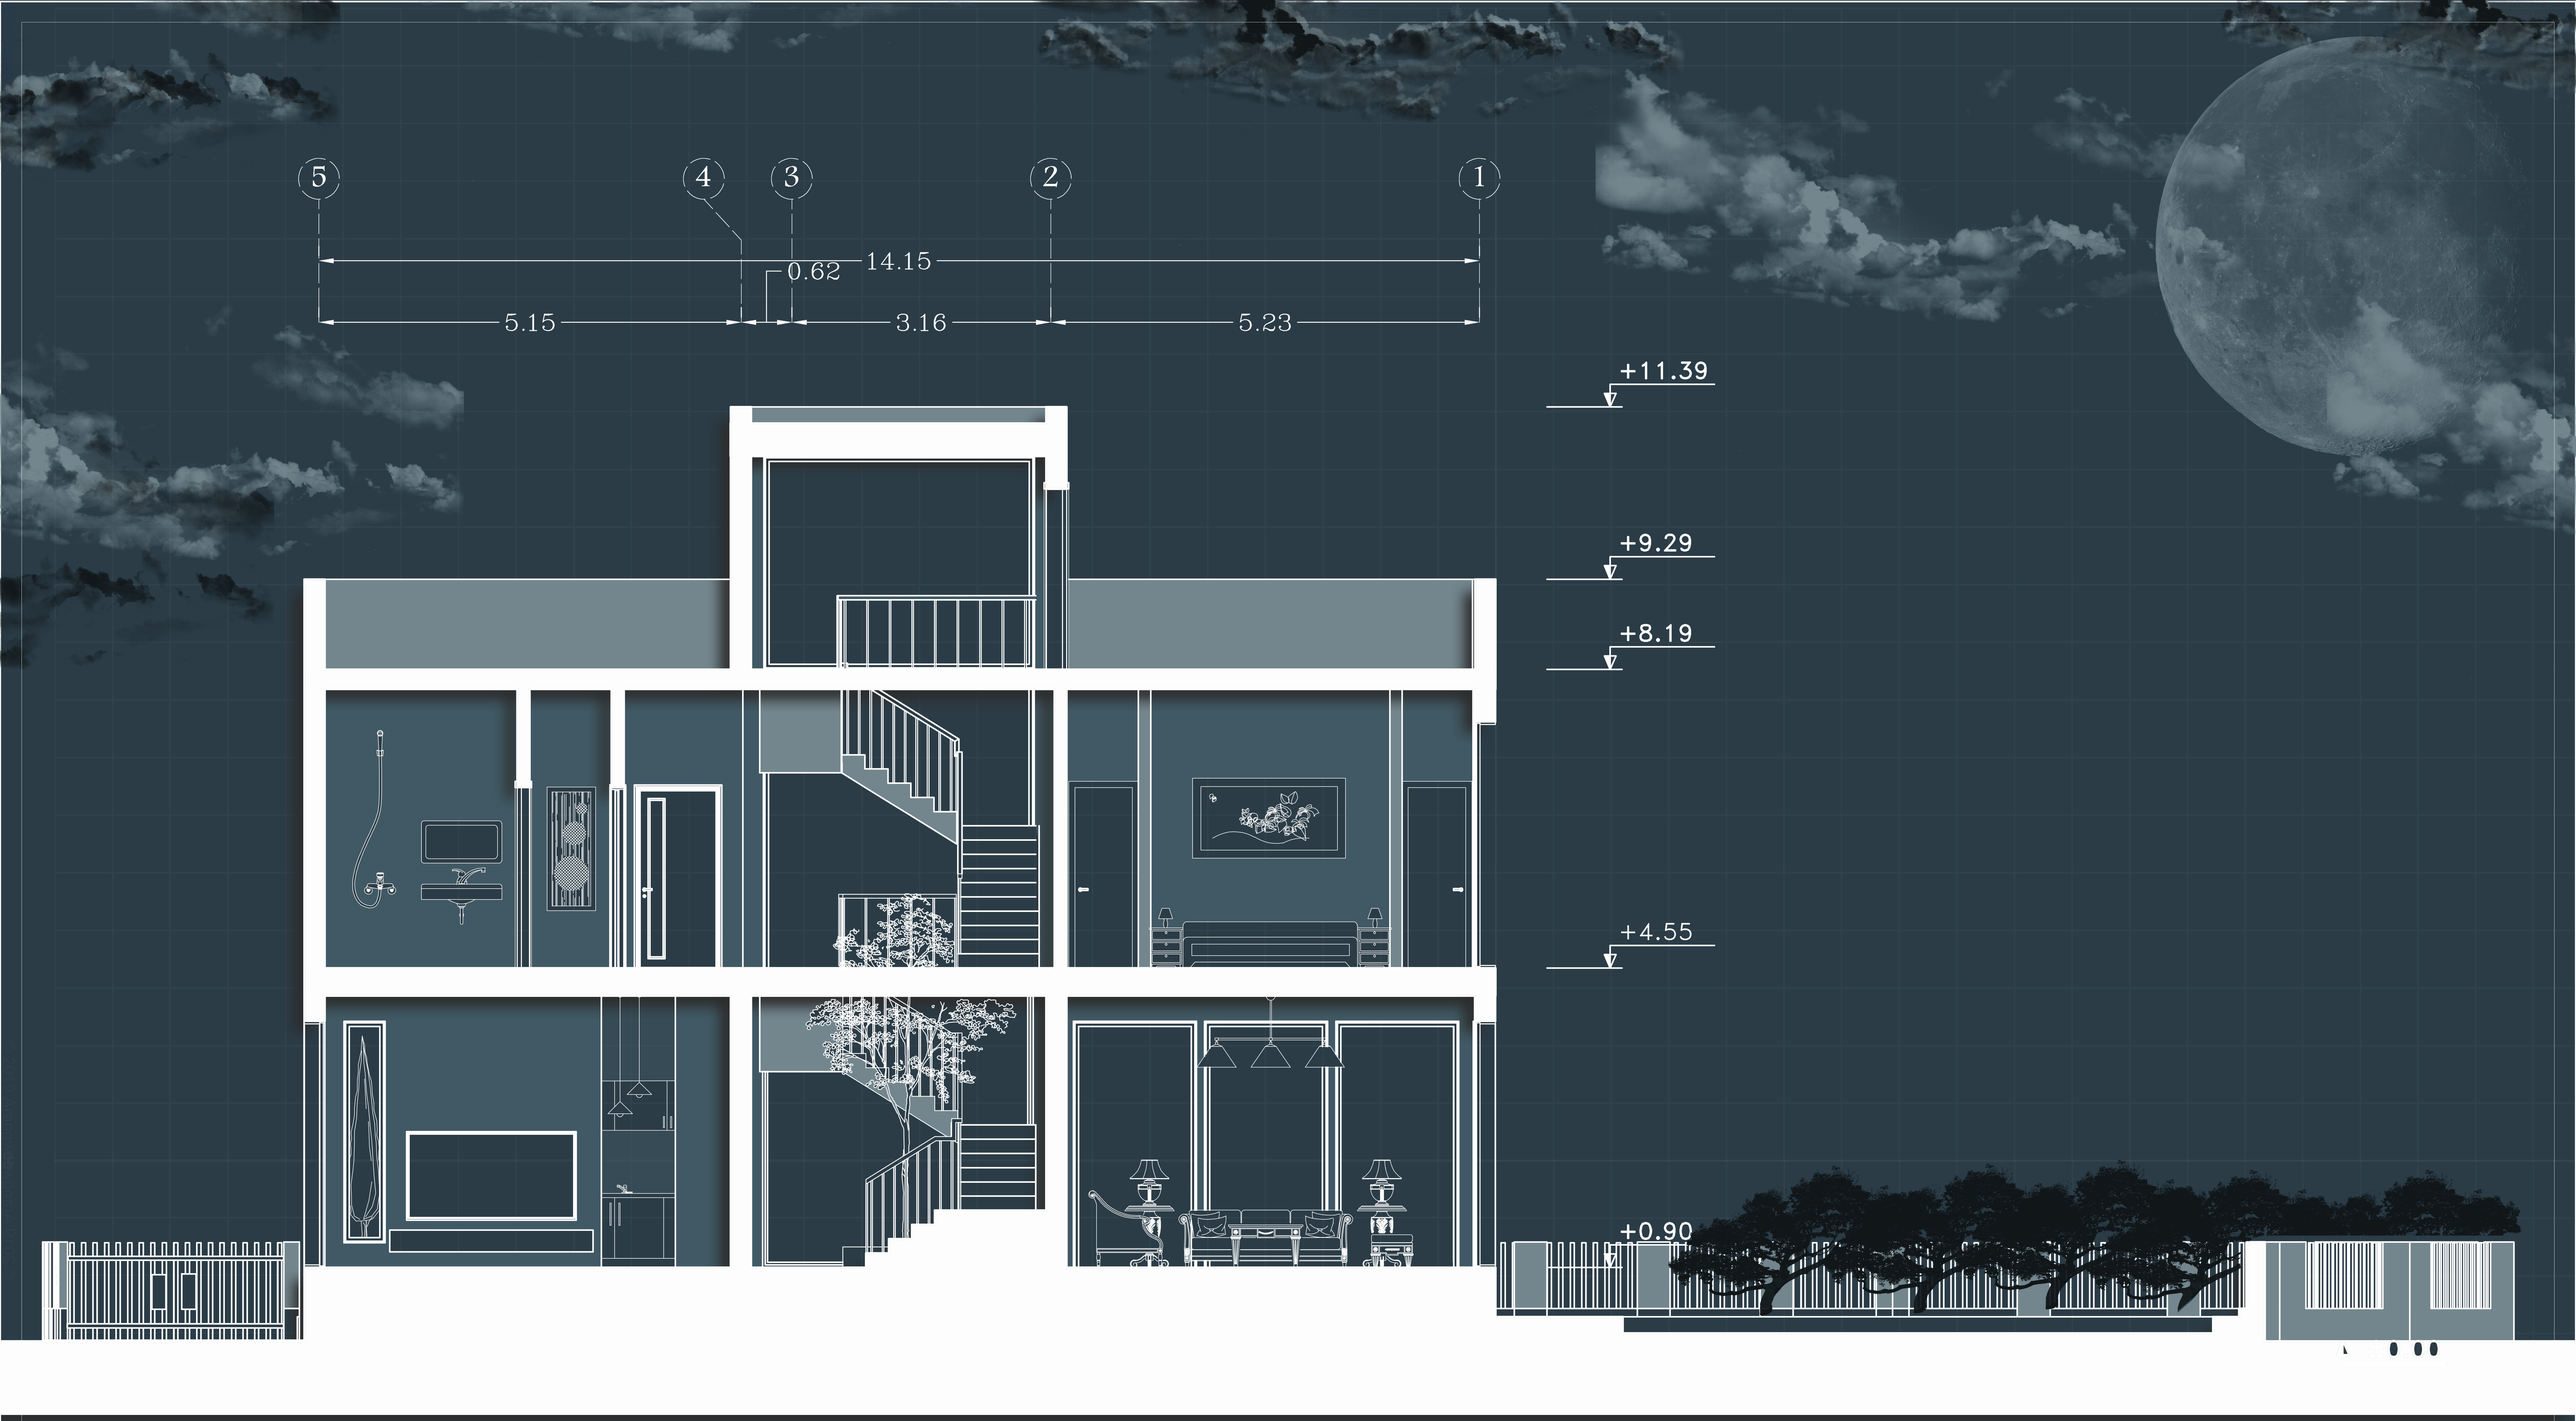

SECTION A-A

VILLA
TERRACE
COMPETITION

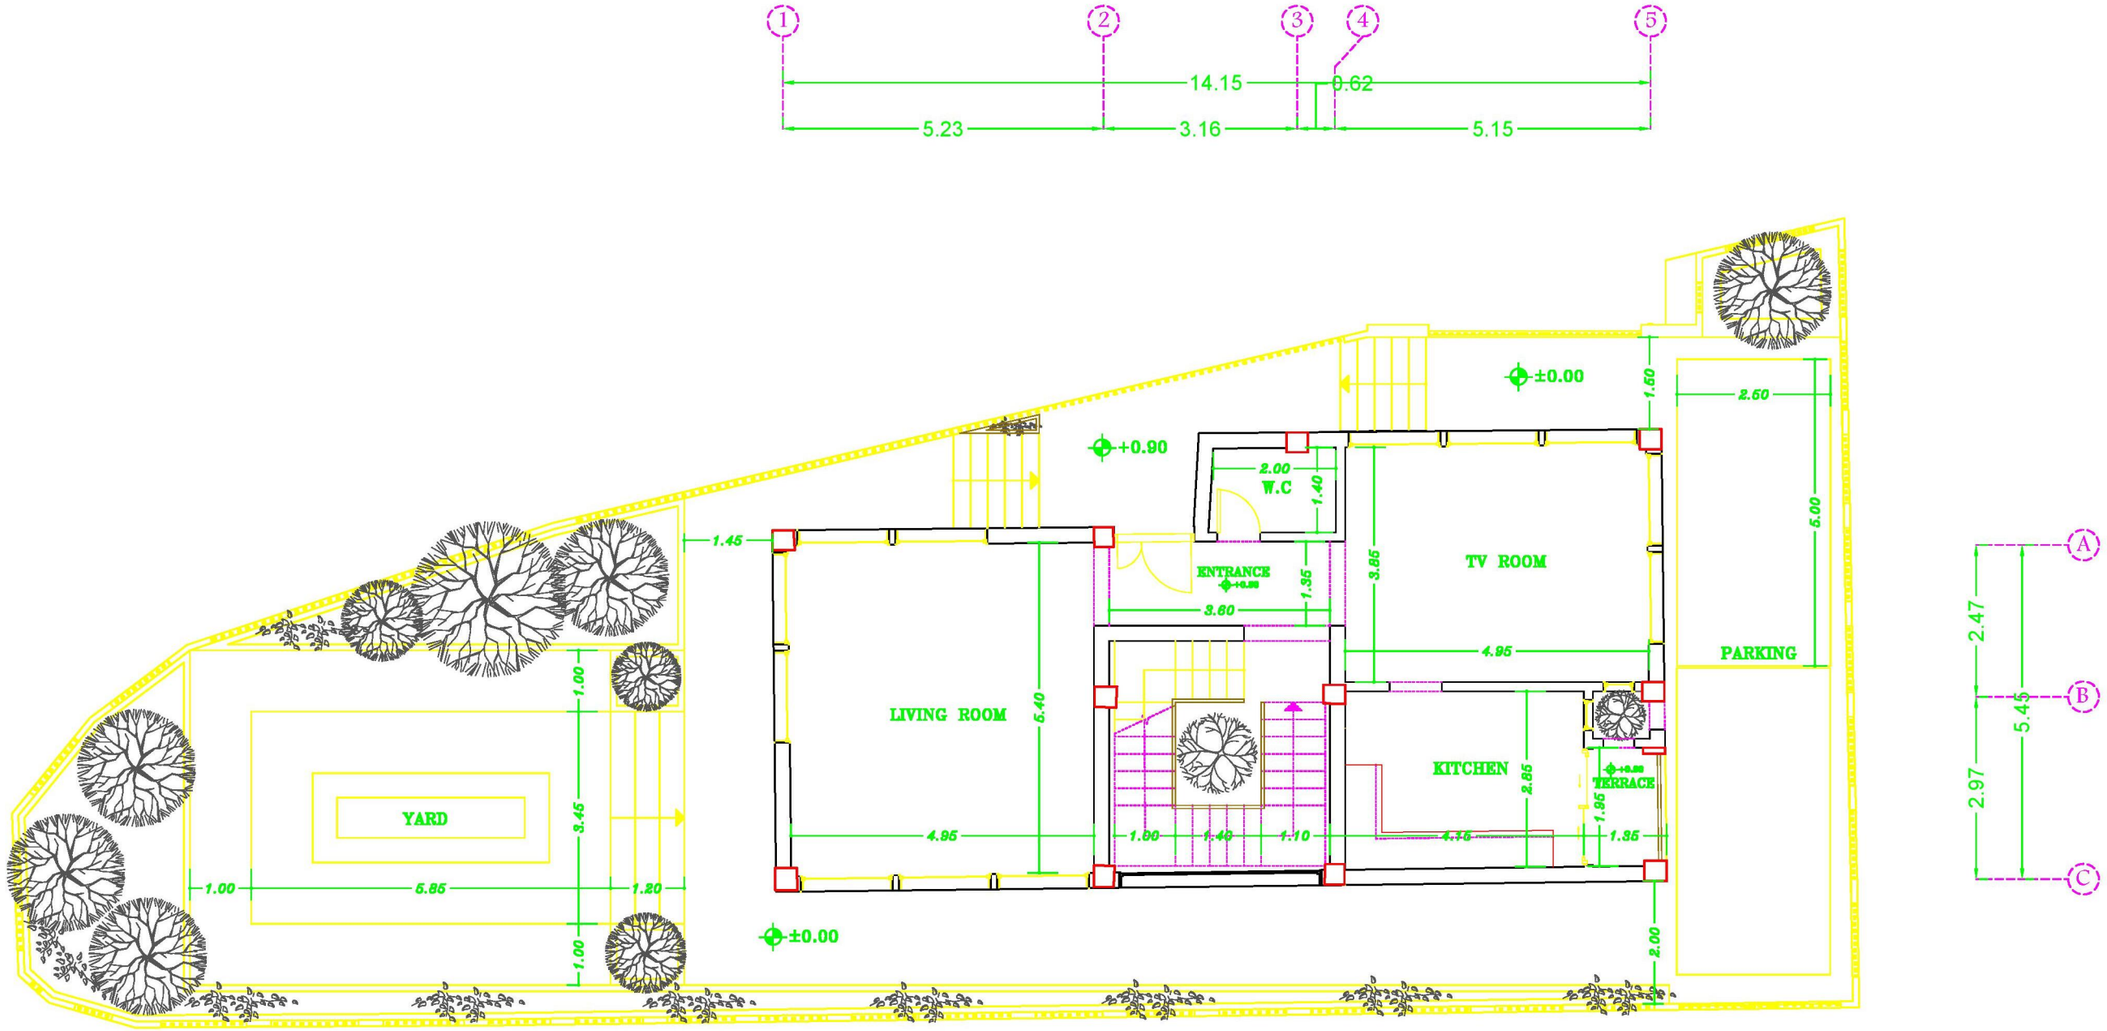

GROUND FLOOR PLAN

01 SCALE=1/100

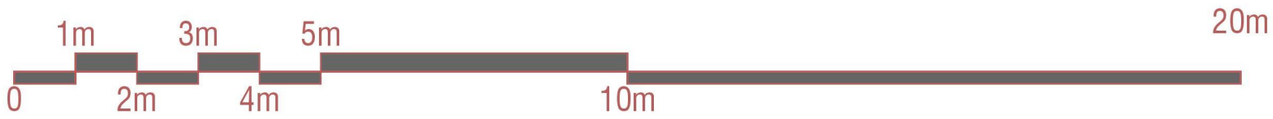

VILLA
TERRACE
COMPETITION

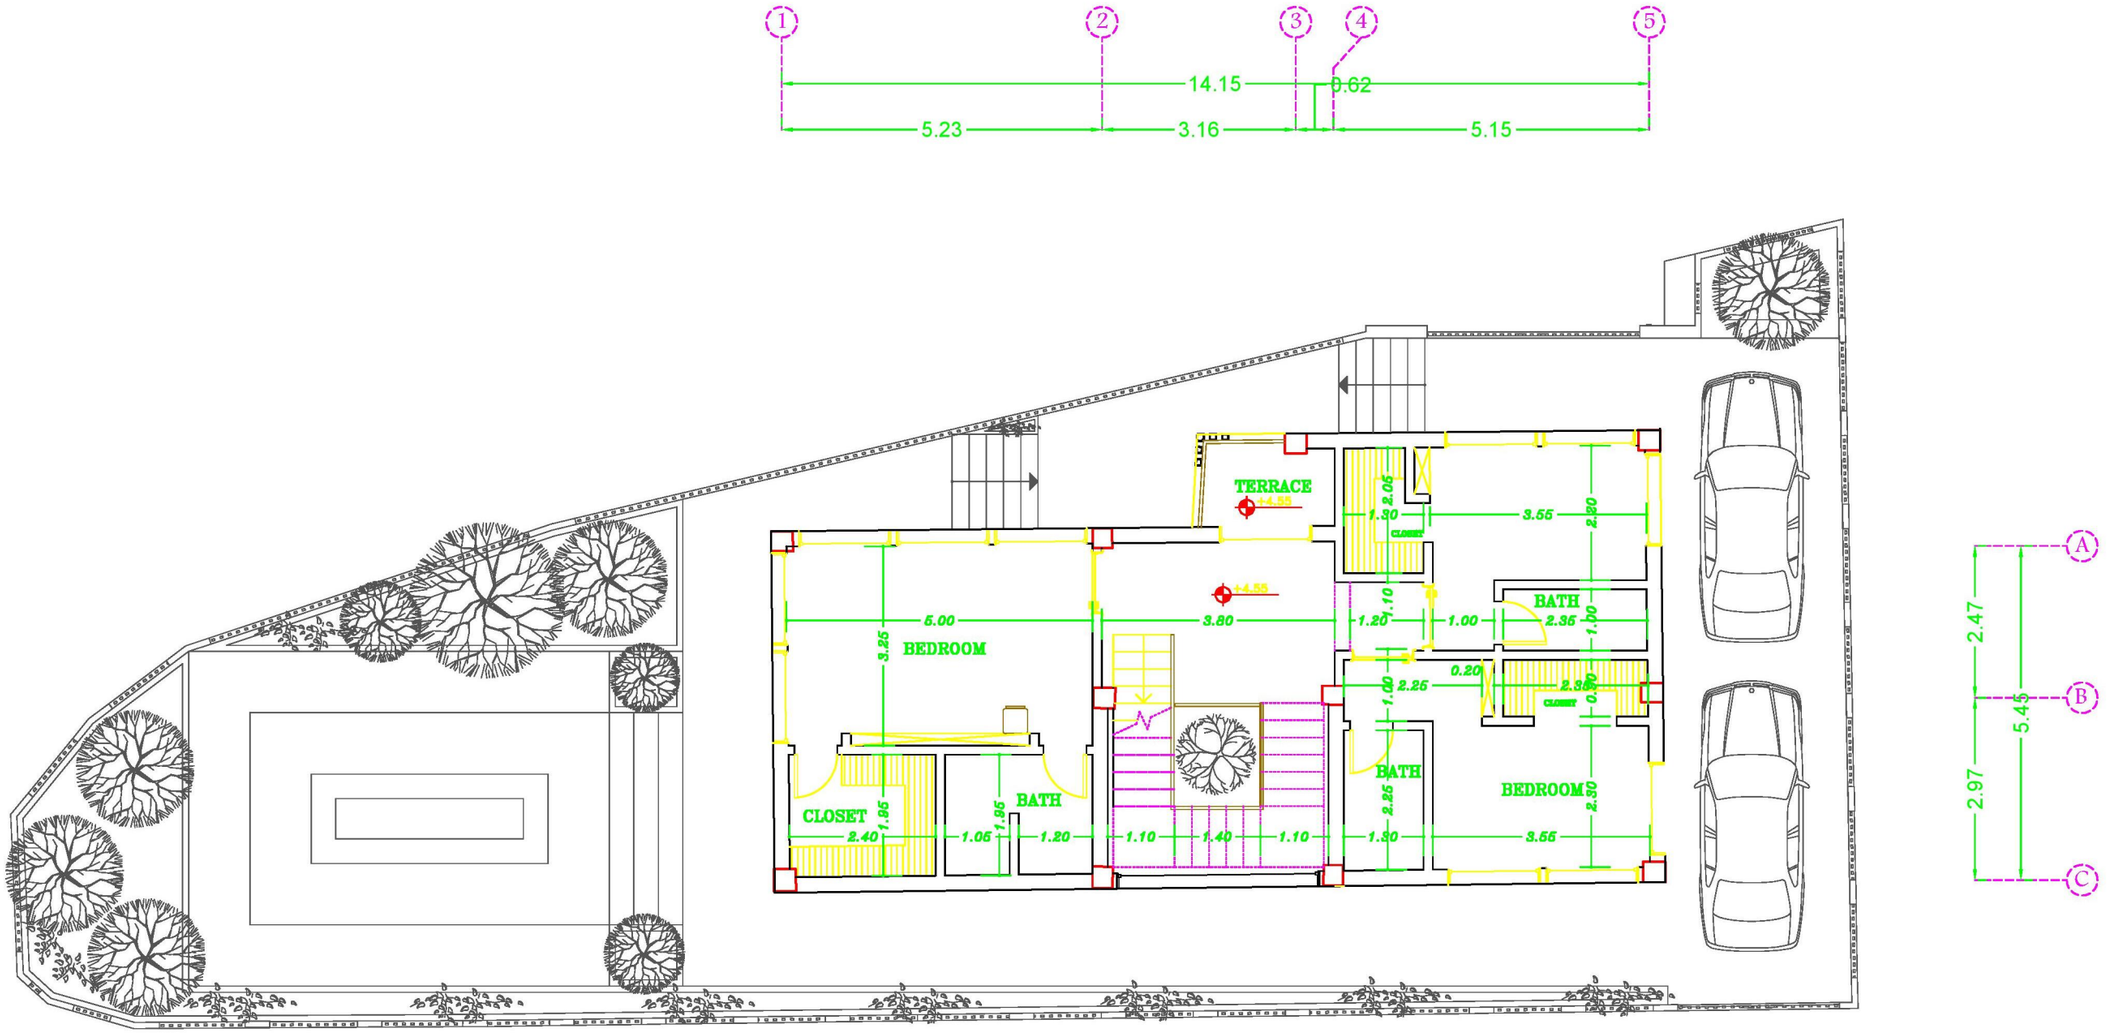

FIRST FLOOR PLAN

02 SCALE=1/100

1m 3m 5m 20m

0 2m 4m 10m