



30

RESIDENTIAL
COMPLEX







30

RESIDENTIAL
COMPLEX





























Furniture Plan - Ground Floor
Scale: 1/100



Furniture Plan - Level 1
Scale: 1/100



Furniture Plan - Level 2
Scale: 1/100




Furniture Plan - Level 3 and 4
Scale: 1/100




Furniture Plan - Level 5
Scale: 1/100



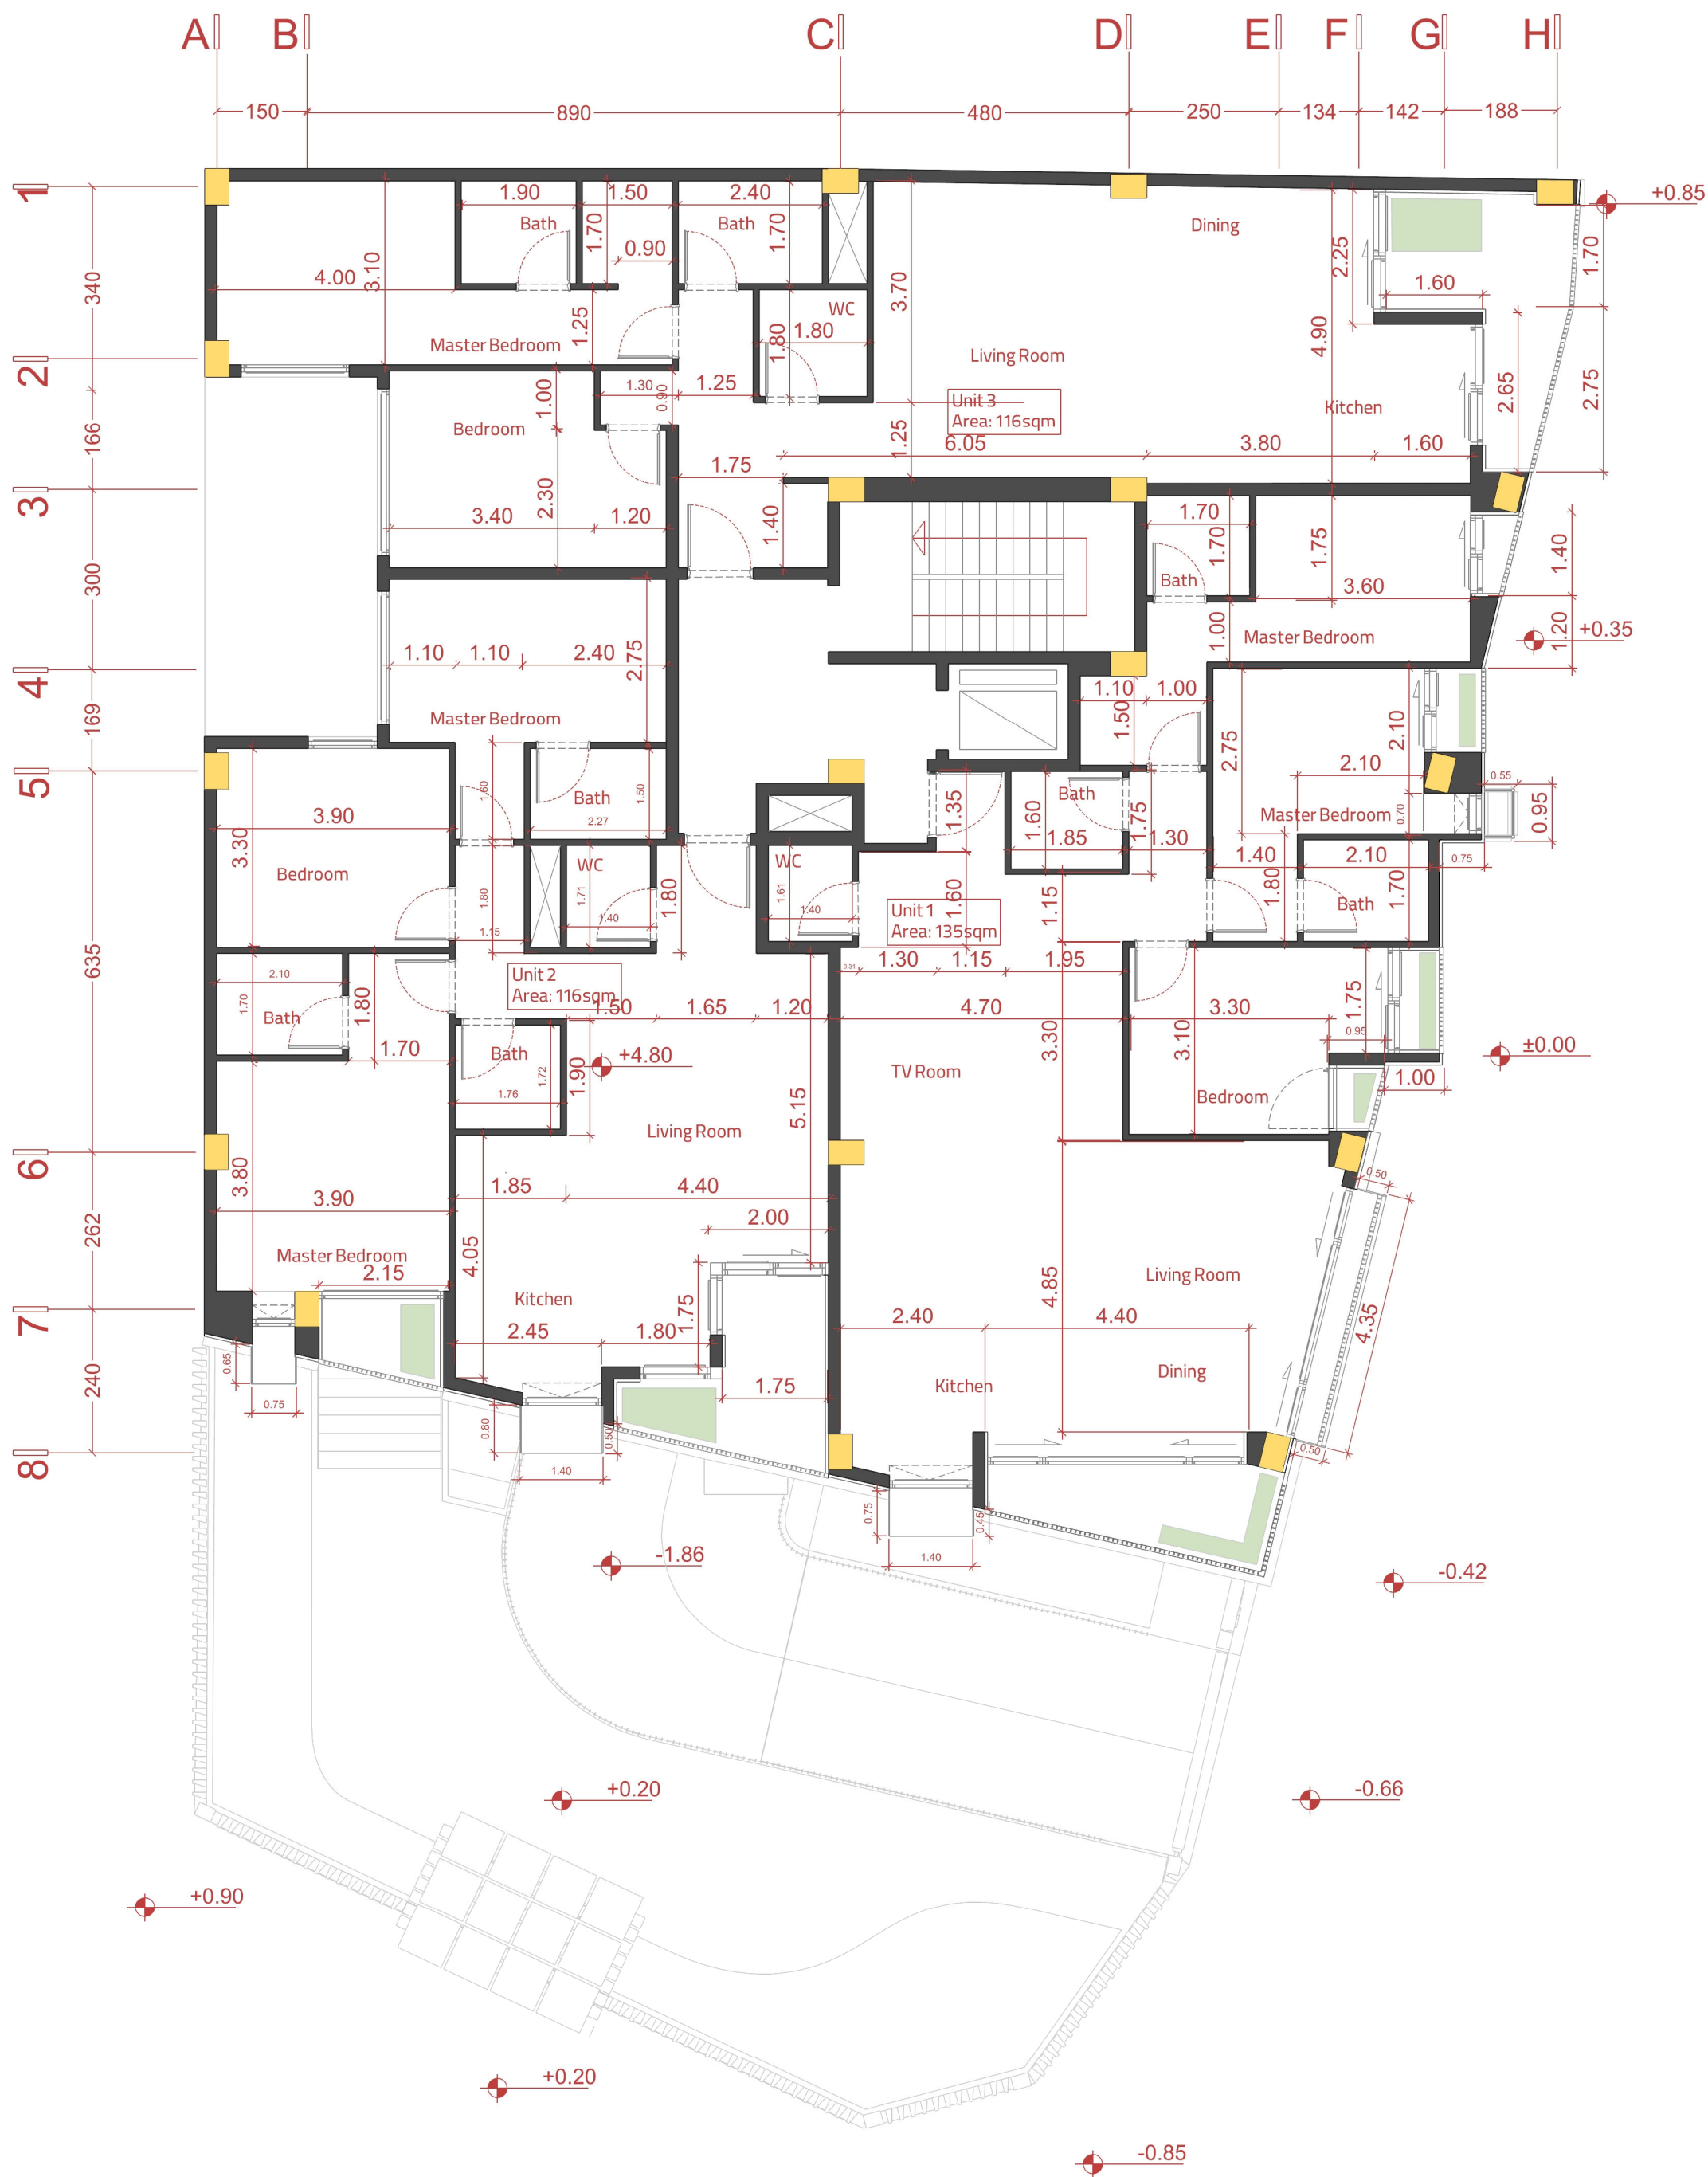


Dimention Plan - Level 1
Scale: 1/100

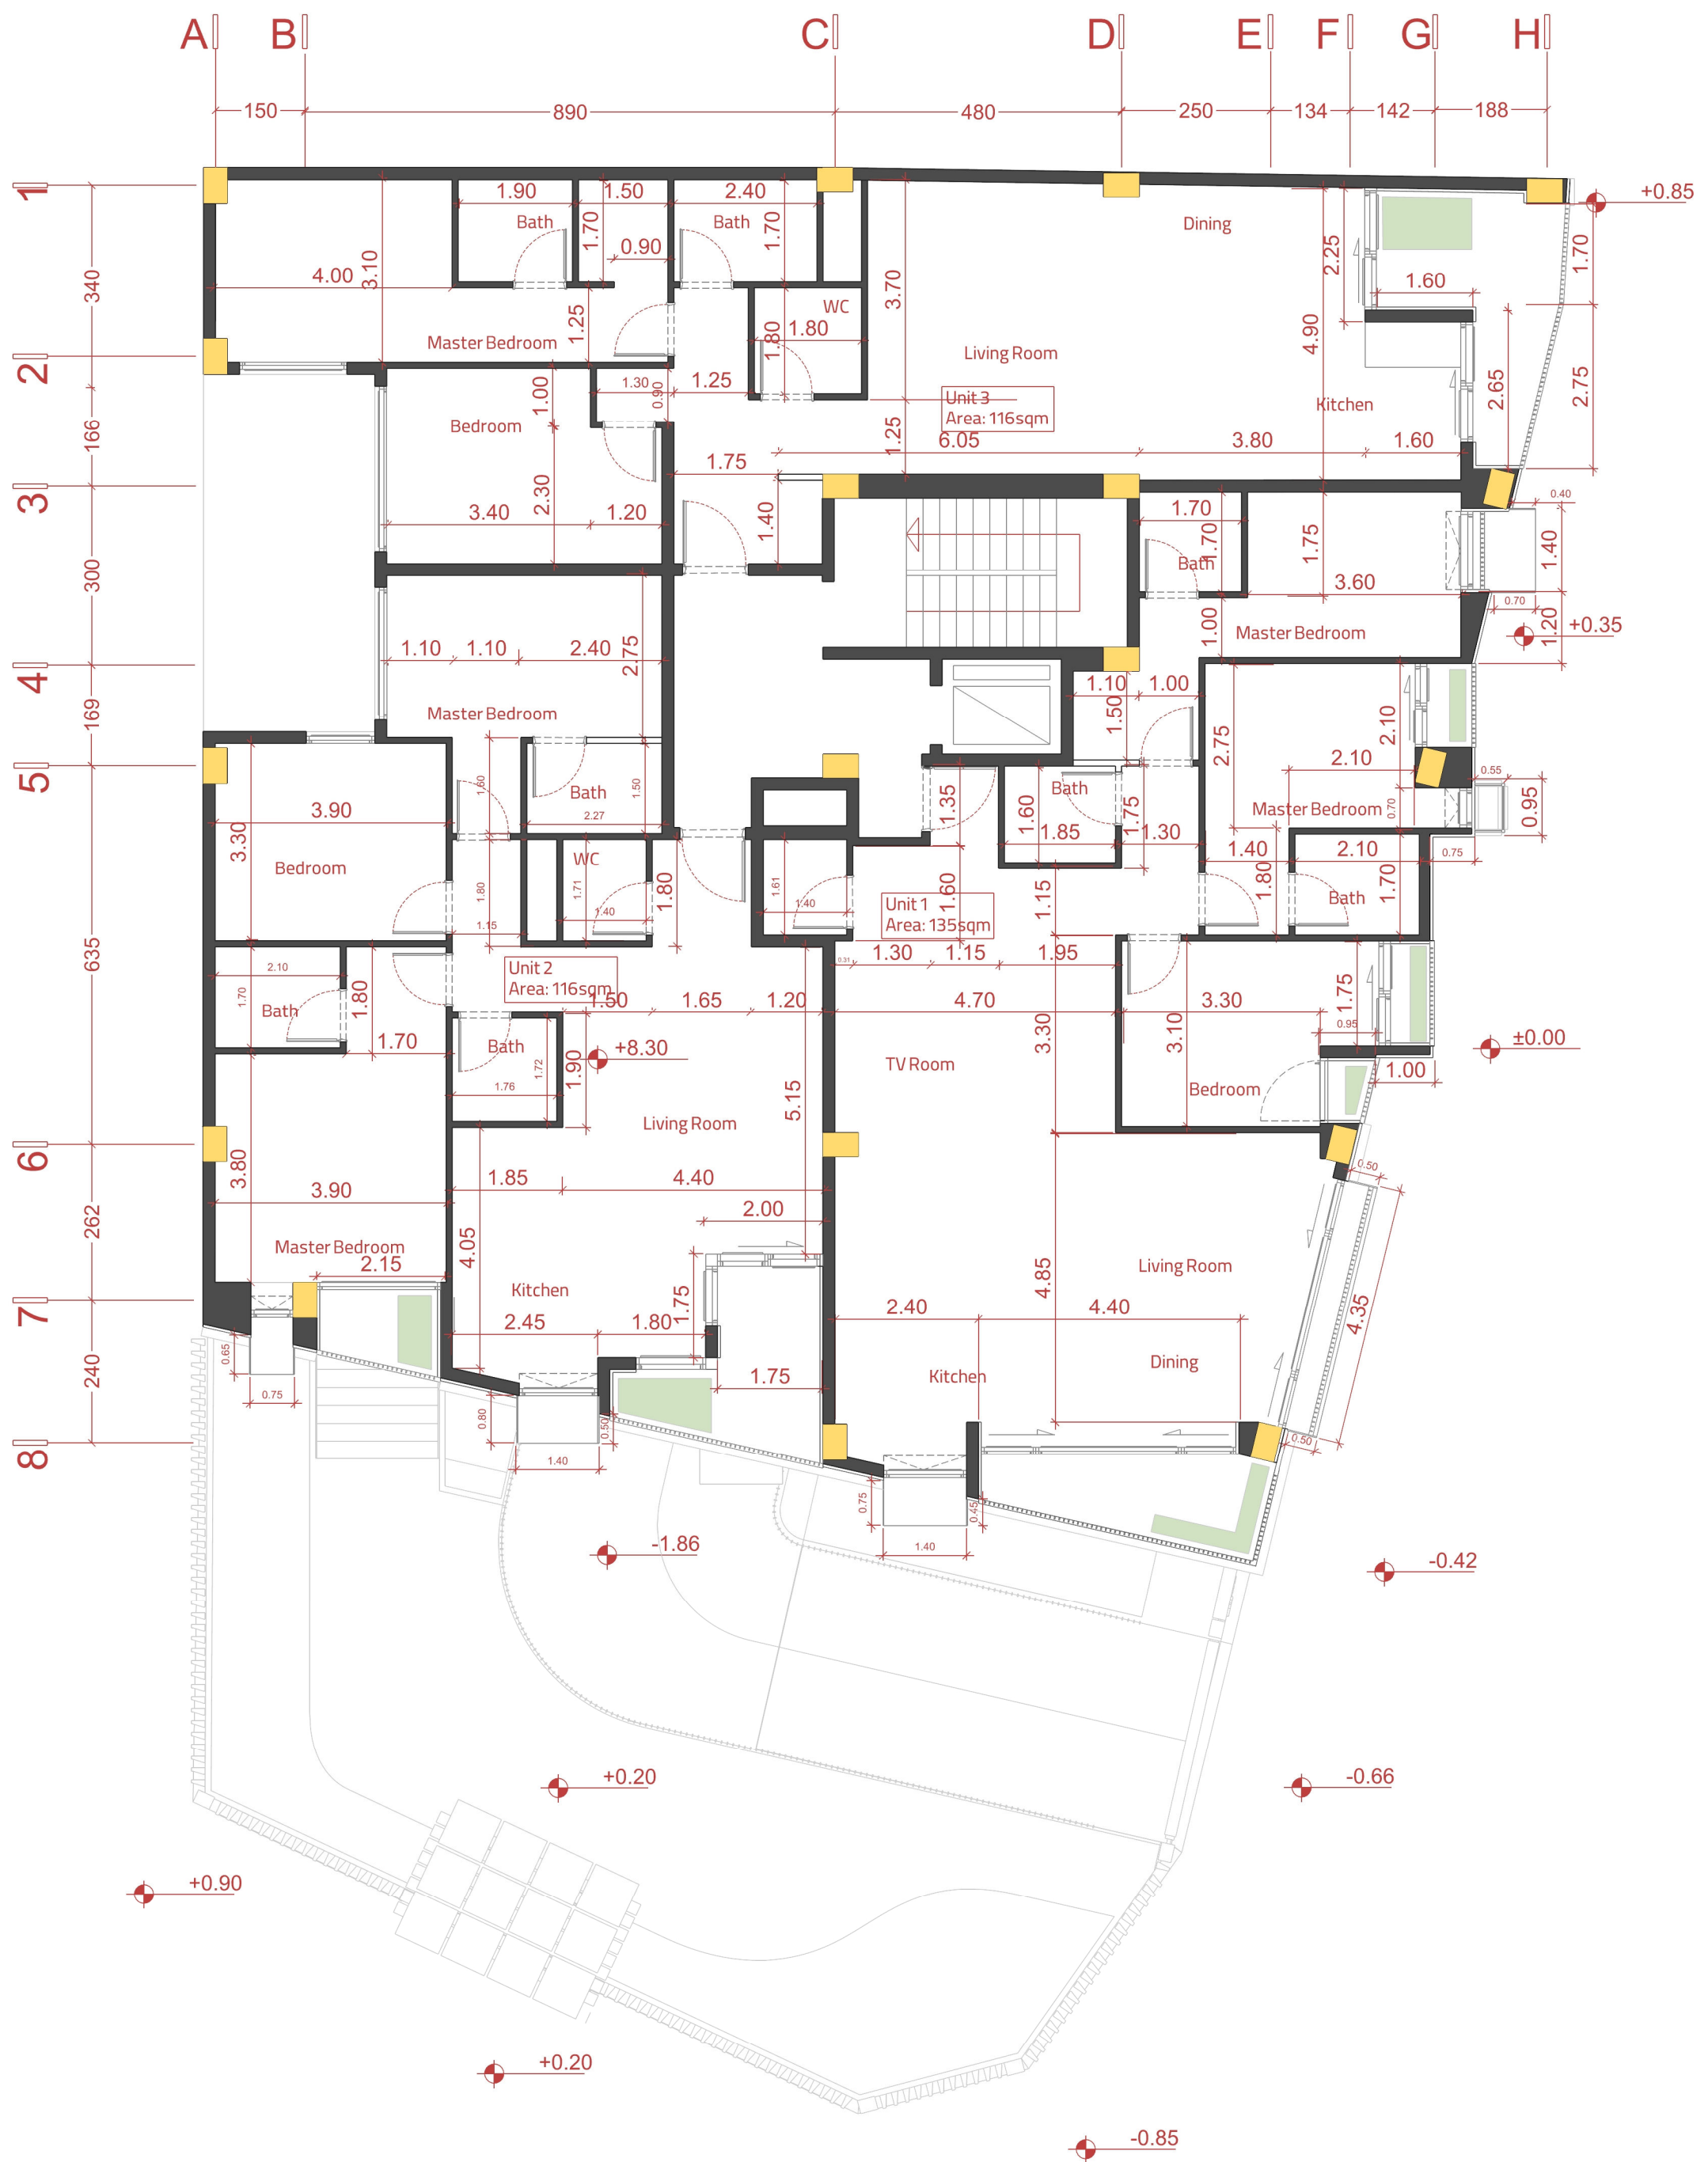

Dimention Plan - Level 2
Scale: 1/100



Dimention Plan - Level 3 and 4
Scale: 1/100

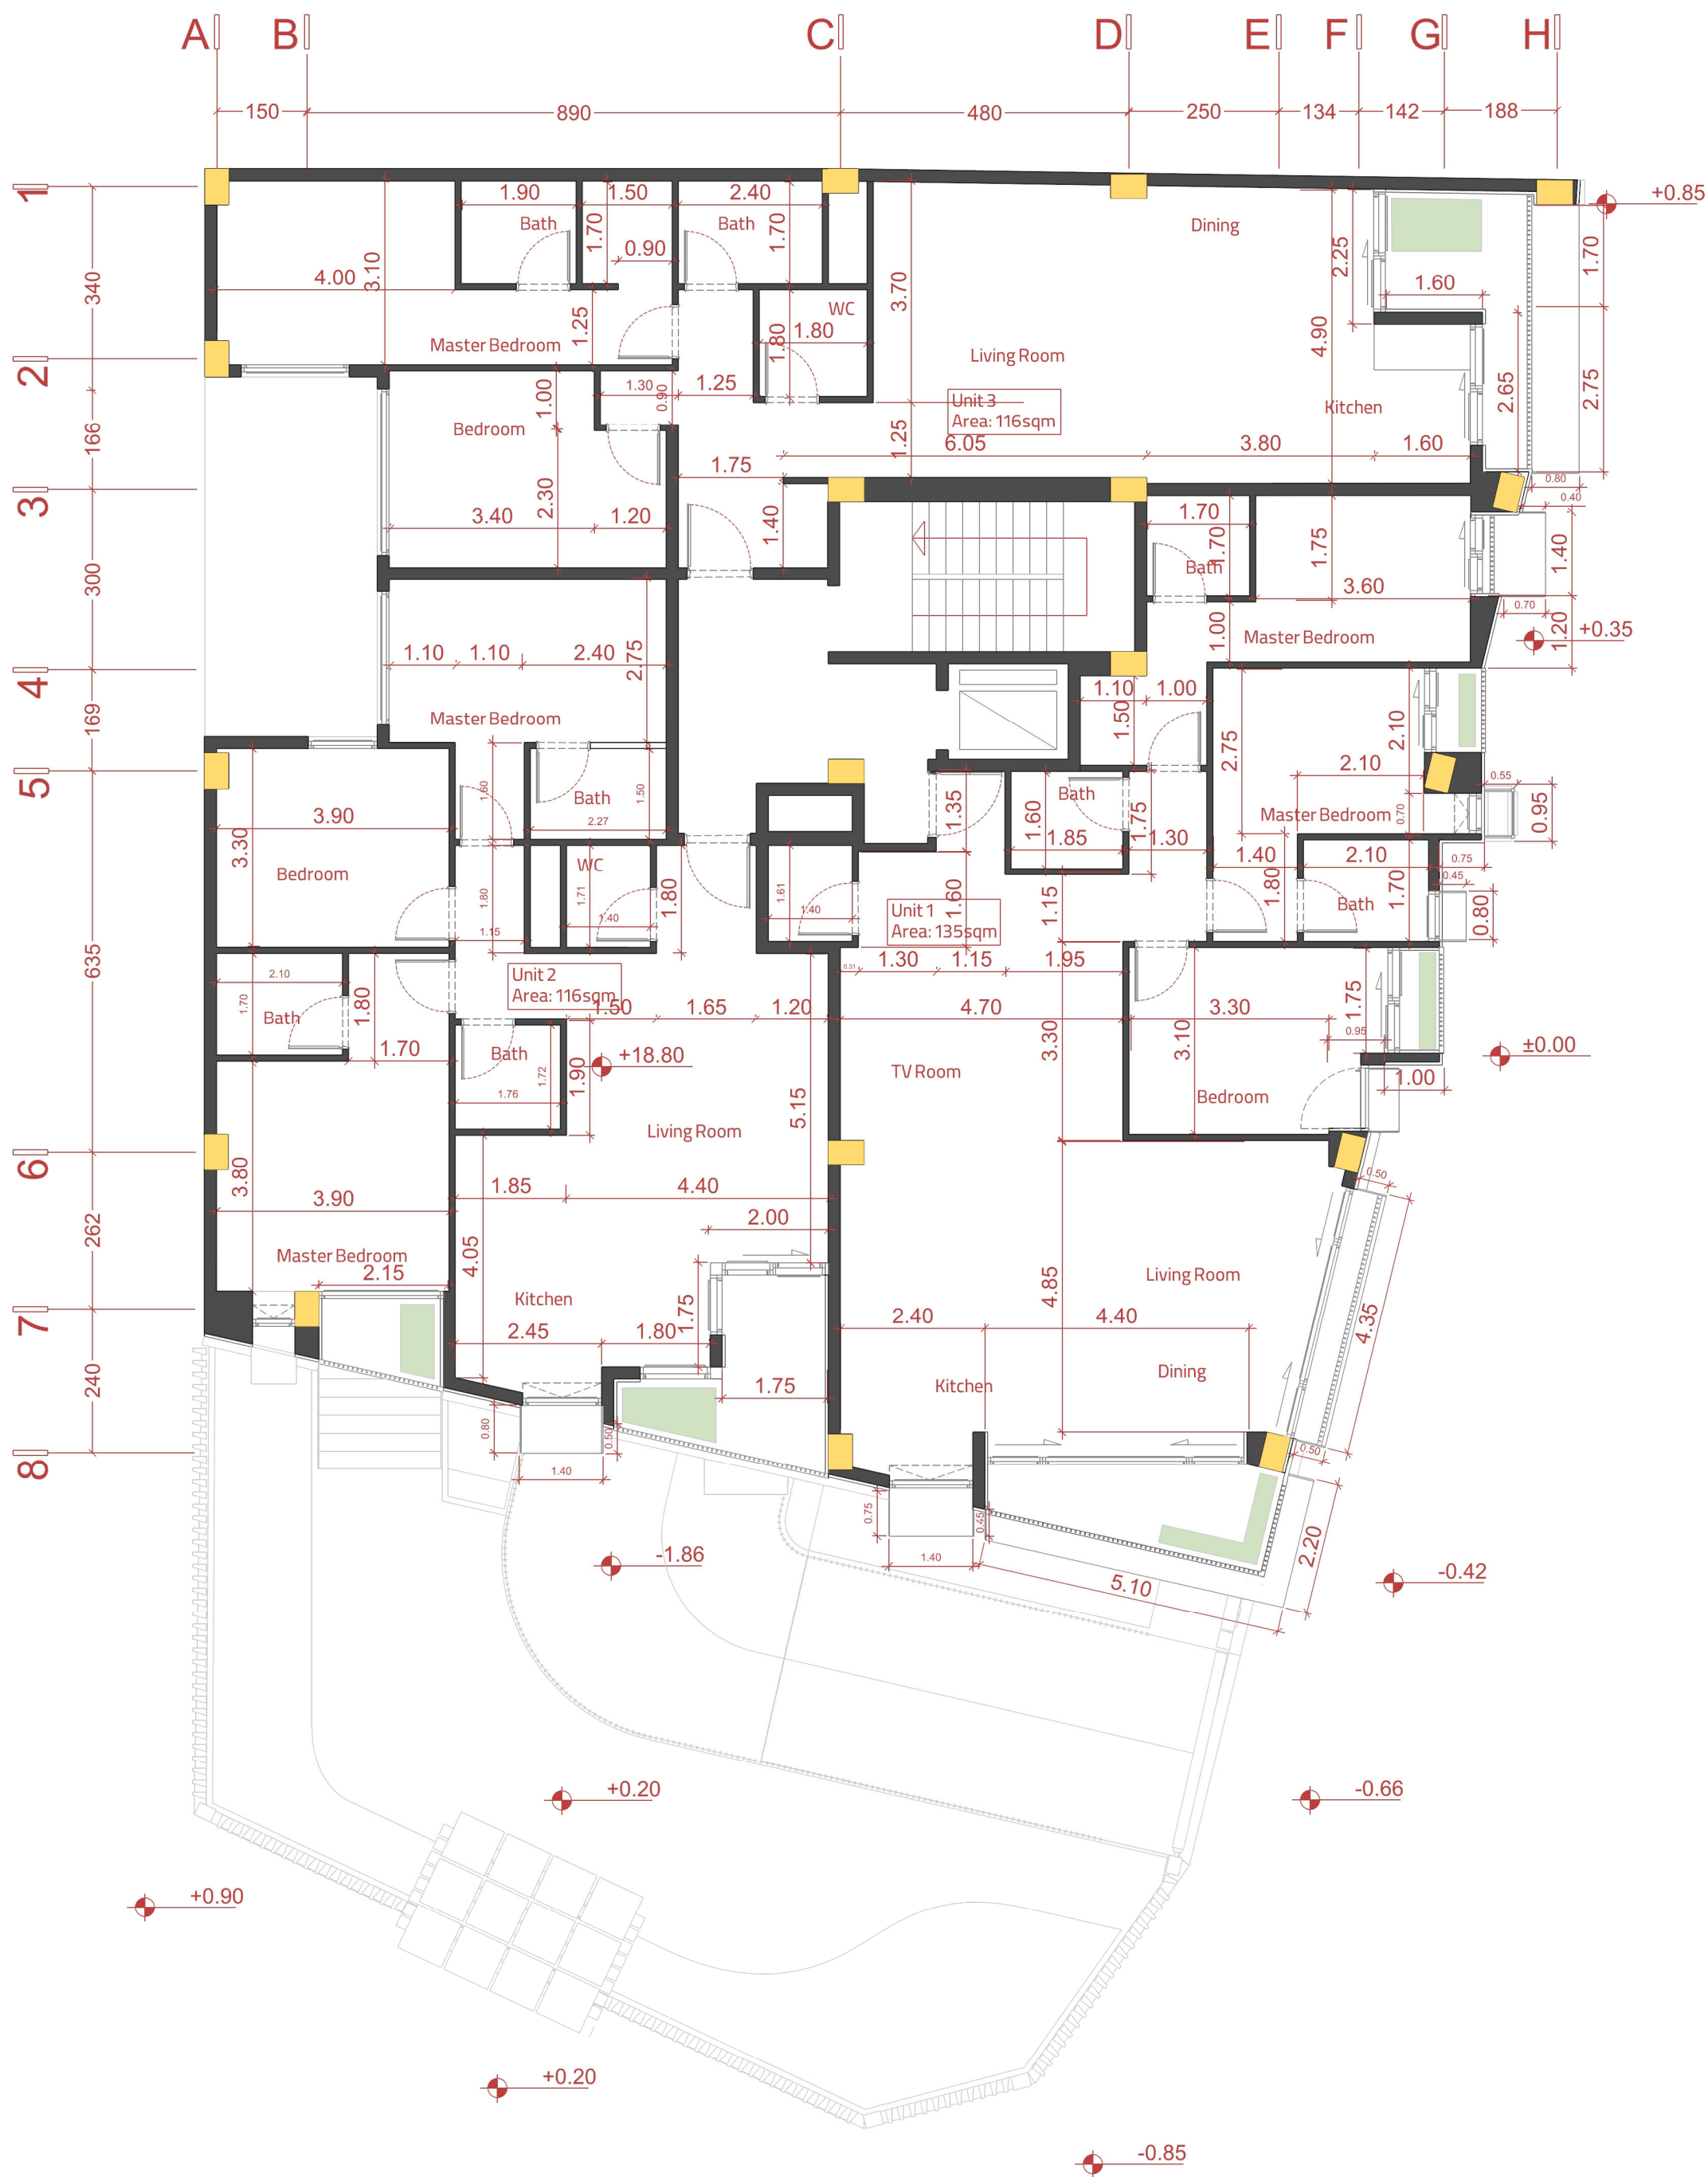

Dimention Plan - Level 5
Scale: 1/100

طبقات	مسکونی		بالکن		راه پله		آسانسور		لابی		مشاعات	پار کینگ		موتورخانه		پار کینگ معلول		انباری		جمع
	واحد	مساحت	واحد	مساحت	واحد	مساحت	واحد	مساحت	واحد	مساحت	مساحت	واحد	مساحت	واحد	مساحت	واحد	مساحت	واحد	مساحت	مساحت
زیرزمین					1	13.50	1	3.97	1	3.25	217.67	13	102.50	1	43.59			15	55.97	440.45
همکف					1	13.82	1	3.97	1	65	262.47	9	57.50			1	17.50			420
اول	3	367	8	28	1	12.81	1	3.57	1	14										425.3
دوم	3	367	8	28	1	12.81	1	3.57	1	14										425.3
سوم	3	375	8	22	1	12.81	1	3.57	1	14										425.3
چهارم	3	375	8	22	1	12.81	1	3.57	1	14										425.3
پنجم	3	367	8	28	1	12.81	1	3.57	1	14										425.3
جمع	15	1851	40	128	7	91.37	7	25.79	7	138.5	480.14	22	160	1	43.59	1	17.50	15	55.97	2987