







NOTASH RESIDENTIAL COMPLEX

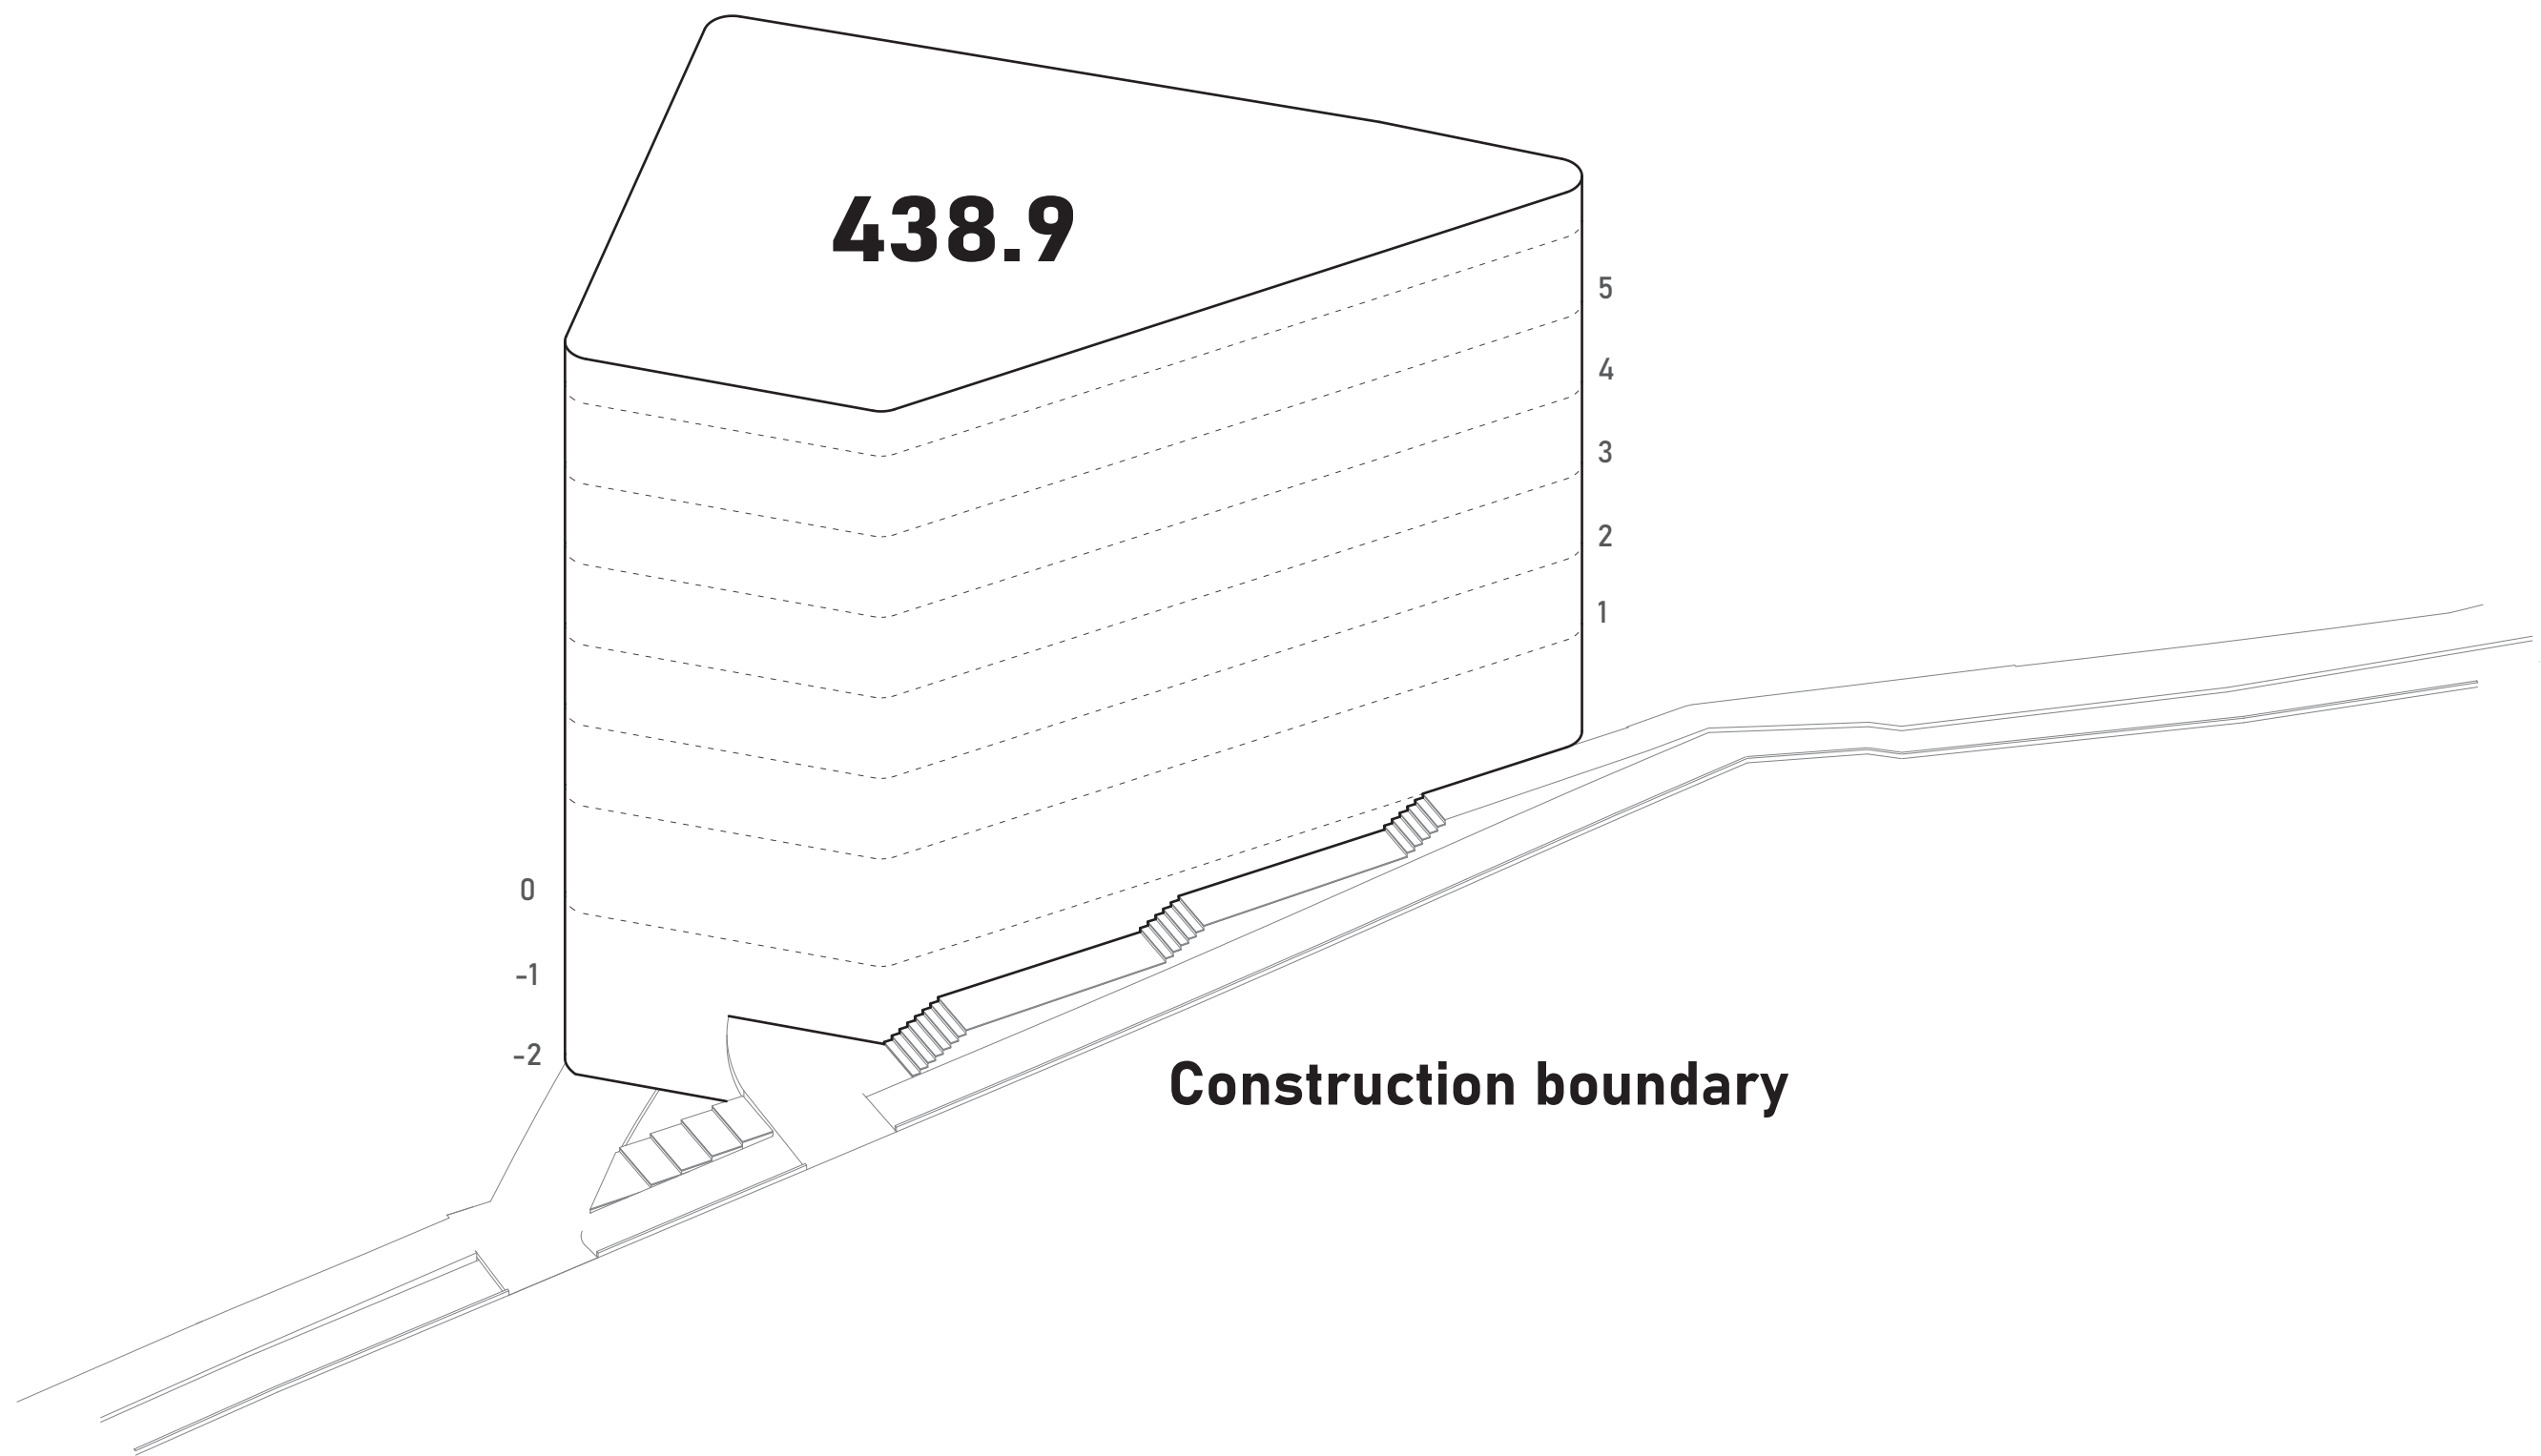

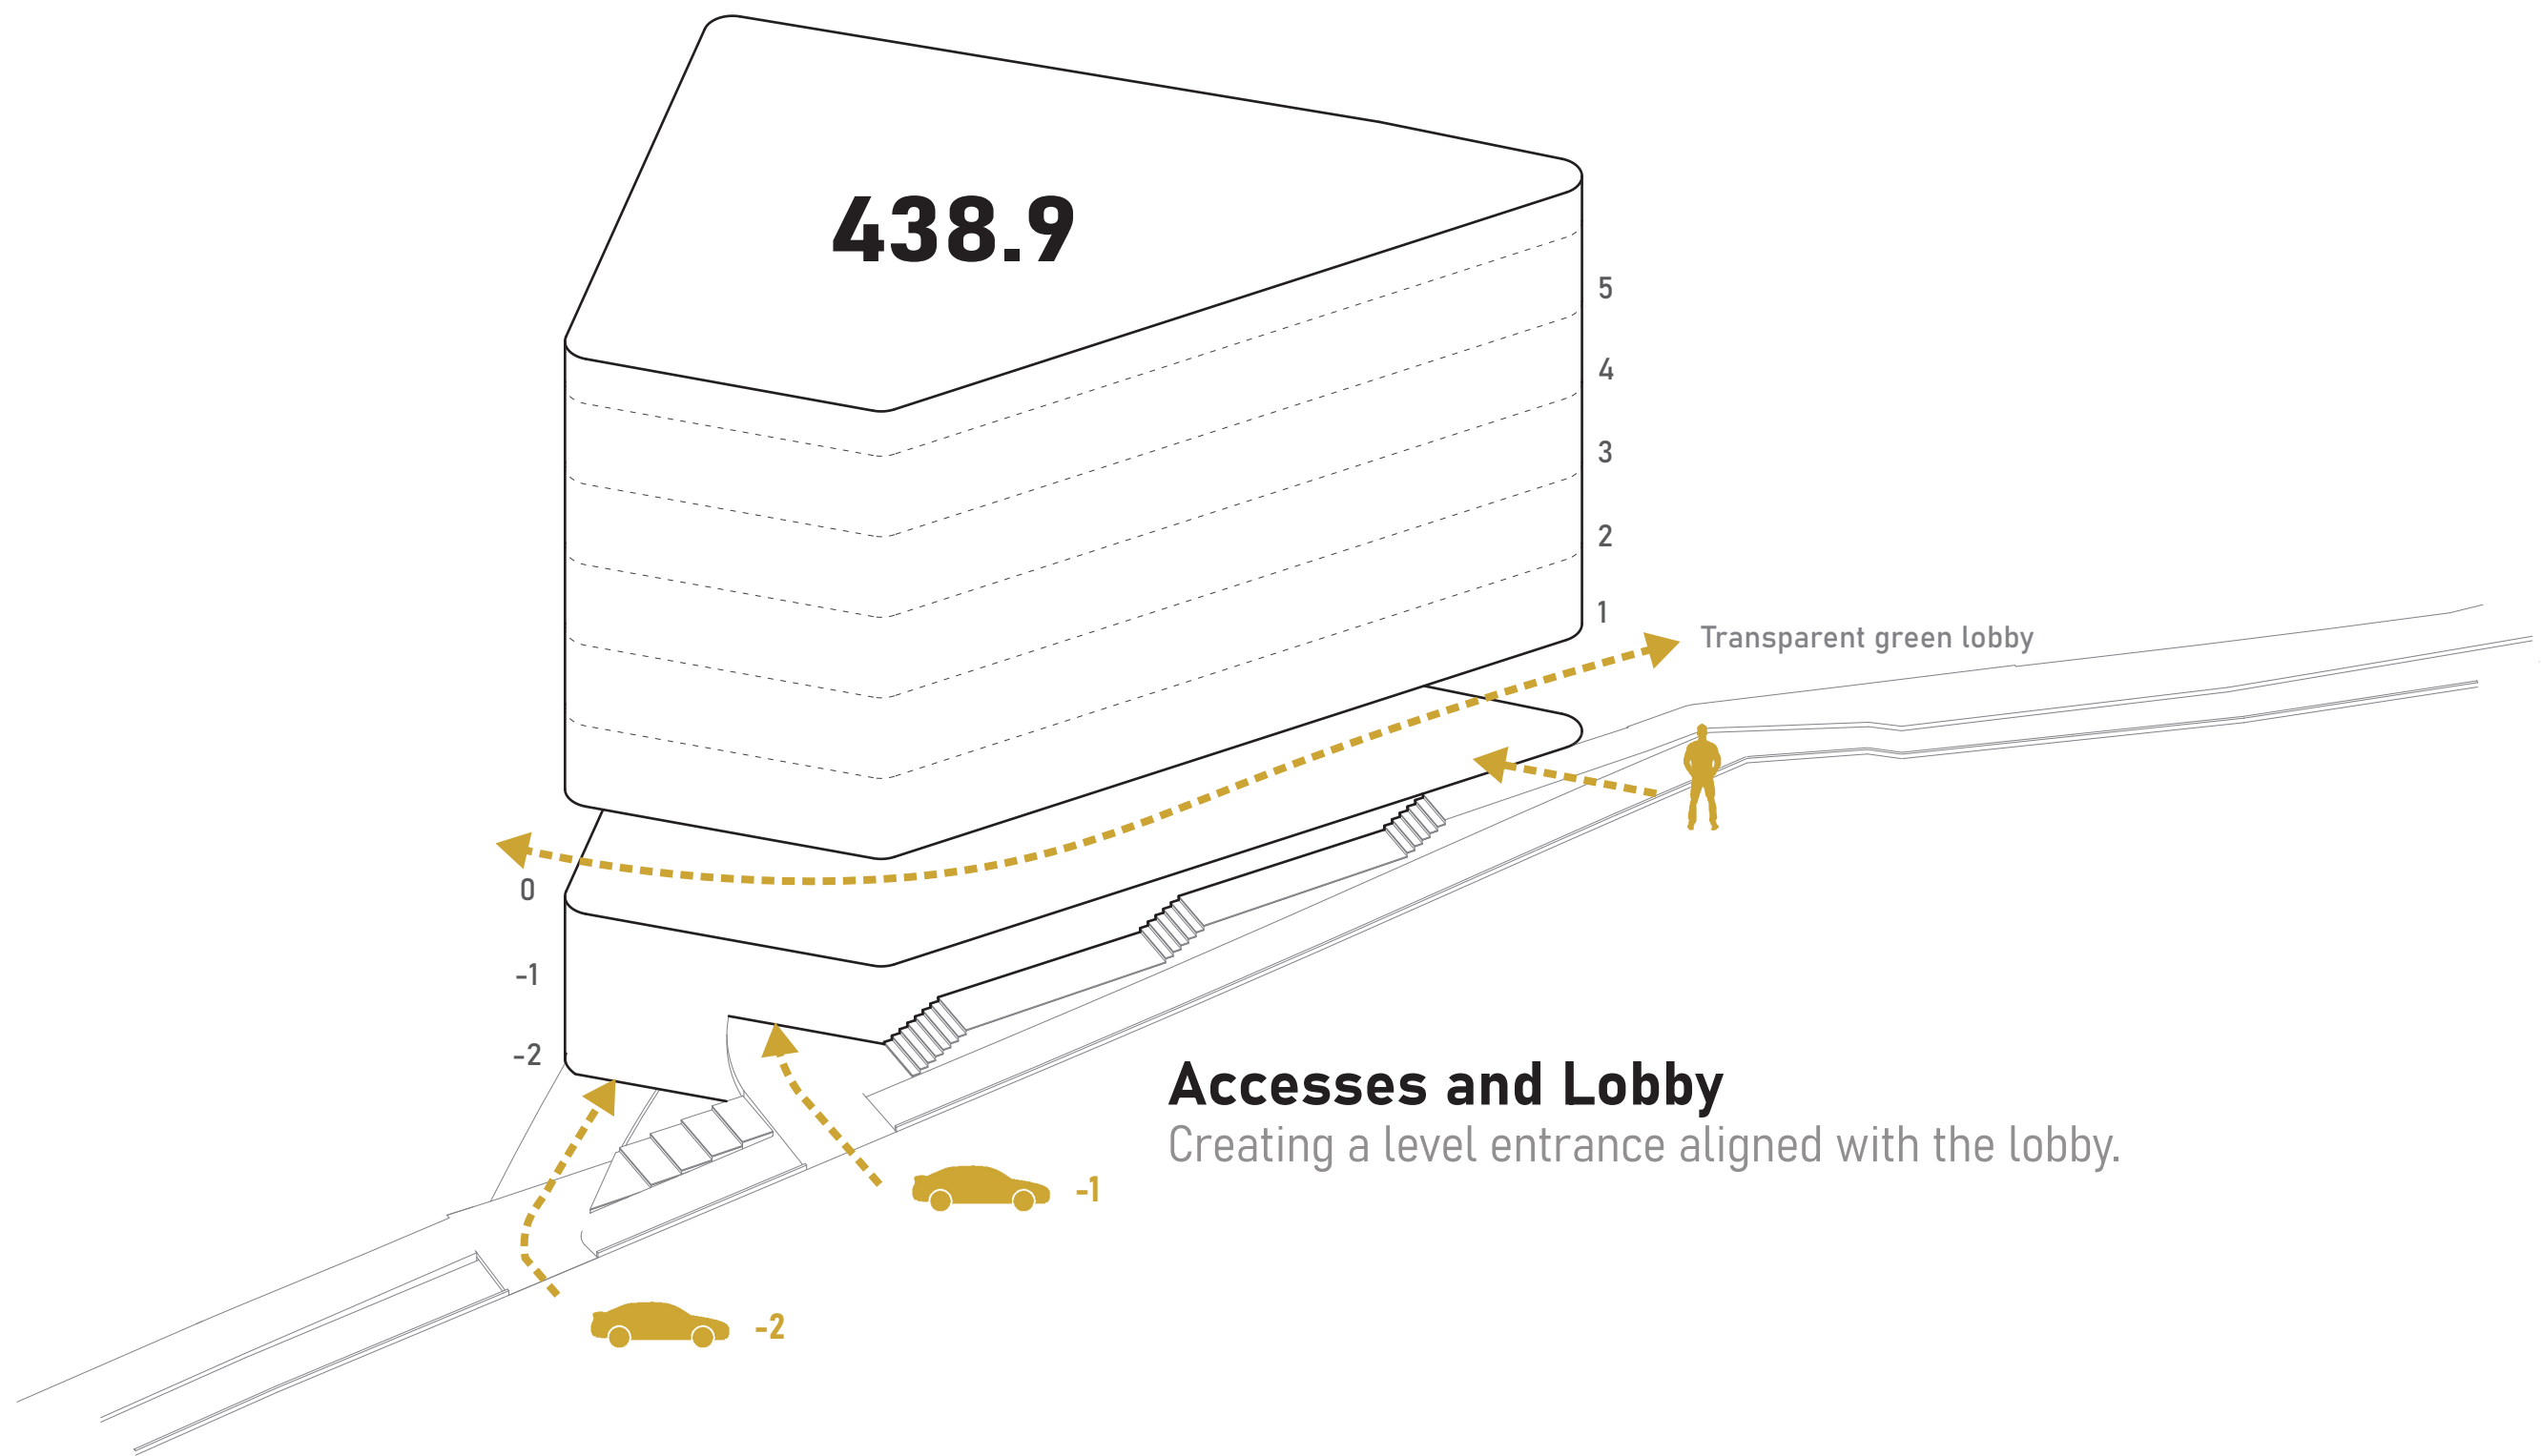


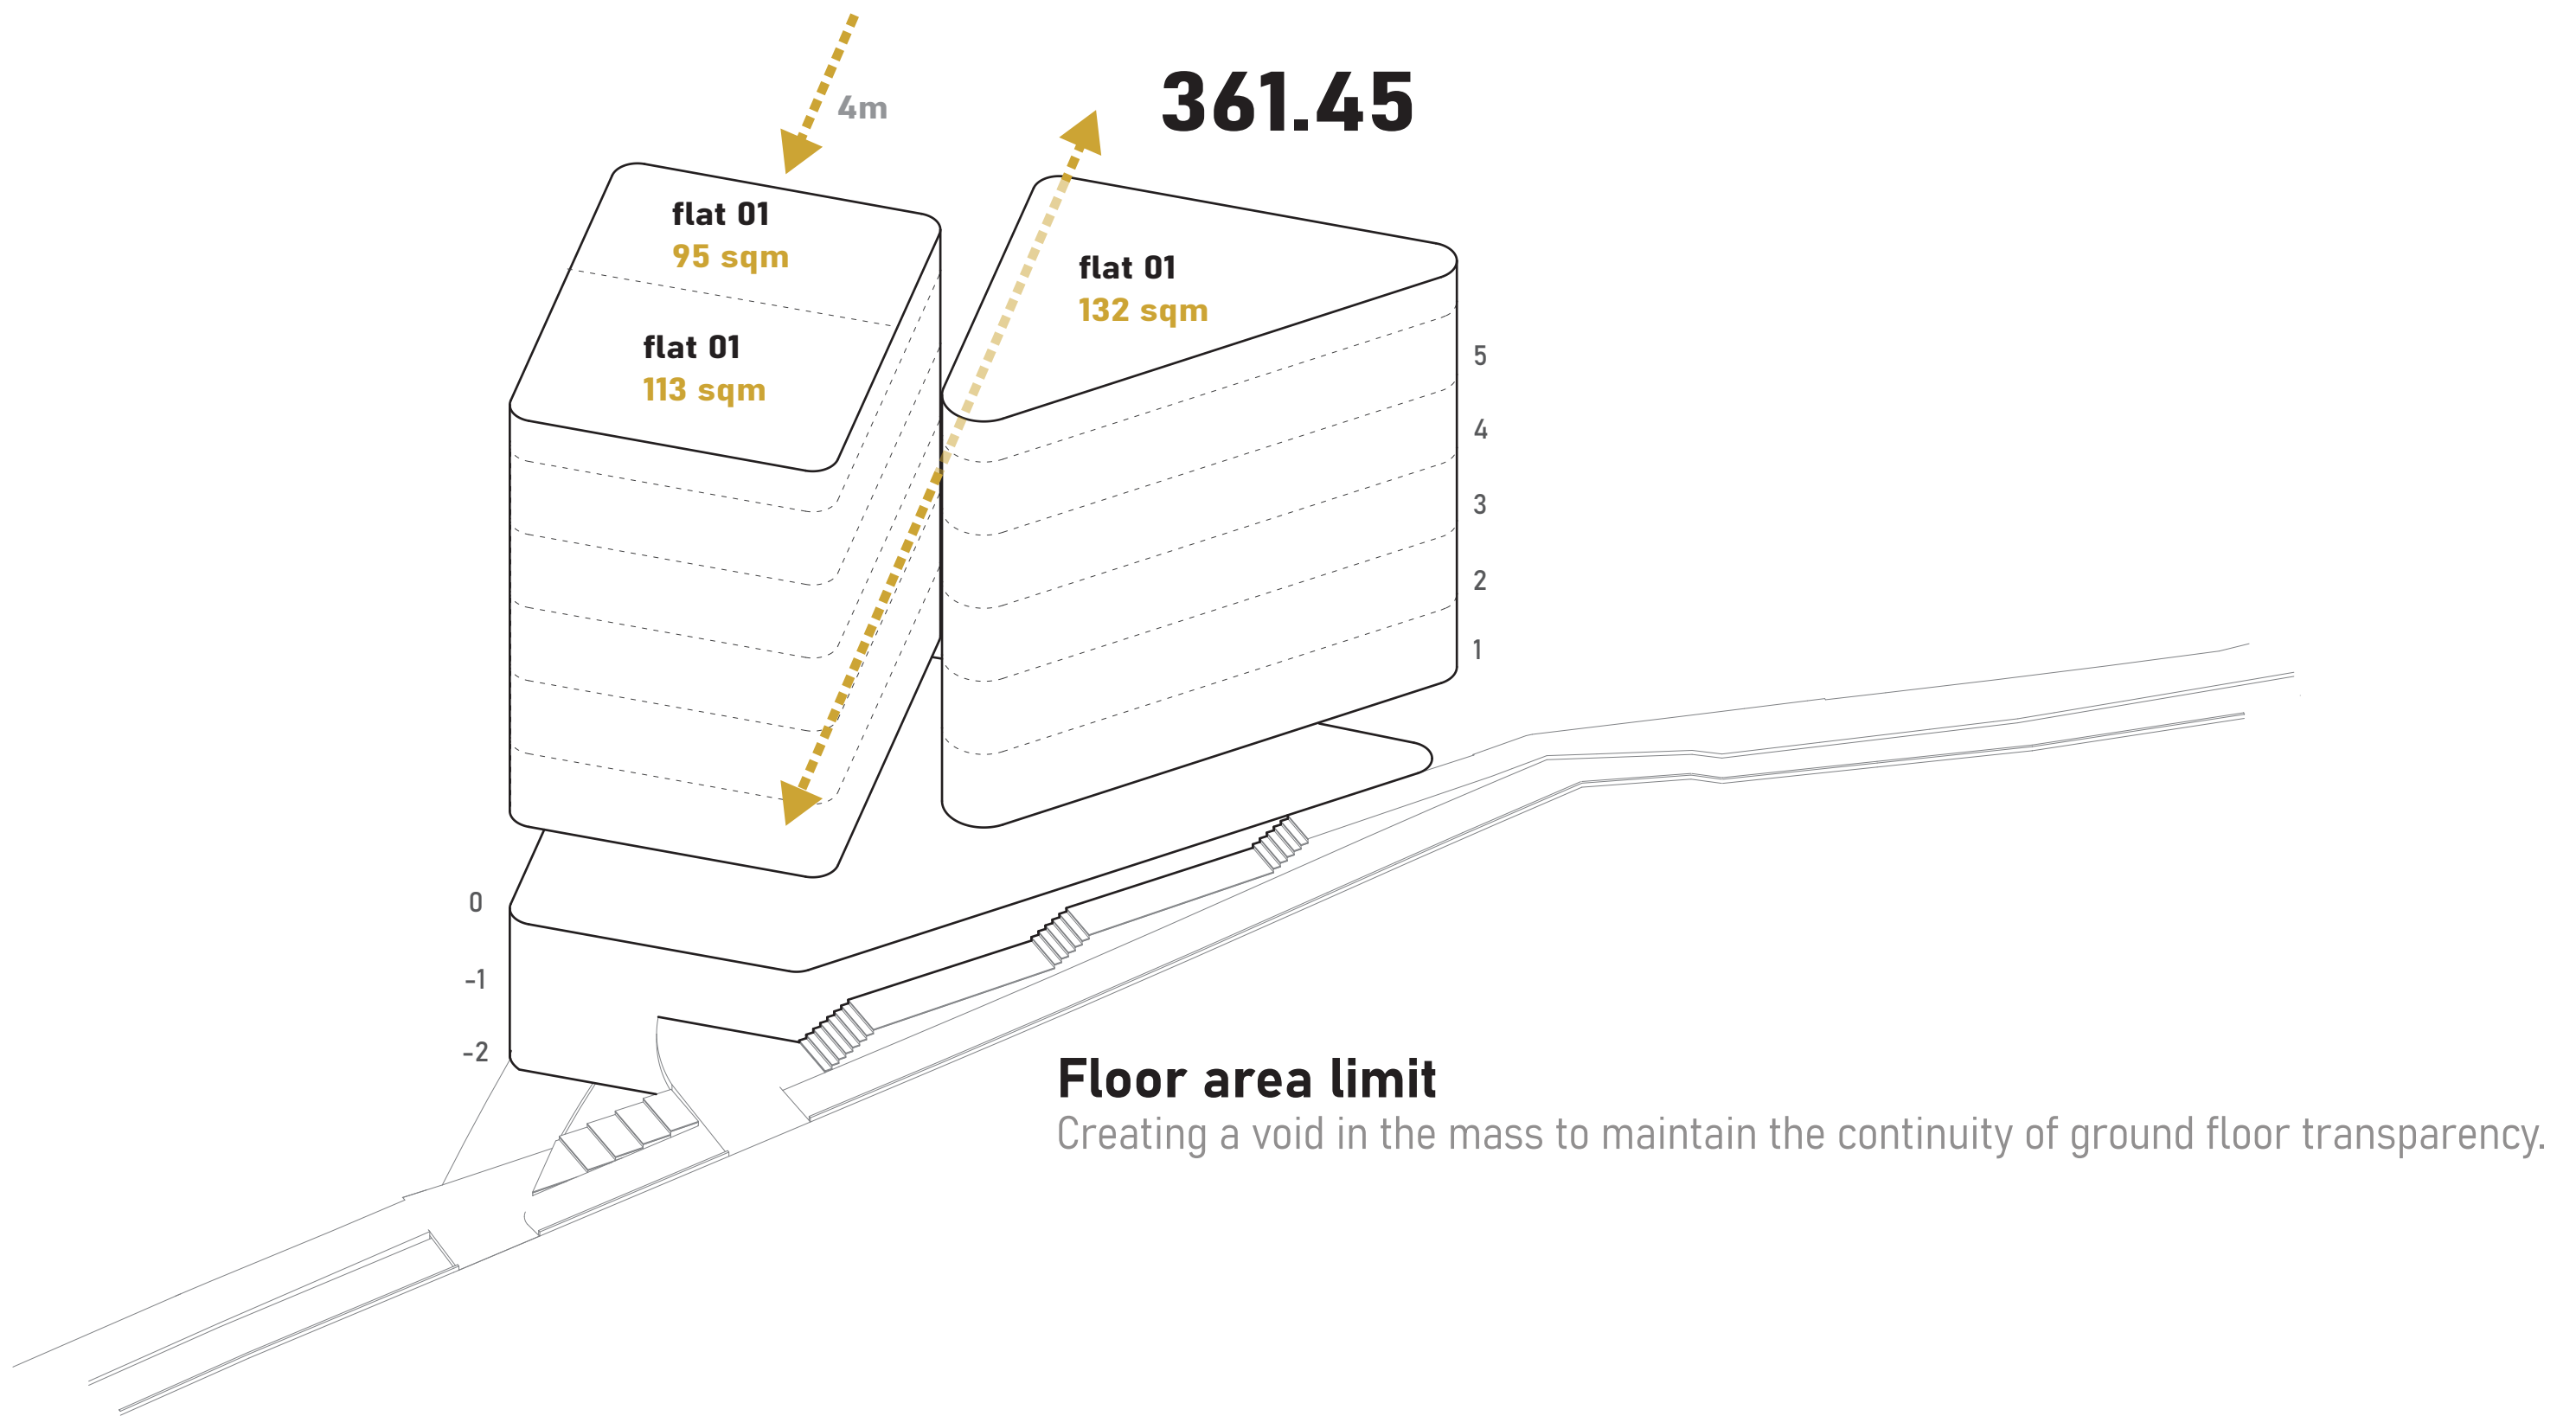

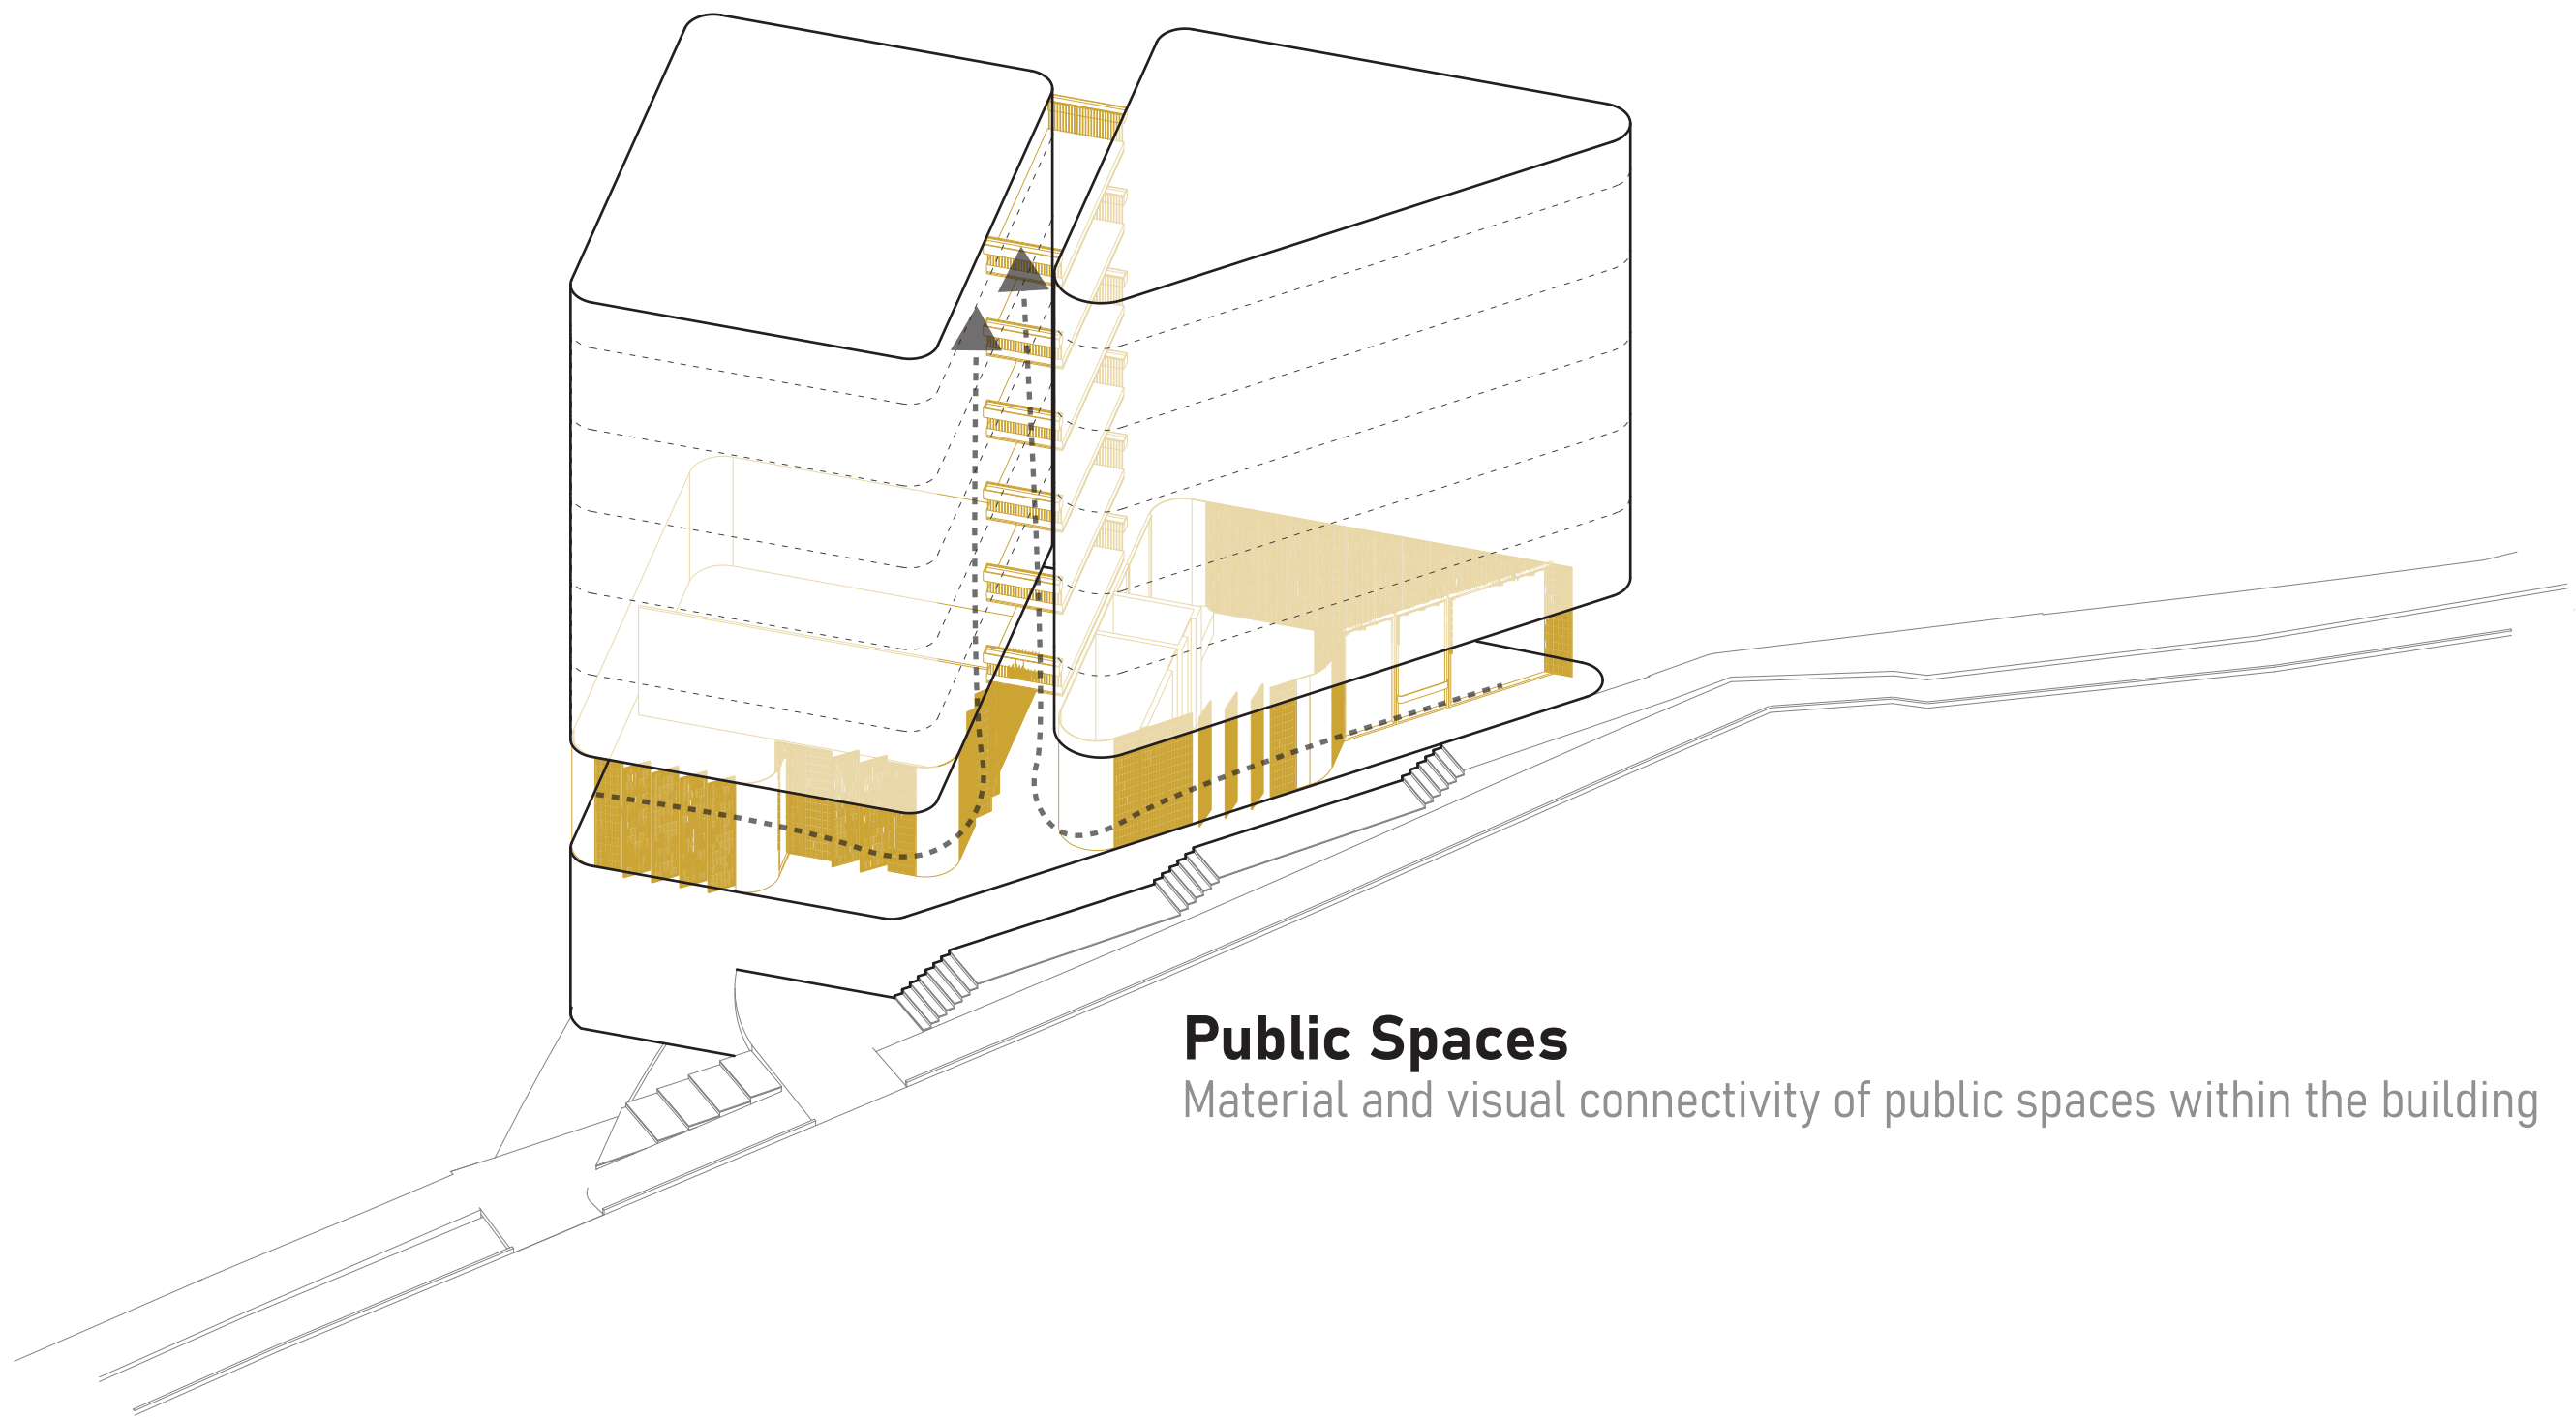

Public Spaces

Material and visual connectivity of public spaces within the building

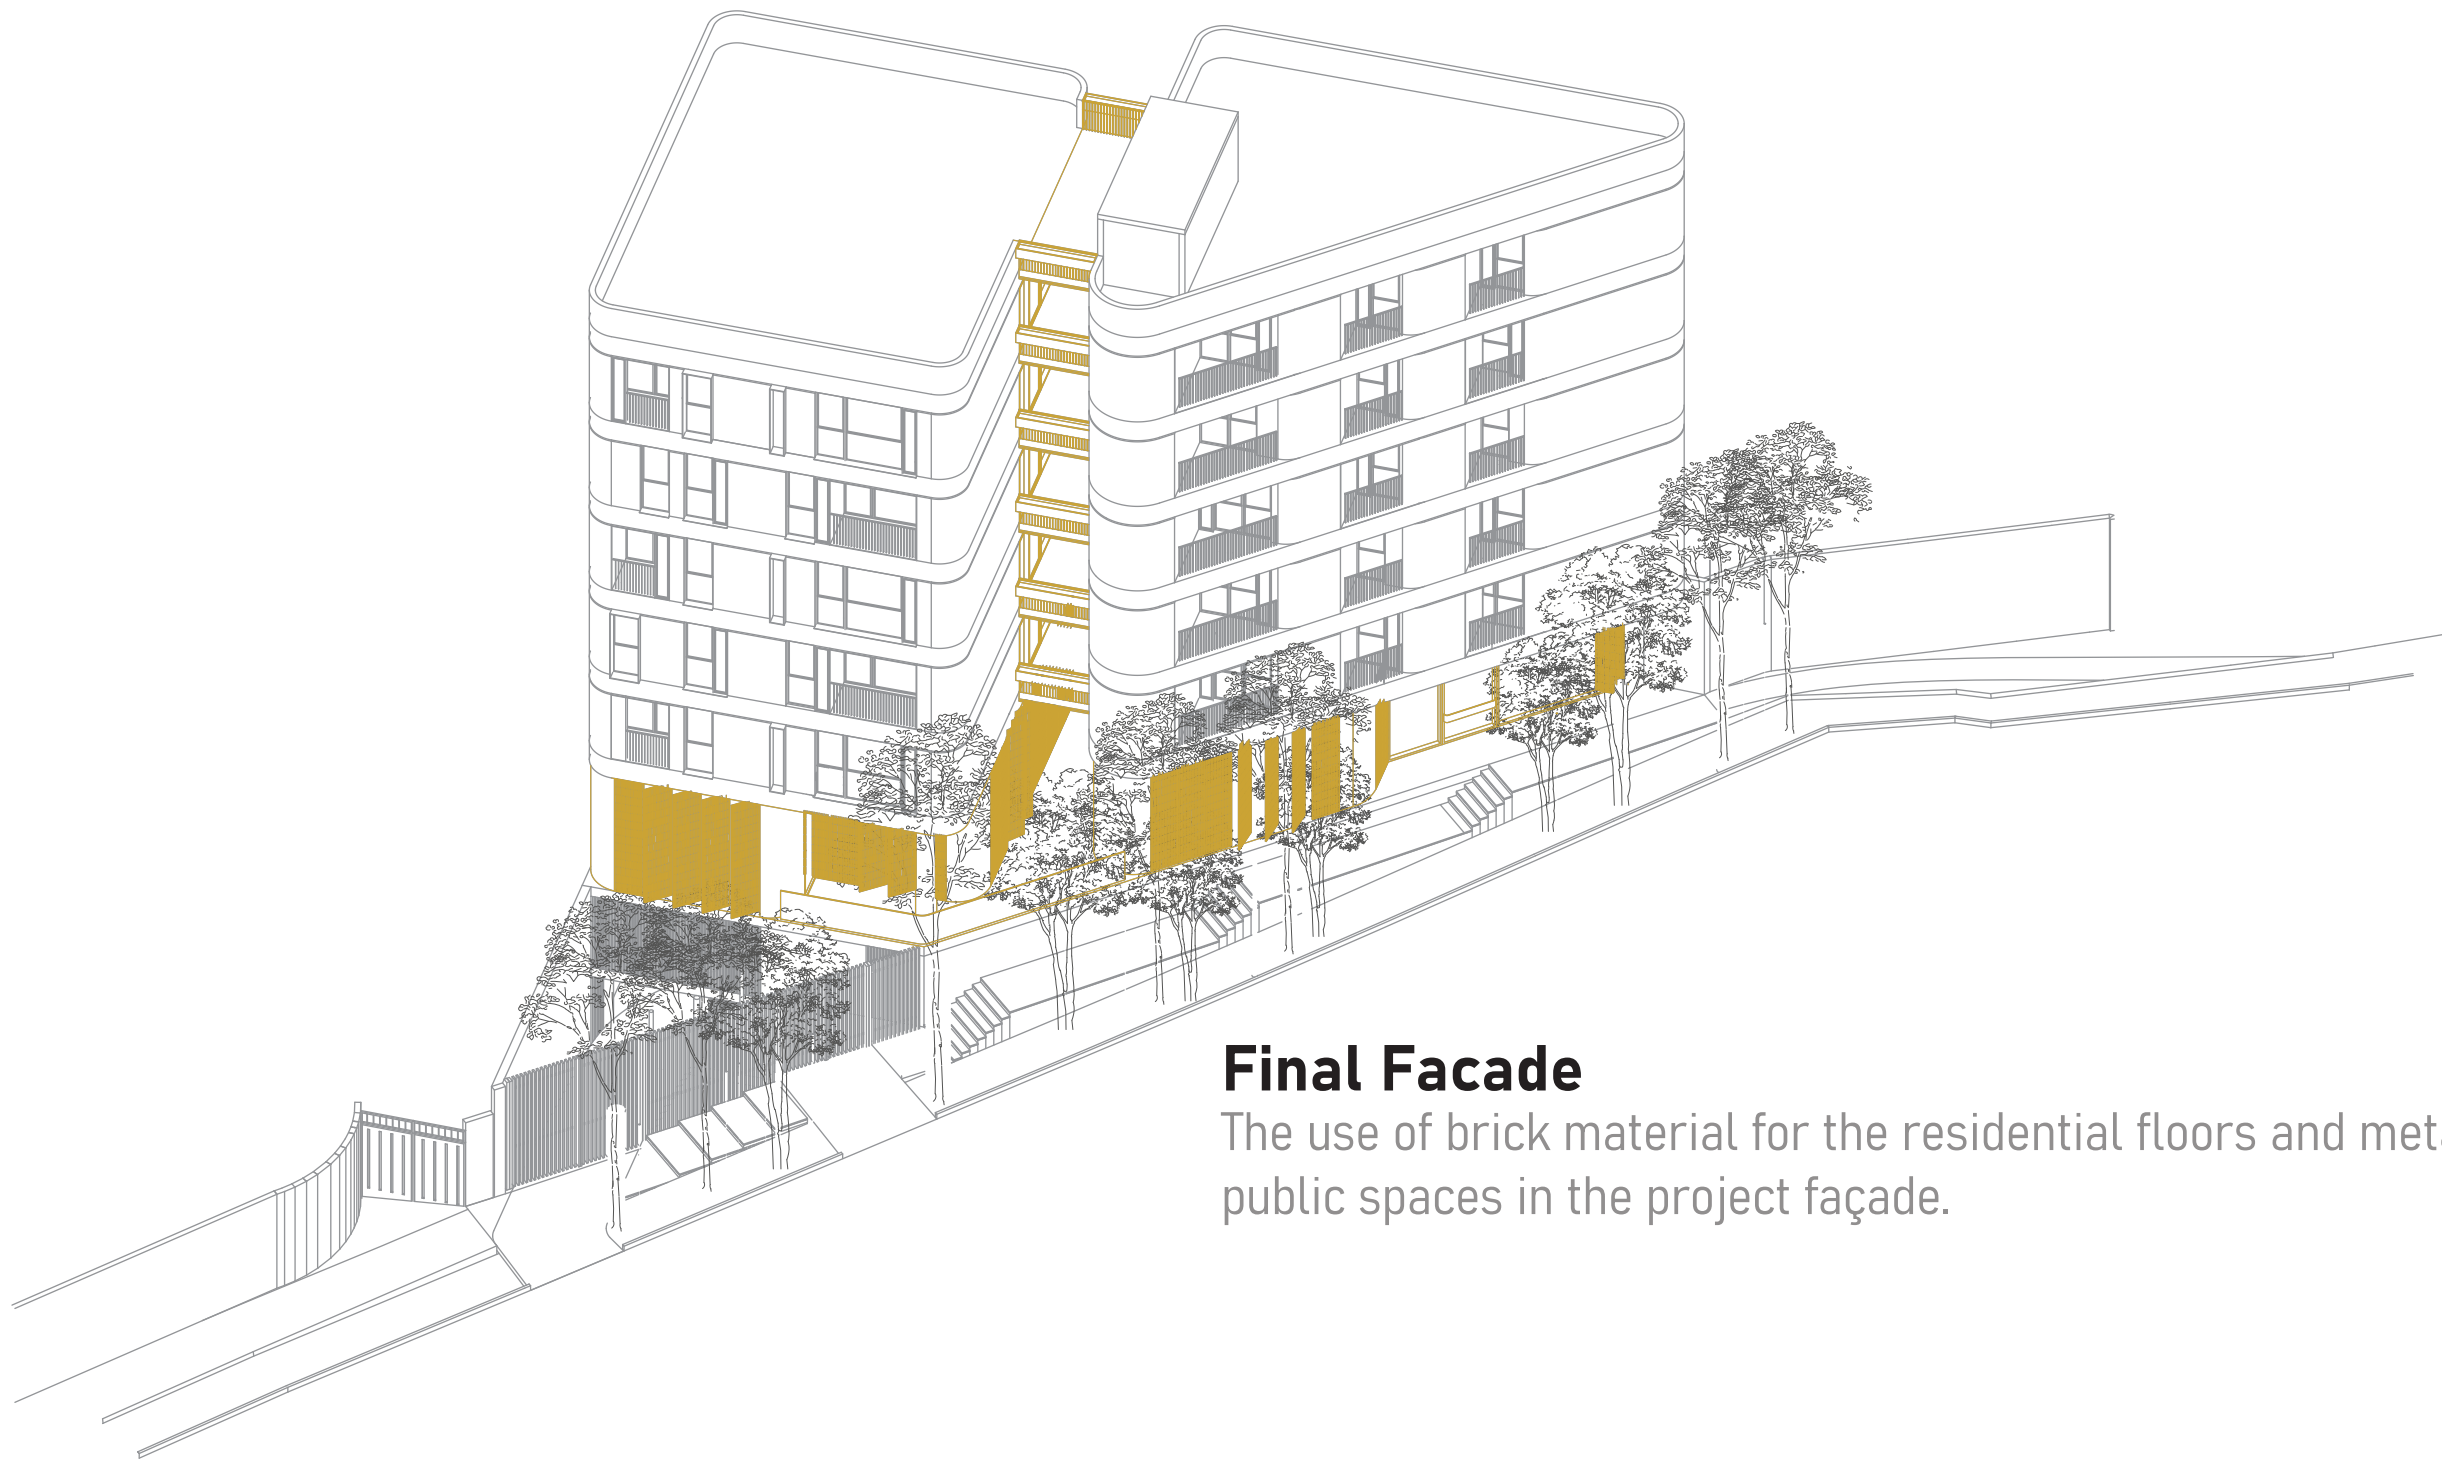

Final Facade


The use of brick material for the residential floors and metal for the building's public spaces in the project façade.




East Facade




Ground Floor Area

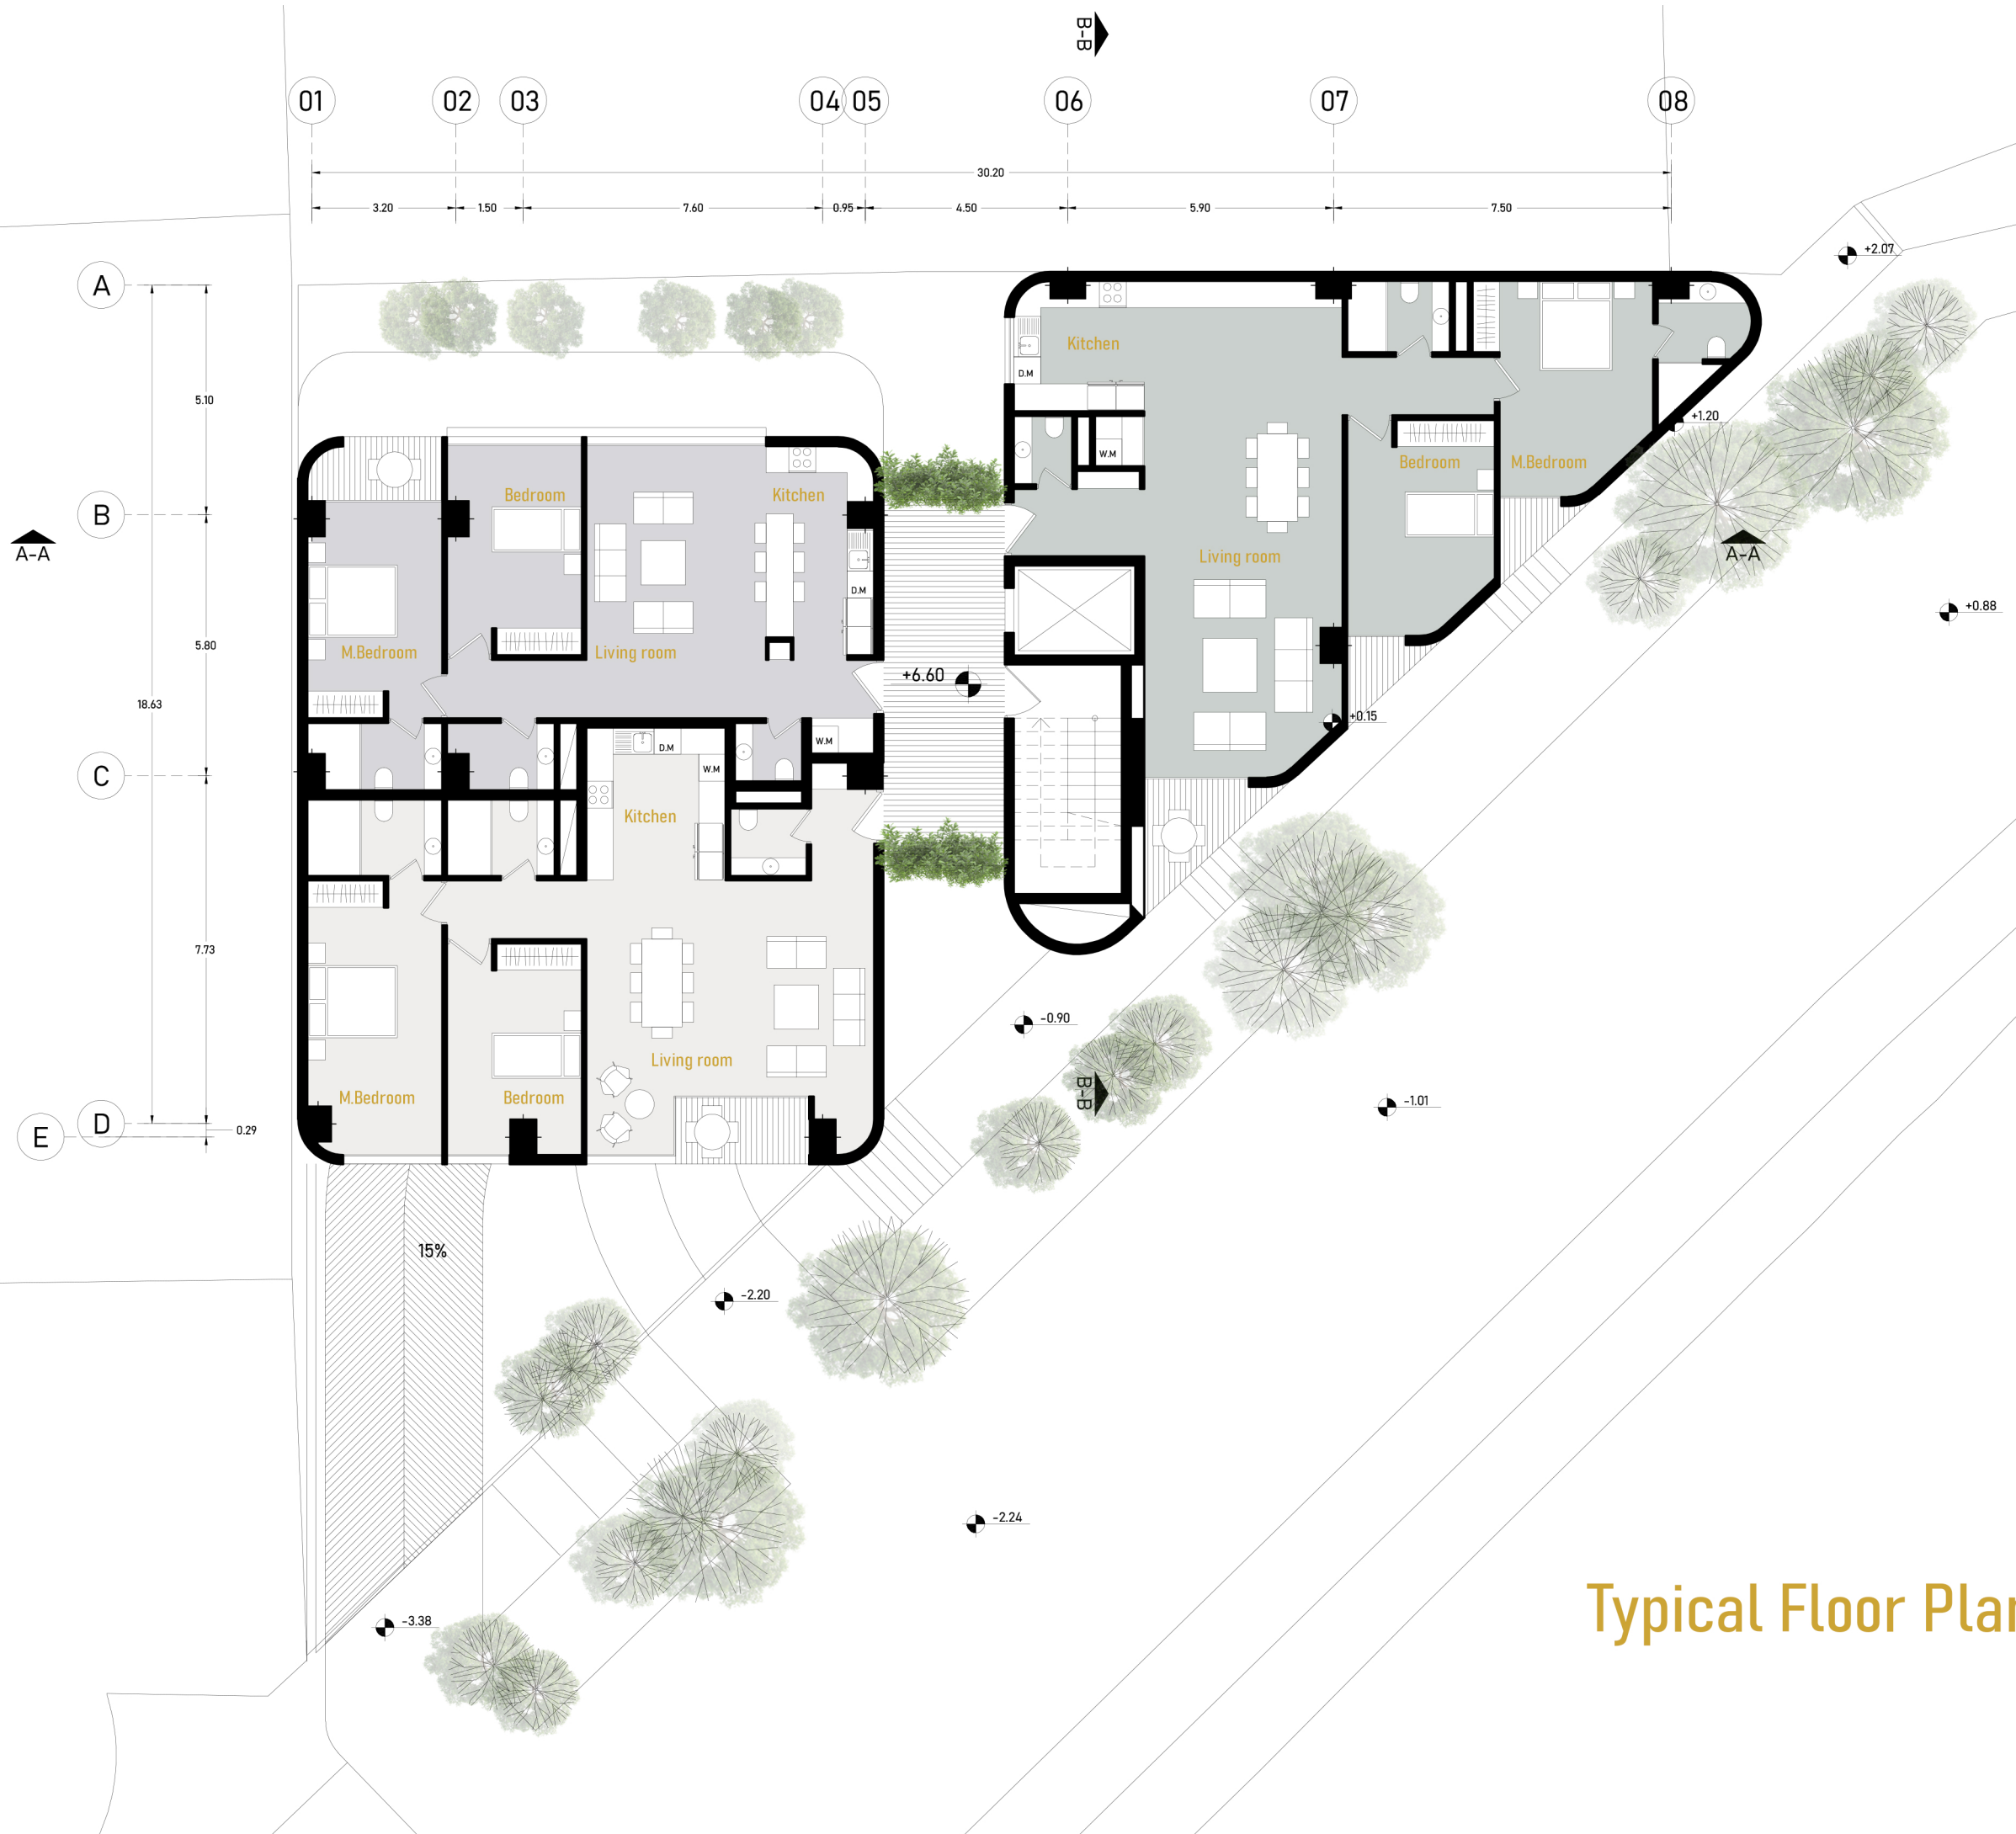


Typical Floor Plan

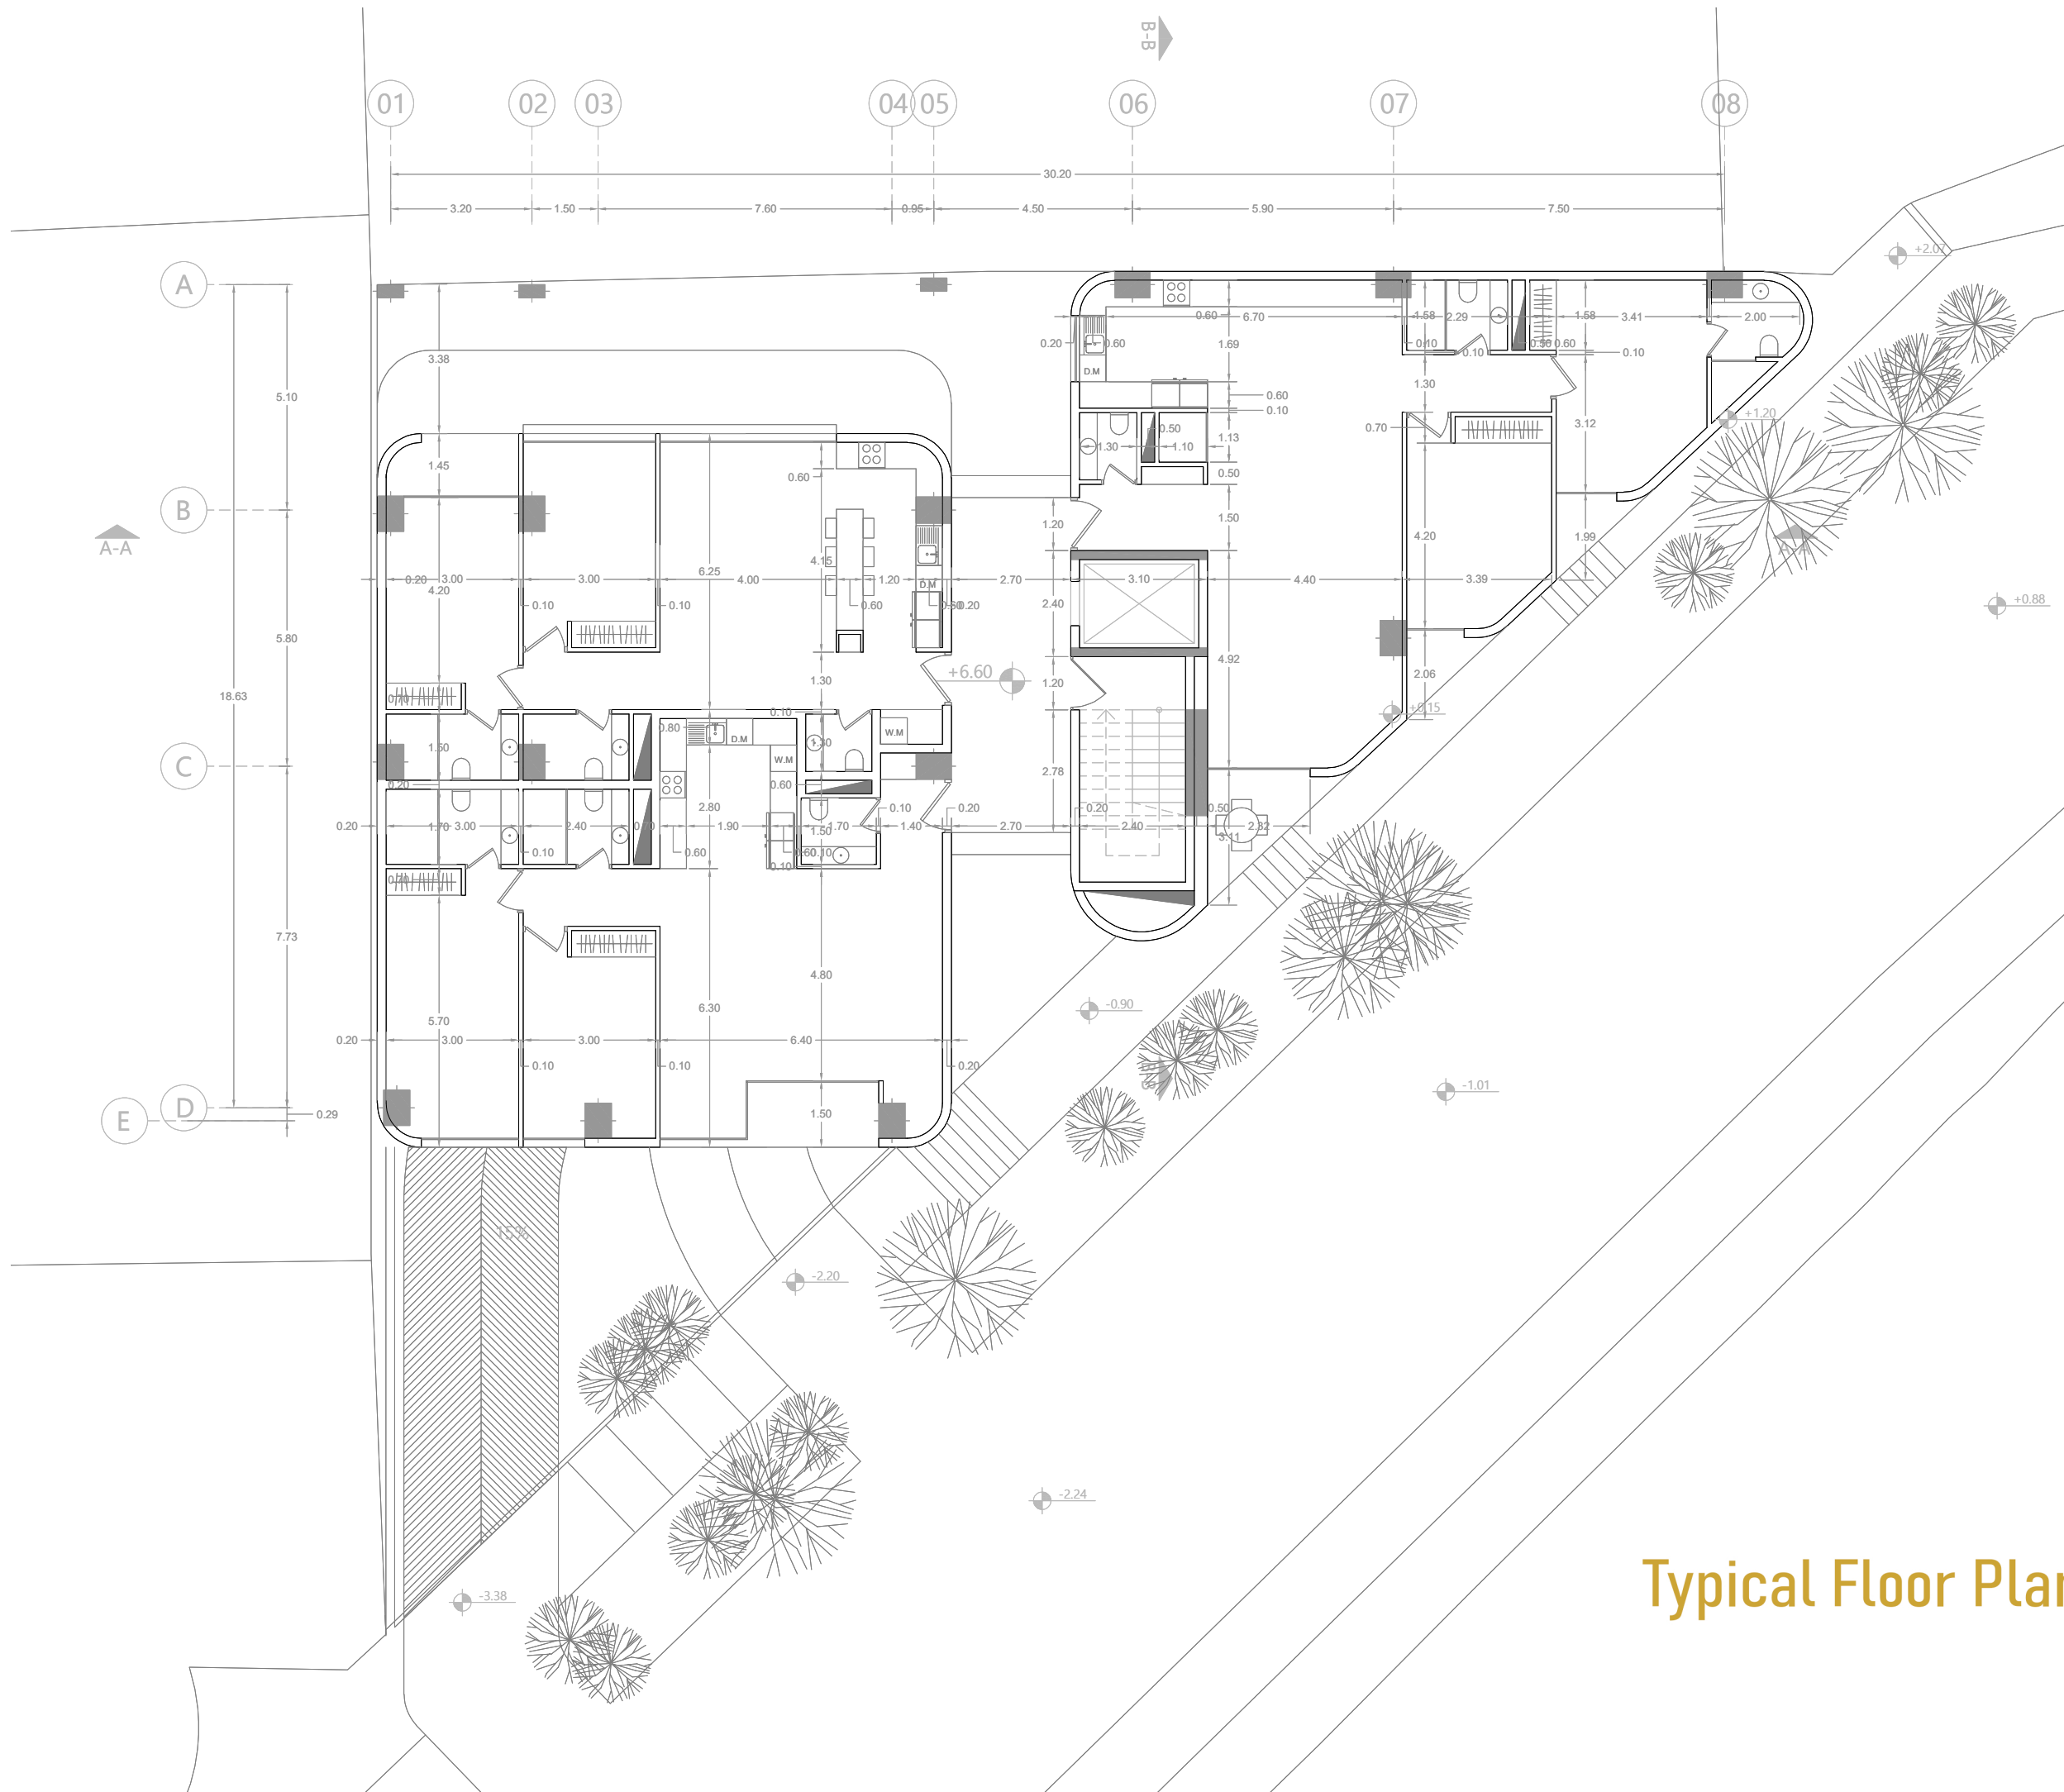


Typical Floor Plan

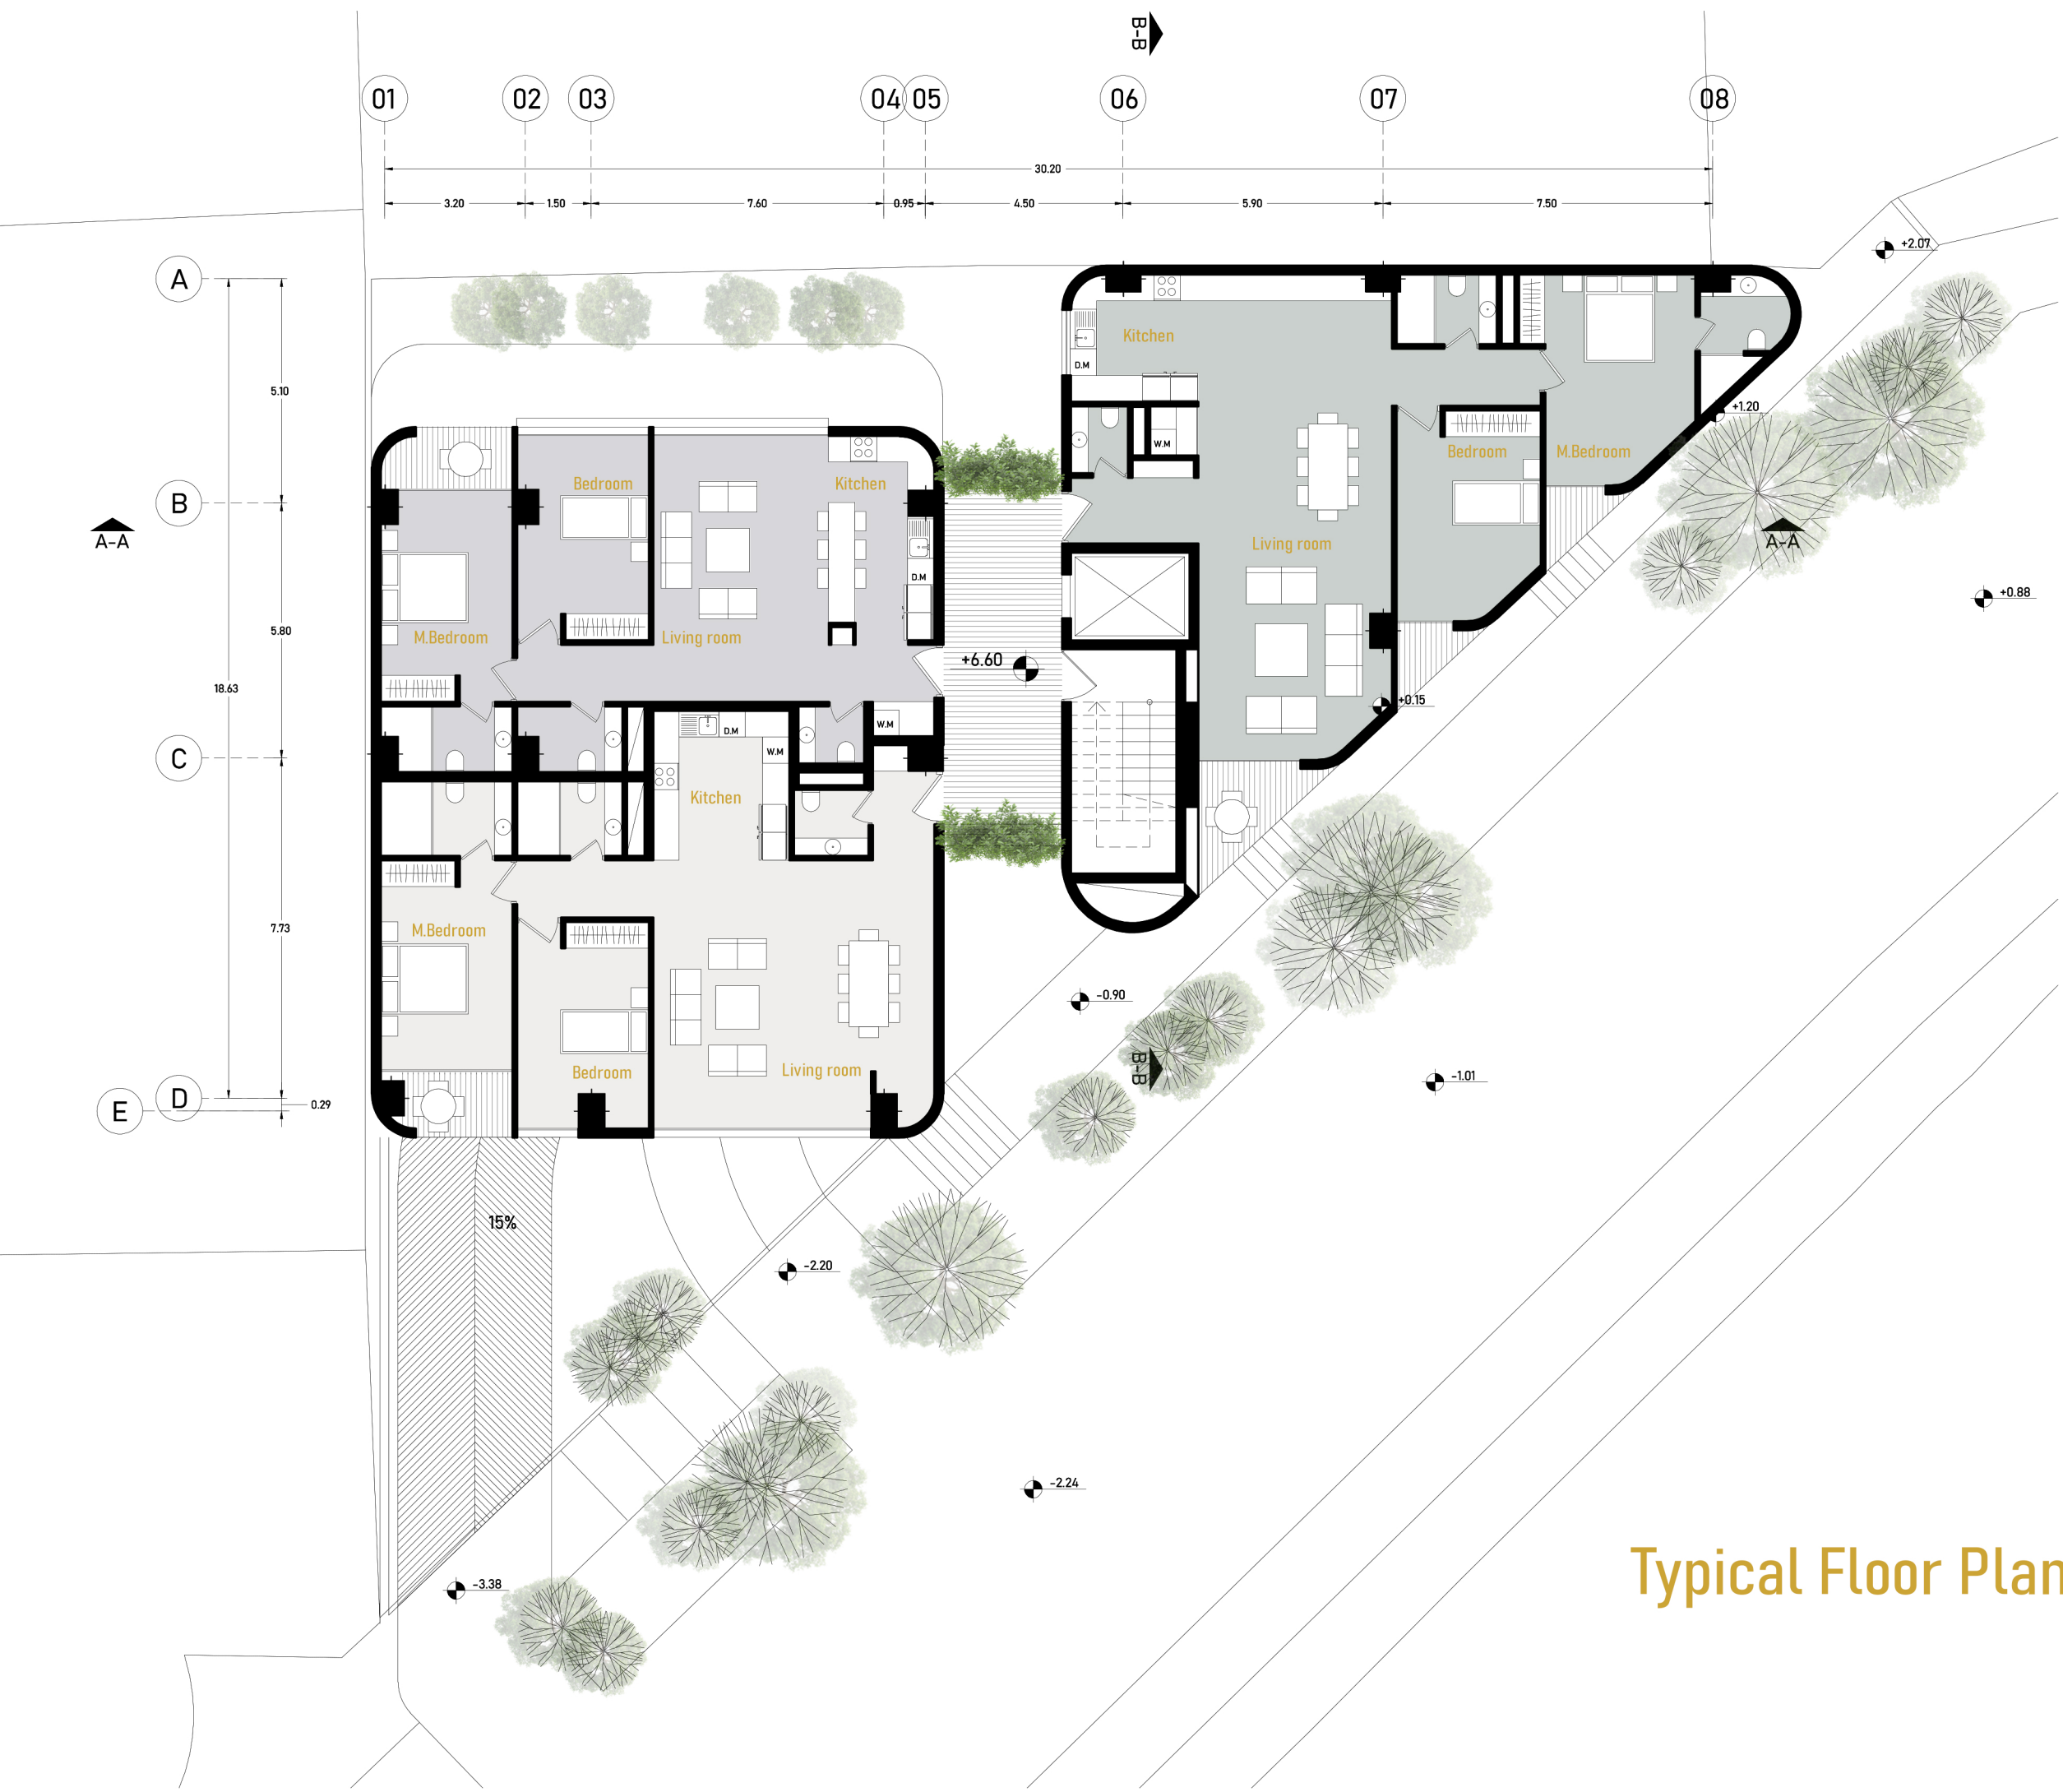


Typical Floor Plan

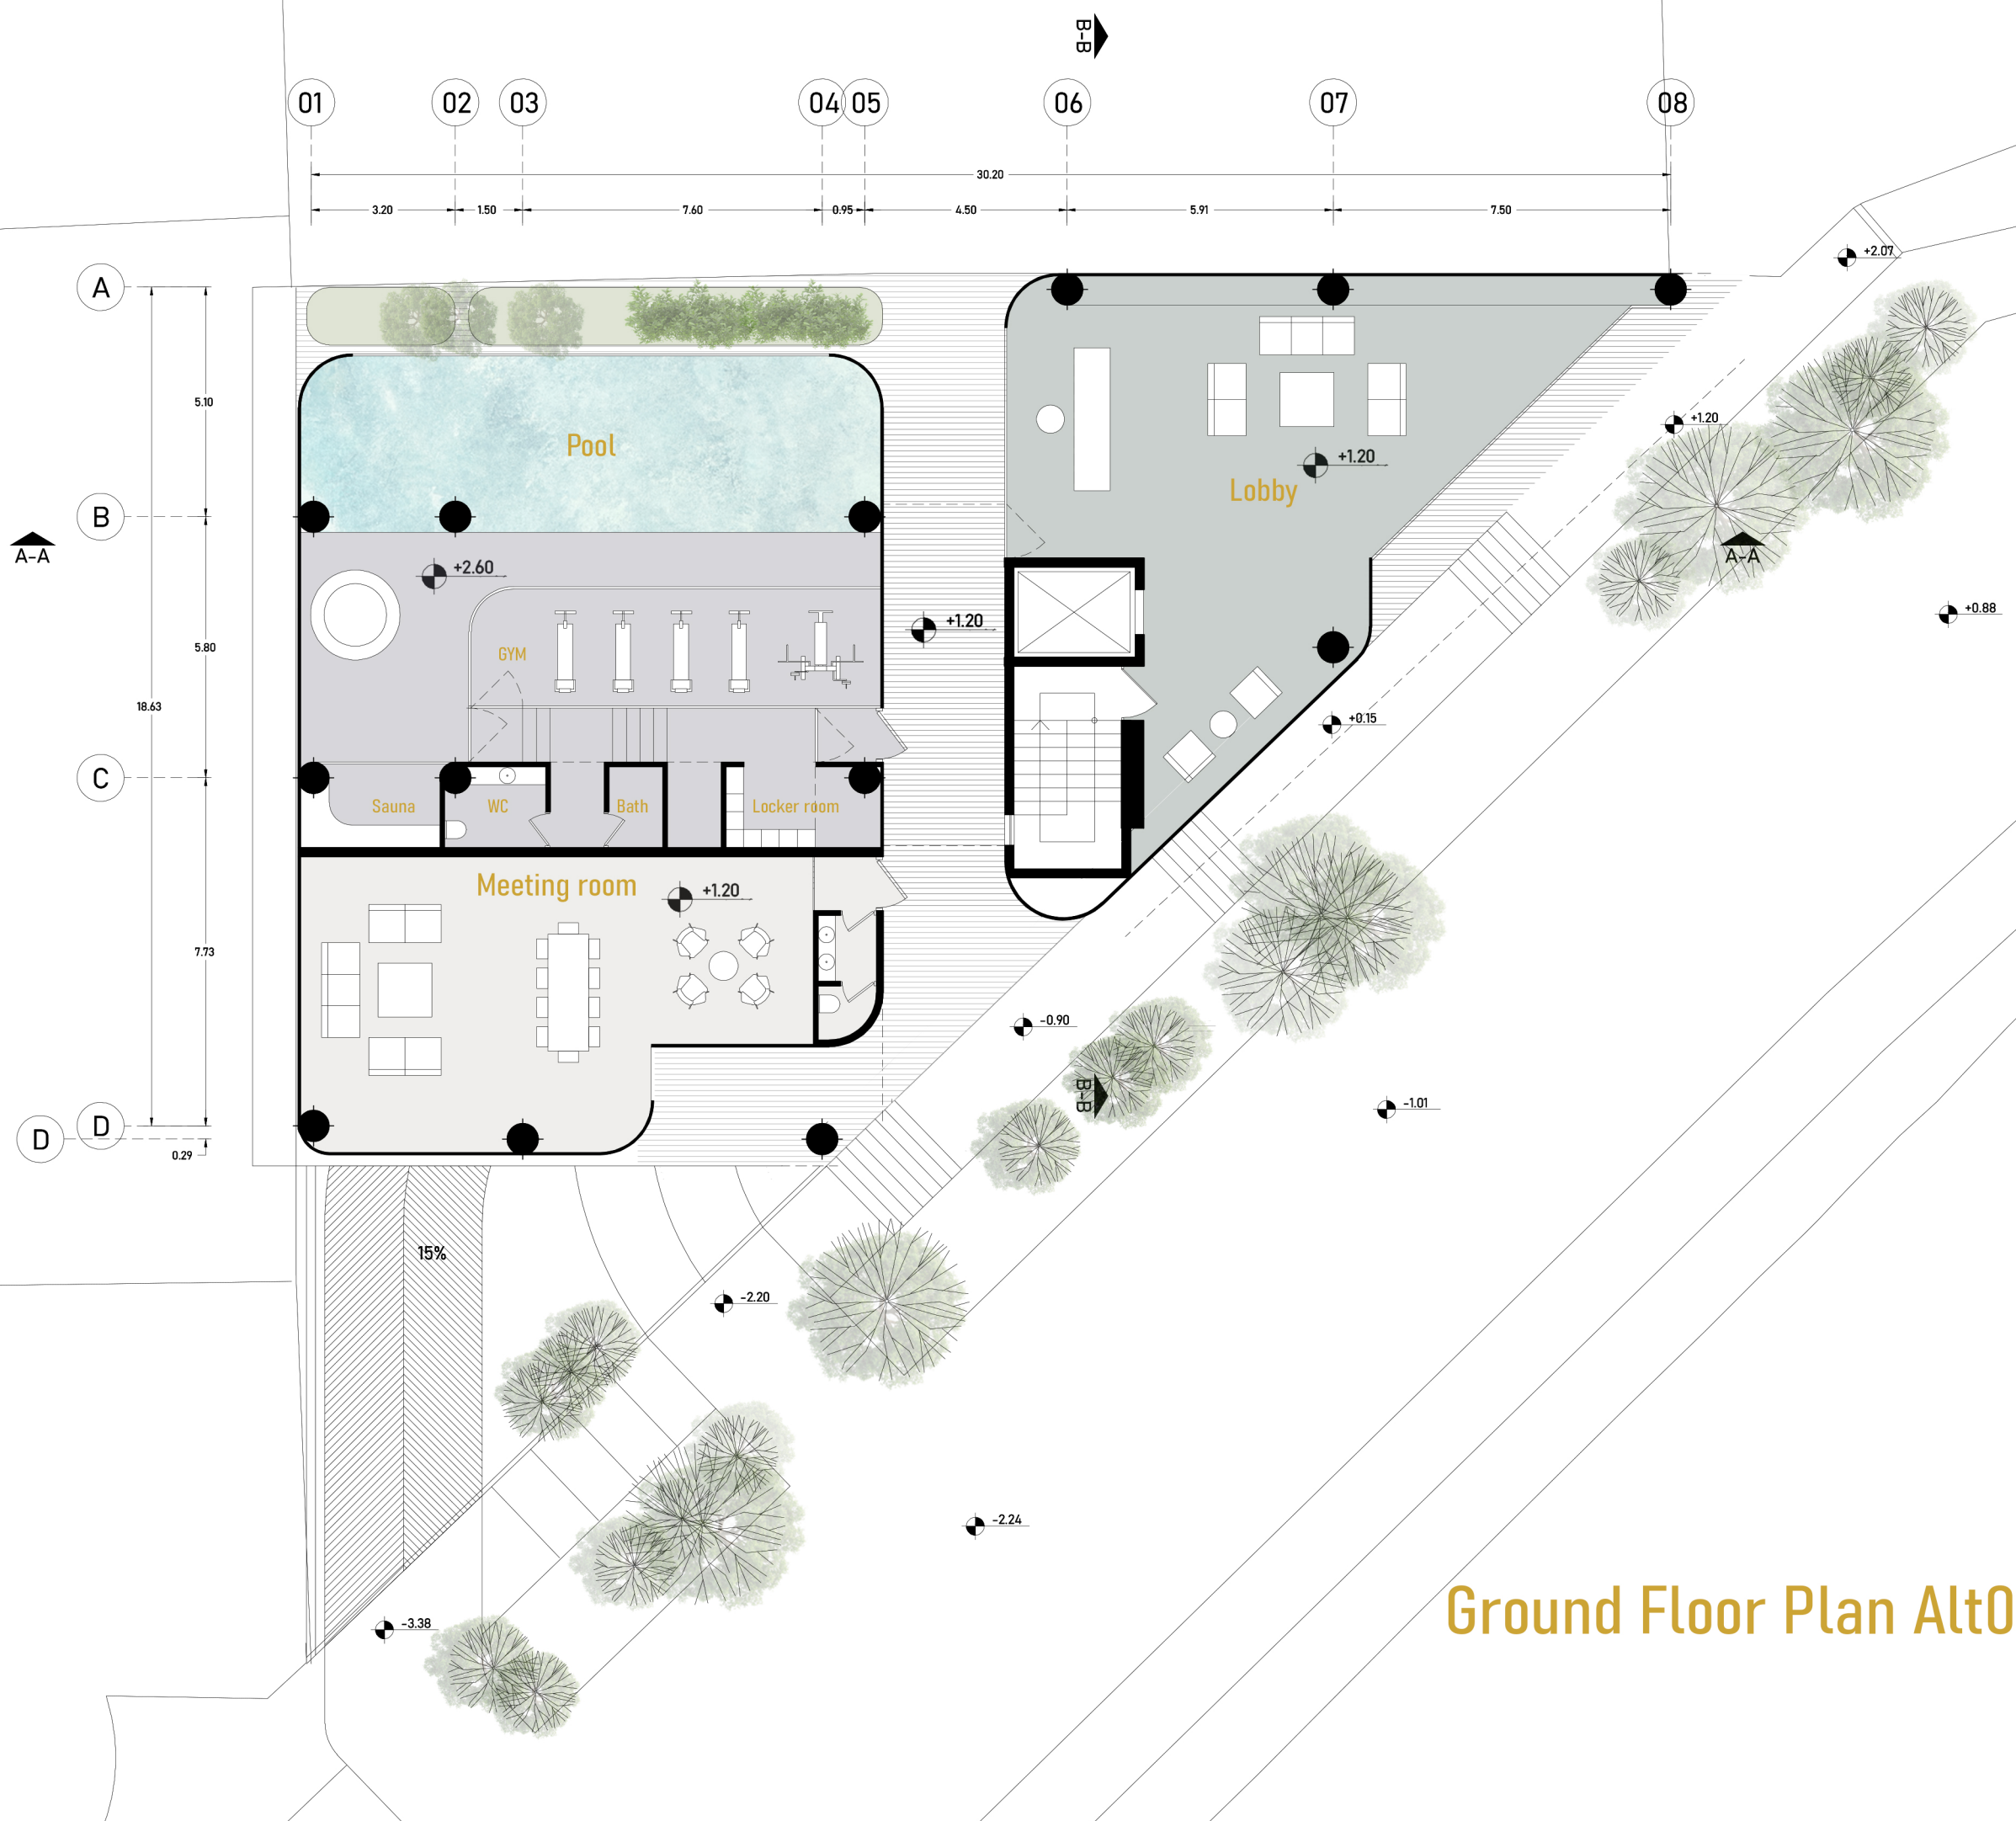


Ground Floor Plan Alt01

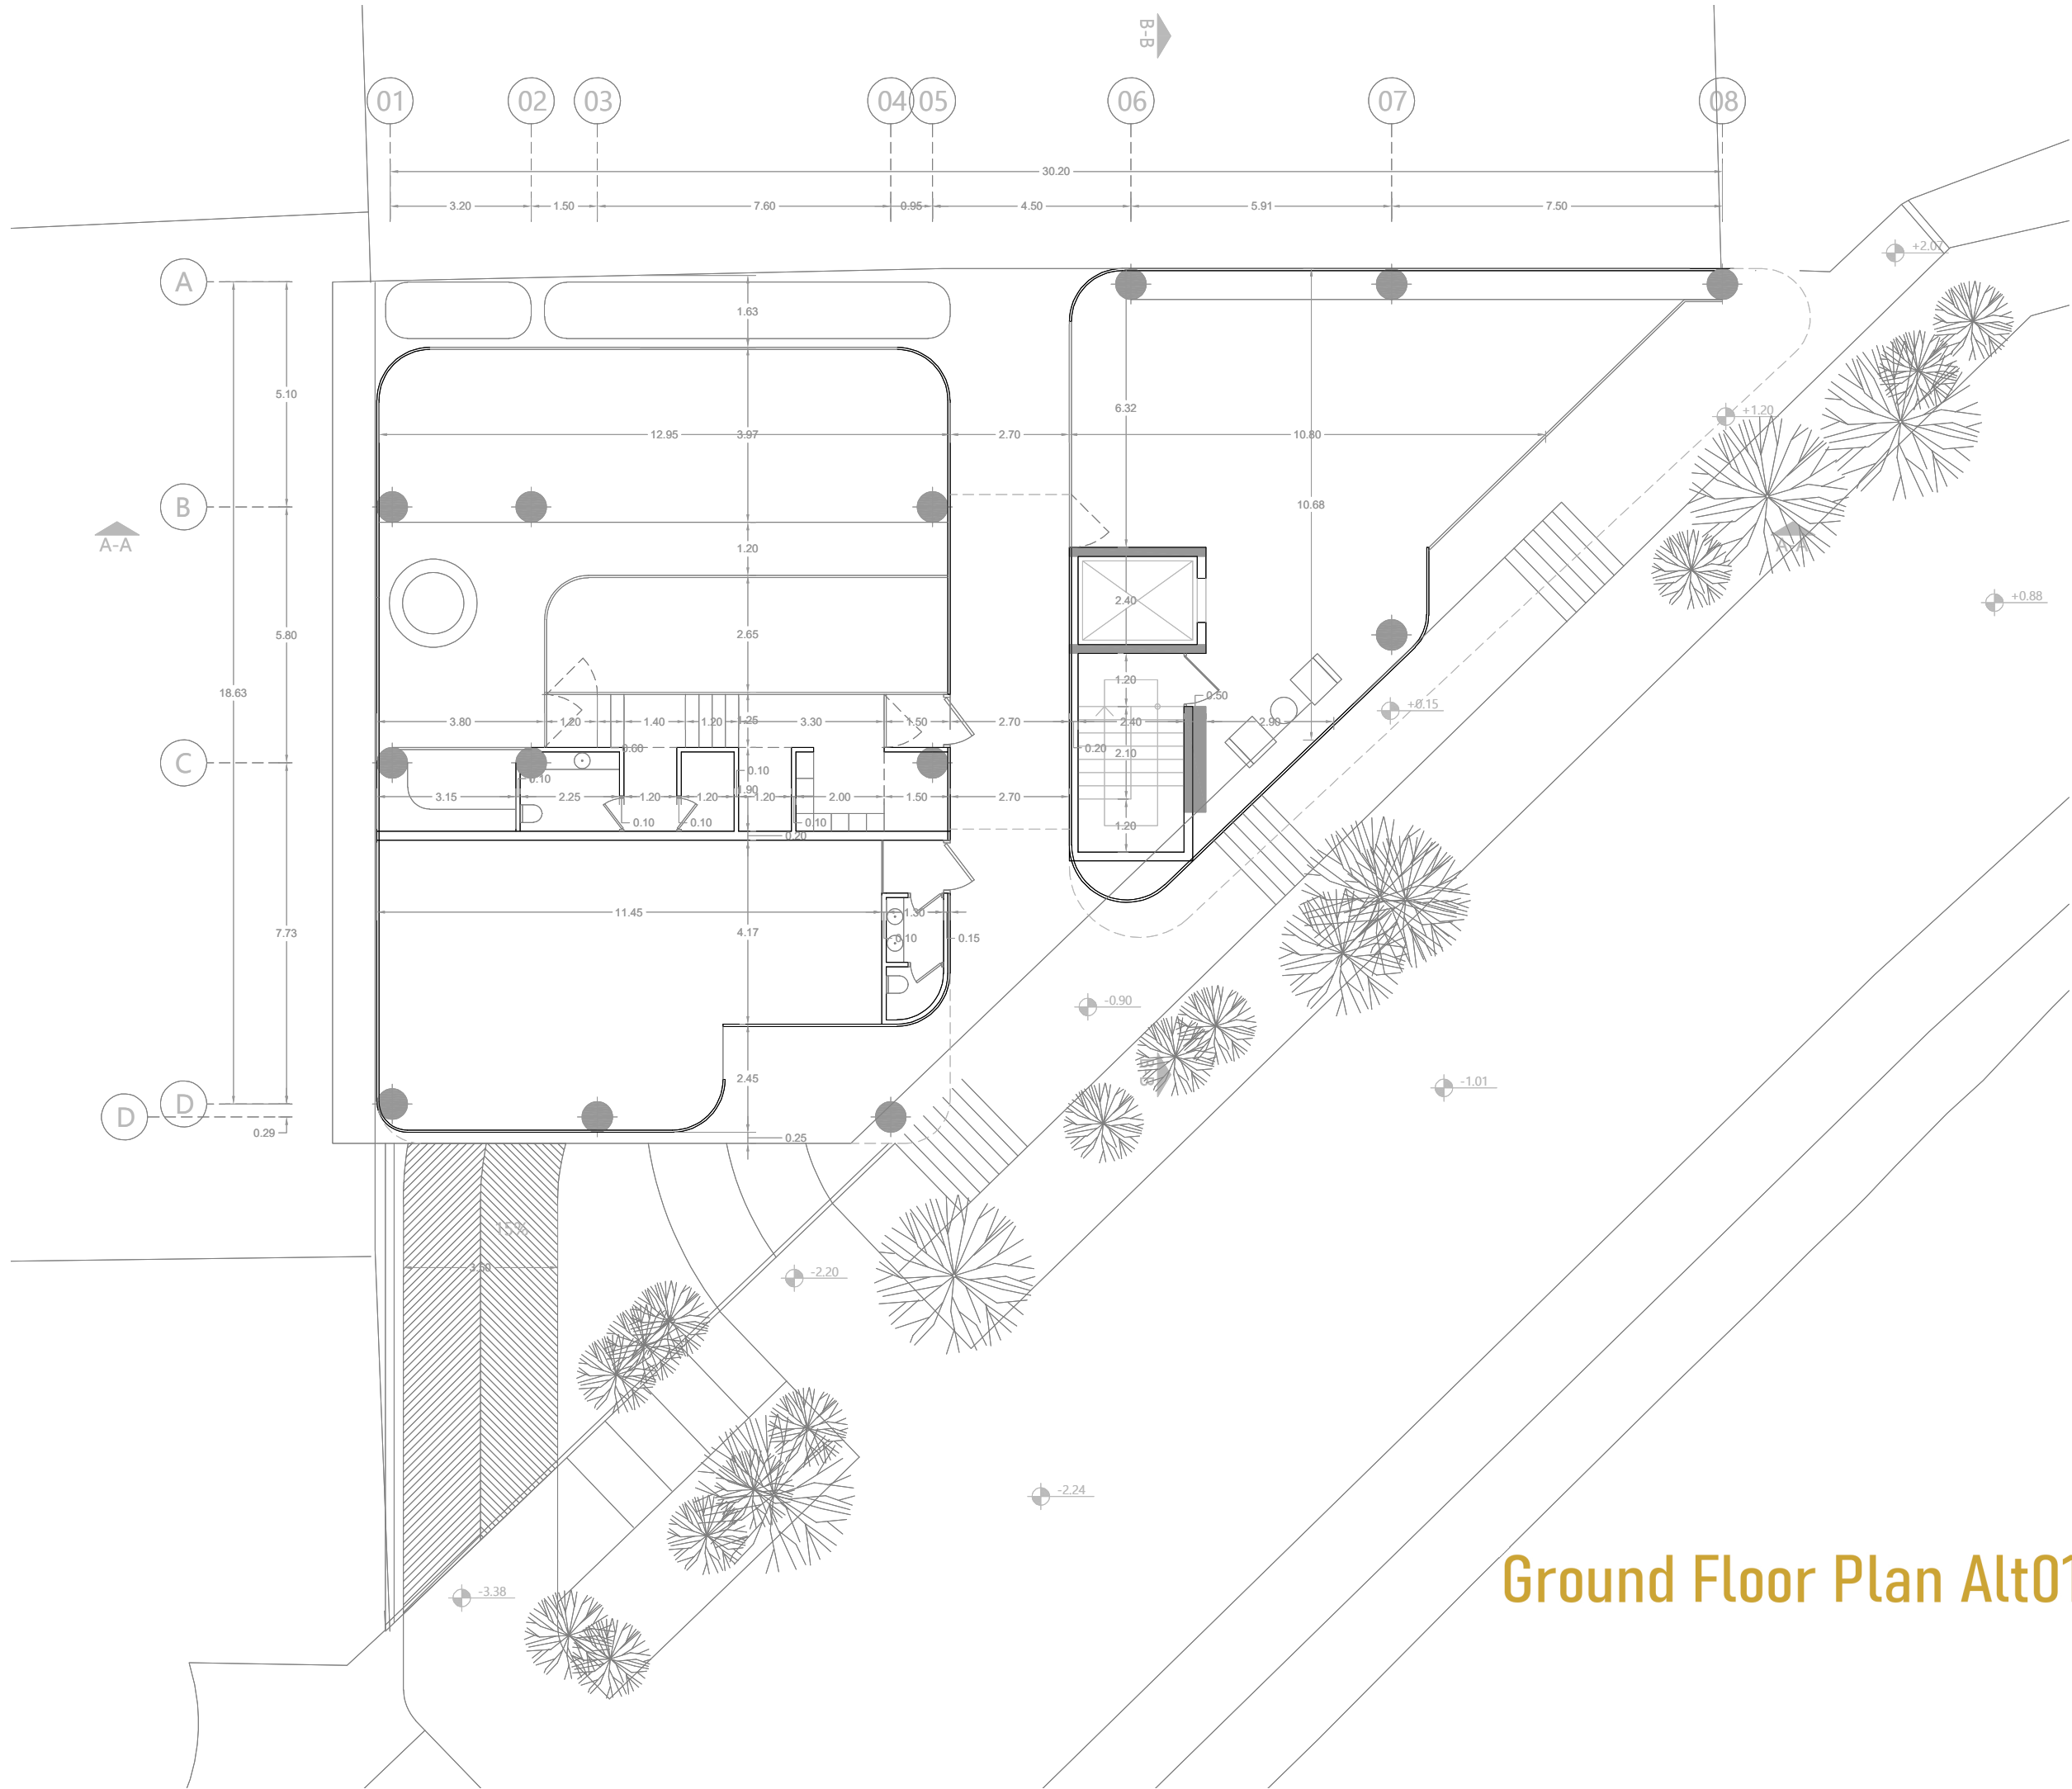

Ground Floor Plan Alt01

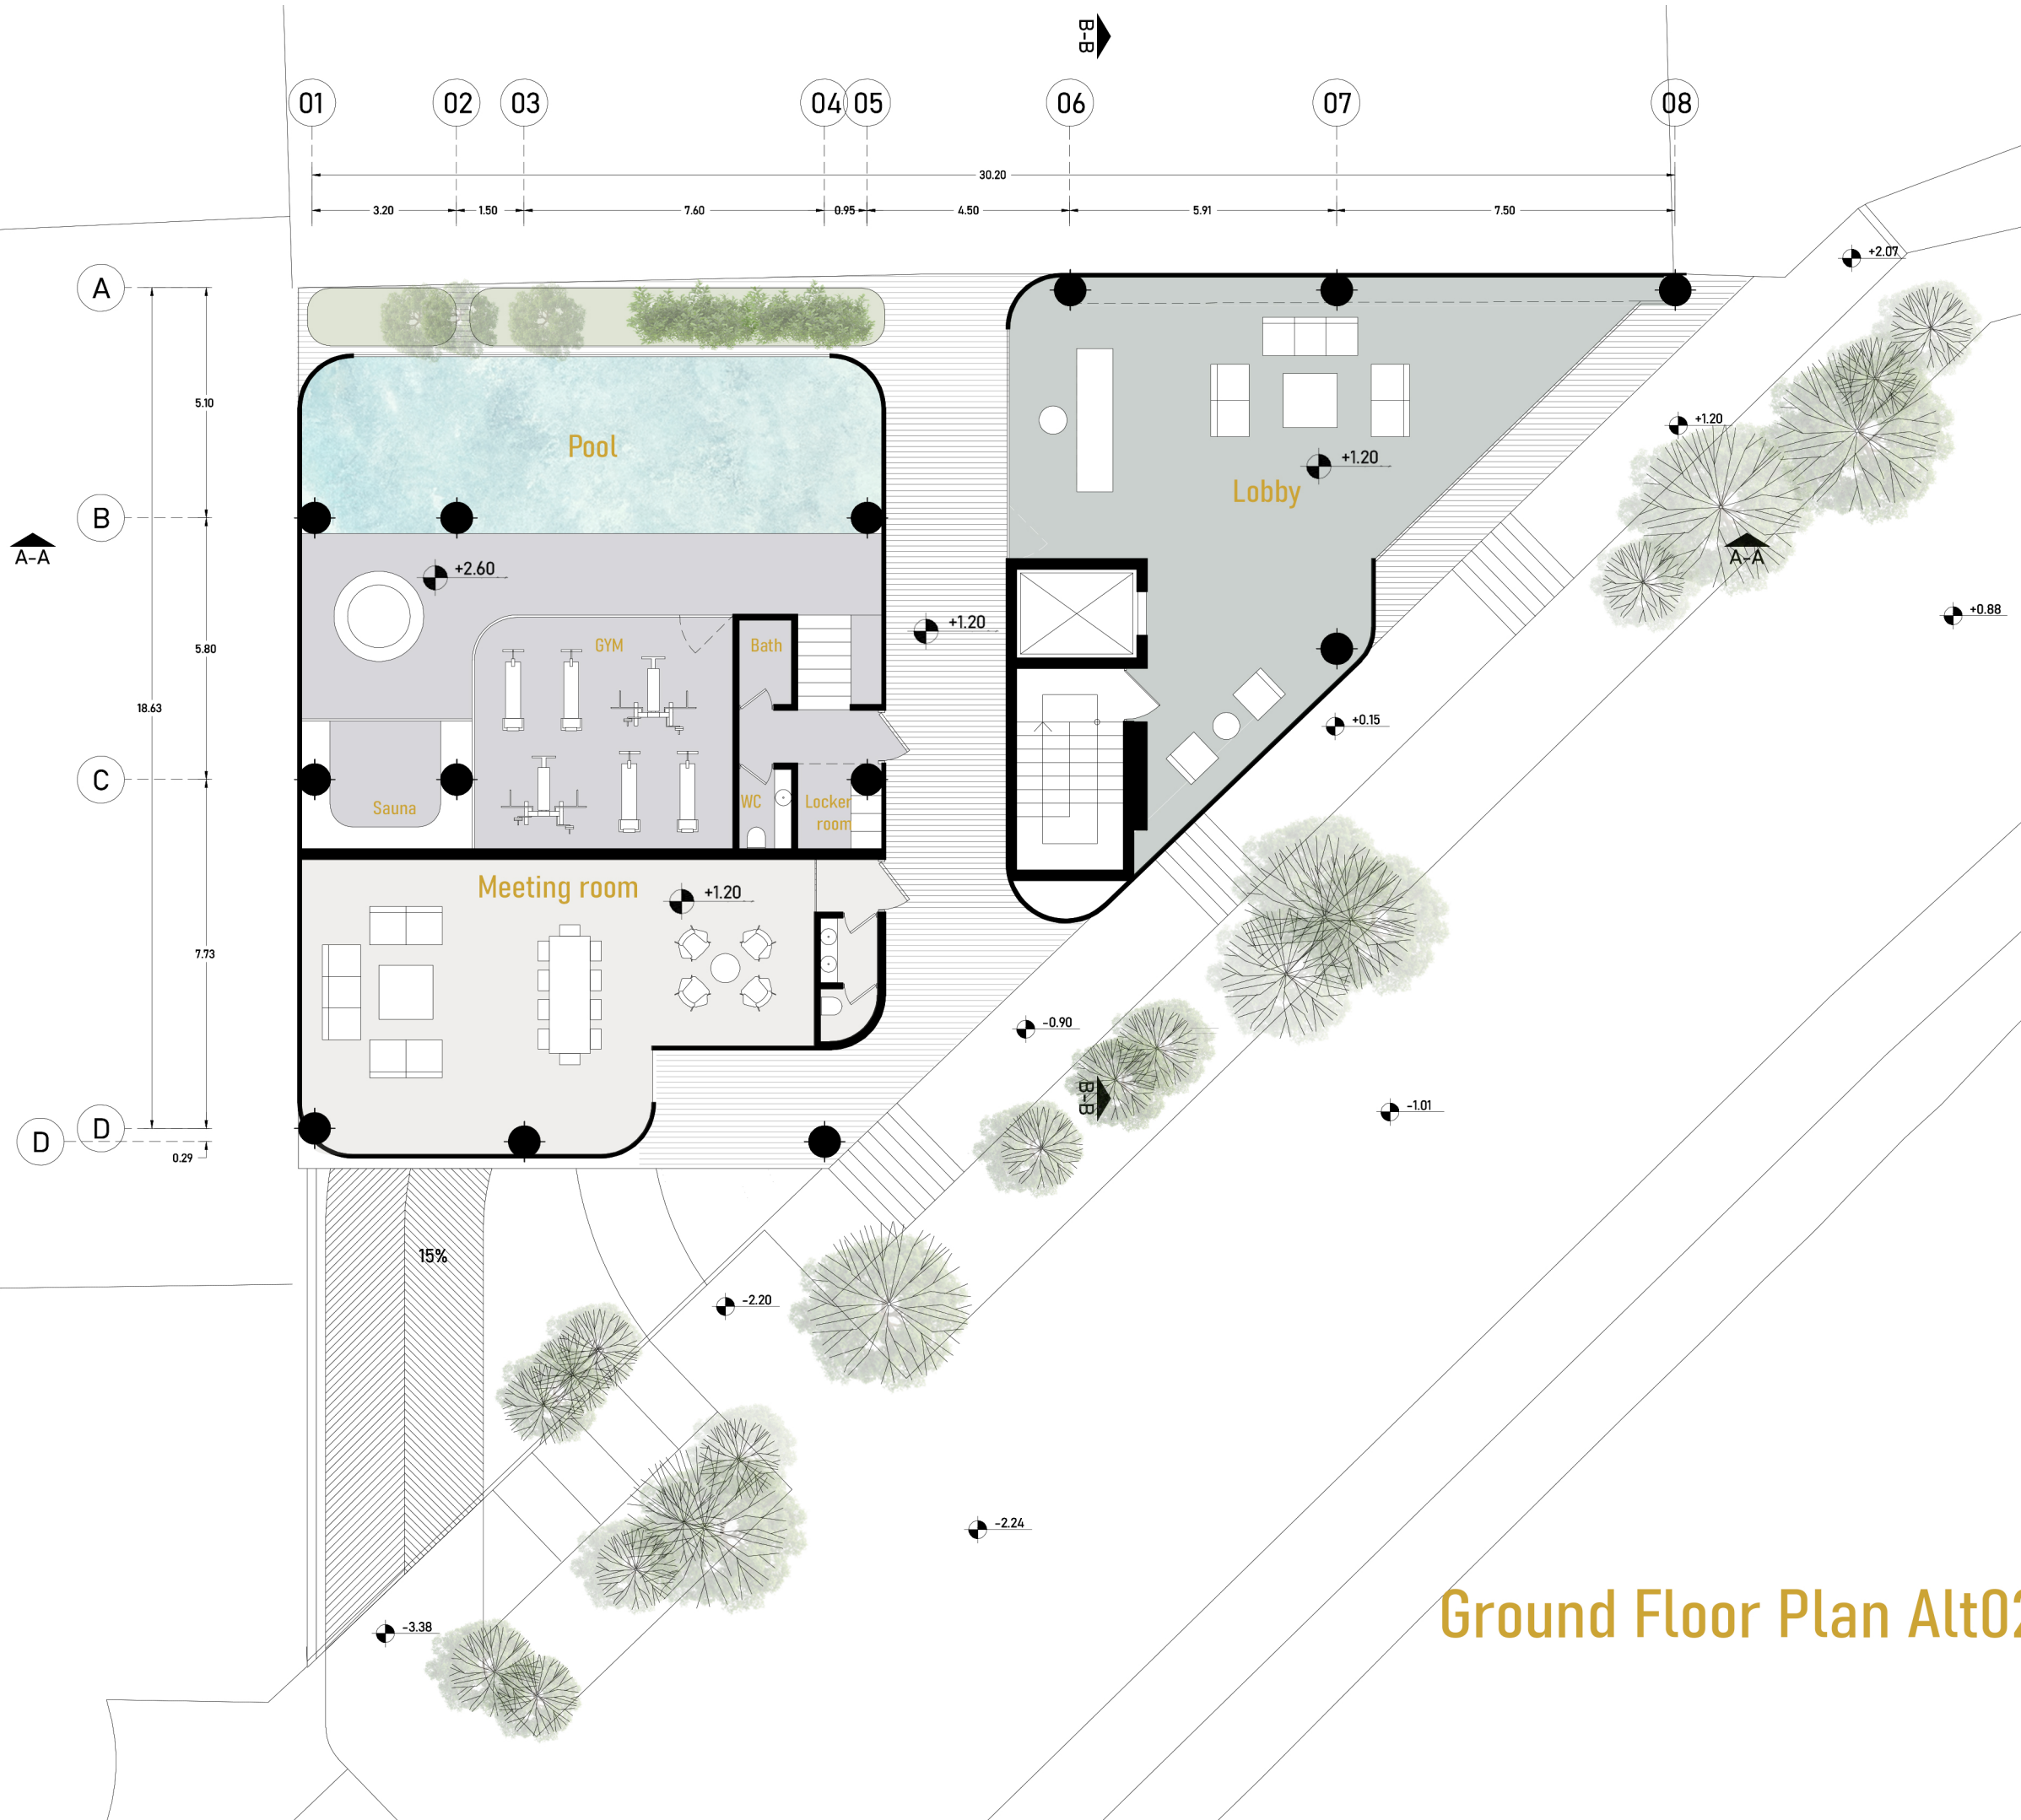


Ground Floor Plan Alt02

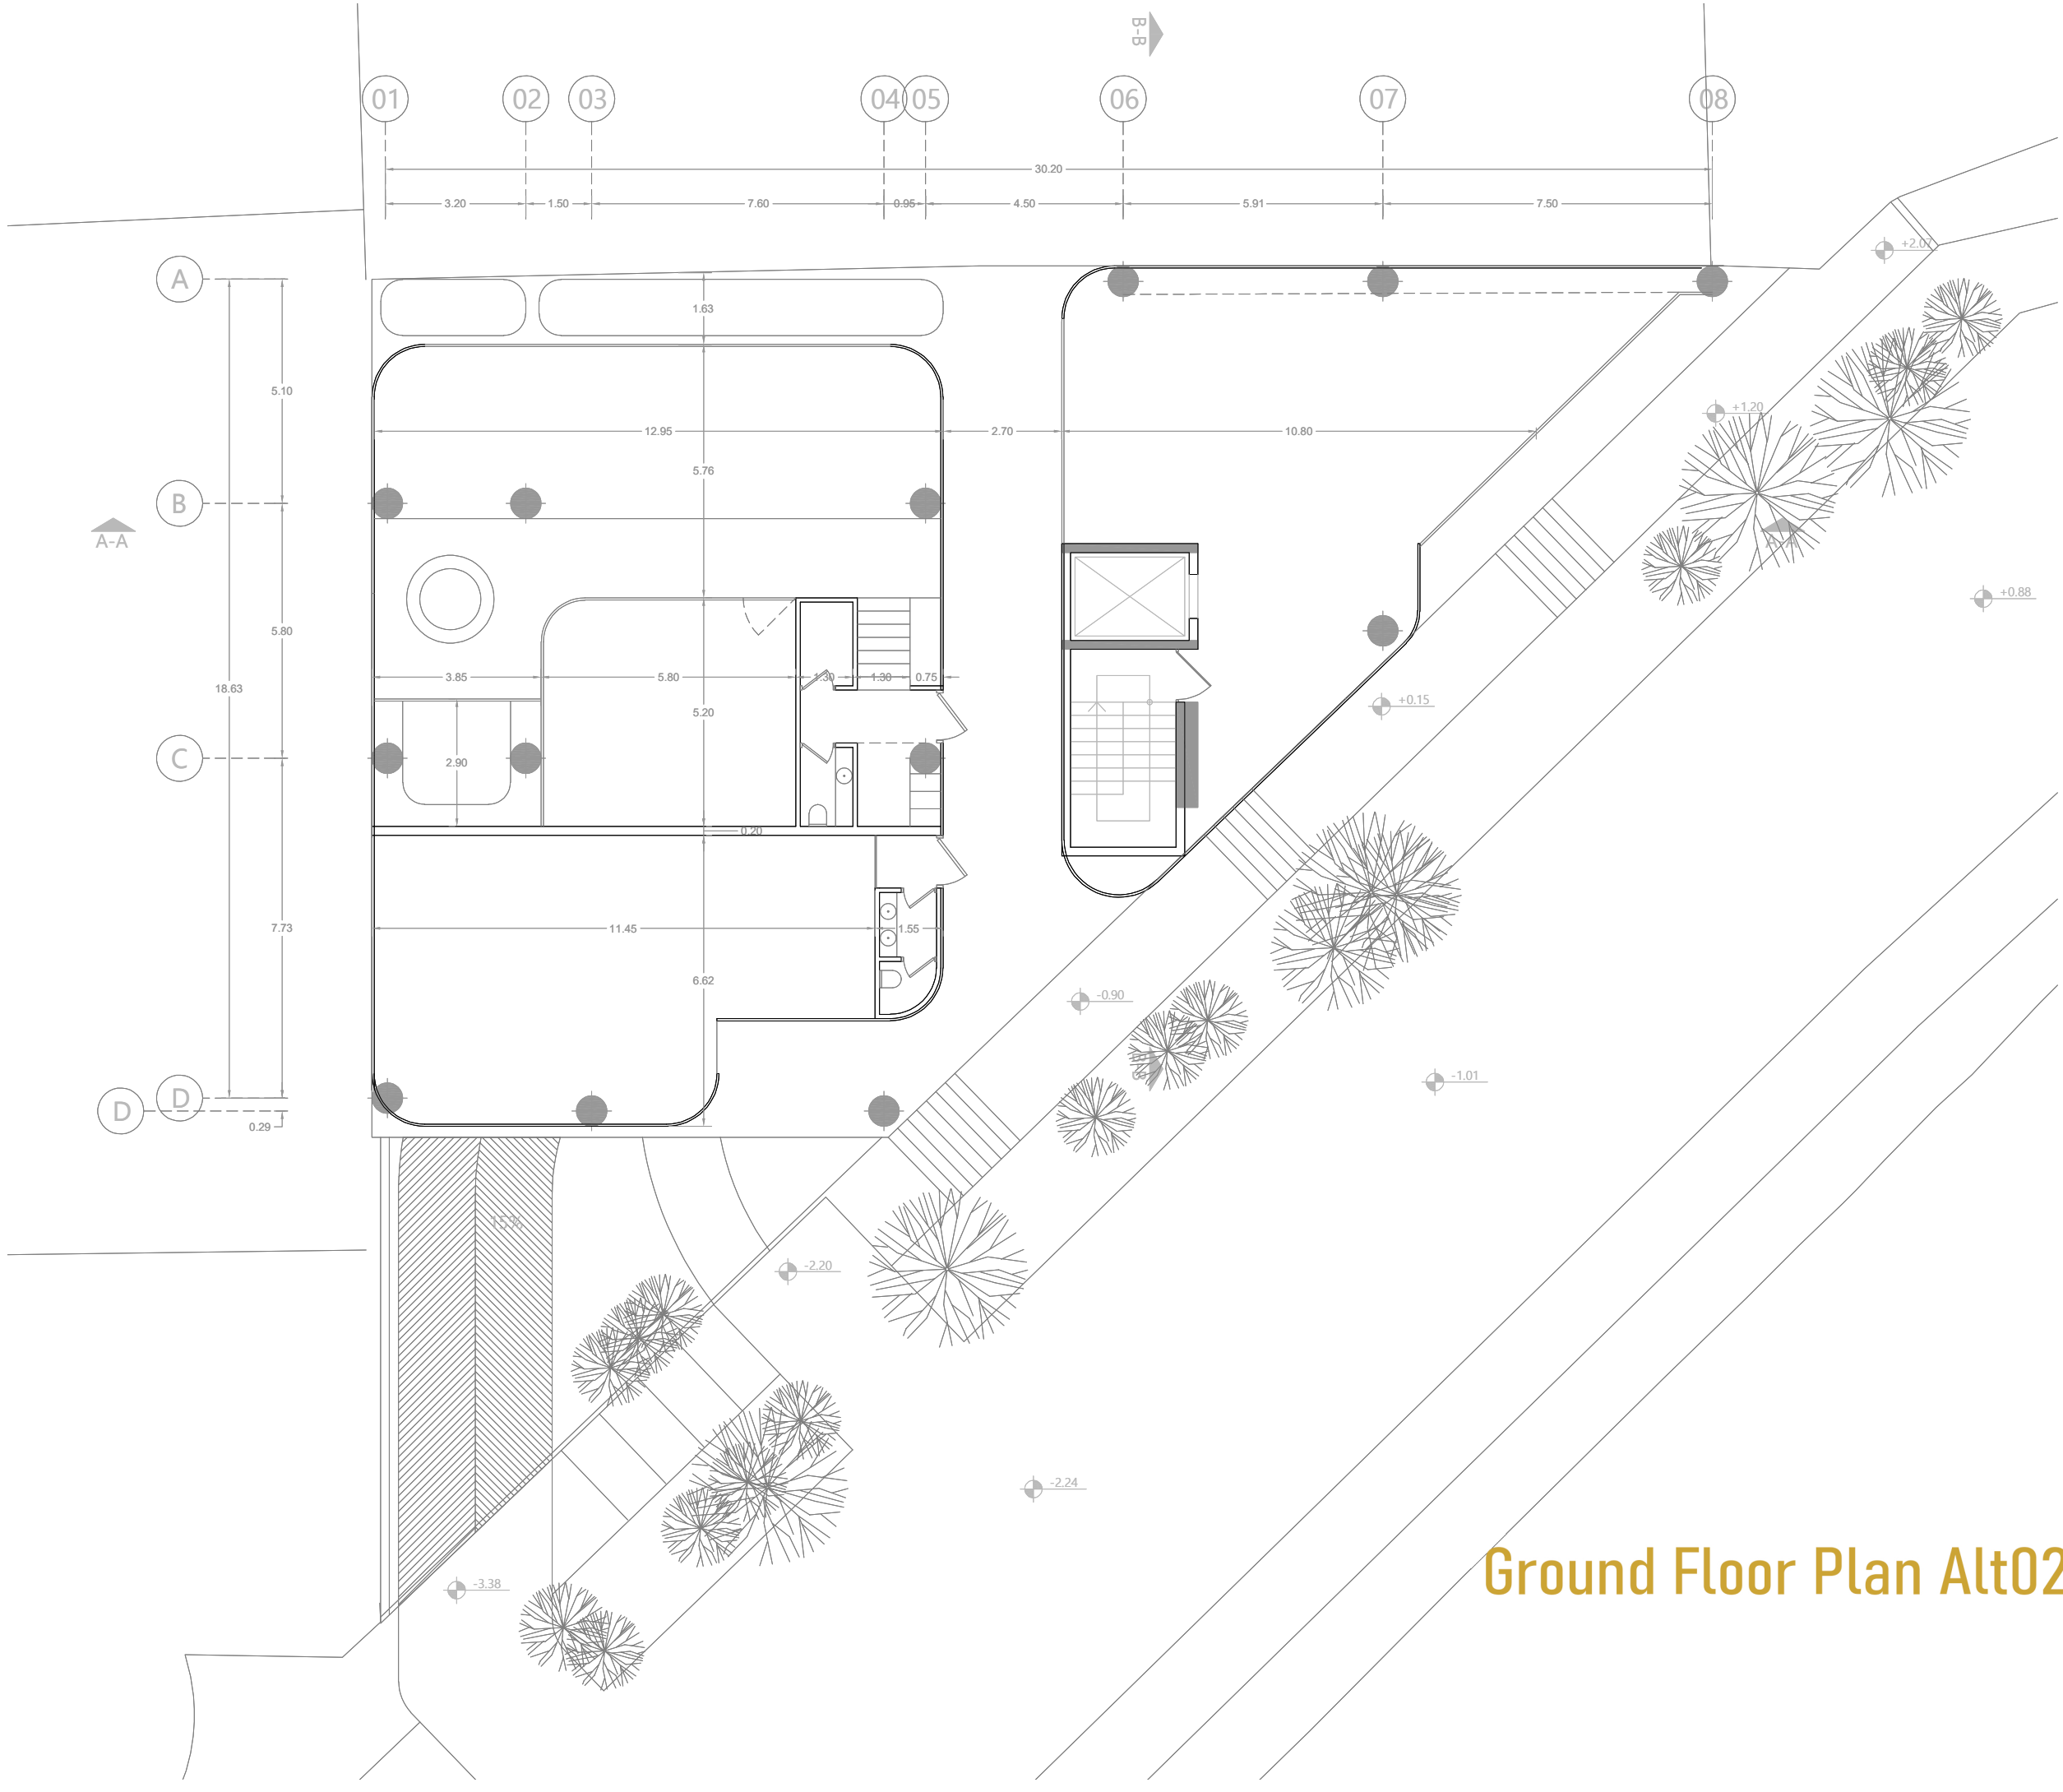


Ground Floor Plan Alt02




Lobby

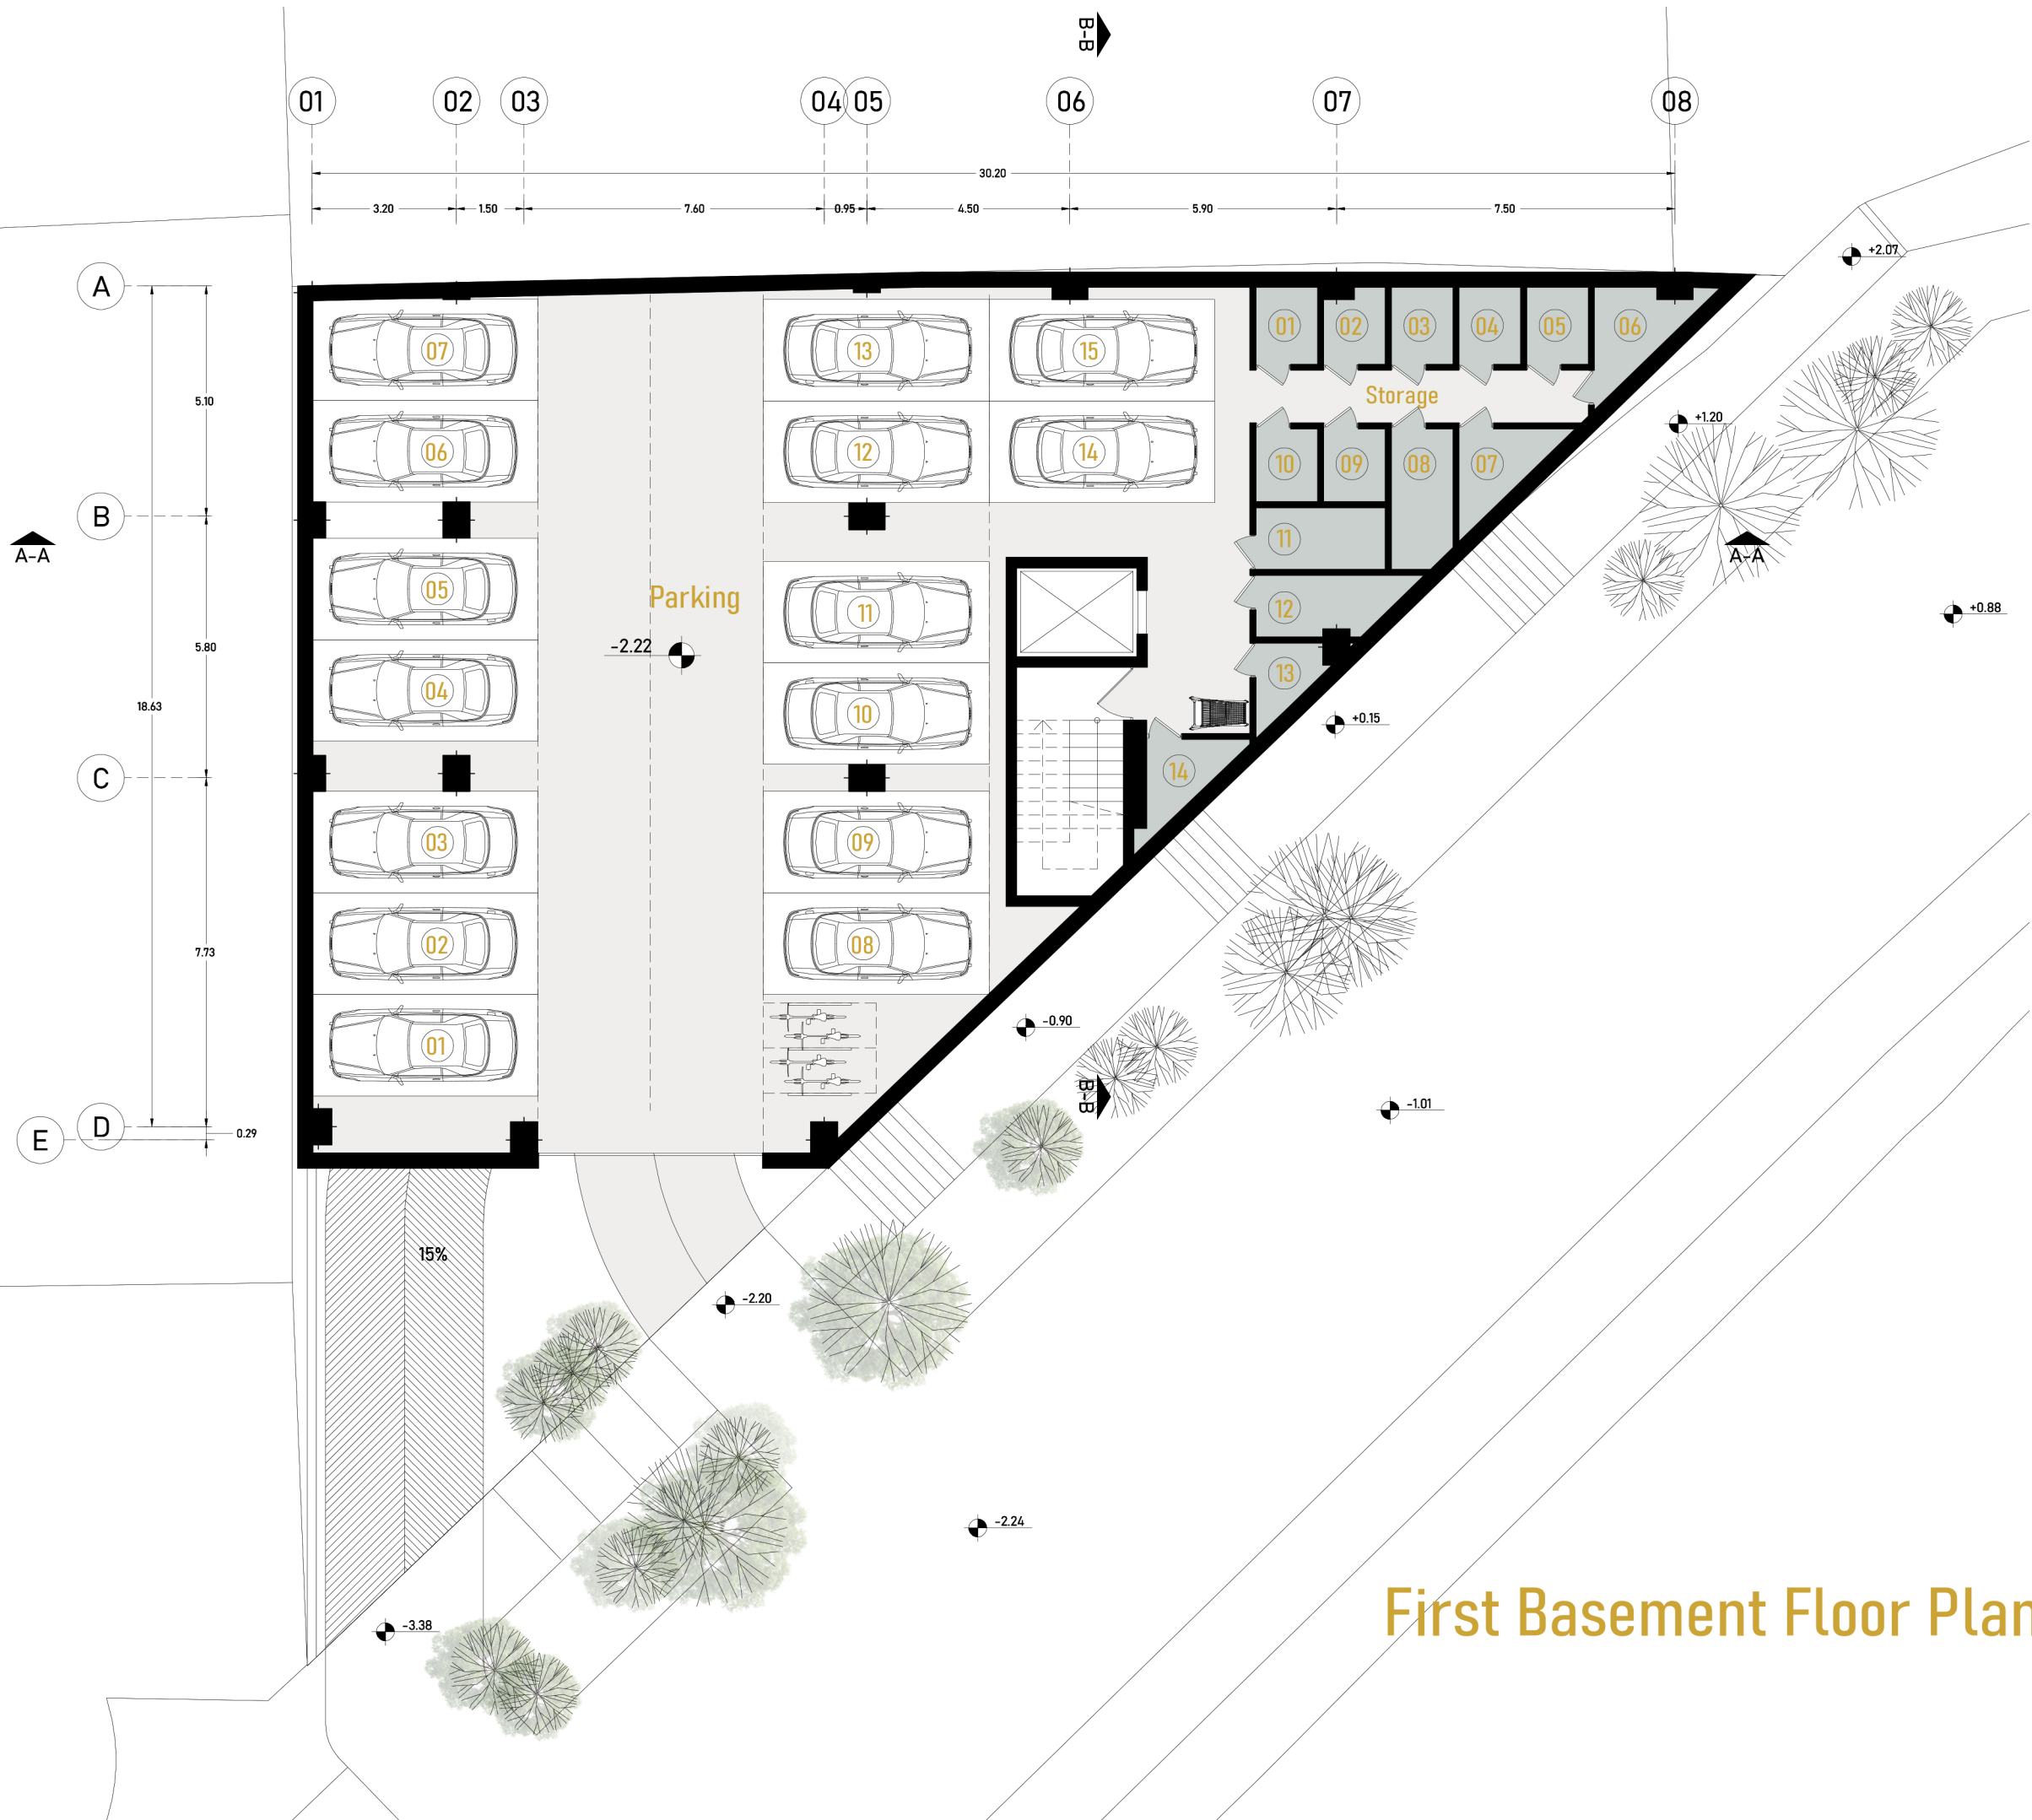


First Basement Floor Plan

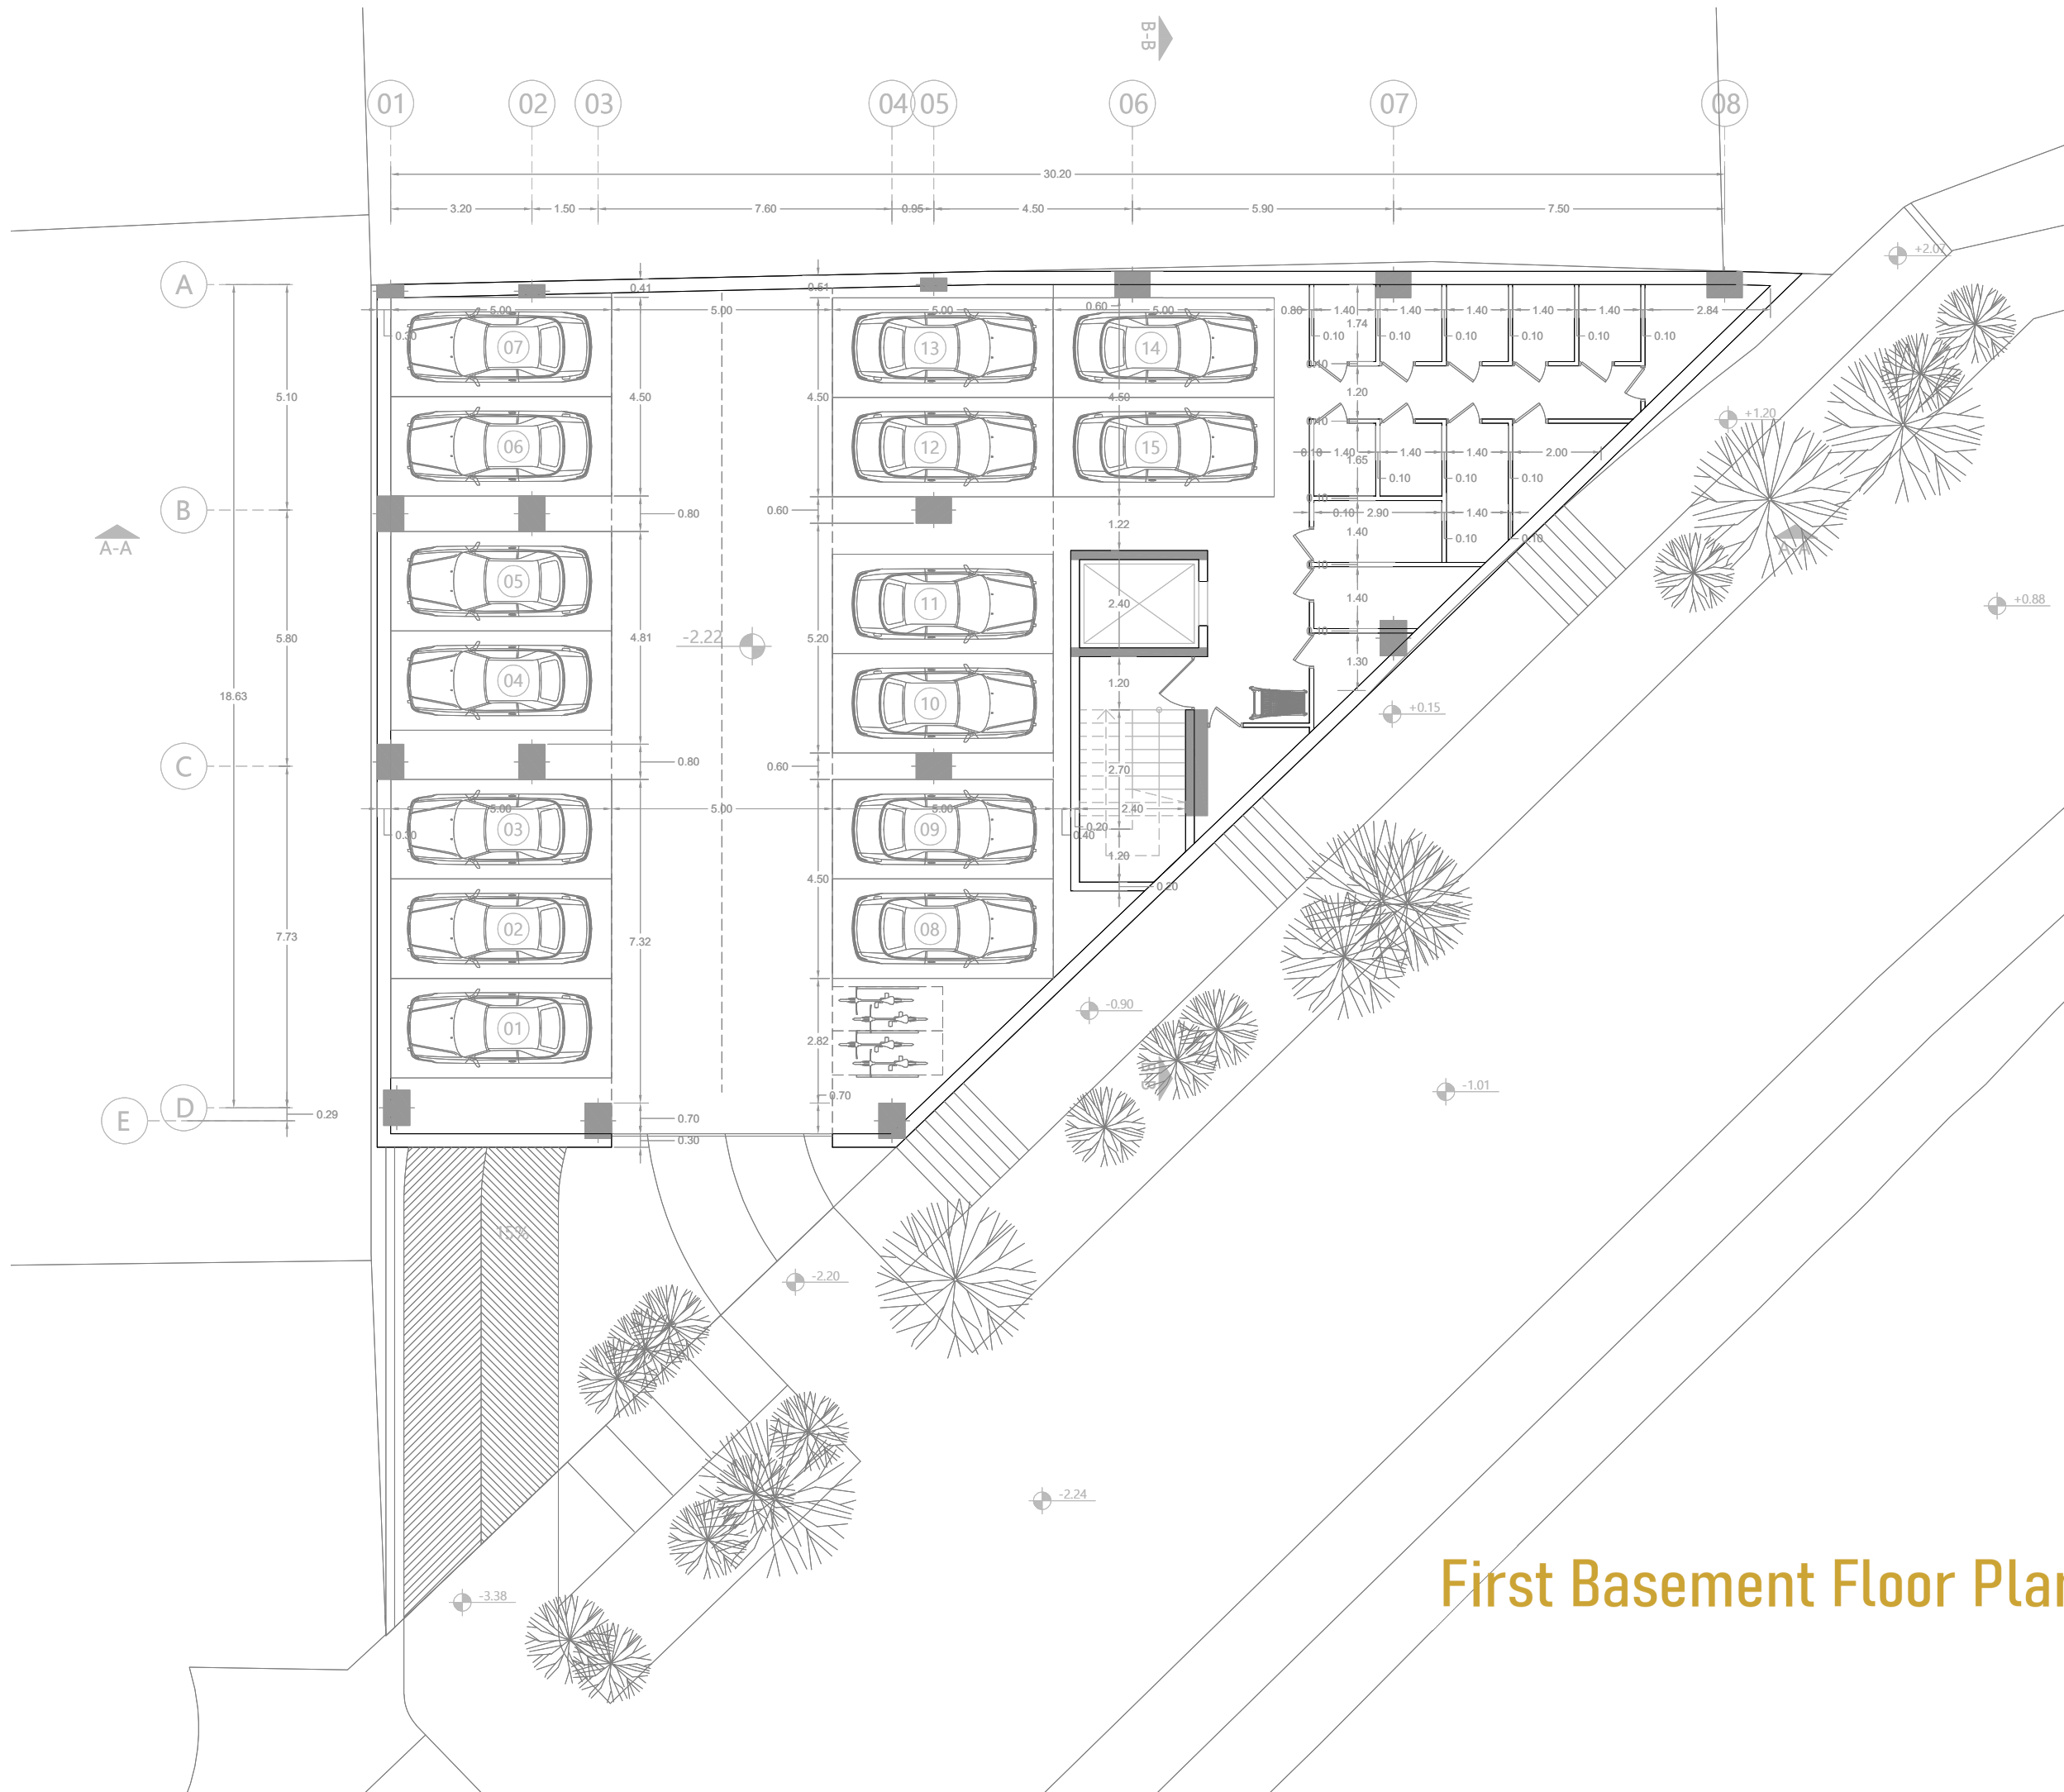

First Basement Floor Plan

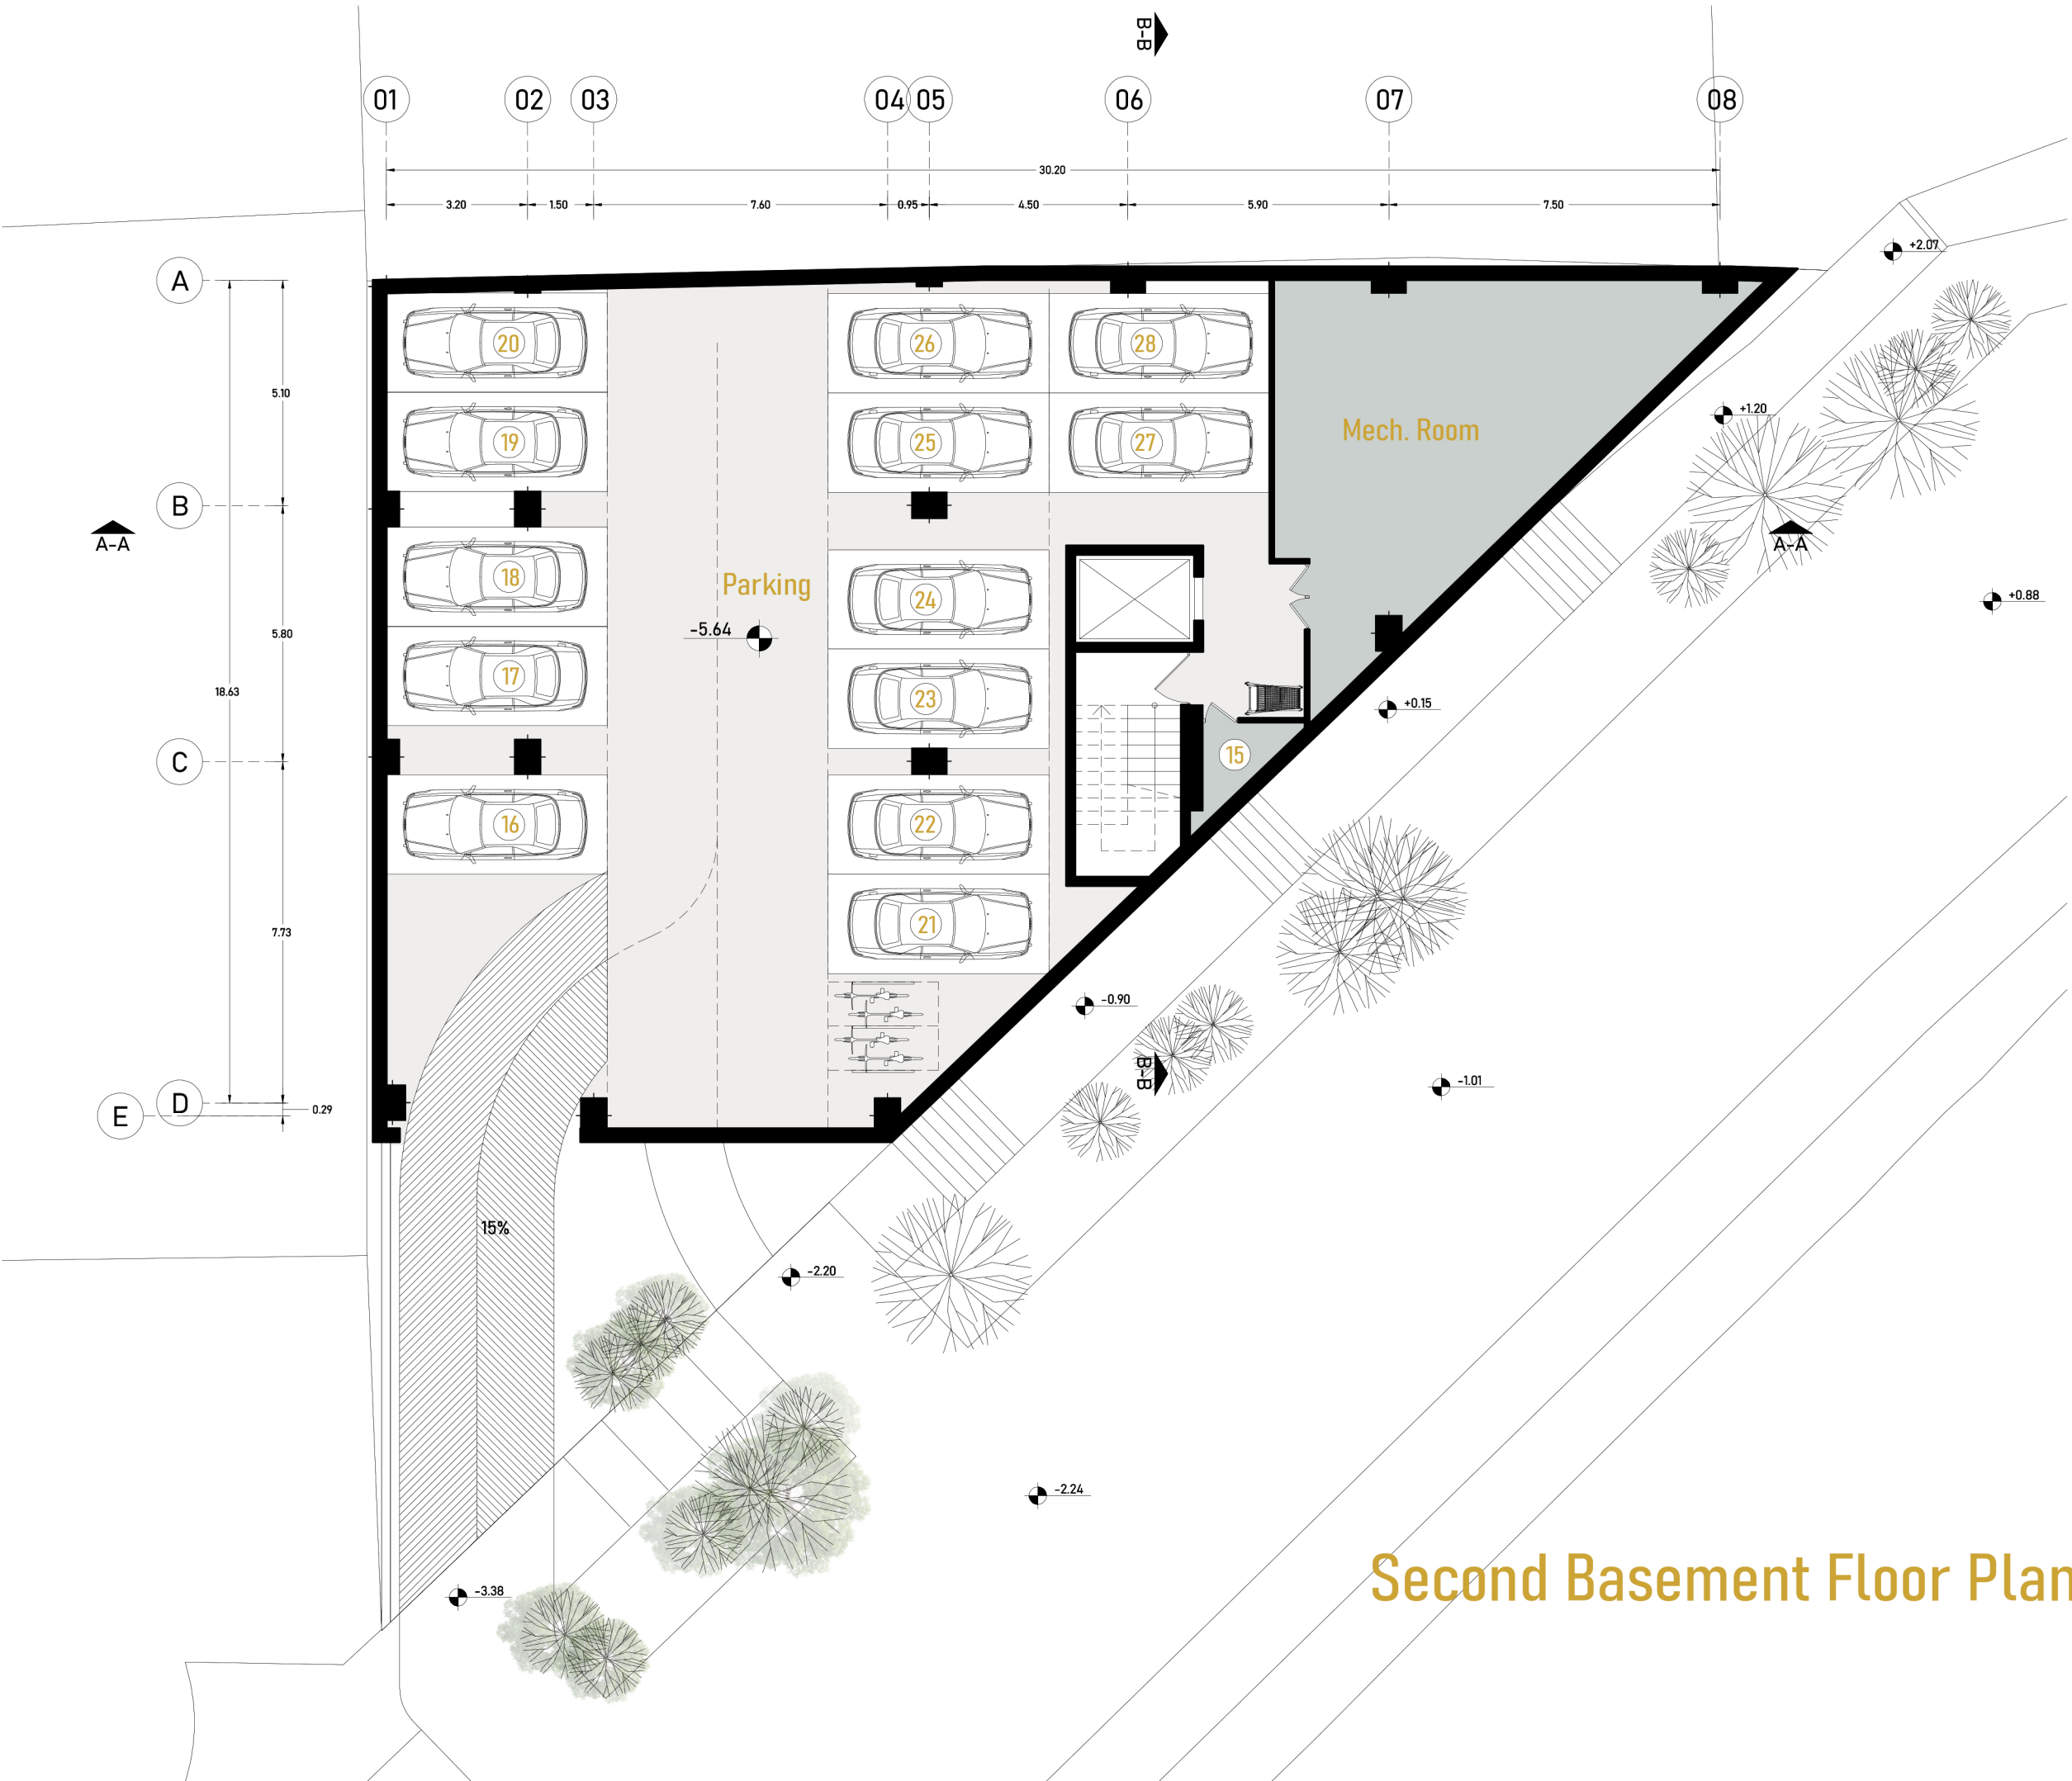

Second Basement Floor Plan

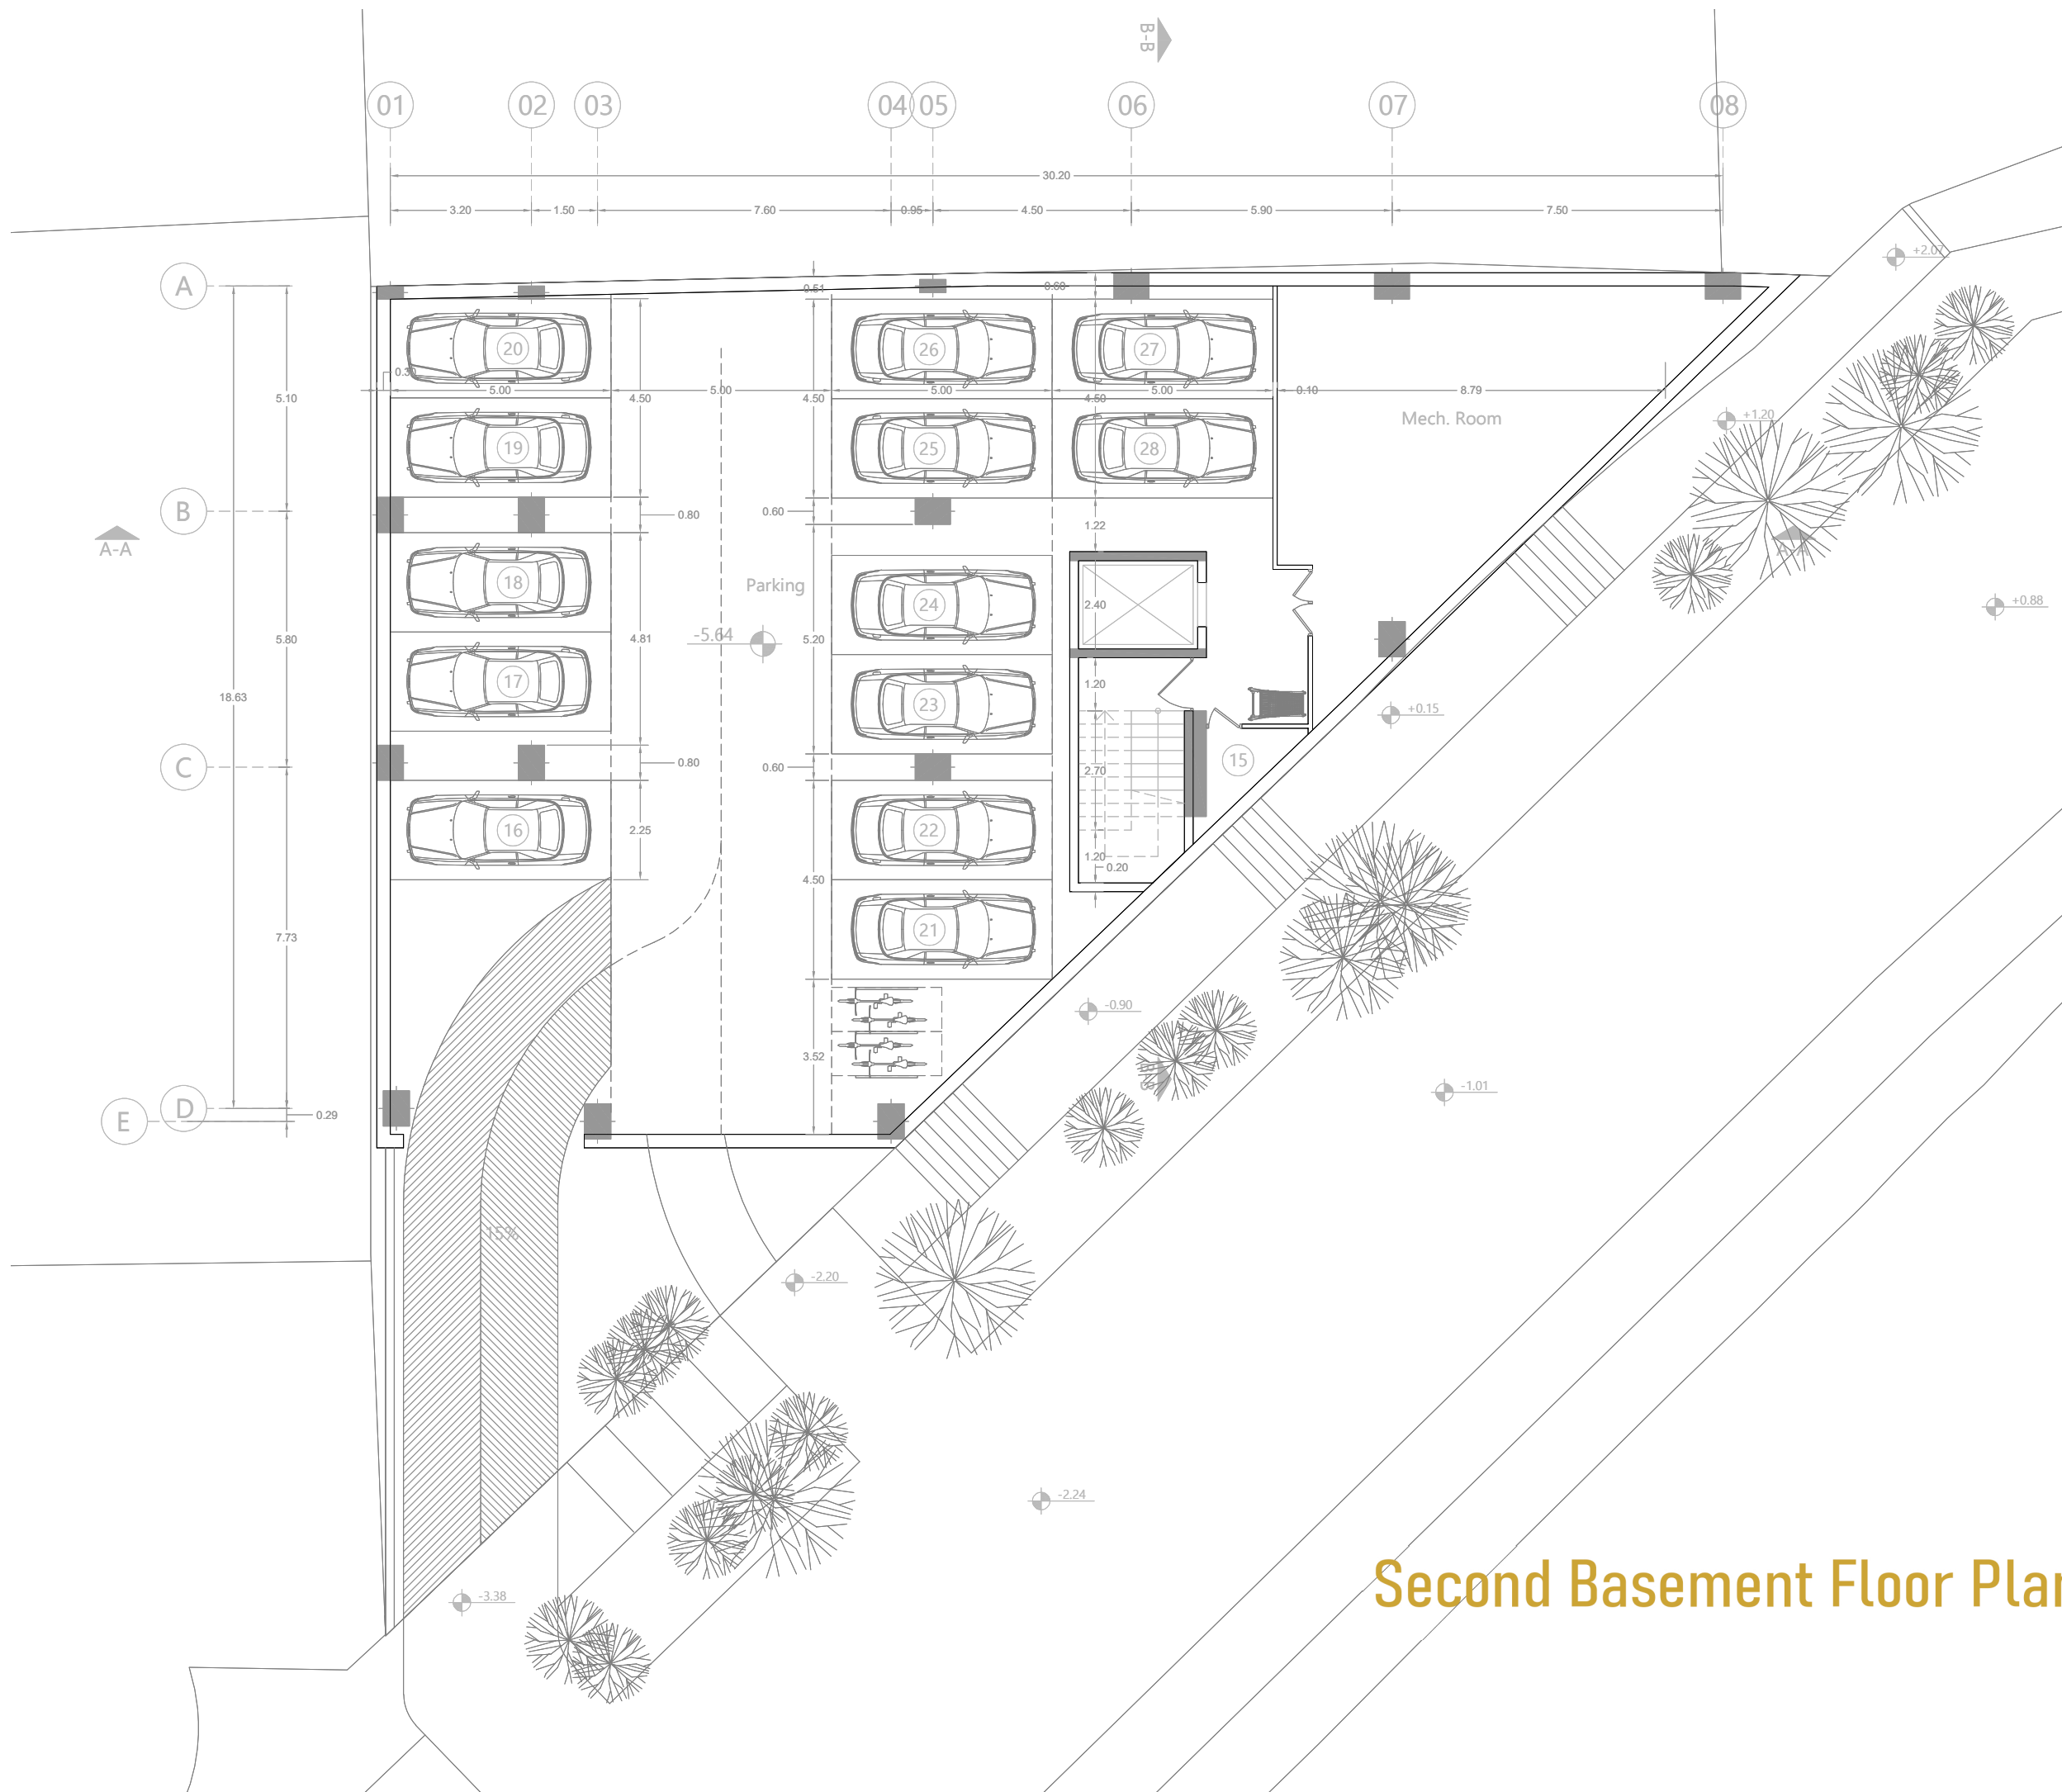

Second Basement Floor Plan



South and East Facade

South Facade





+24.60
roof

+21.00
+5

+17.40
+4

+13.80
+3

+10.20
+2

+6.60
+1


+1.20
GF

0.00

-2.22
-1

-5.64
-2

Section A-A

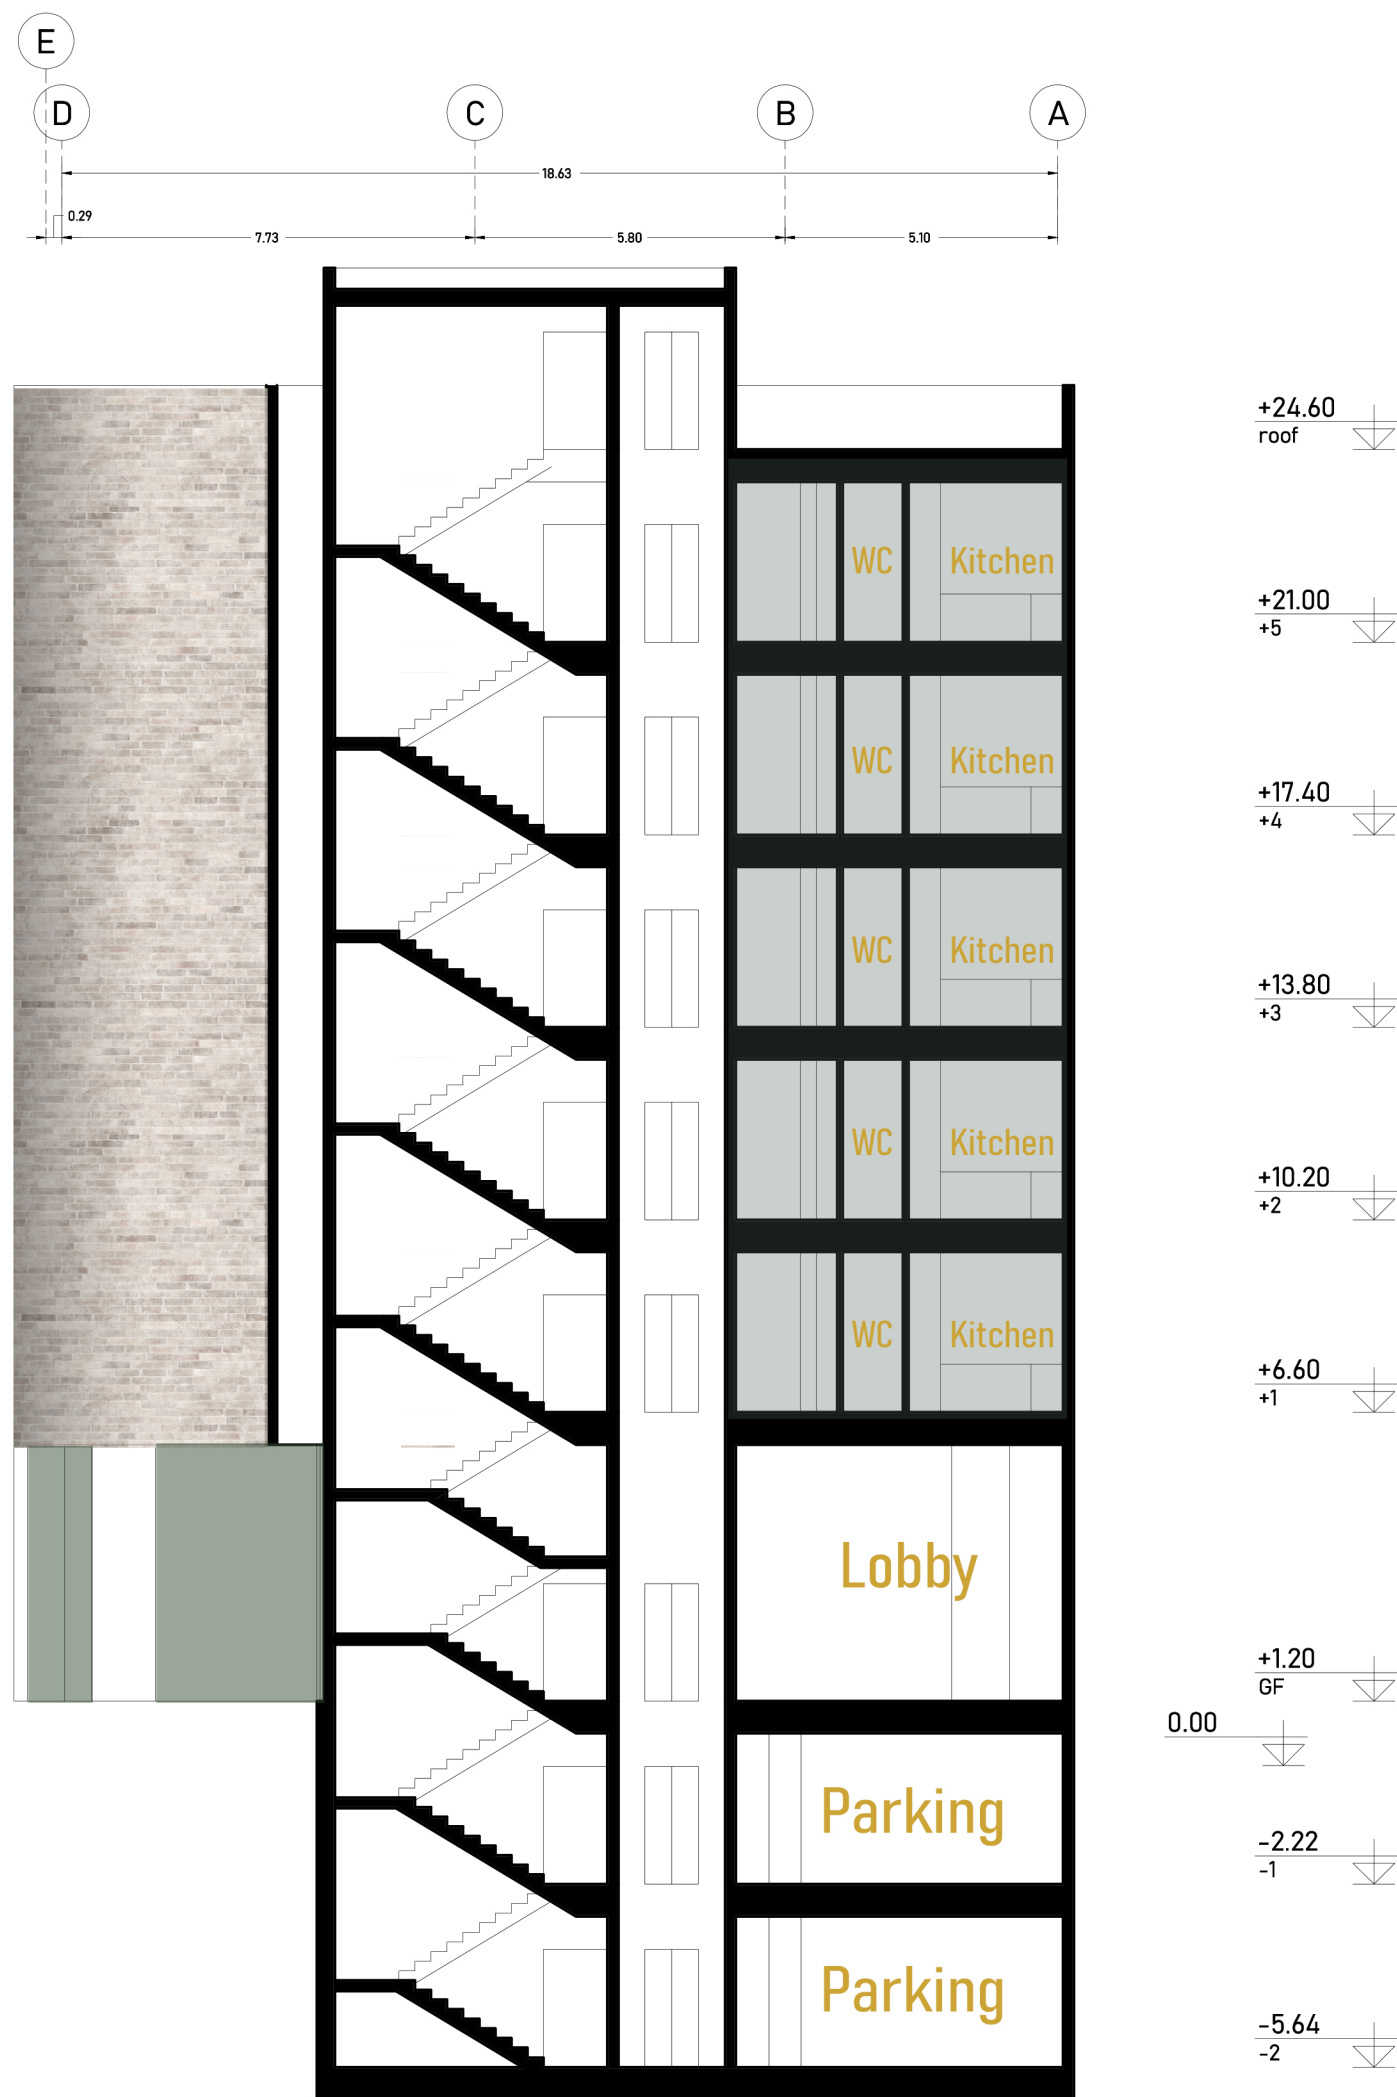

Section B-B

مساحت کنسول
روی گذر

19.91

19.91

19.91

19.91

19.91

99.55

جدول مساحت کلی مسابقه ساختمان نوتاش

کاربری / طبقات	مسکونی			راه پله + آسانسور+لابی	پارکینگ غیر مزاحم	پارکینگ مزاحم	انبار		مساحت کل طبقه
	واحد	مساحت	مساحت واحدها	مساحت	تعداد	تعداد	واحد	مساحت	مساحت
زیرزمین ۲-	-	-	-	-	11	2	1	5.62	435.02
زیرزمین ۱-	-	-	-	-	13	2	14	57.46	435.02
همکف	-	-	-	-	-	-	-	-	335.86
اول	3	341.18	واحد ۱ : 95.87 واحد ۲ : 113.13 واحد ۳ : 132.16	40.55	-	-	-	-	381.73
دوم	3	341.18	واحد ۱ : 95.87 واحد ۲ : 113.13 واحد ۳ : 132.16	40.55	-	-	-	-	381.73
سوم	3	341.18	واحد ۱ : 95.87 واحد ۲ : 113.13 واحد ۳ : 132.16	40.55	-	-	-	-	381.73
چهارم	3	341.18	واحد ۱ : 95.87 واحد ۲ : 113.13 واحد ۳ : 132.16	40.55	-	-	-	-	381.73
پنجم	3	341.18	واحد ۱ : 95.87 واحد ۲ : 113.13 واحد ۳ : 132.16	40.55	-	-	-	-	381.73
جمع	مجموع مساحت مسکونی			-	مجموع تعداد پارکینگ	مجموع تعداد پارکینگ مزاحم	مجموع مساحت انبار		مساحت کل مجموعه
	000	1705.9		-	24	4	15	63.08	3114.55

دیوارهای مشترک بین فضای مسکونی و مشاعات(راه پله،آسانسور و لابی) جزء مساحت مسکونی محاسبه می شود

نیازی به پر کردن خانه های با علامت (-) نیست

لطفا پلی لاین مساحت کل طبقه و واحدهای مسکونی در فایل اتوکد ترسیم شود

Alt 02 : Rusty metal





Alt 02 : Rusty metal

Alt 02 : Rusty metal





Alt 02 : Rusty metal

Alt 02 : Rusty metal





NOTASH RESIDENTIAL COMPLEX