






































YARD DIMENSIONAL PLAN
SC: 1/50

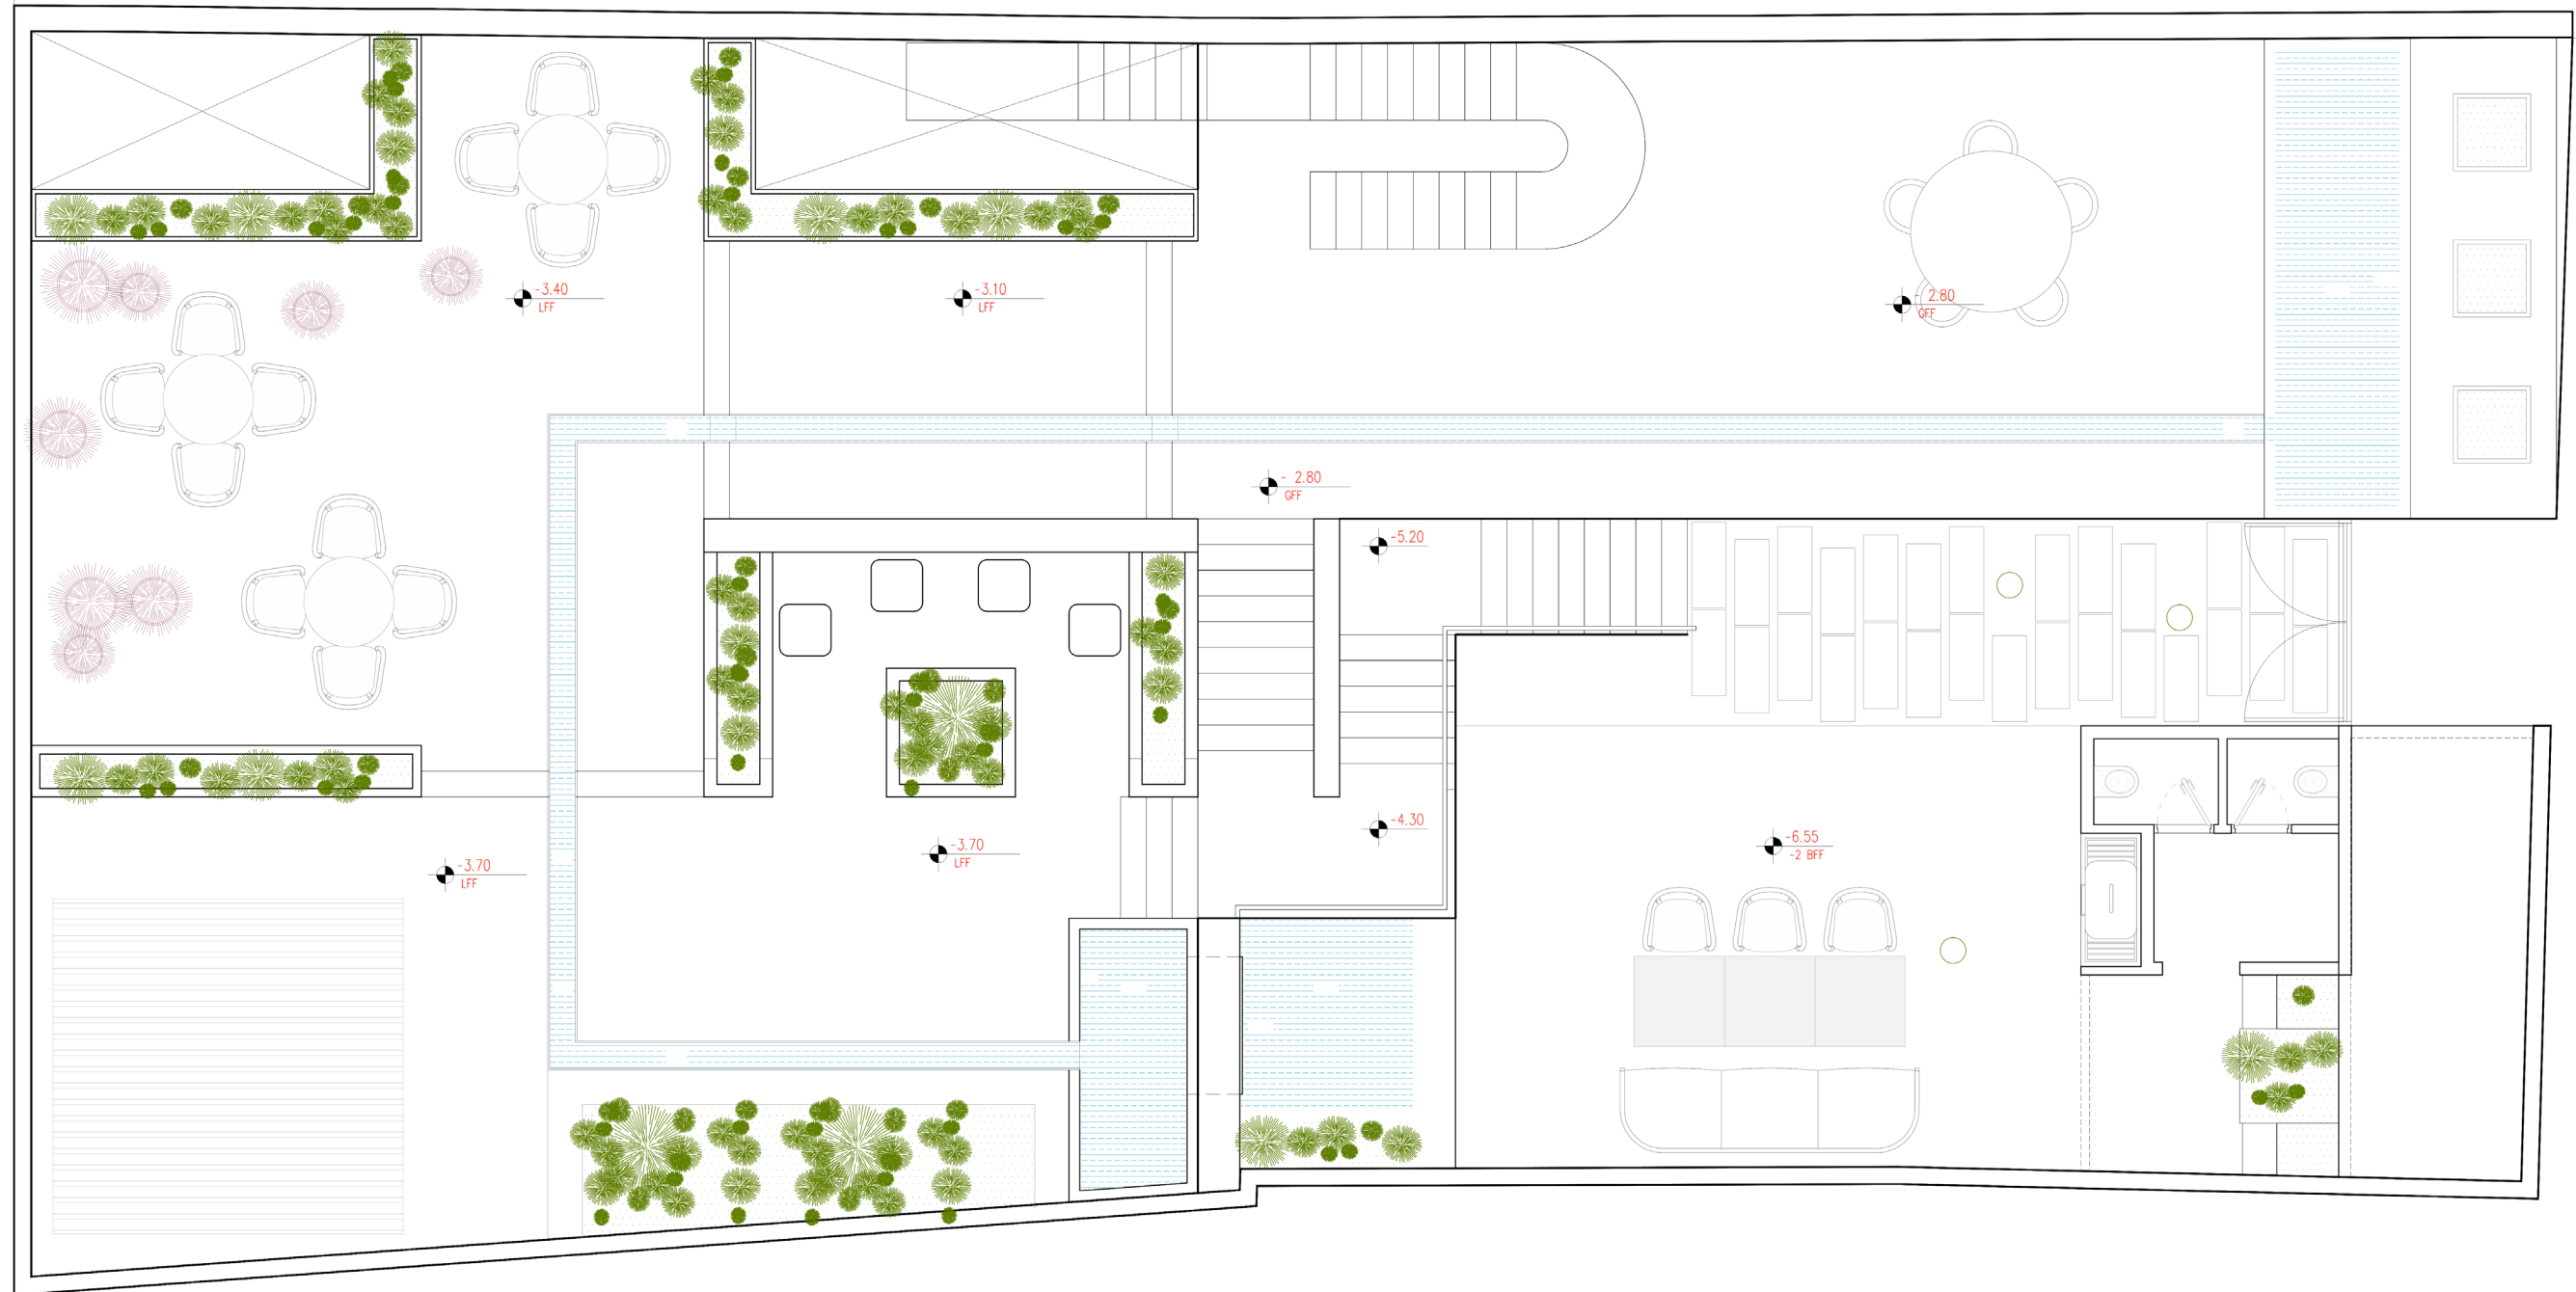

YARD FURNITURE PLAN
SC: 1/50

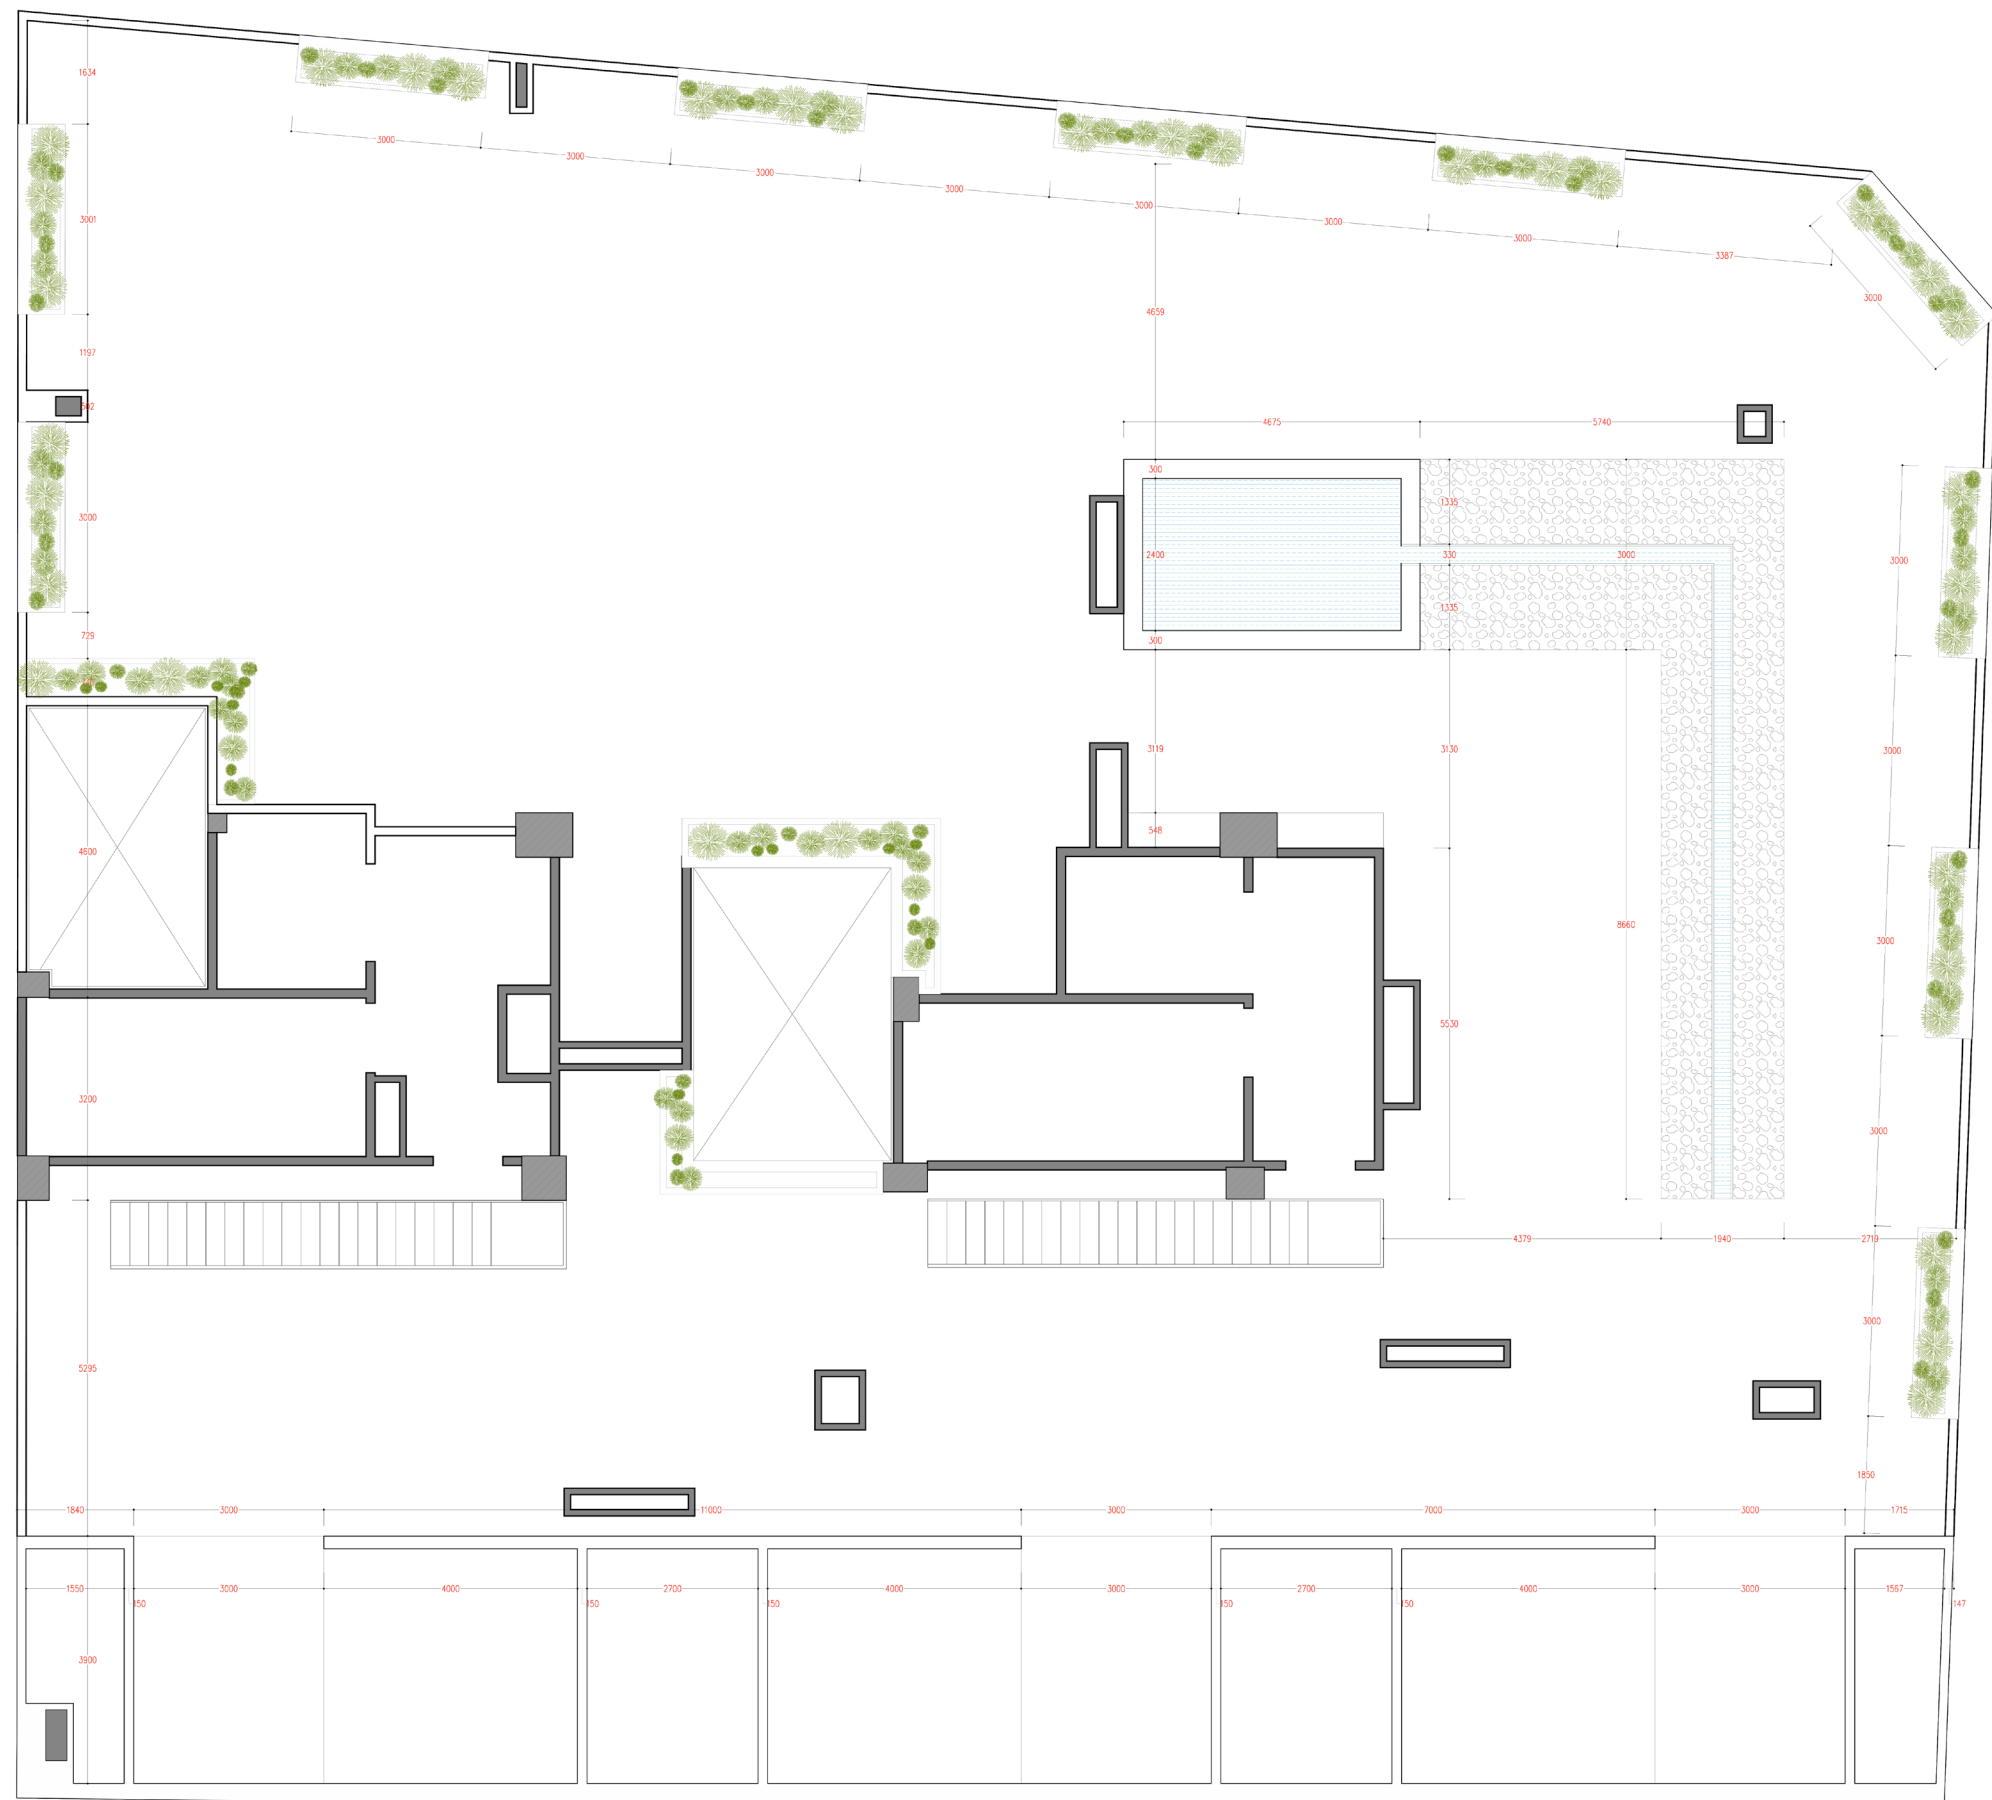

ROOF GARDEN DIMENSIONAL PLAN
SC: 1/50

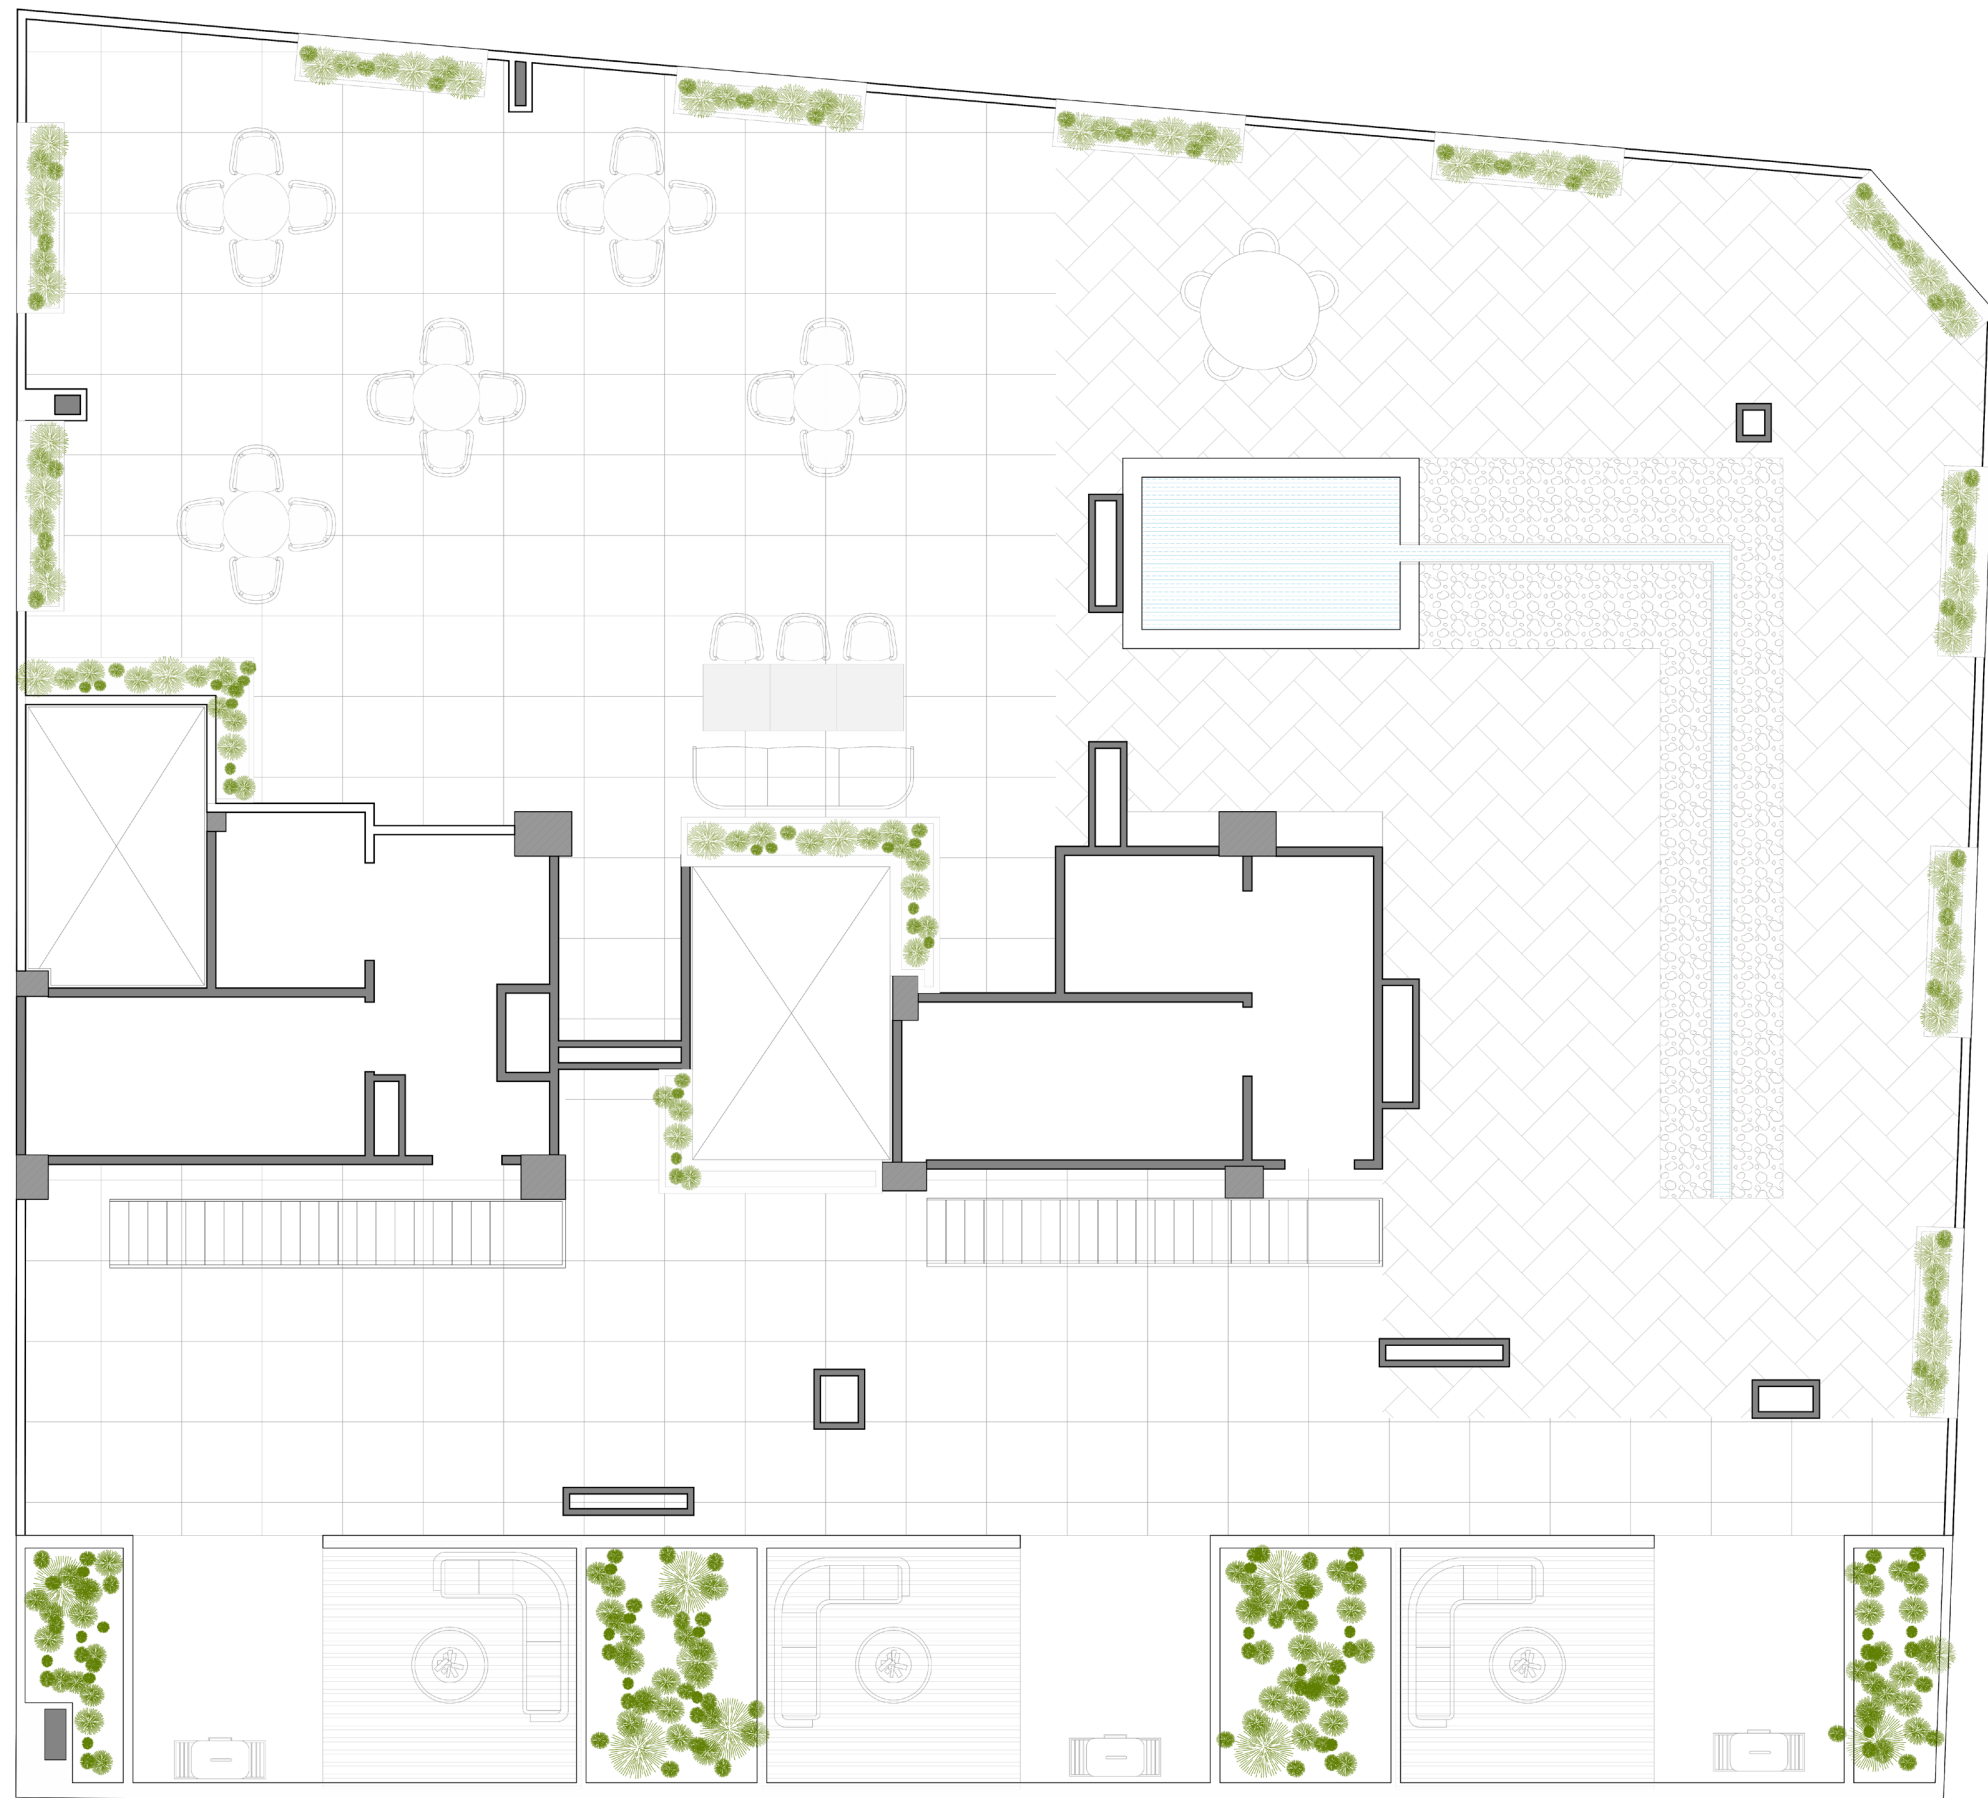

ROOF GARDEN FURNITURE PLAN
SC: 1/50