A
A'
B
C
0.58
3.72
7.47
11.74
0.34
11.77
1
2
3
4
5
6
7
8
9
10
11
1.81
5.85
17.35
5.70
5.40
6.66
44.19
5.98
27.75
6.50
5.81
0.14
0.35
درب کرکره ای
دردی بارگیری
-2.00
slope 15%
parking NUM 1
parking NUM 2
parking NUM 3
parking NUM 4
parking NUM 5
parking NUM 6
parking NUM 7
5.00
.30
2.25
2.25
2.64
s=3 m
1.15
1.20
1.65
3.50
3.56
s=5.2 m
s=8.5 m
0.86
2.48
6.28
s=58 m
3.91
9.44
1.65
مقاوم در برابر حریق
درب ضد حریق
1.8
1.5
s=117 m
12.14
11.30
درز انقطاع ۱۳۰۵ سانت
درز انقطاع ۱۳۰۵ سانت

-1 Basement Plan

DIMENSION

Sc : 1/100

NORTH ARROW

-1 Basement Plan FURNITURE

Sc : 1/100

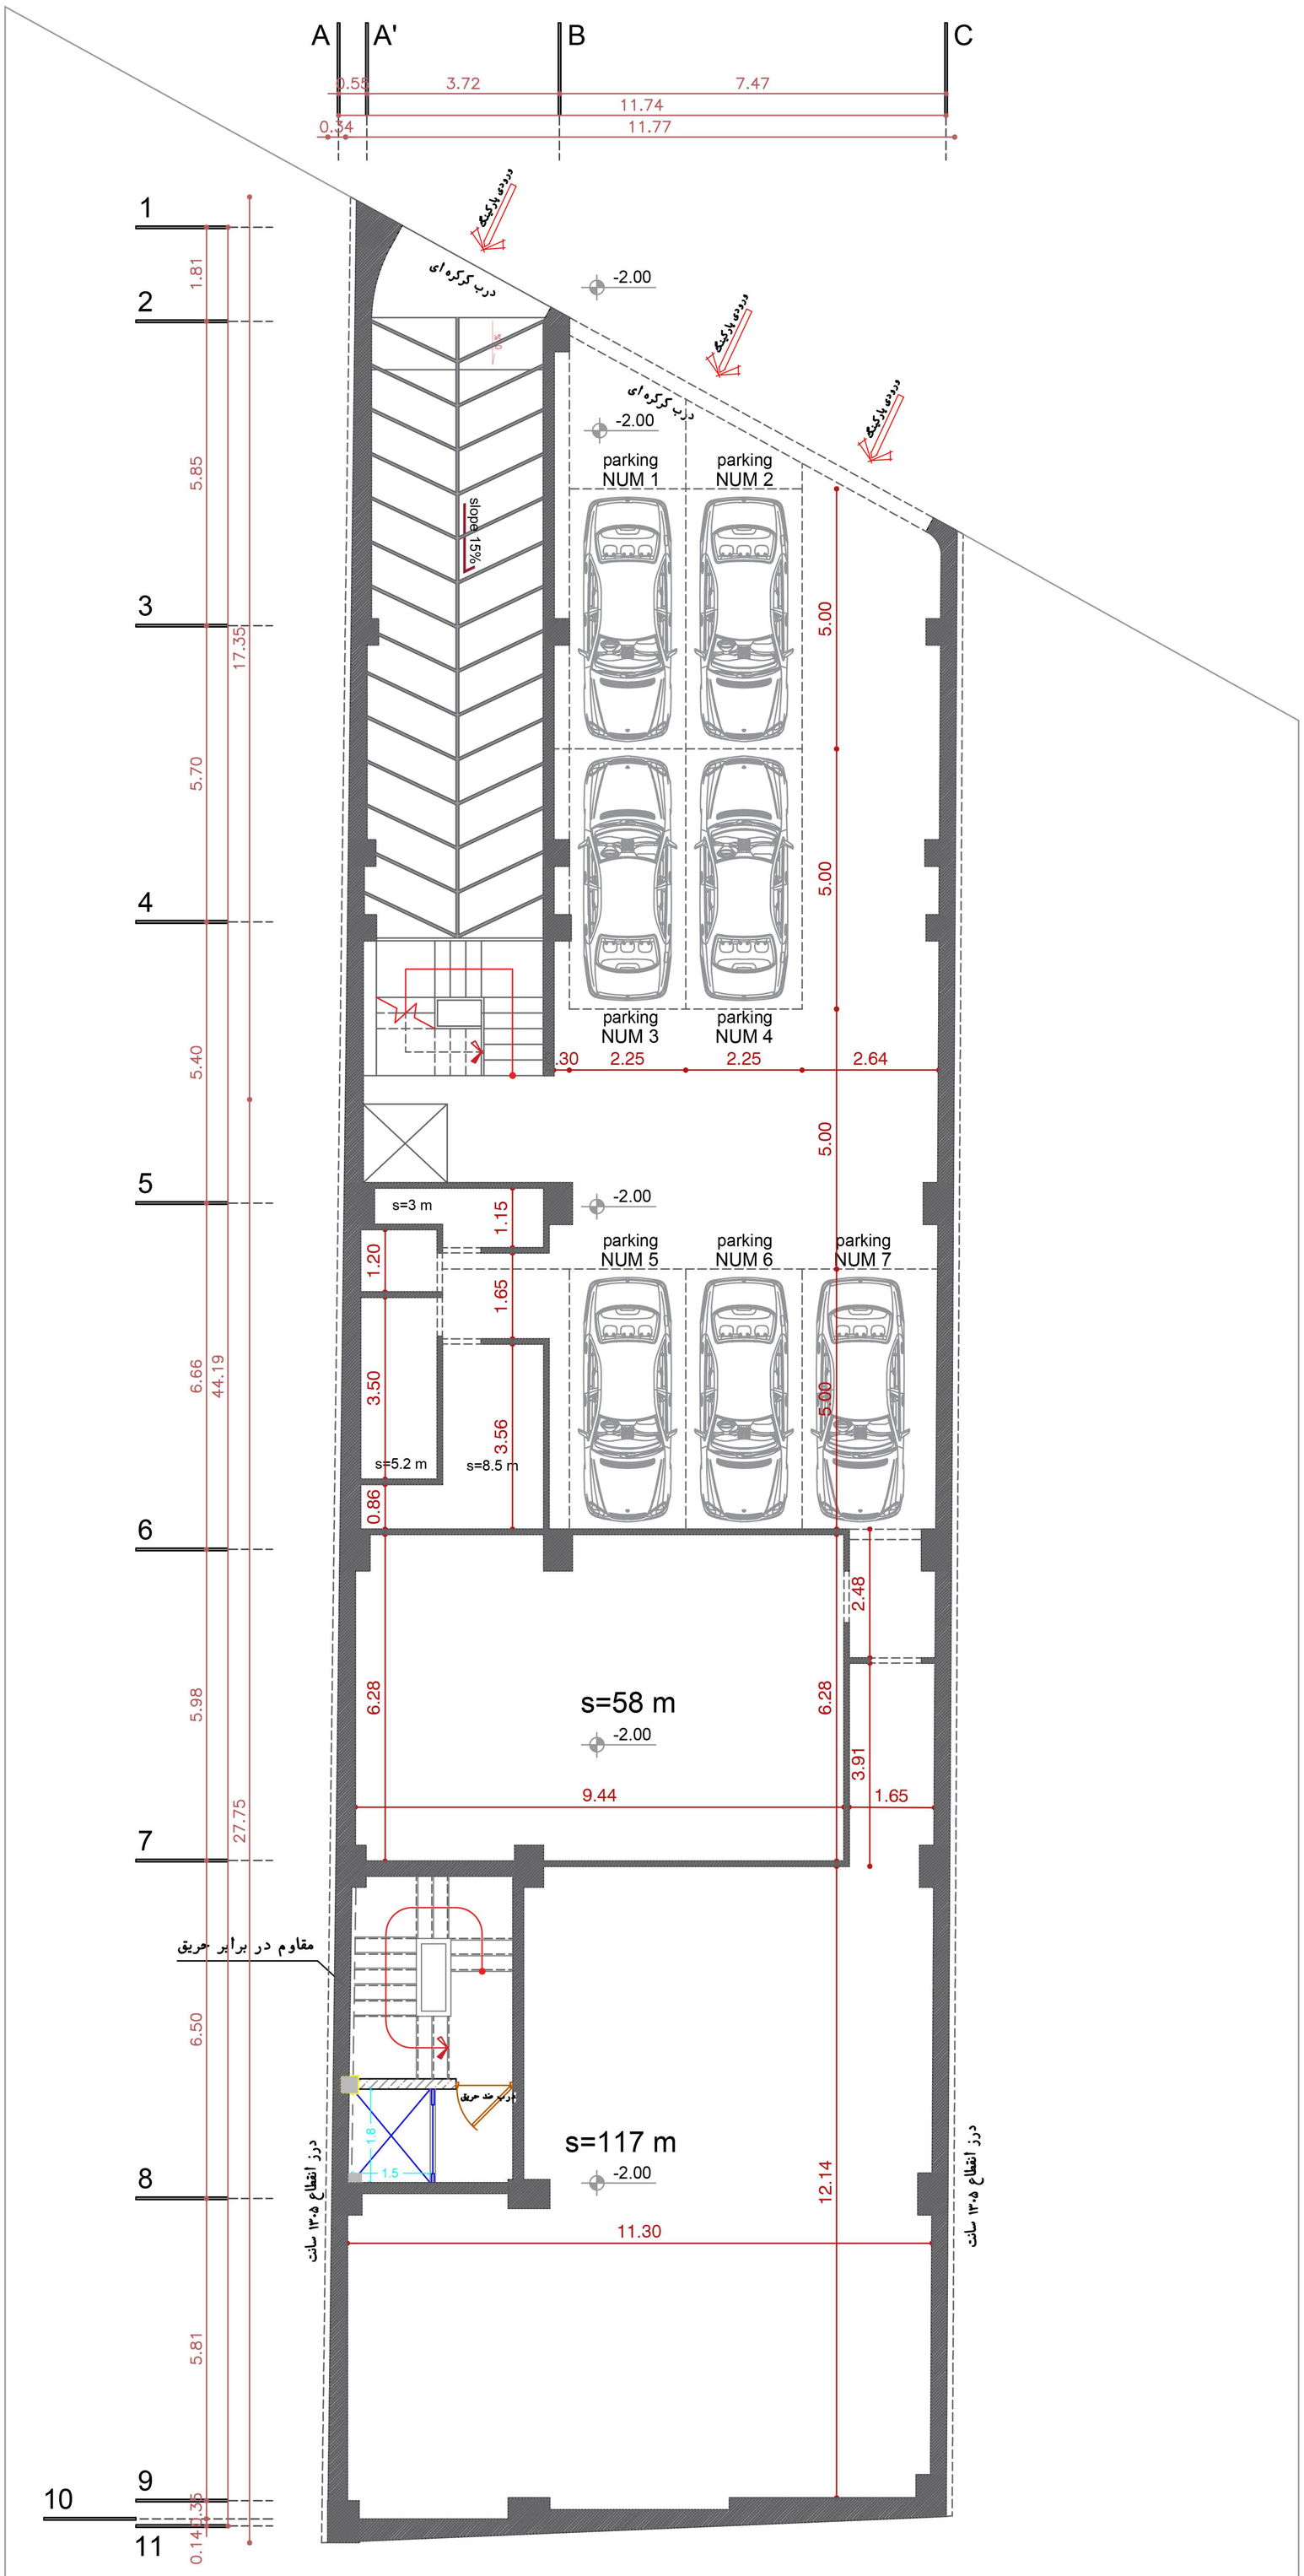

NORTH ARROW

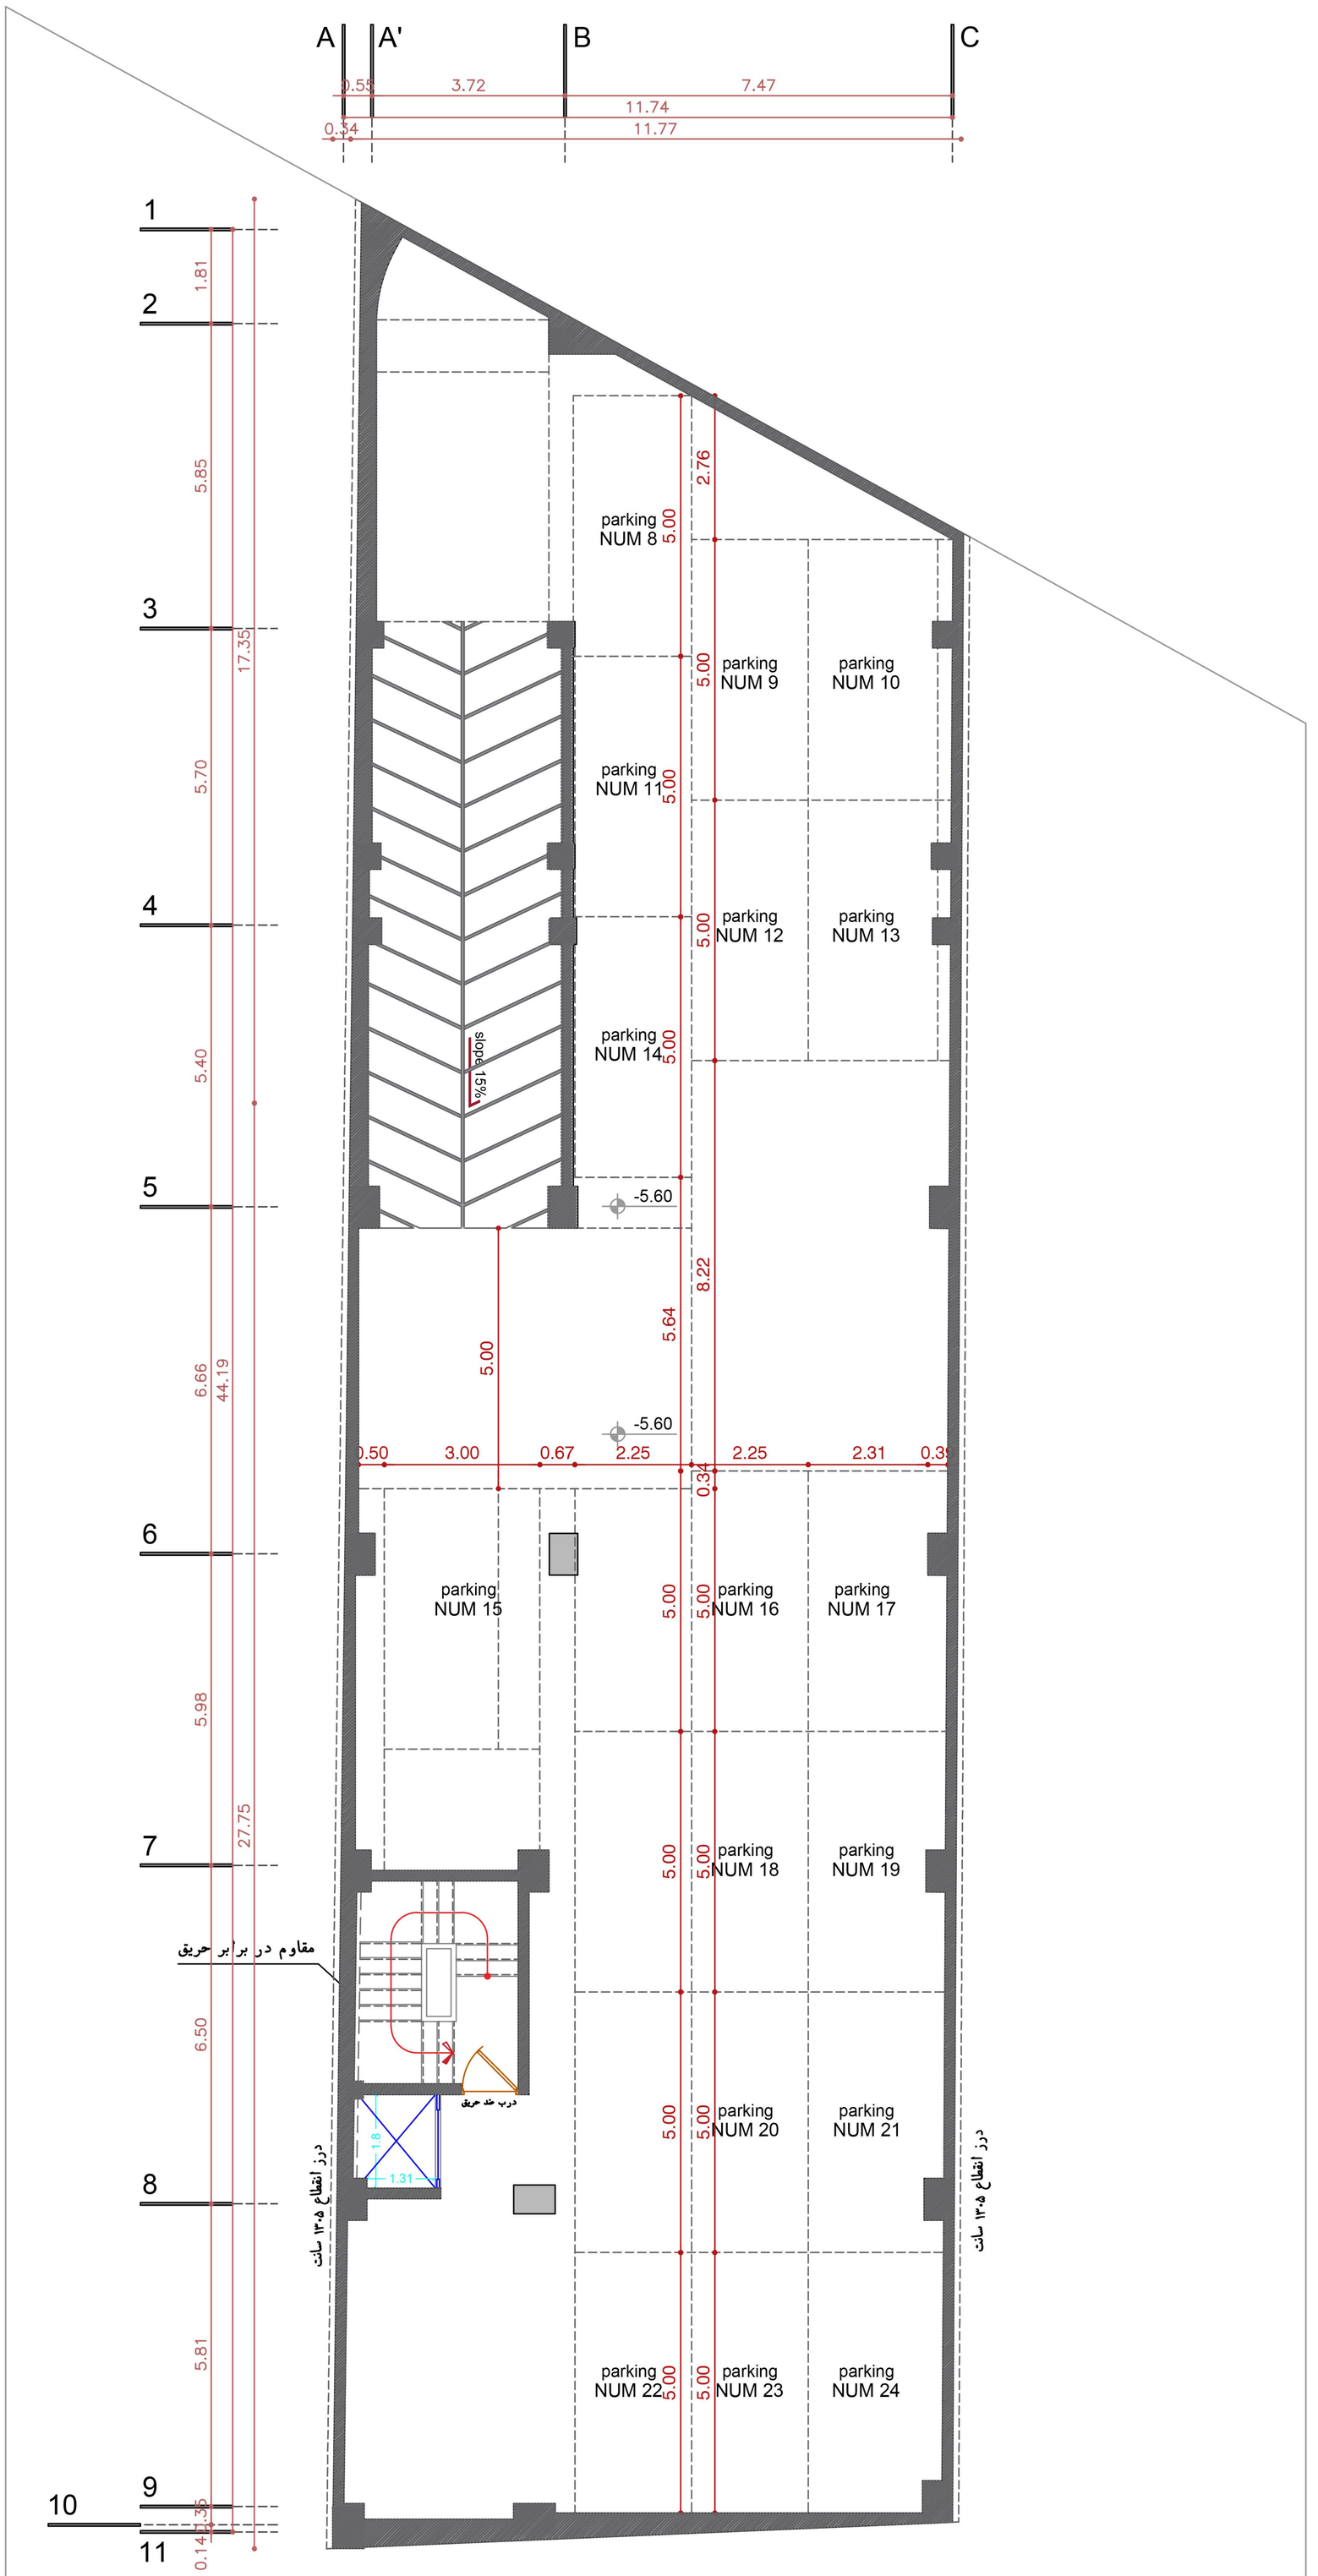

-2 Basement Plan

DIMENSION

Sc : 1/100

NORTH ARROW

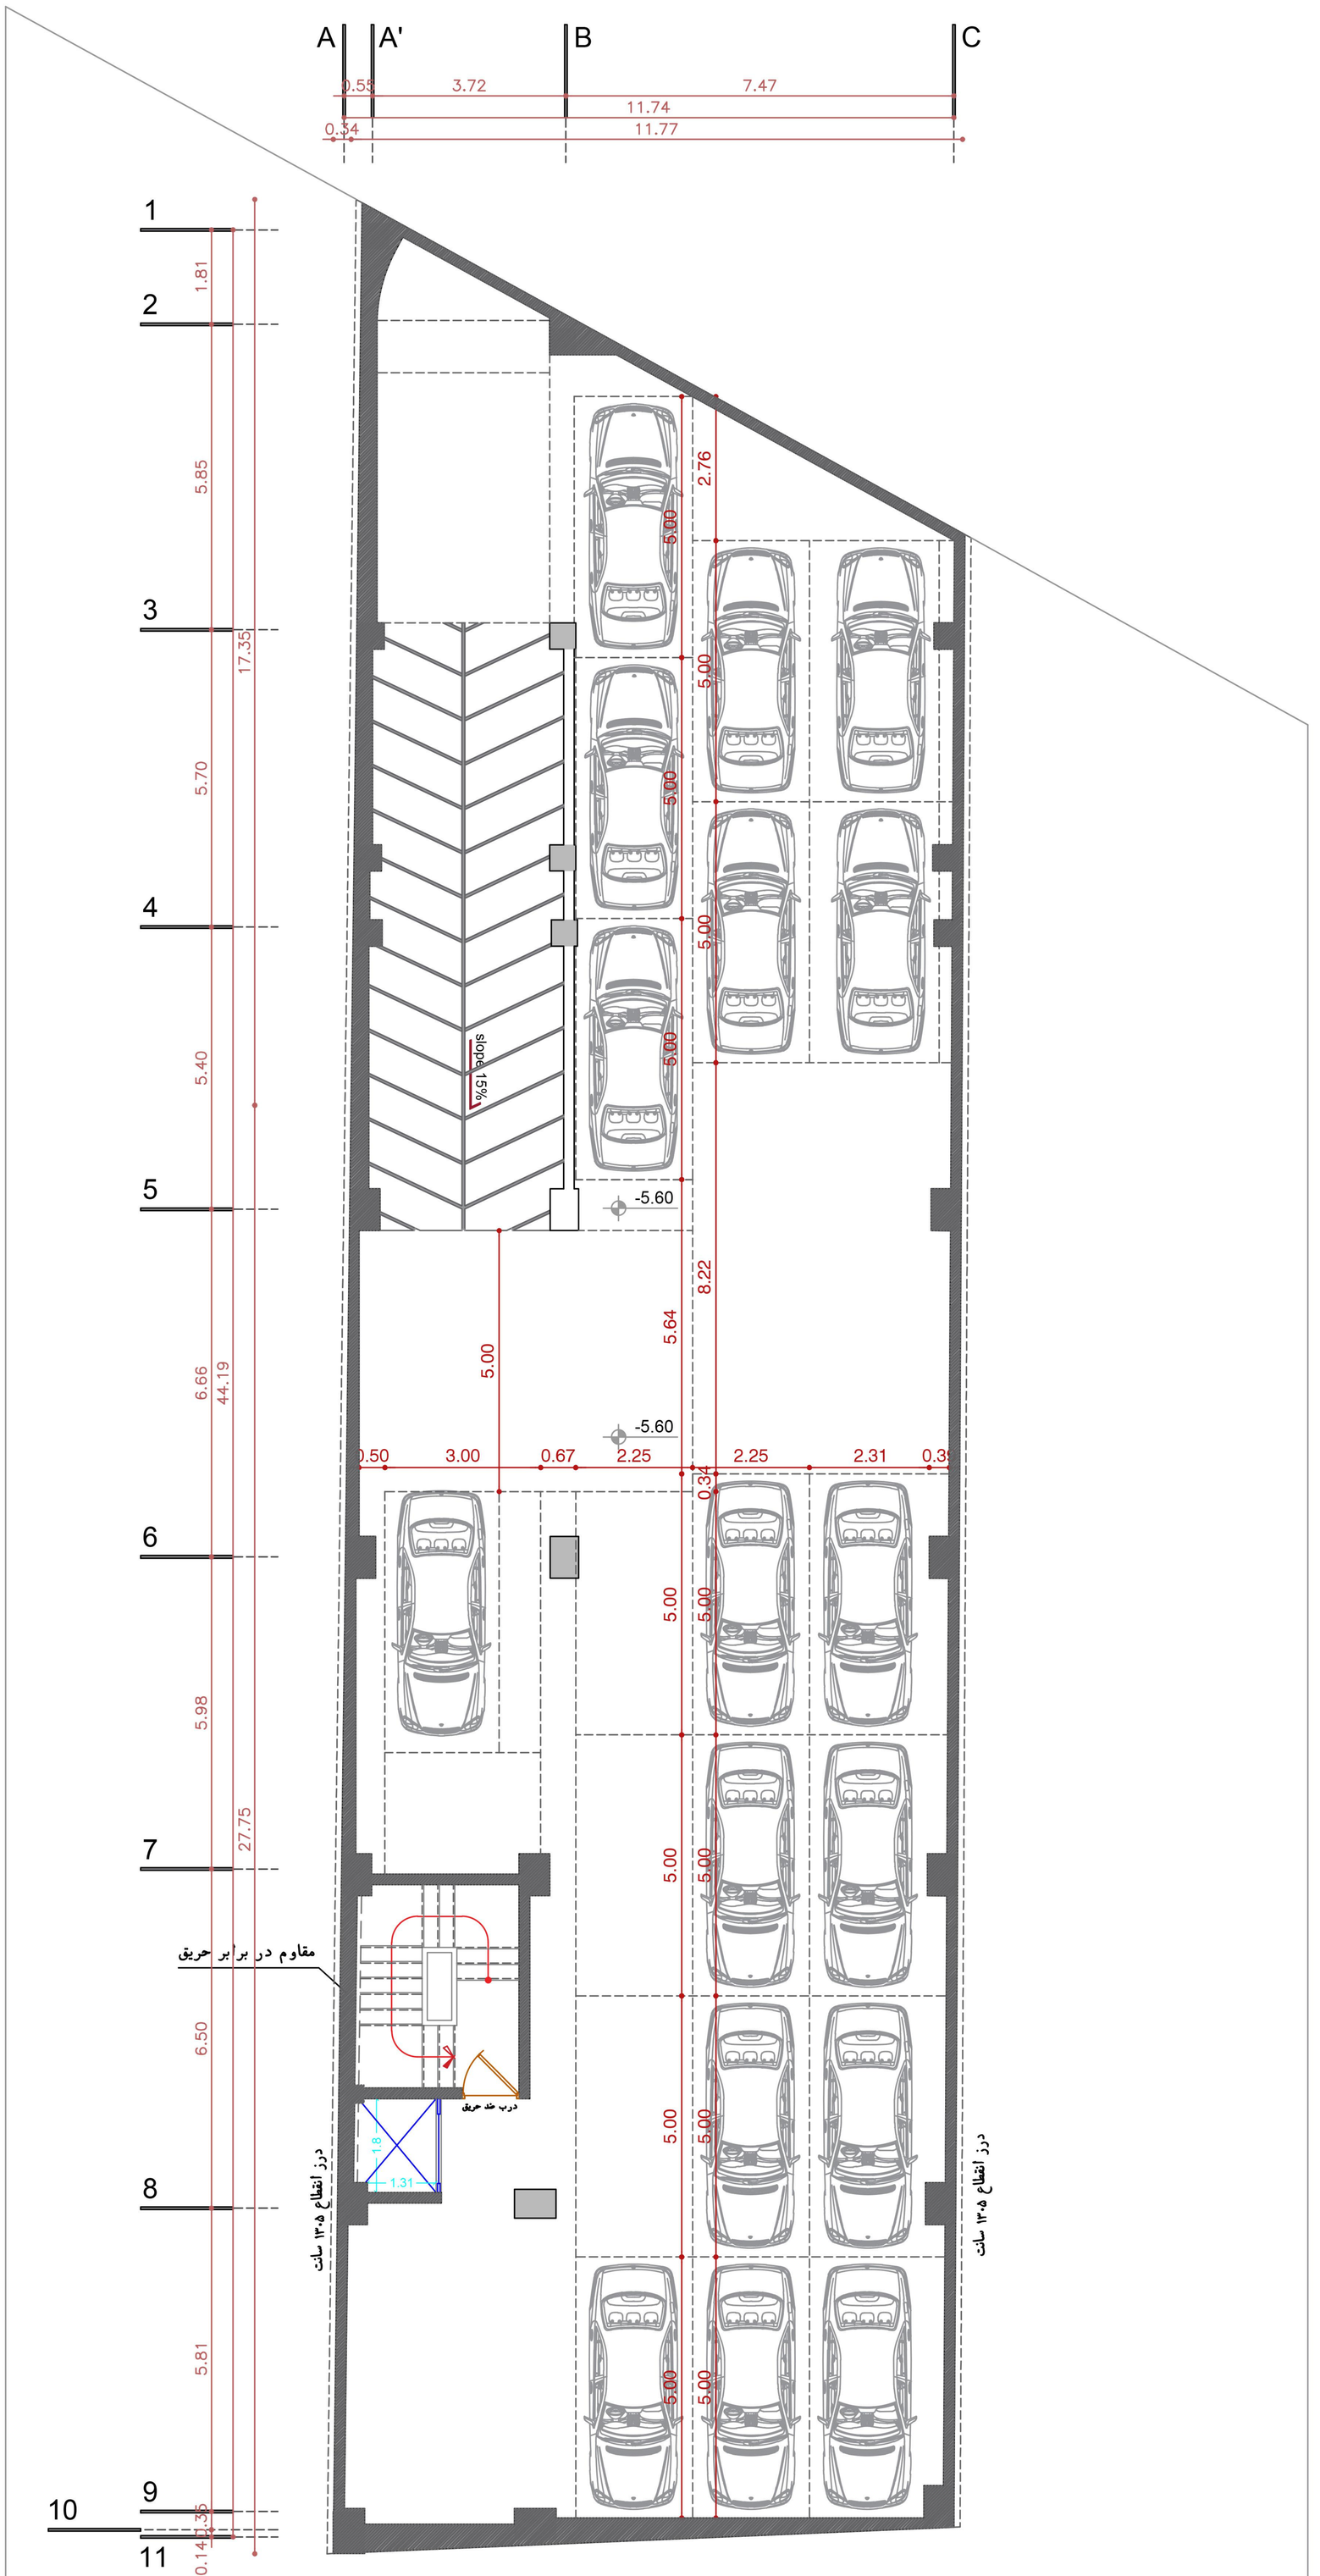

-2 Basement Plan FURNITURE

Sc : 1/100

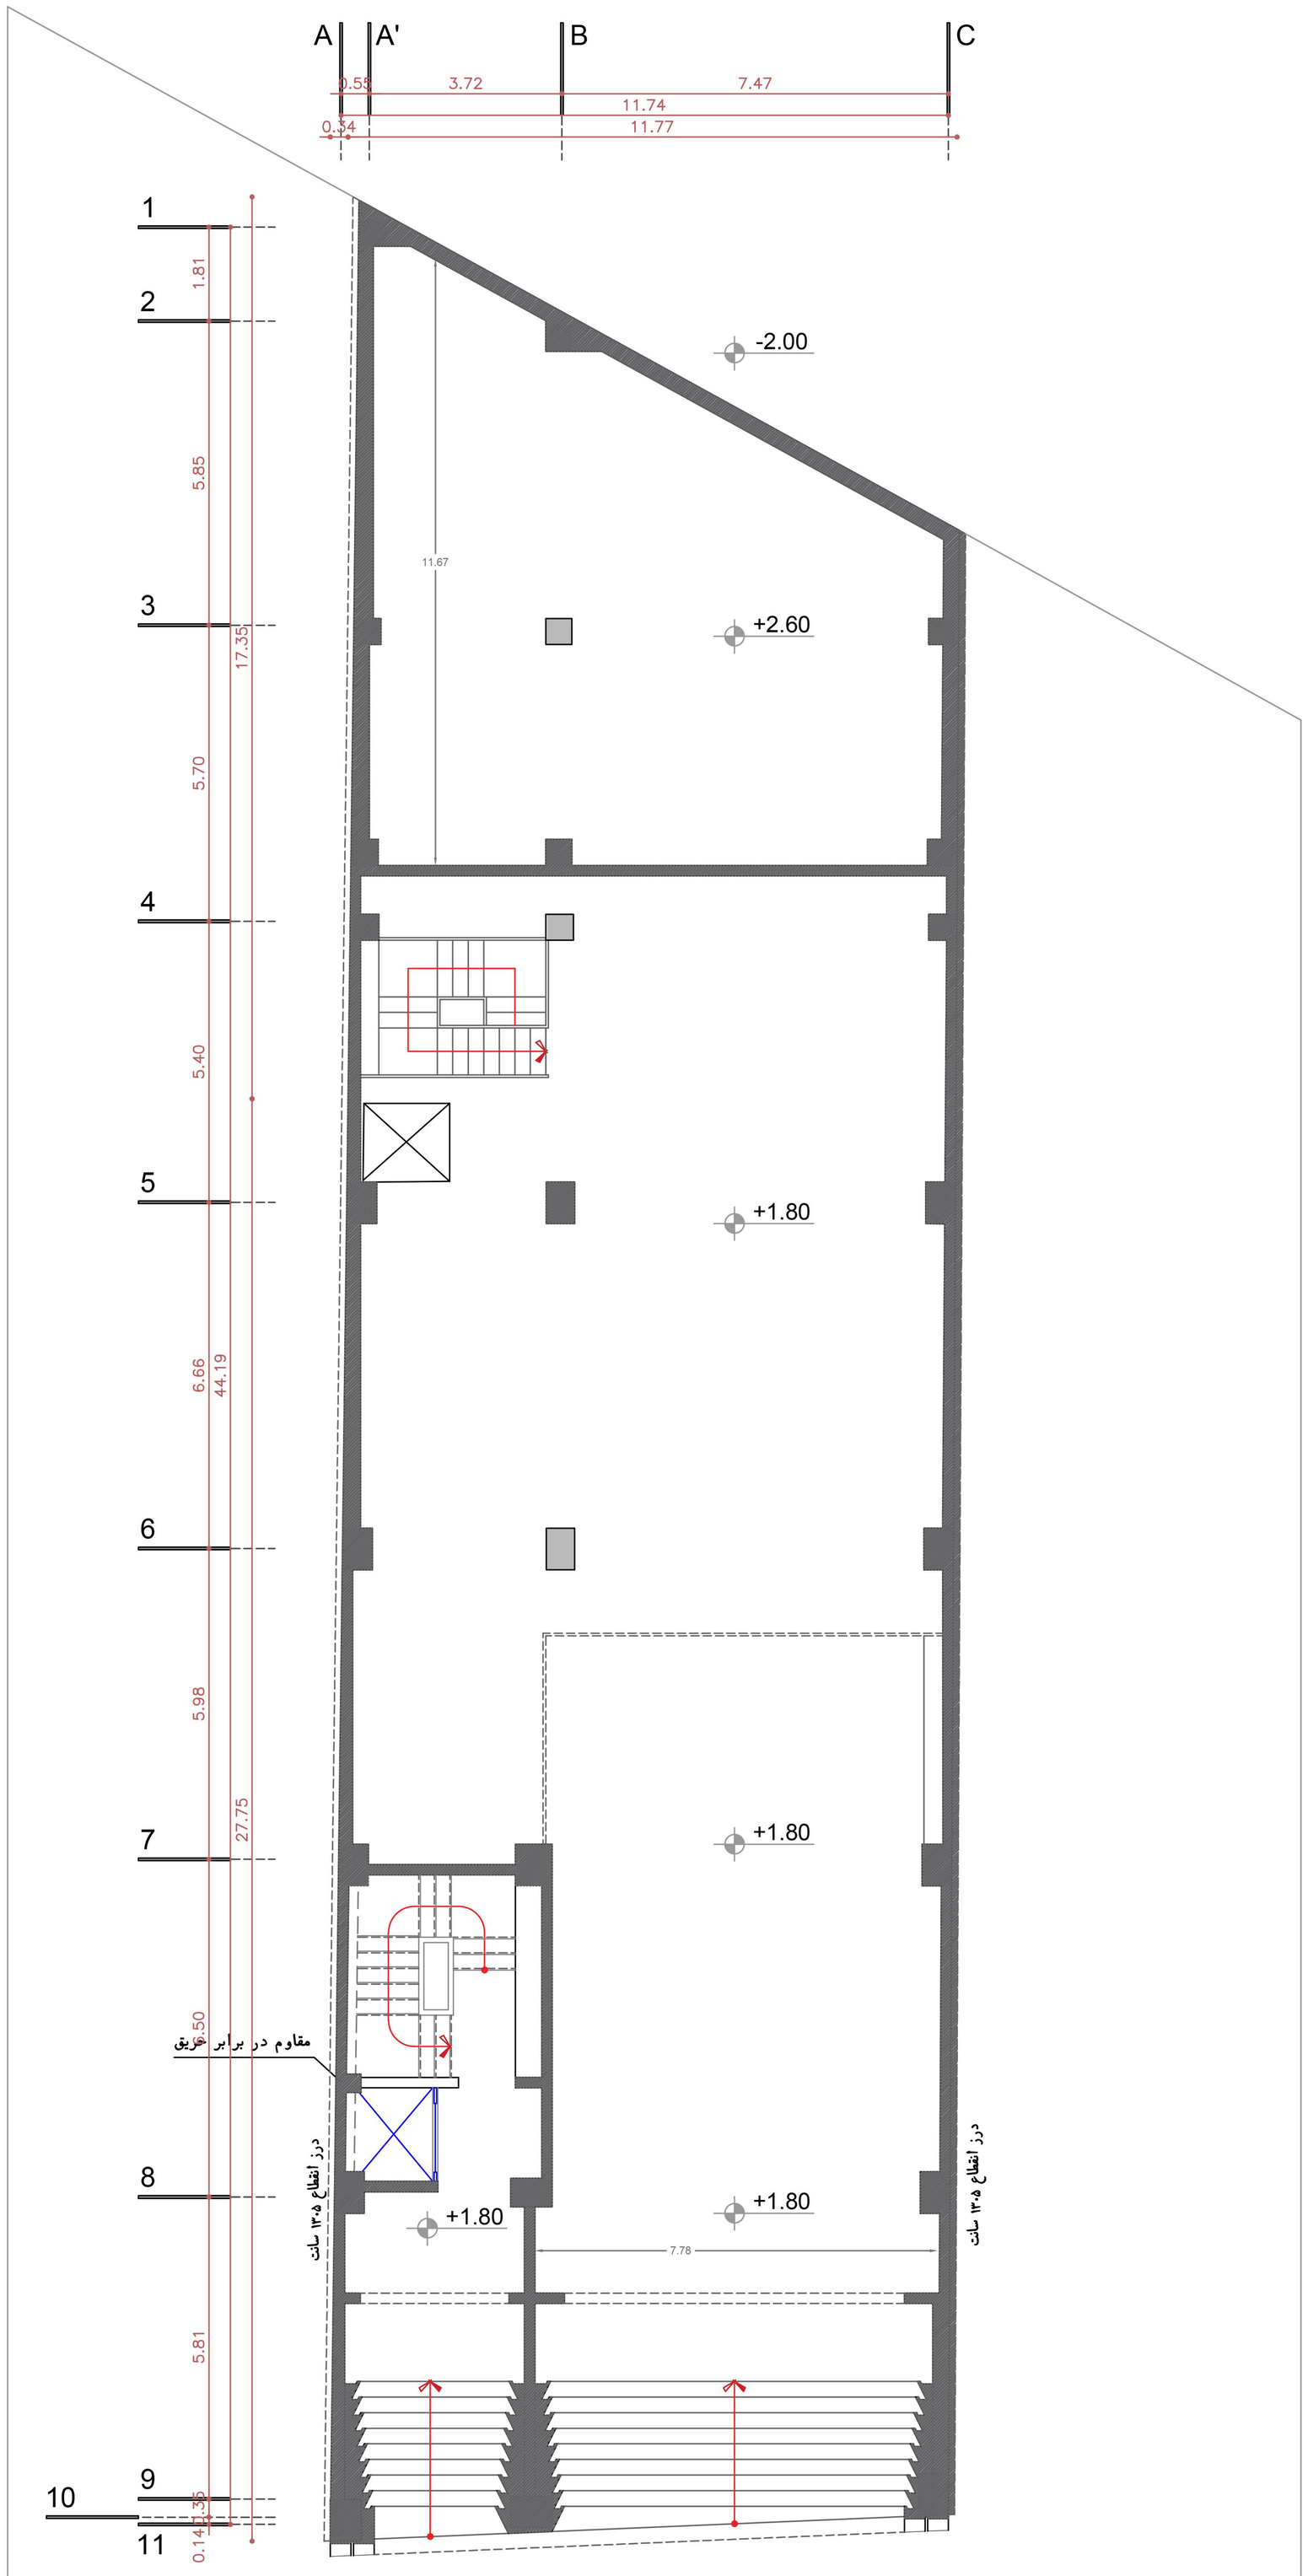

Ground Floor Plan

Sc : 1/100

NORTH ARROW

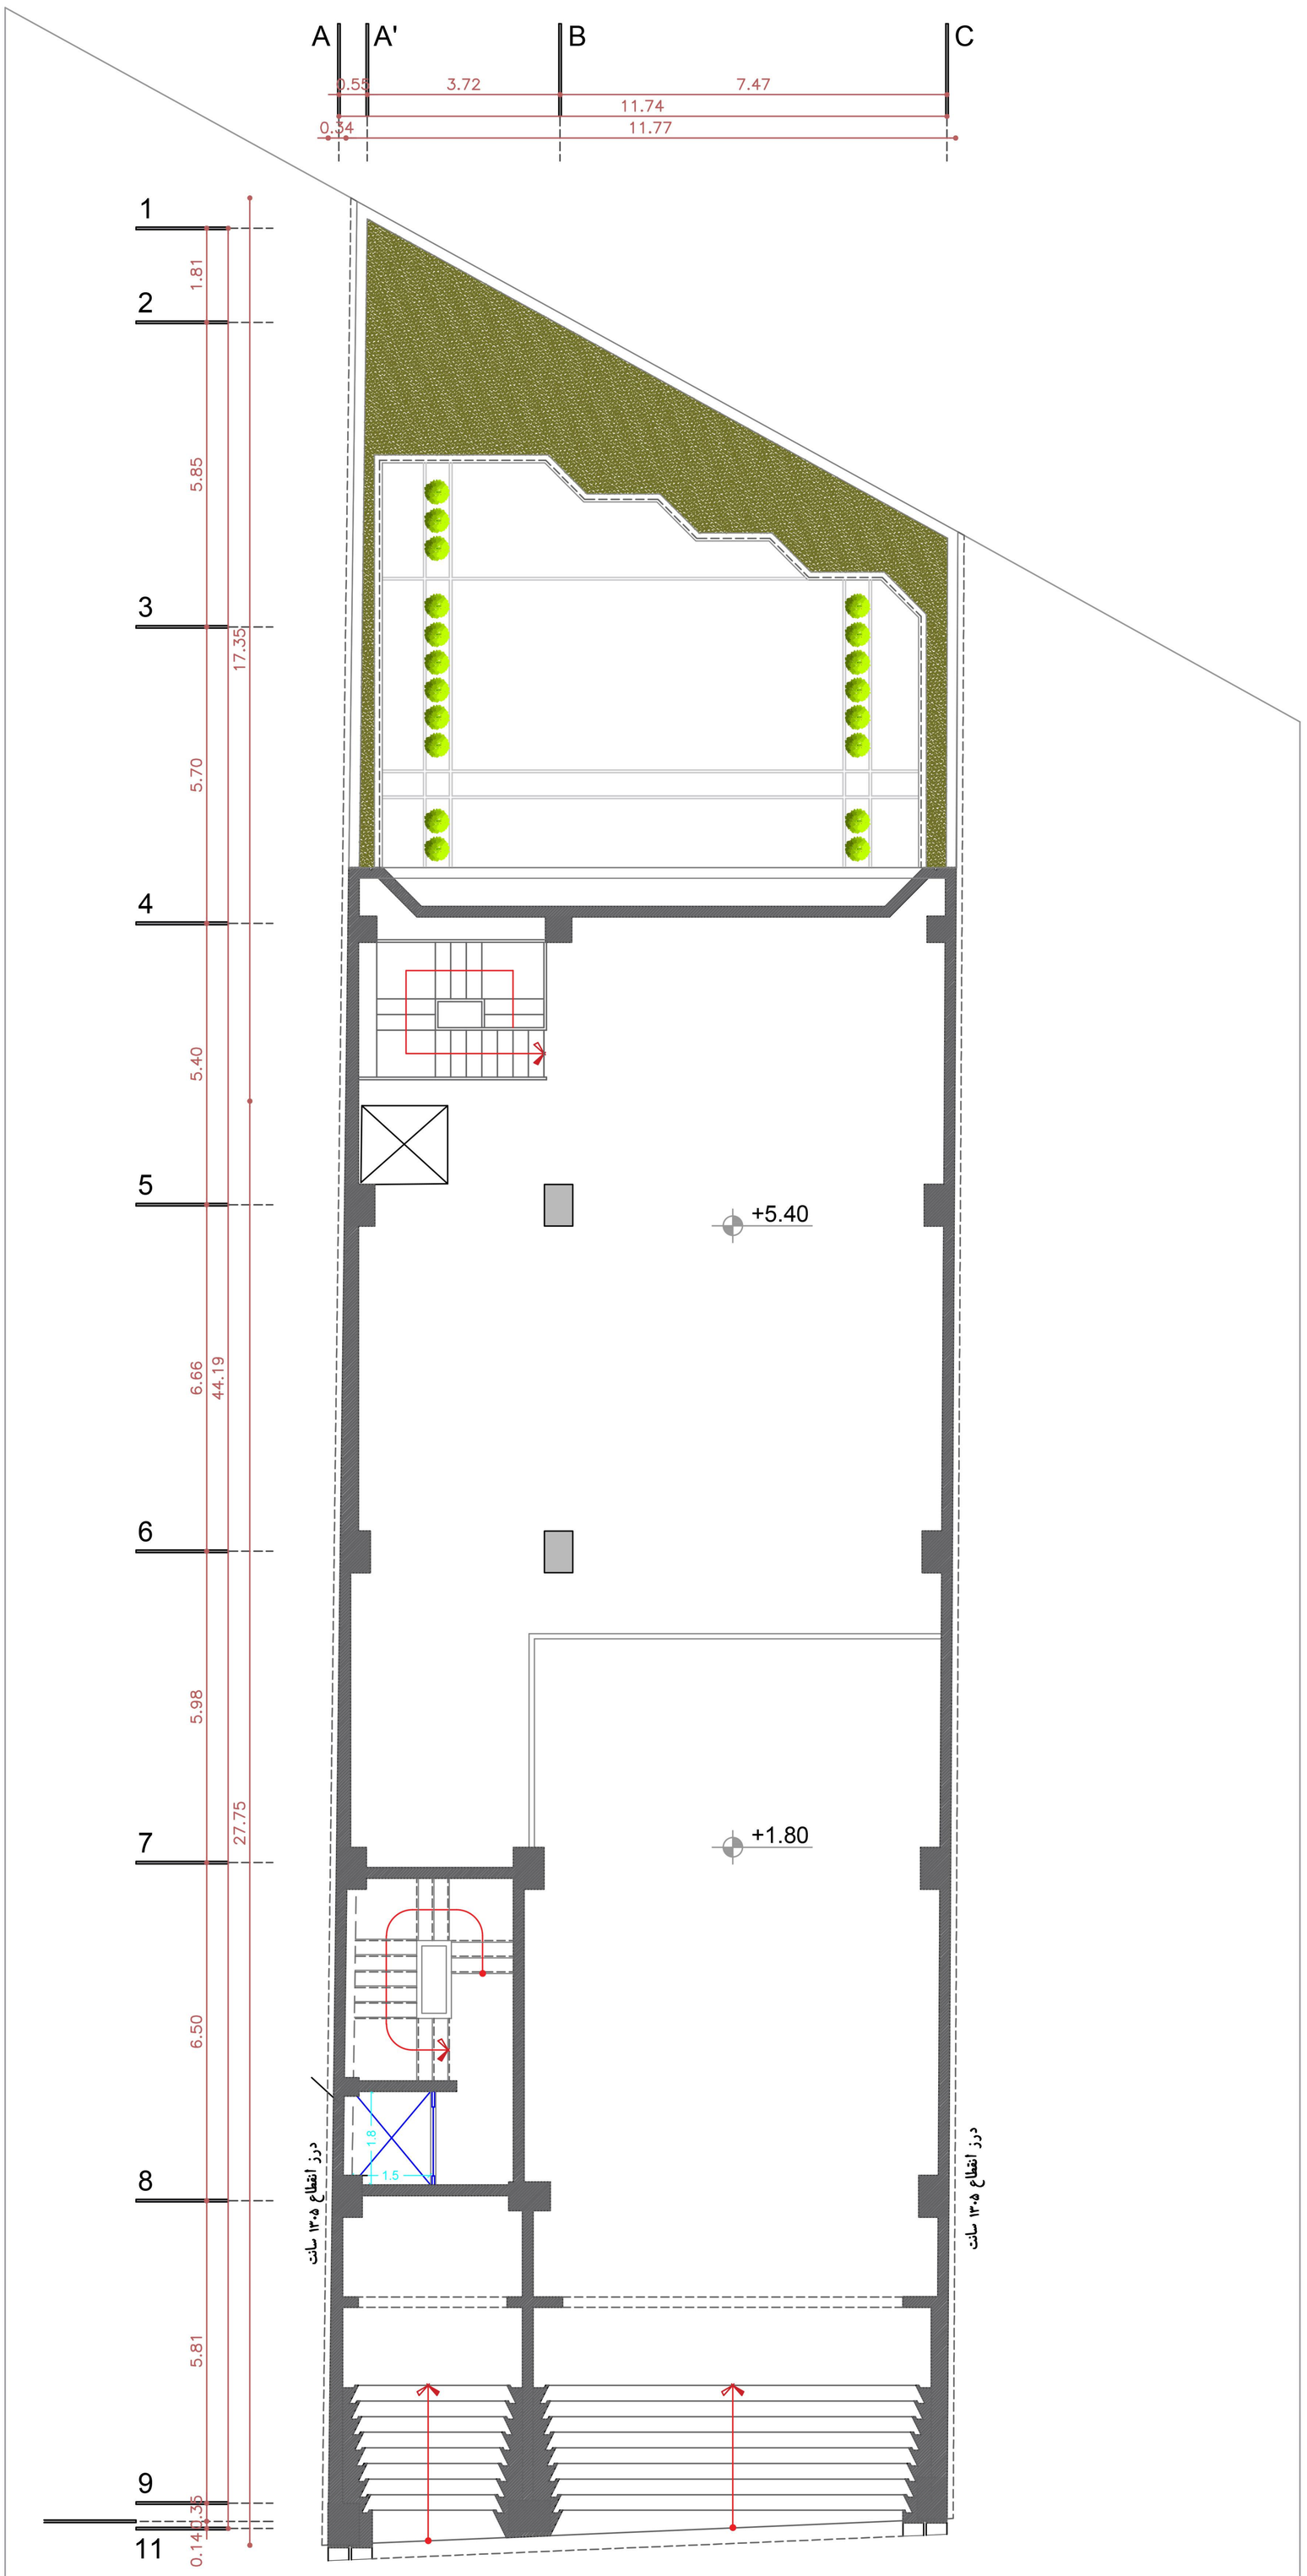

Mezzanine Floor Plan

Sc : 1/100

NORTH ARROW

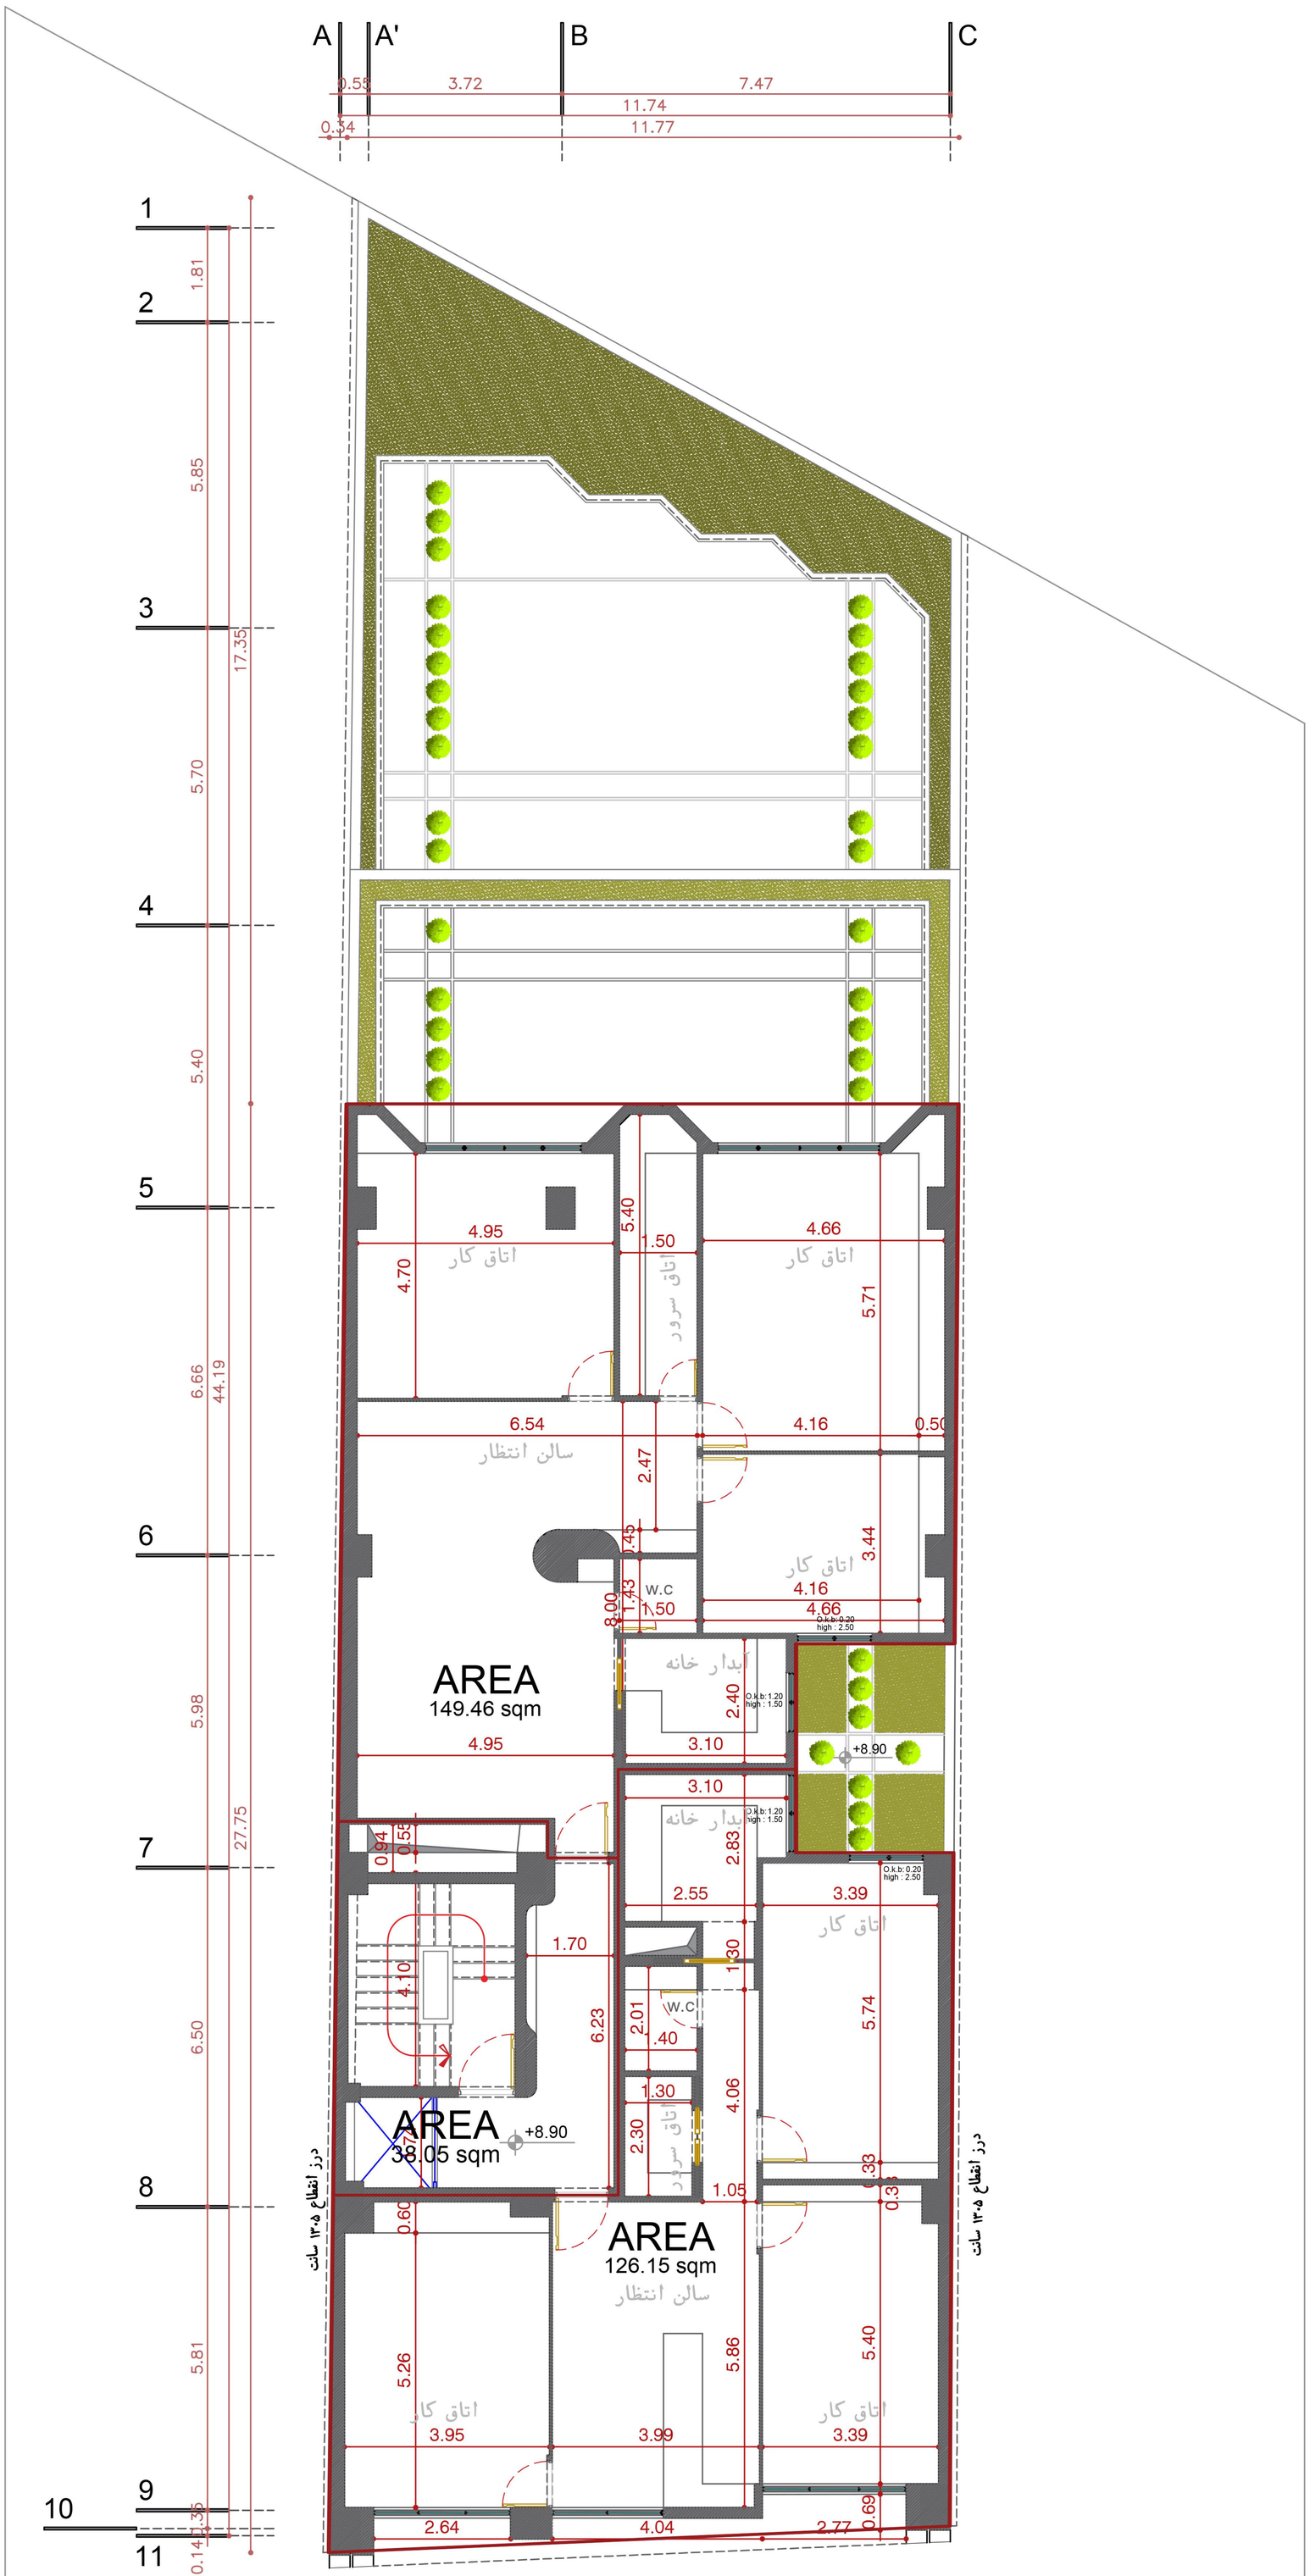

AREA
313.67 sqm

First Floor Plan

Dimension

Sc : 1/100

NORTH ARROW

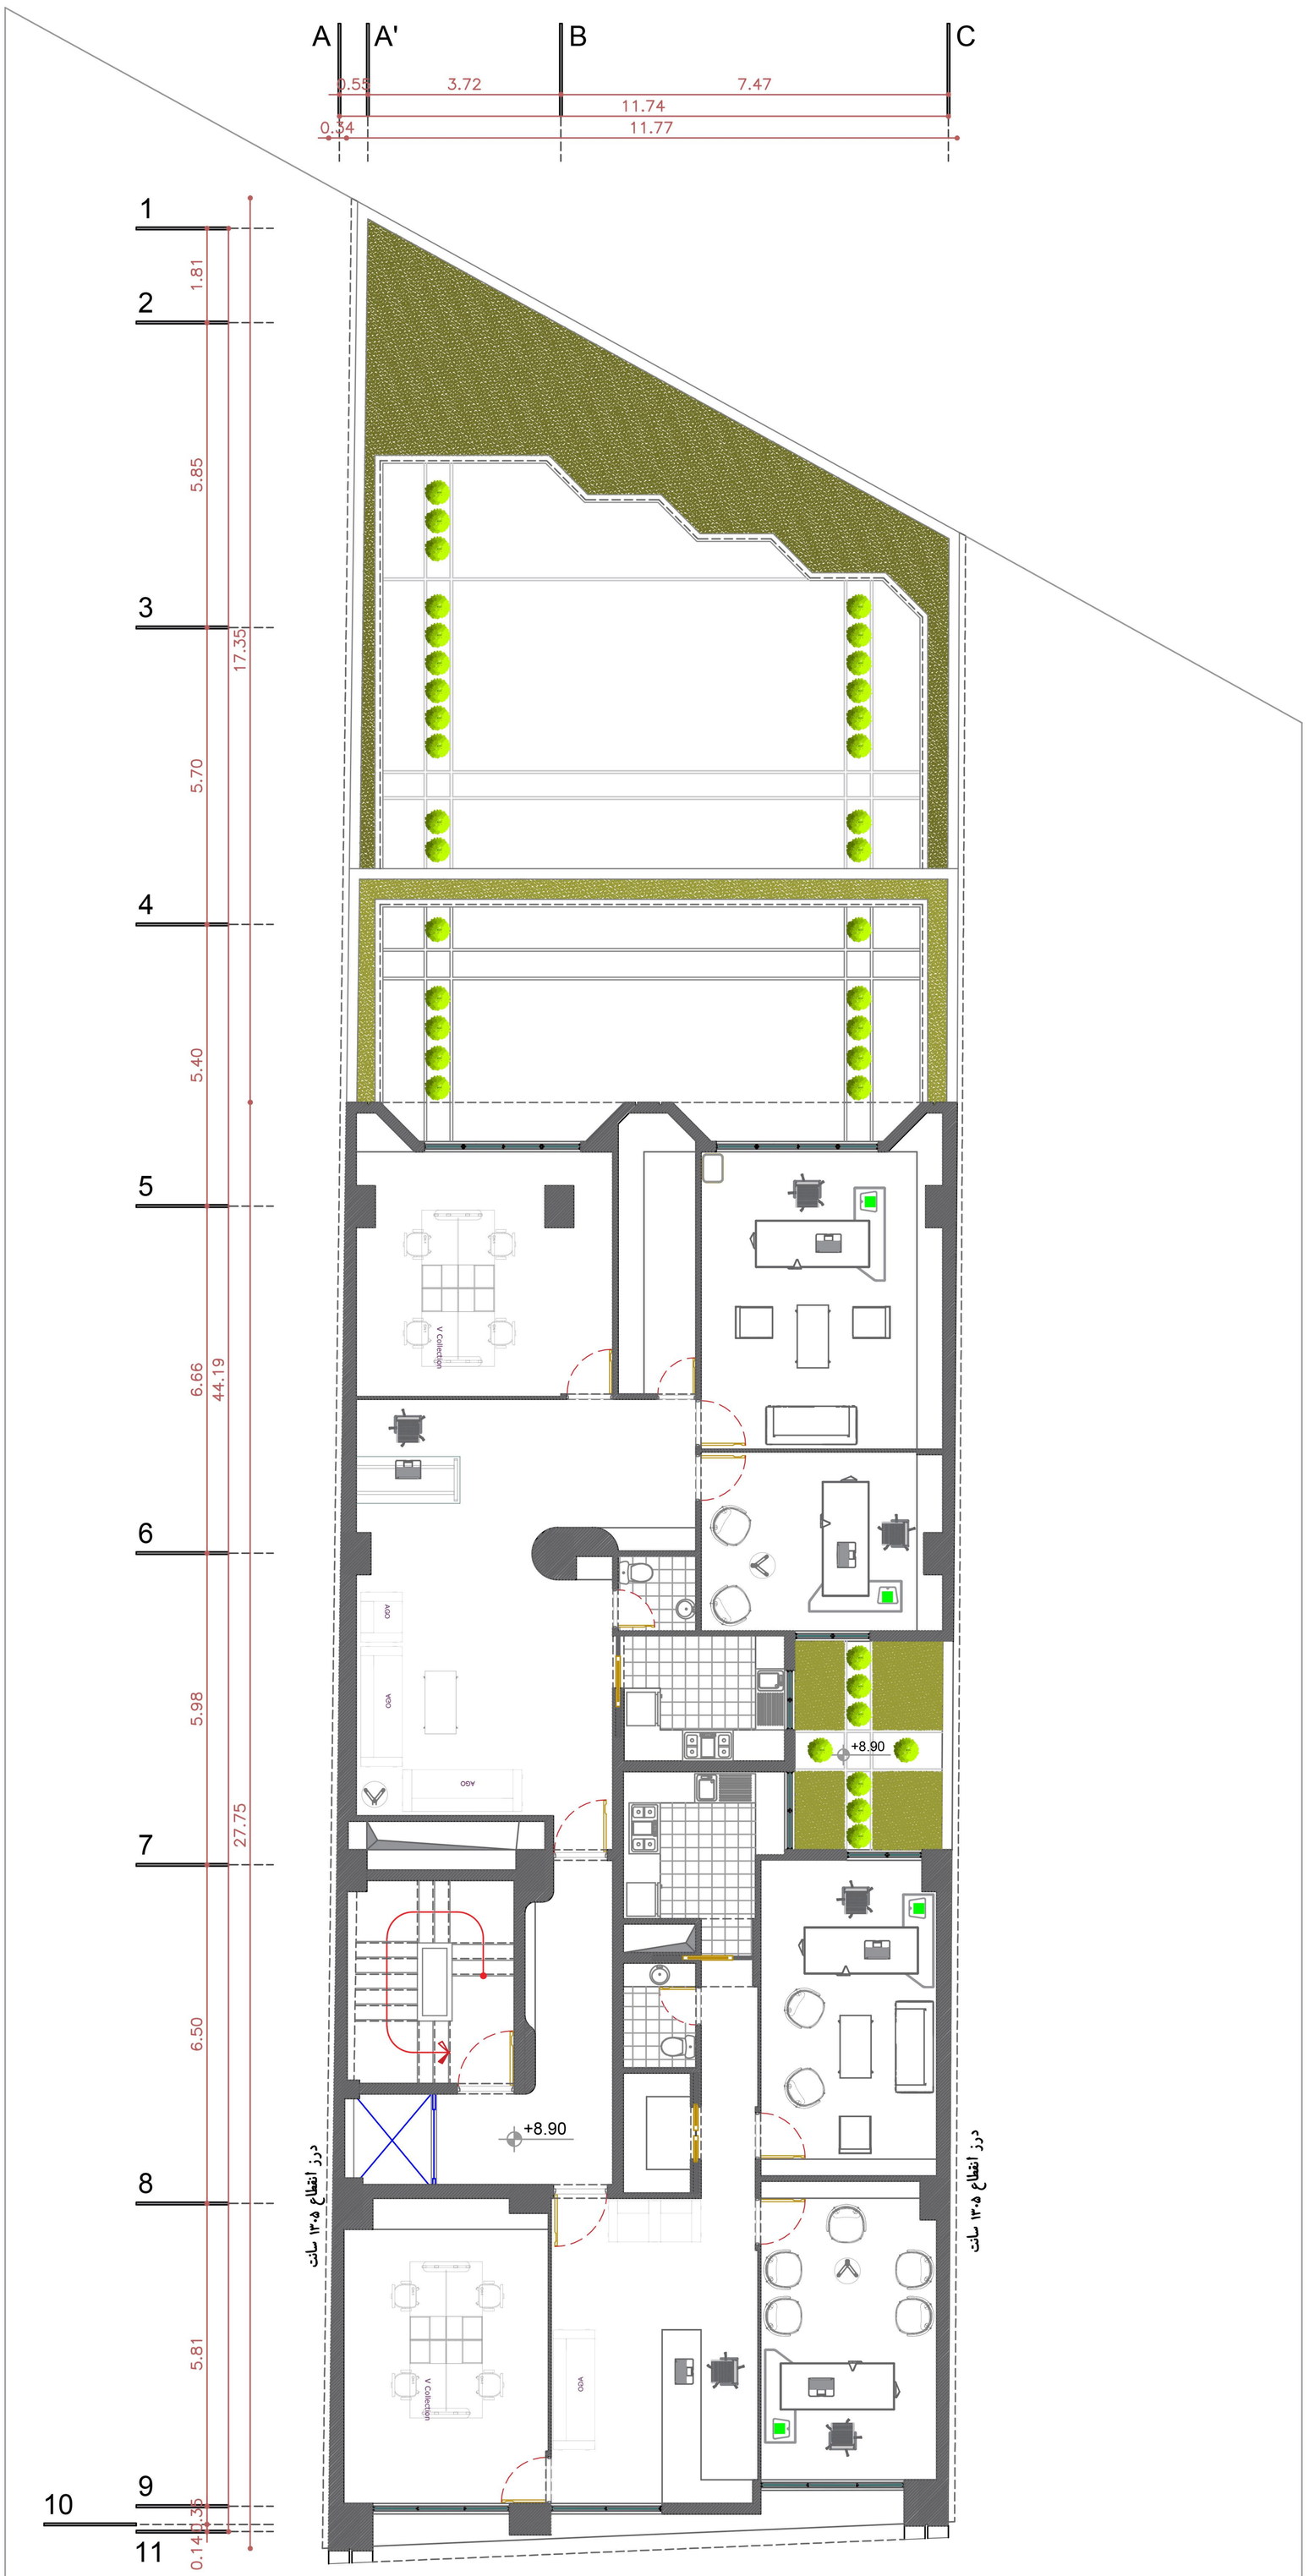

AREA
313.67 sqm

First Floor Plan FURNITURE
Sc : 1/100

NORTH ARROW

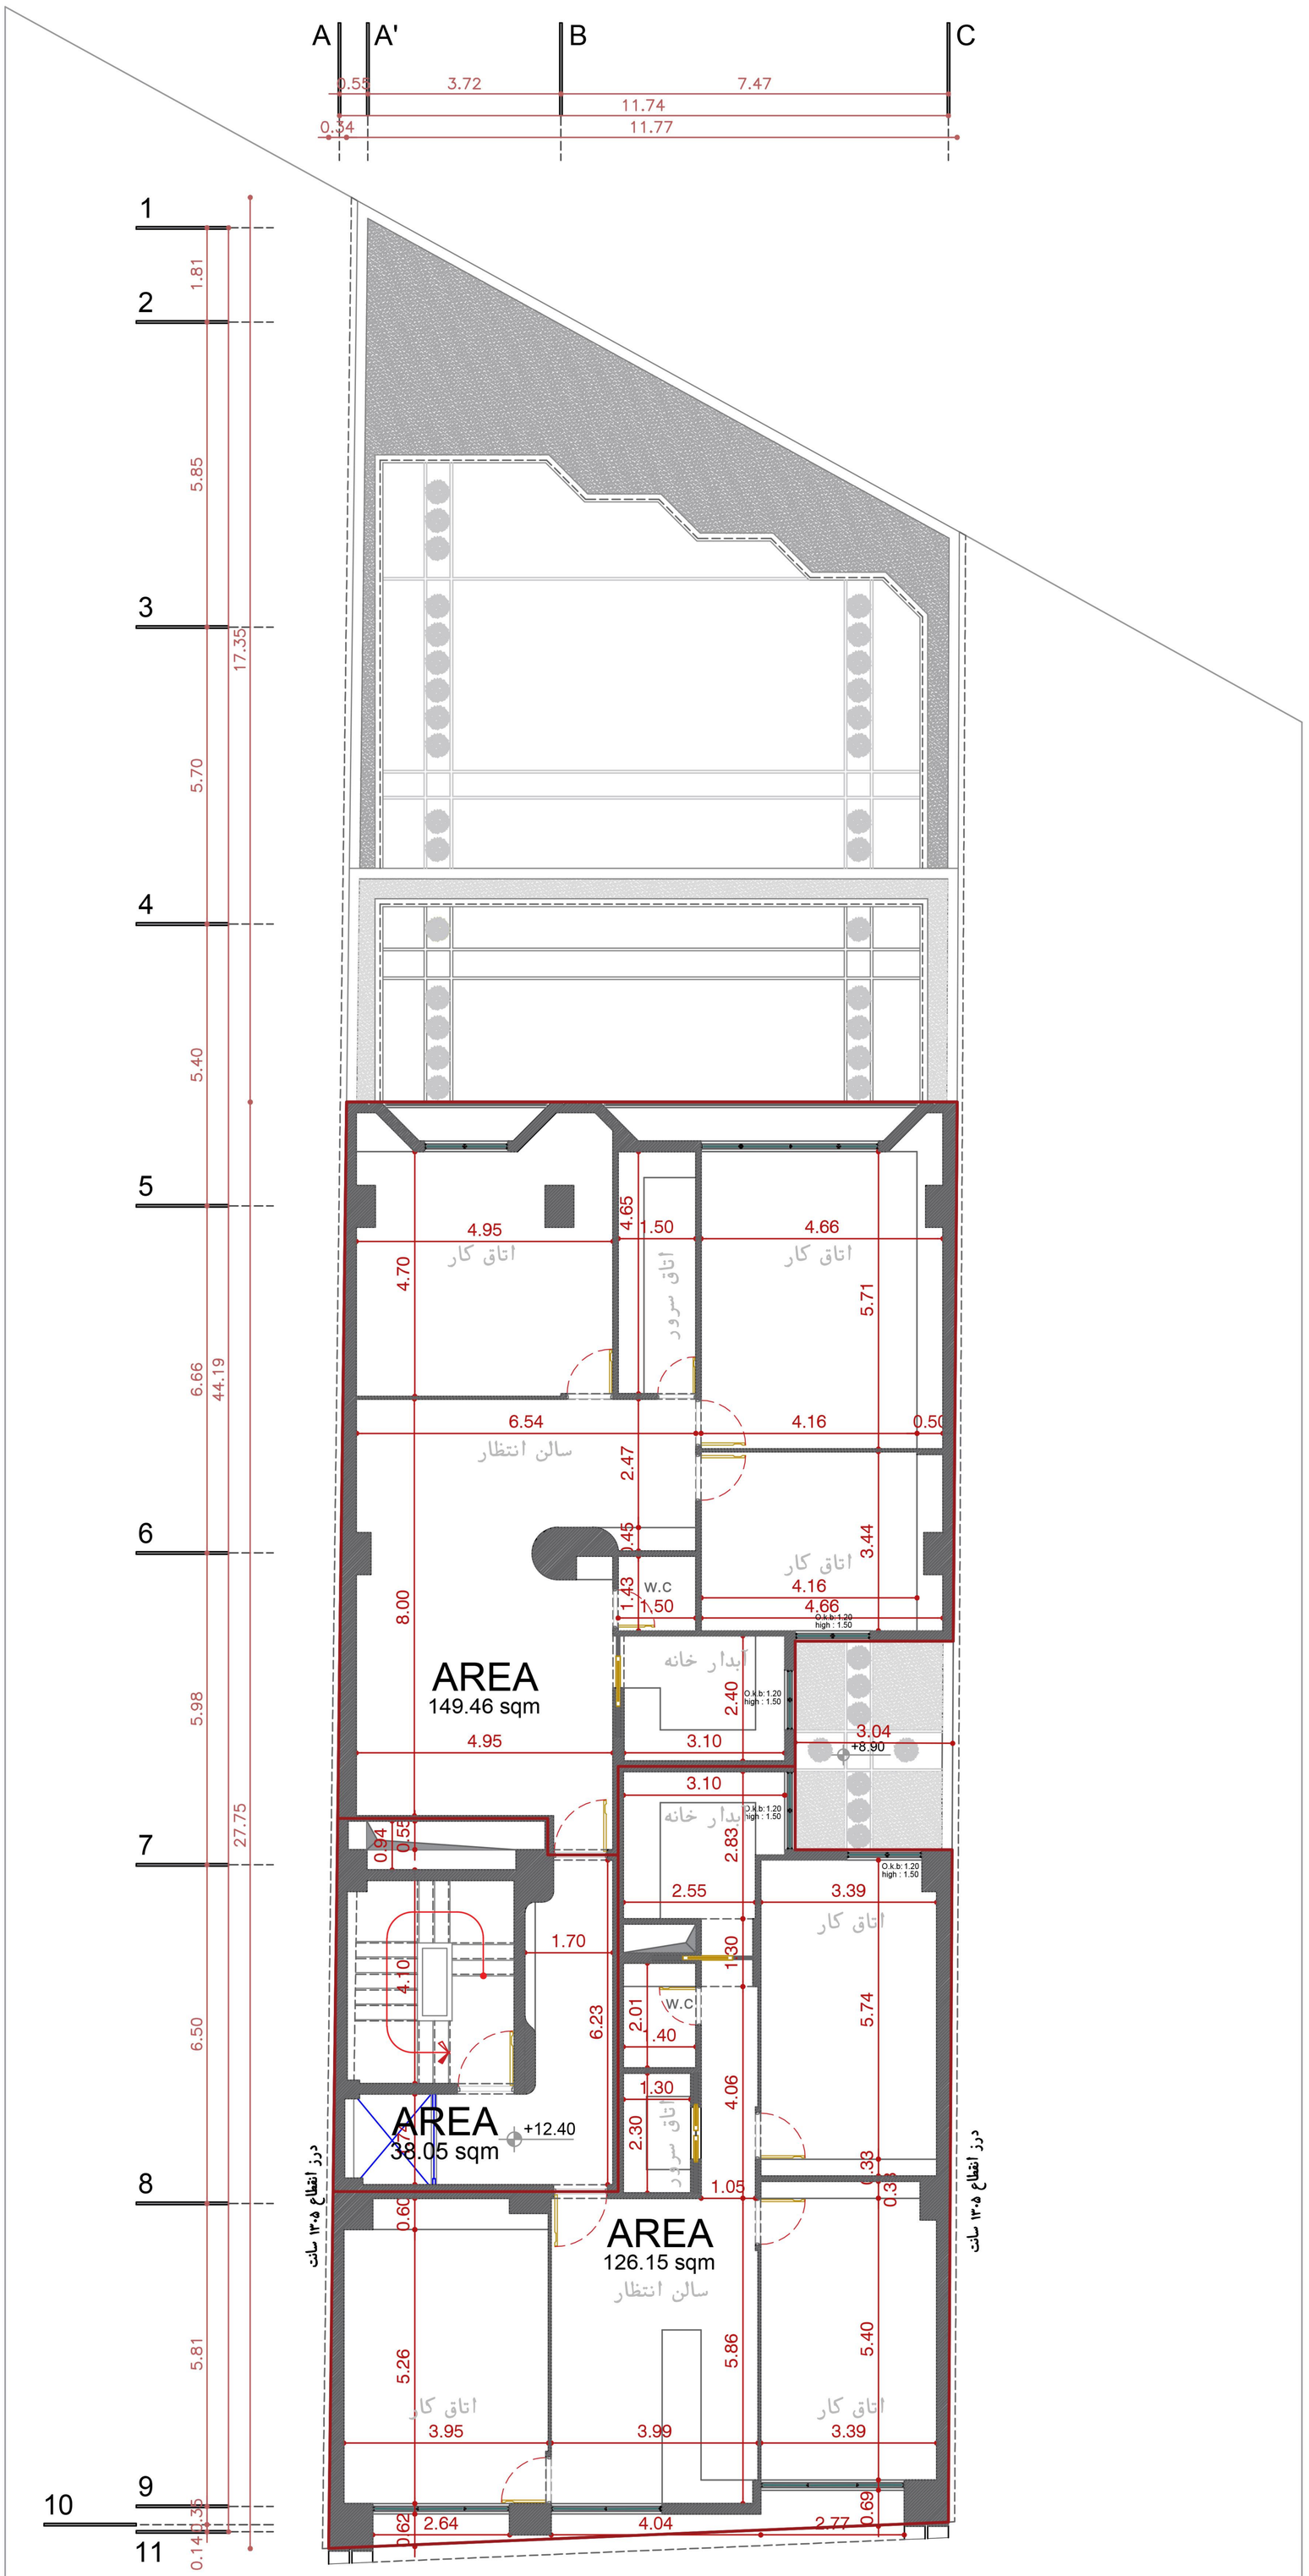

Second Floor Plan

Dimension

Sc : 1/100

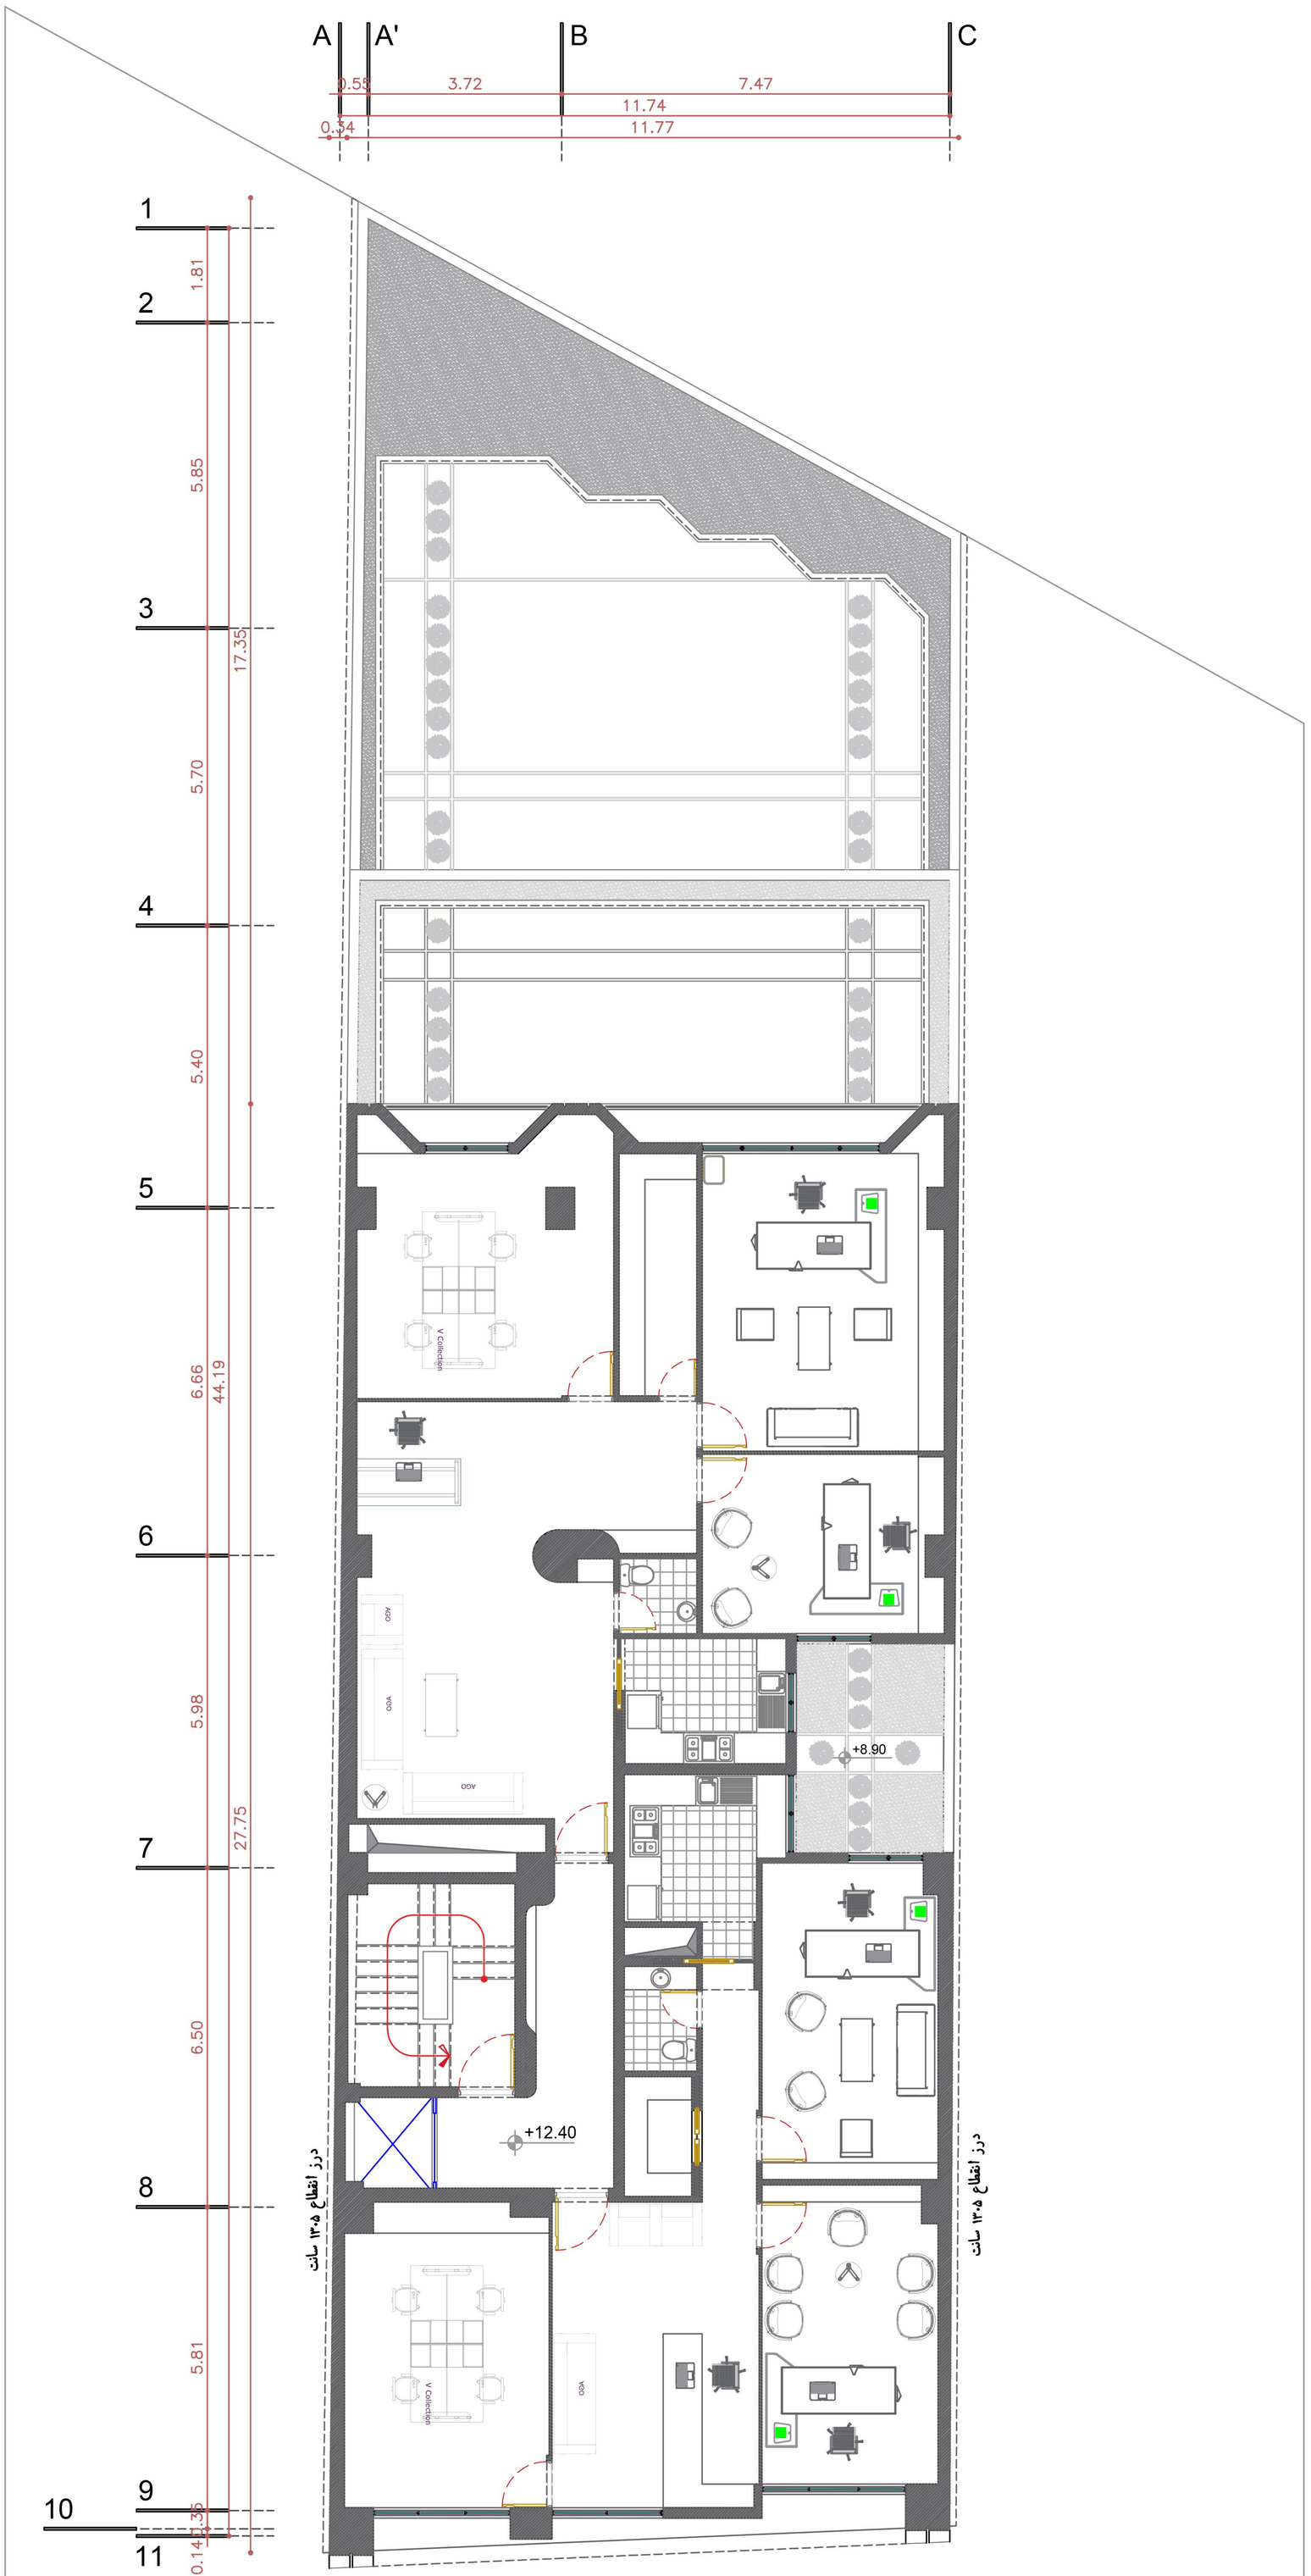

AREA
313.67 sqm

Second Floor Plan FURNITURE

Sc : 1/100

NORTH ARROW

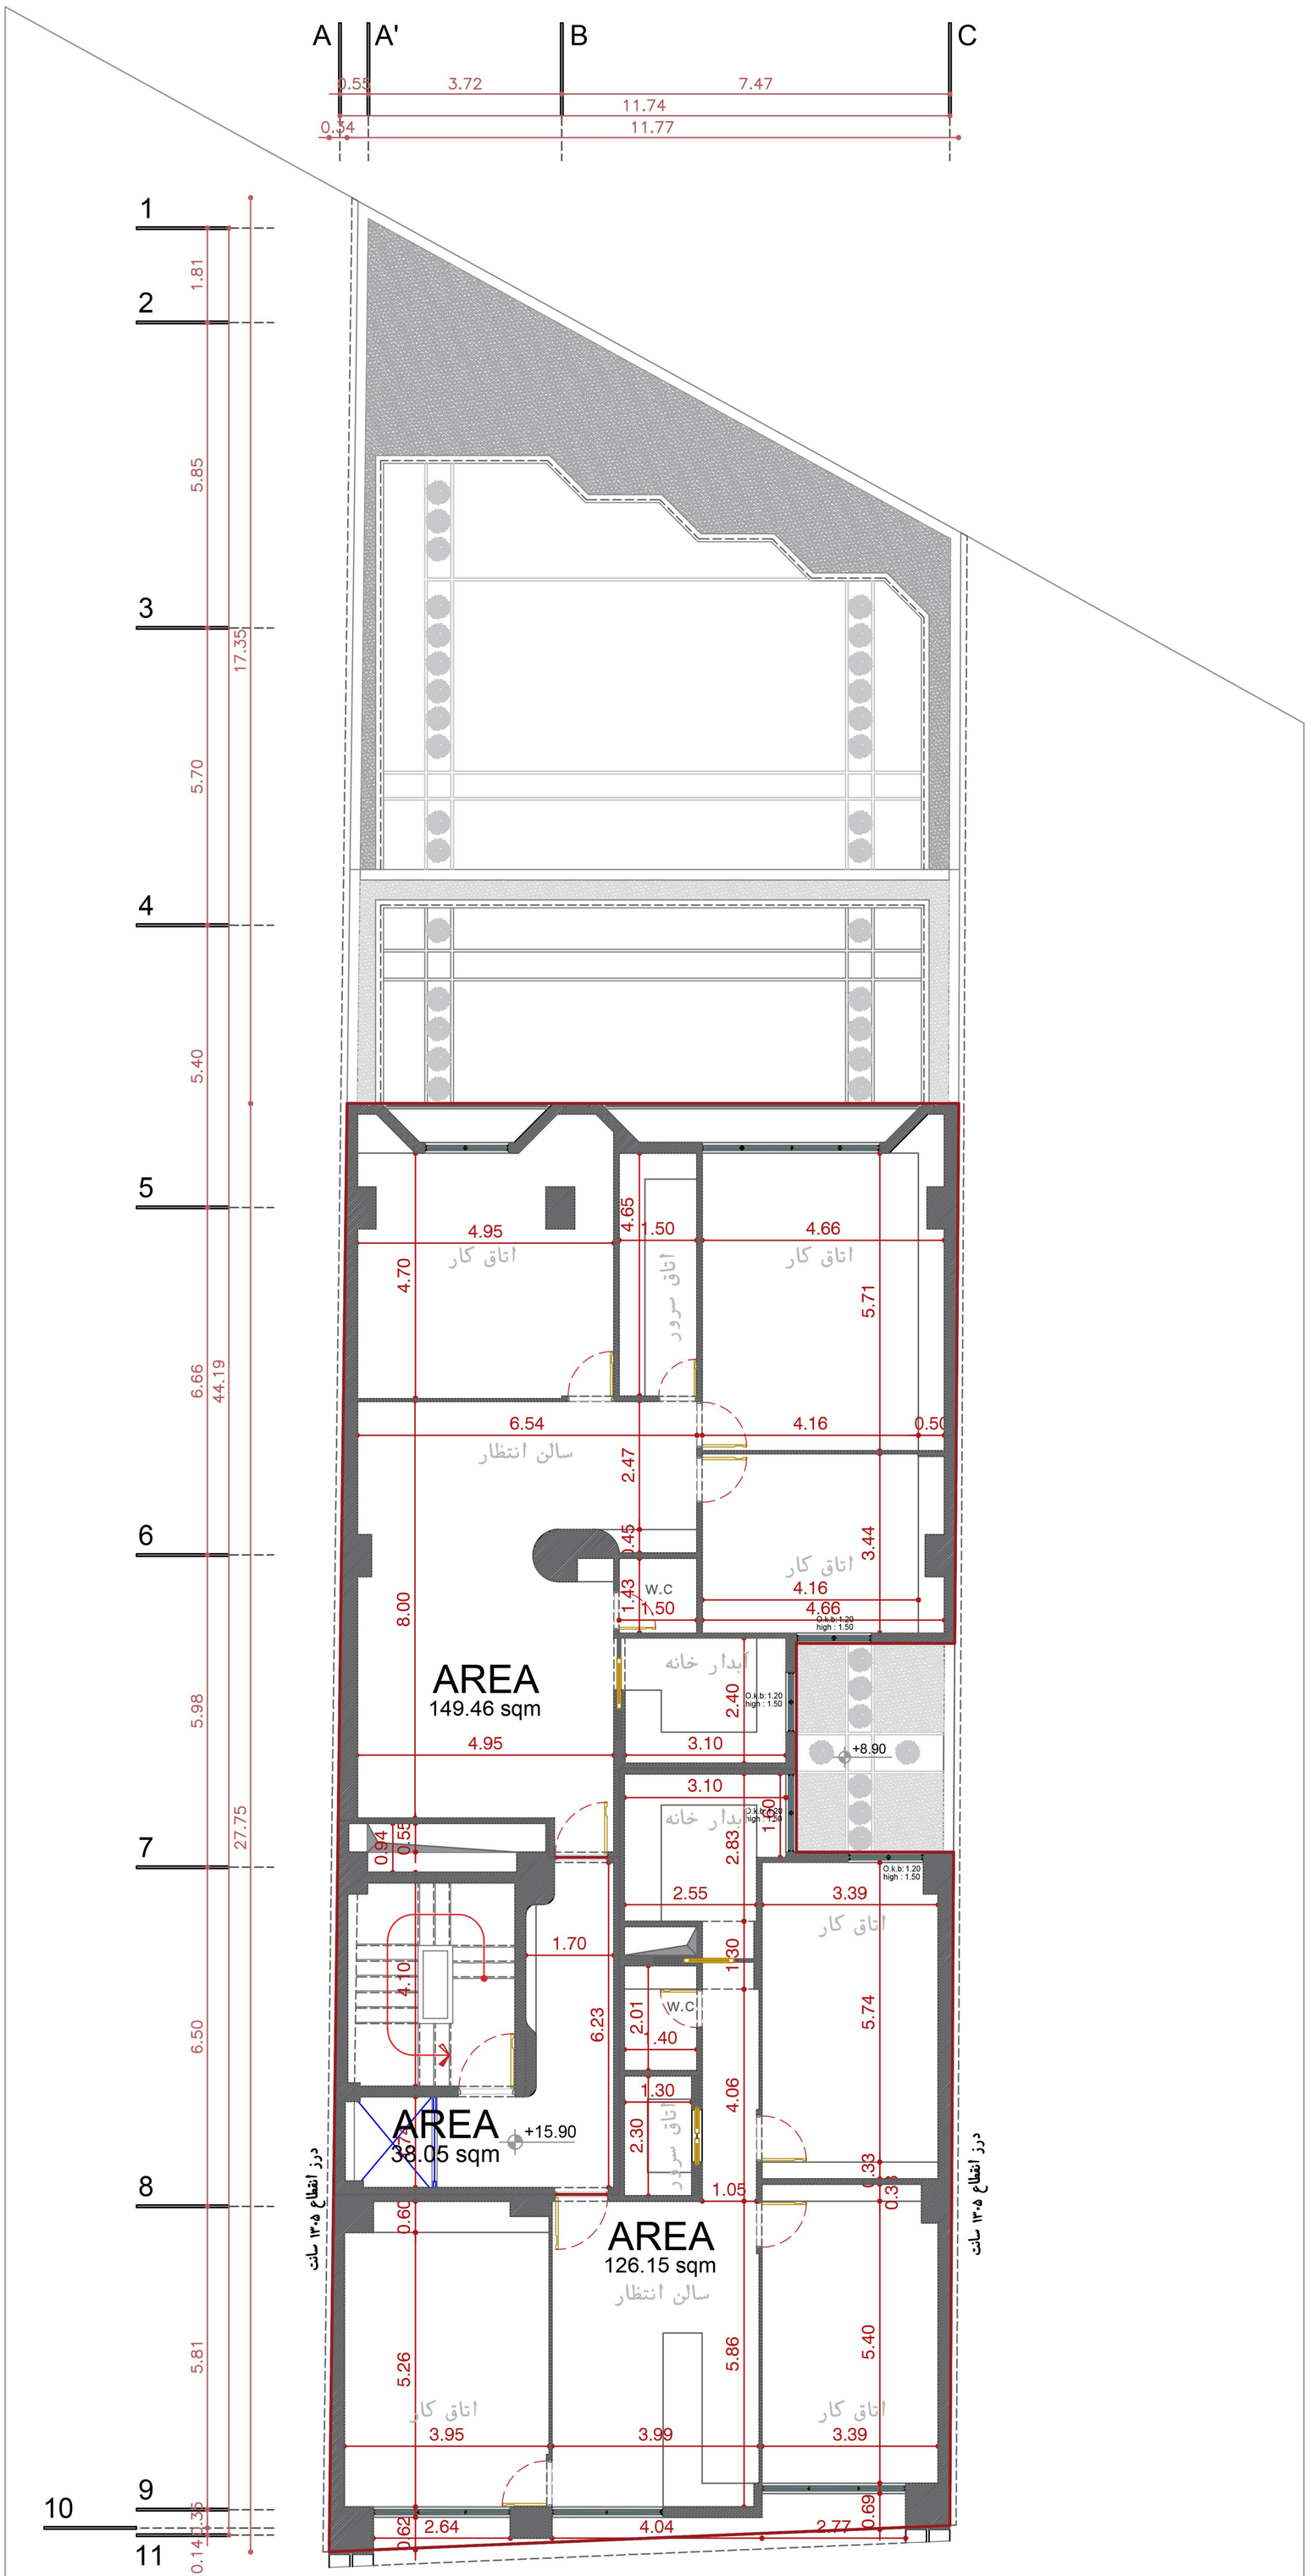

AREA
313.67 sqm

Third Floor Plan

Dimension

Sc : 1/100

NORTH ARROW

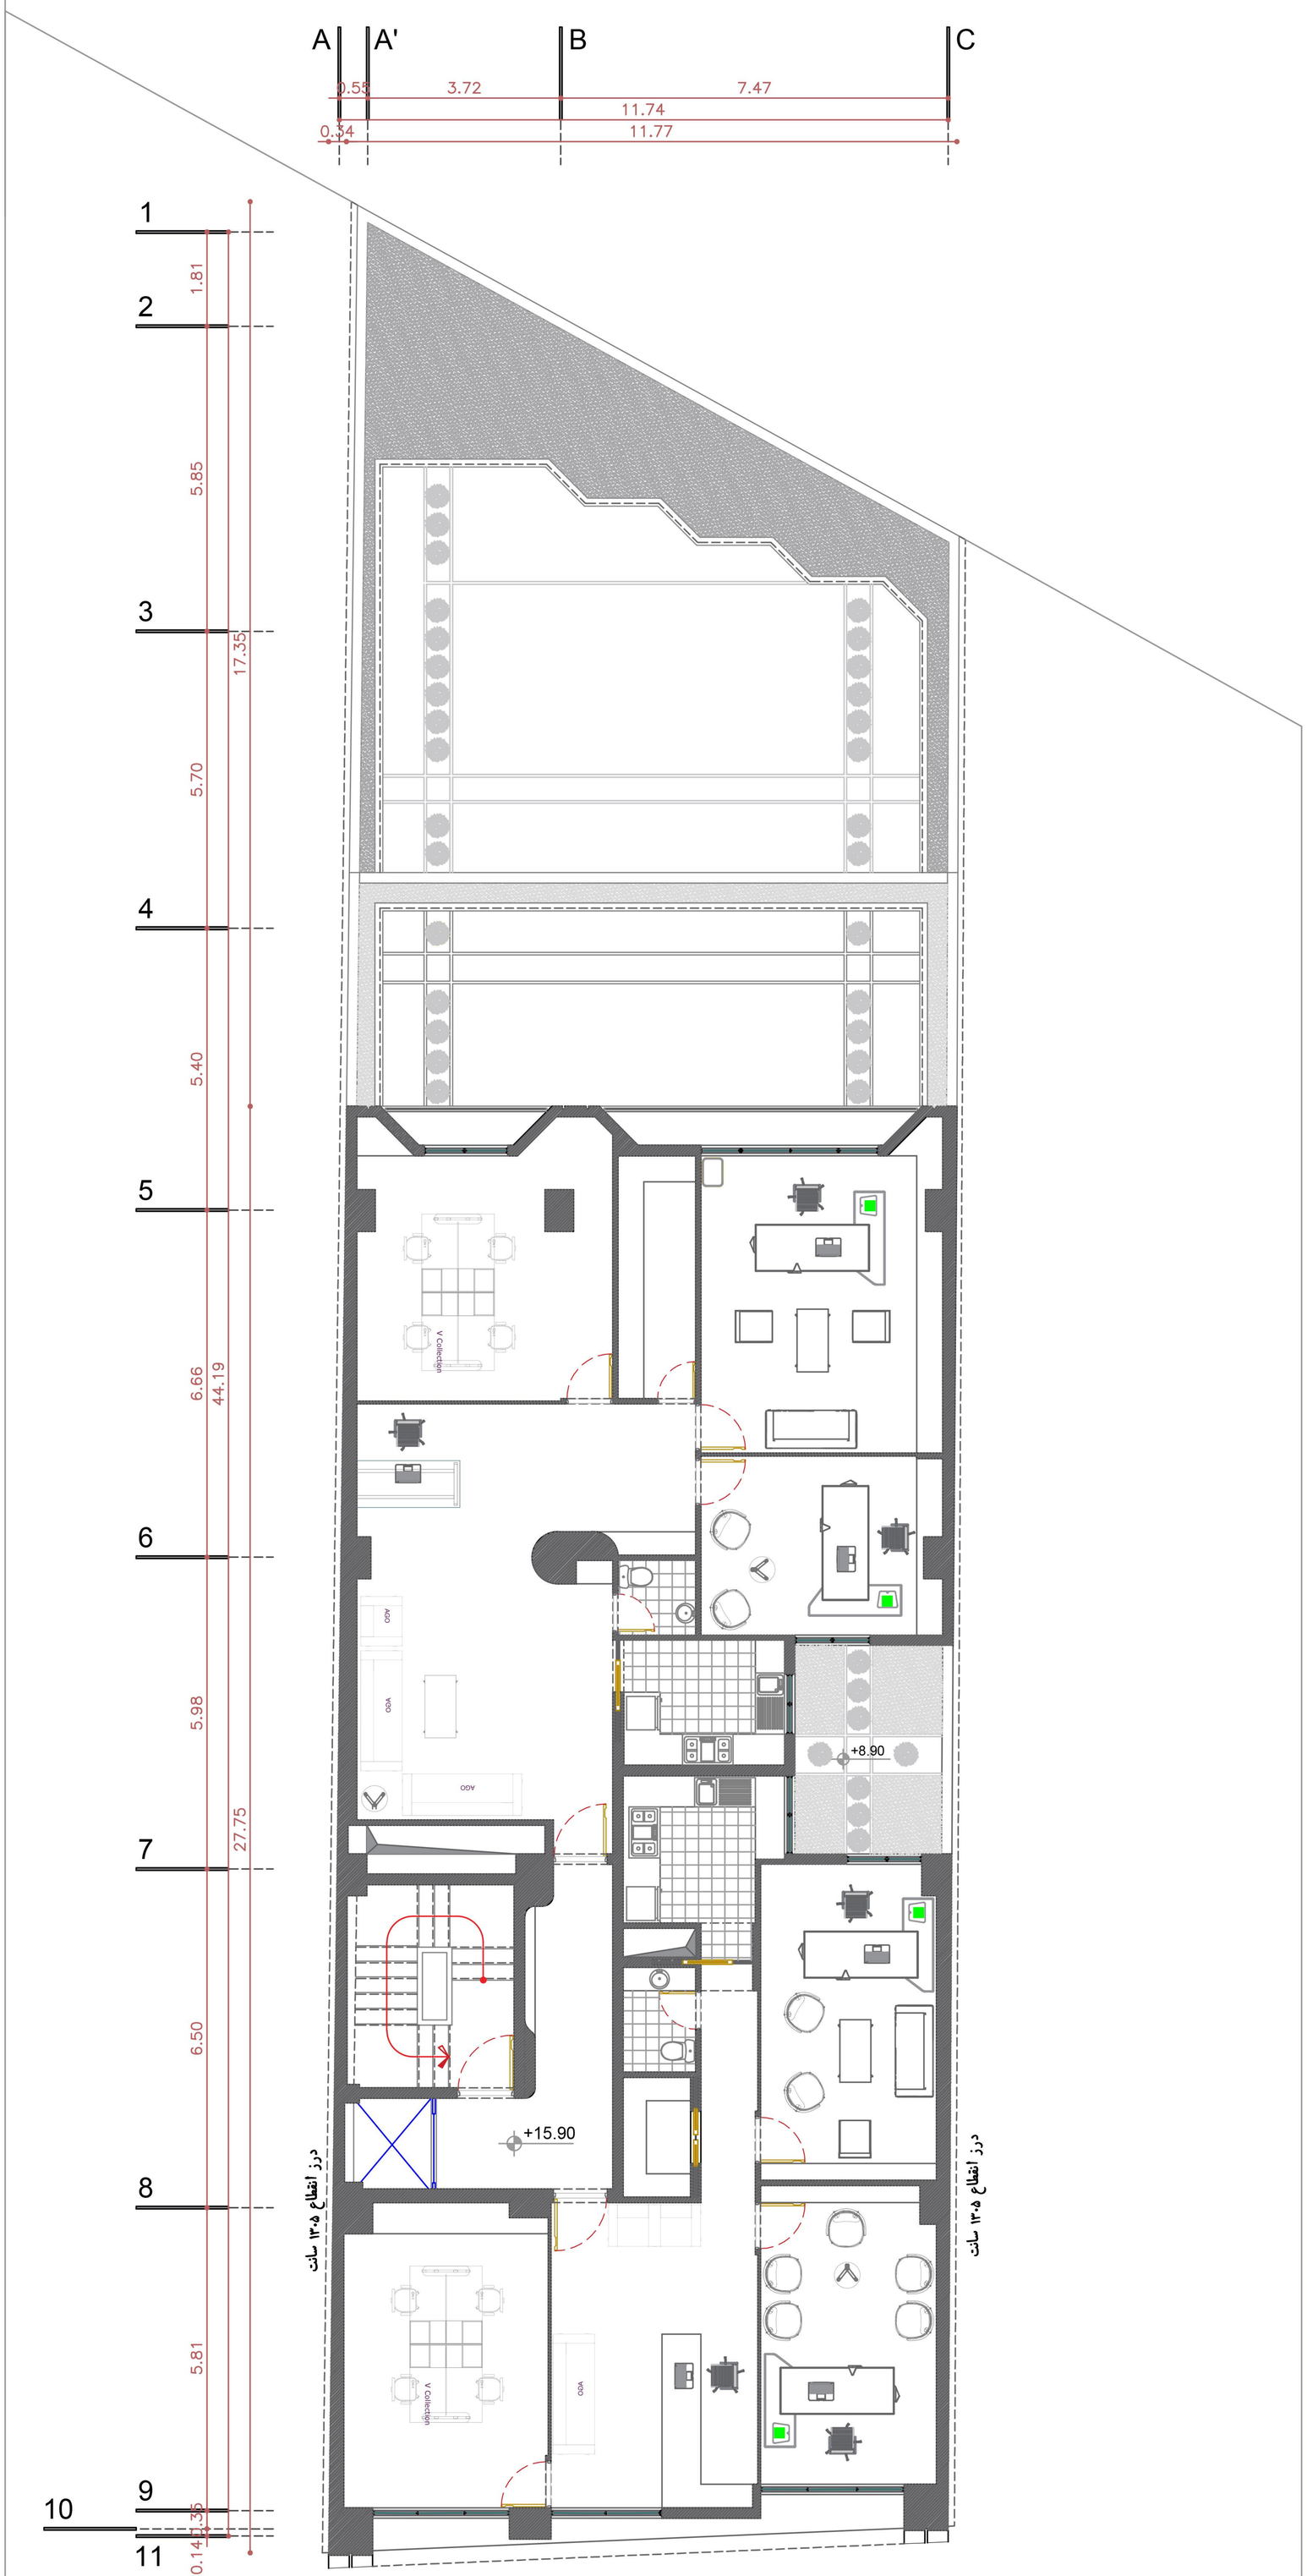

AREA
313.67 sqm

Third Floor Plan FURNITURE
Sc : 1/100

NORTH ARROW

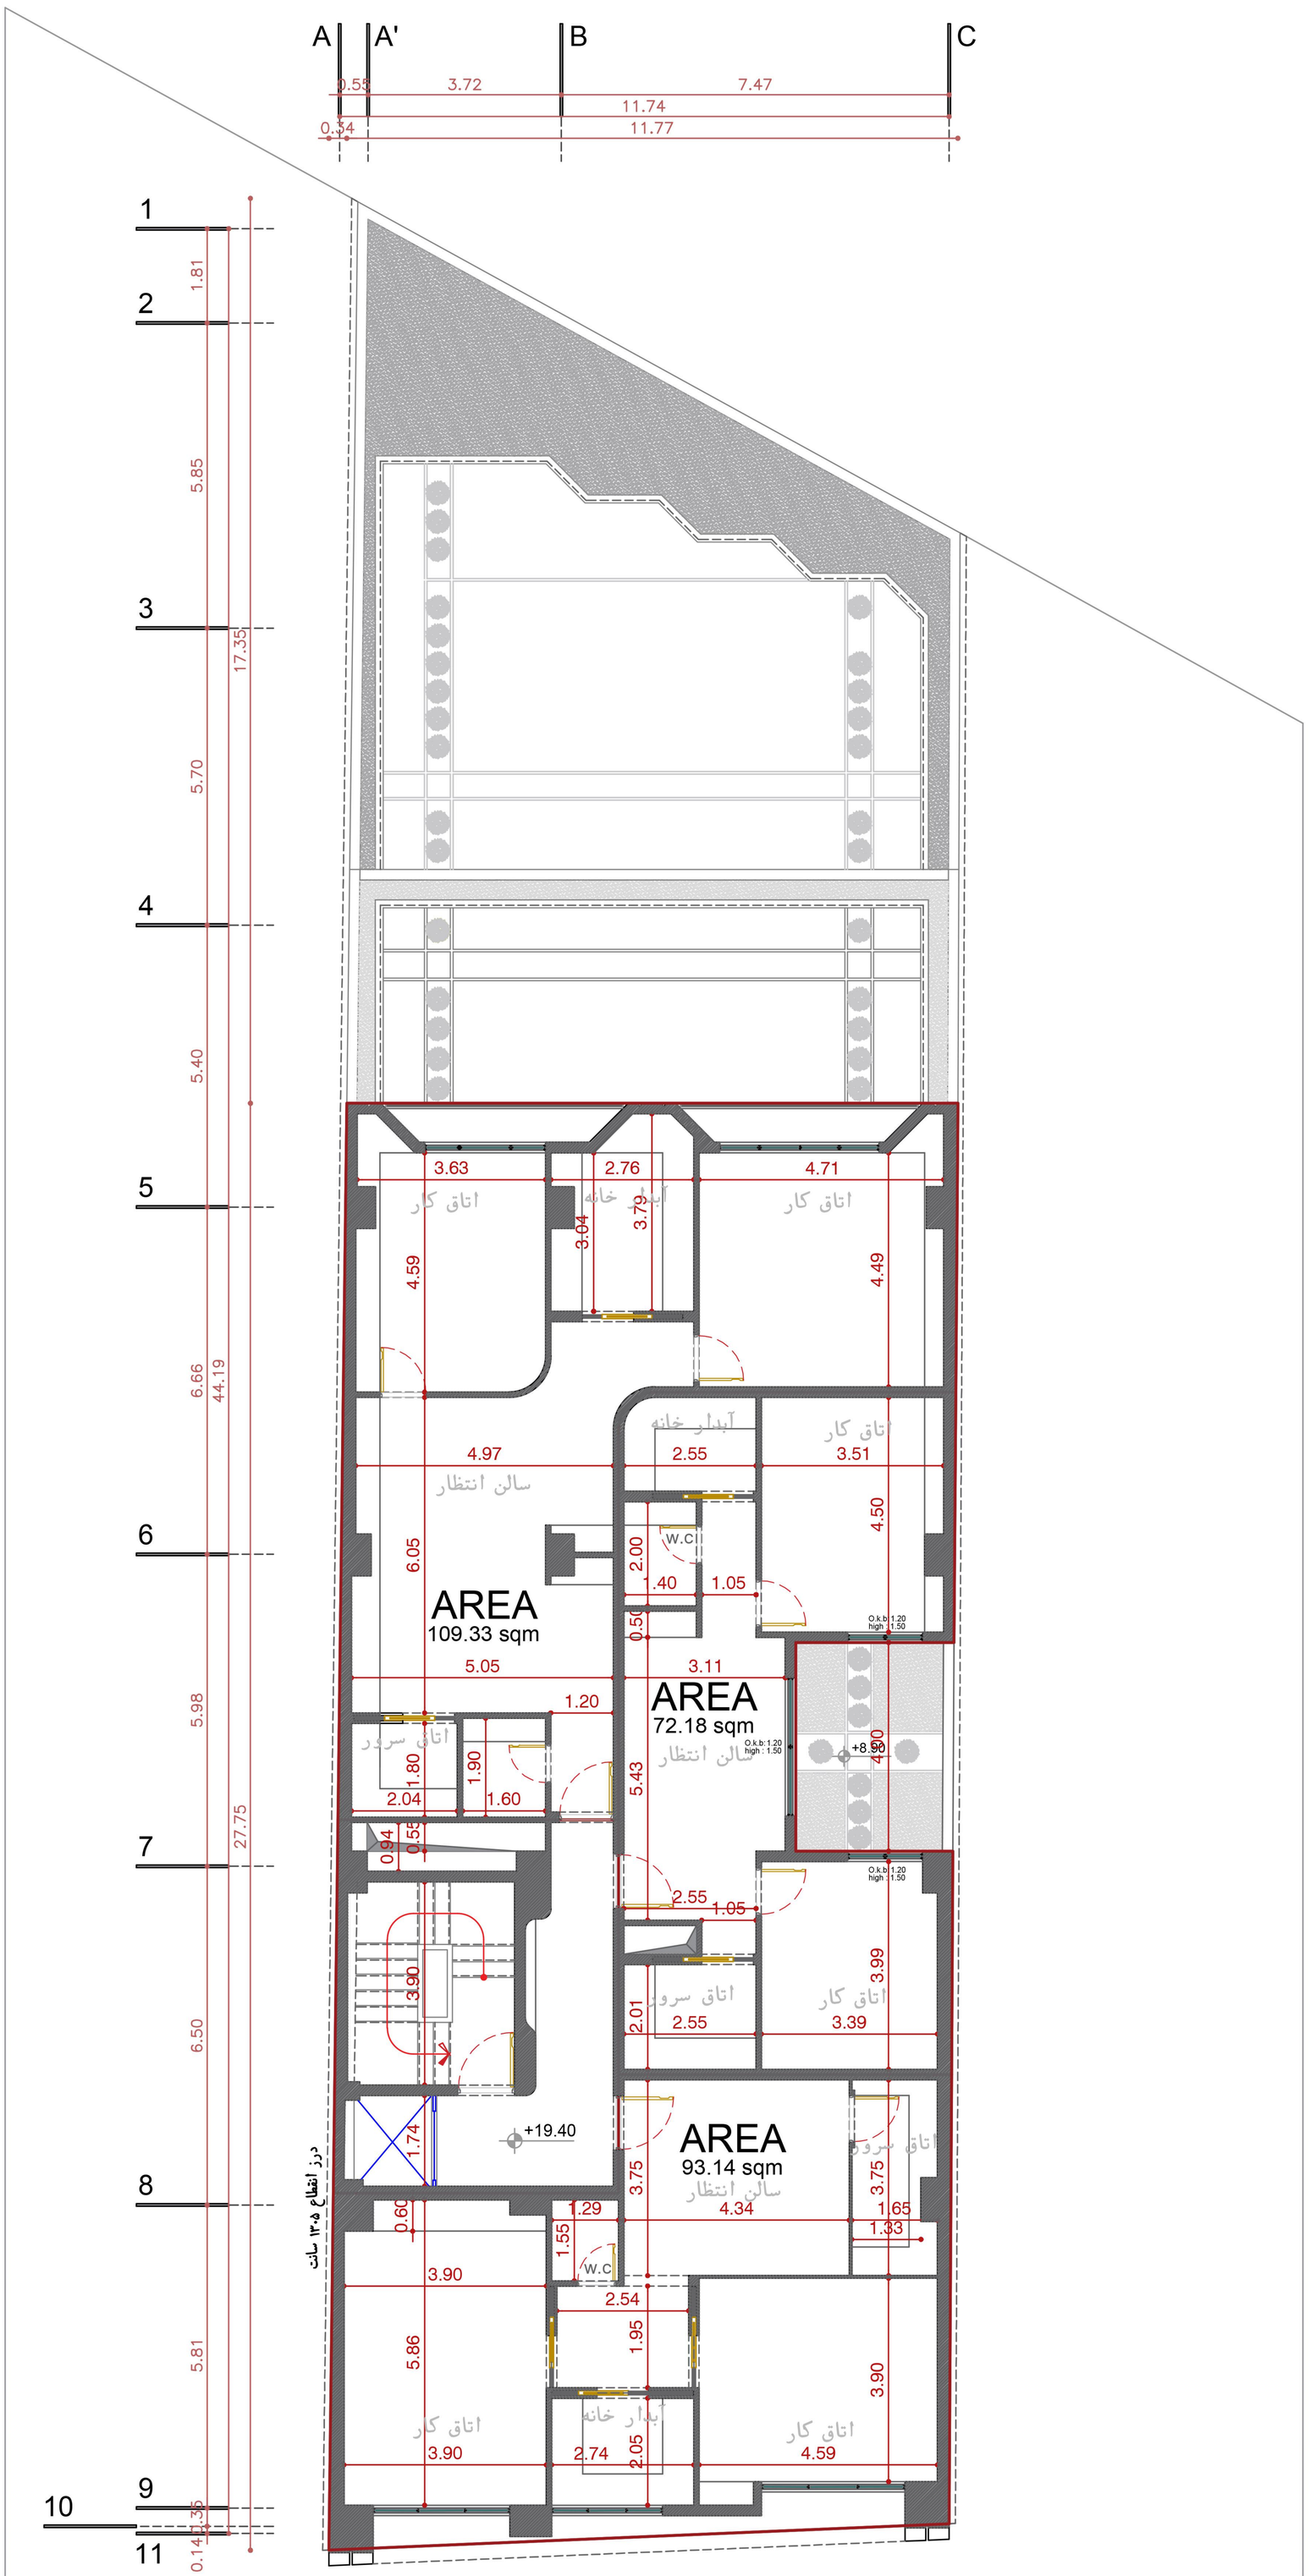

AREA
313.67 sqm

Forth Floor Plan

Dimension

Sc : 1/100

NORTH ARROW

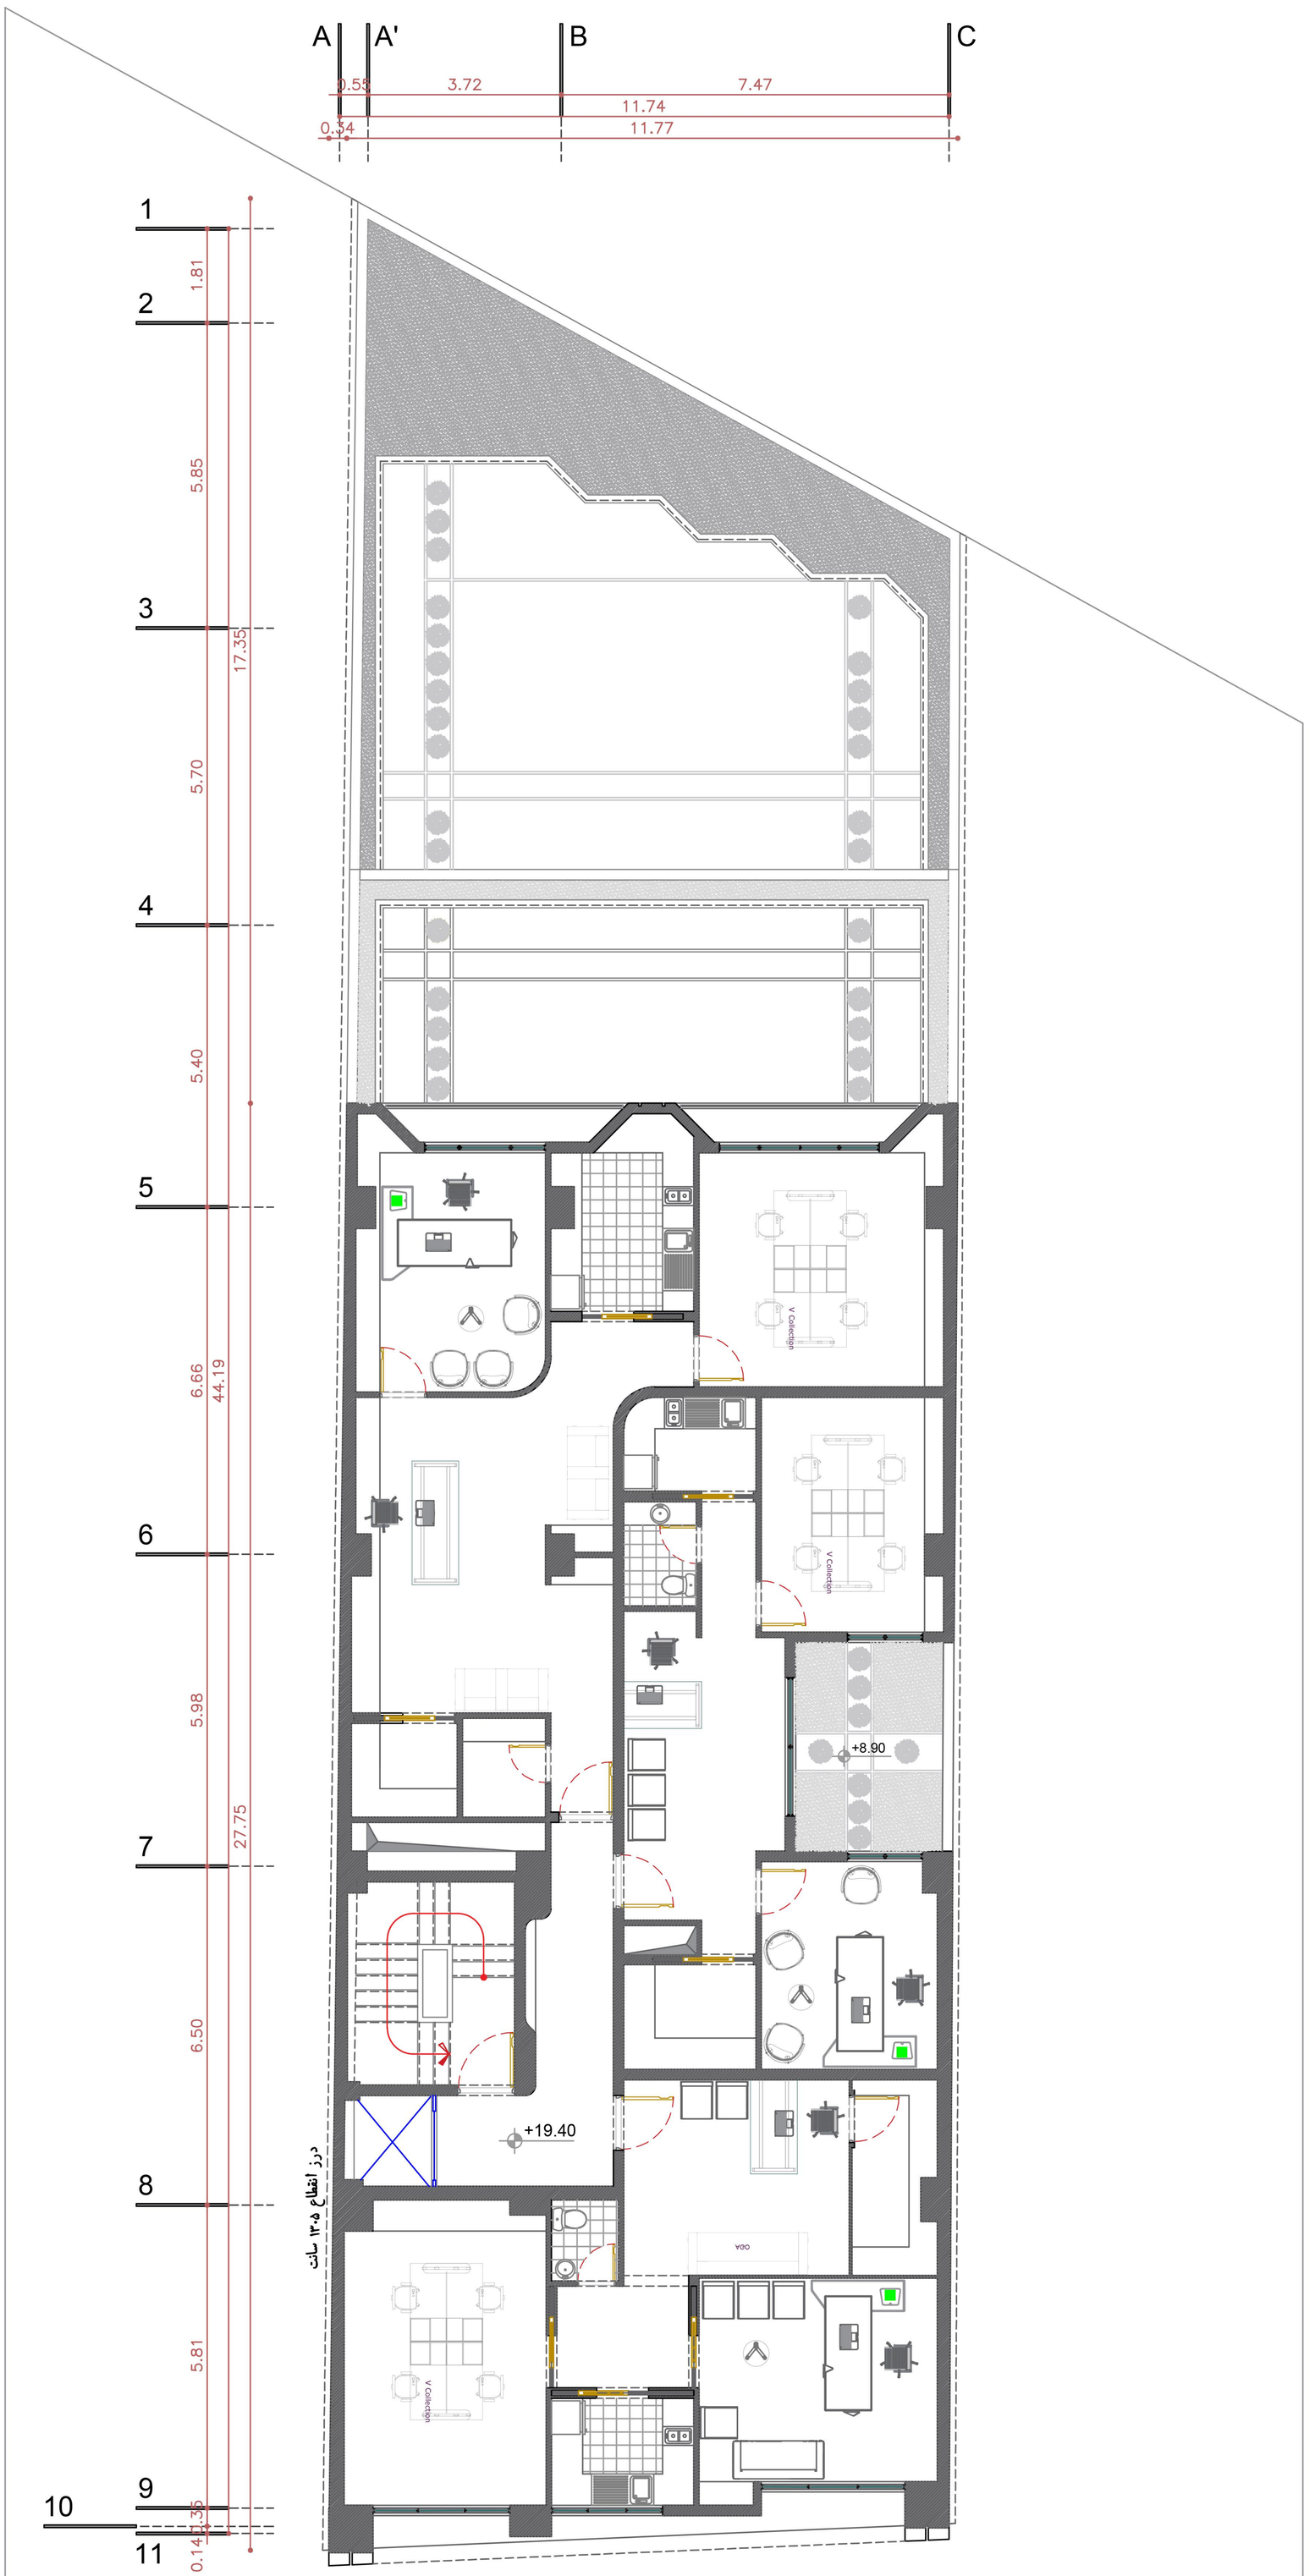

AREA
313.67 sqm

Forth Floor Plan FURNITURE
Sc : 1/100

NORTH ARROW

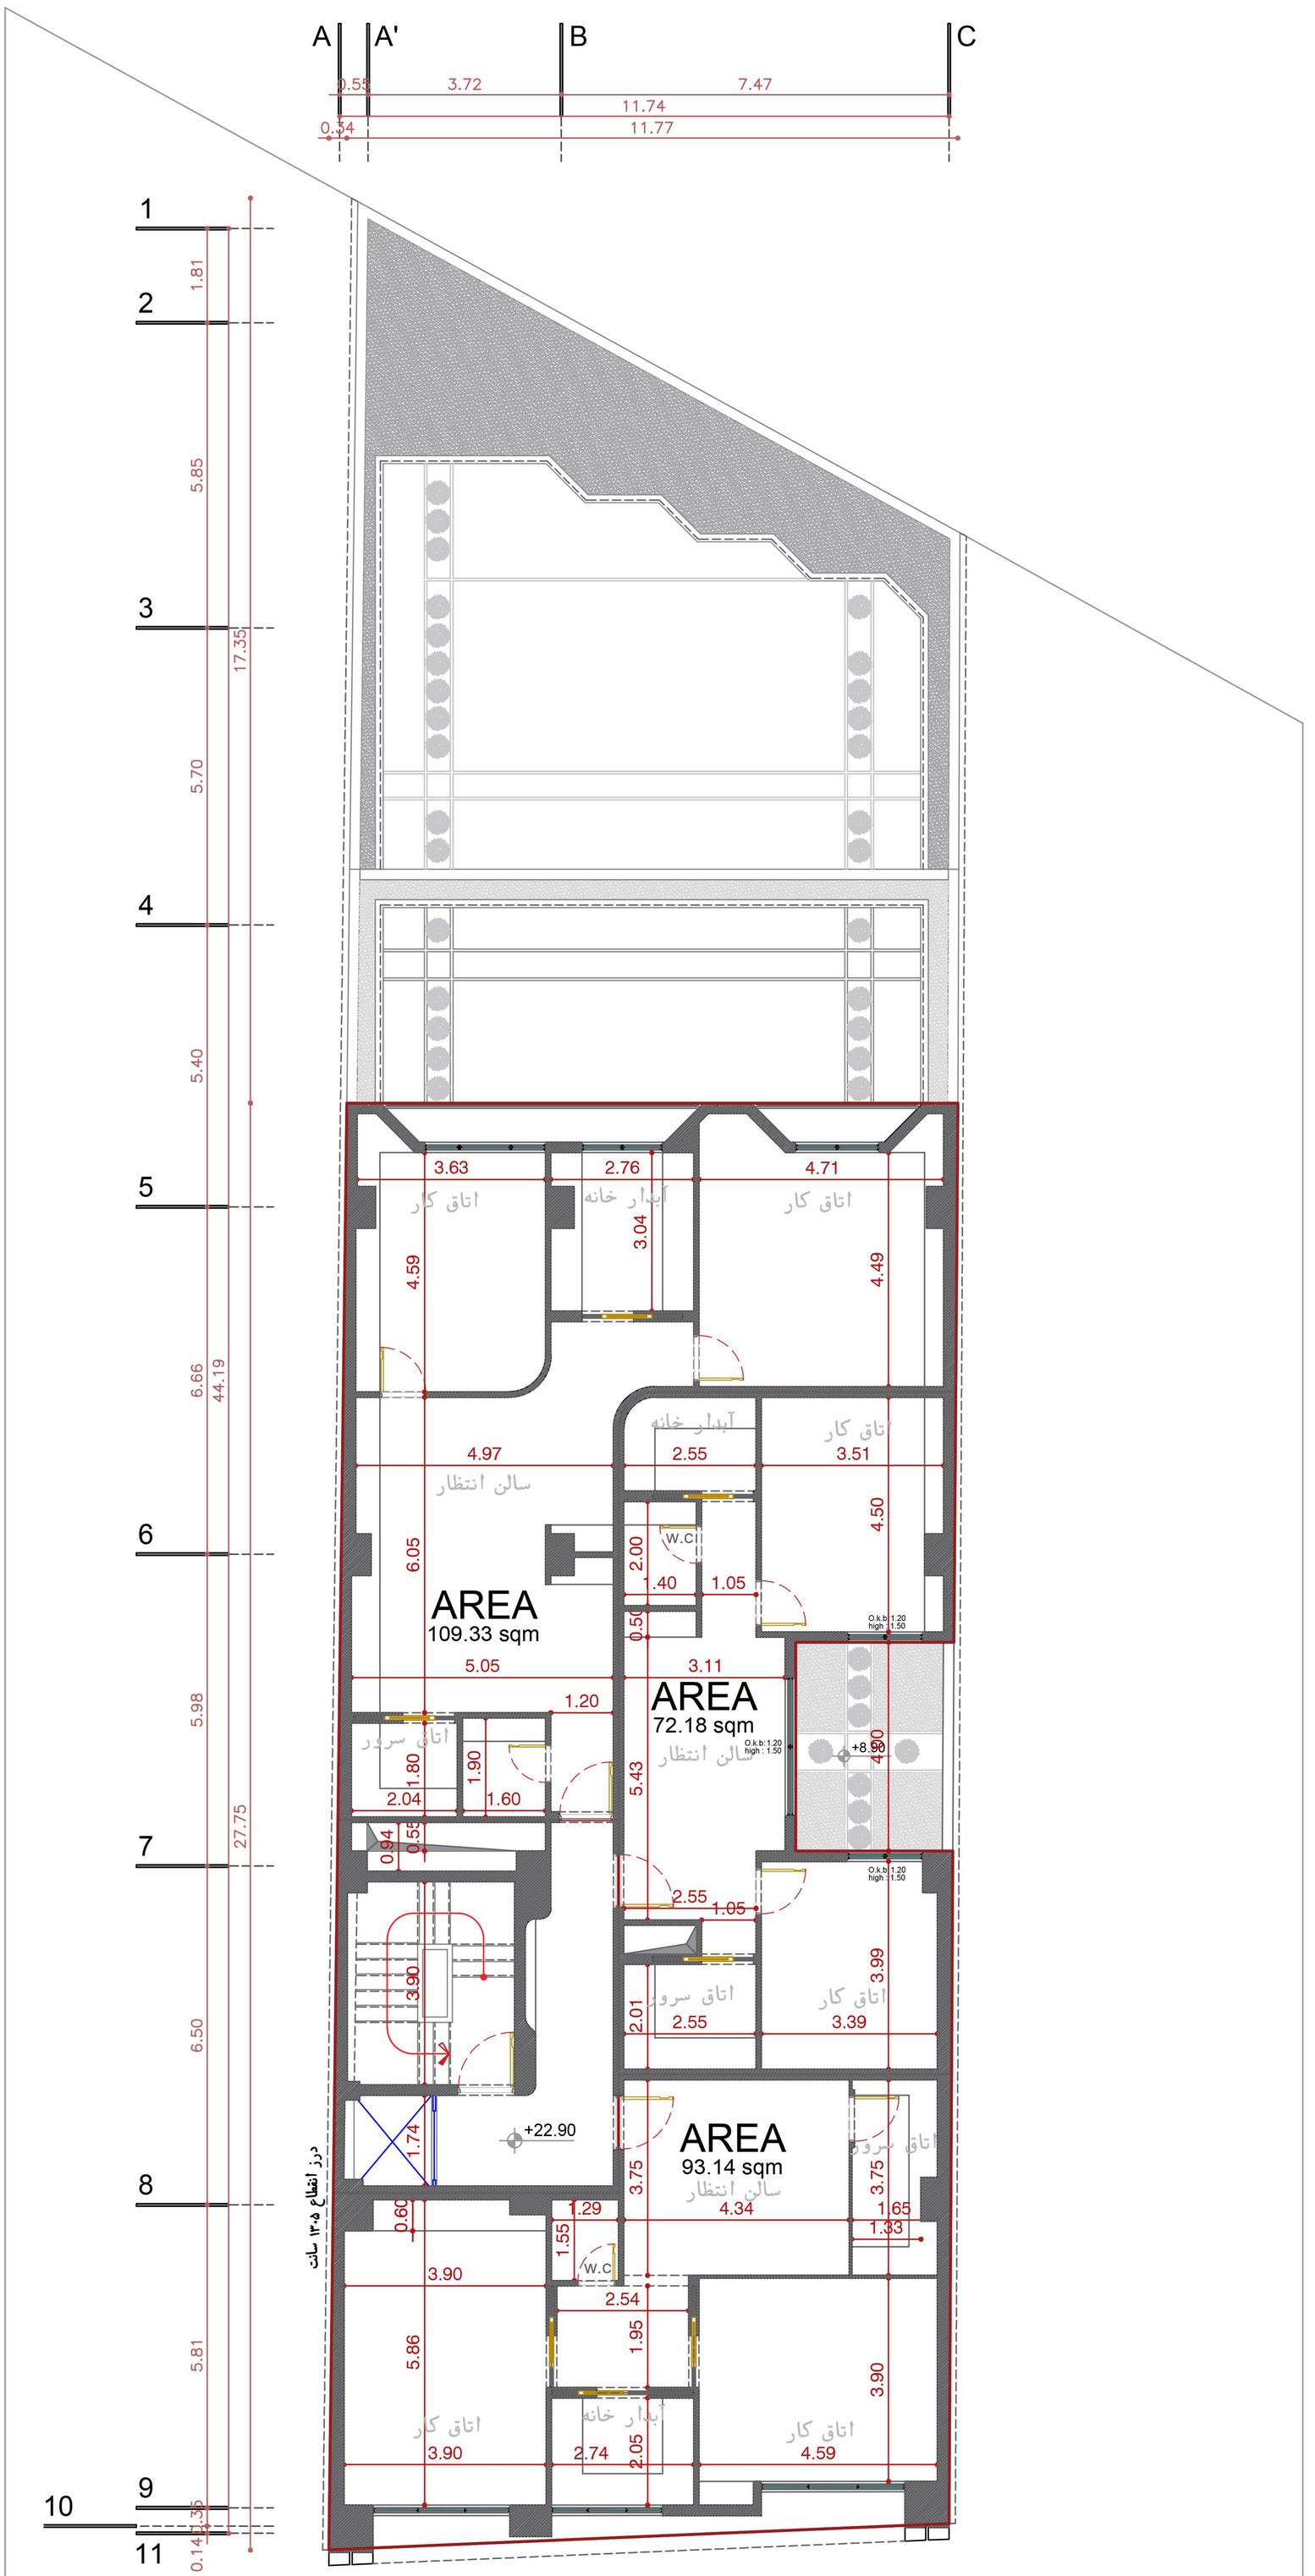

AREA
313.67 sqm

Fifth Floor Plan
Dimension

Sc : 1/100

NORTH ARROW

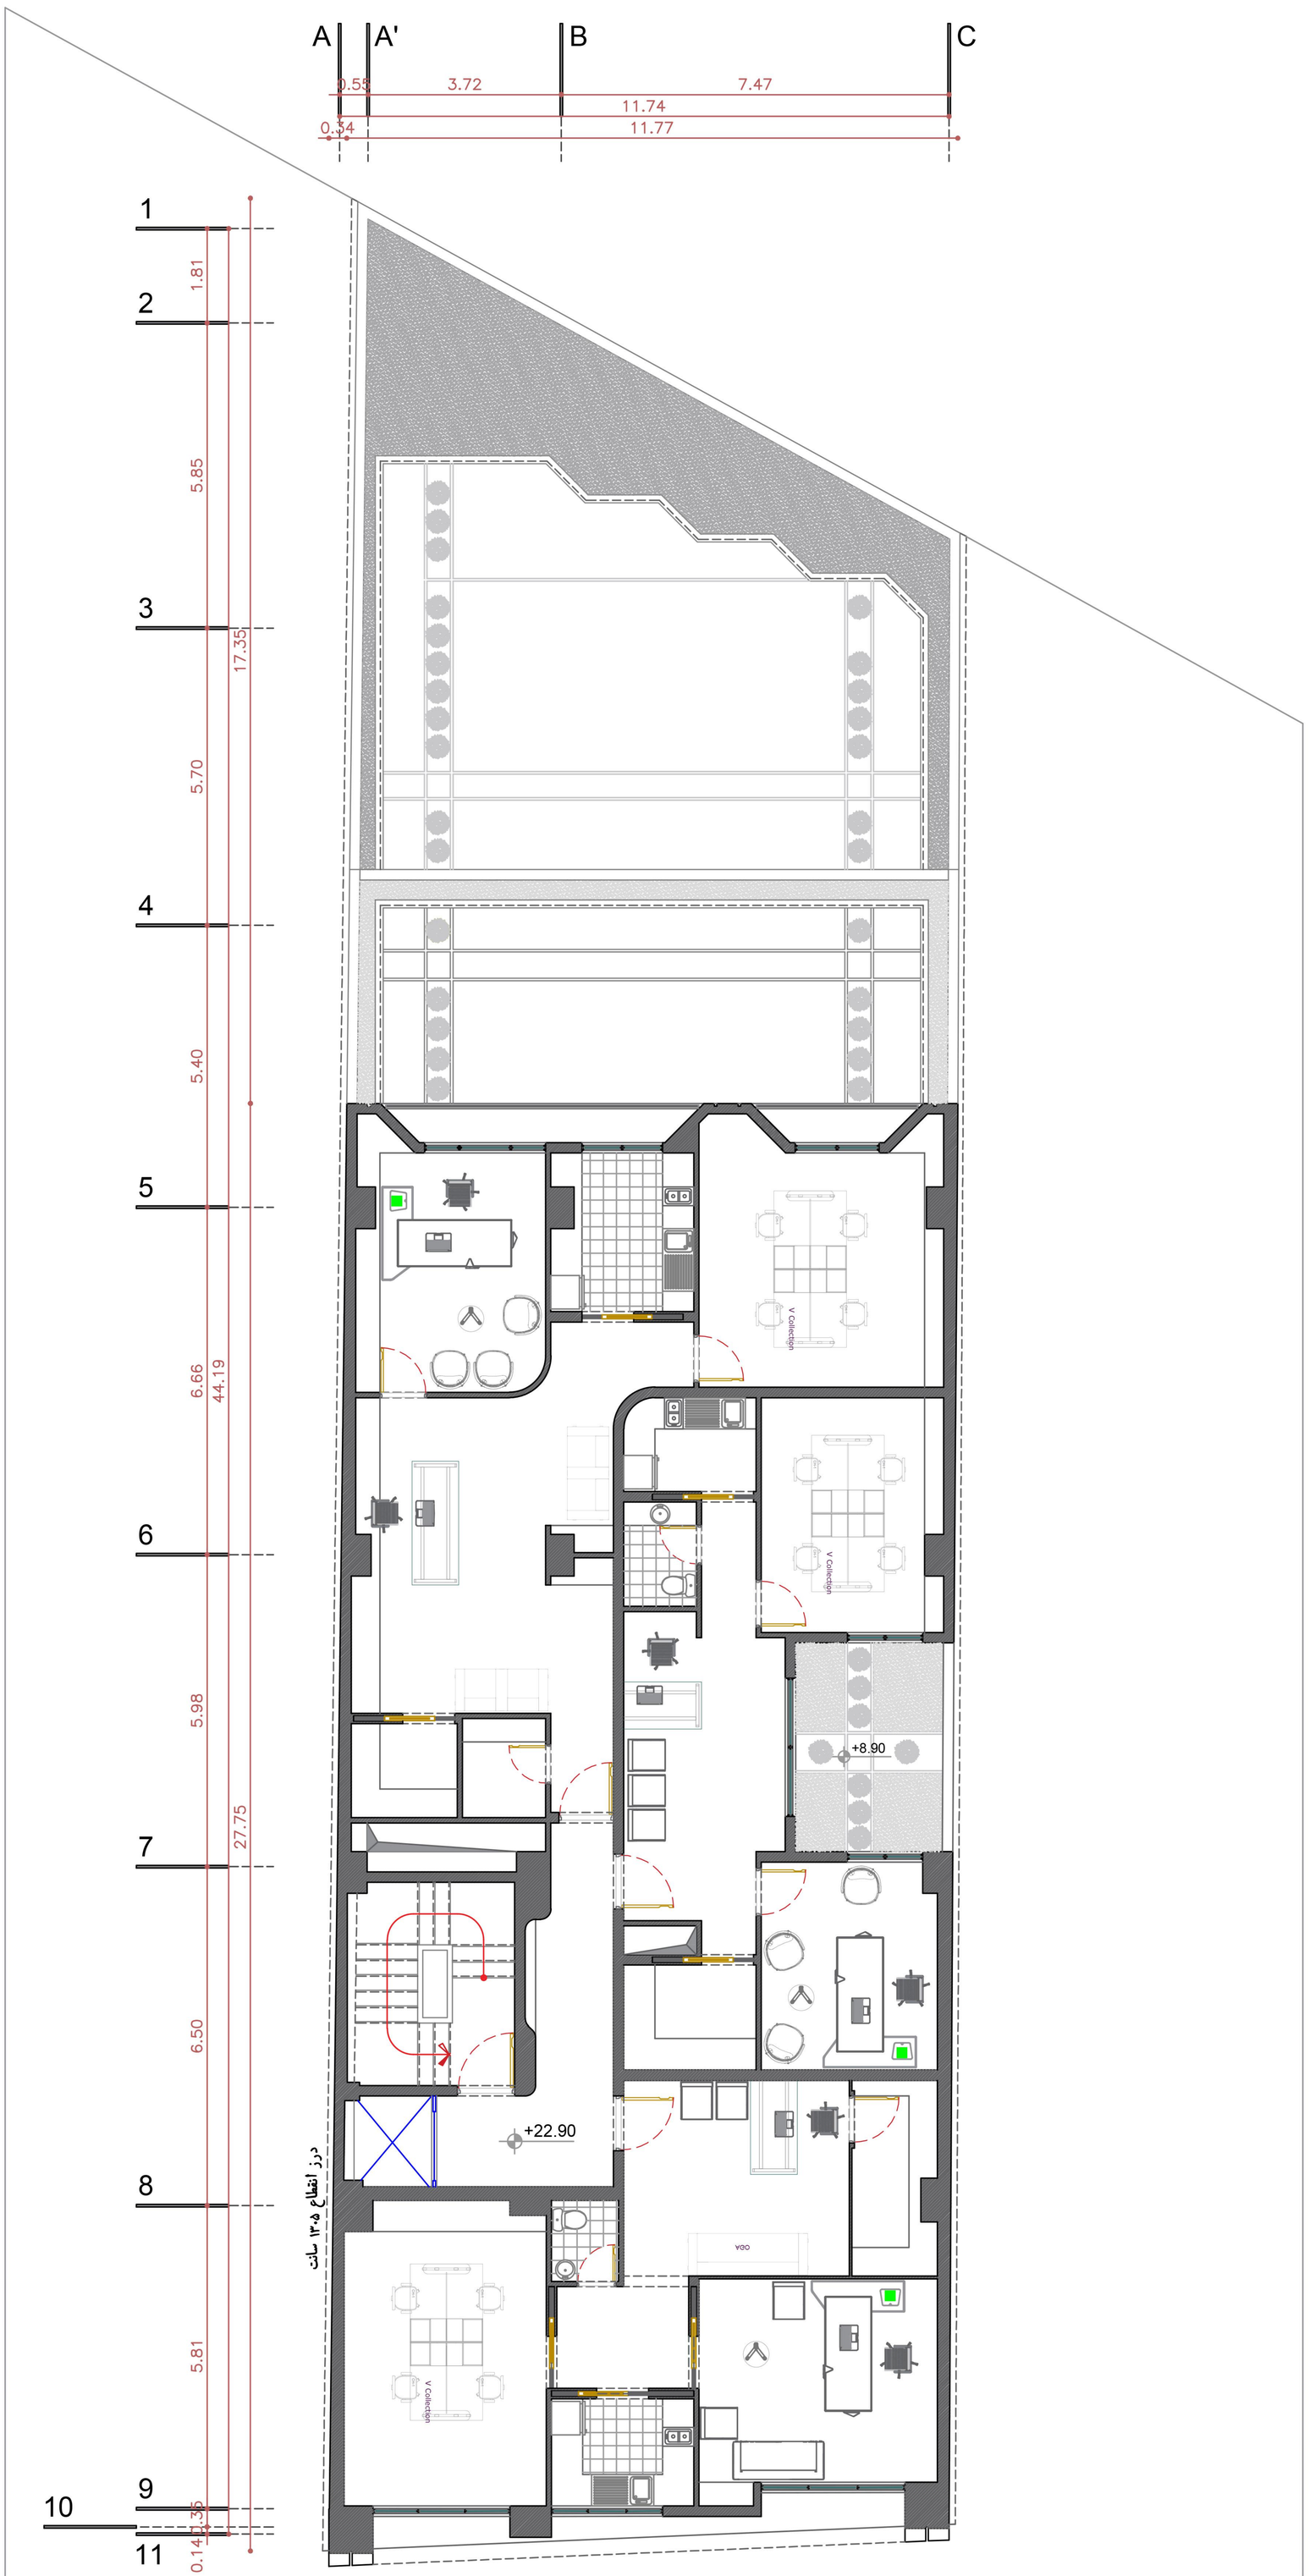

AREA
313.67 sqm

Fifth Floor Plan
FURNITURE

Sc : 1/100

NORTH ARROW

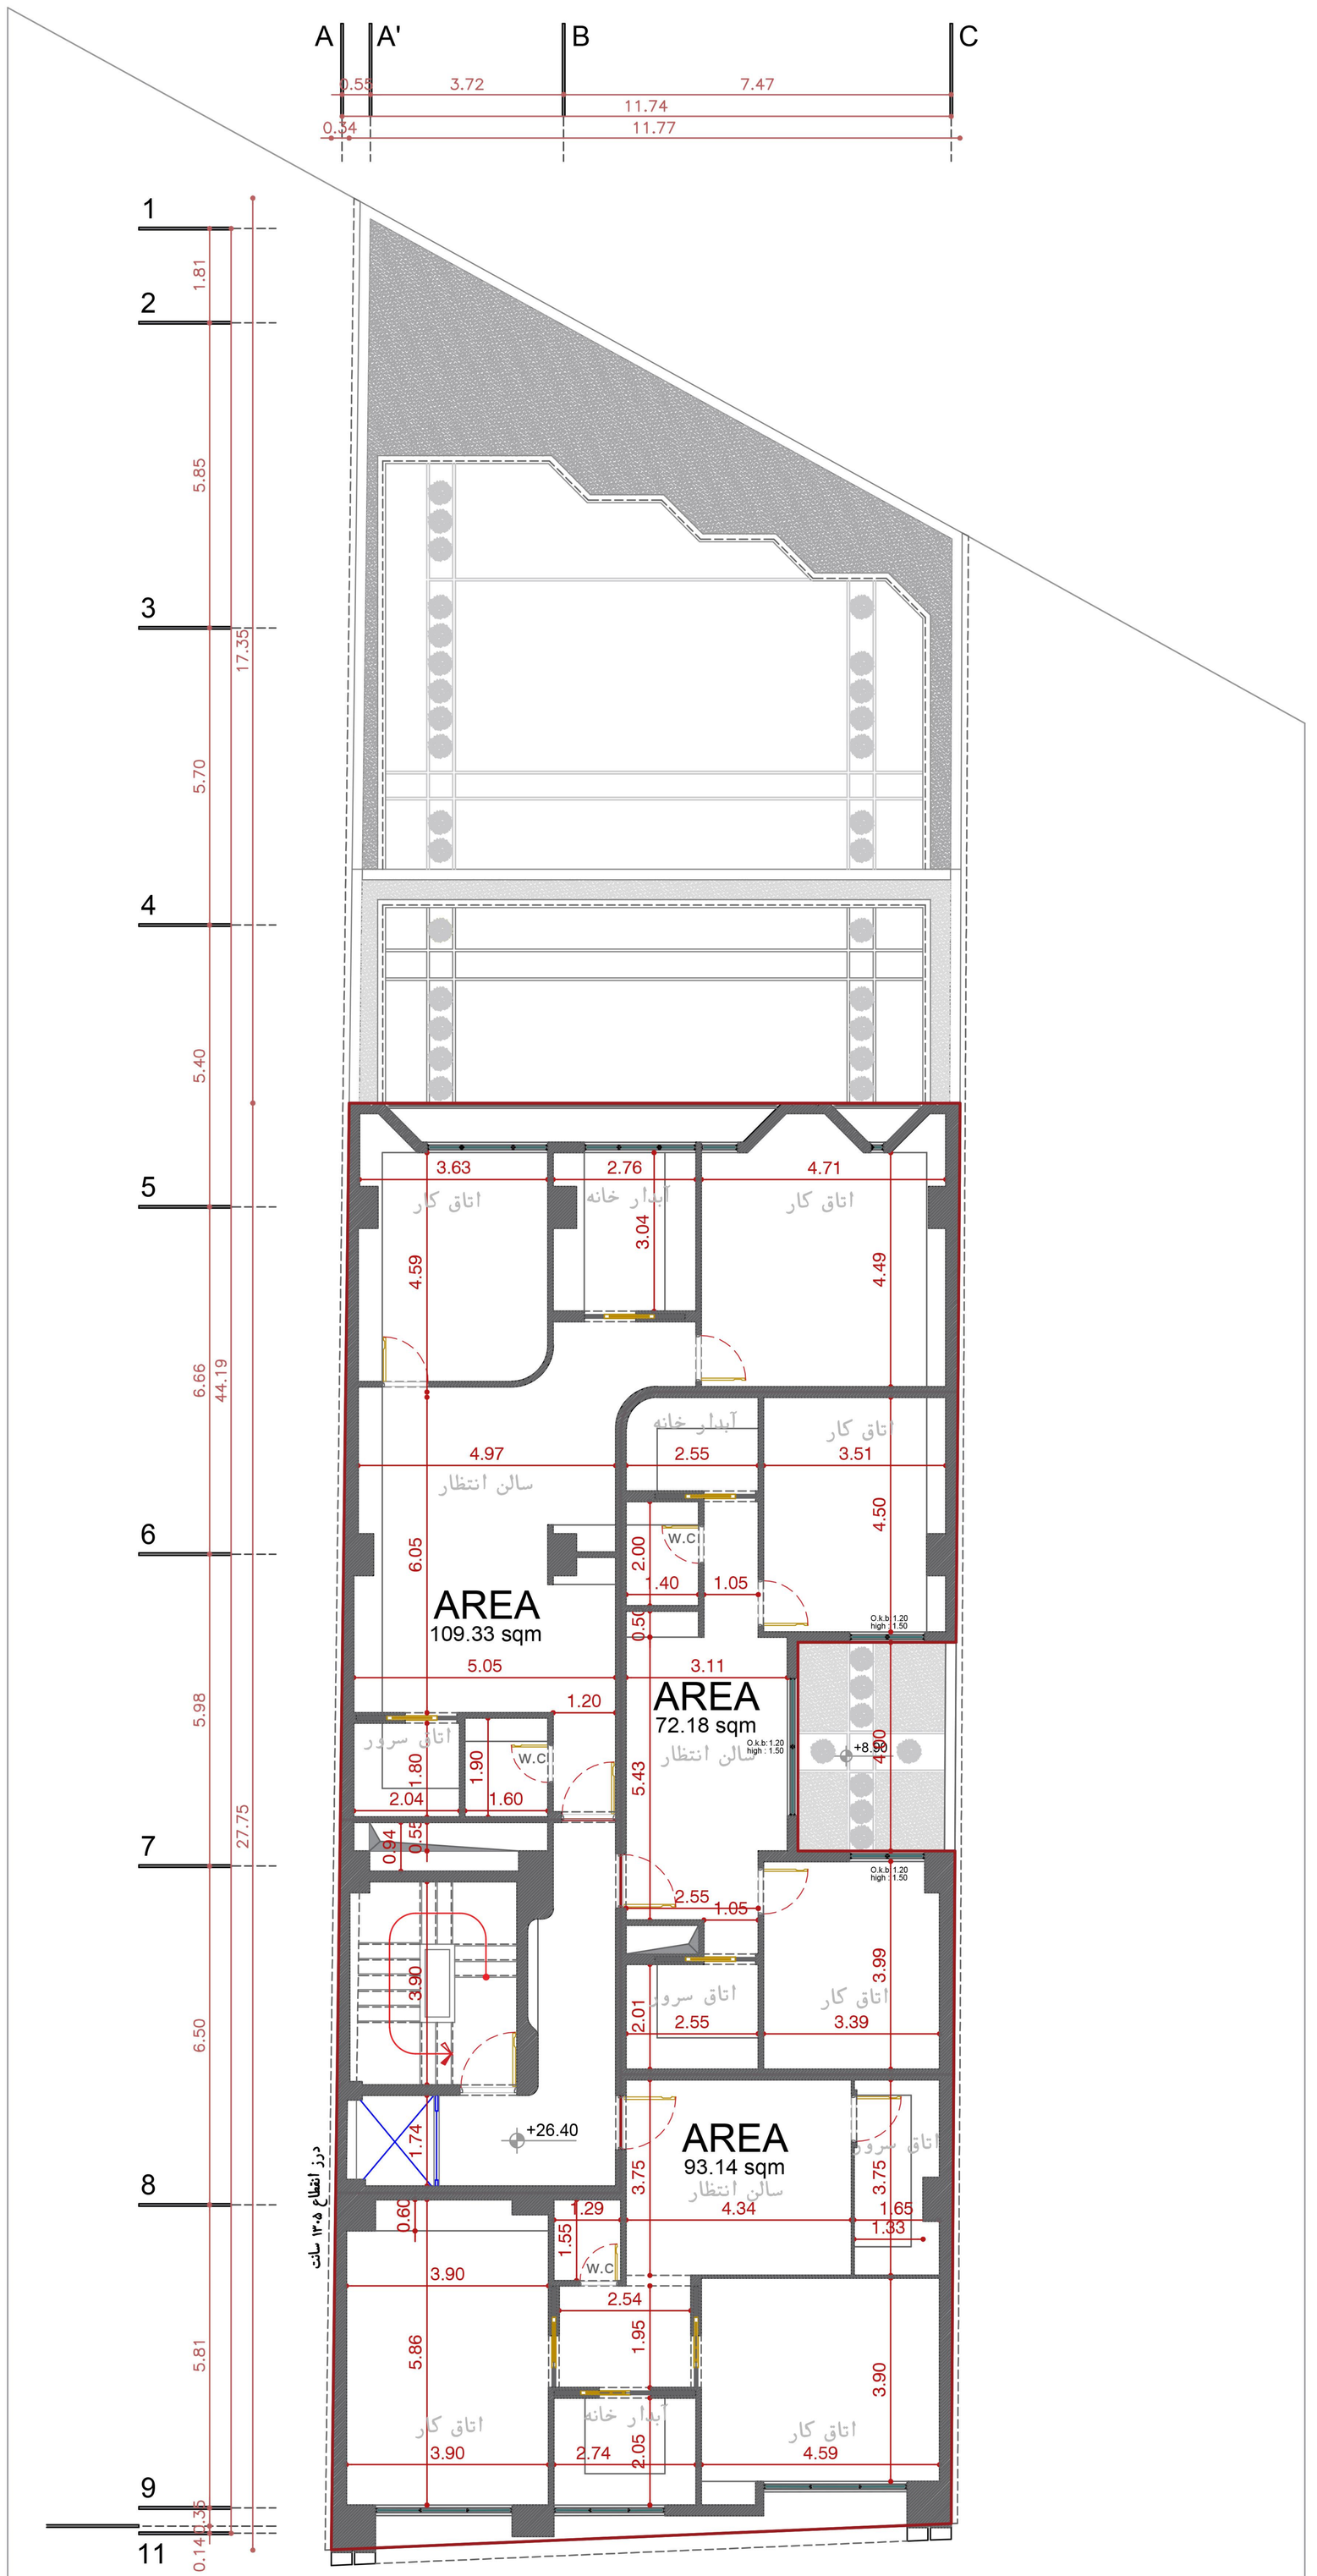

AREA
313.67 sqm

Sixth Floor Plan

Dimension

Sc : 1/100

NORTH ARROW

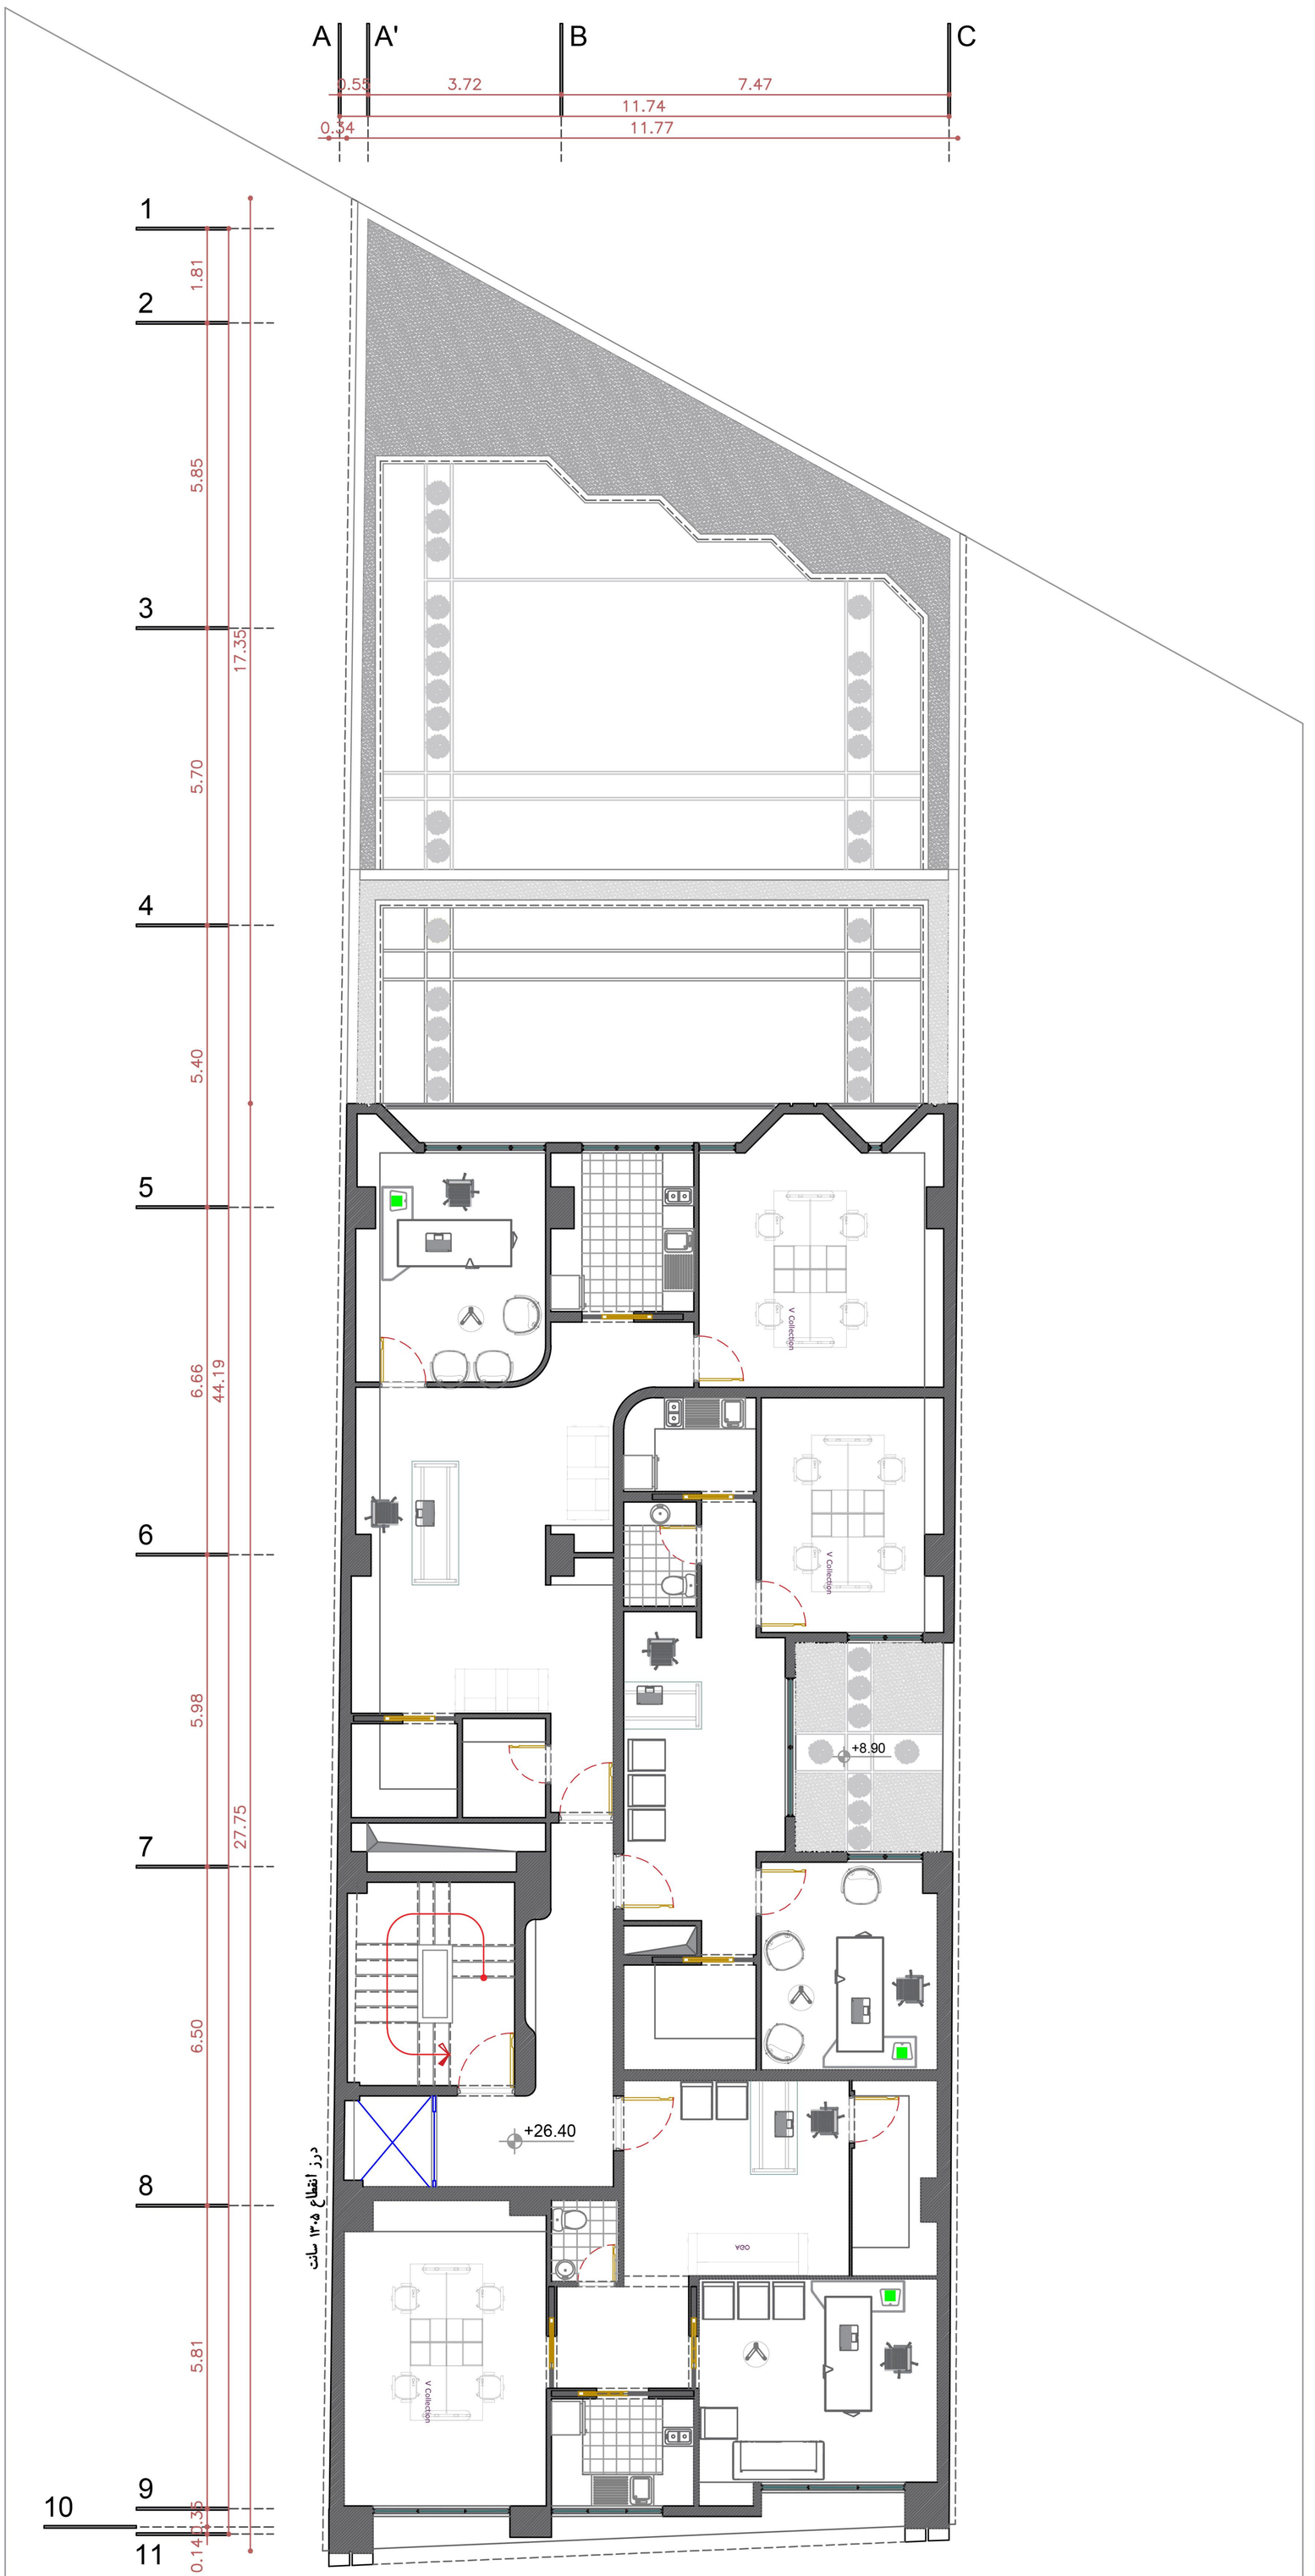

AREA
313.67 sqm

Sixth Floor Plan FURNITURE
Sc : 1/100

NORTH ARROW
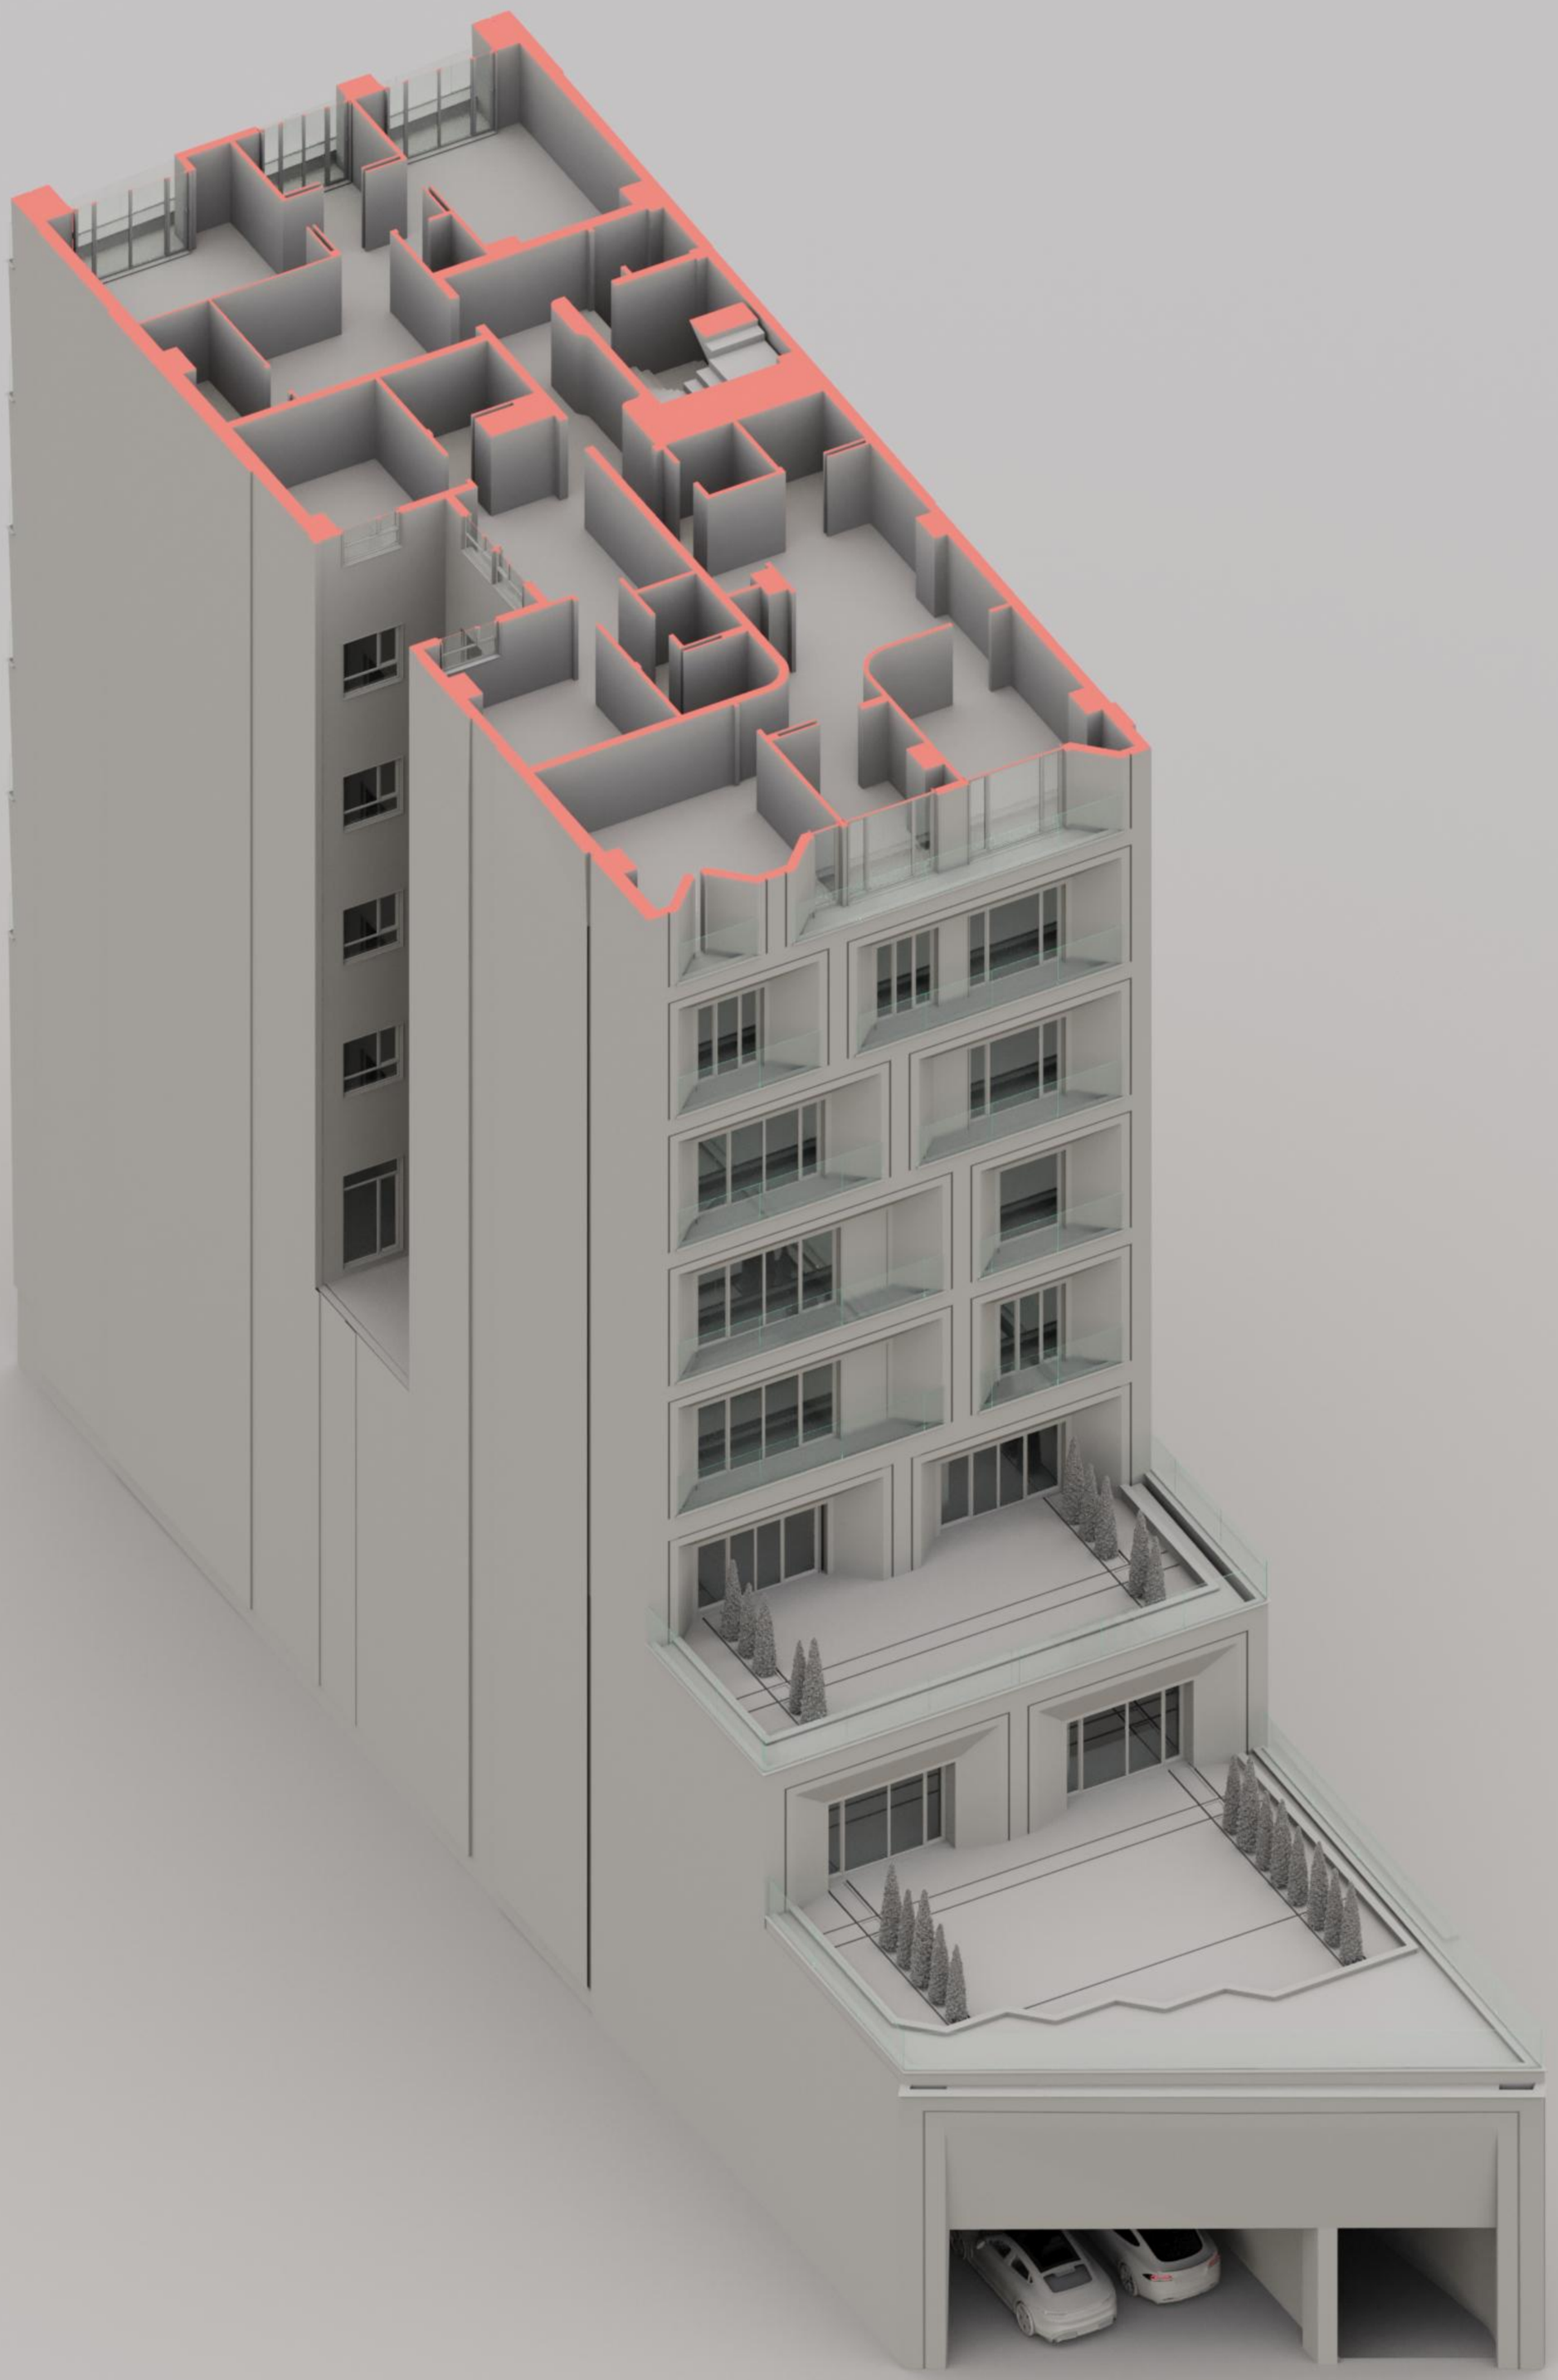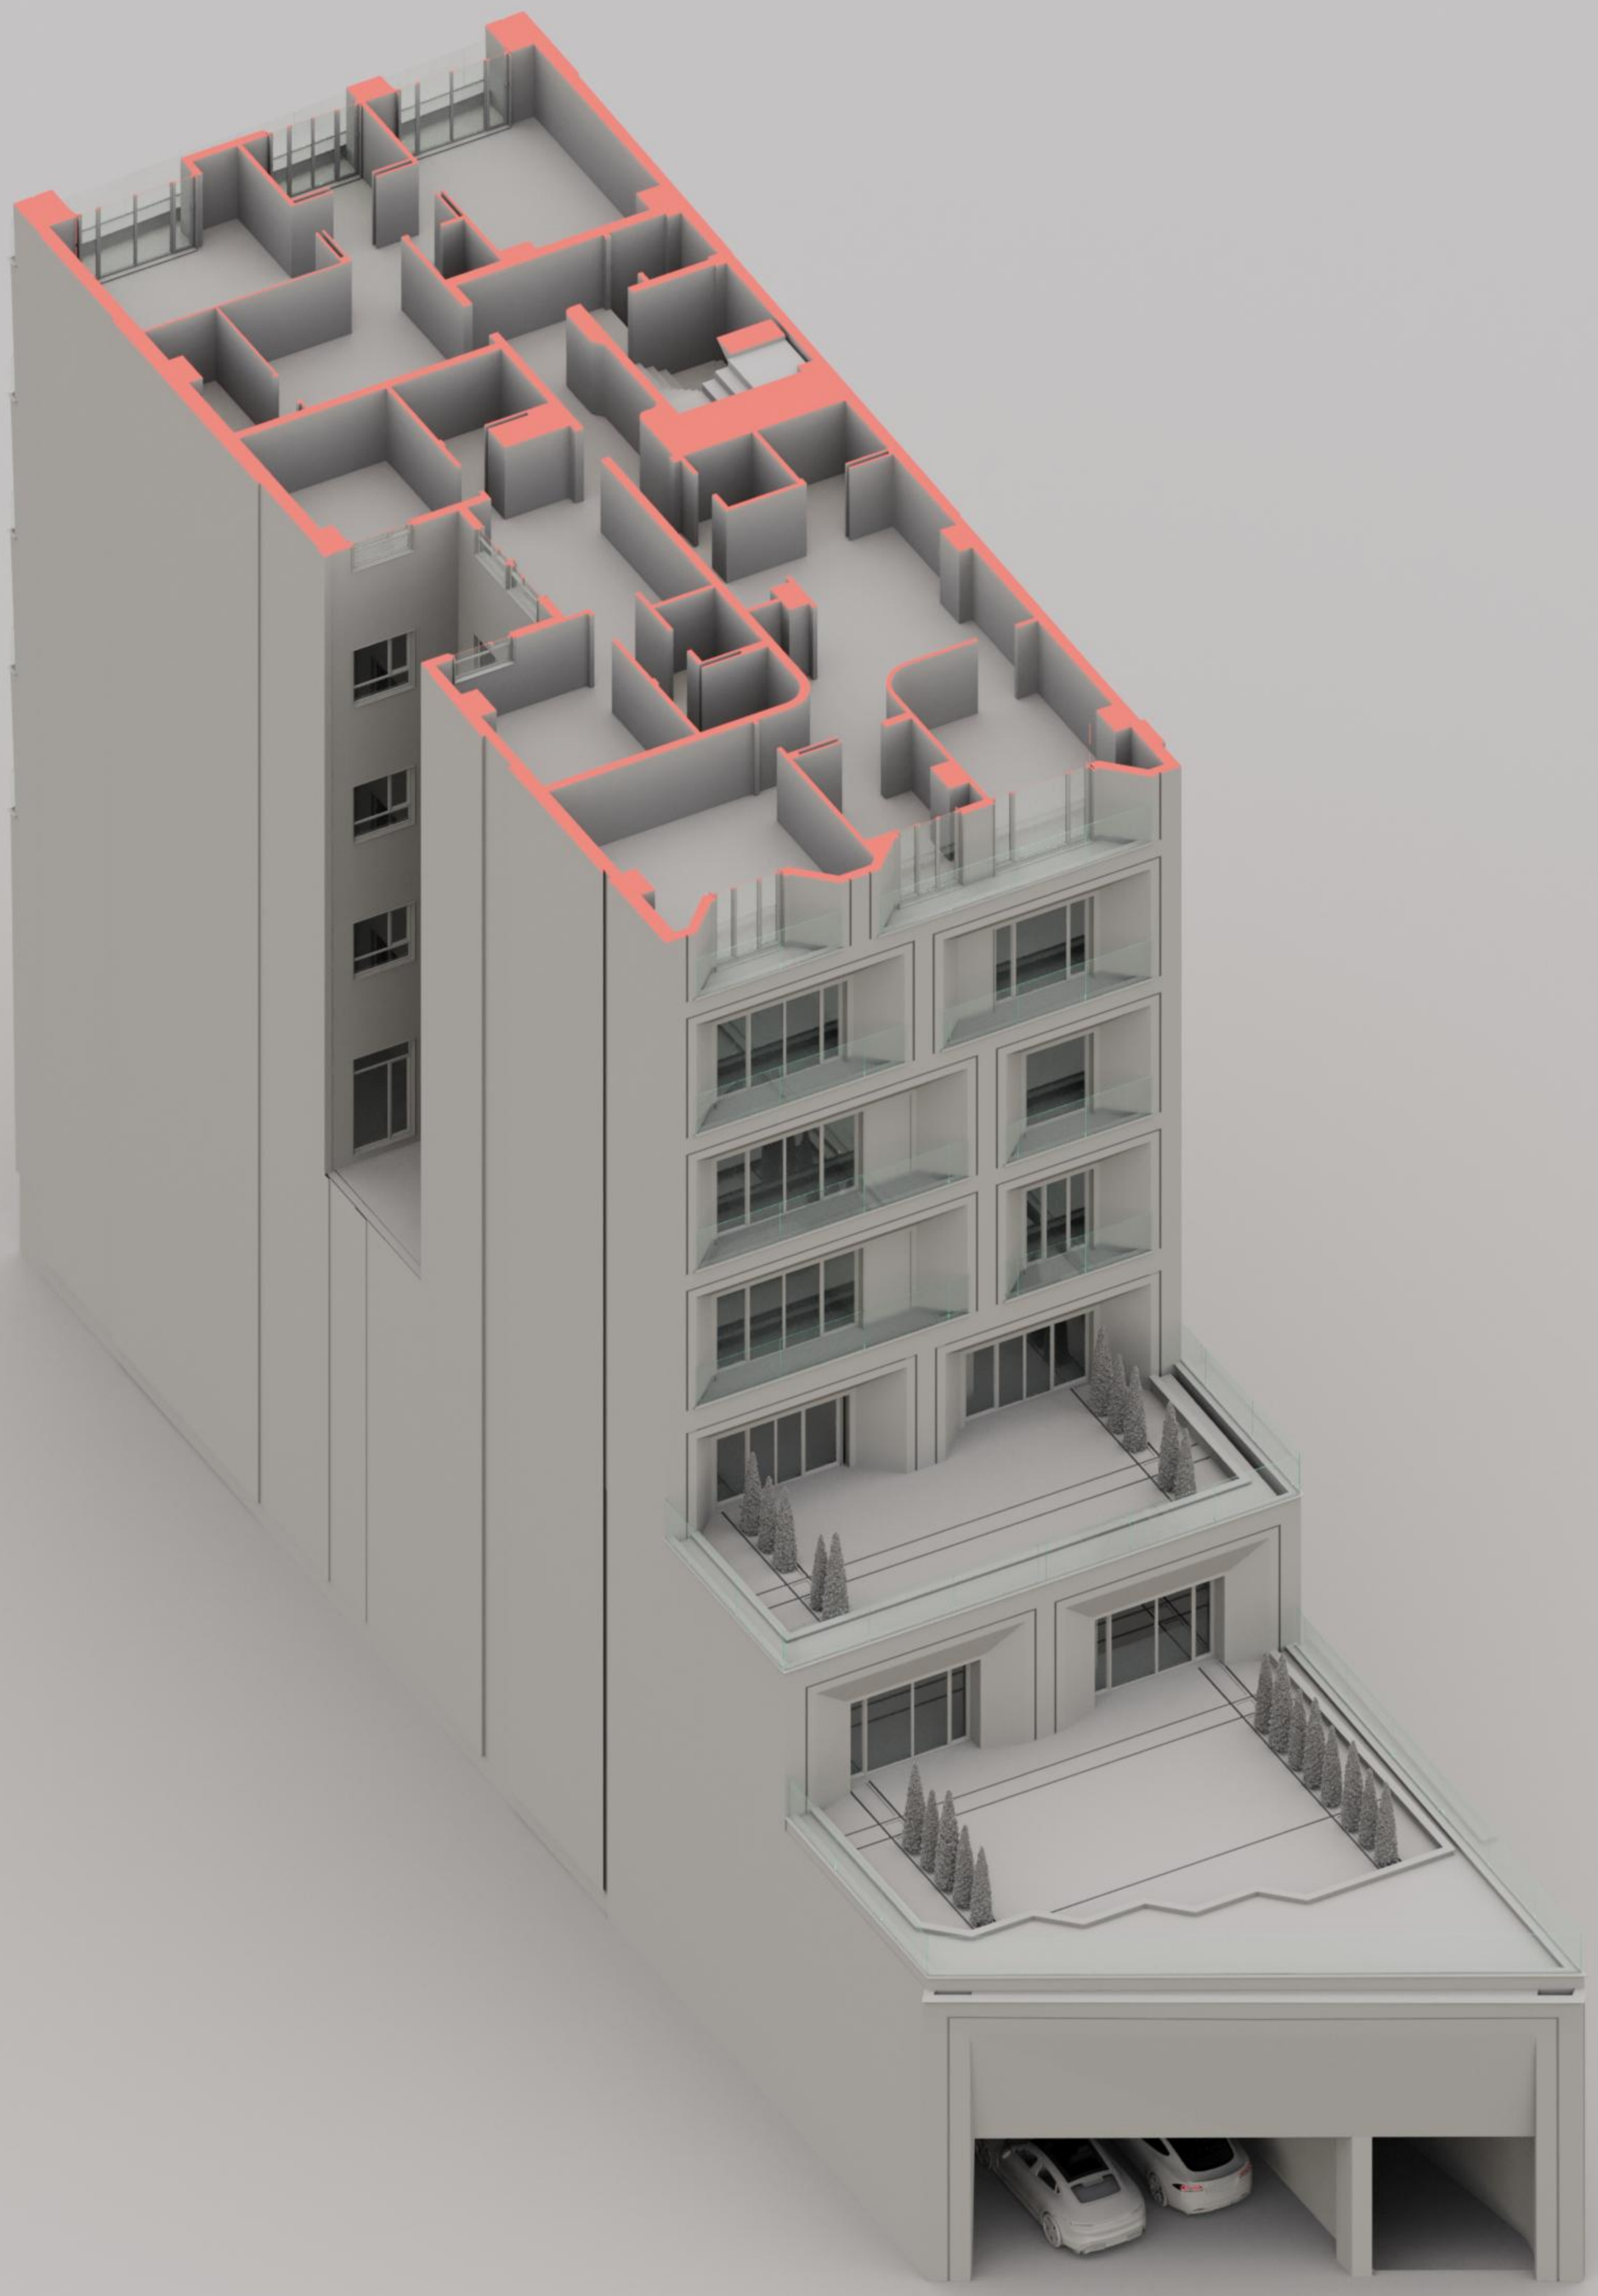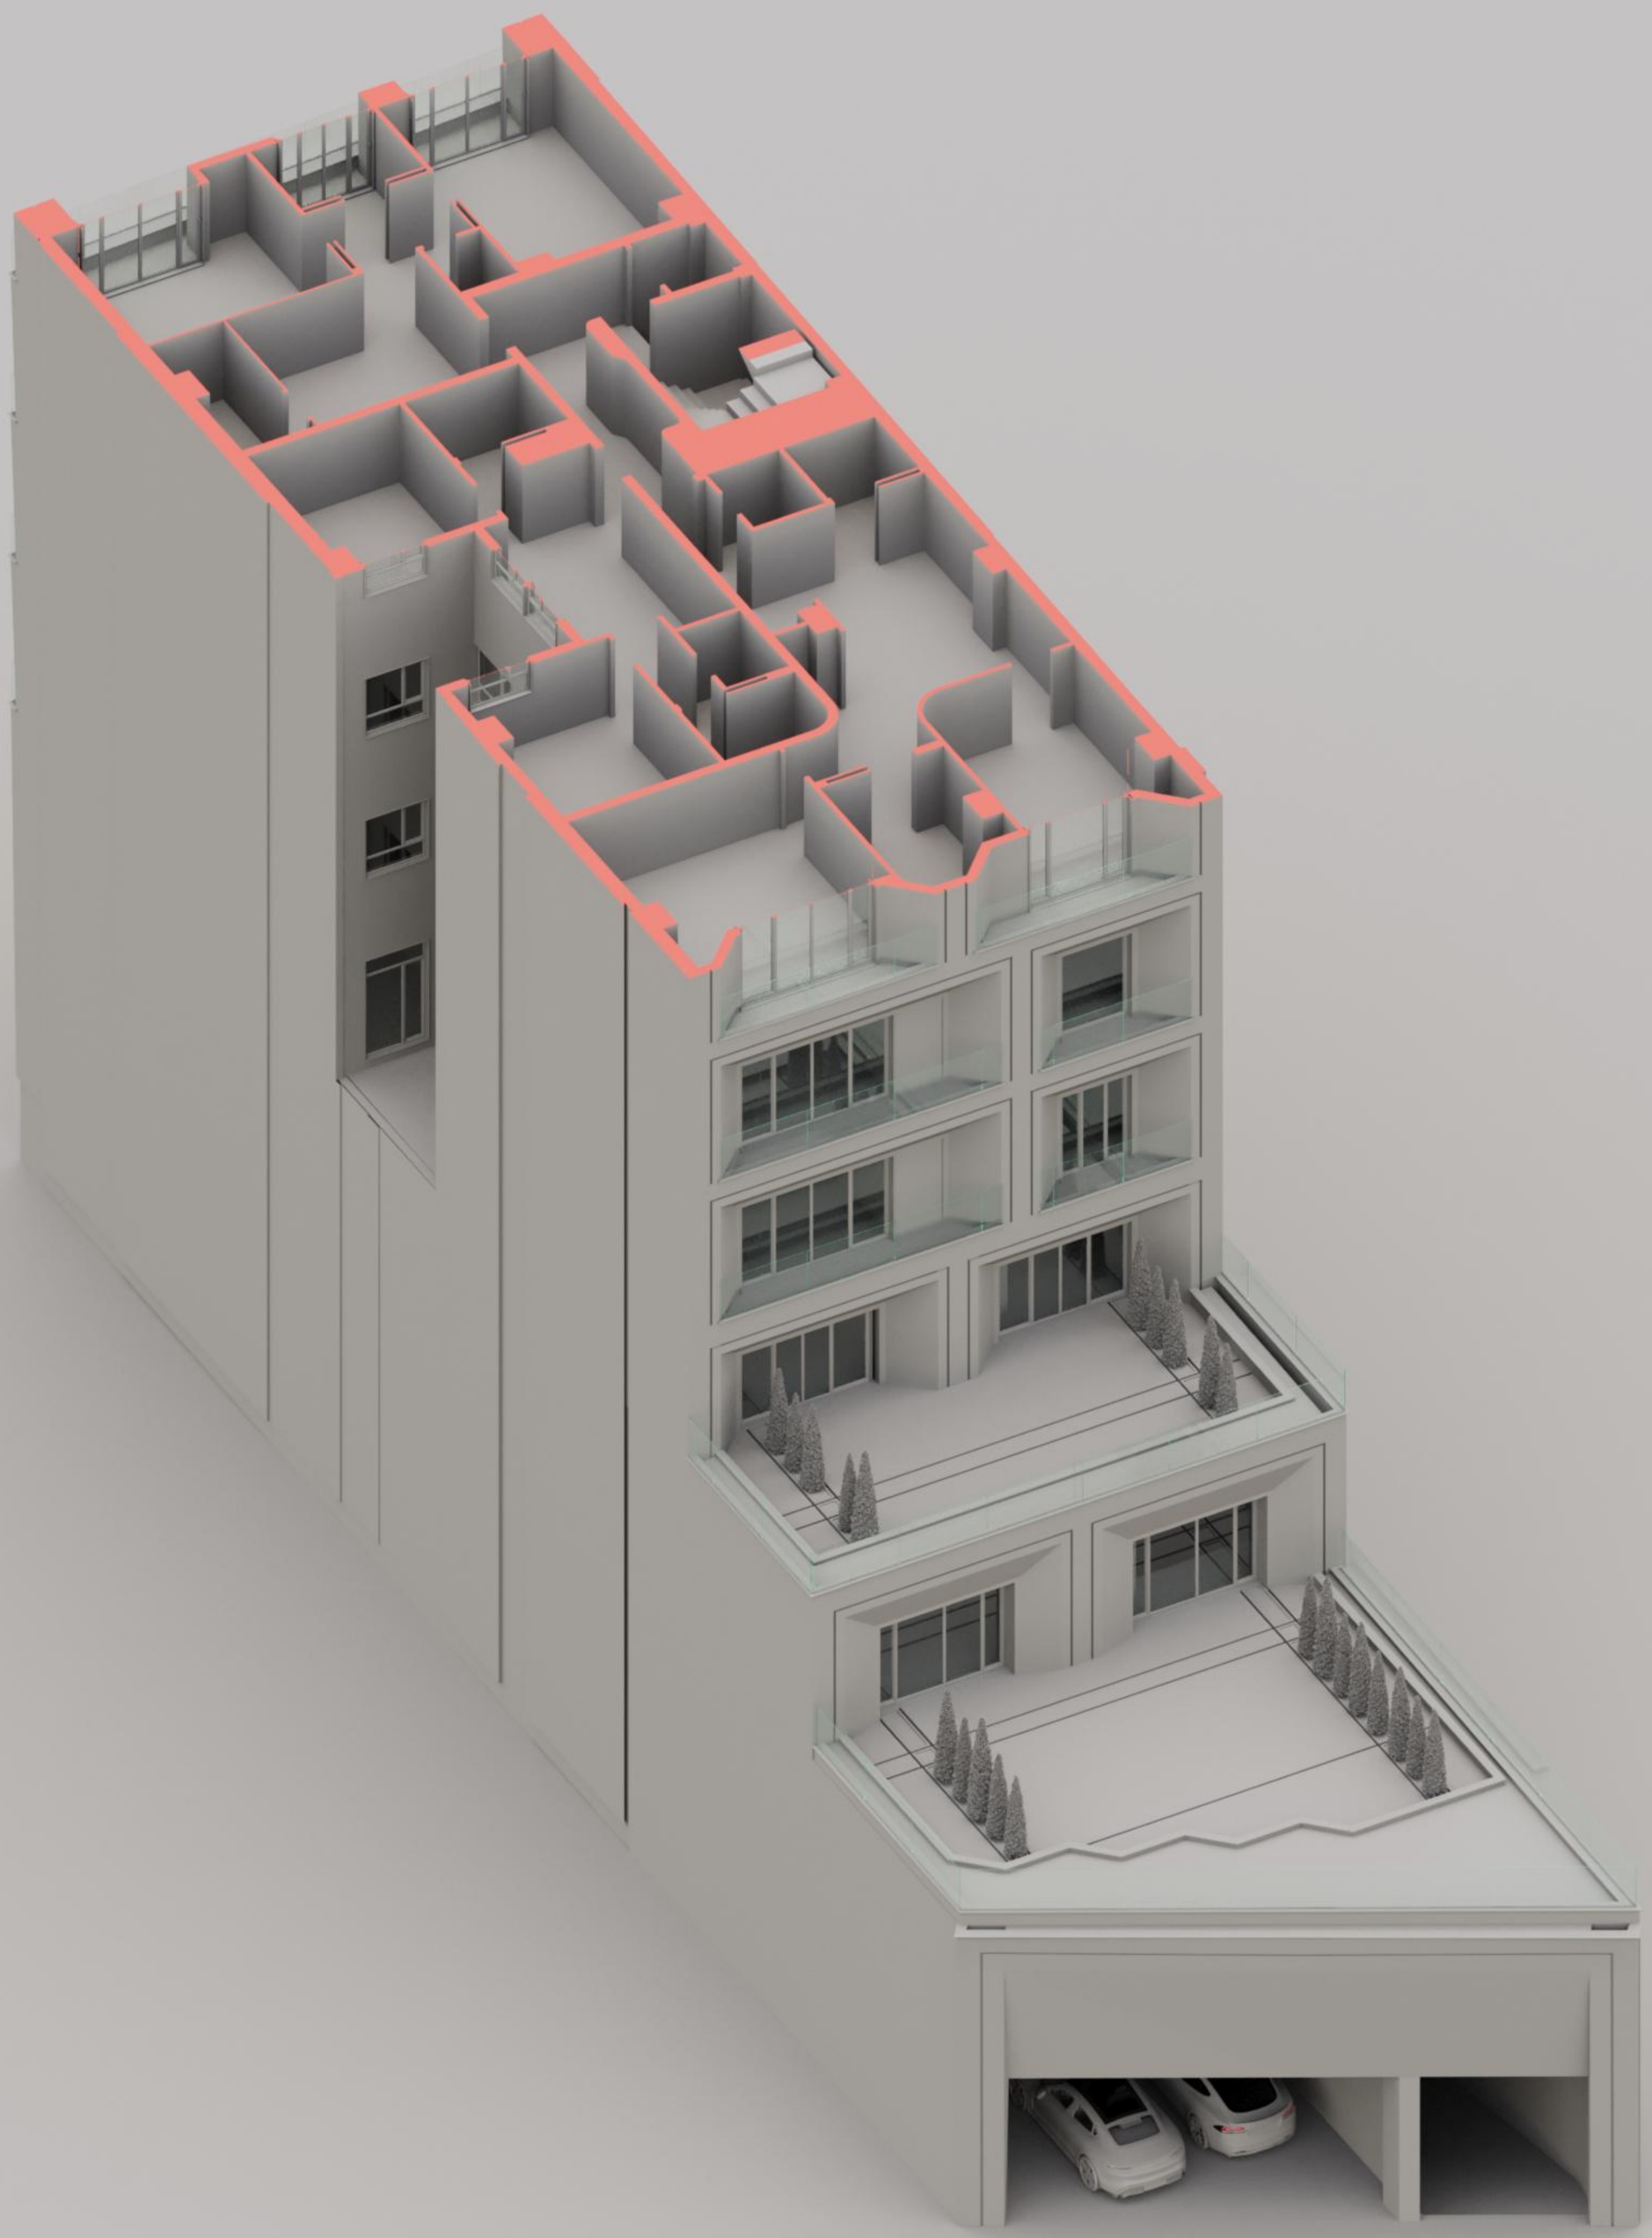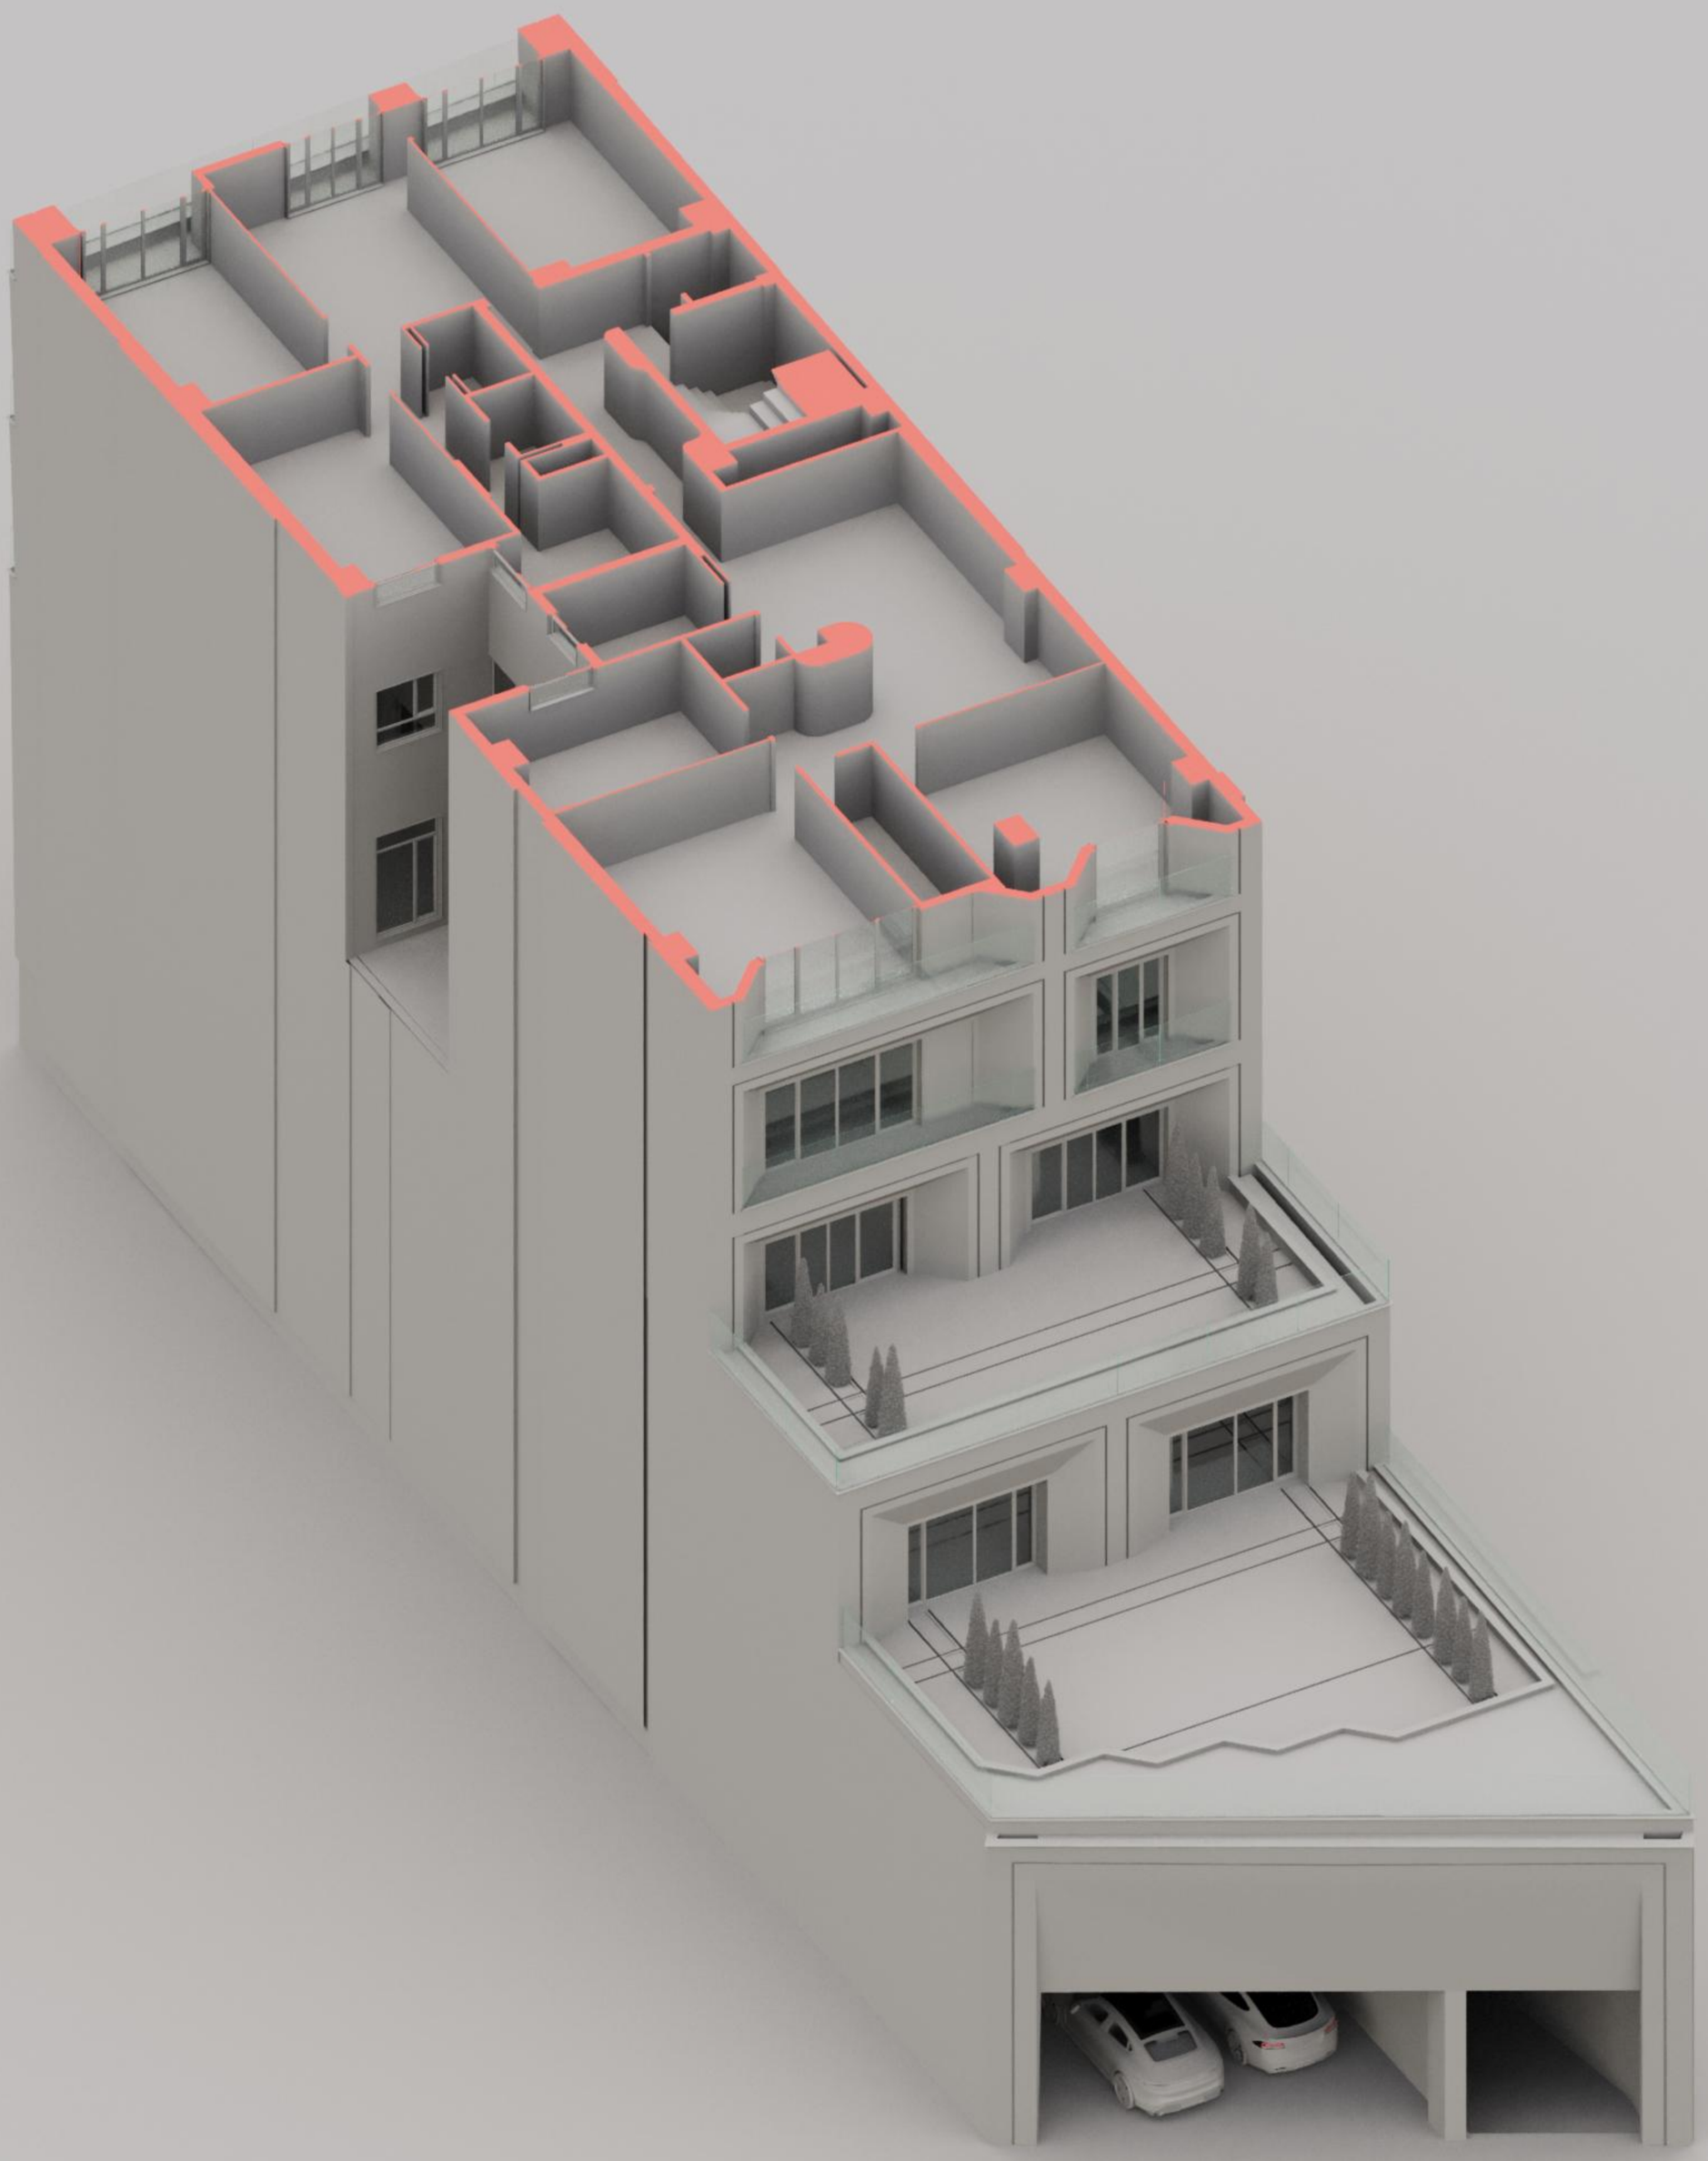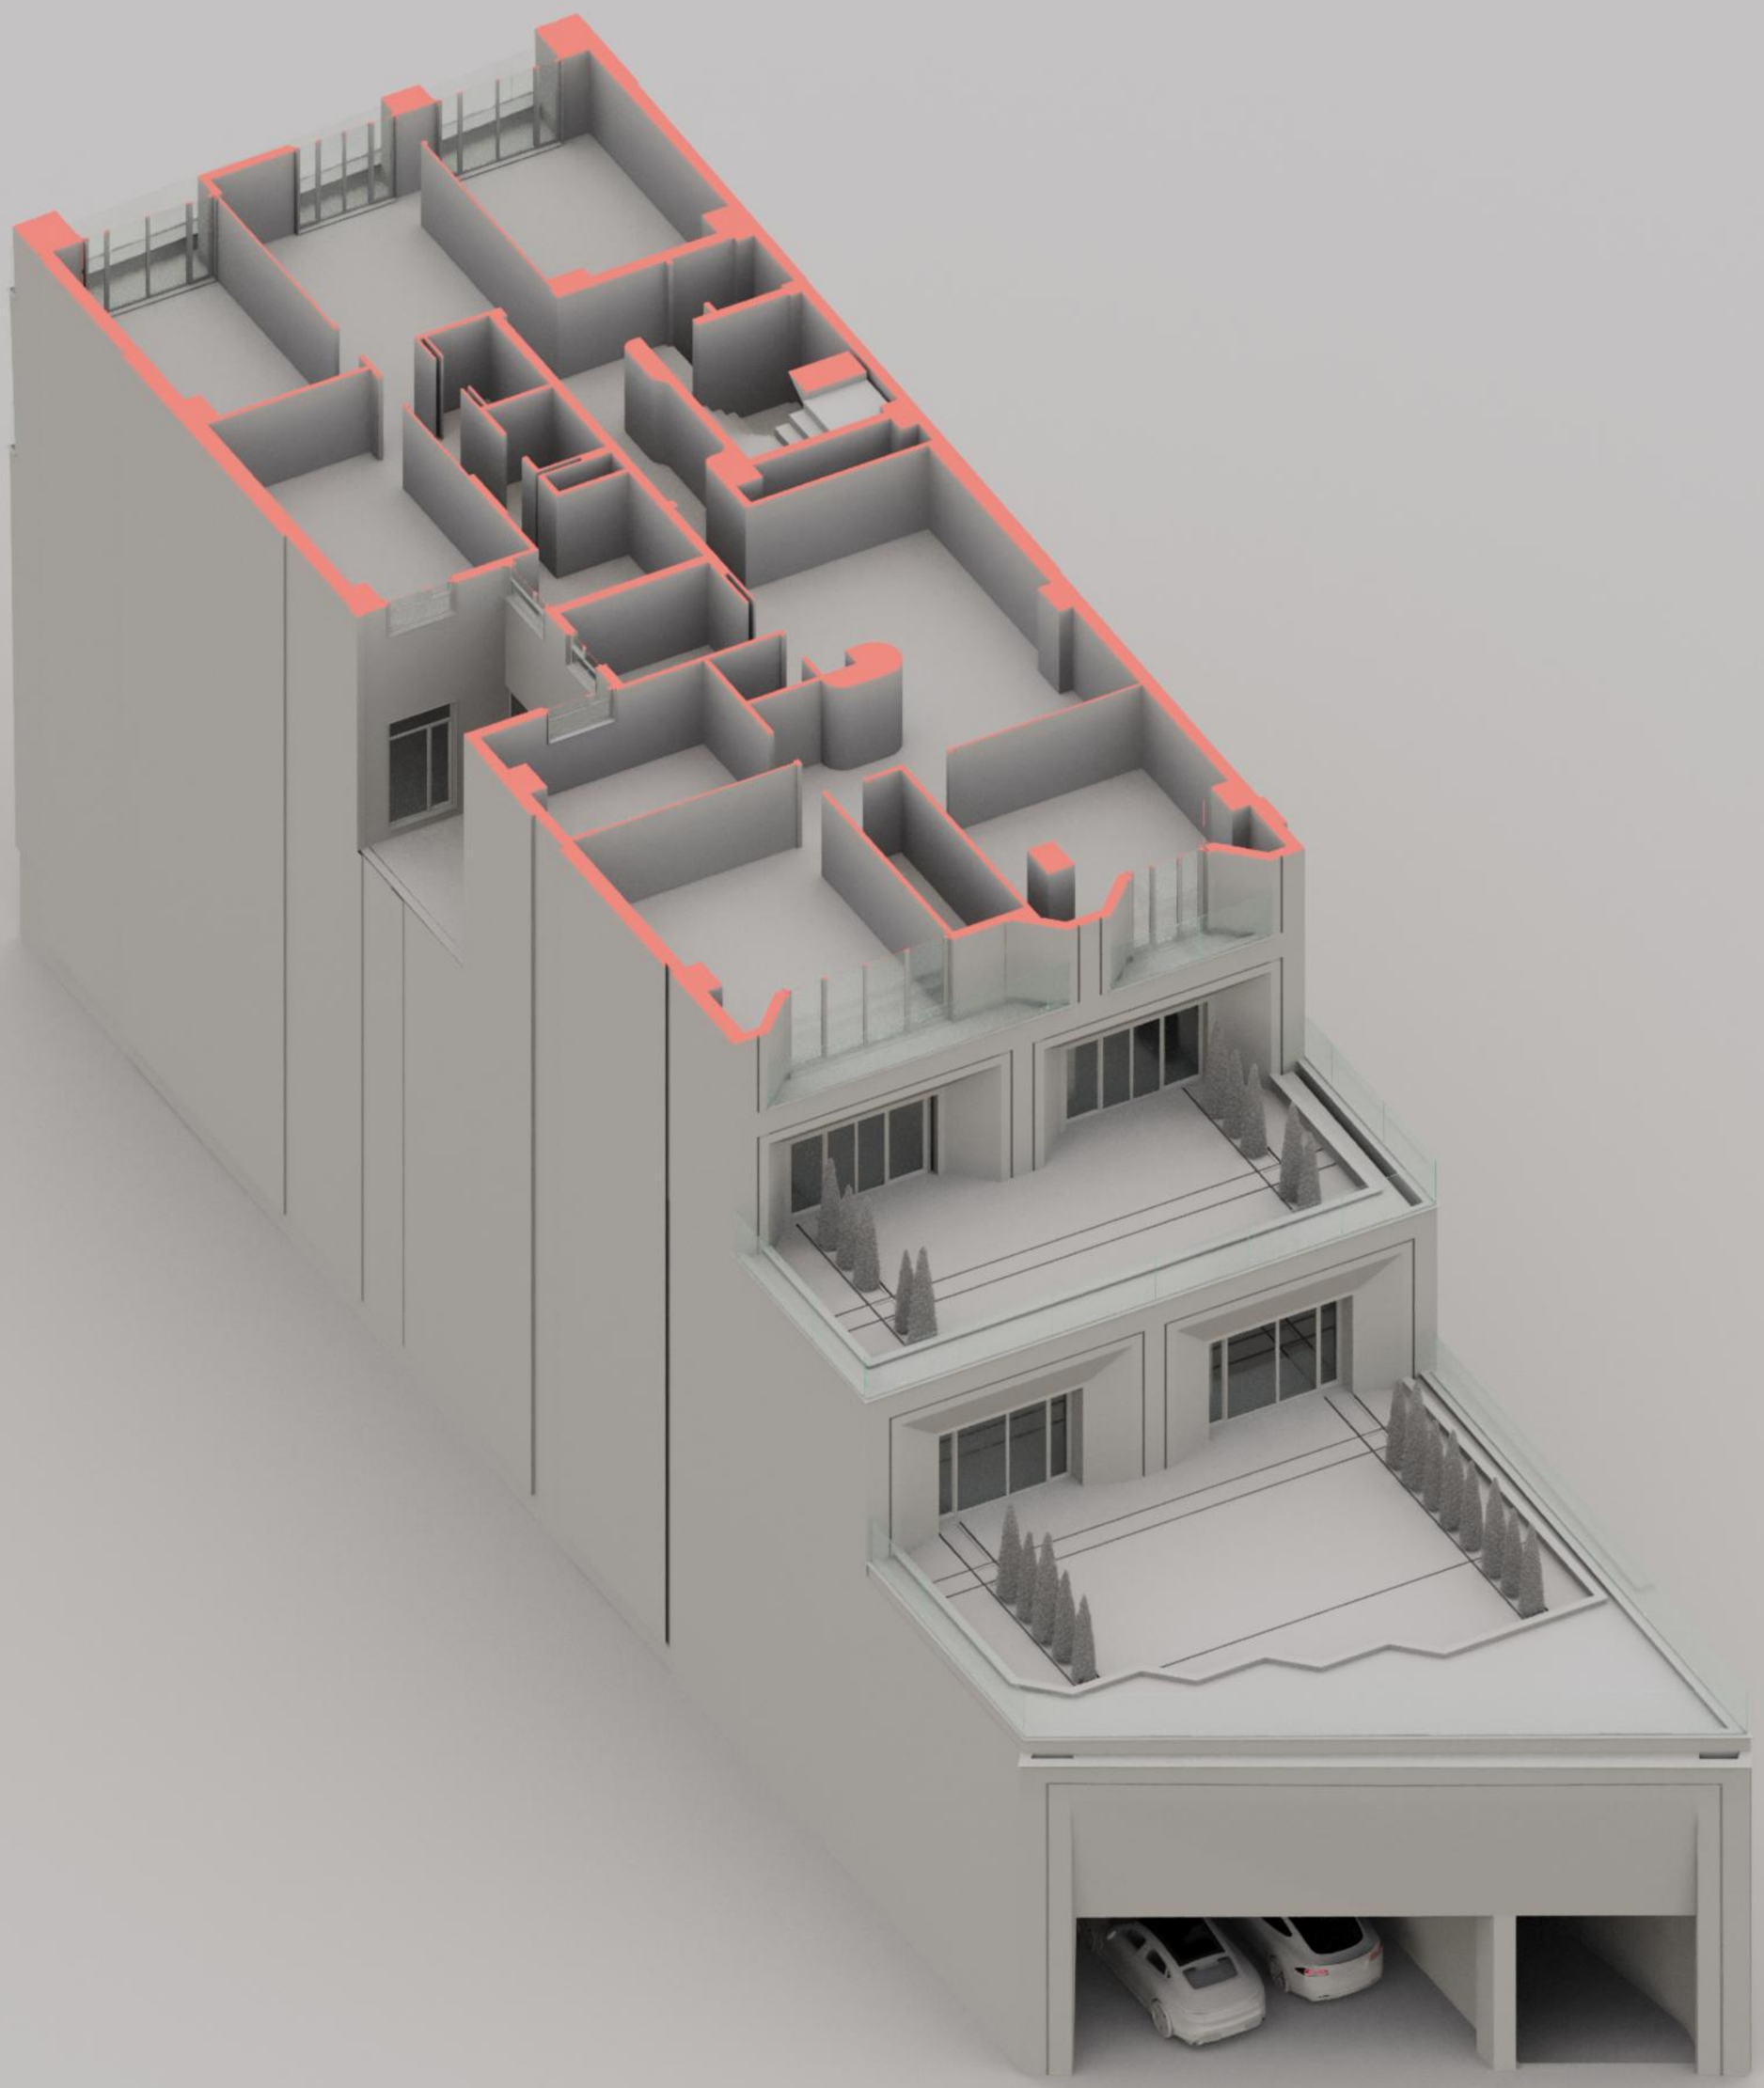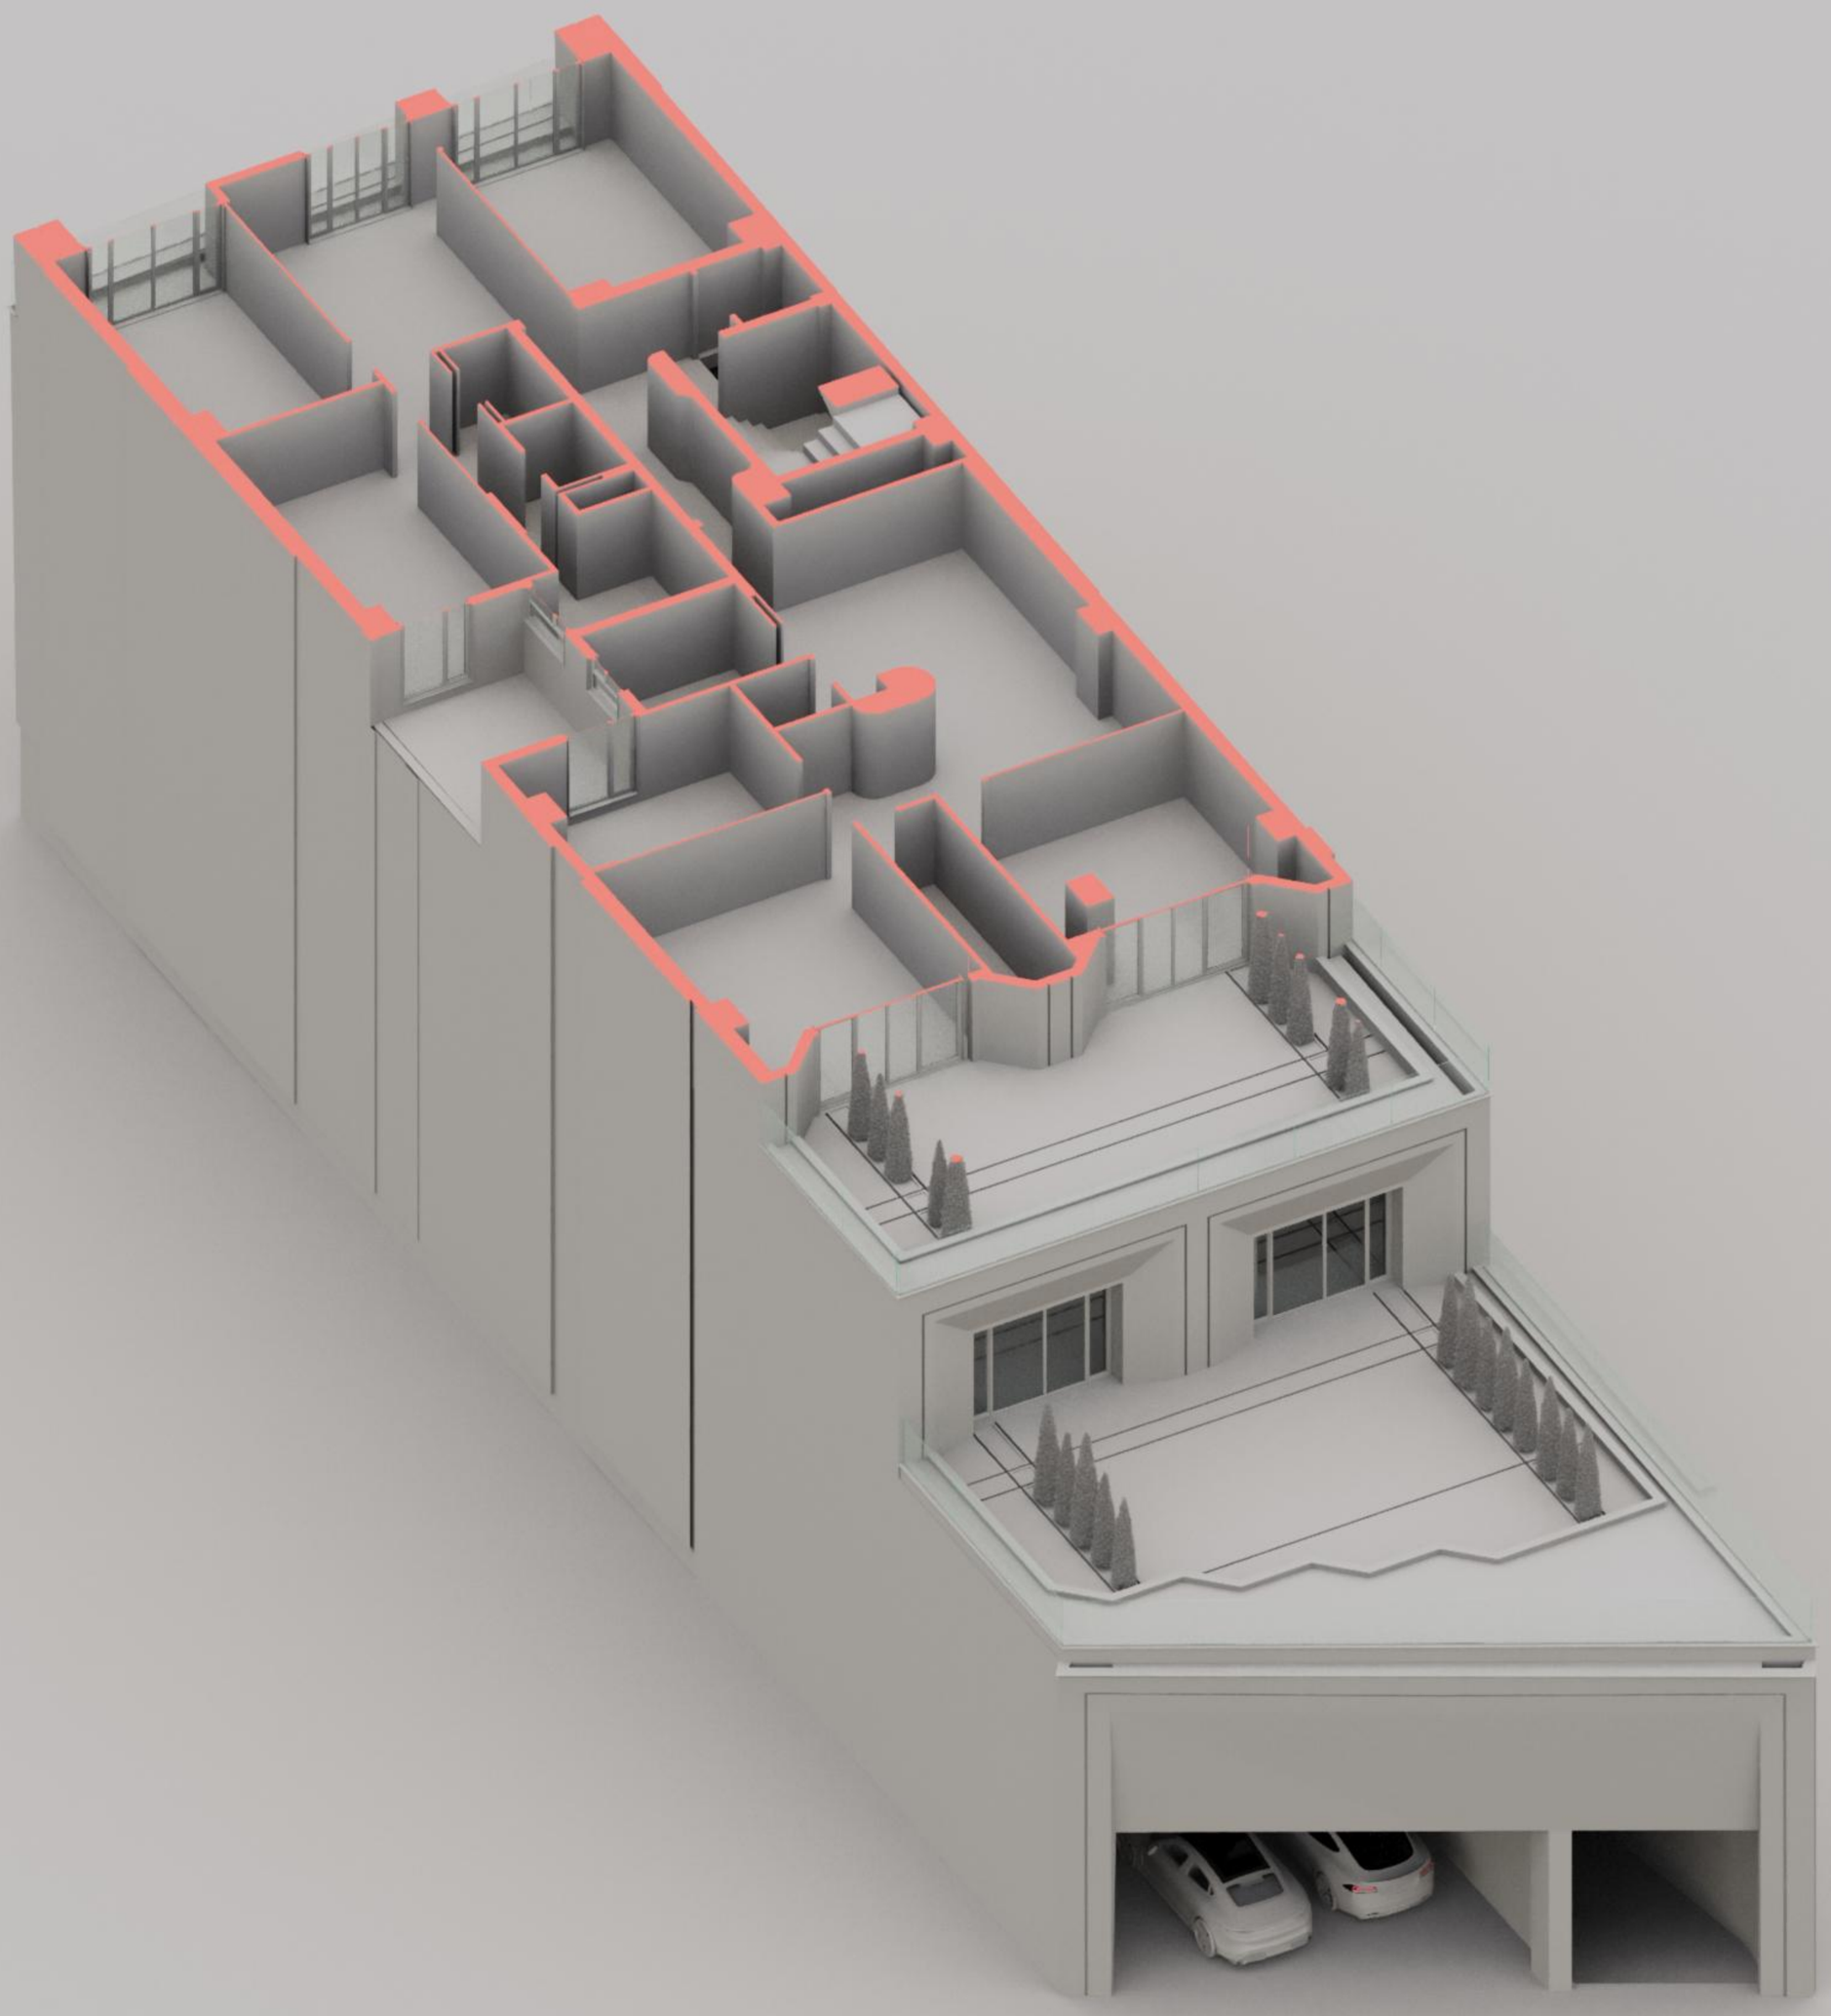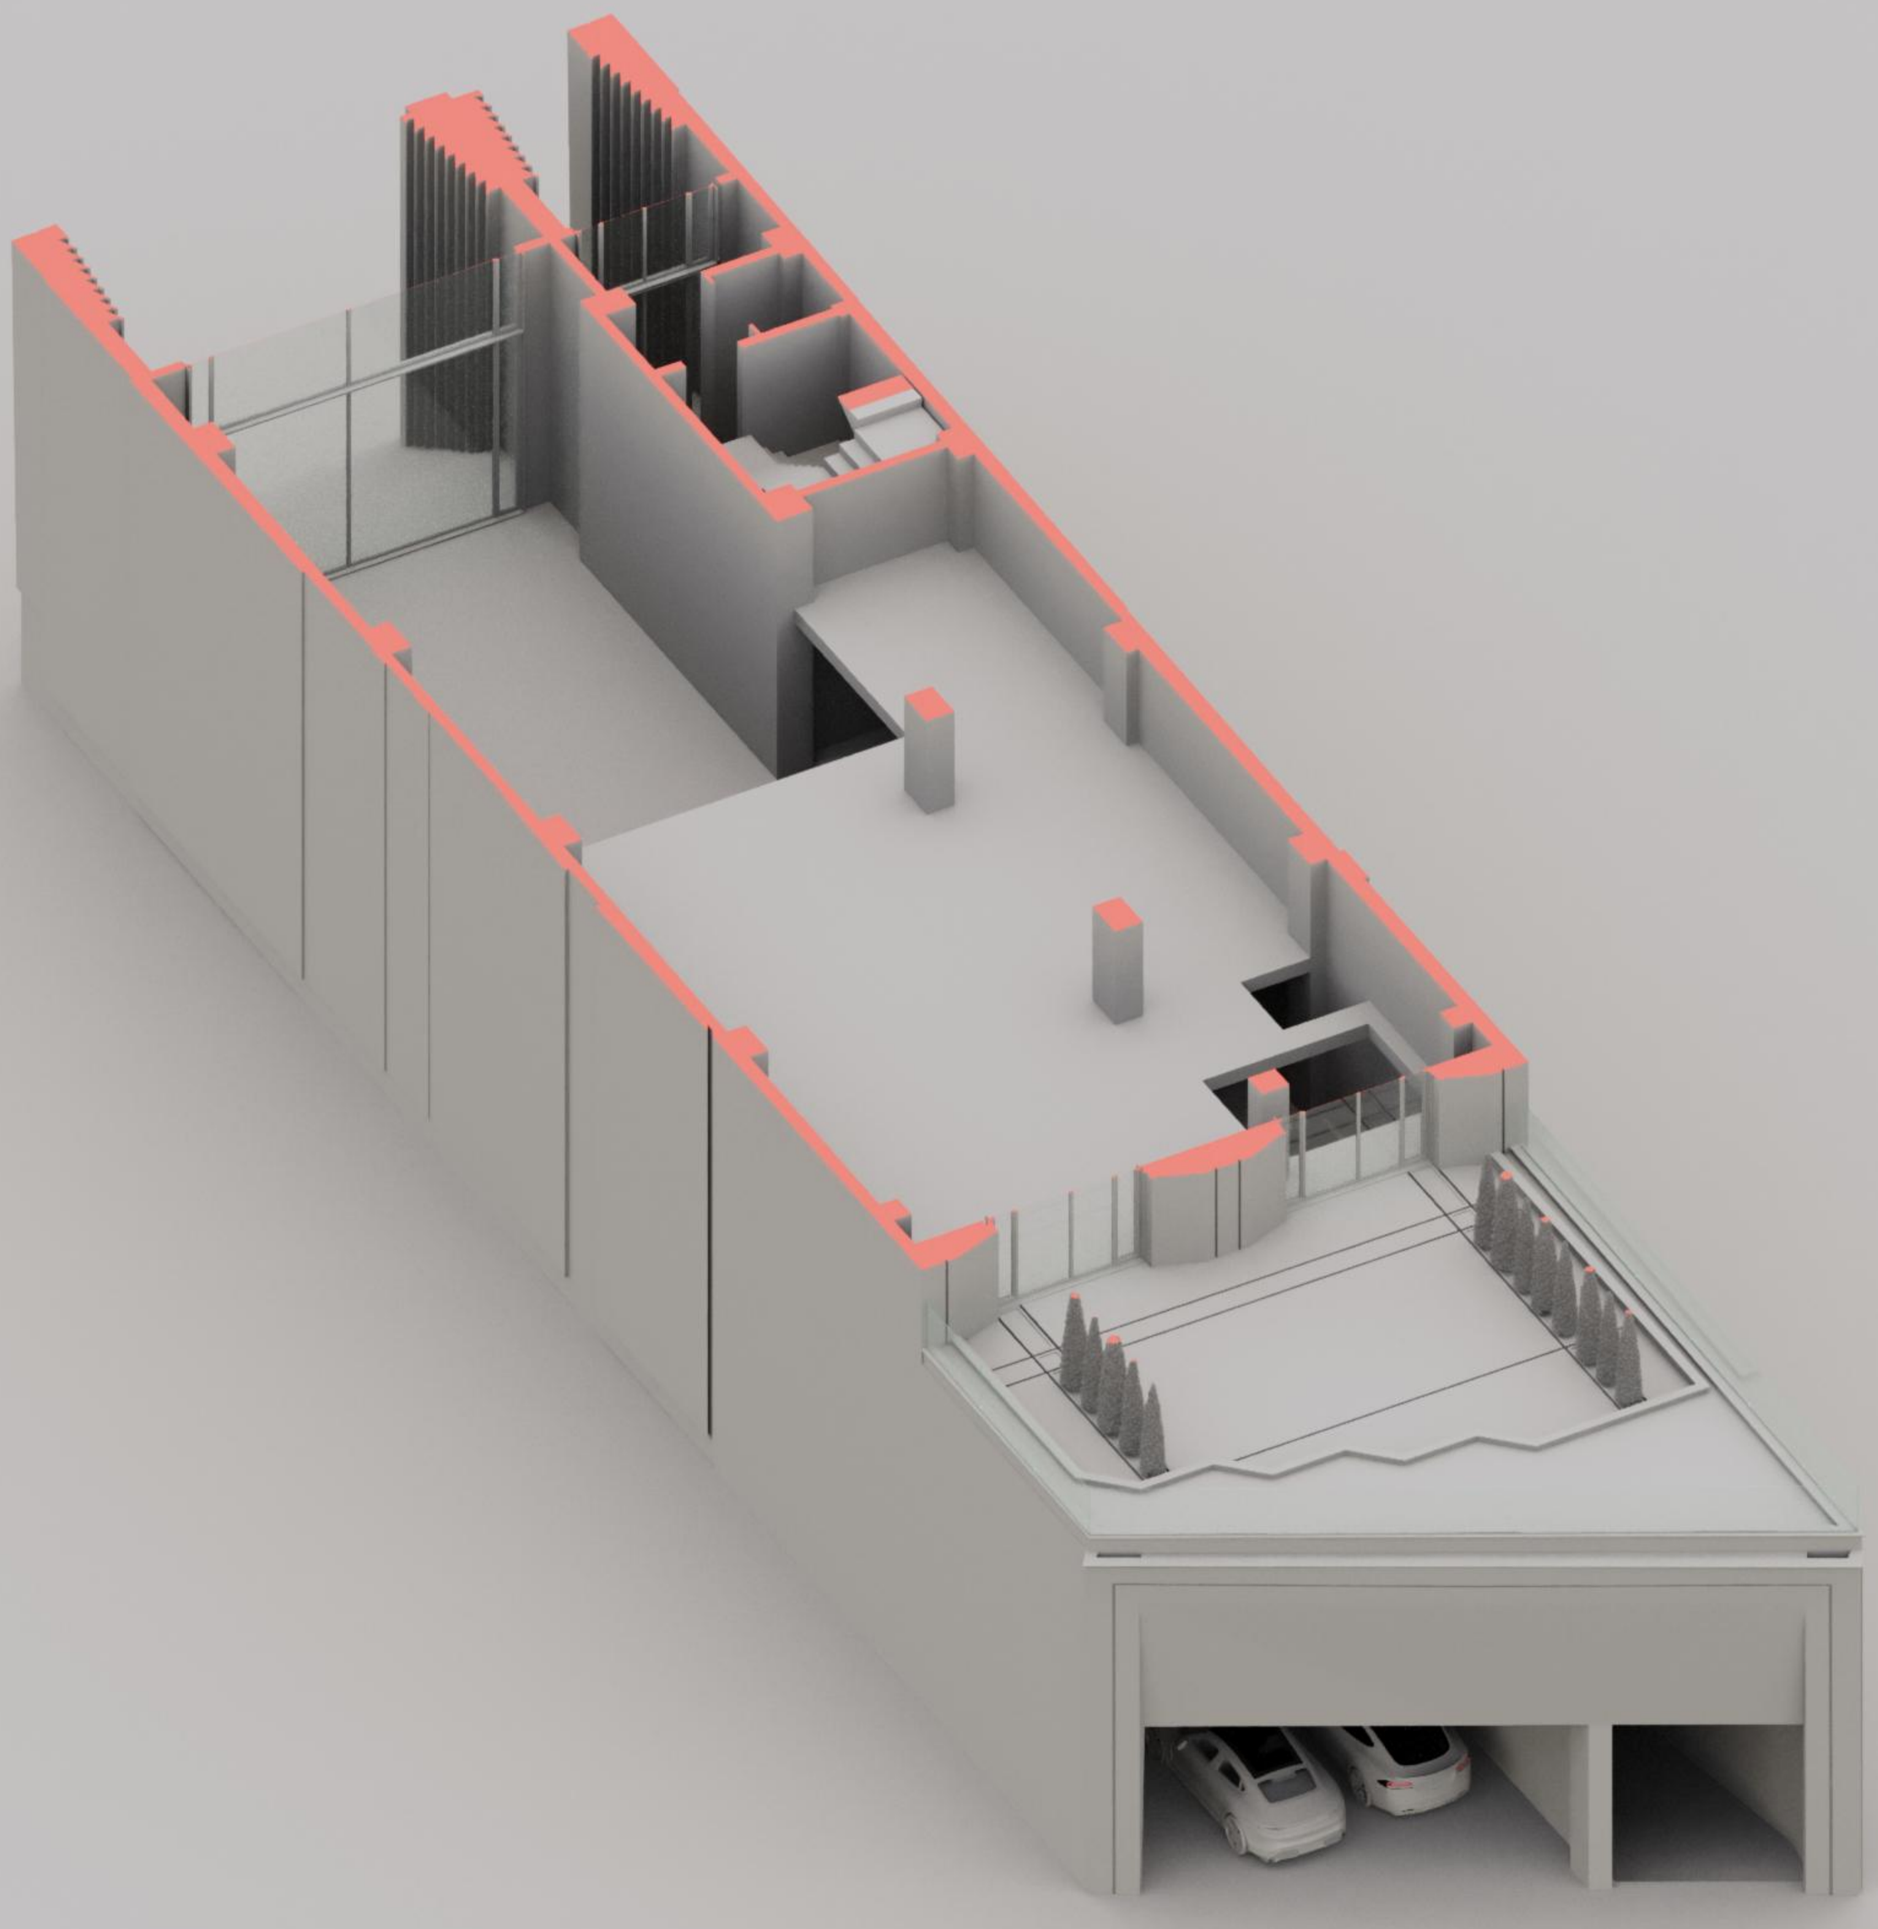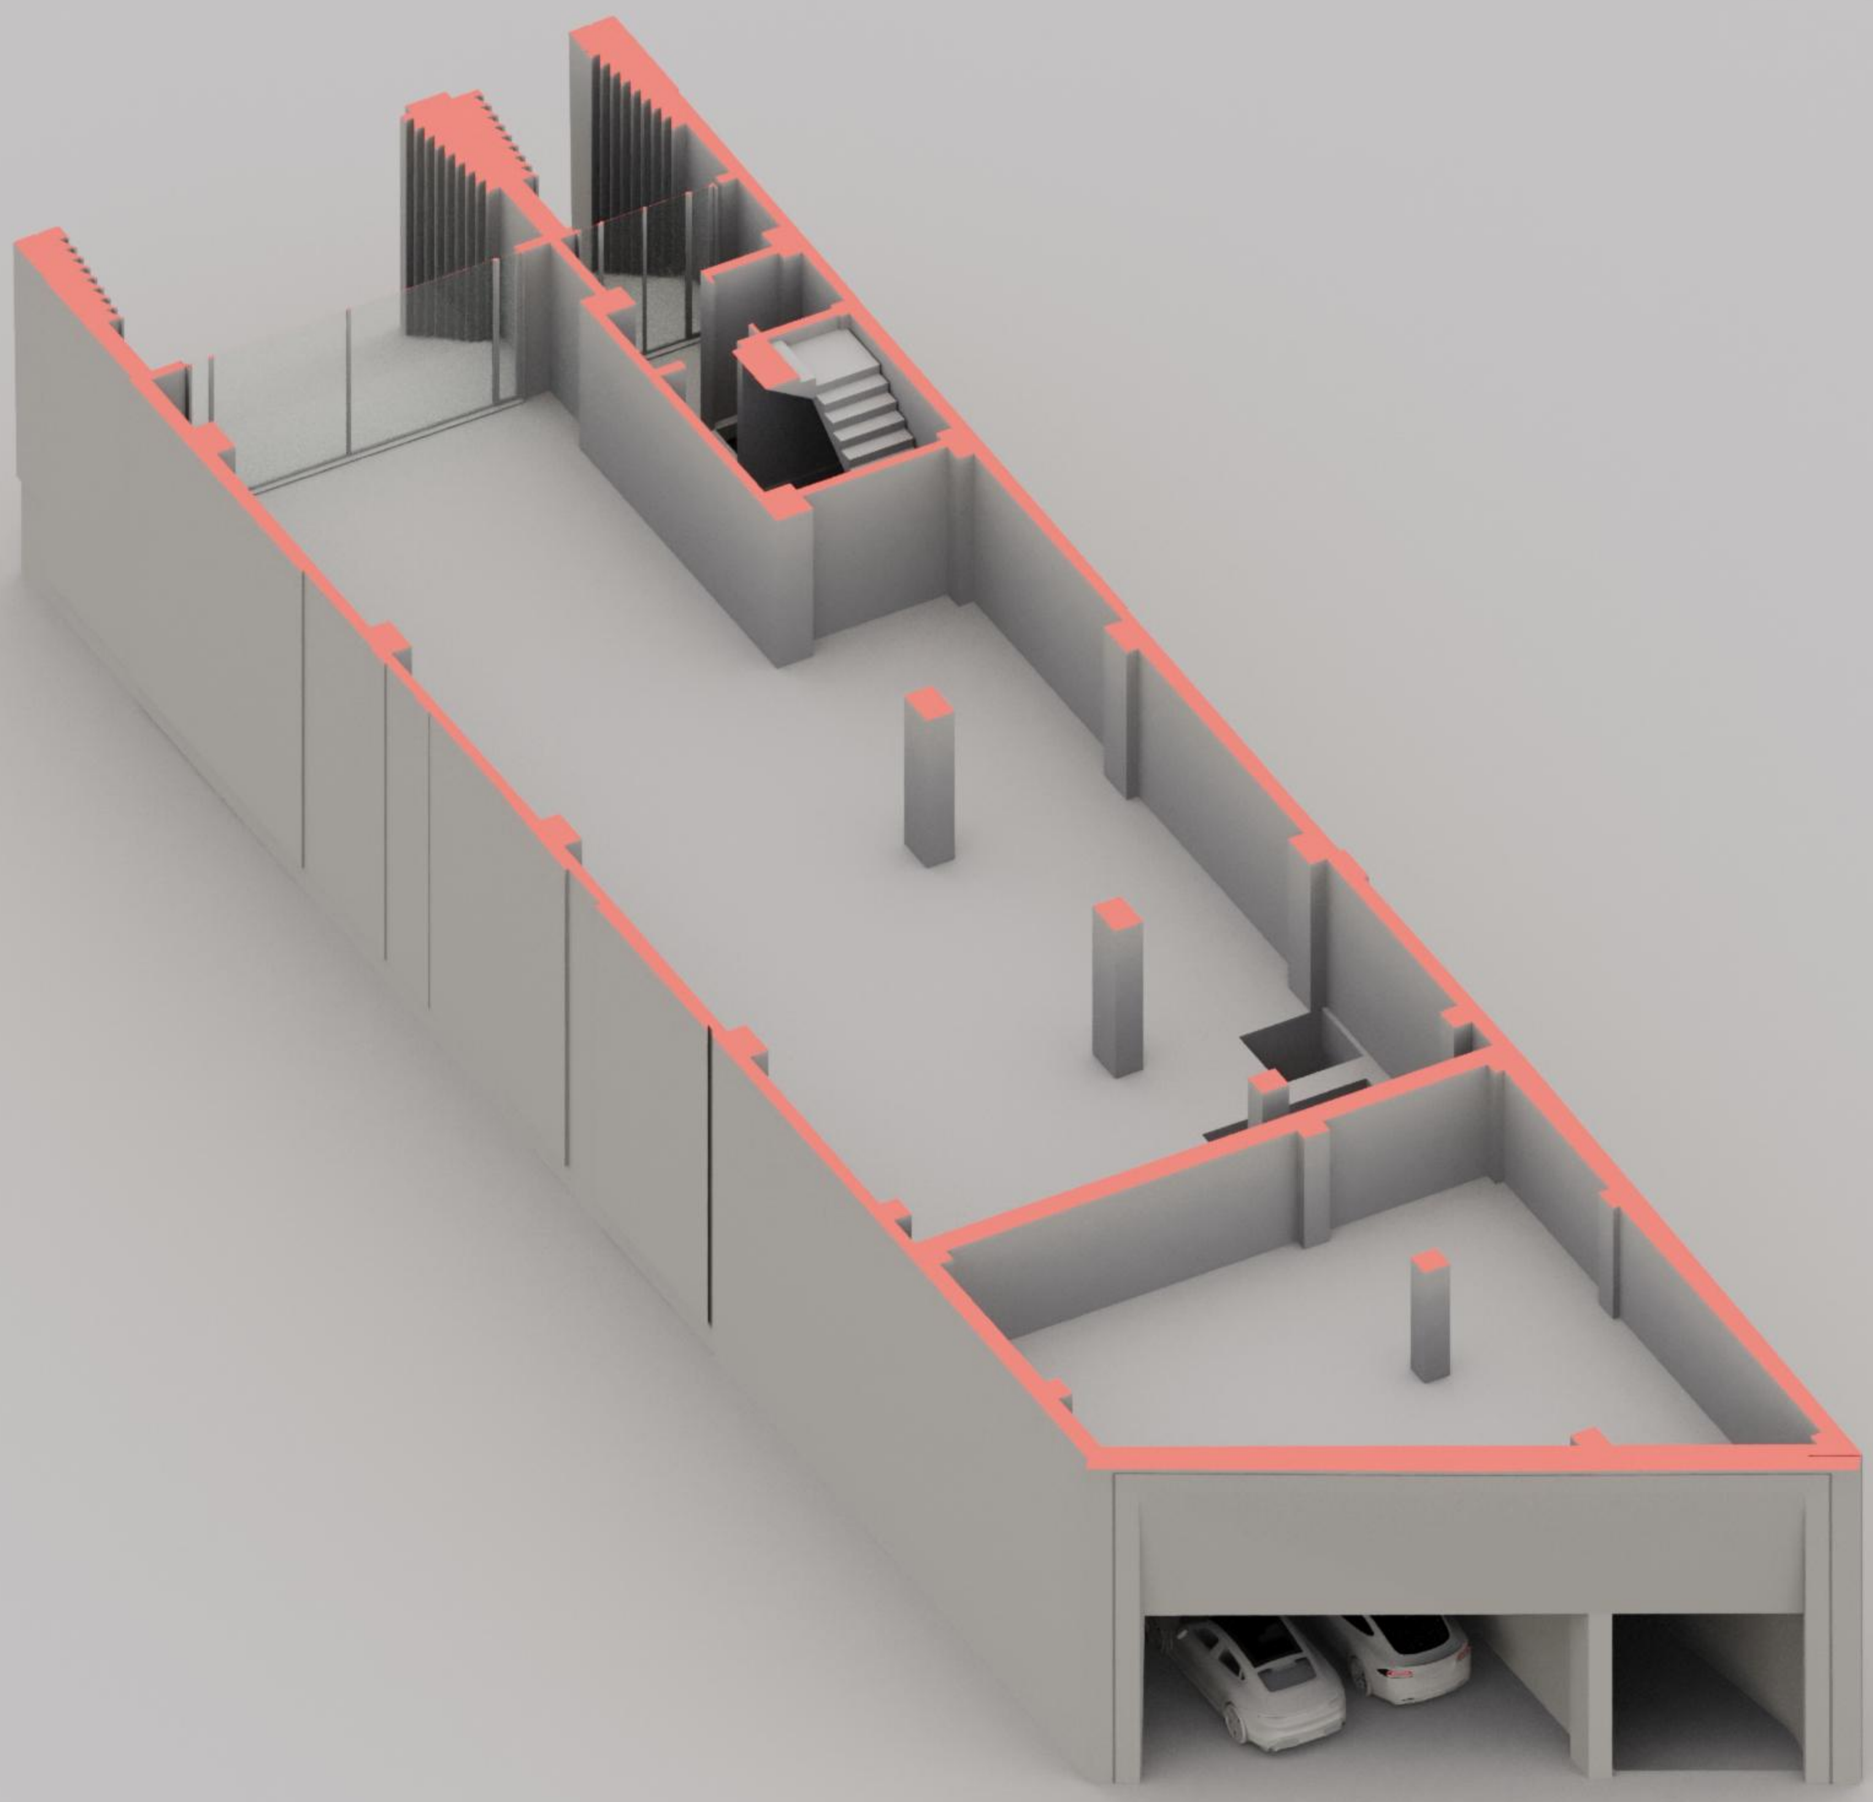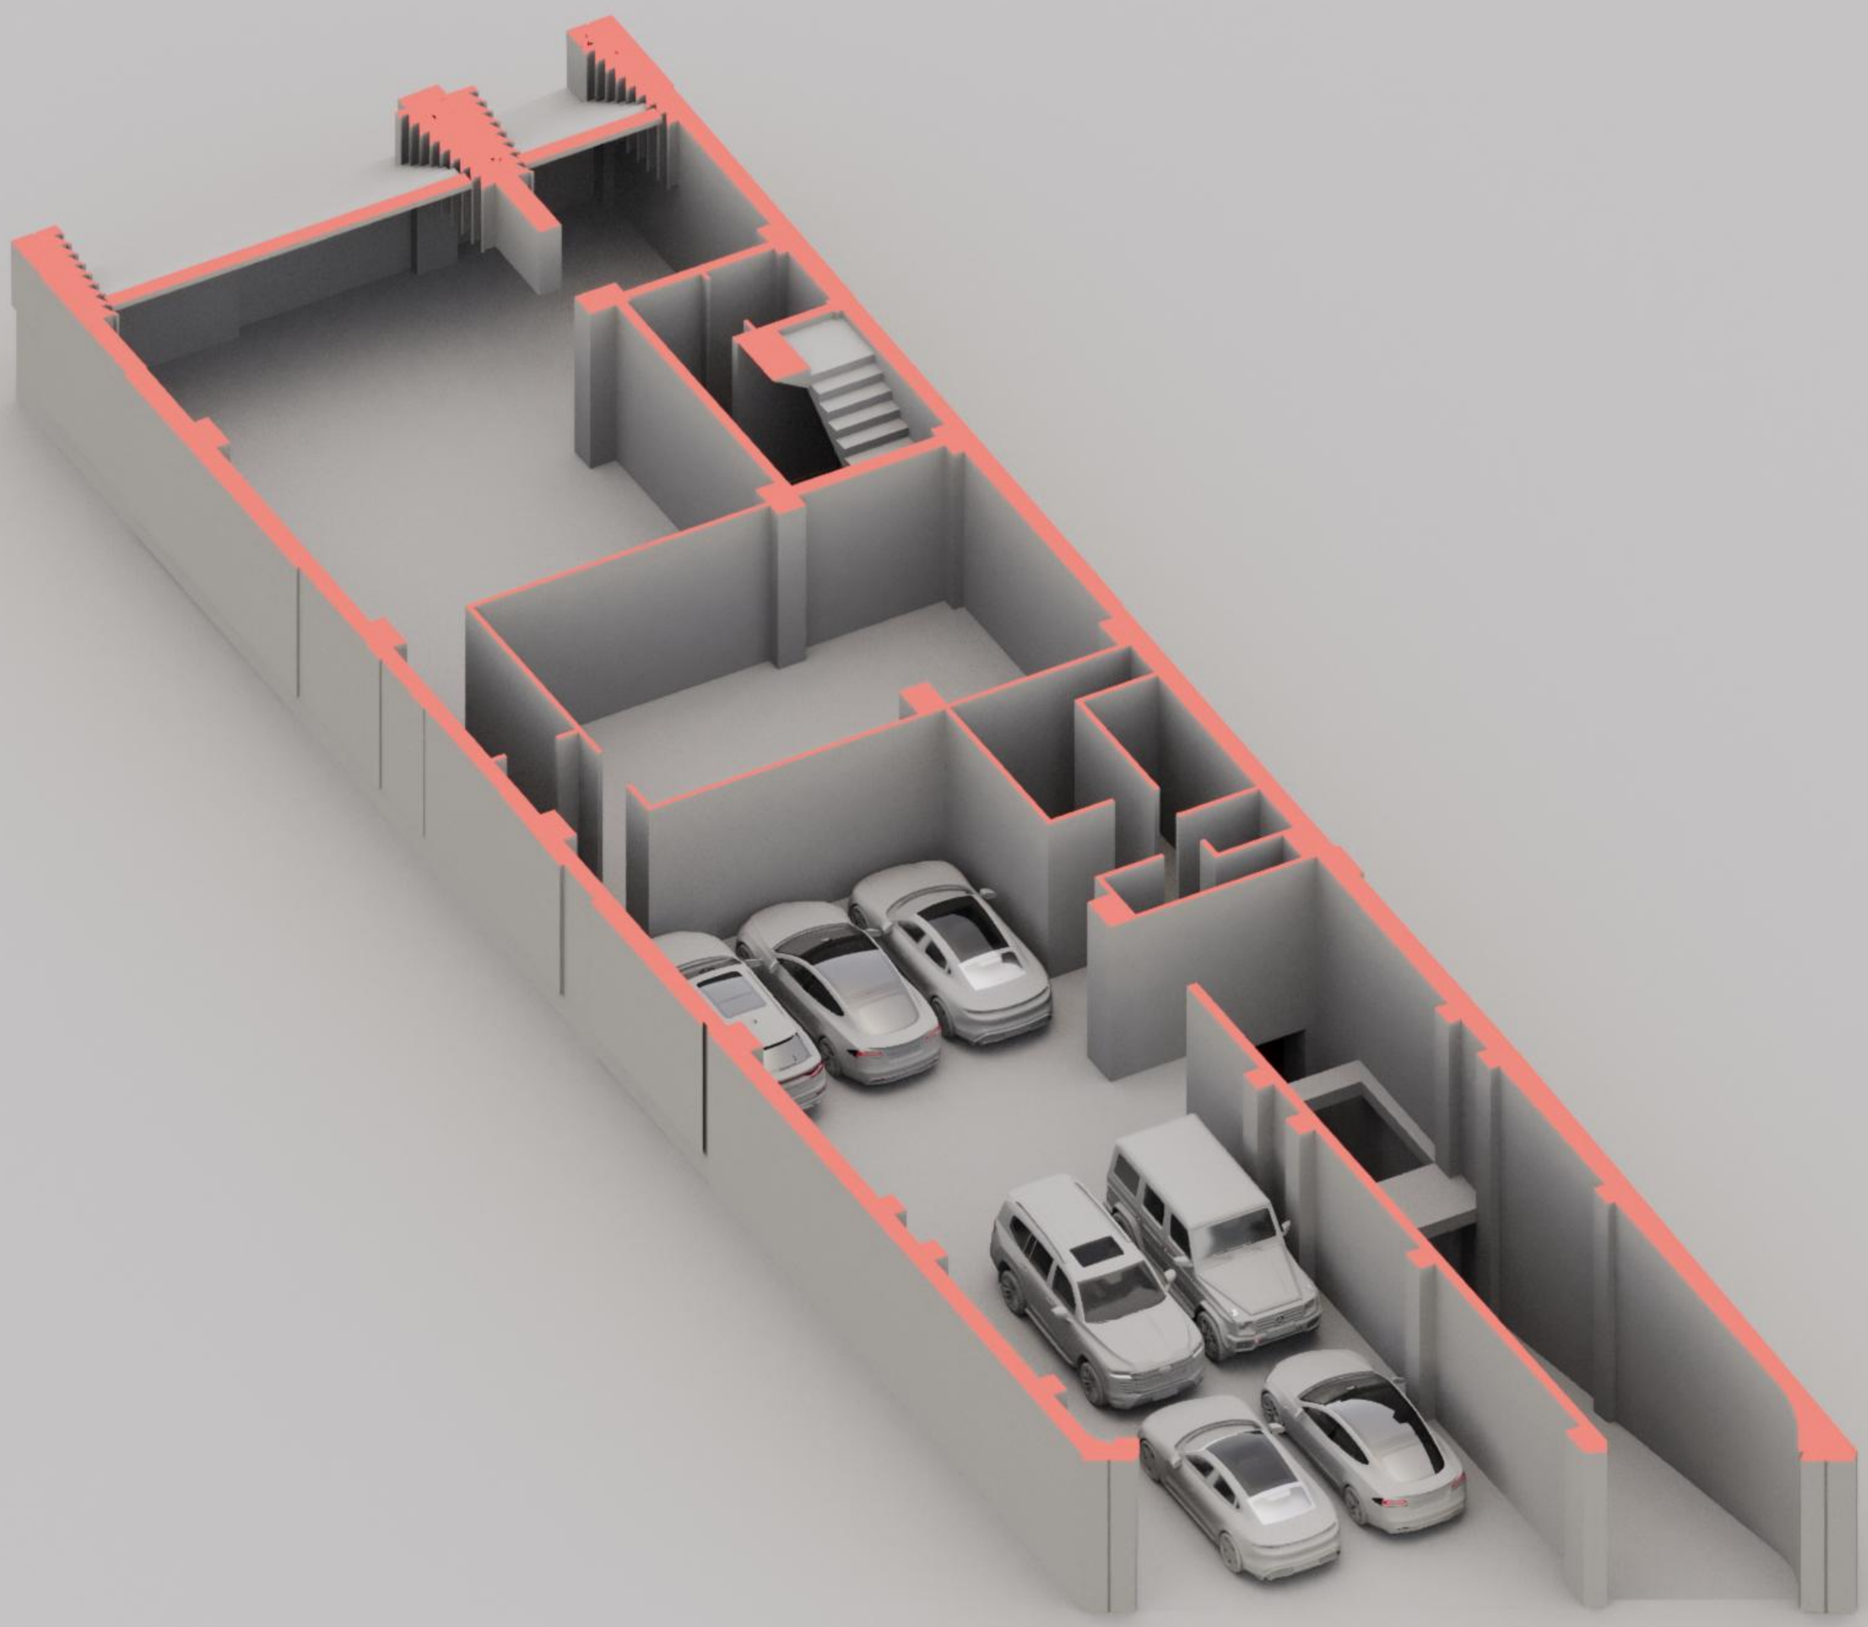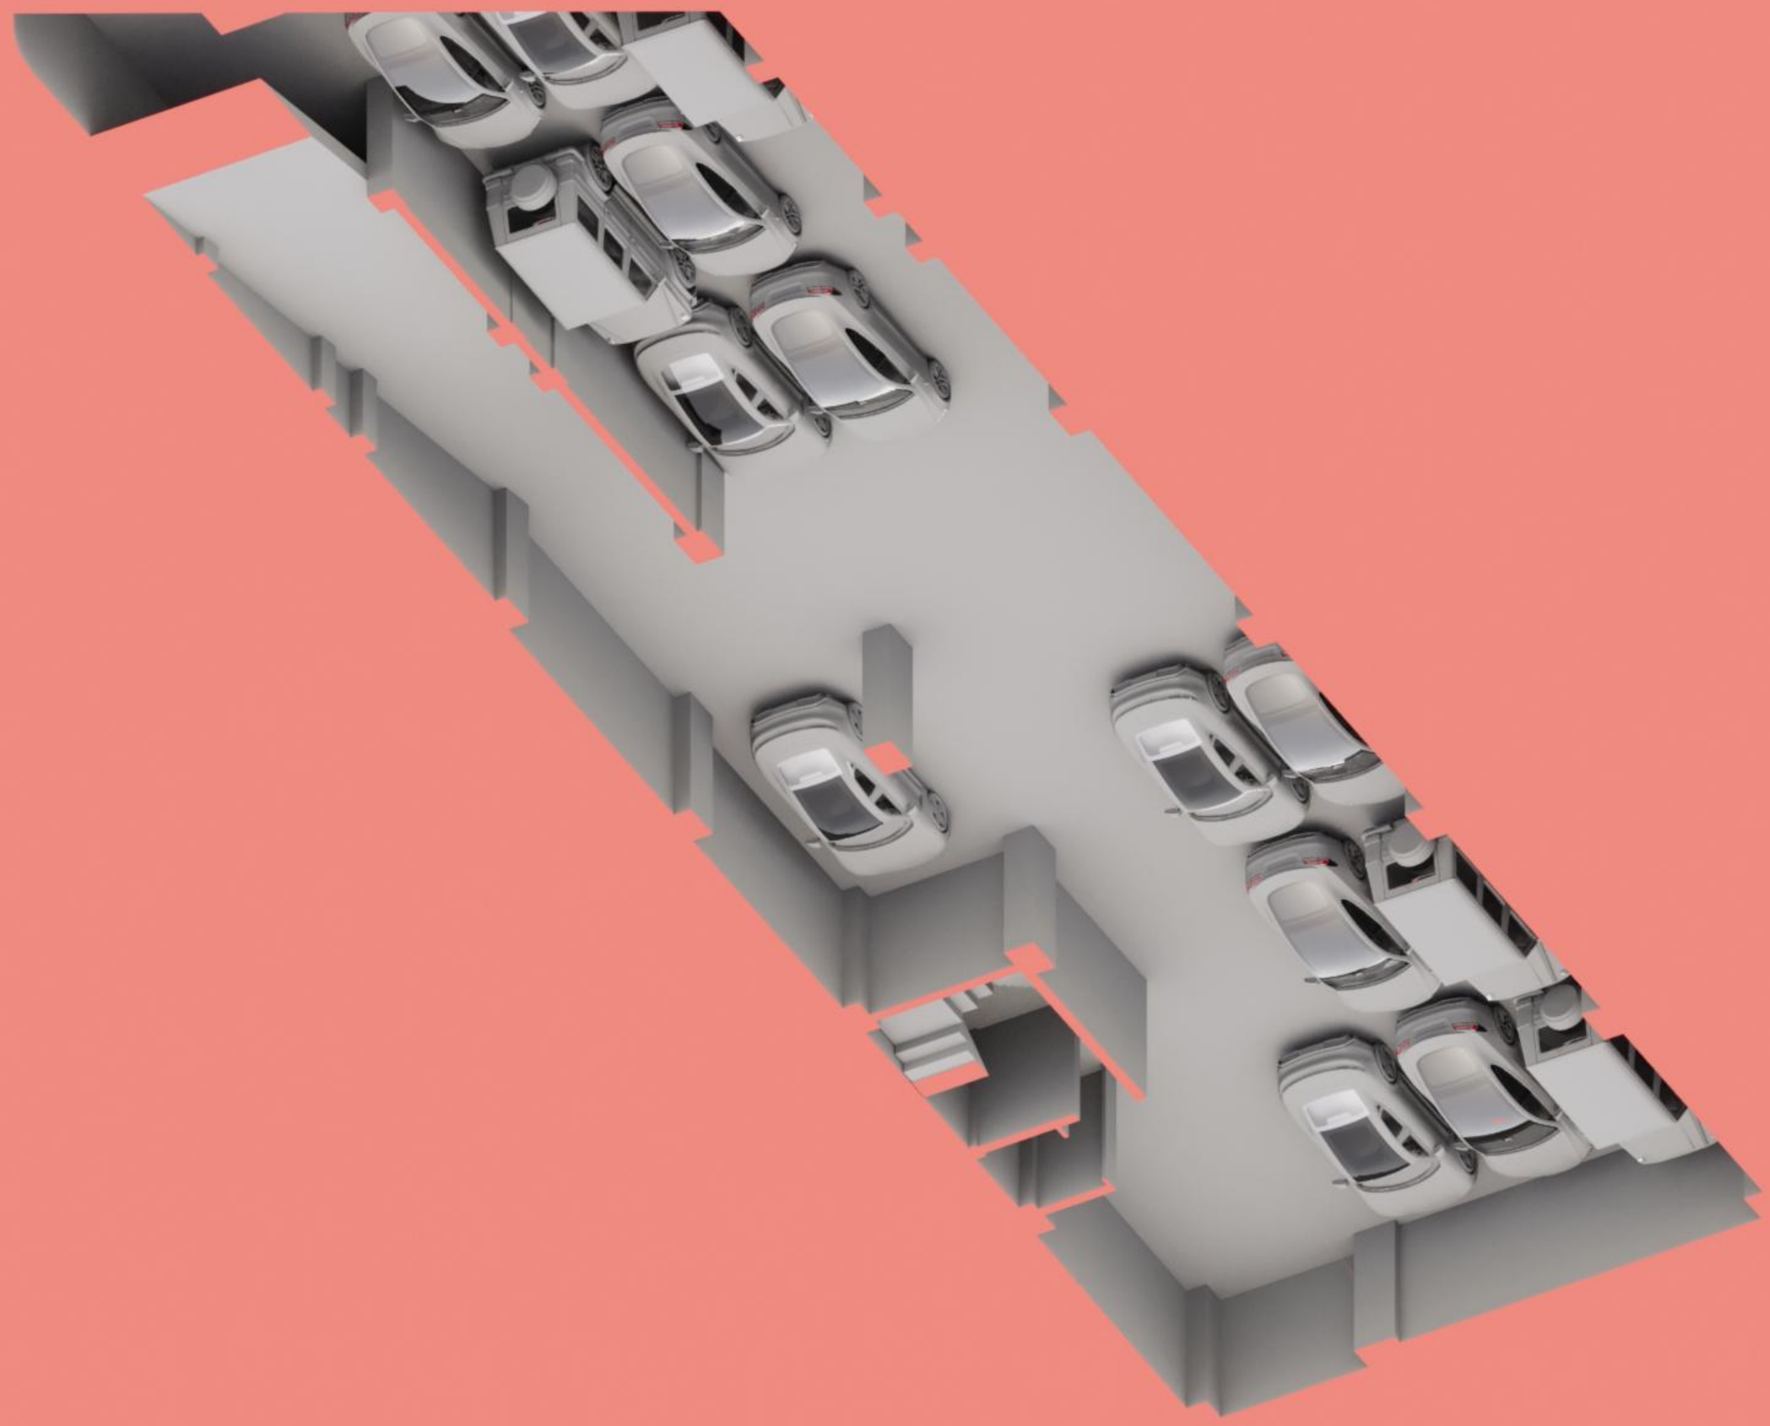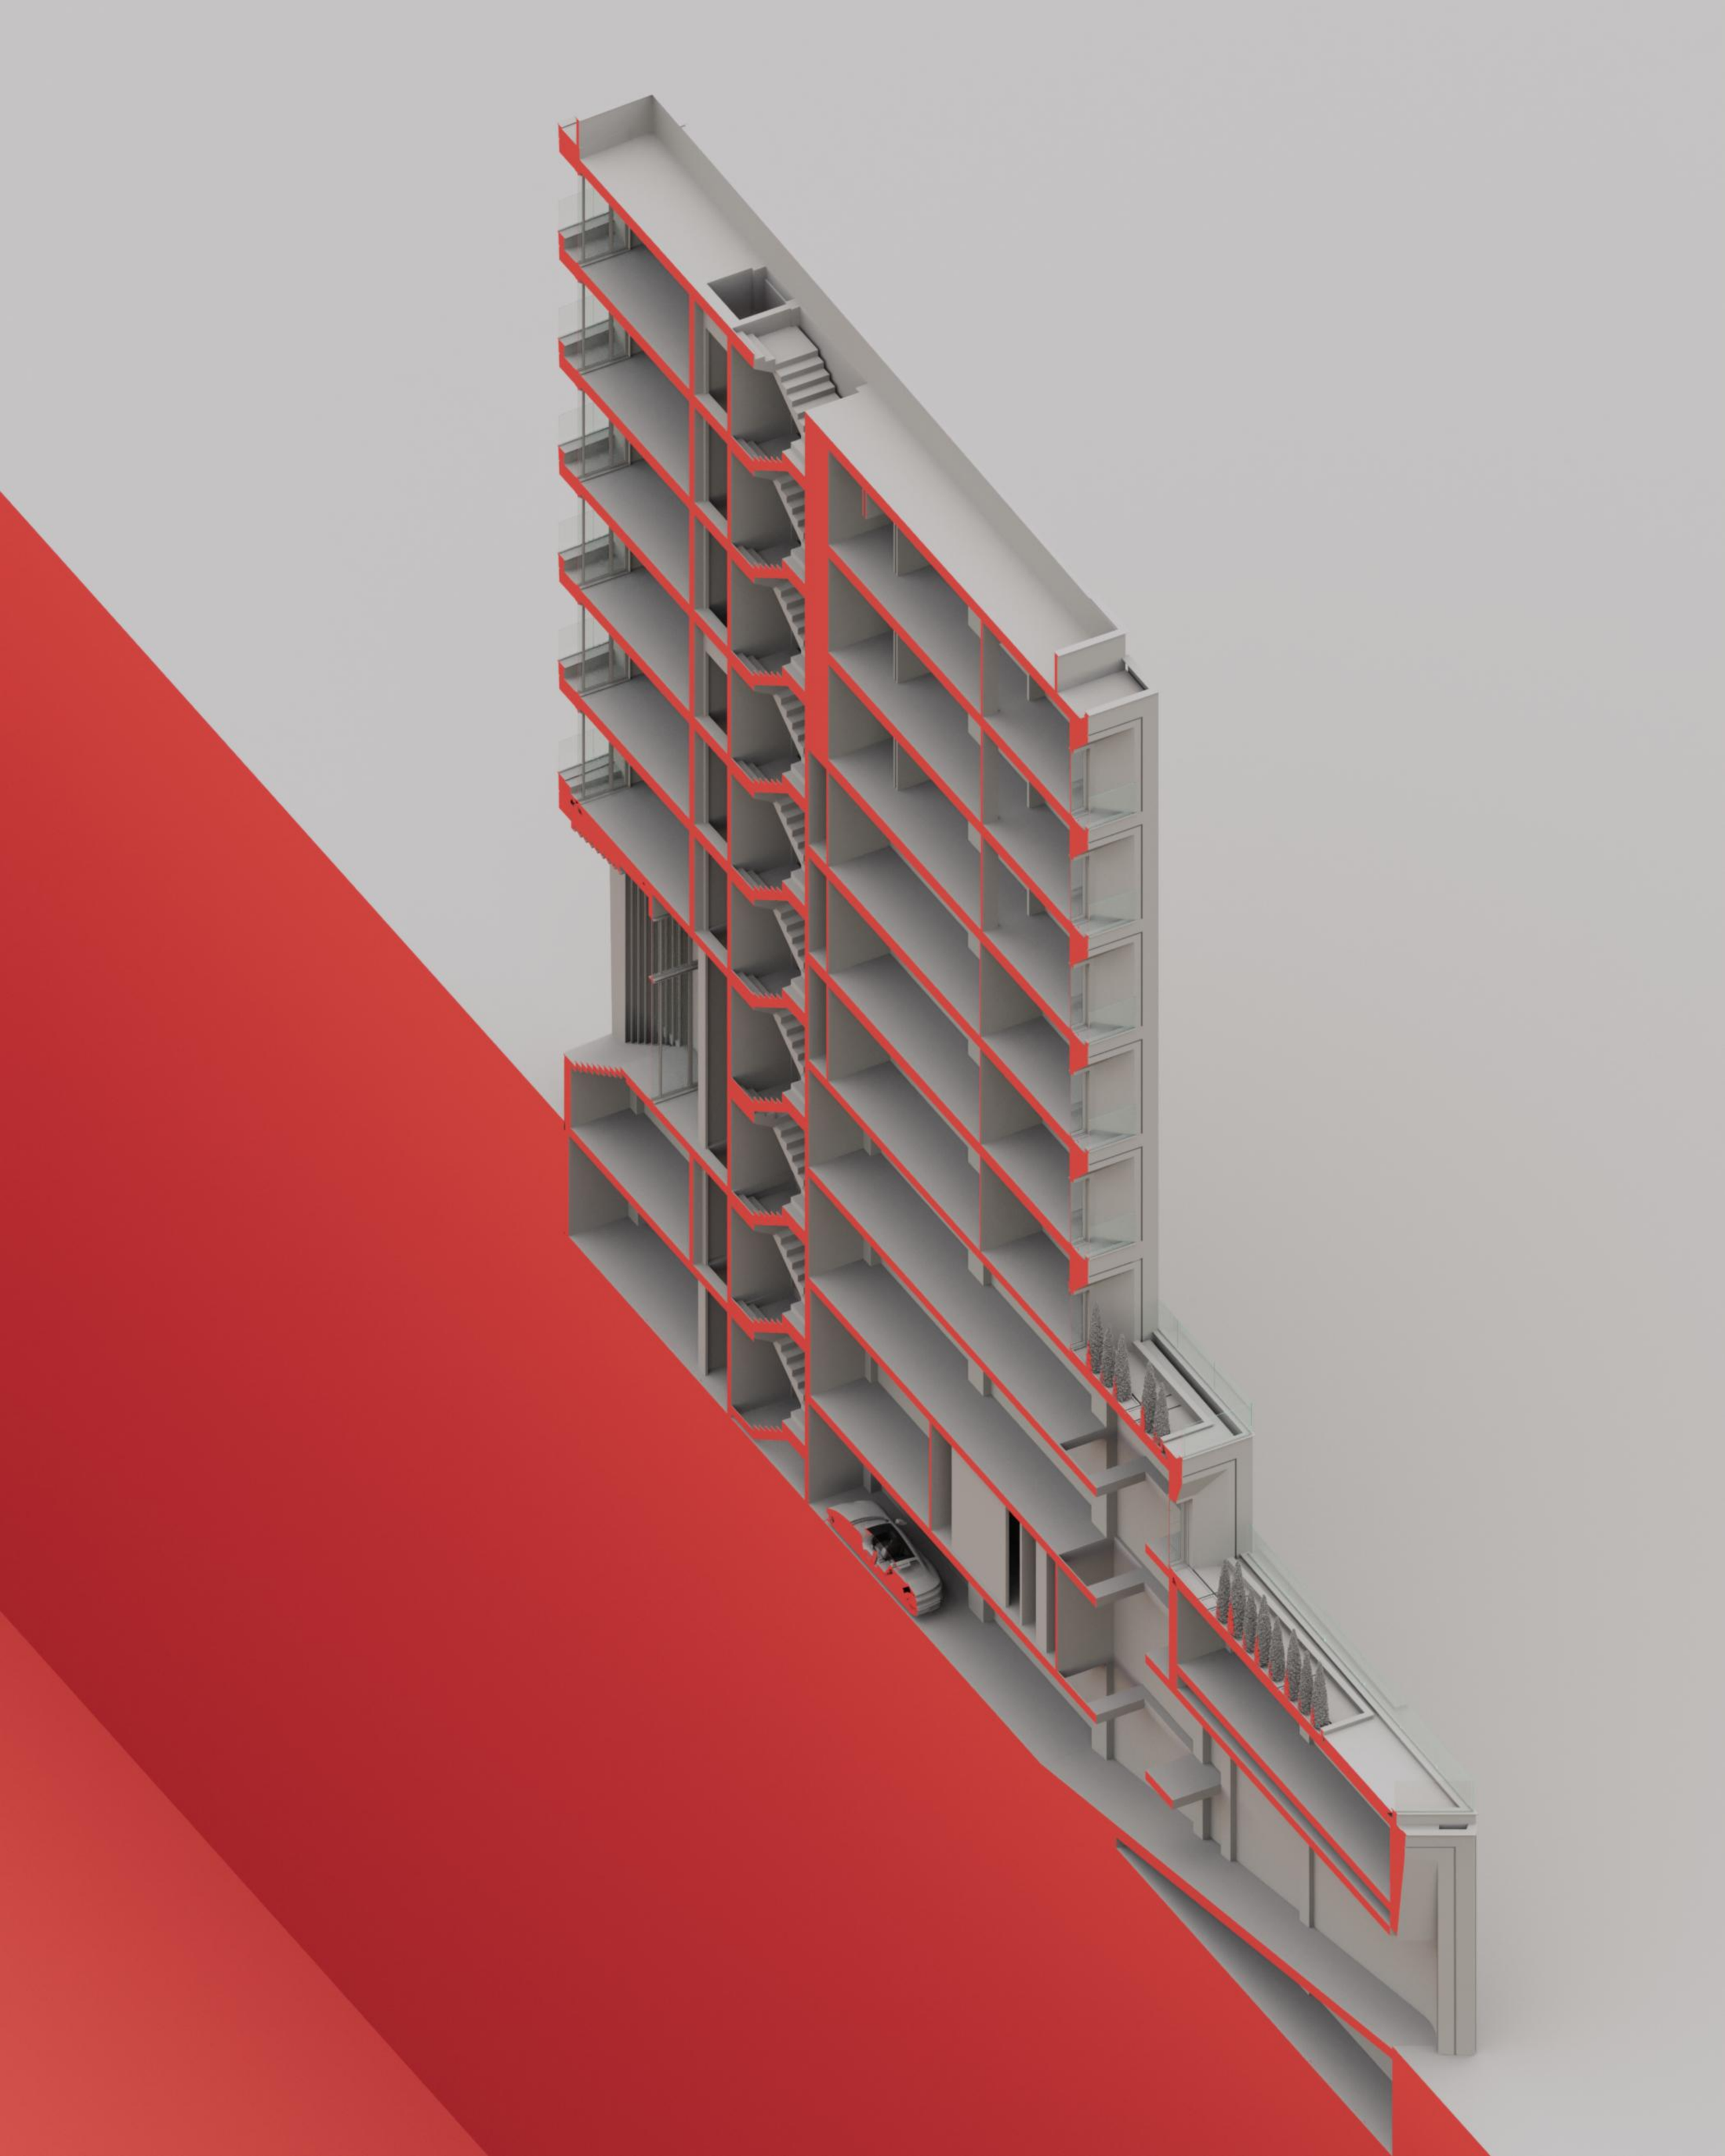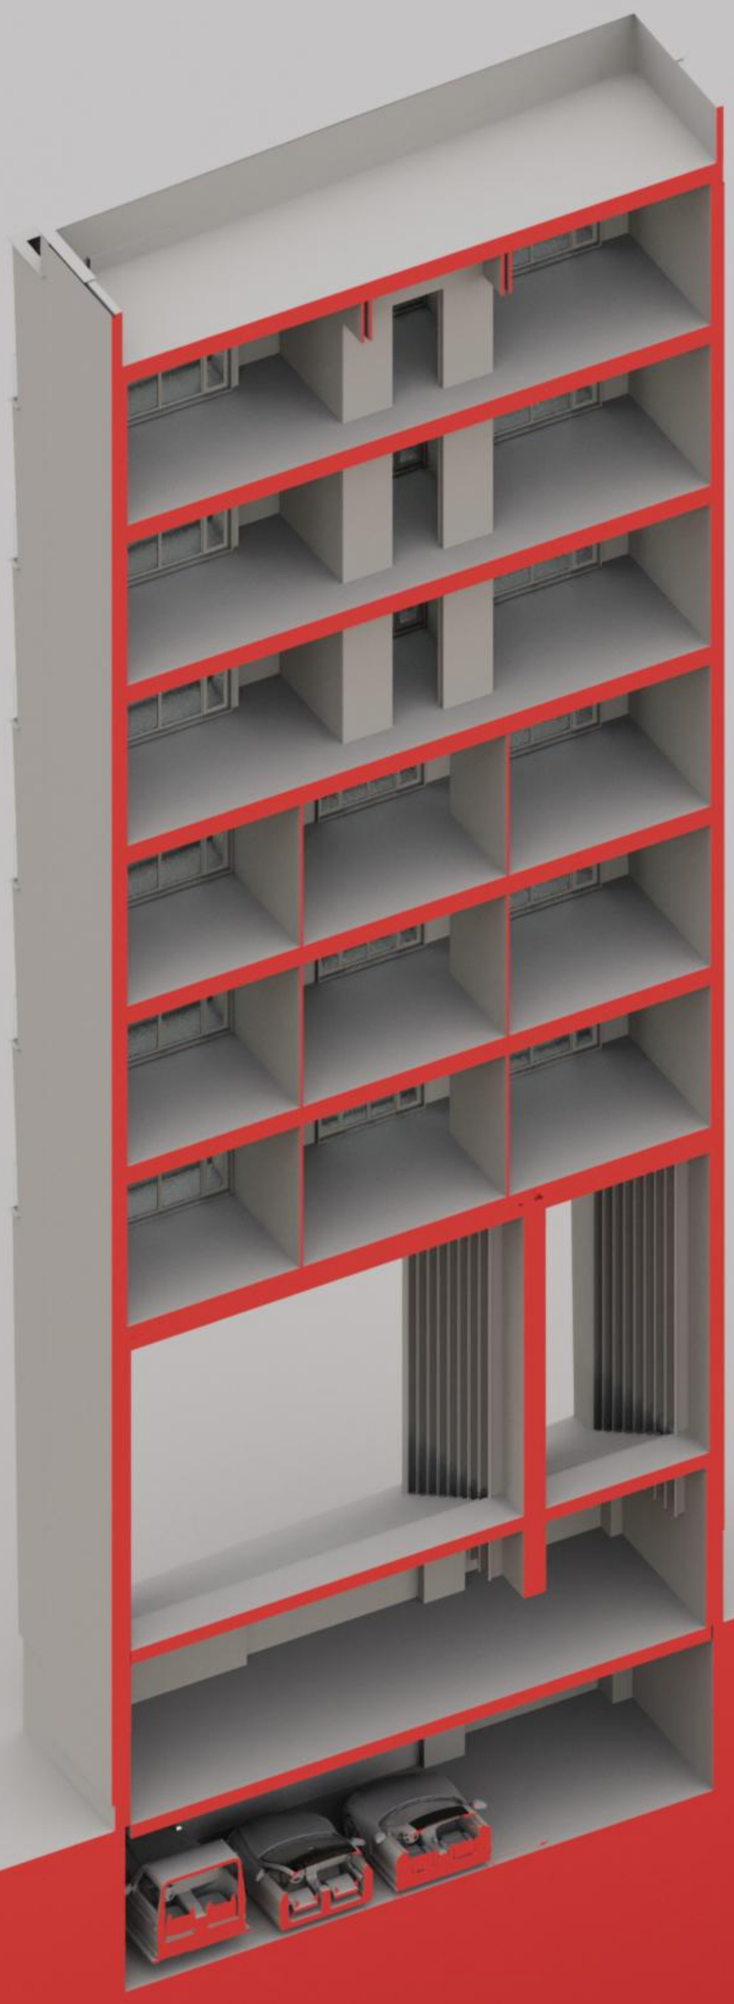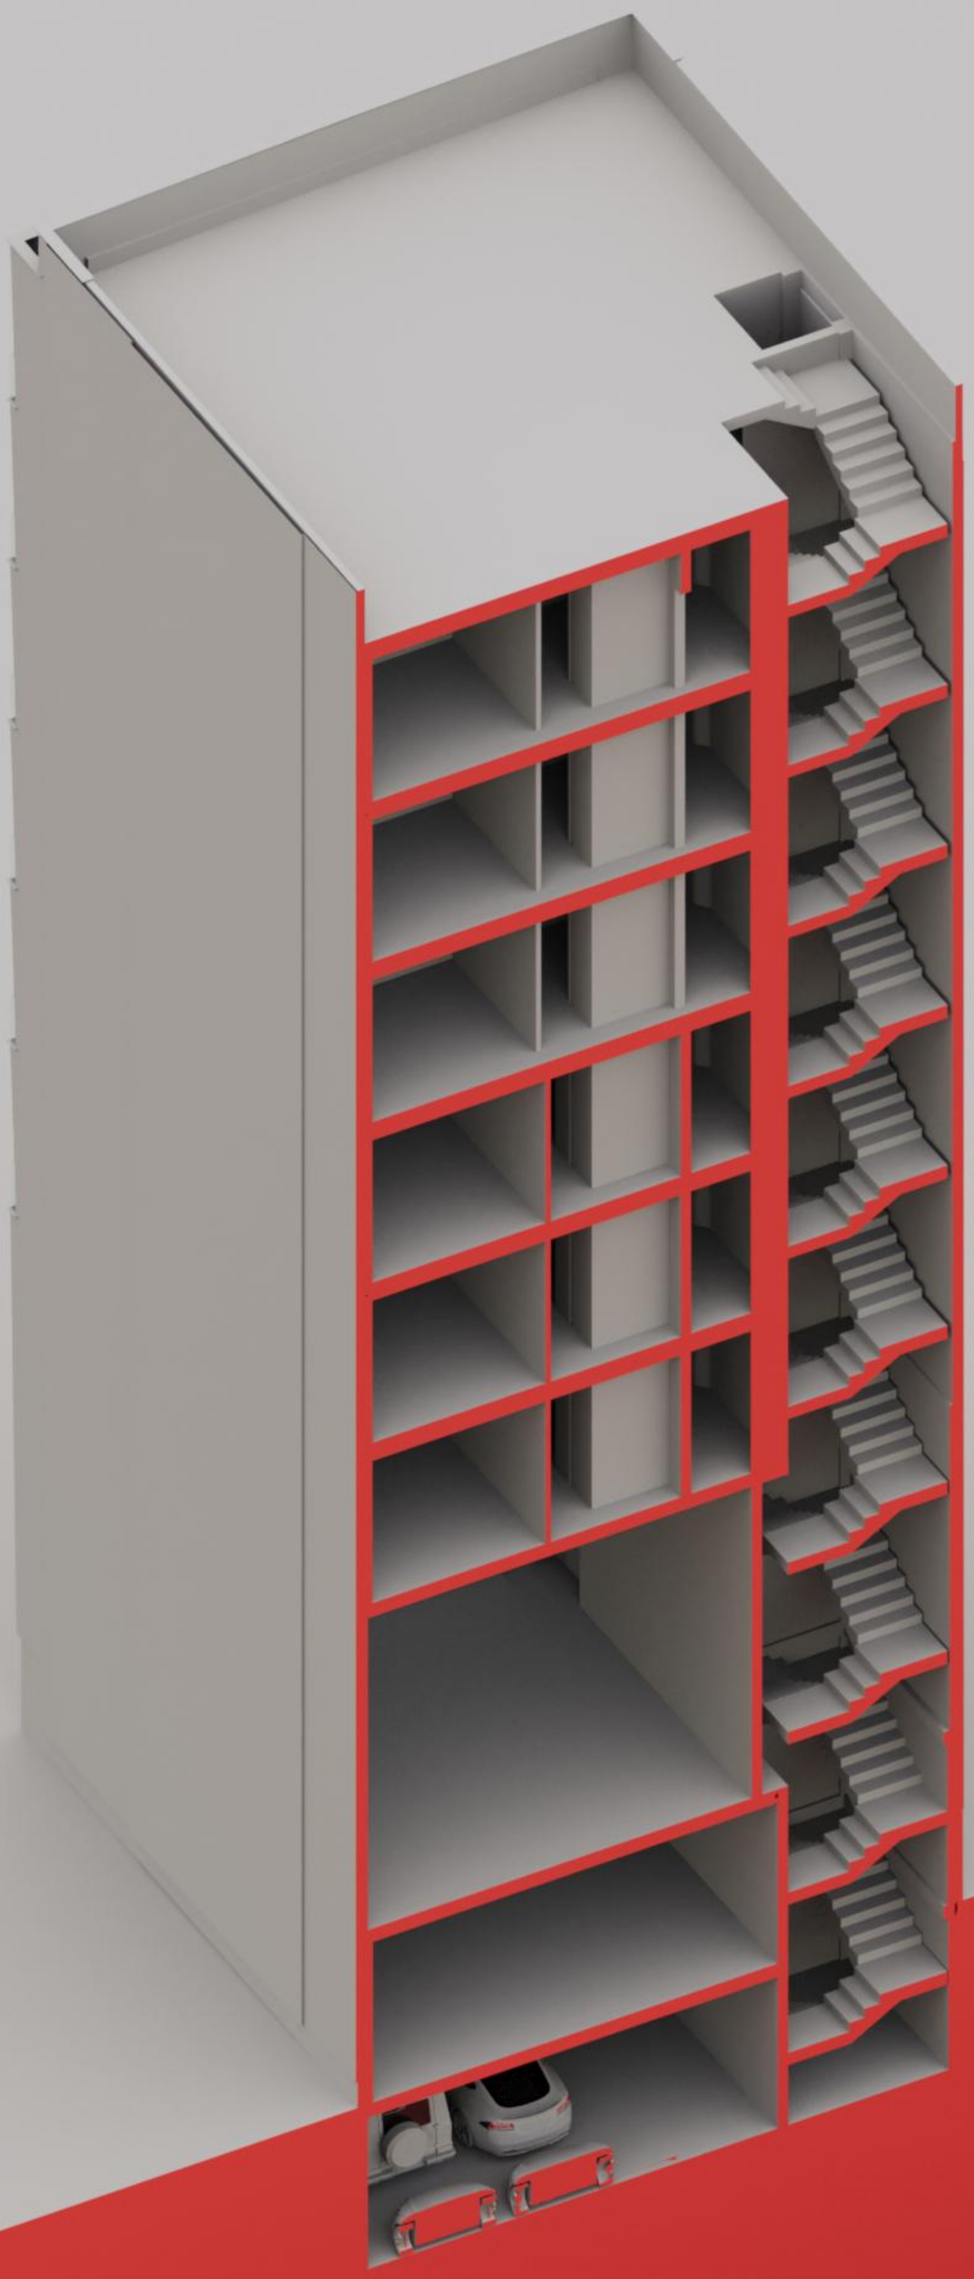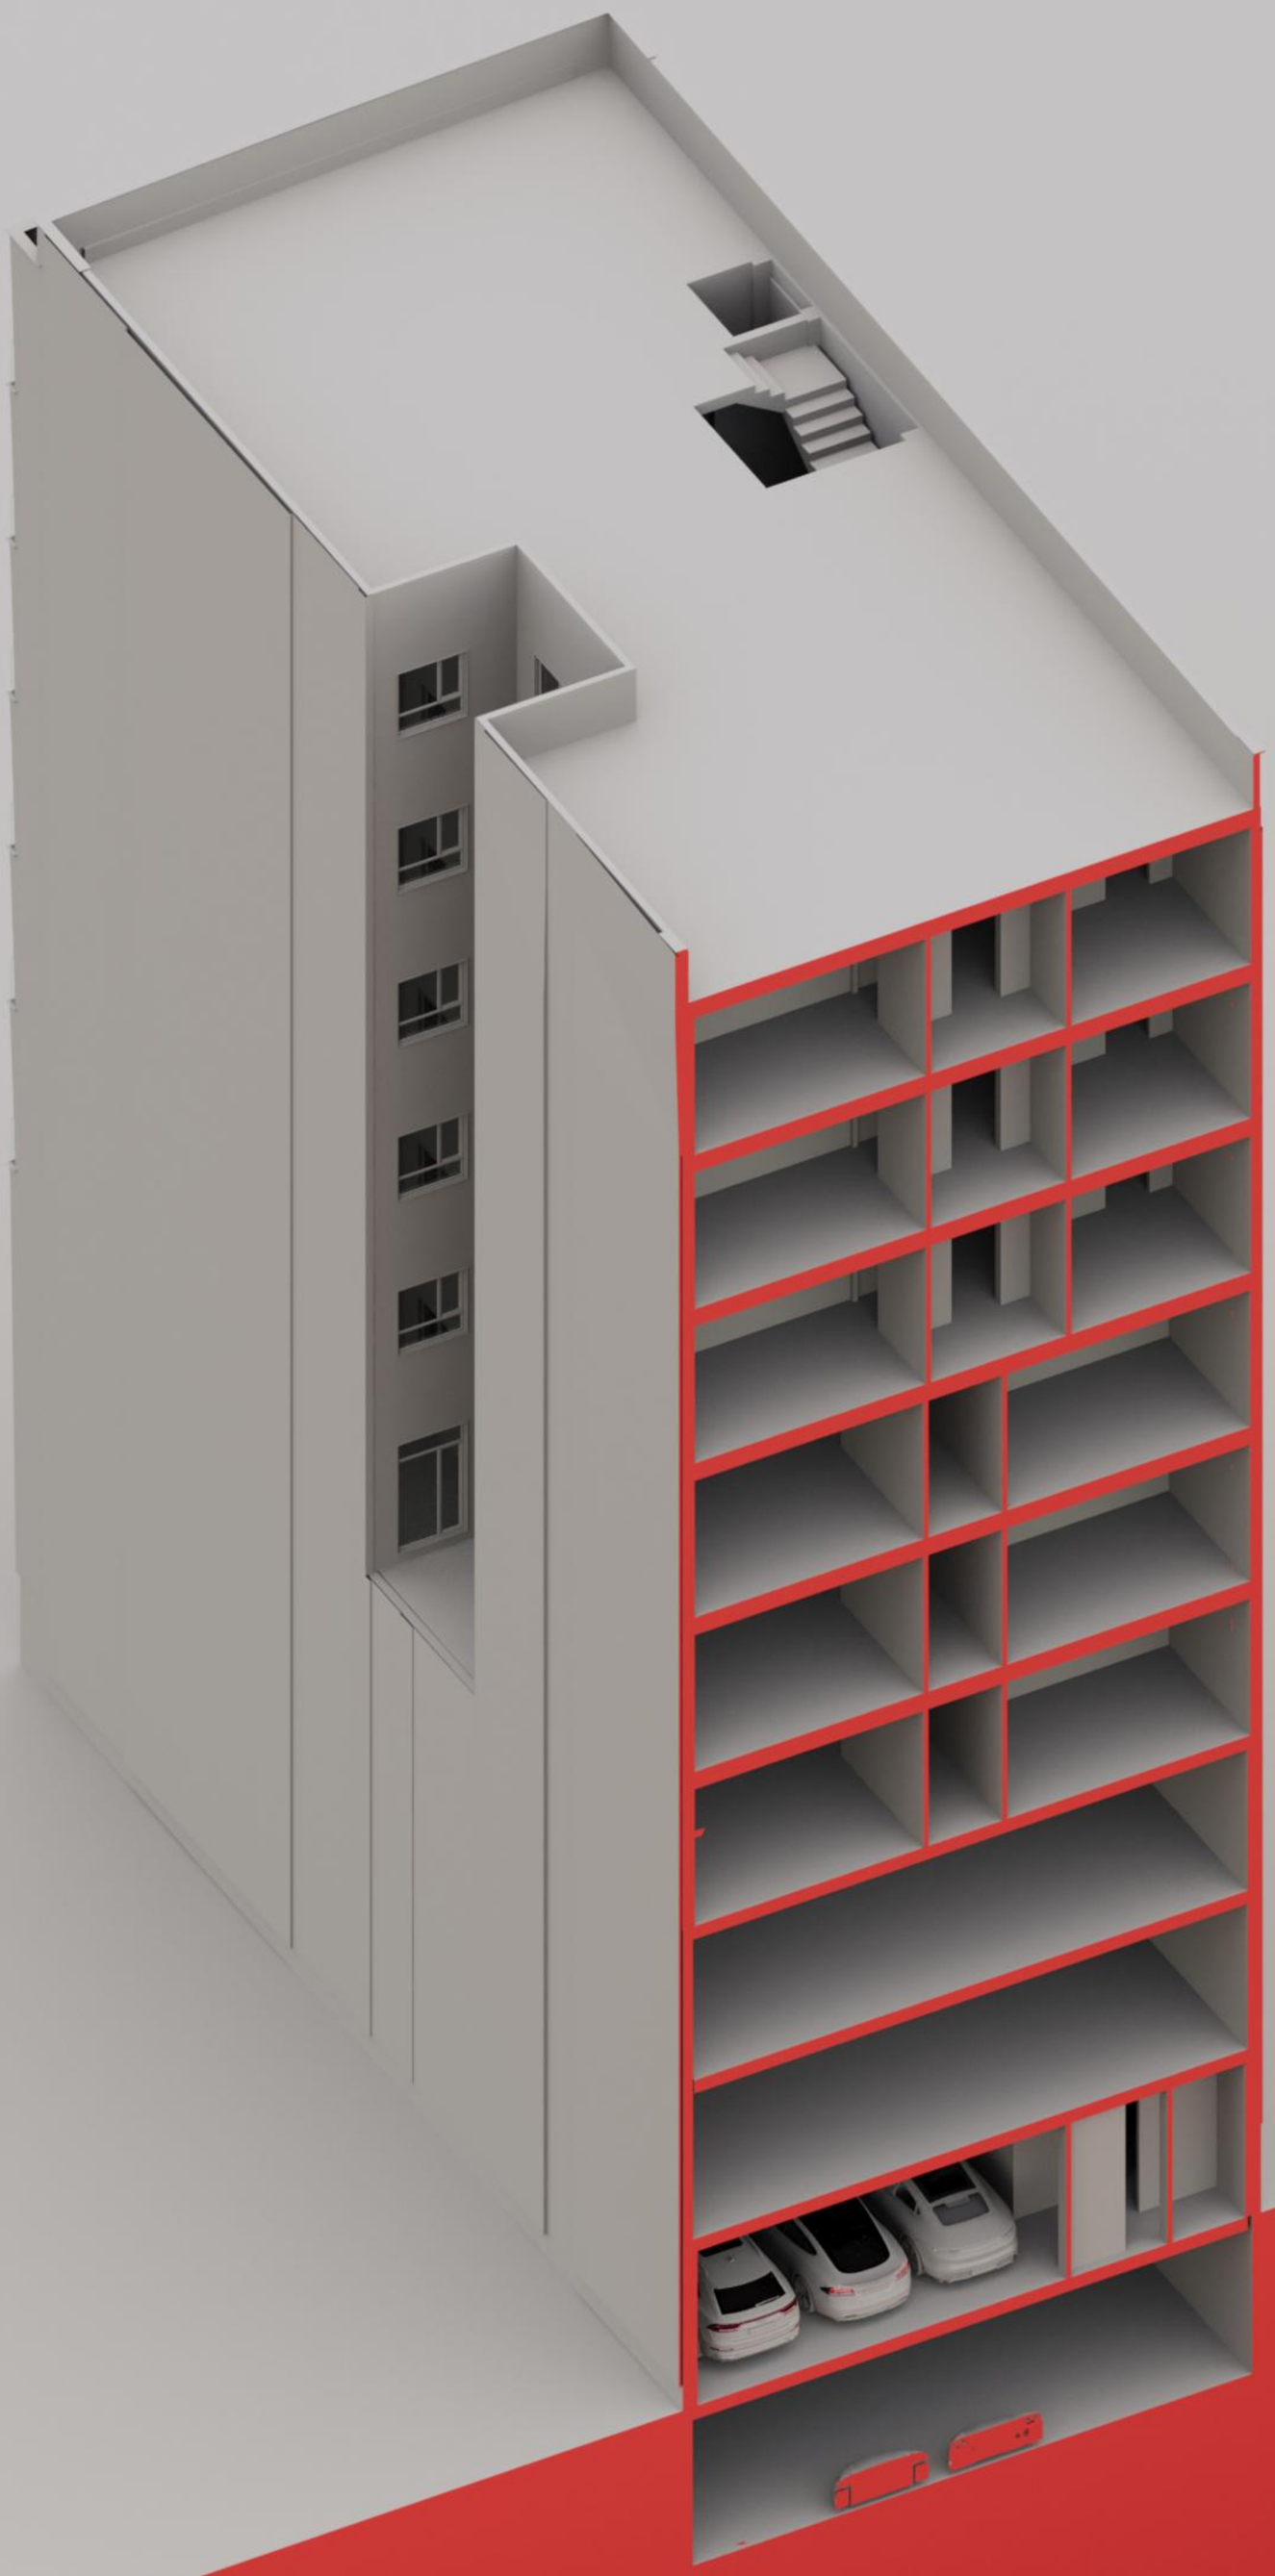
BRABUS SHADOW 800