



Shahrak Parvaz Lavasoon




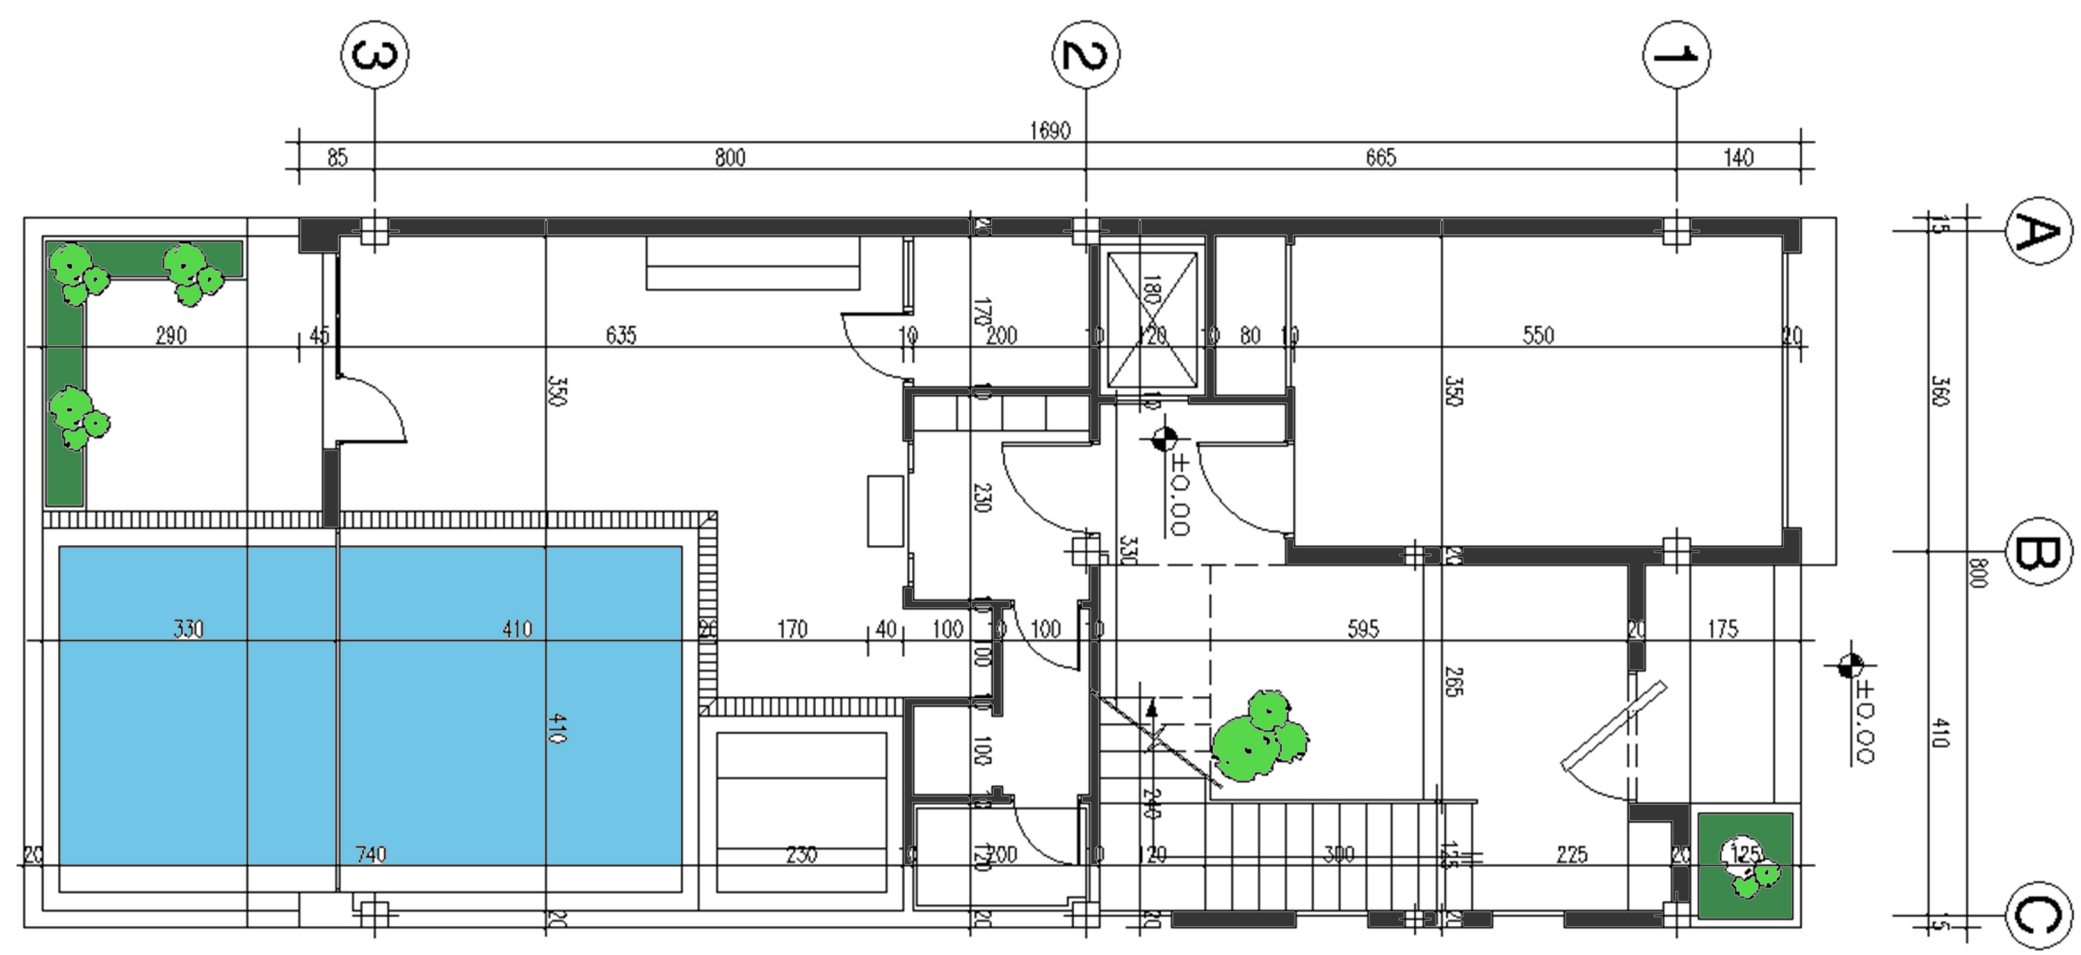

Ground floor plan

Sc: 1/100

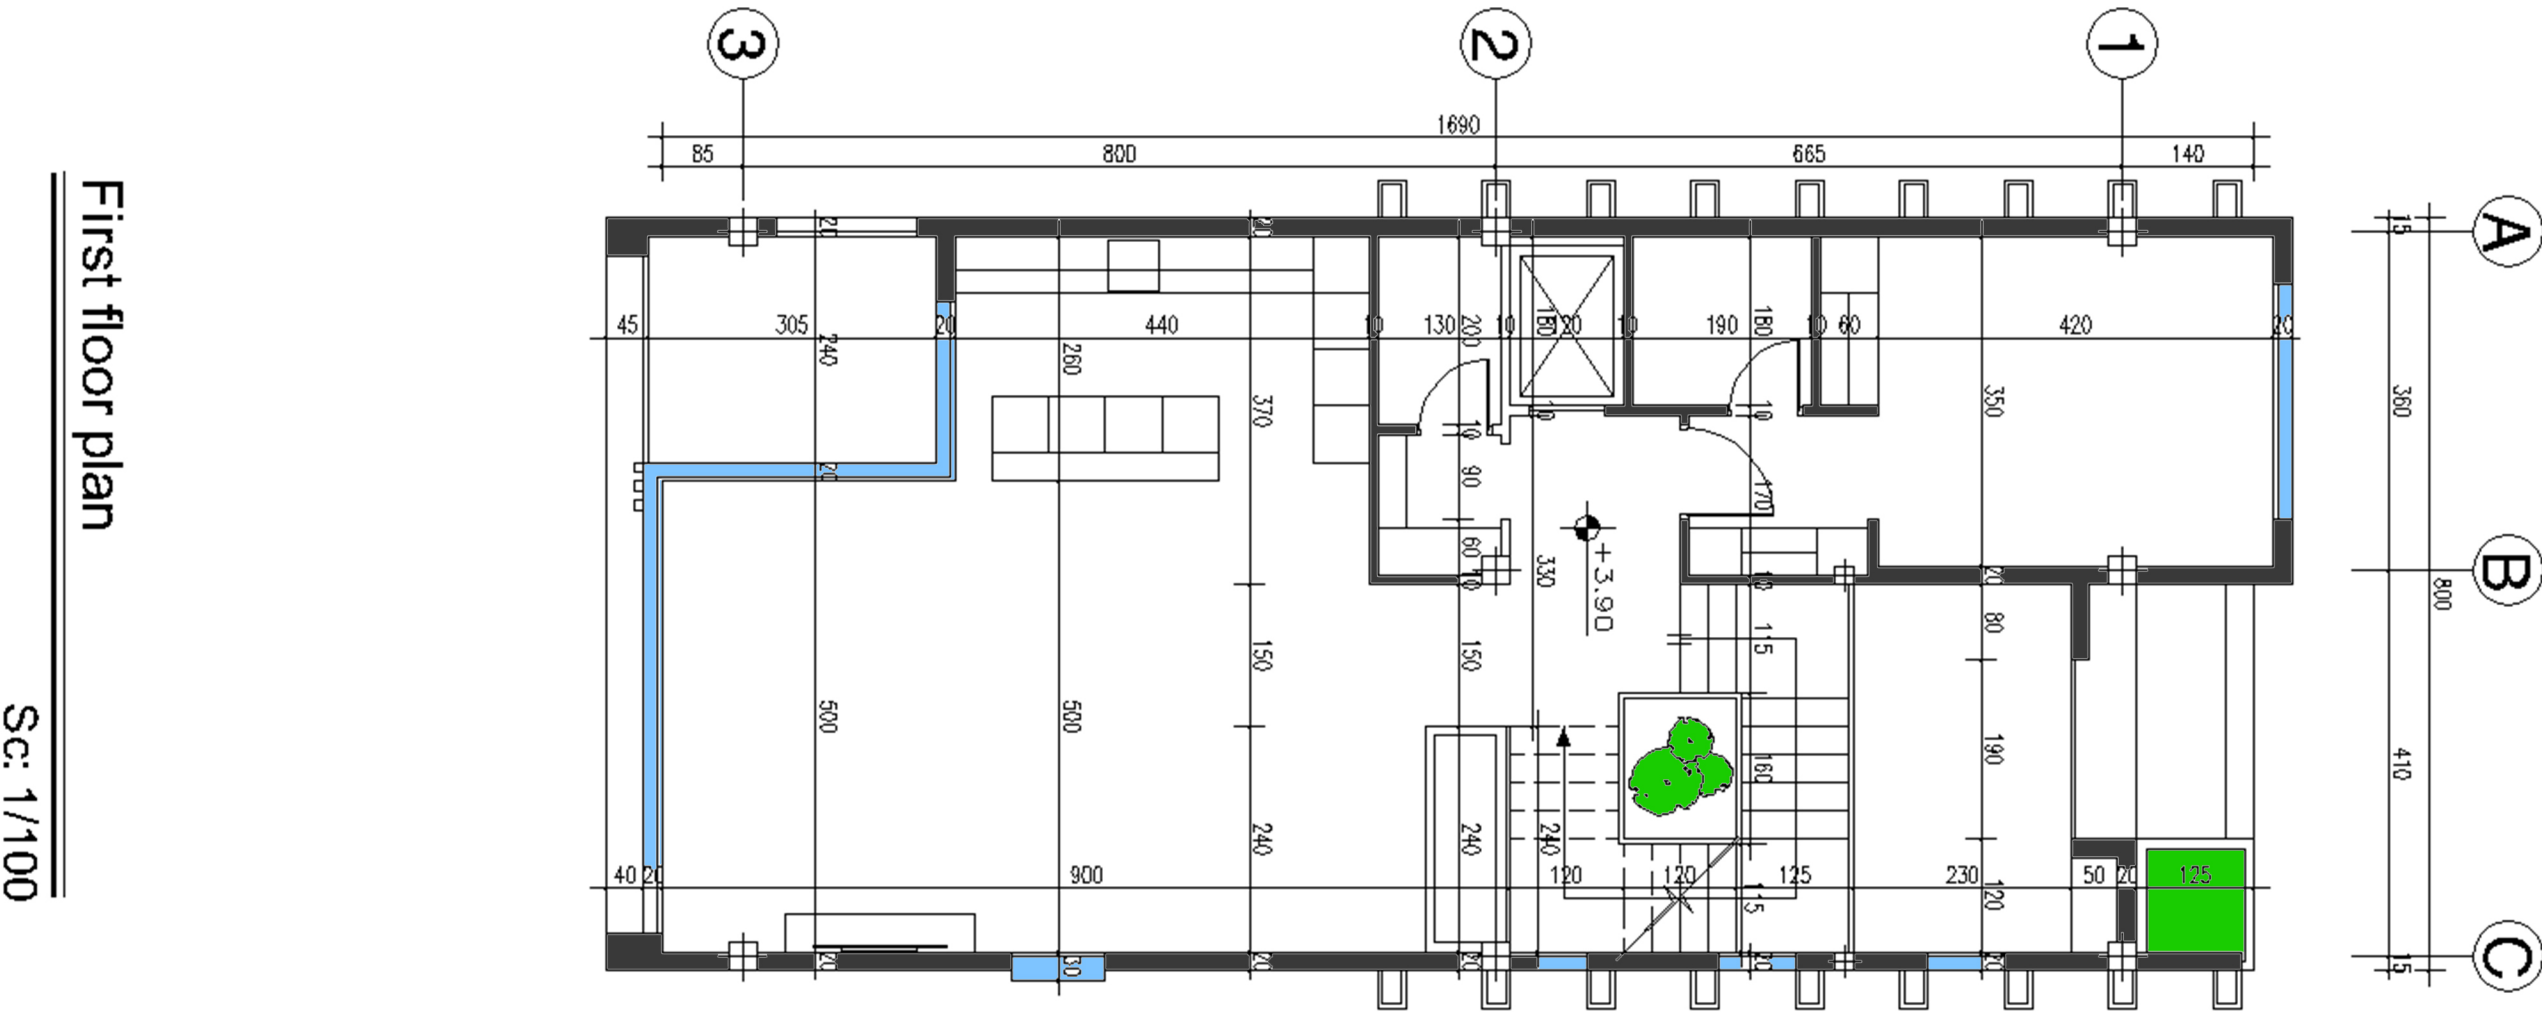


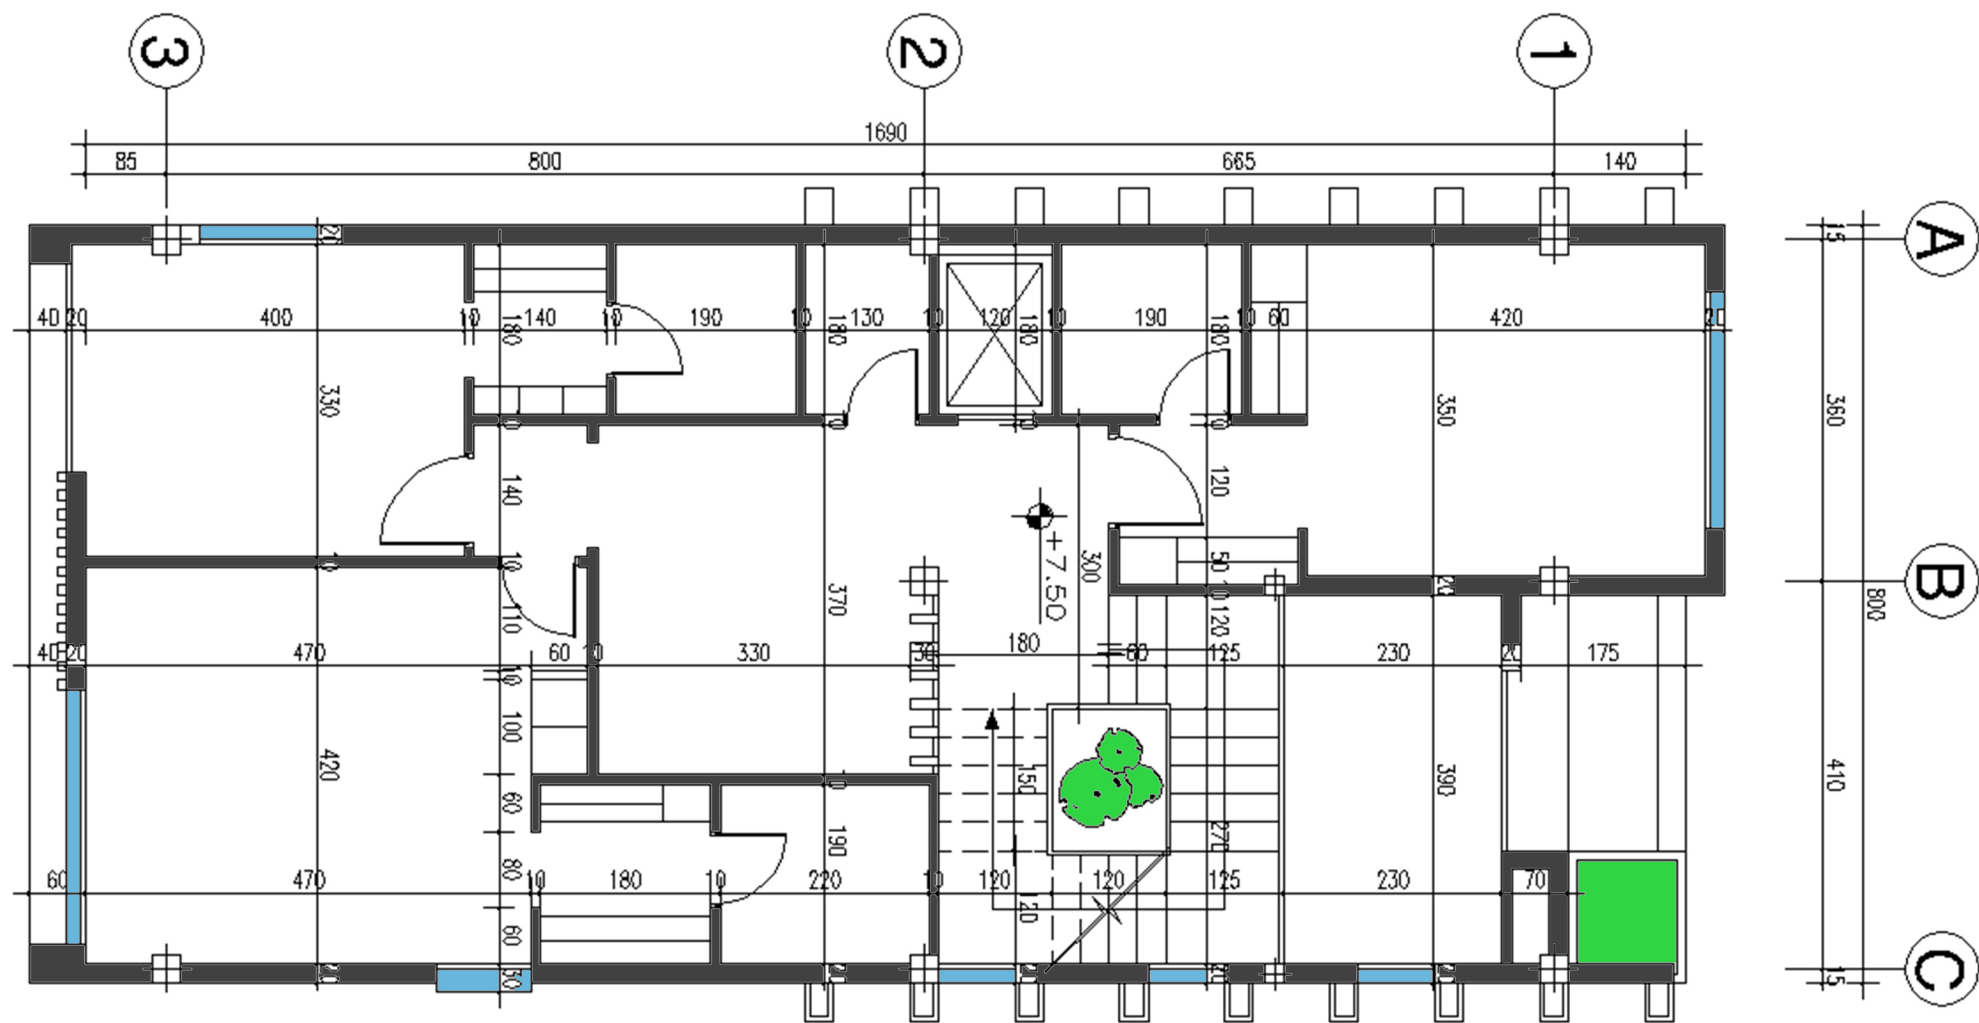


Second floor plan


Sc: 1/100

Third floor plan Roof garden
Sc: 1/100

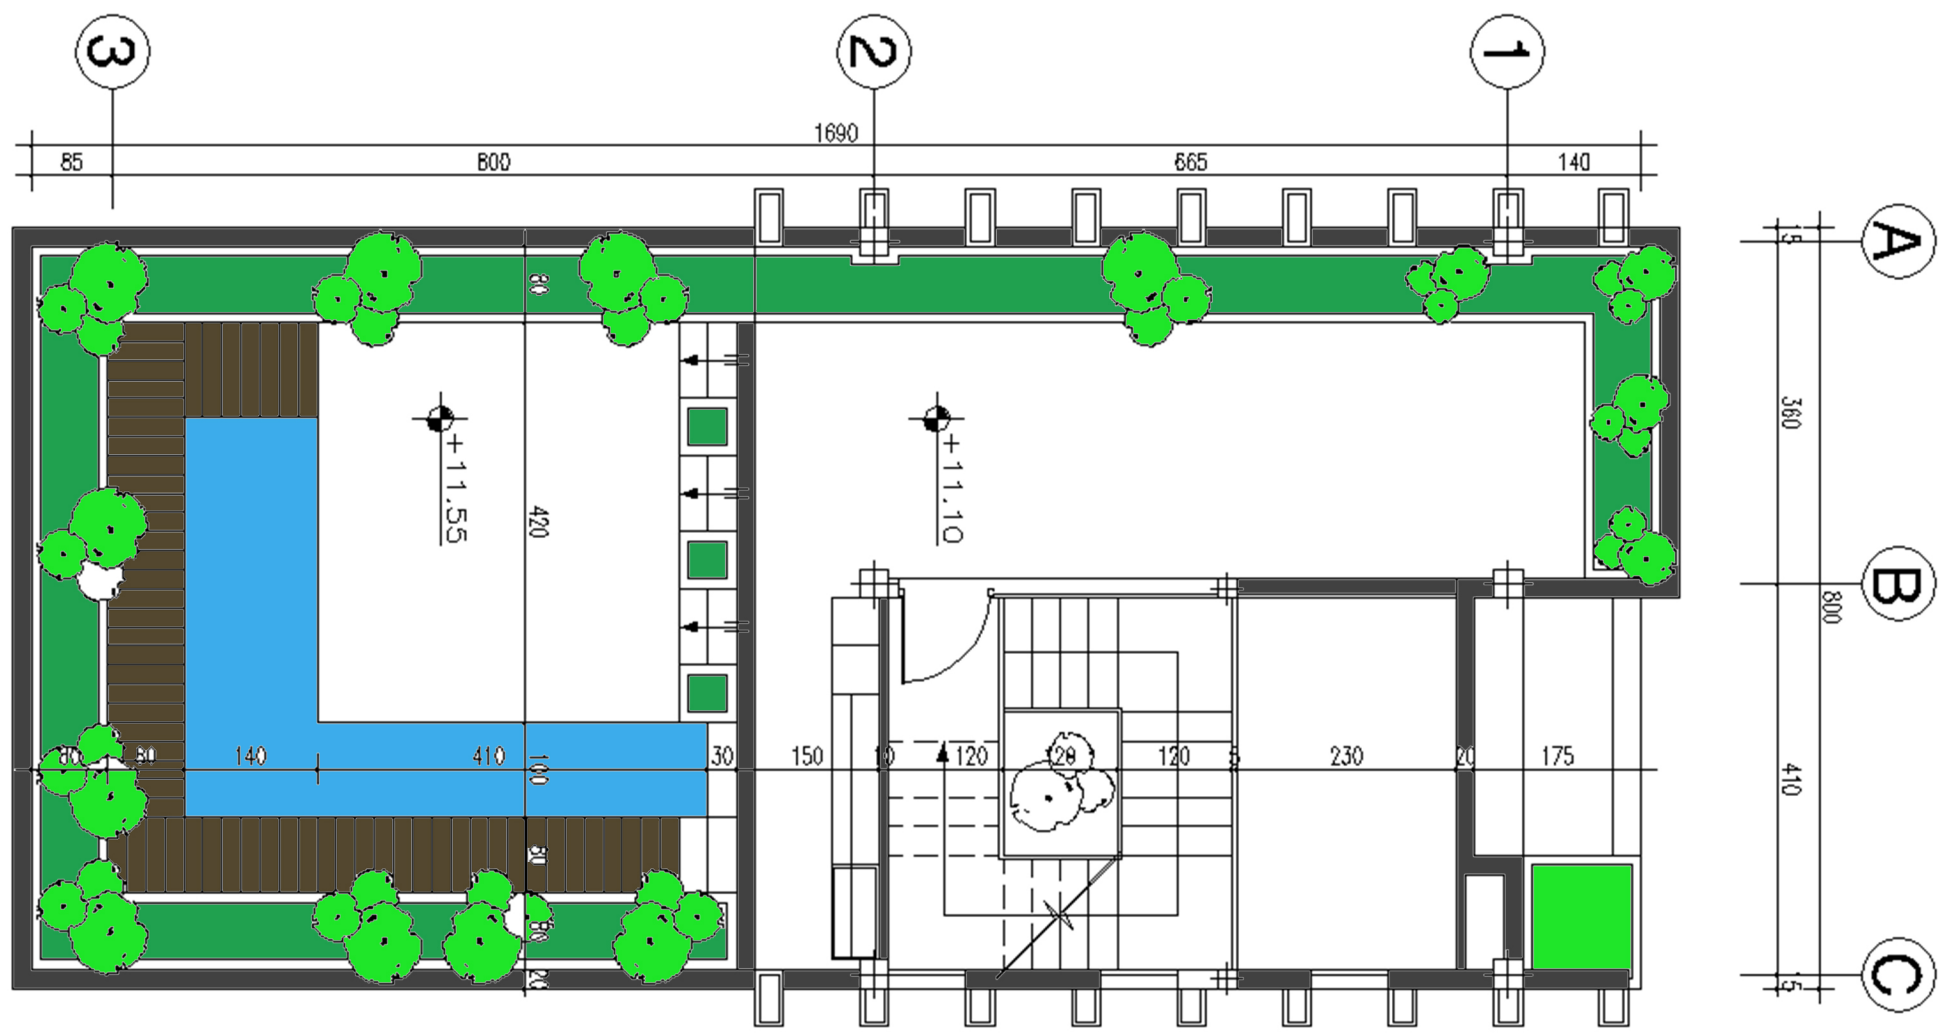


Furniture ground floor plan
Sc: 1/100

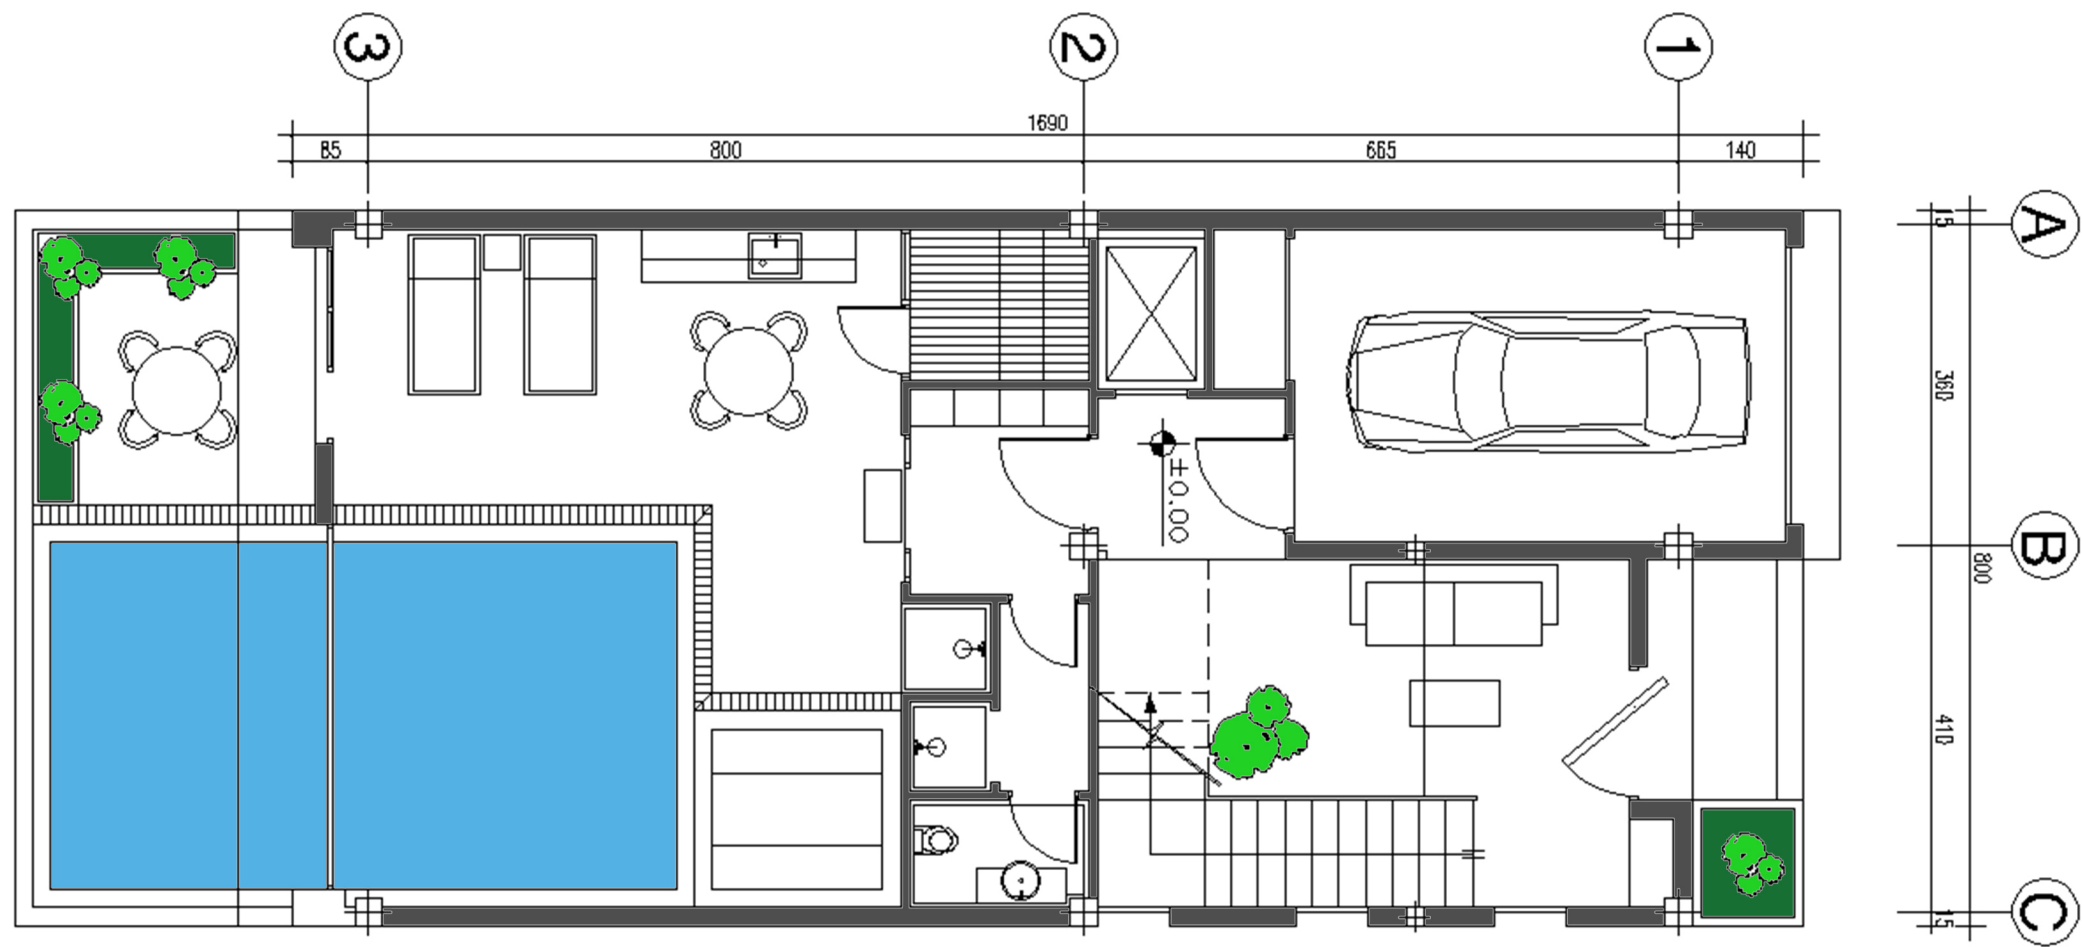

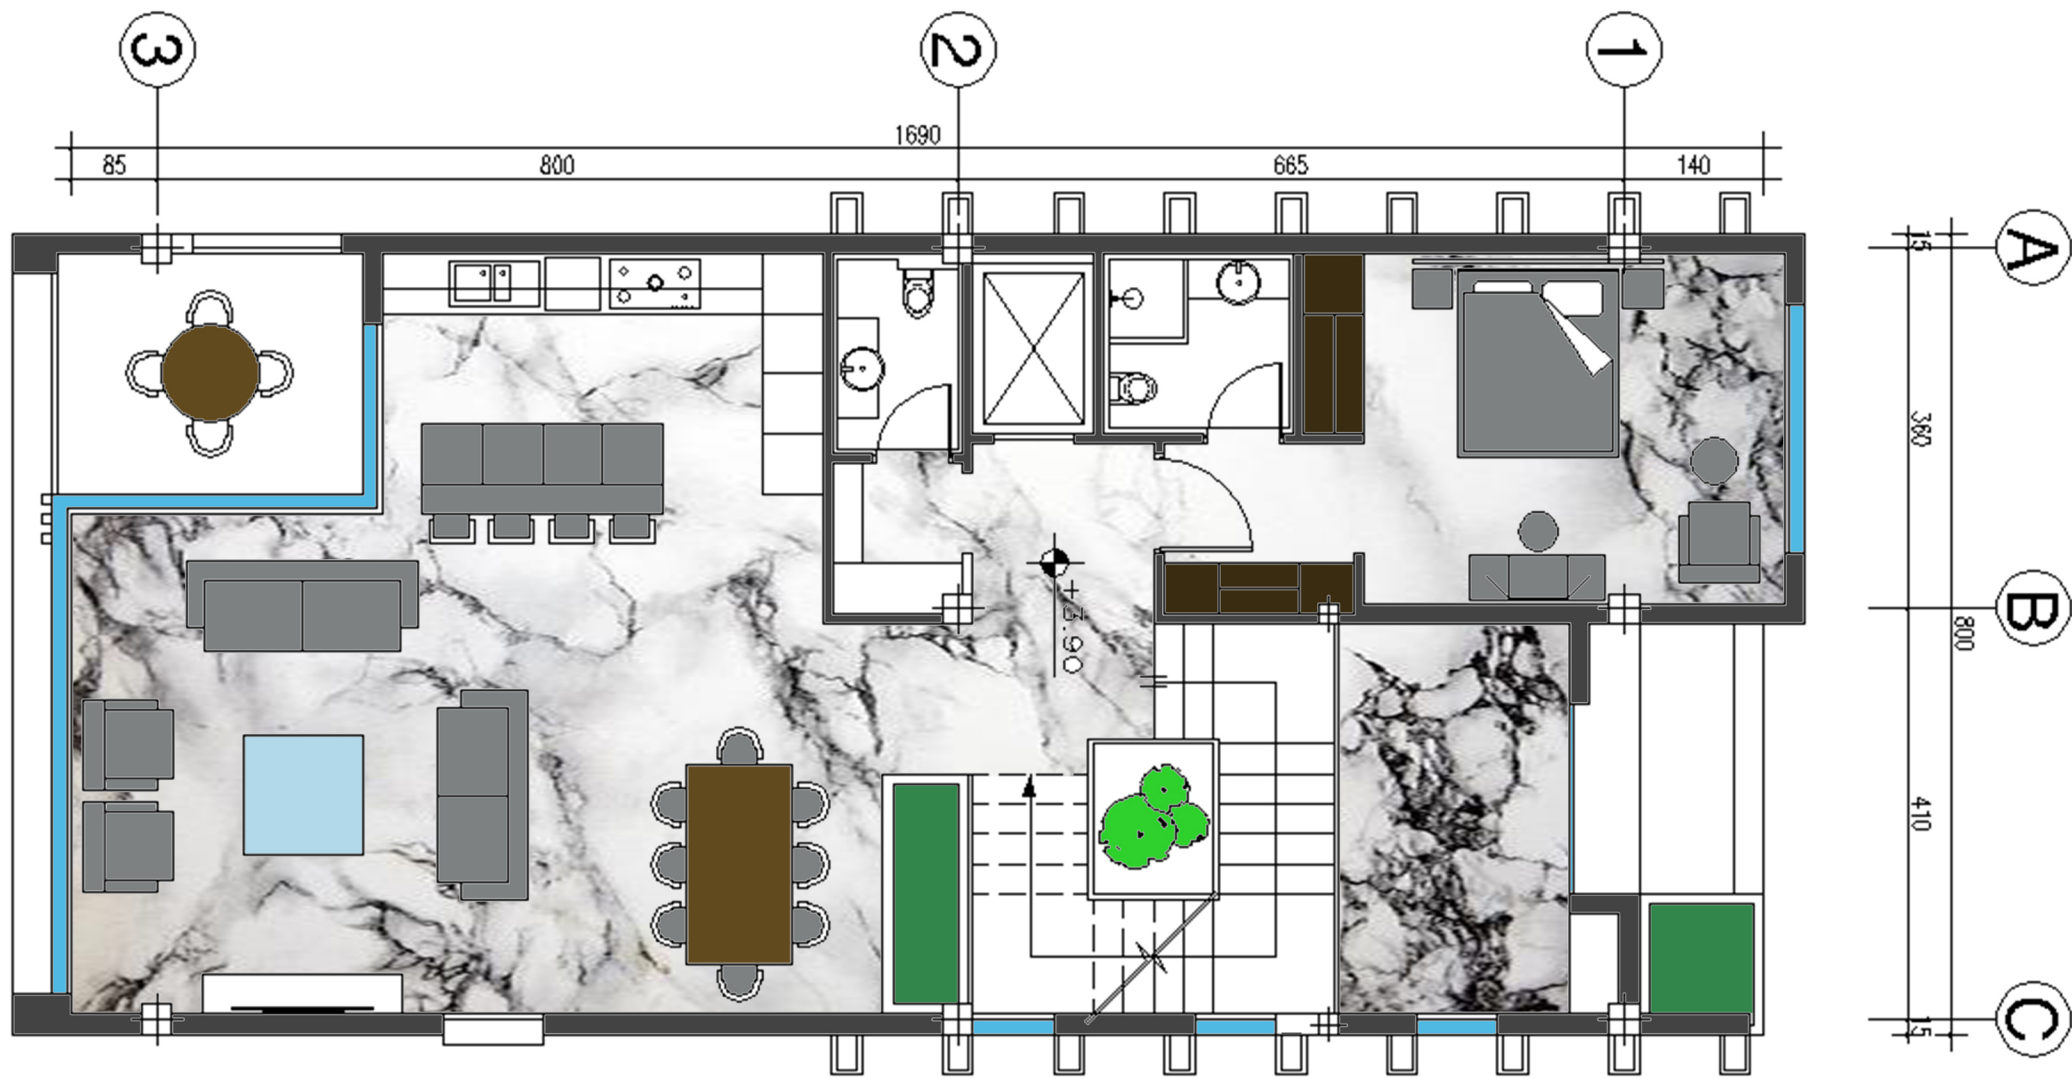

Furniture first floor plan


Sc: 1/100

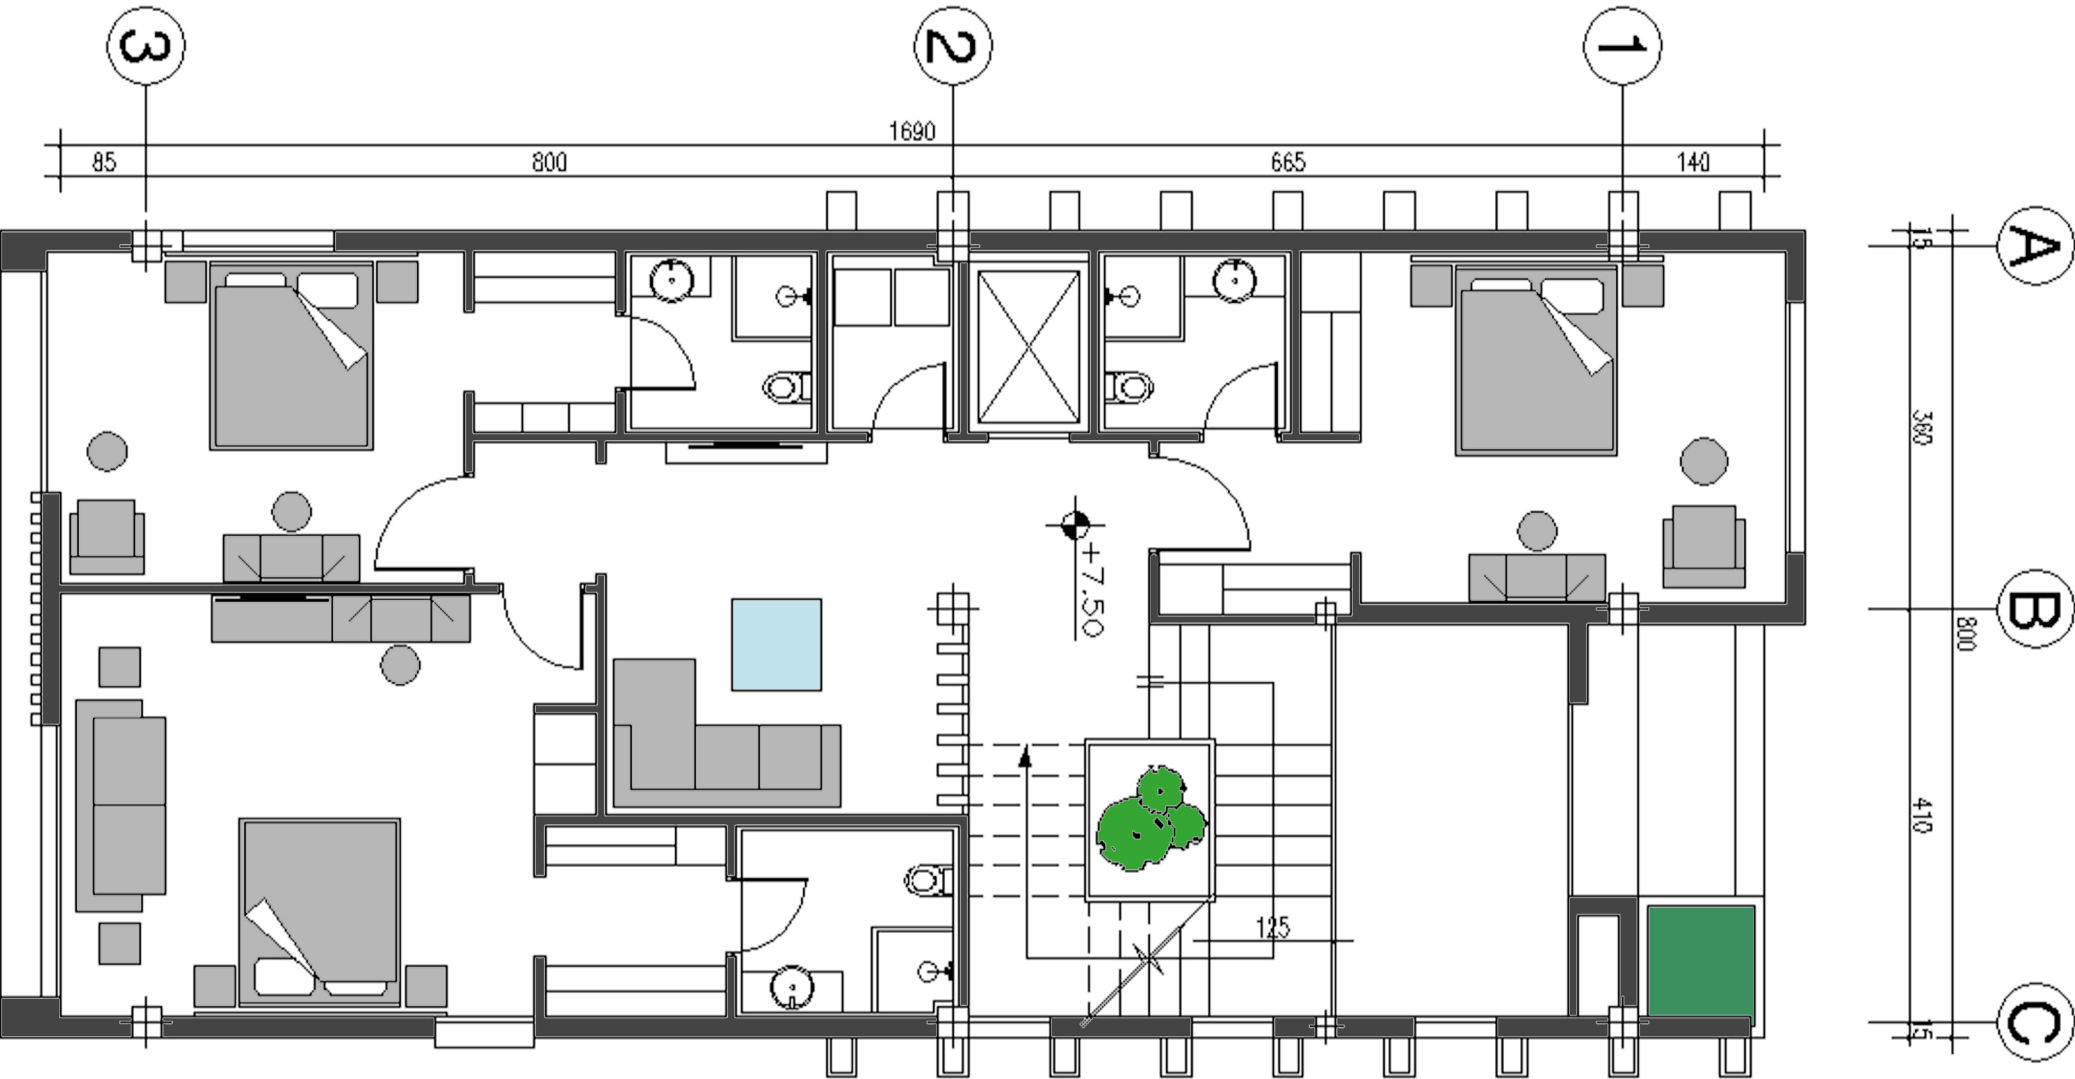


Furniture second floor plan

Sc: 1/100

Furniture third floor plan Roof garden
Sc: 1/100

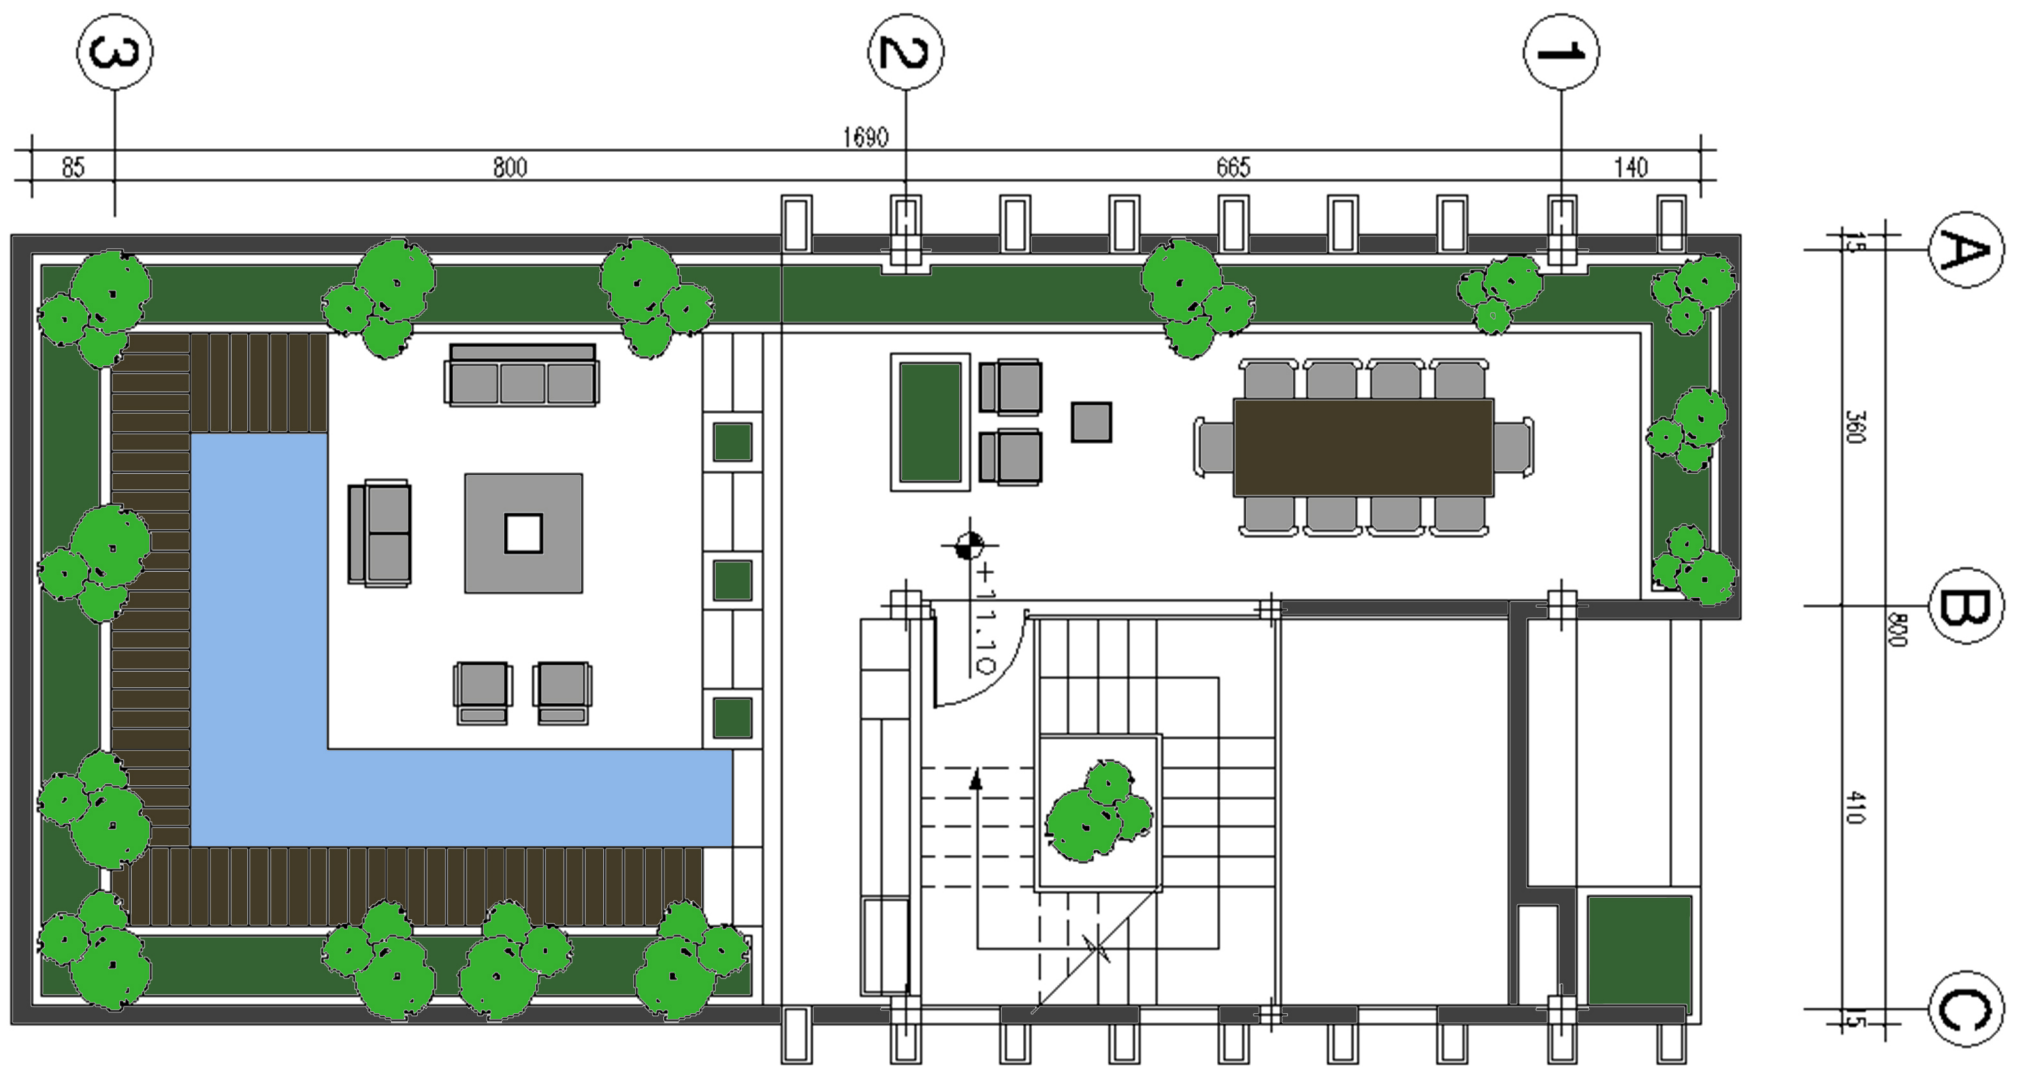


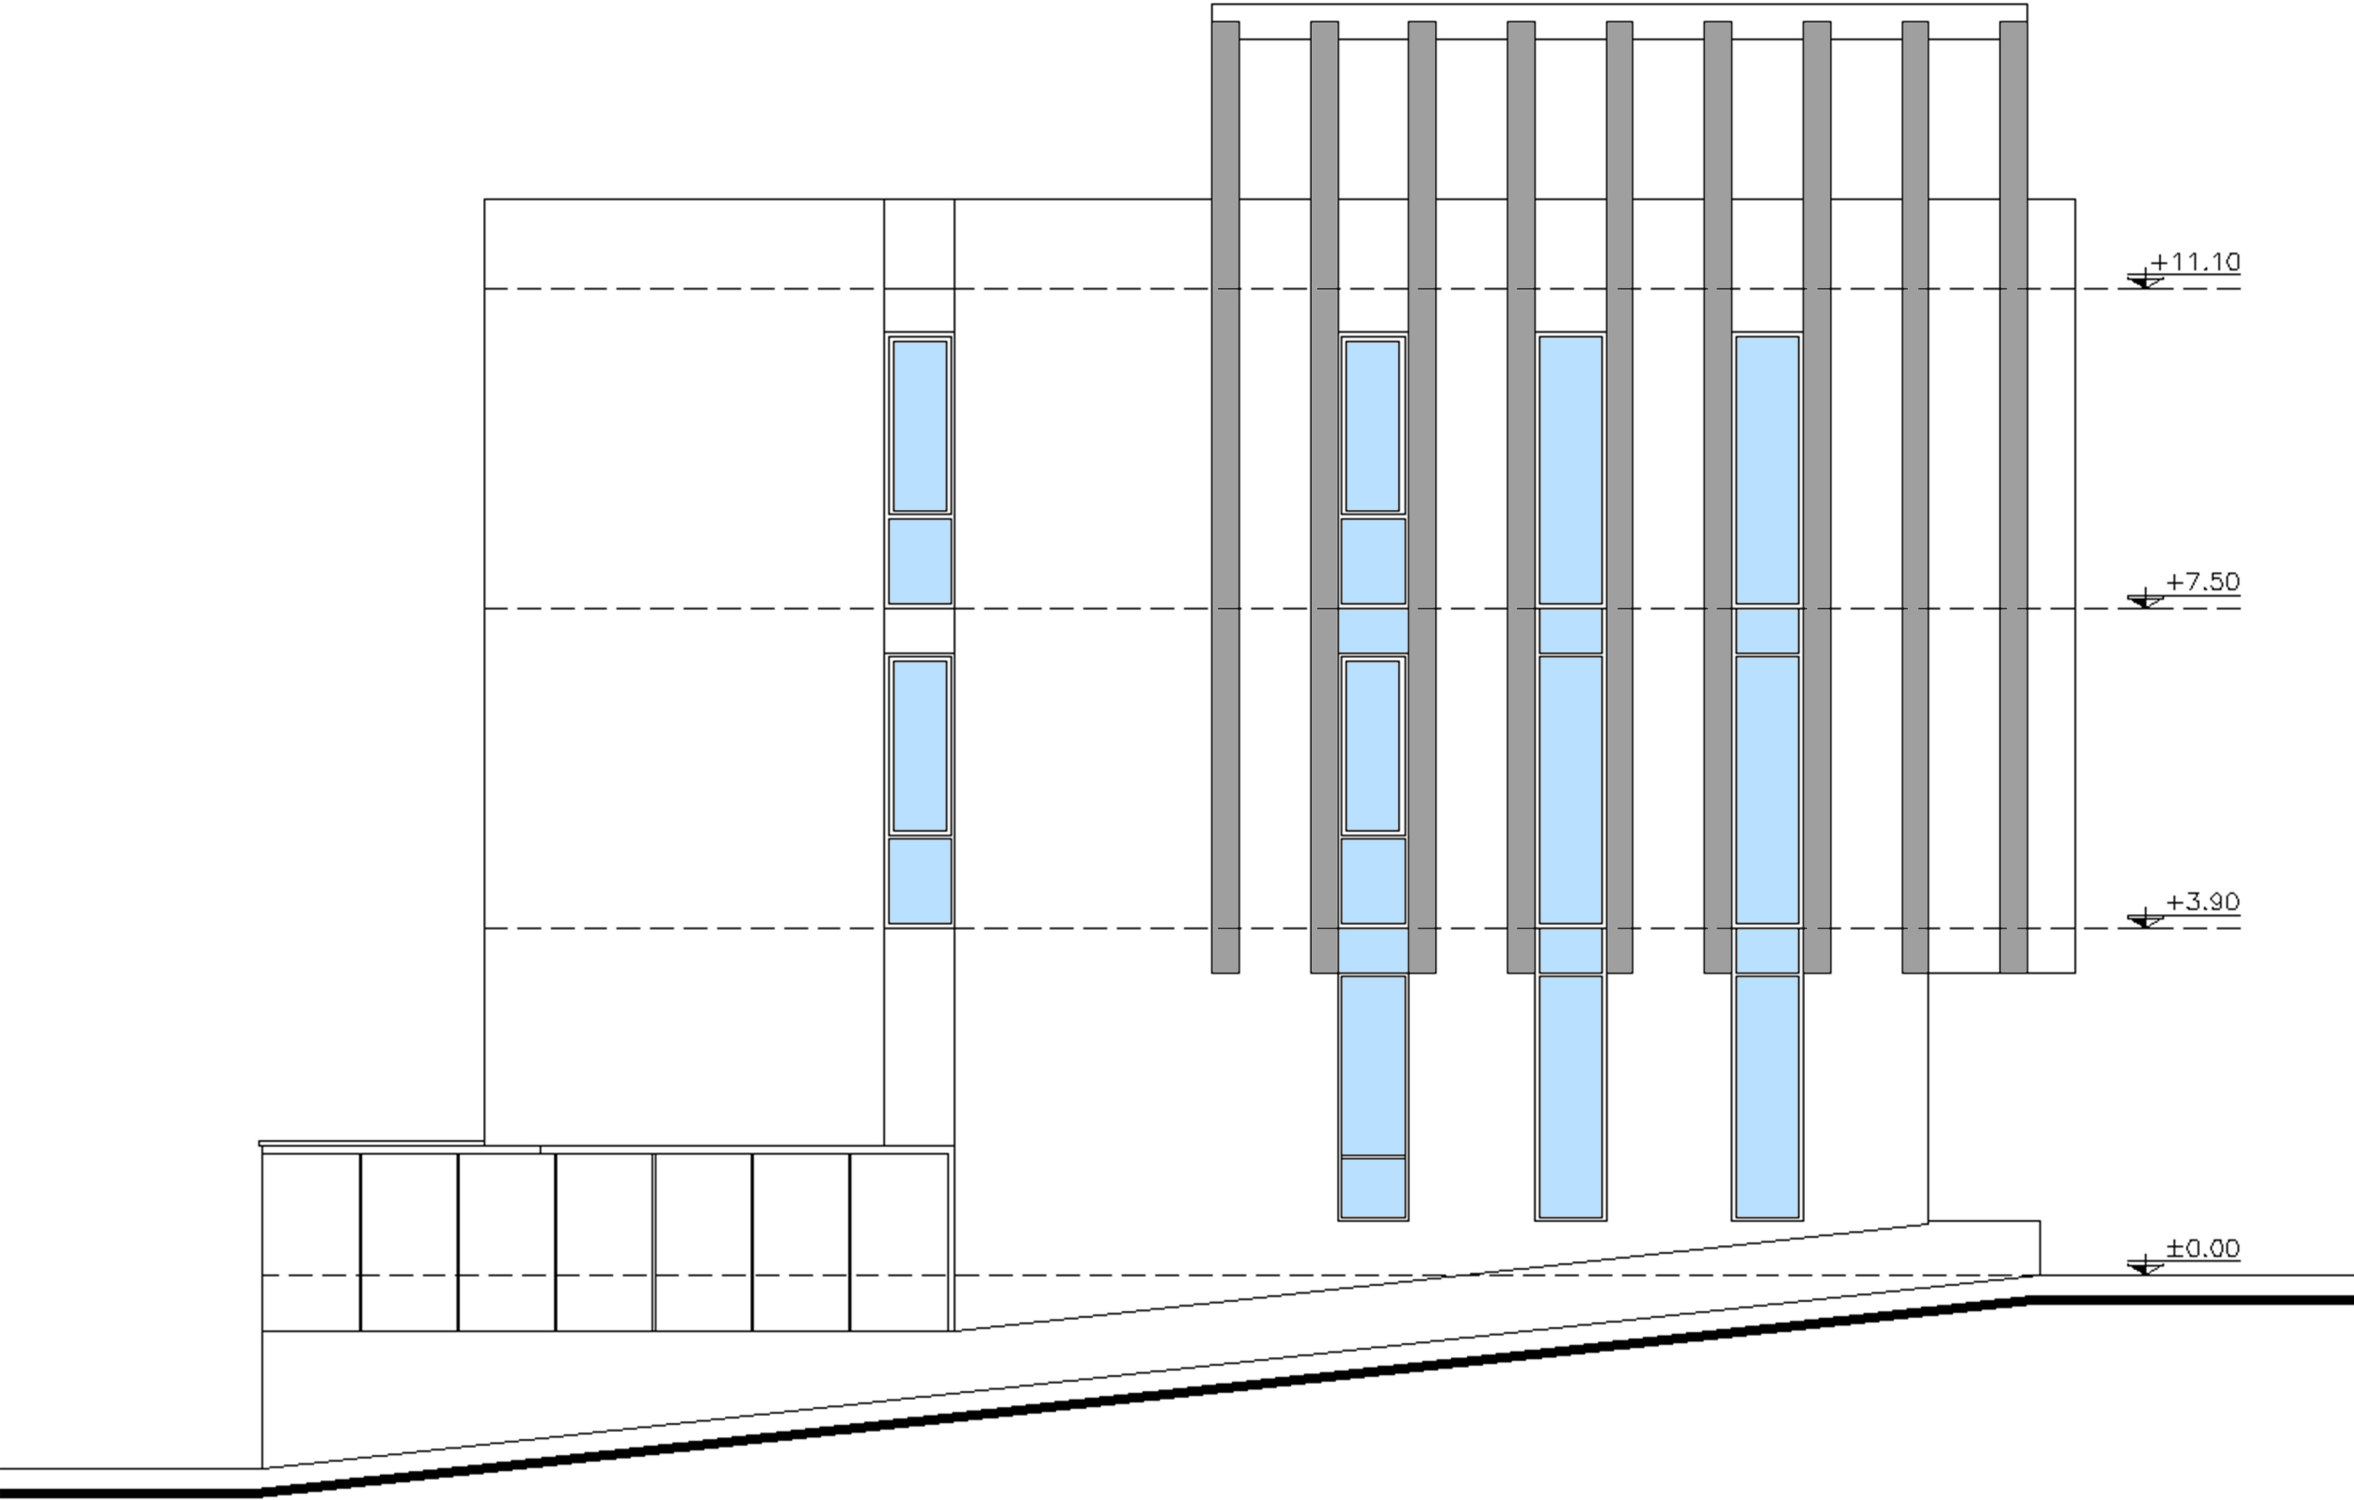

East elevation

Sc: 1/100



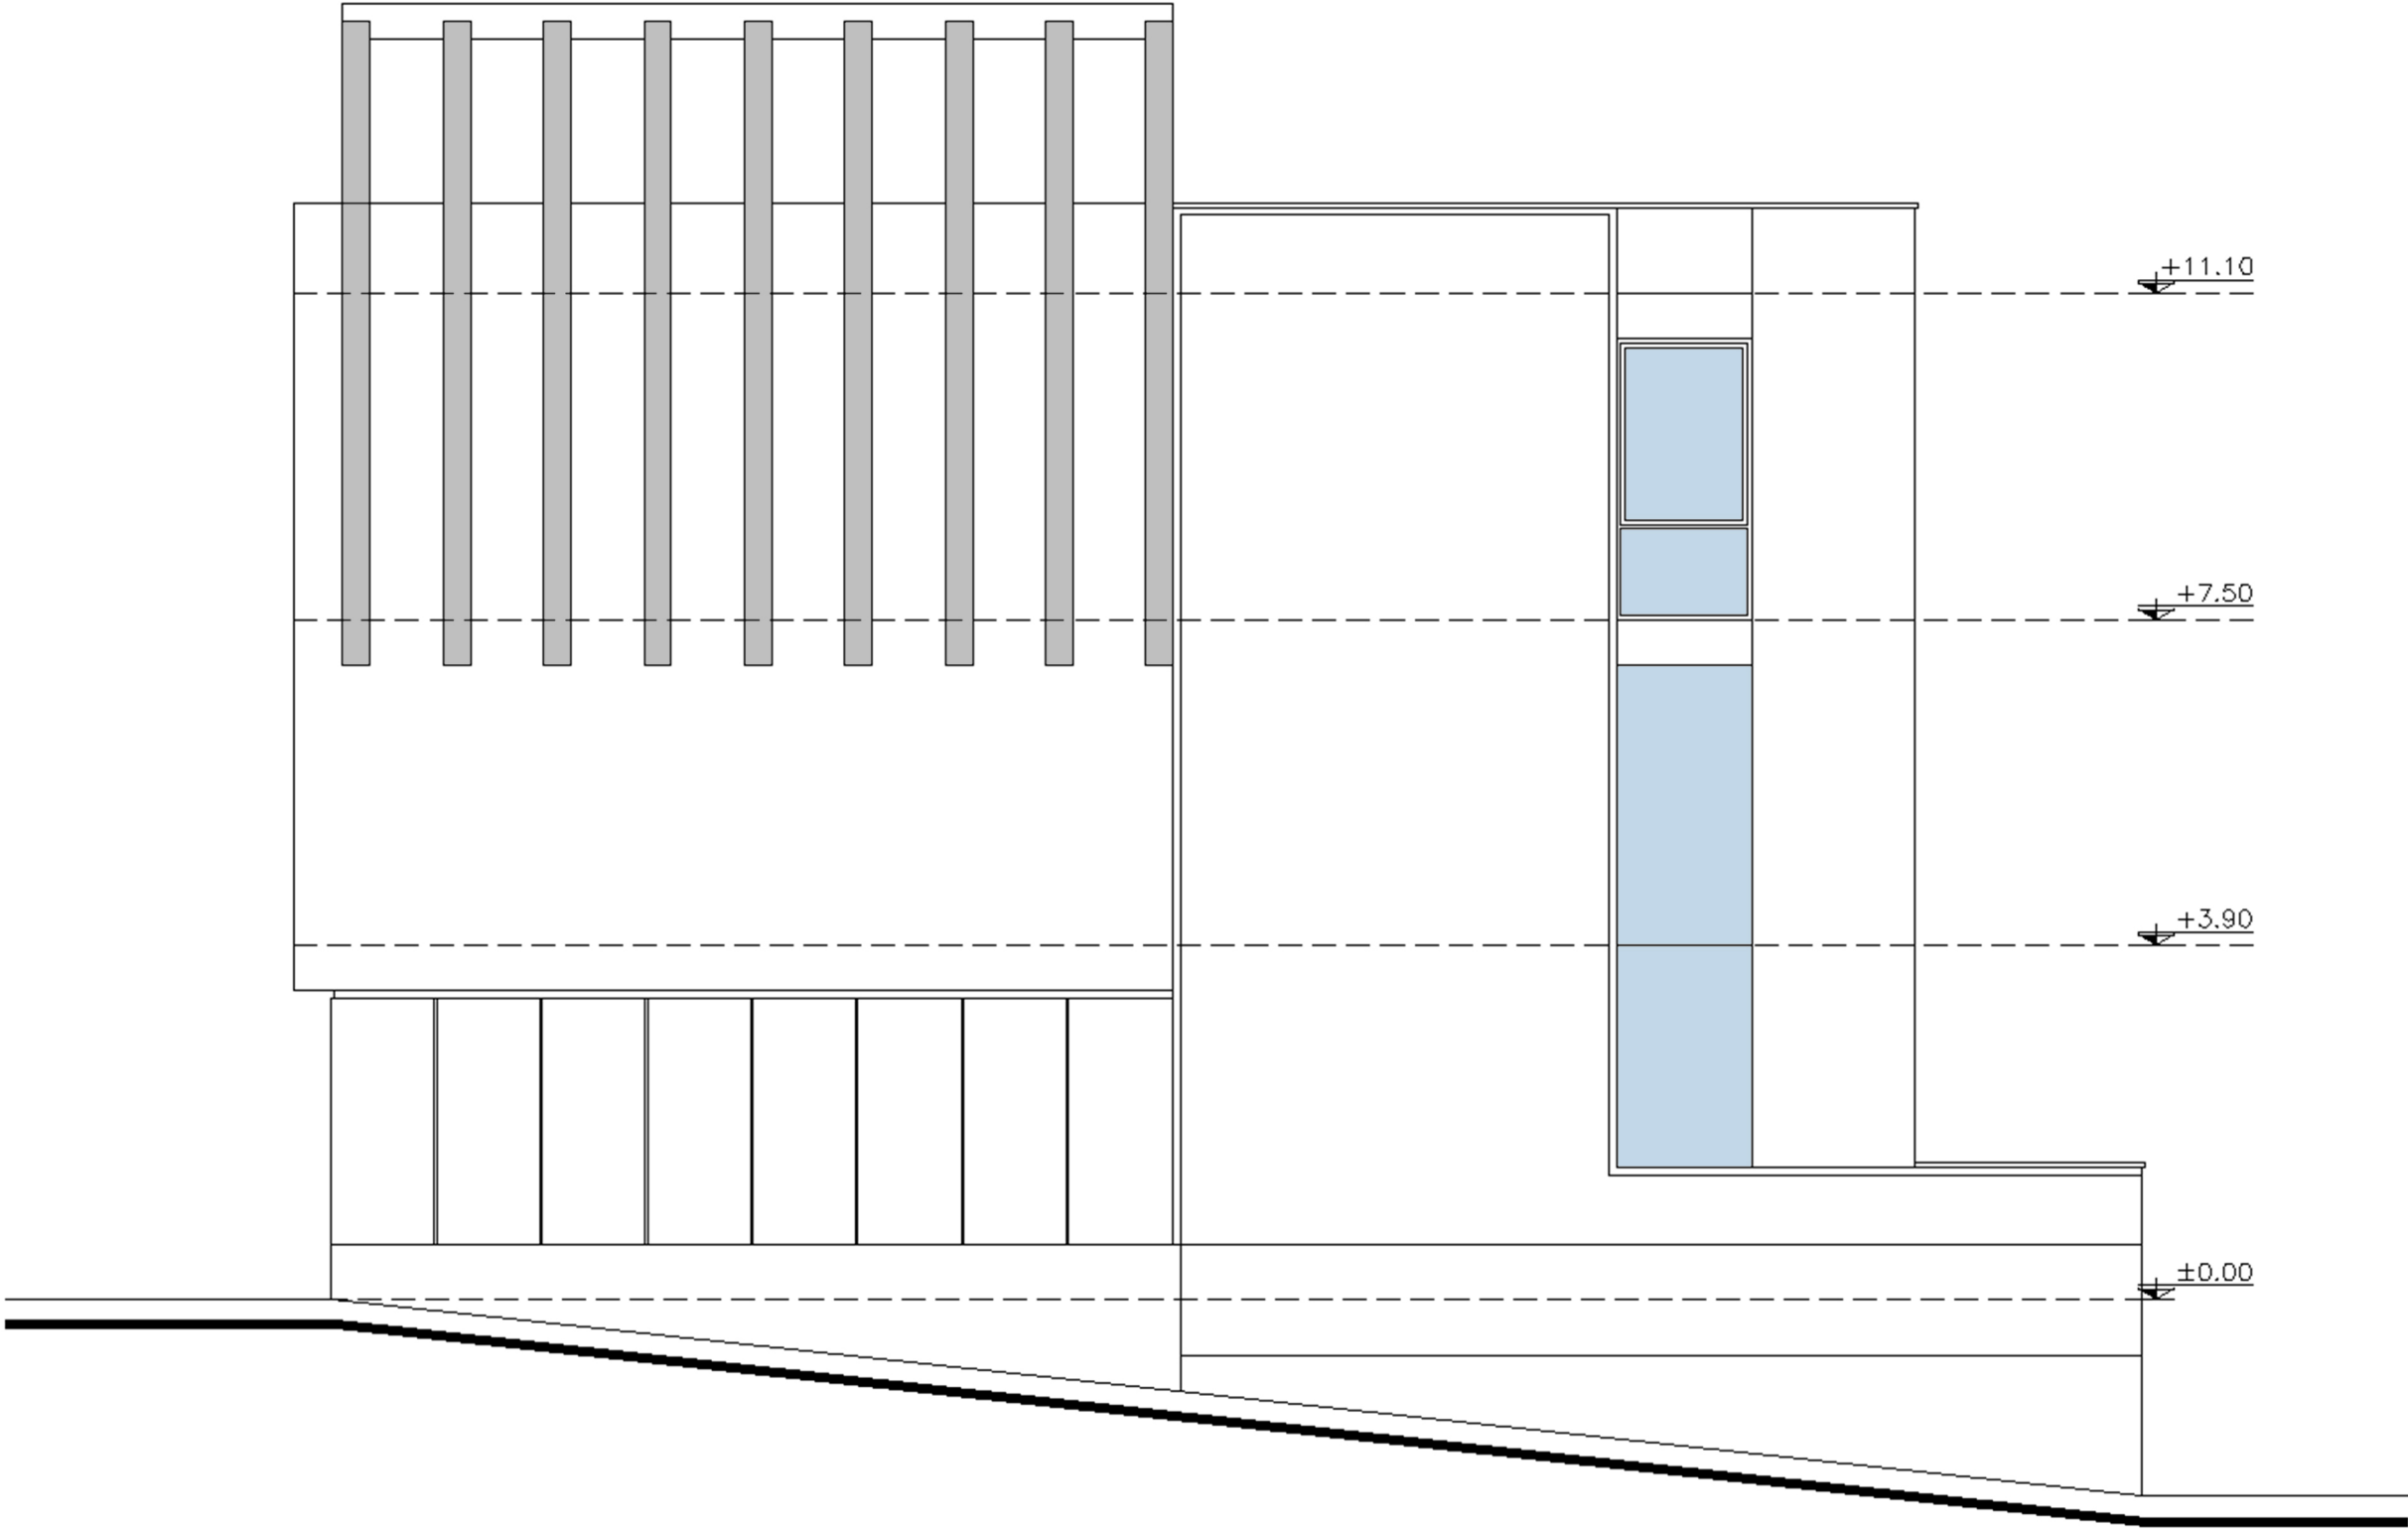

West elevation

Sc: 1/100



