

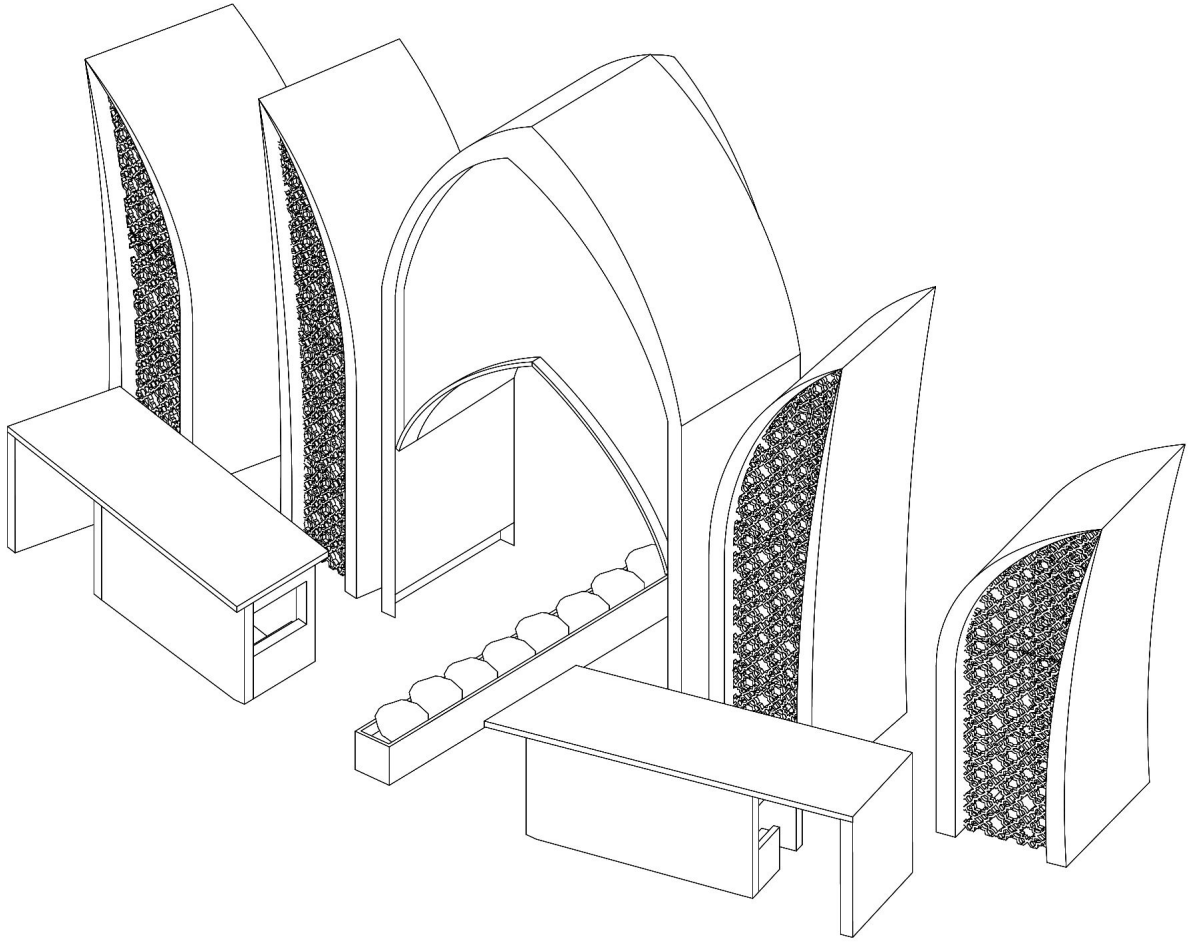


Title: Isometric
Scale: -
Client: Shahed University
Date: 1405/04/19
Caption: -


1. FORM GENERATION

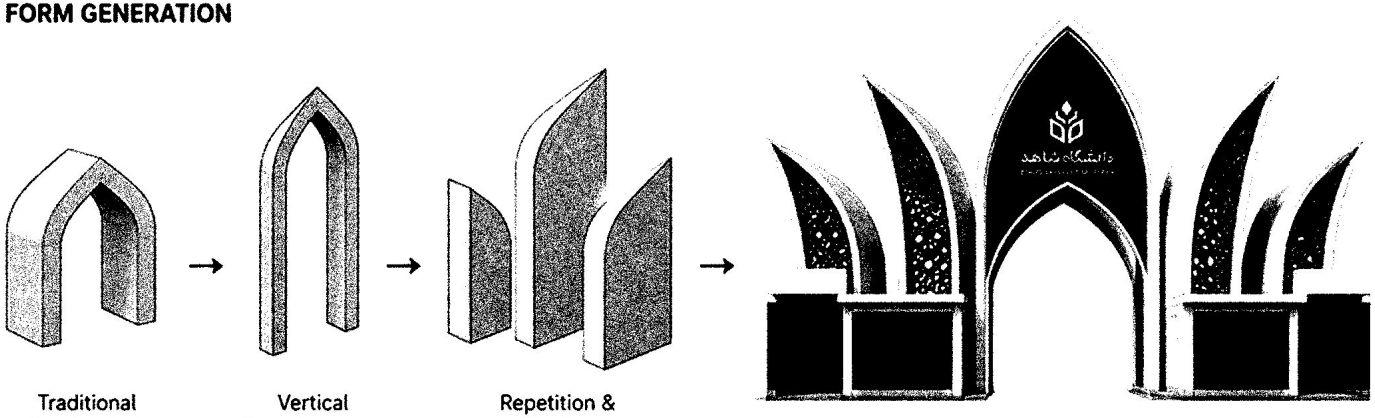

2. CONCEPT DIAGRAM

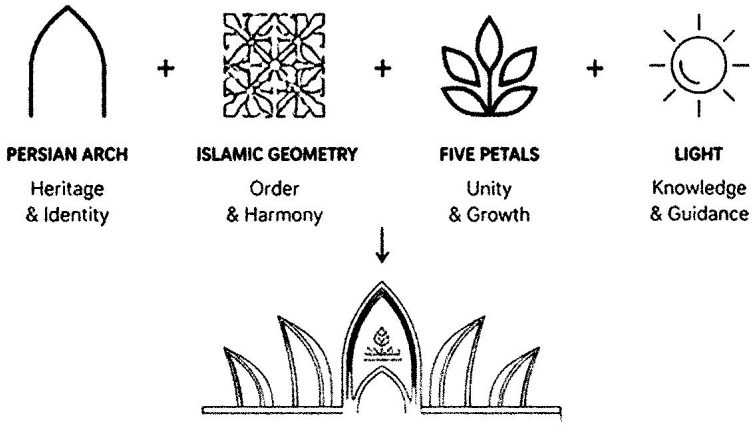

Title: Diagram
Scale: -
Client: Shahed University
Date: 1405/04/19
Caption: -

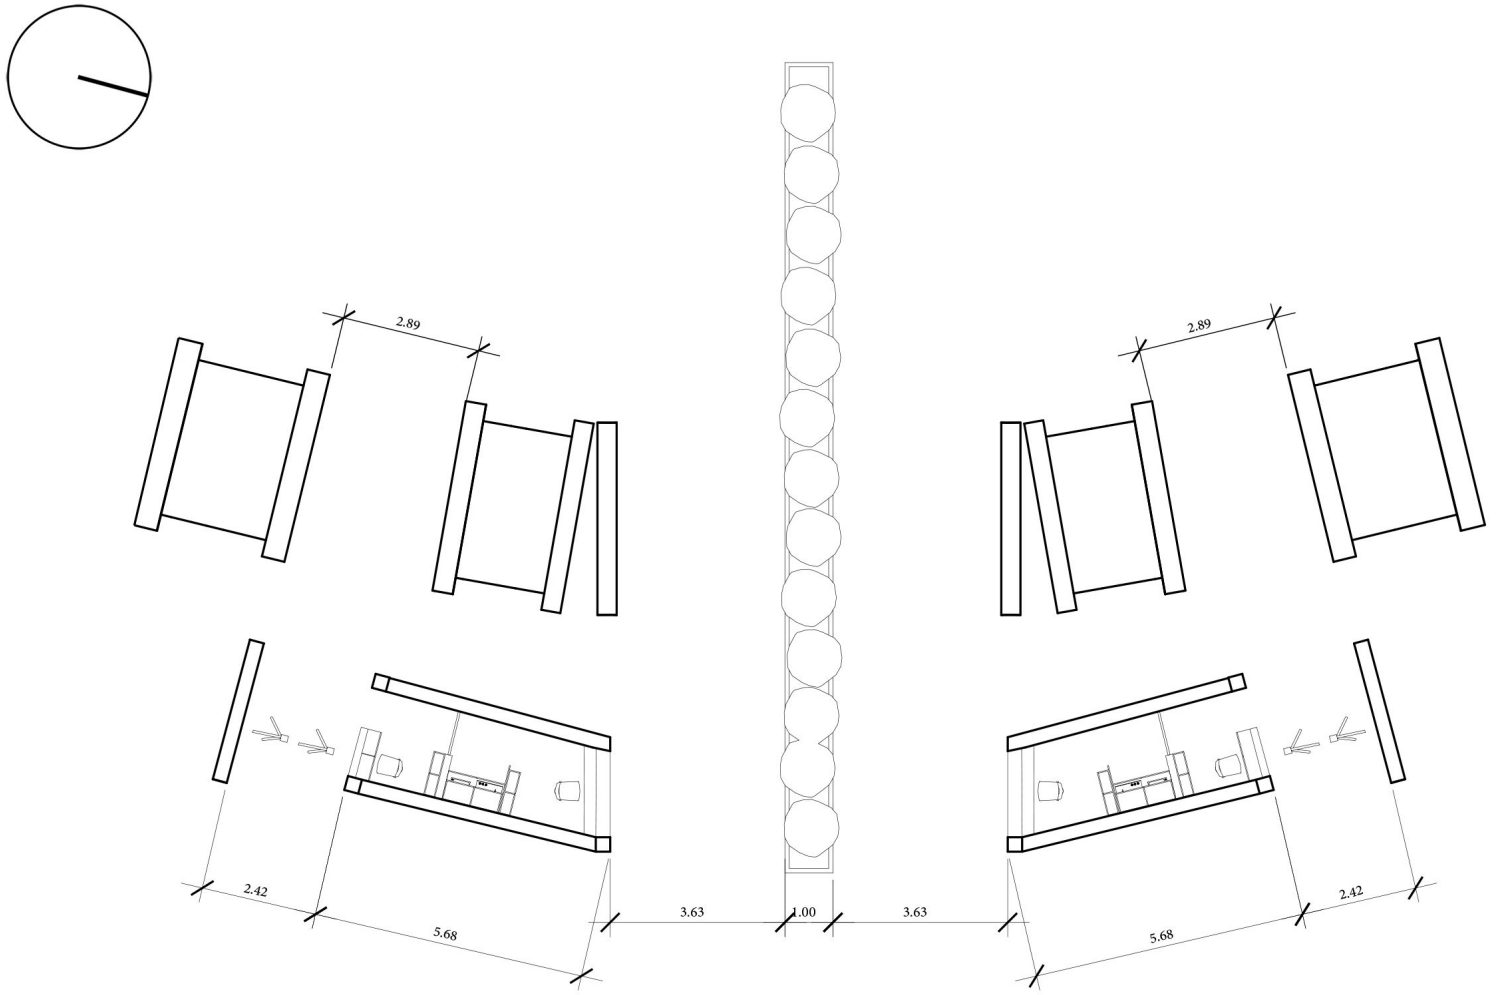


Title: Plan Dimension

Scale: 1:100

Client: Shahed University

Date: 1405/04/19


Caption: -

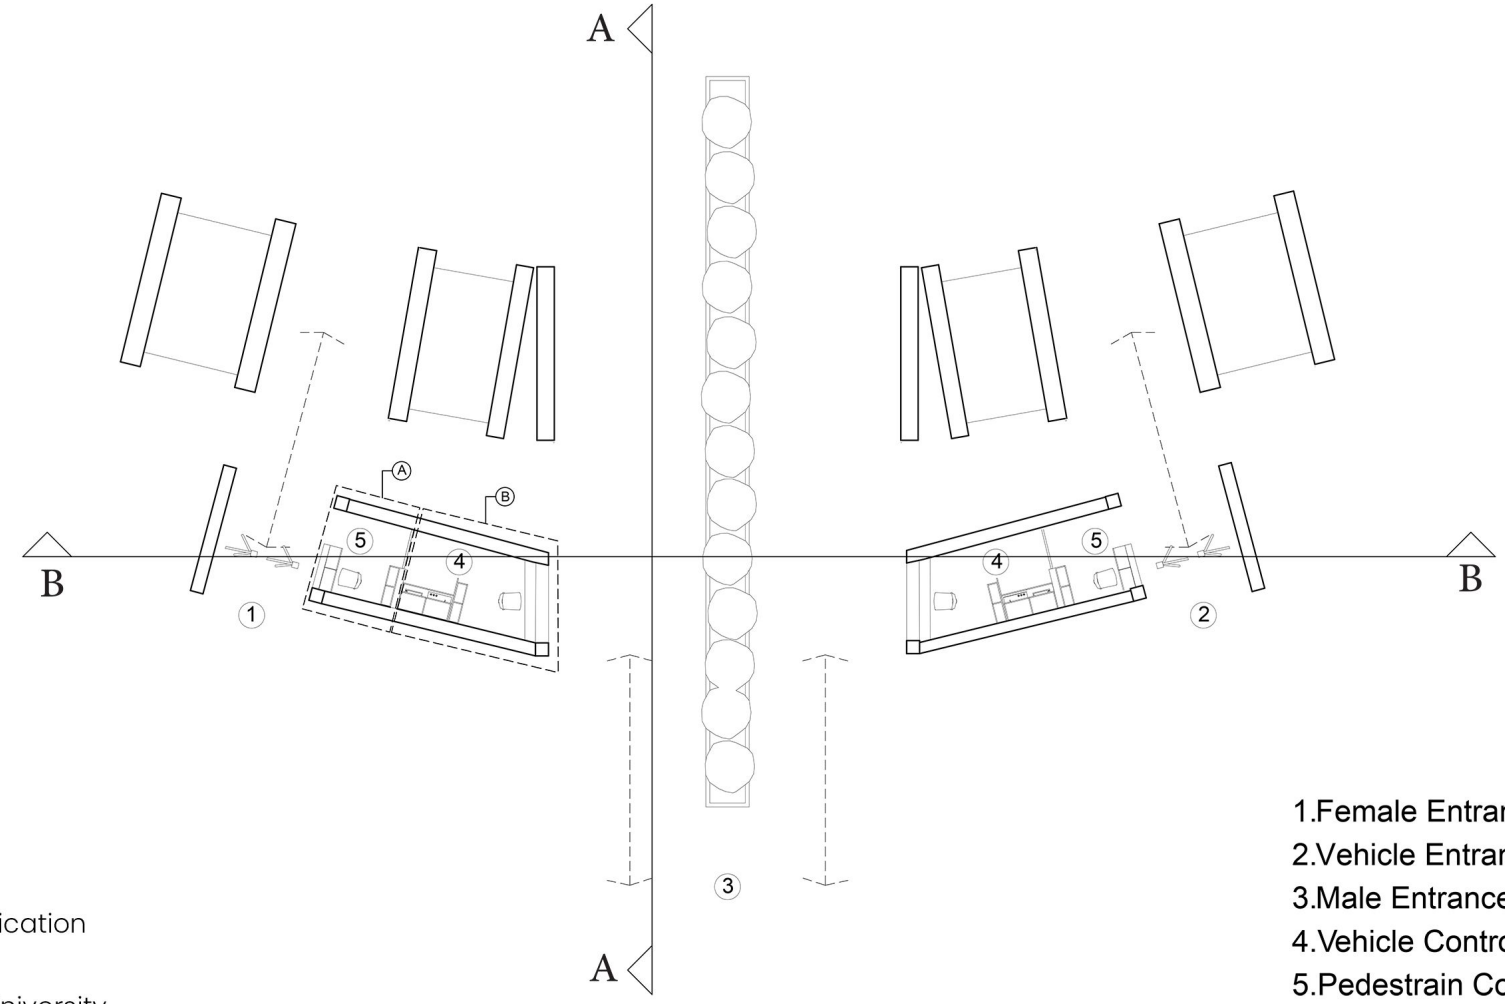


1.Female Entrance
2.Vehicle Entrance
3.Male Entrance
4.Vehicle Control Room
5.Pedestrain Control

Title: Plan Identification
Scale: 1:50
Client: Shahed University
Date: 1405/04/19
Caption: -


Detail A

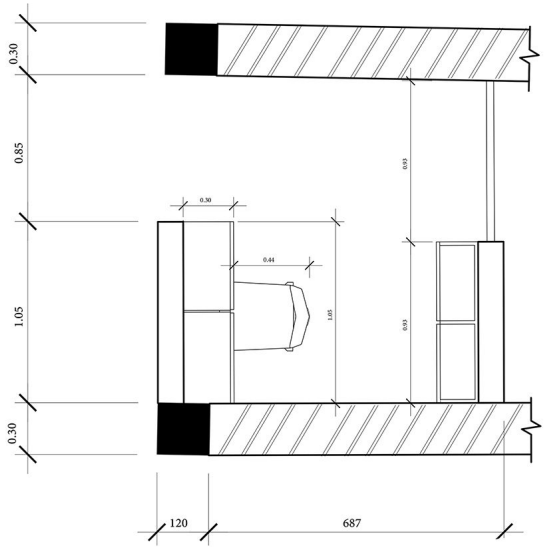

Detail B

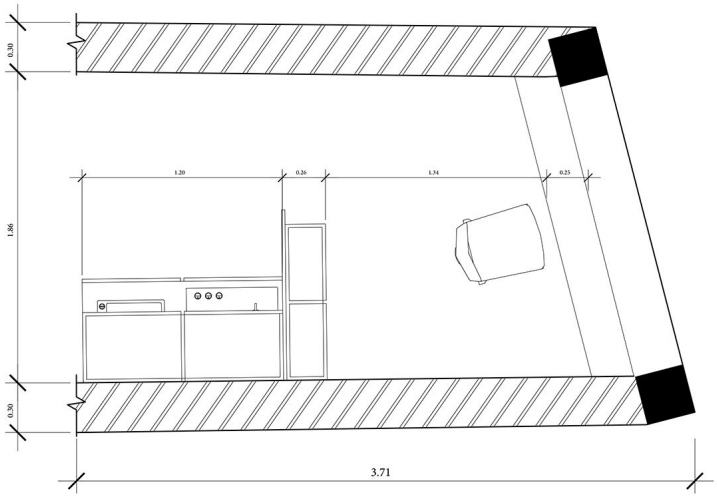

Title: Detail A / Detail B
Scale: 1:50
Client: Shahed University
Date: 1405/04/19
Caption: -

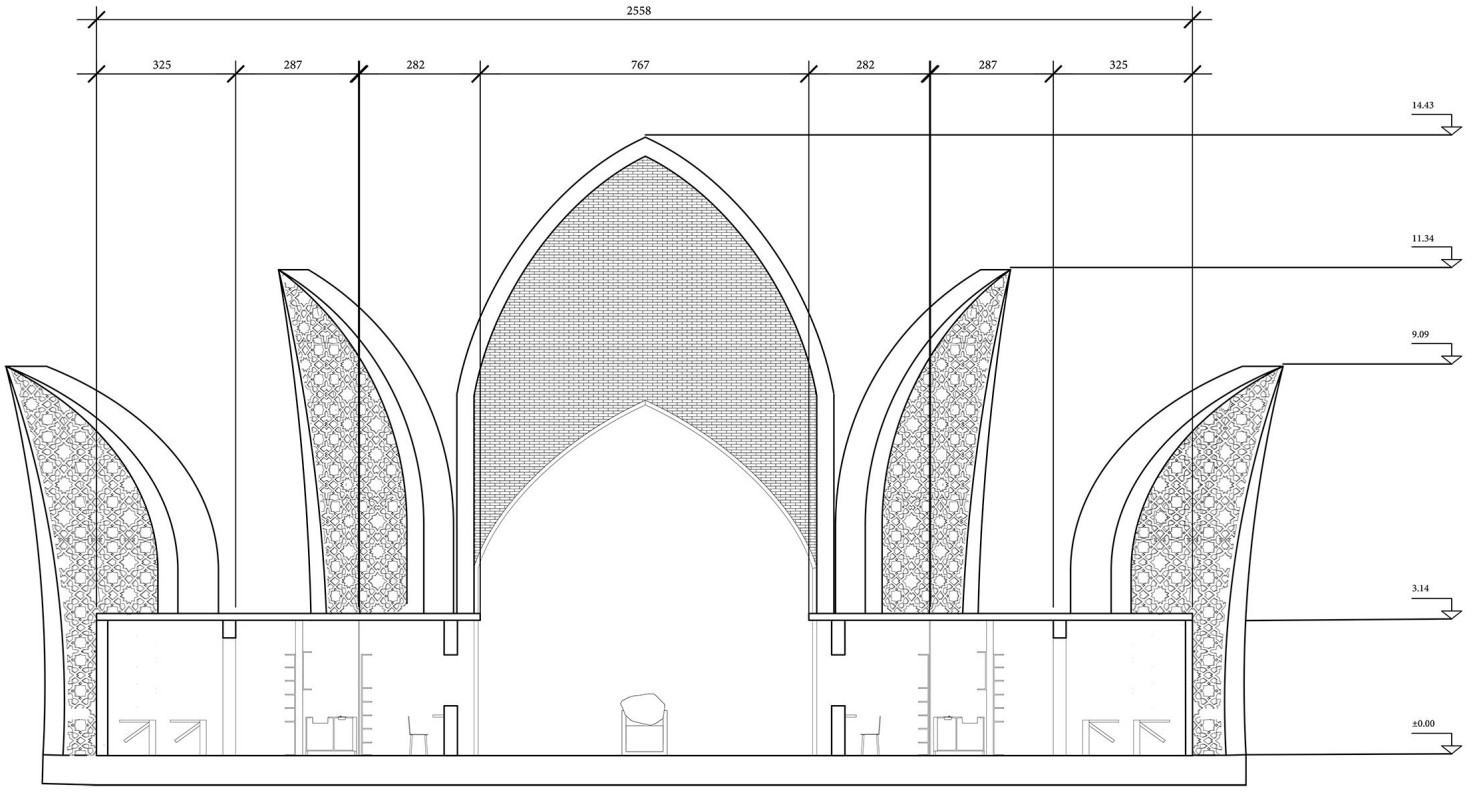


Title: Section B-B

Scale: 1:50

Client: Shahed University

Date: 1405/04/19

Caption: -

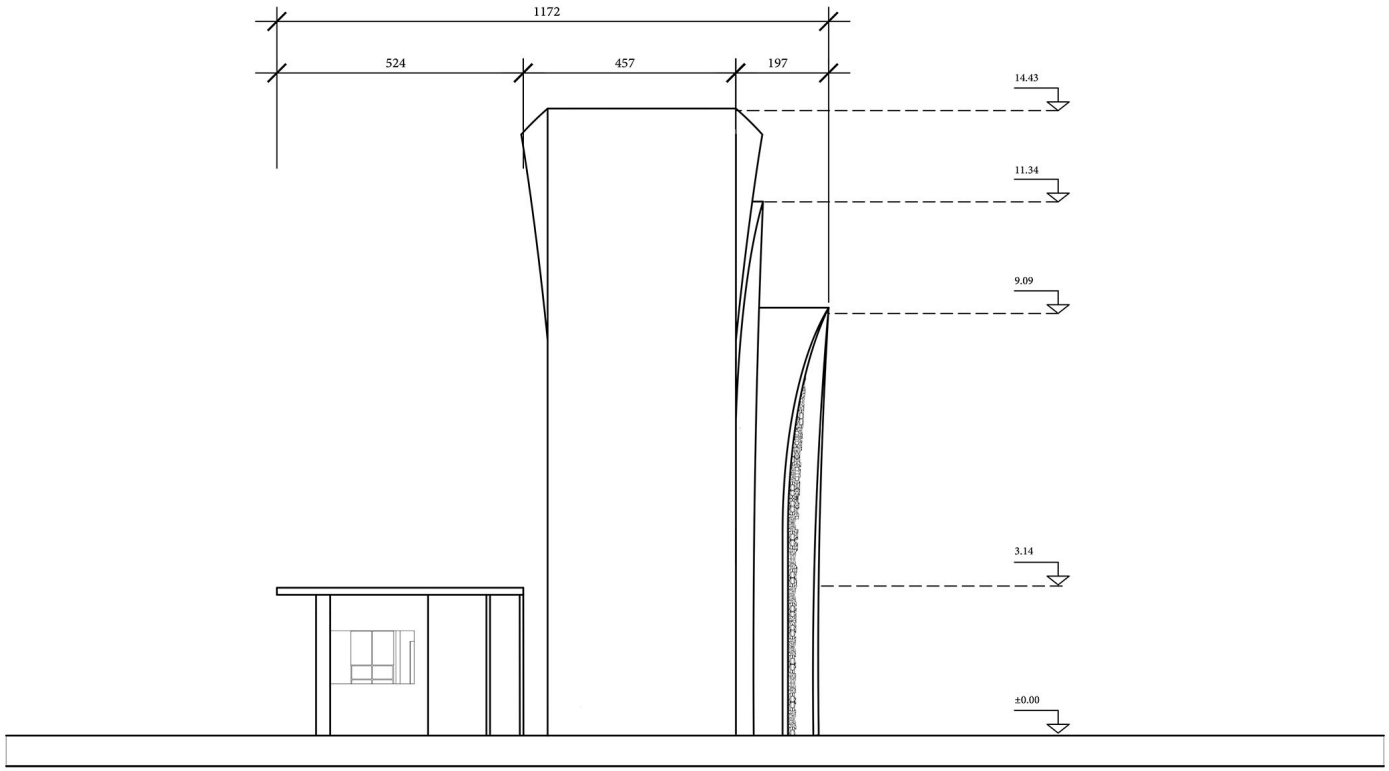


Title: Section A-A

Scale: 1:50


Client: Shahed University

Date: 1405/04/19

Caption: -

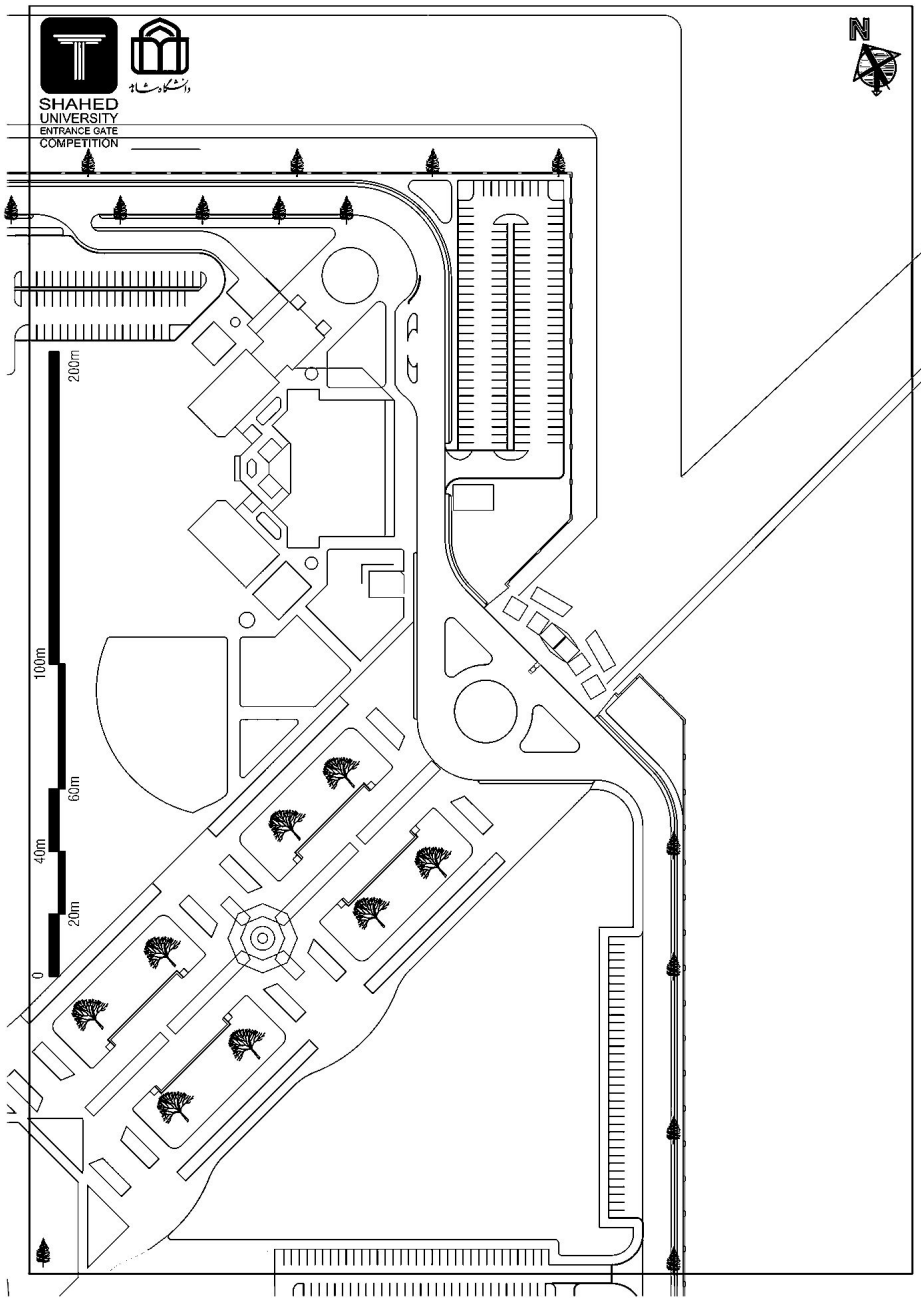

Title: Site Plan
Scale: 1:100
Client: Shahed University
Date: 1405/04/19
Caption: -

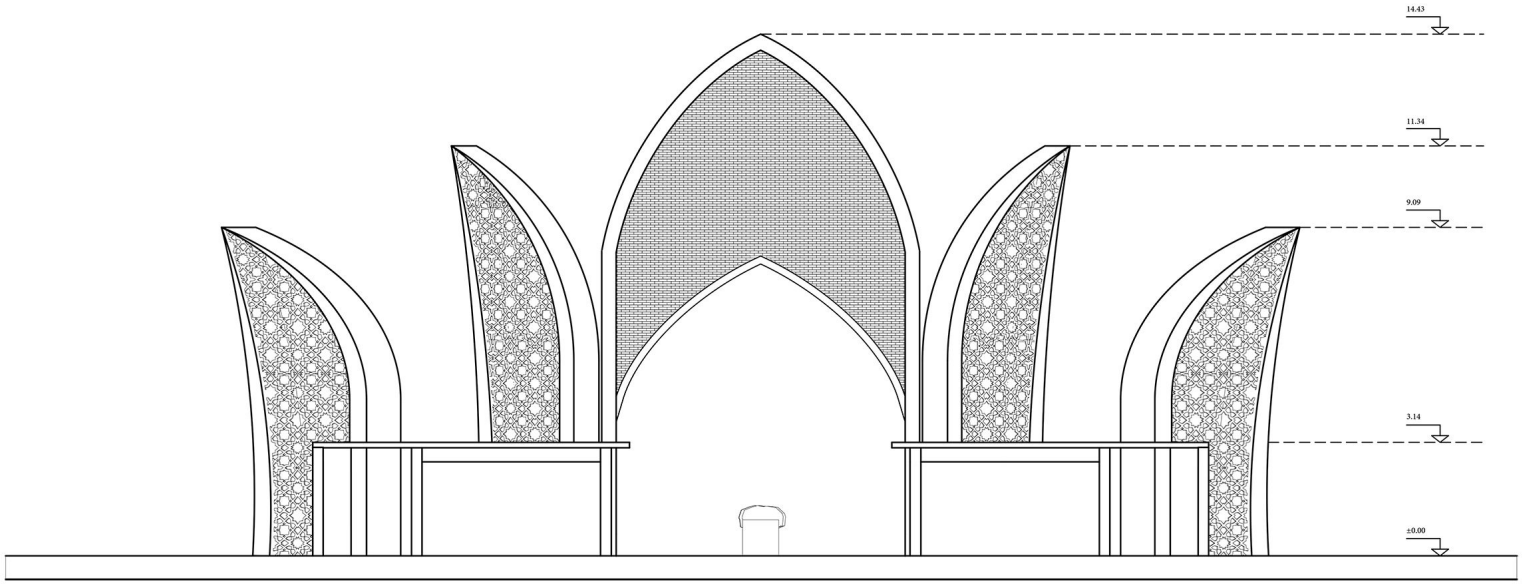


Title: View 1

Scale: -

Client: Shahed University

Date: 1405/04/19

Caption: -

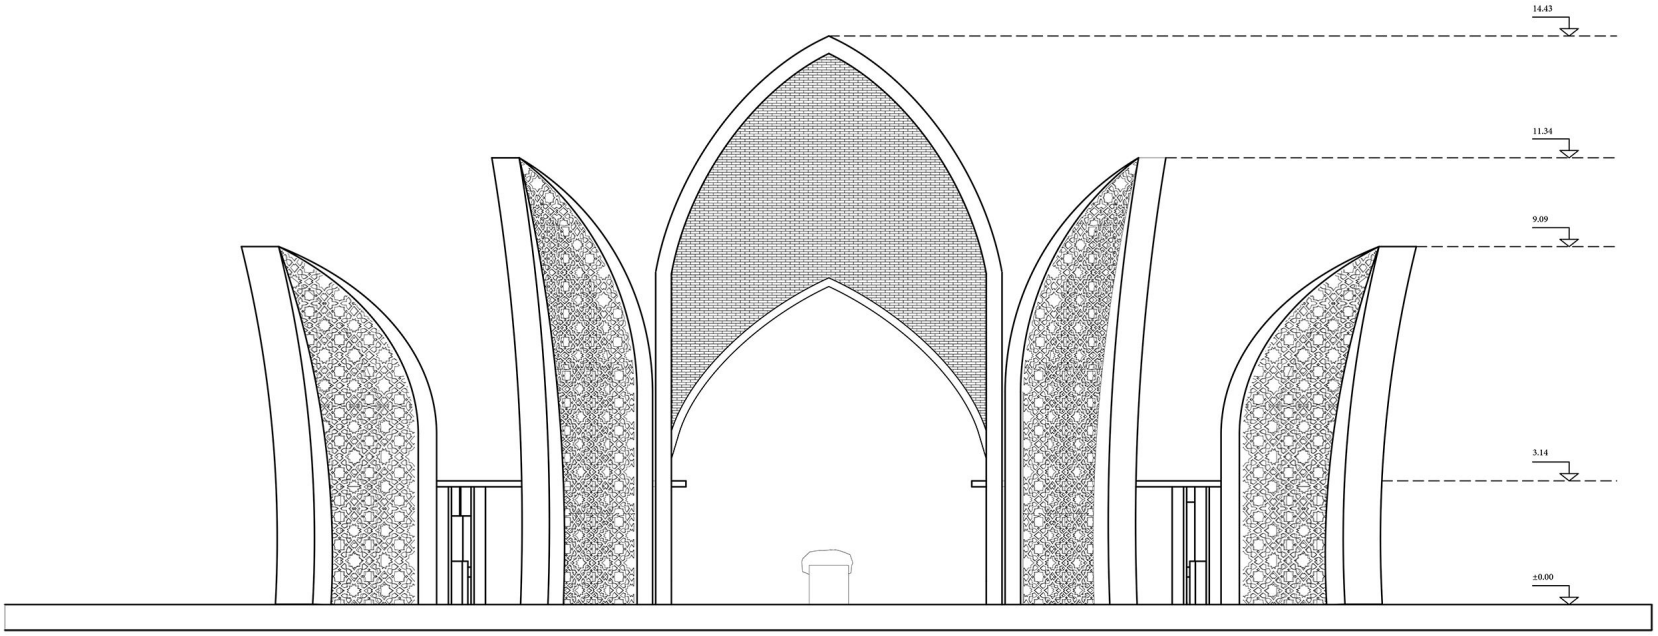


Title: View 2

Scale: -

Client: Shahed University

Date: 1405/04/19

Caption: -

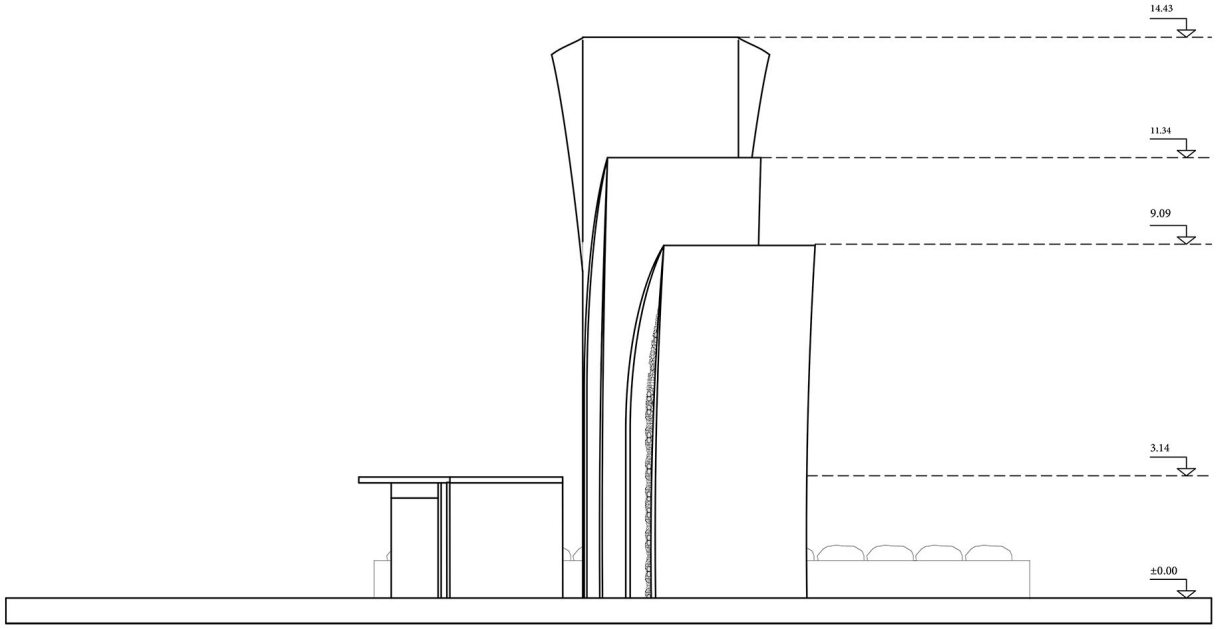


Title: View 3

Scale: -

Client: Shahed University

Date: 1405/04/19

Caption: -

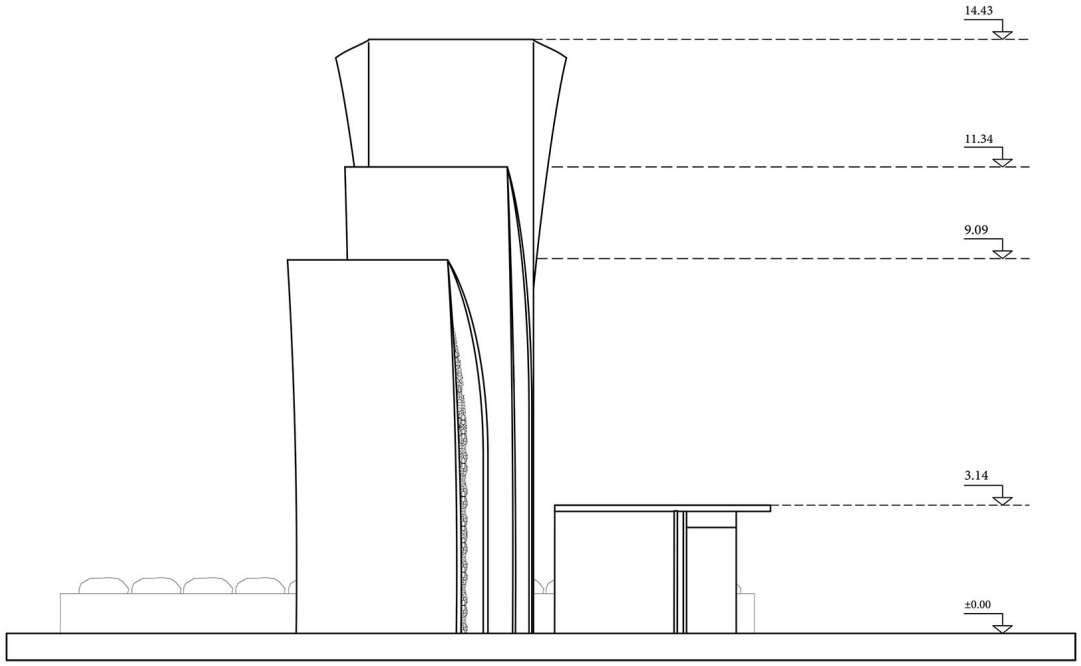

Title: View 4
Scale: -
Client: Shahed University
Date: 1405/04/19
Caption: -



Title: Render Night
Scale: -
Client: Shahed University
Date: 1405/04/19
Caption: -



Title: Render Day
Scale: -
Client: Shahed University
Date: 1405/04/19
Caption: -



Title: Render Night
Scale: -
Client: Shahed University
Date: 1405/04/19
Caption: -