




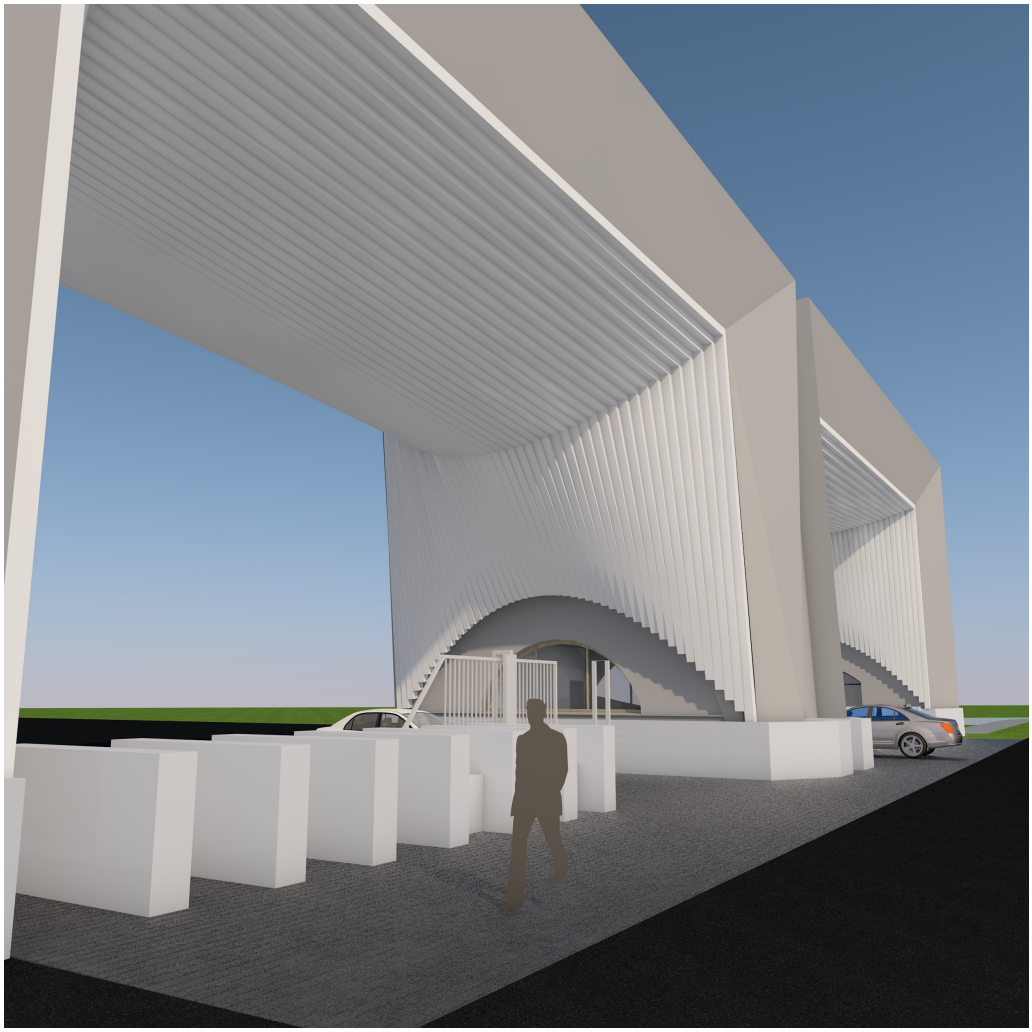

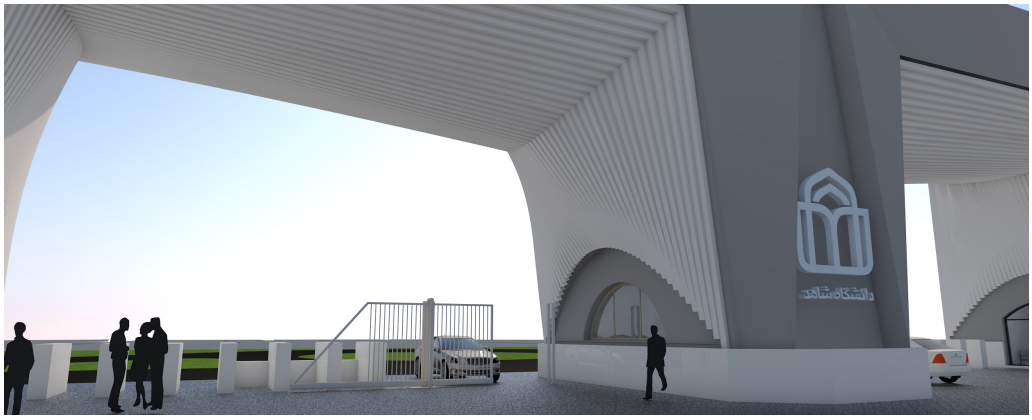







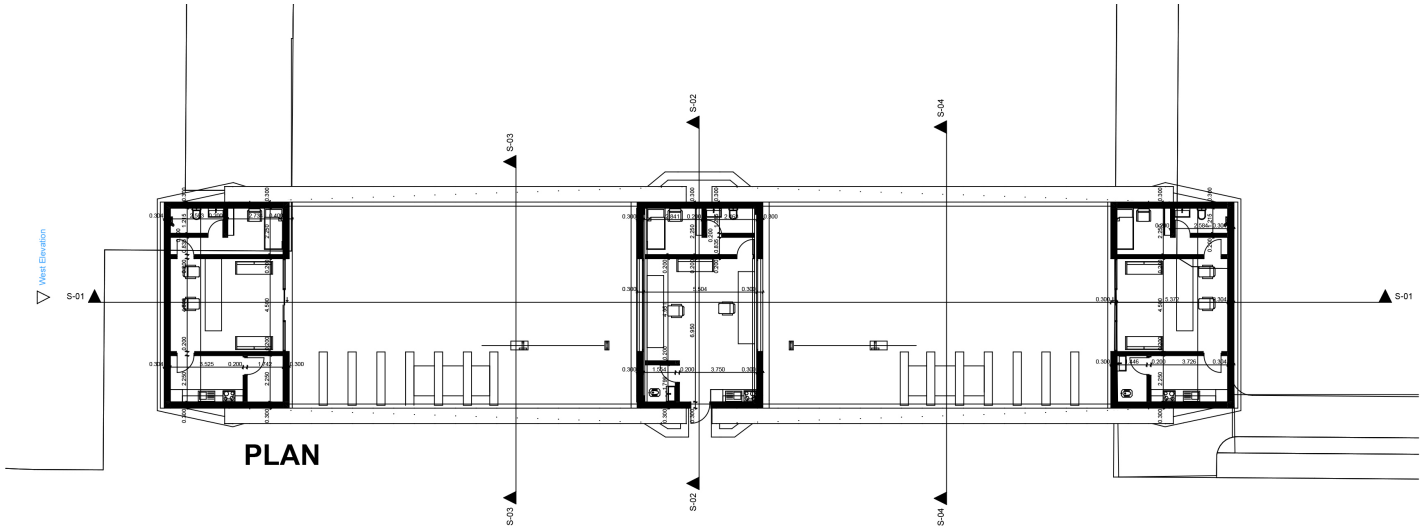


PLAN

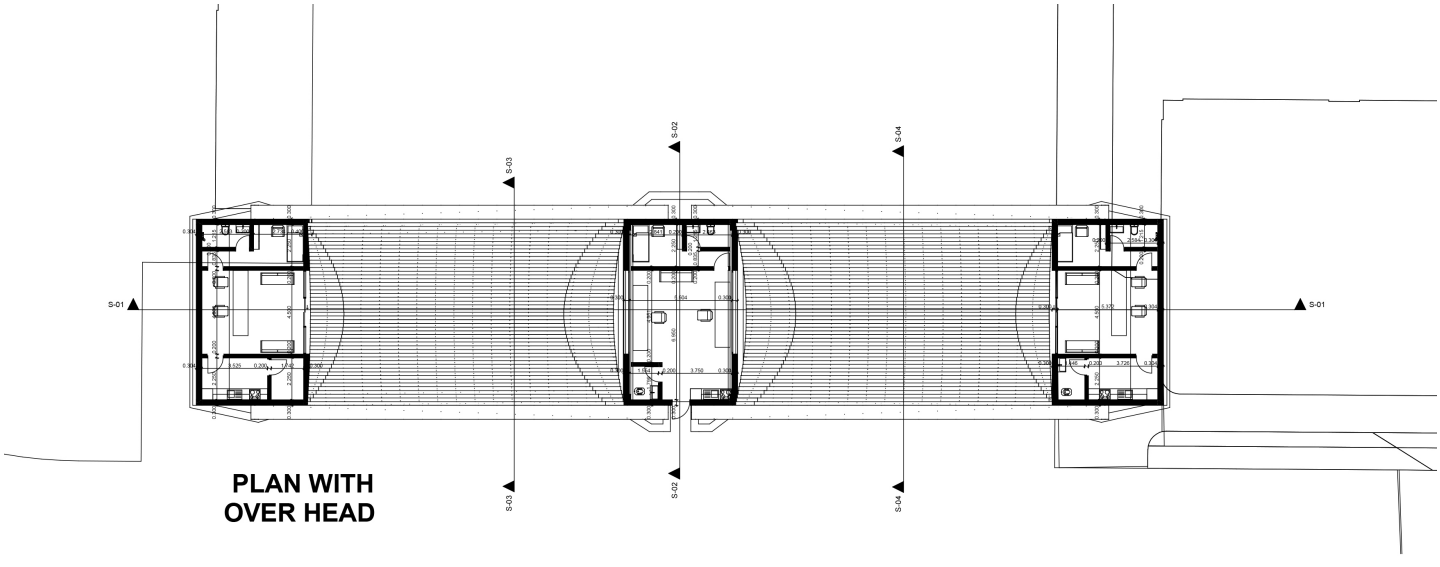


PLAN WITH
OVER HEAD

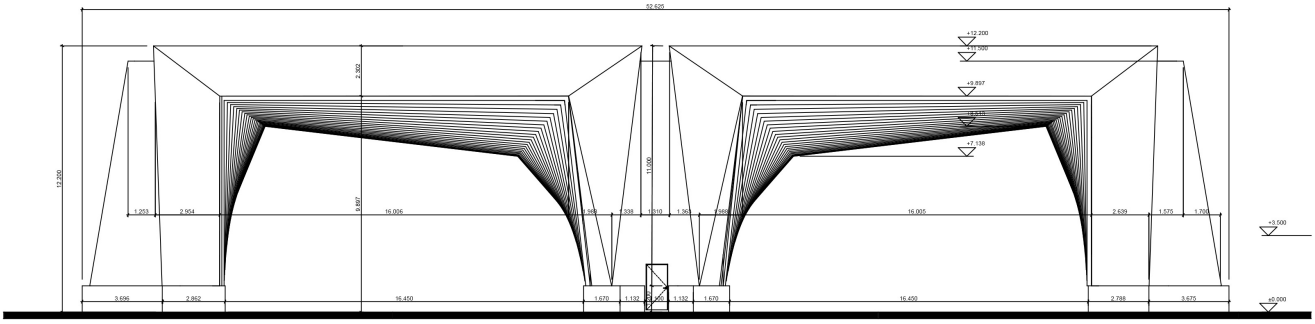

SOUTH ELEVATION

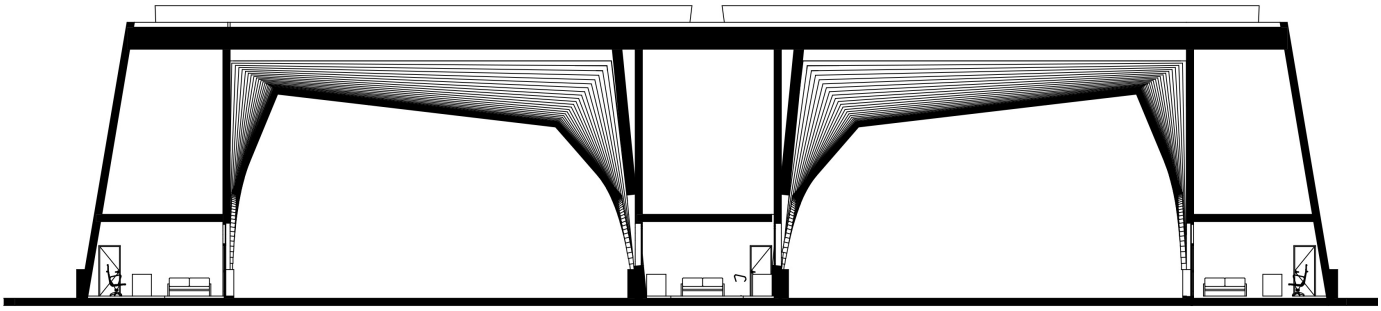


S1 SECTION

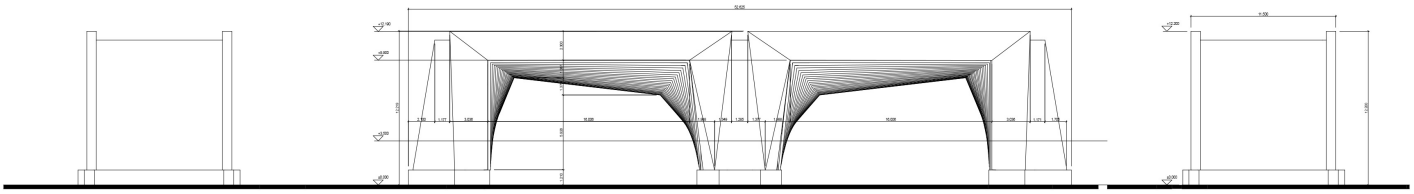

WEST ELEVATION

NORTH ELEVATION


EAST ELEVATION

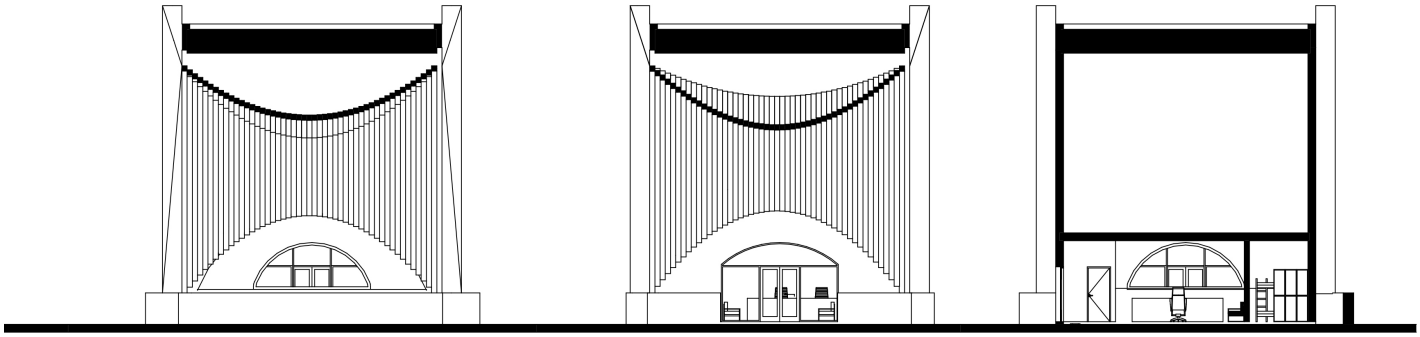


S4 SECTION

S3 SECTION

S2 SECTION

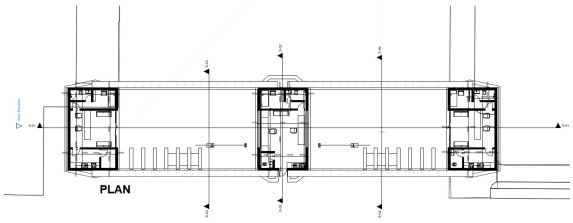

PLAN

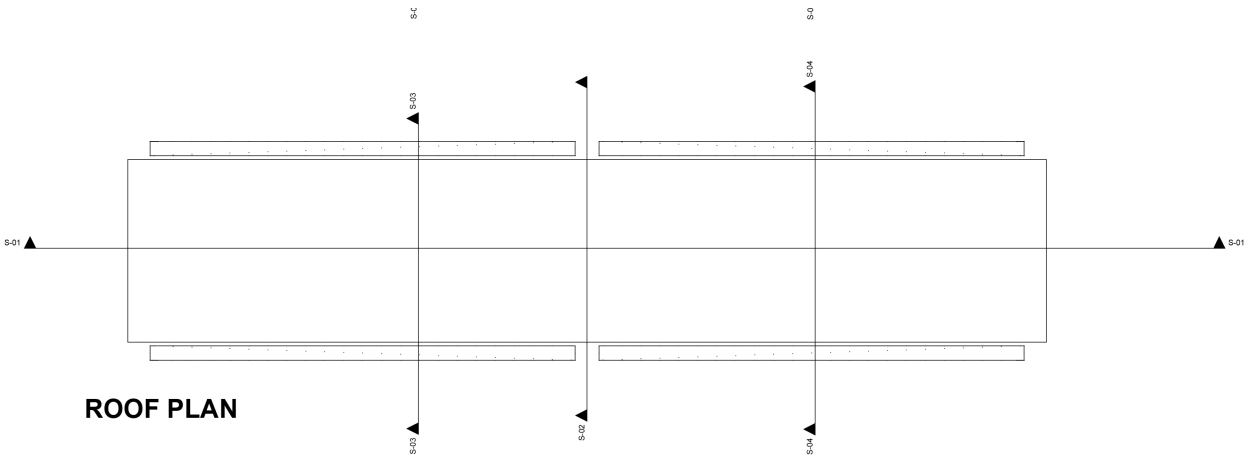

ROOF PLAN