





GOLSHID
COMPETITION

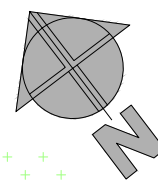


فضای سبز

گذر ۱۴ متری
کوچه گلشید اول

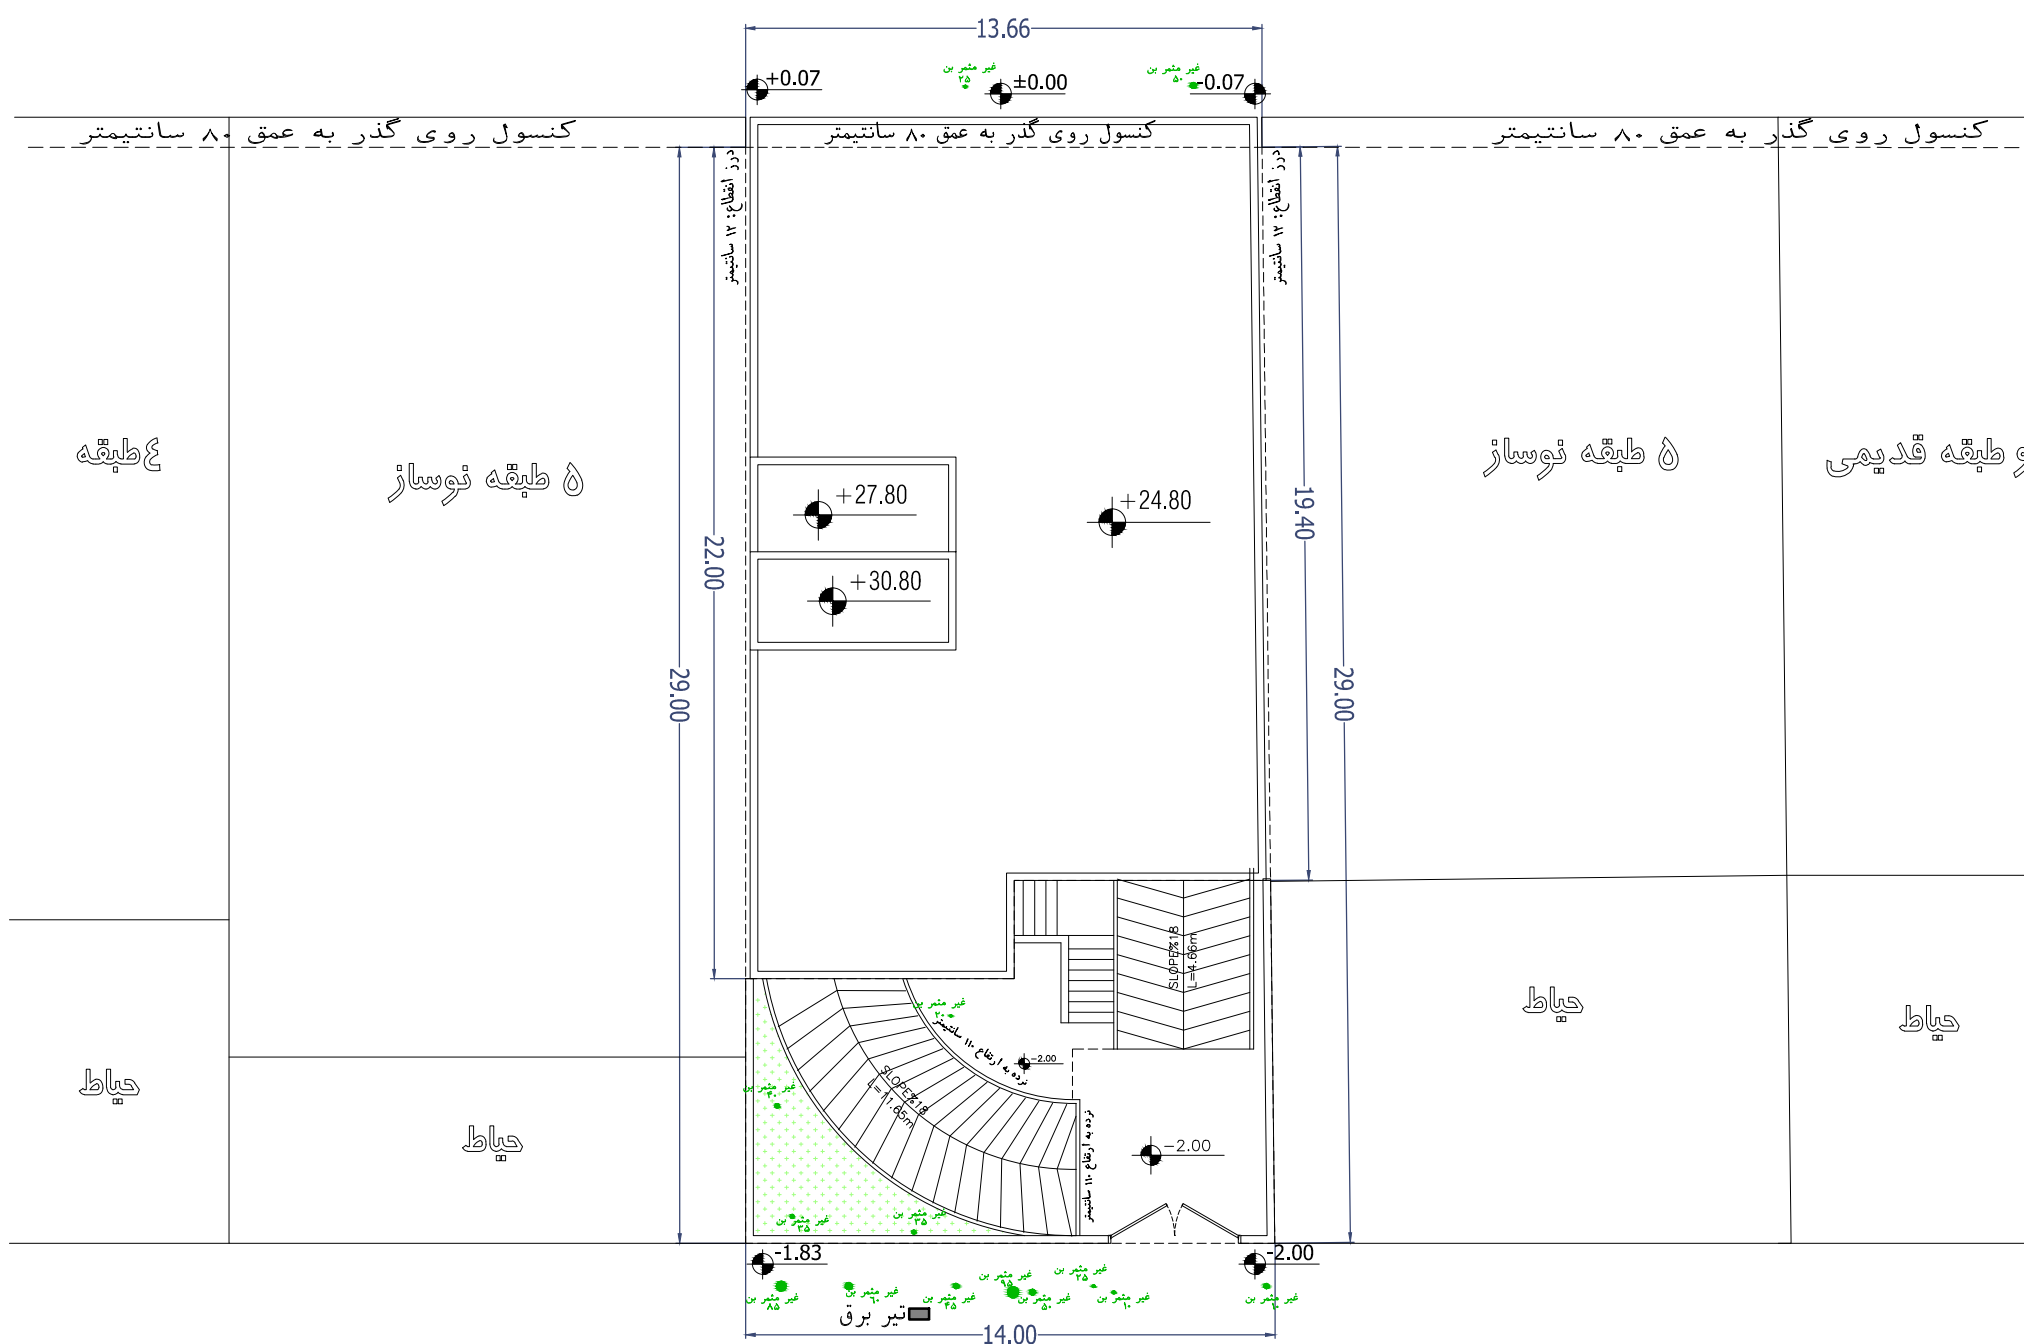



گذر ۱۲ متری
کوچه گلشید دوم

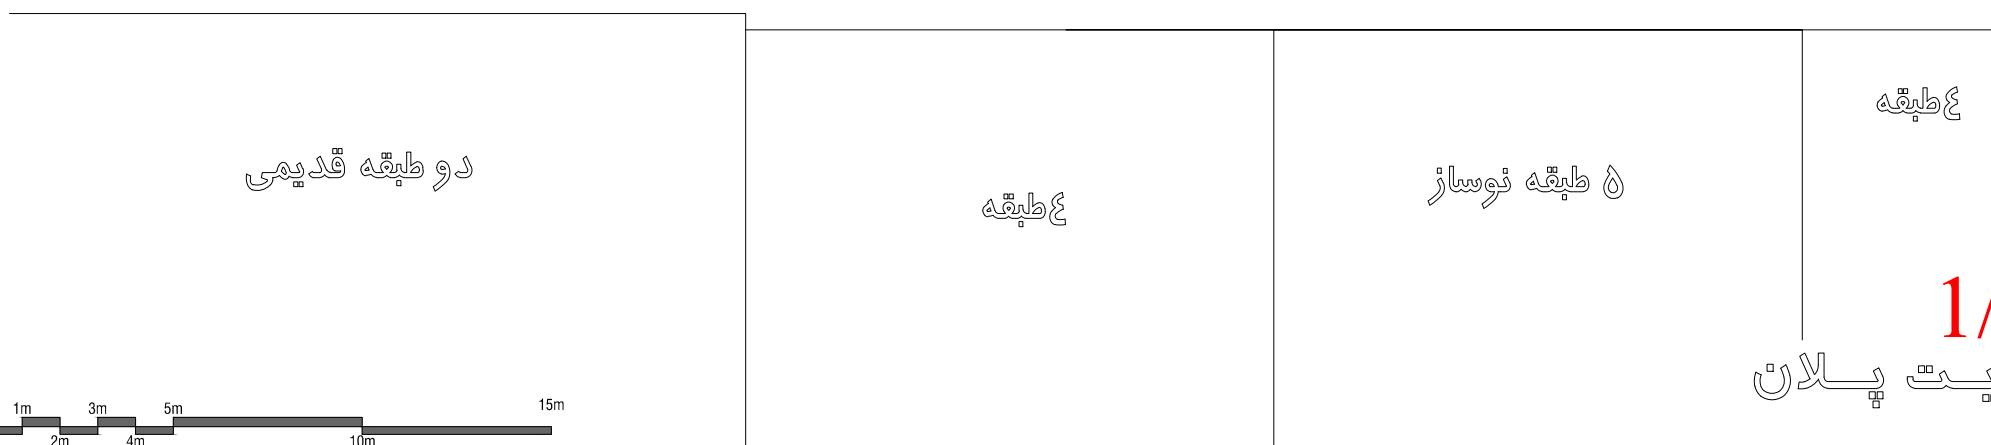

1/9
سایت پلان





GOLSHID
COMPETITION

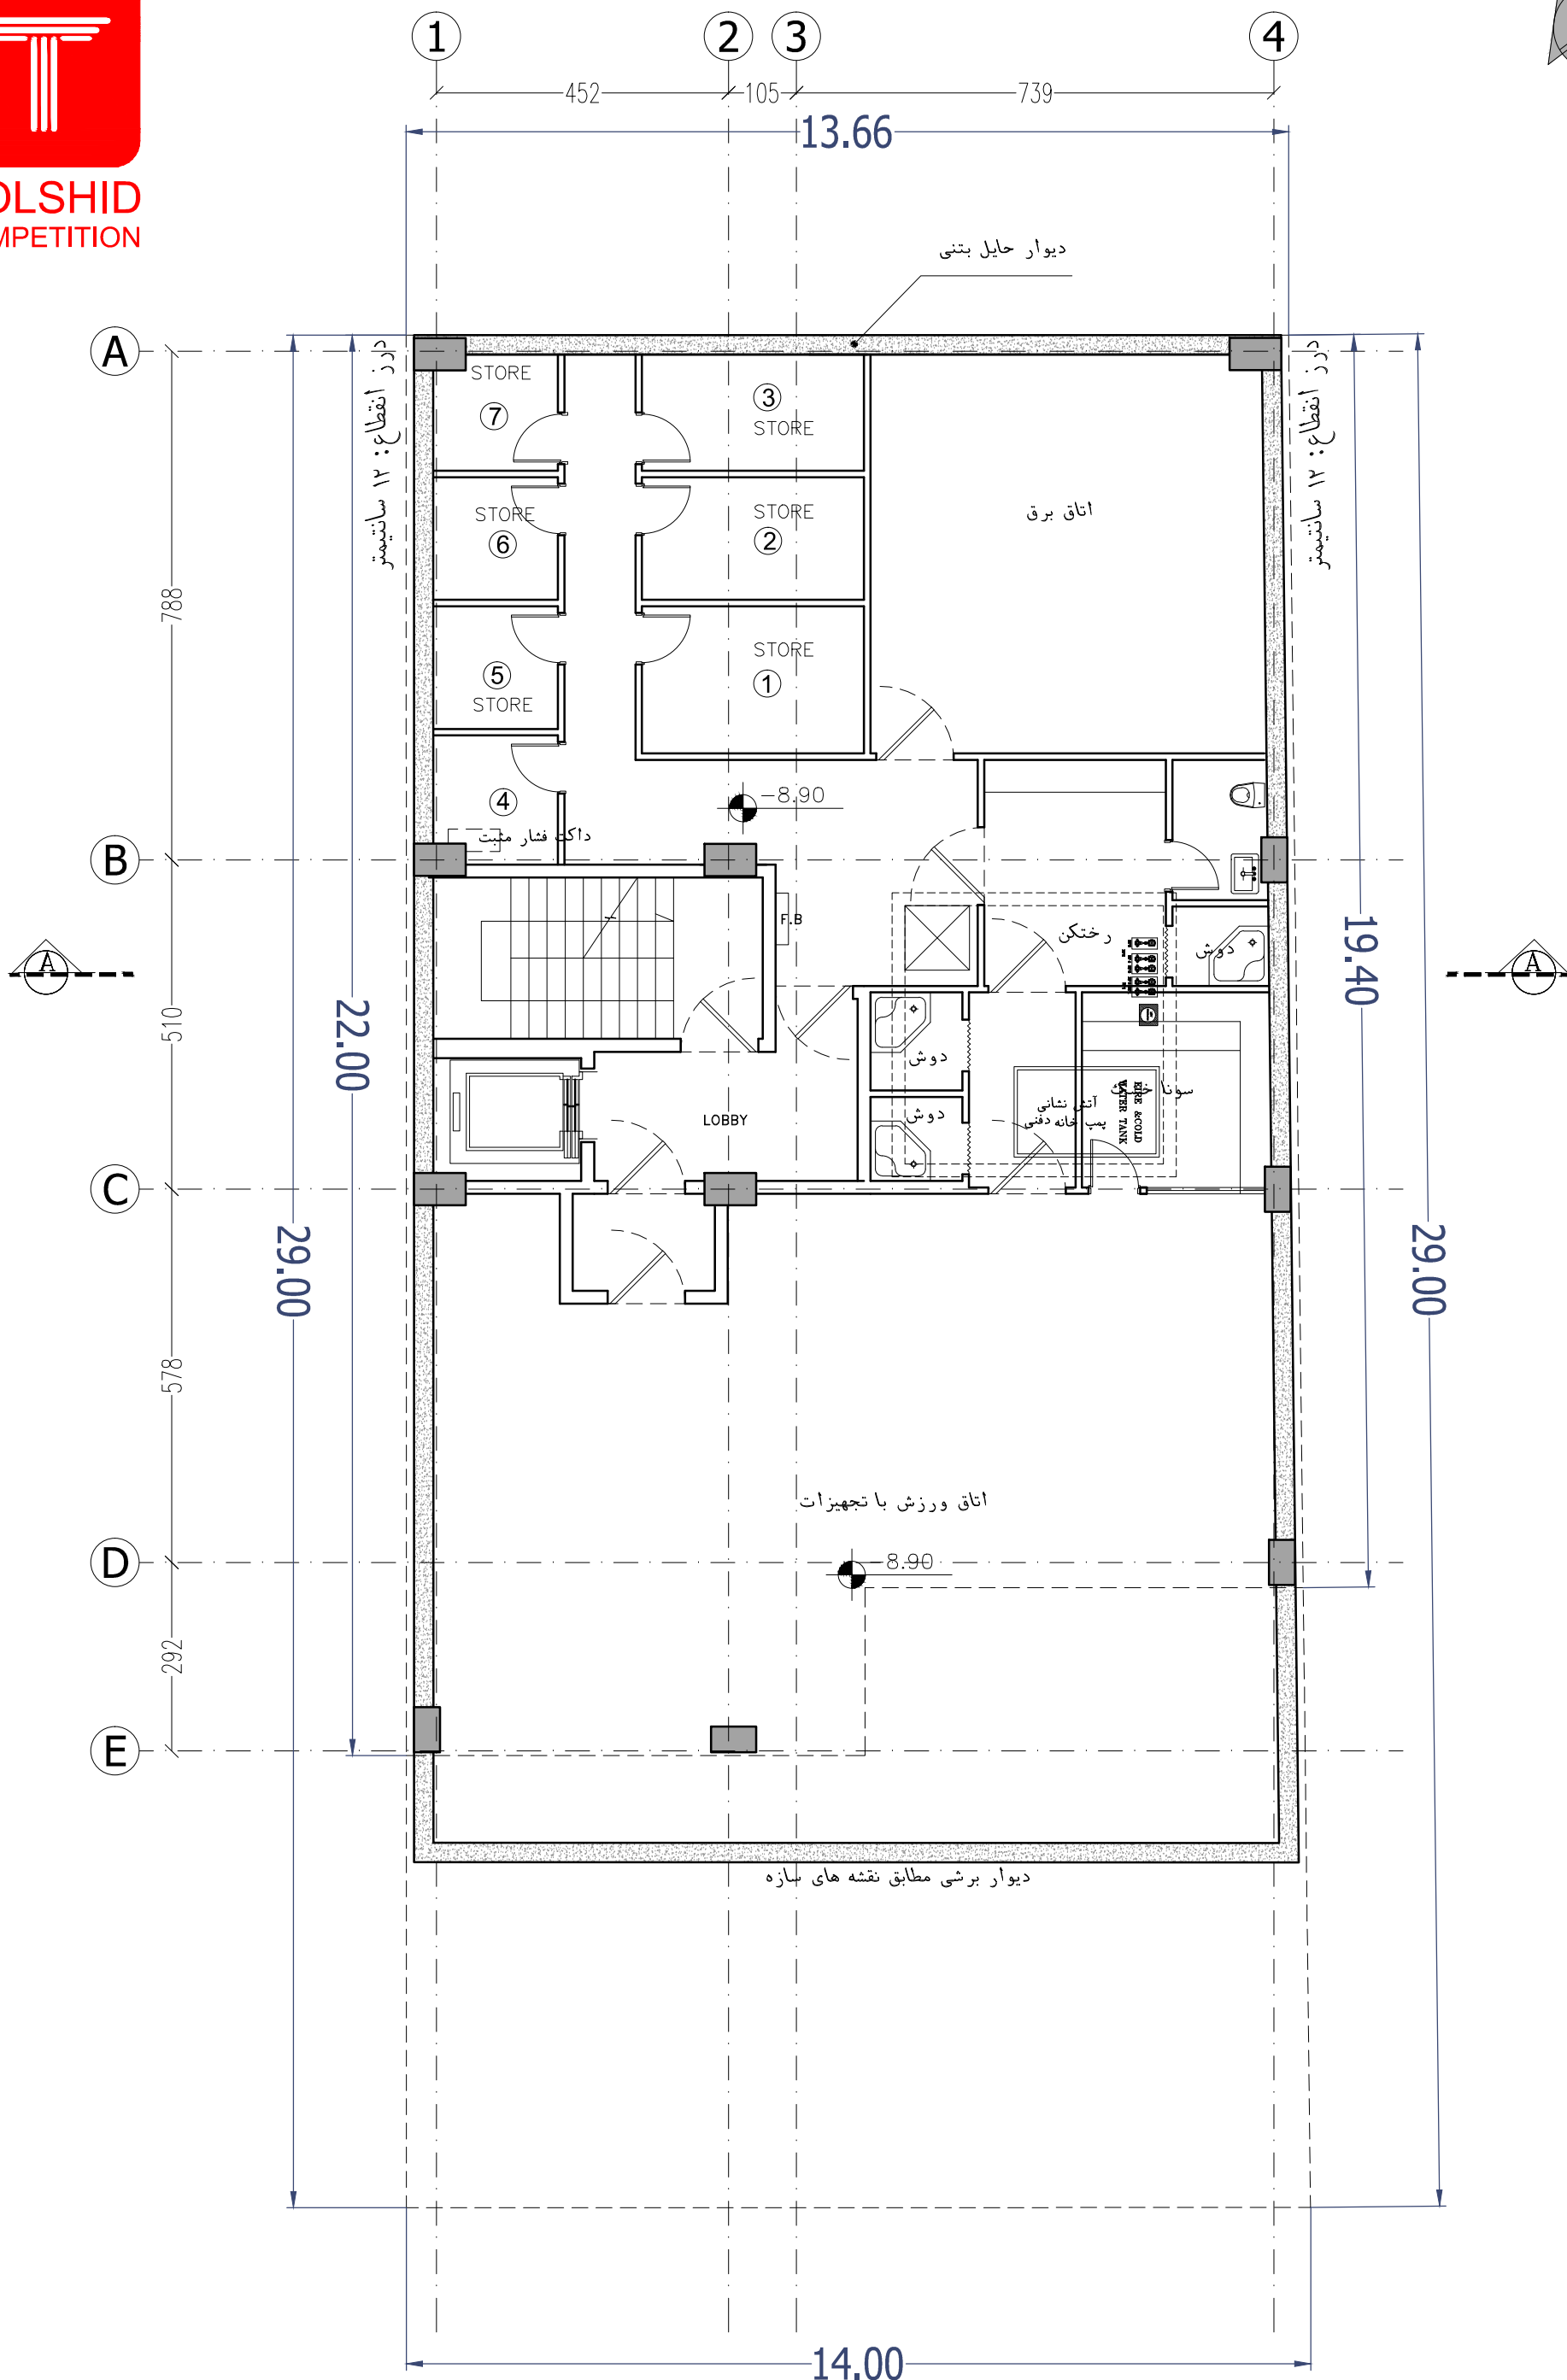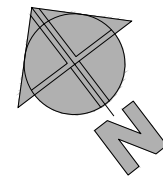





GOLSHID
COMPETITION

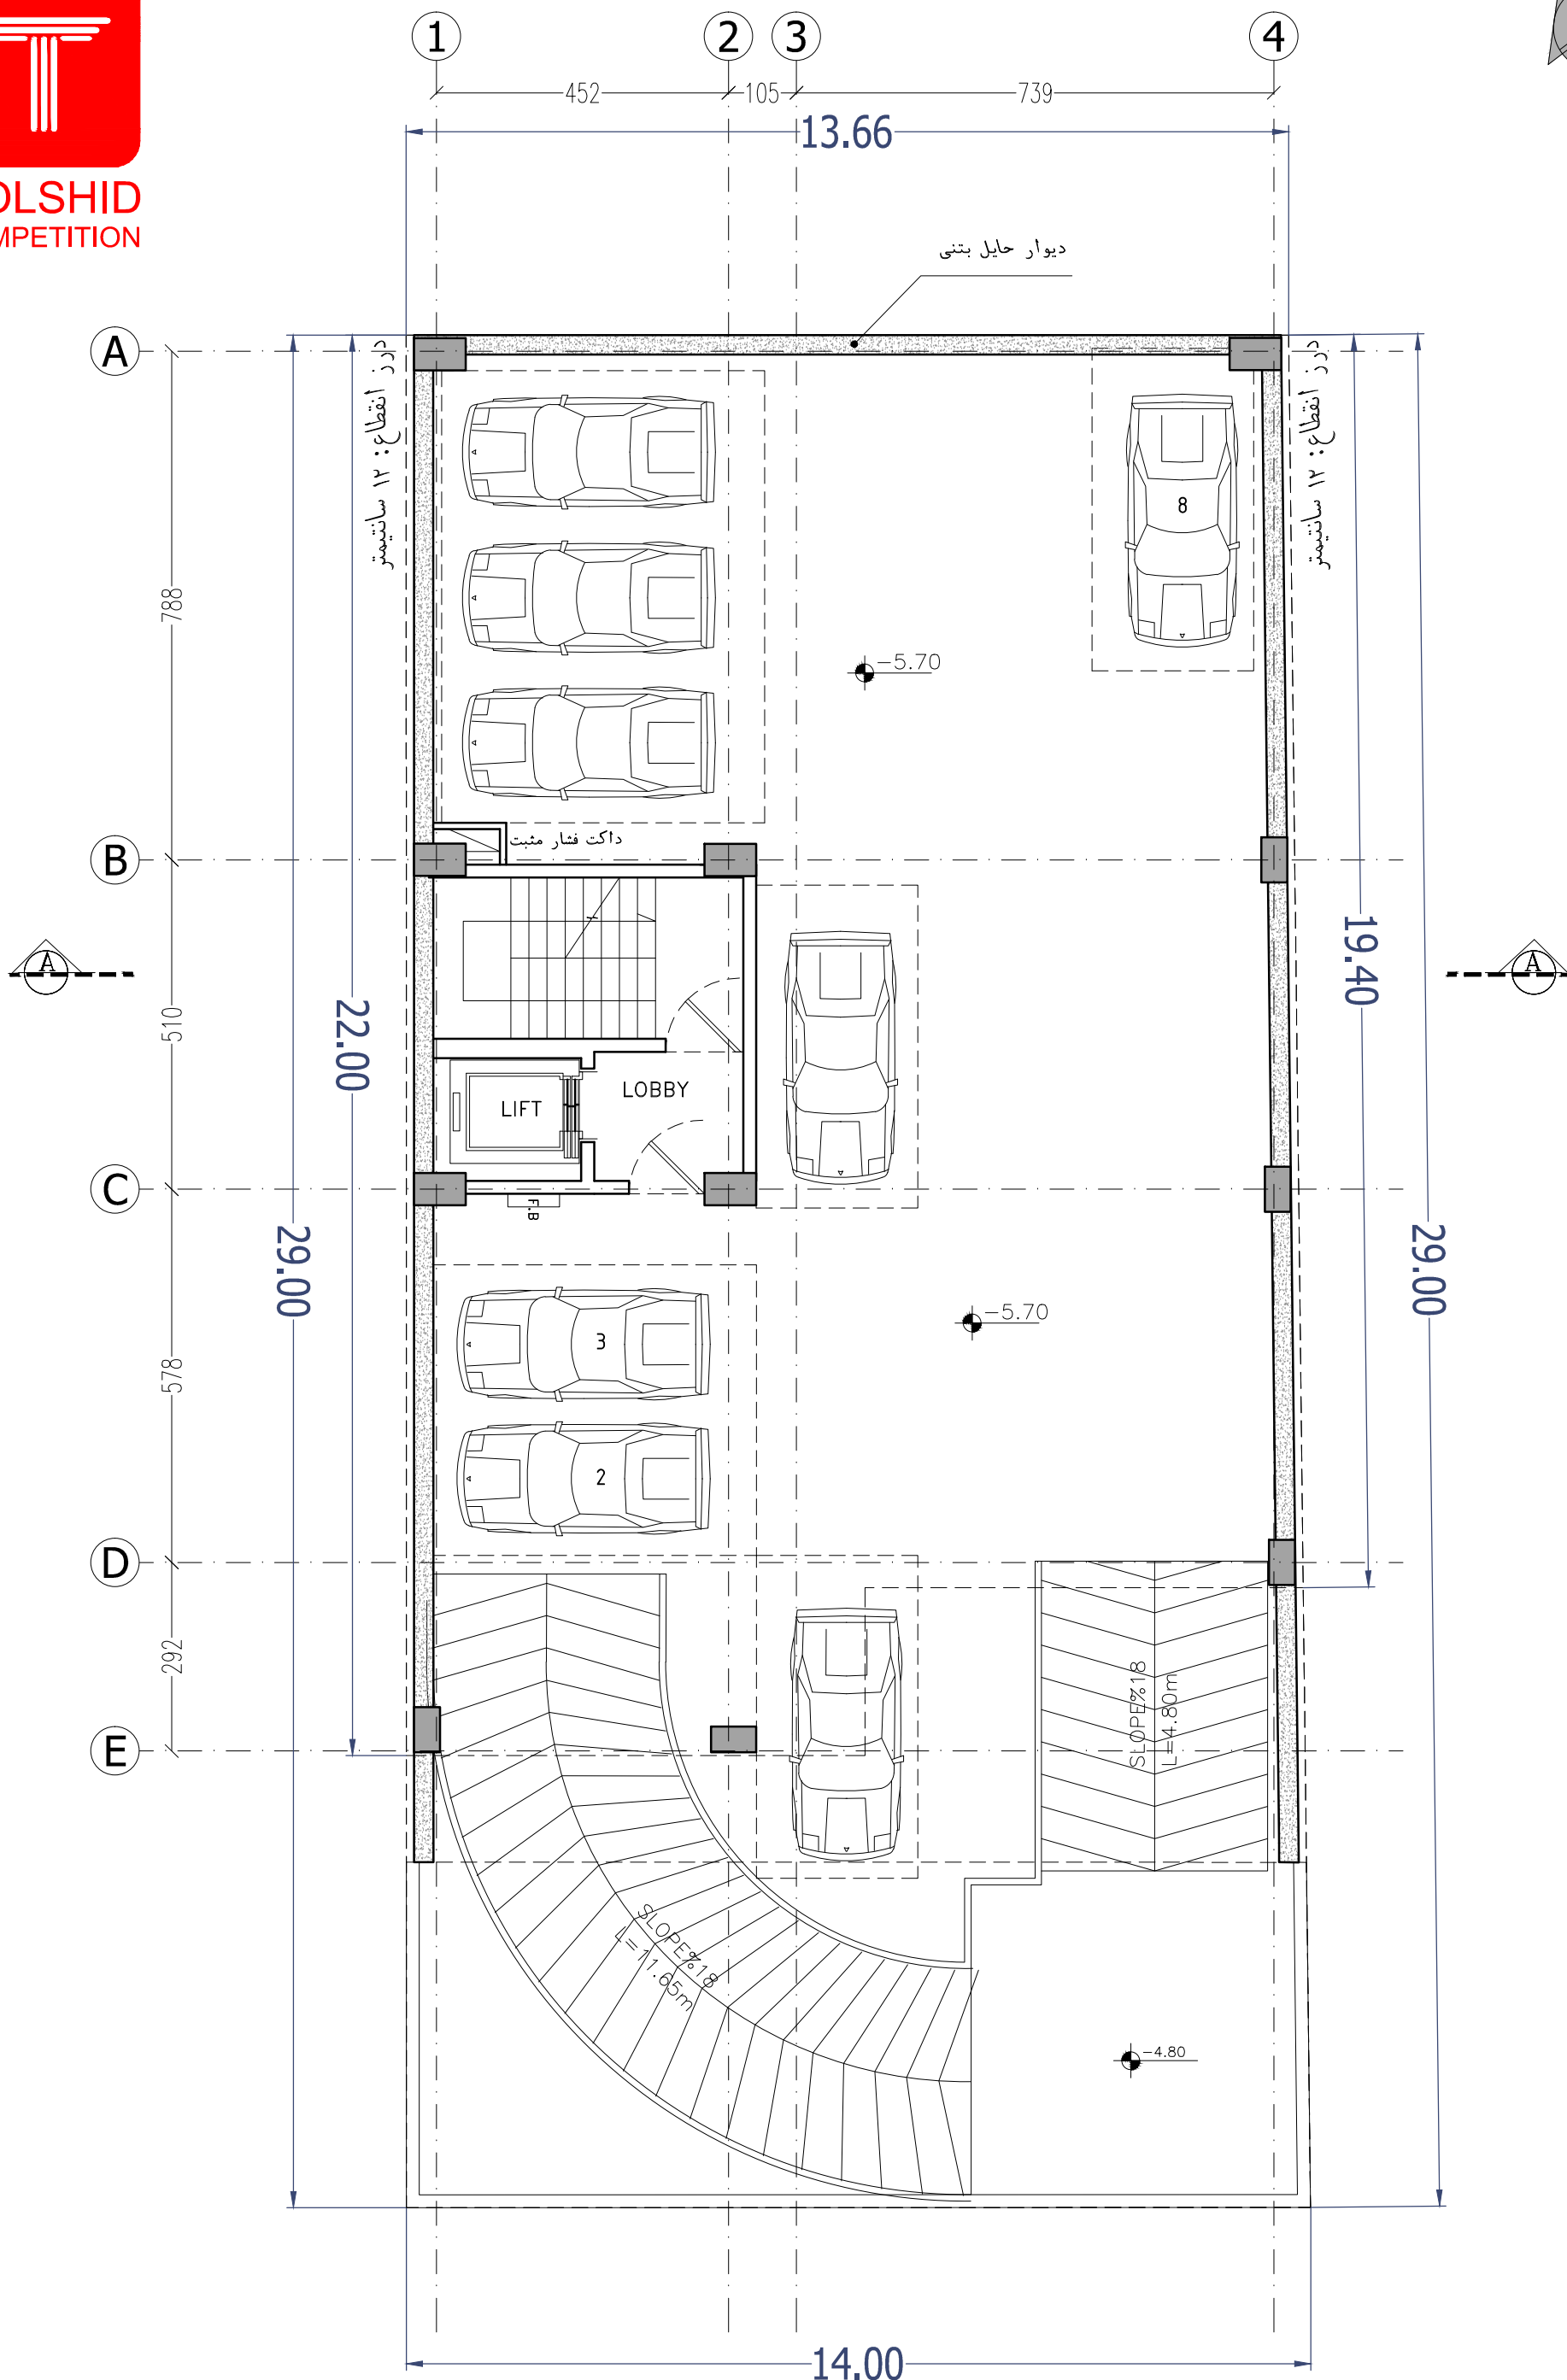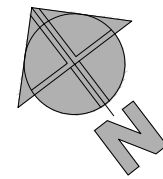





GOLSHID
COMPETITION

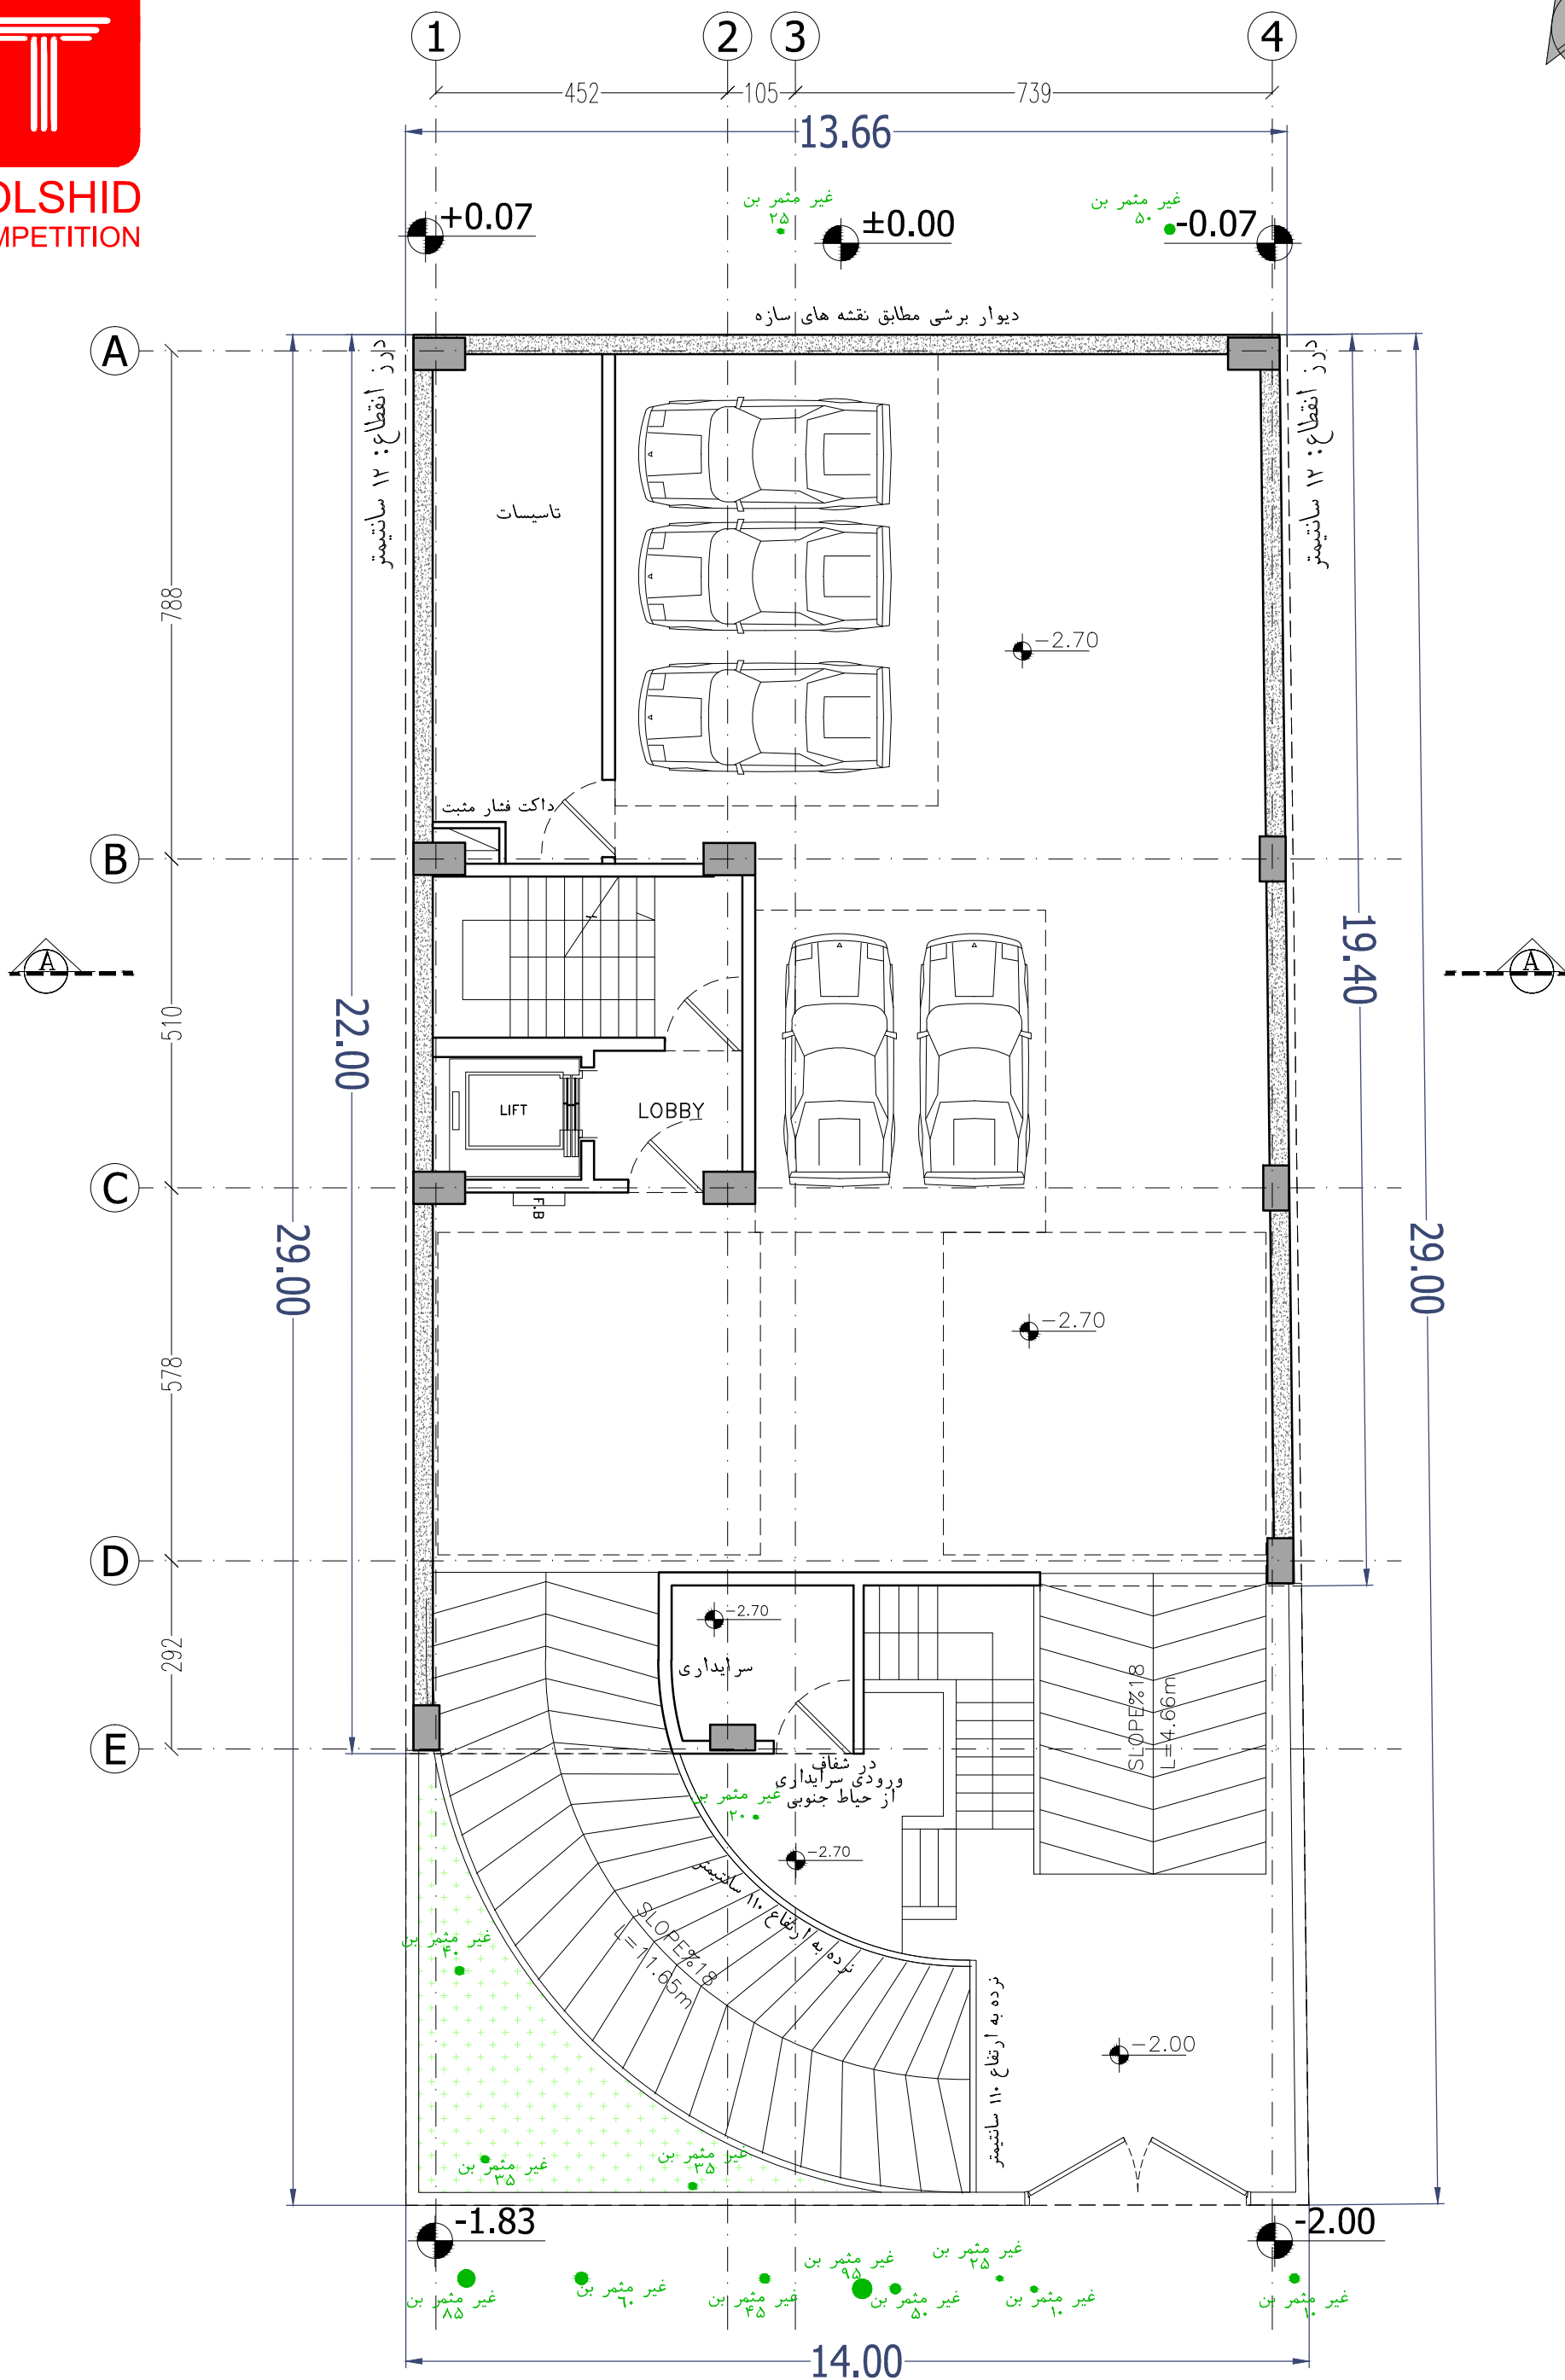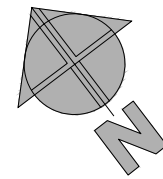






GOLSHID
COMPETITION

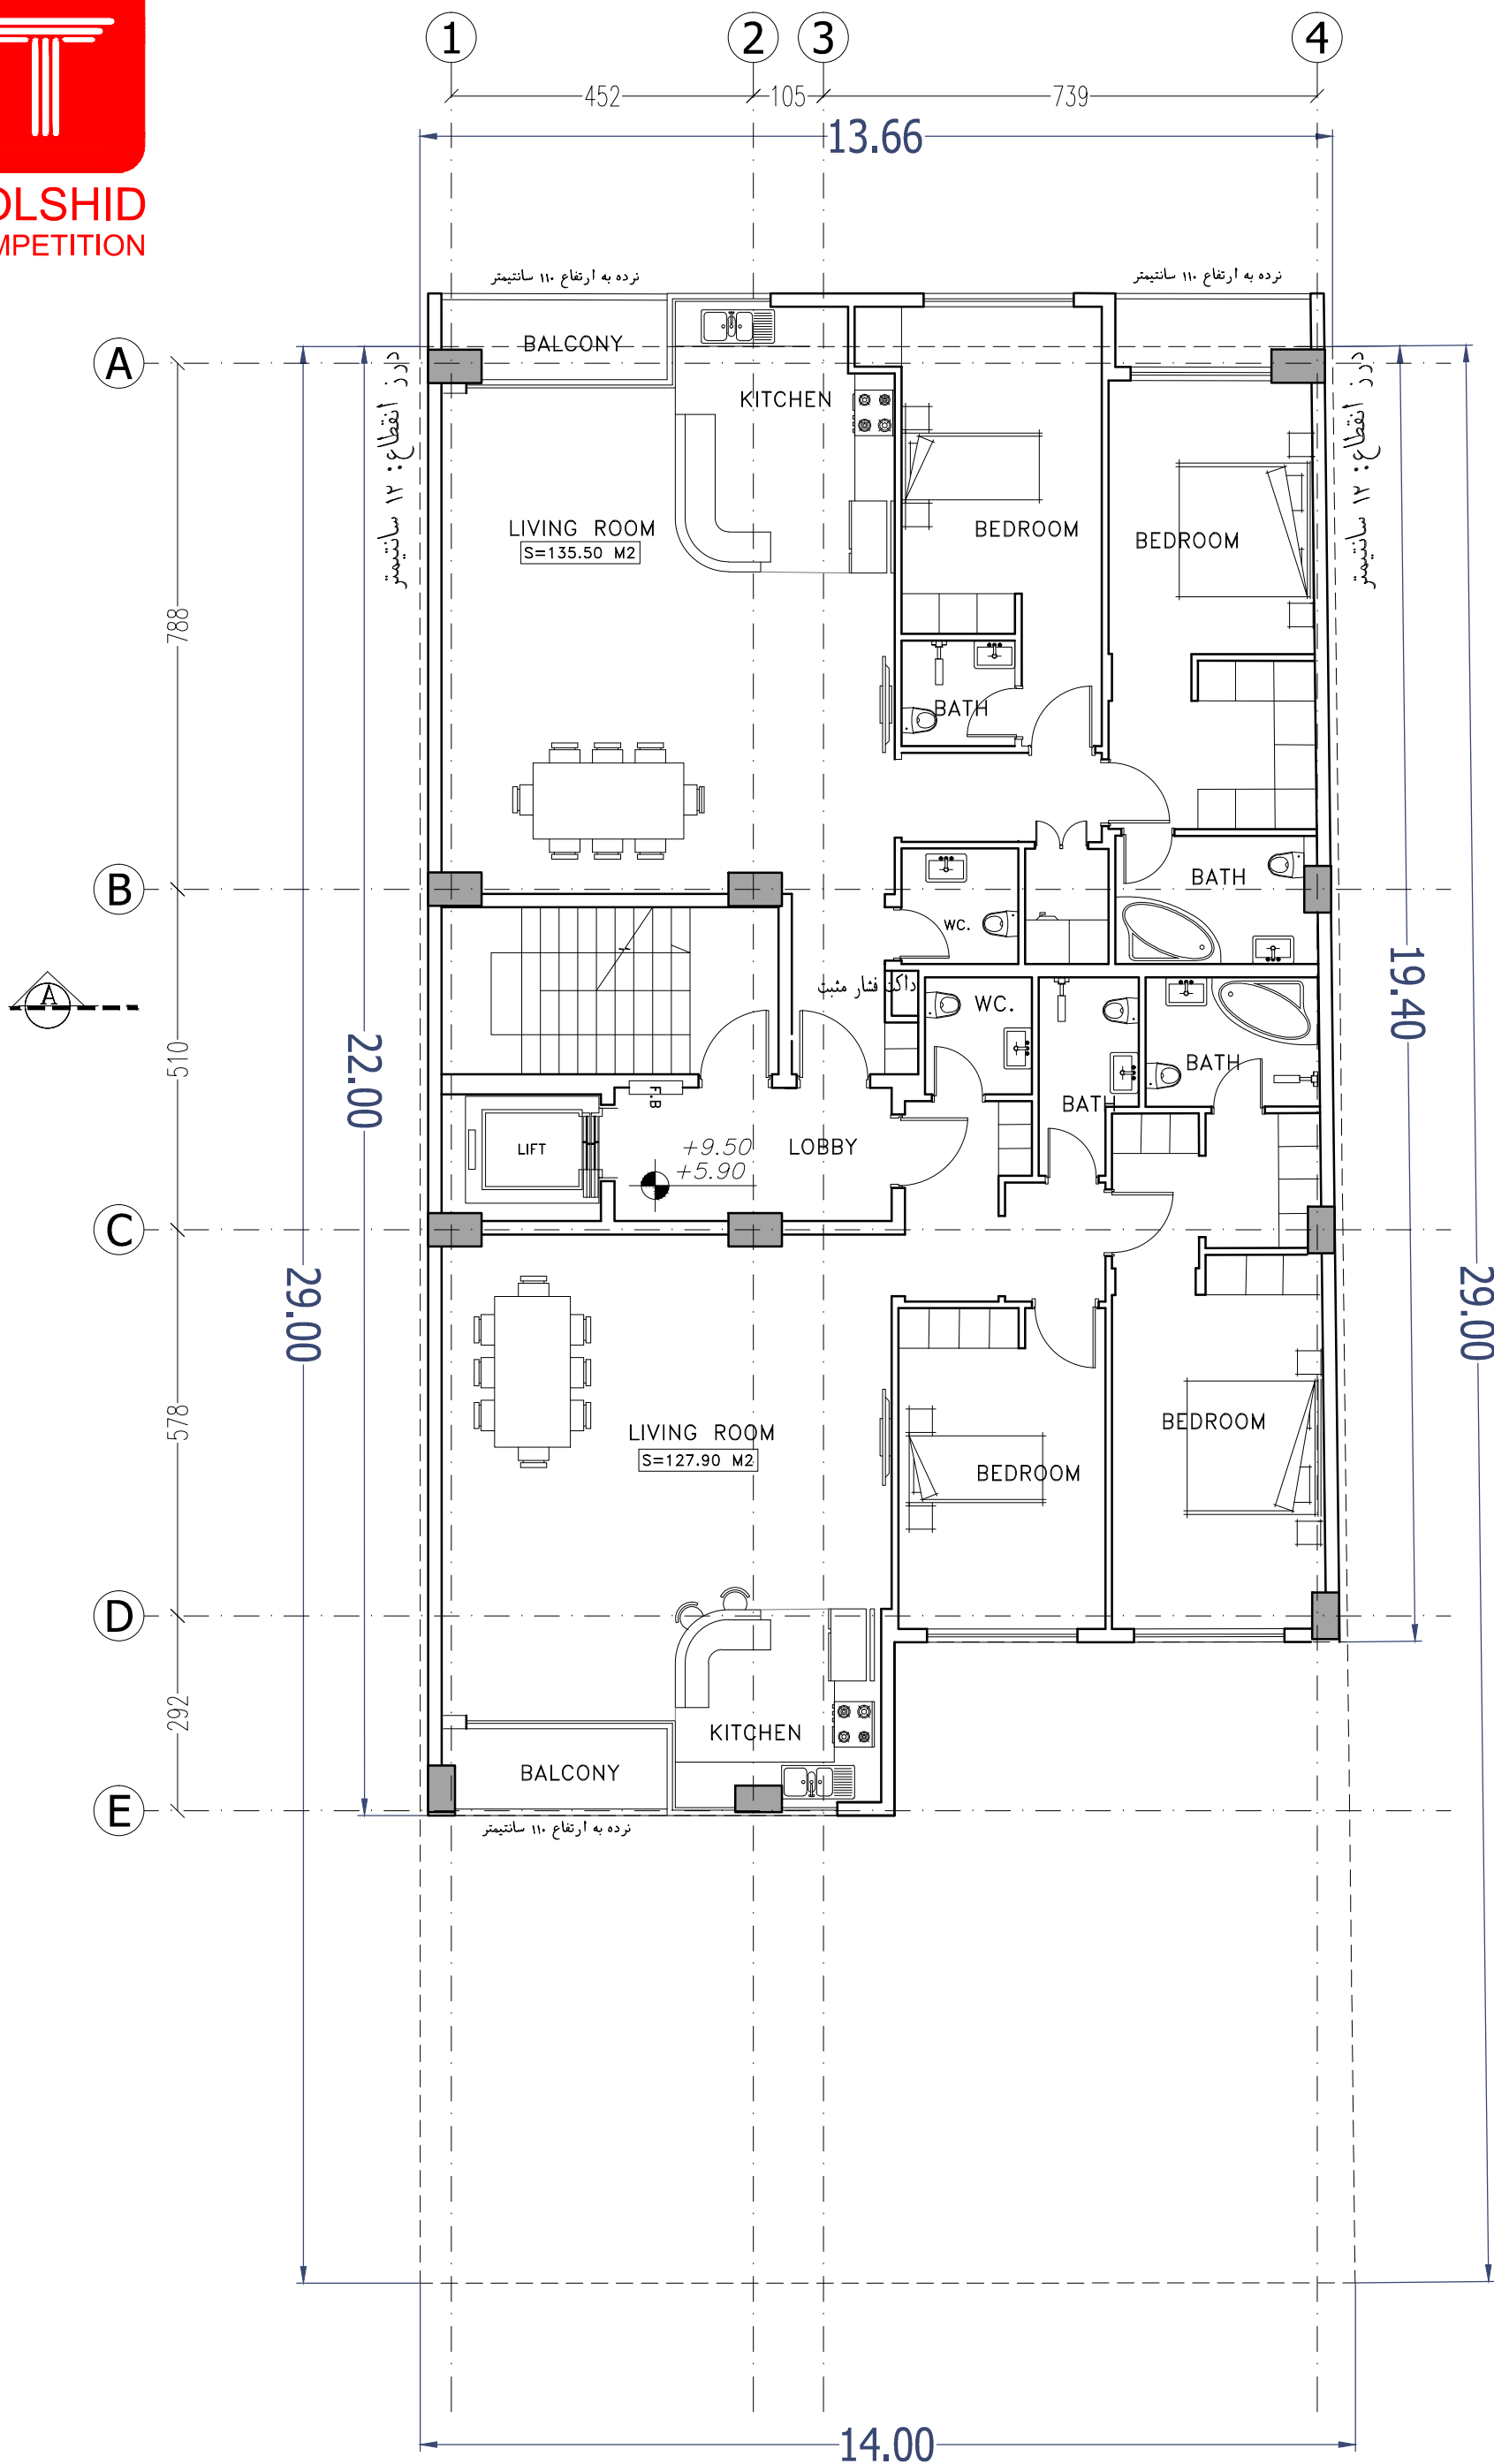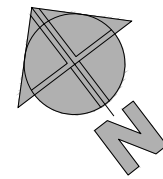







GOLSHID
COMPETITION

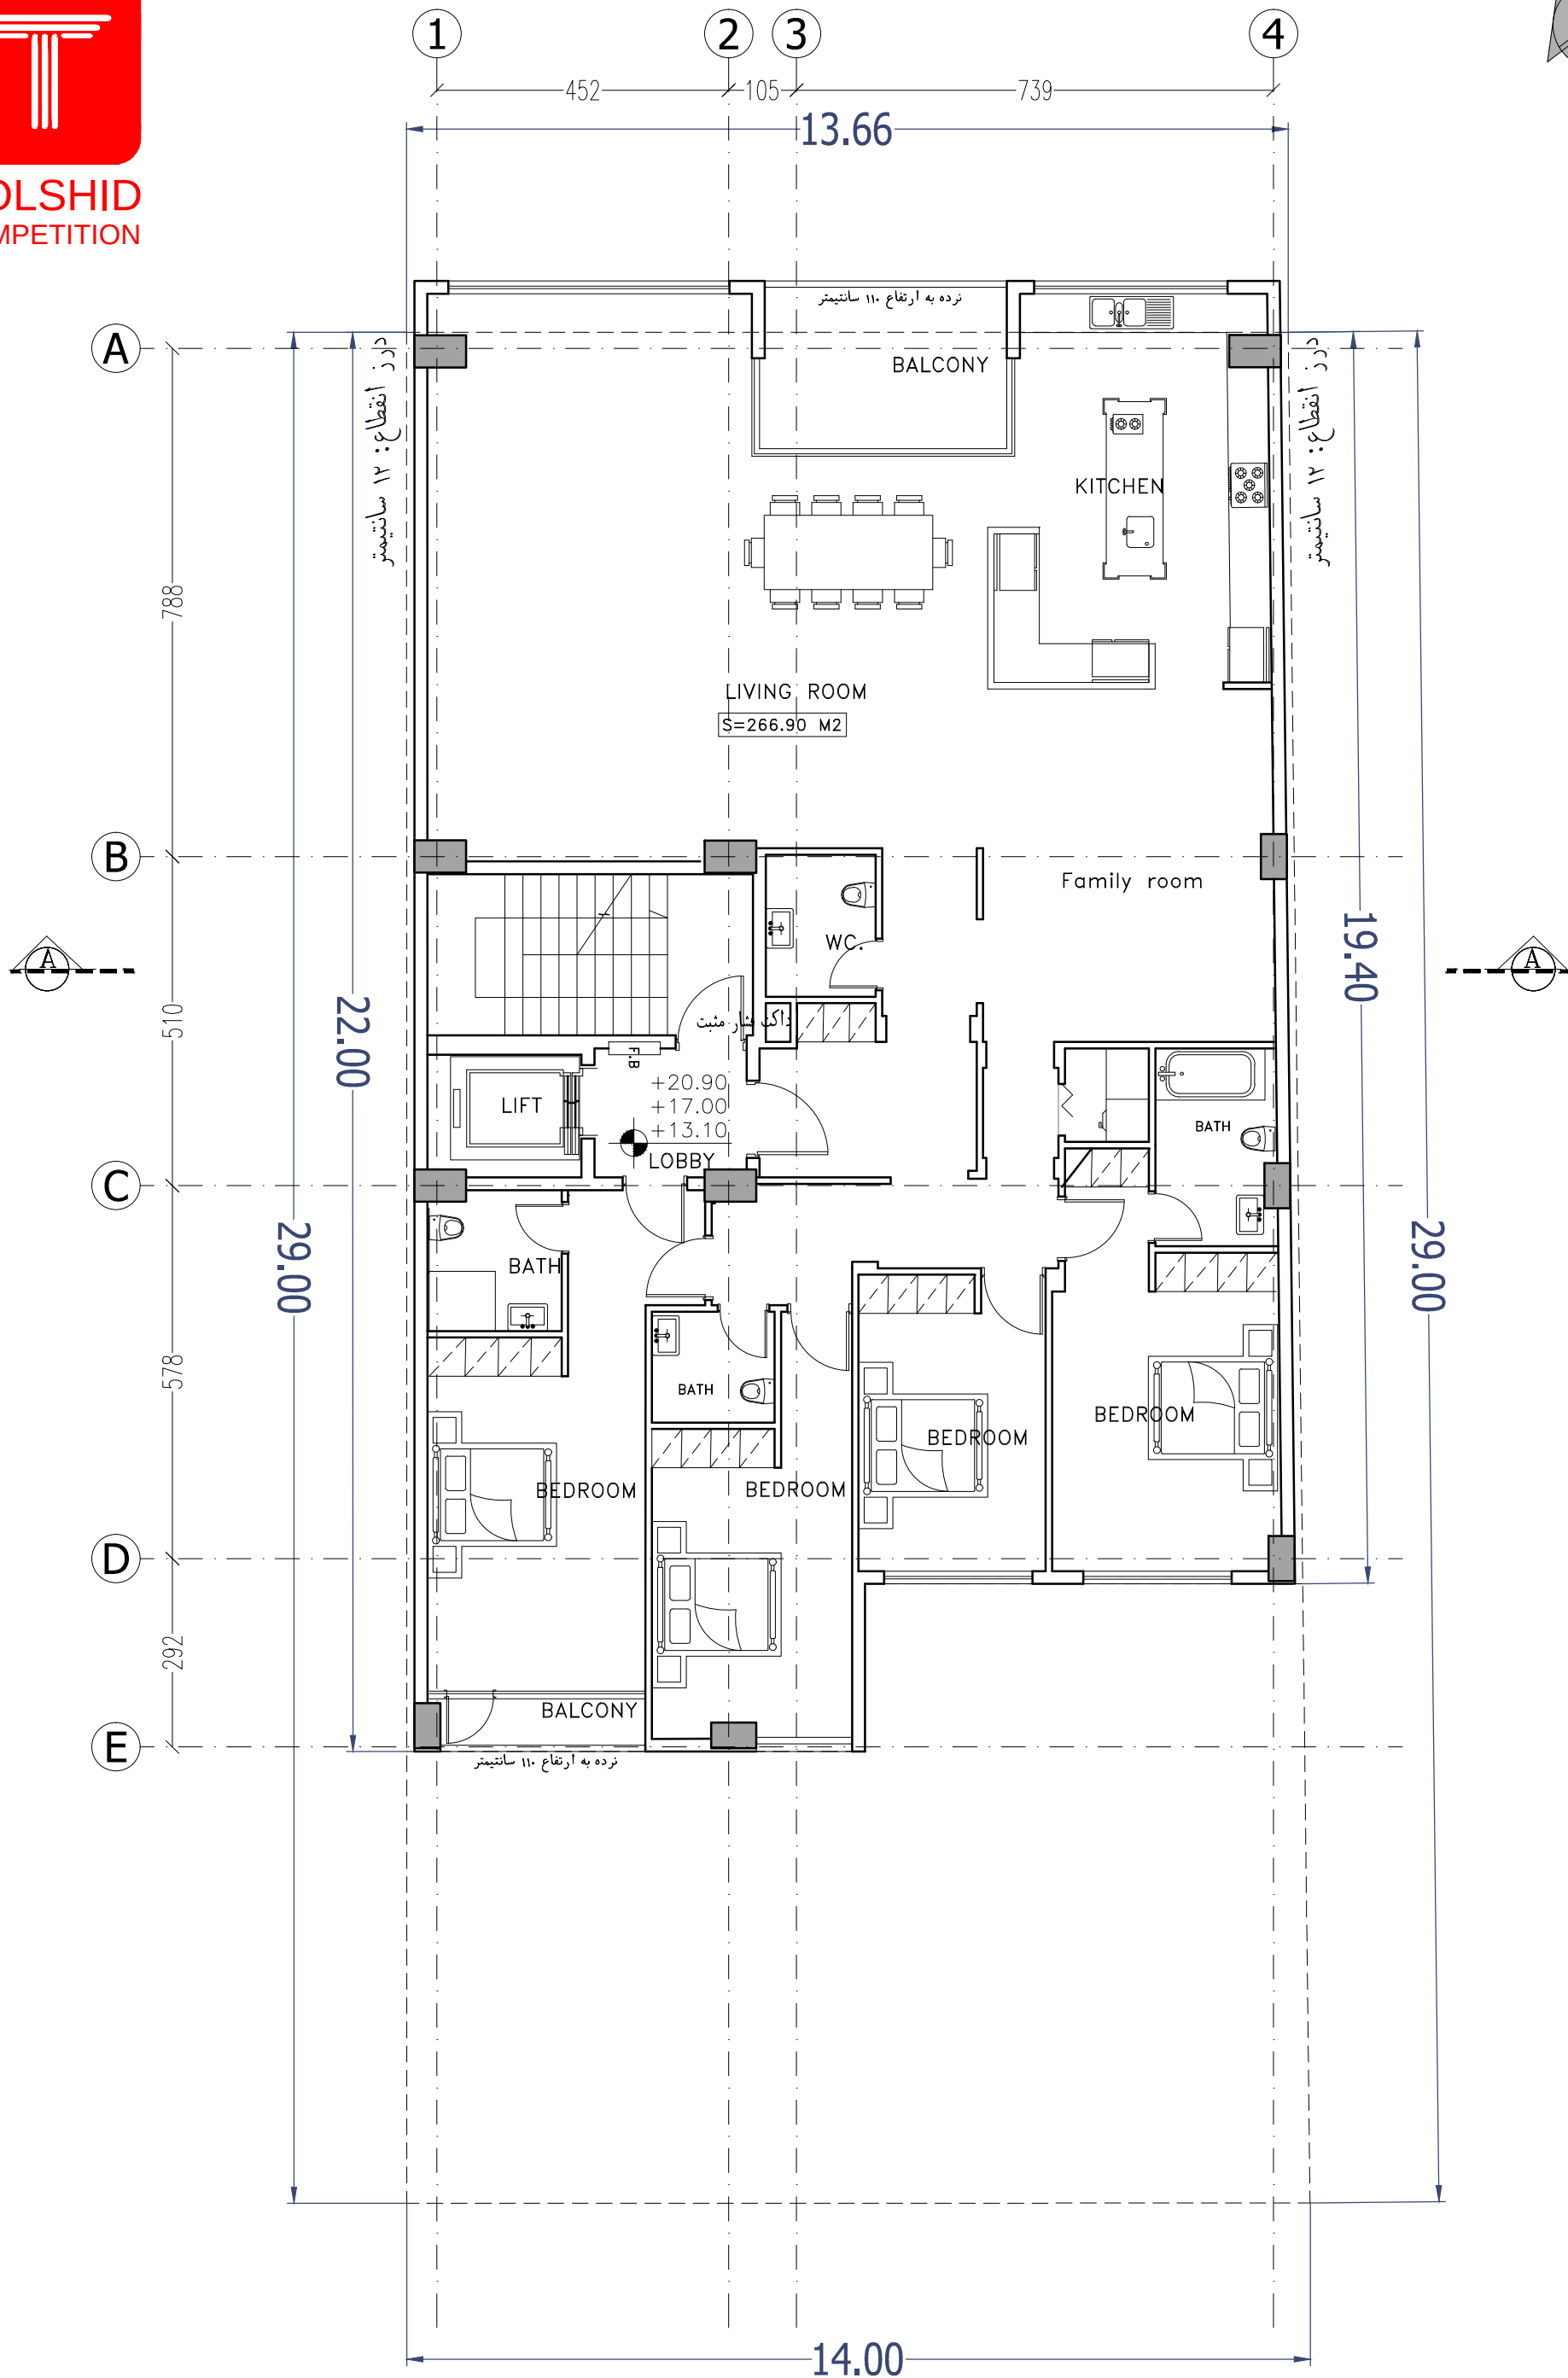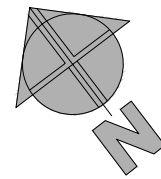

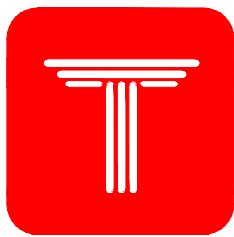

GOLSHID
COMPETITION

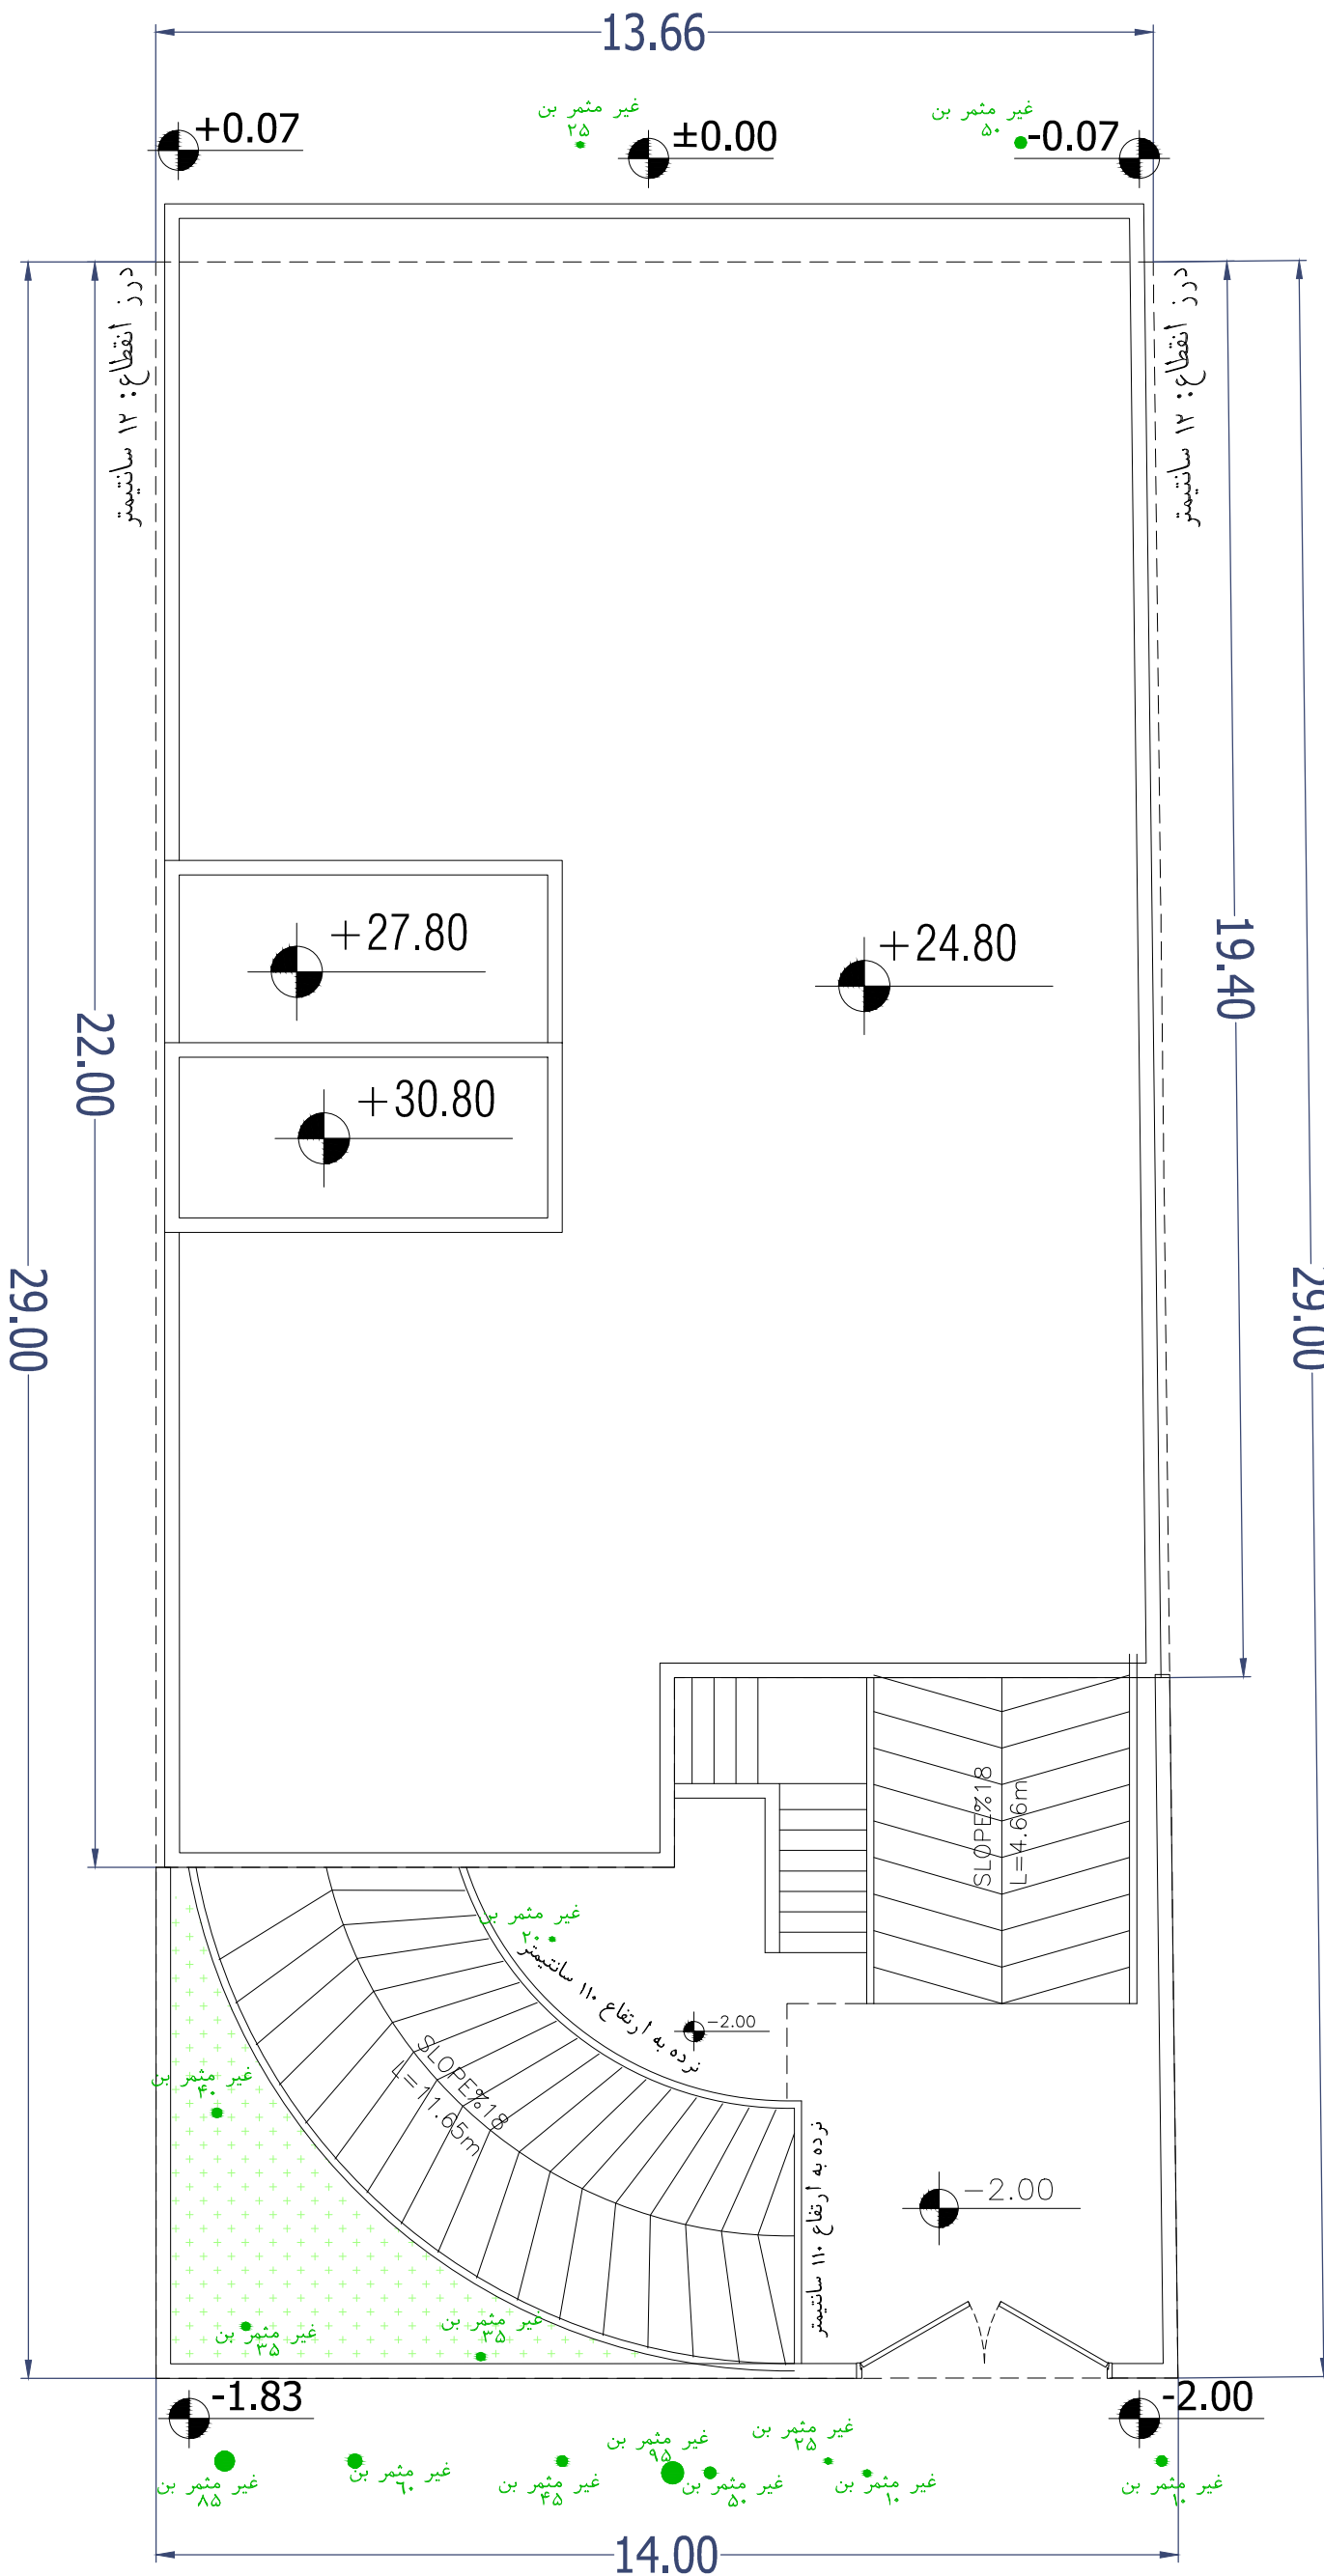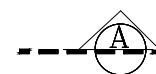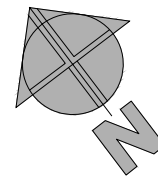

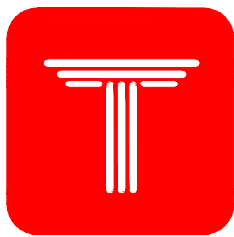

GOLSHID
COMPETITION

