

ARIS

Maps and Drawings

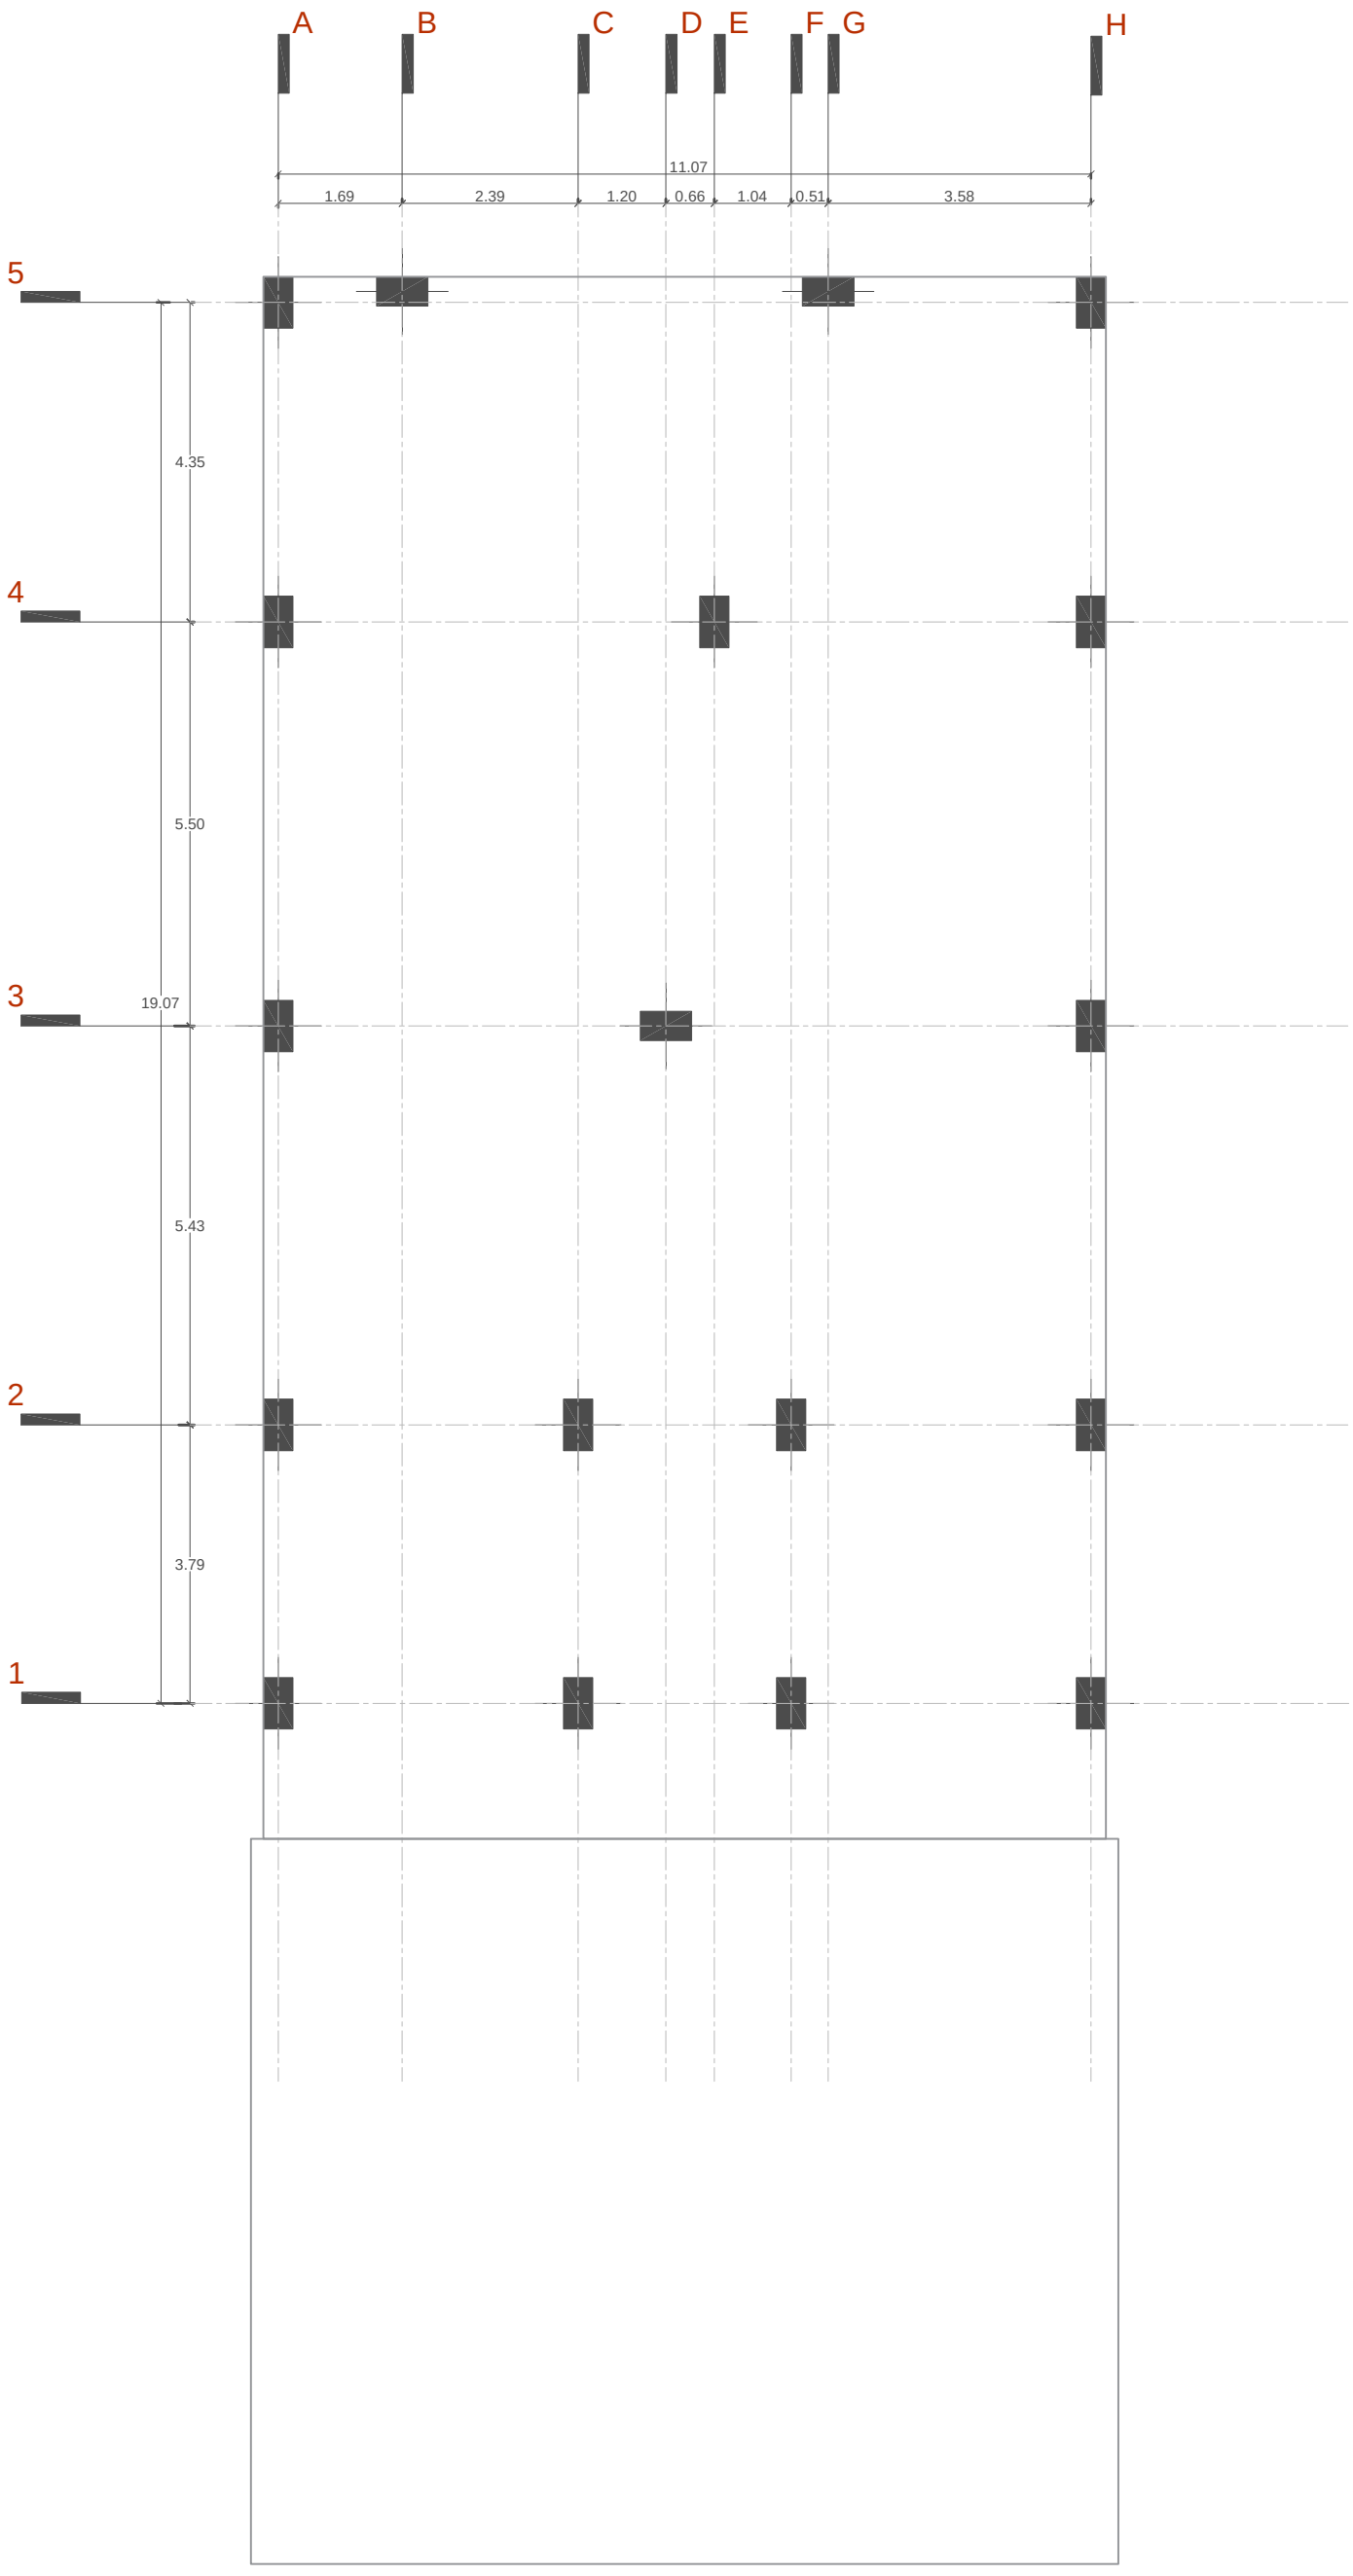

0 2m 4m 10m 1m 3m 5m 15m


Column Layout Plan

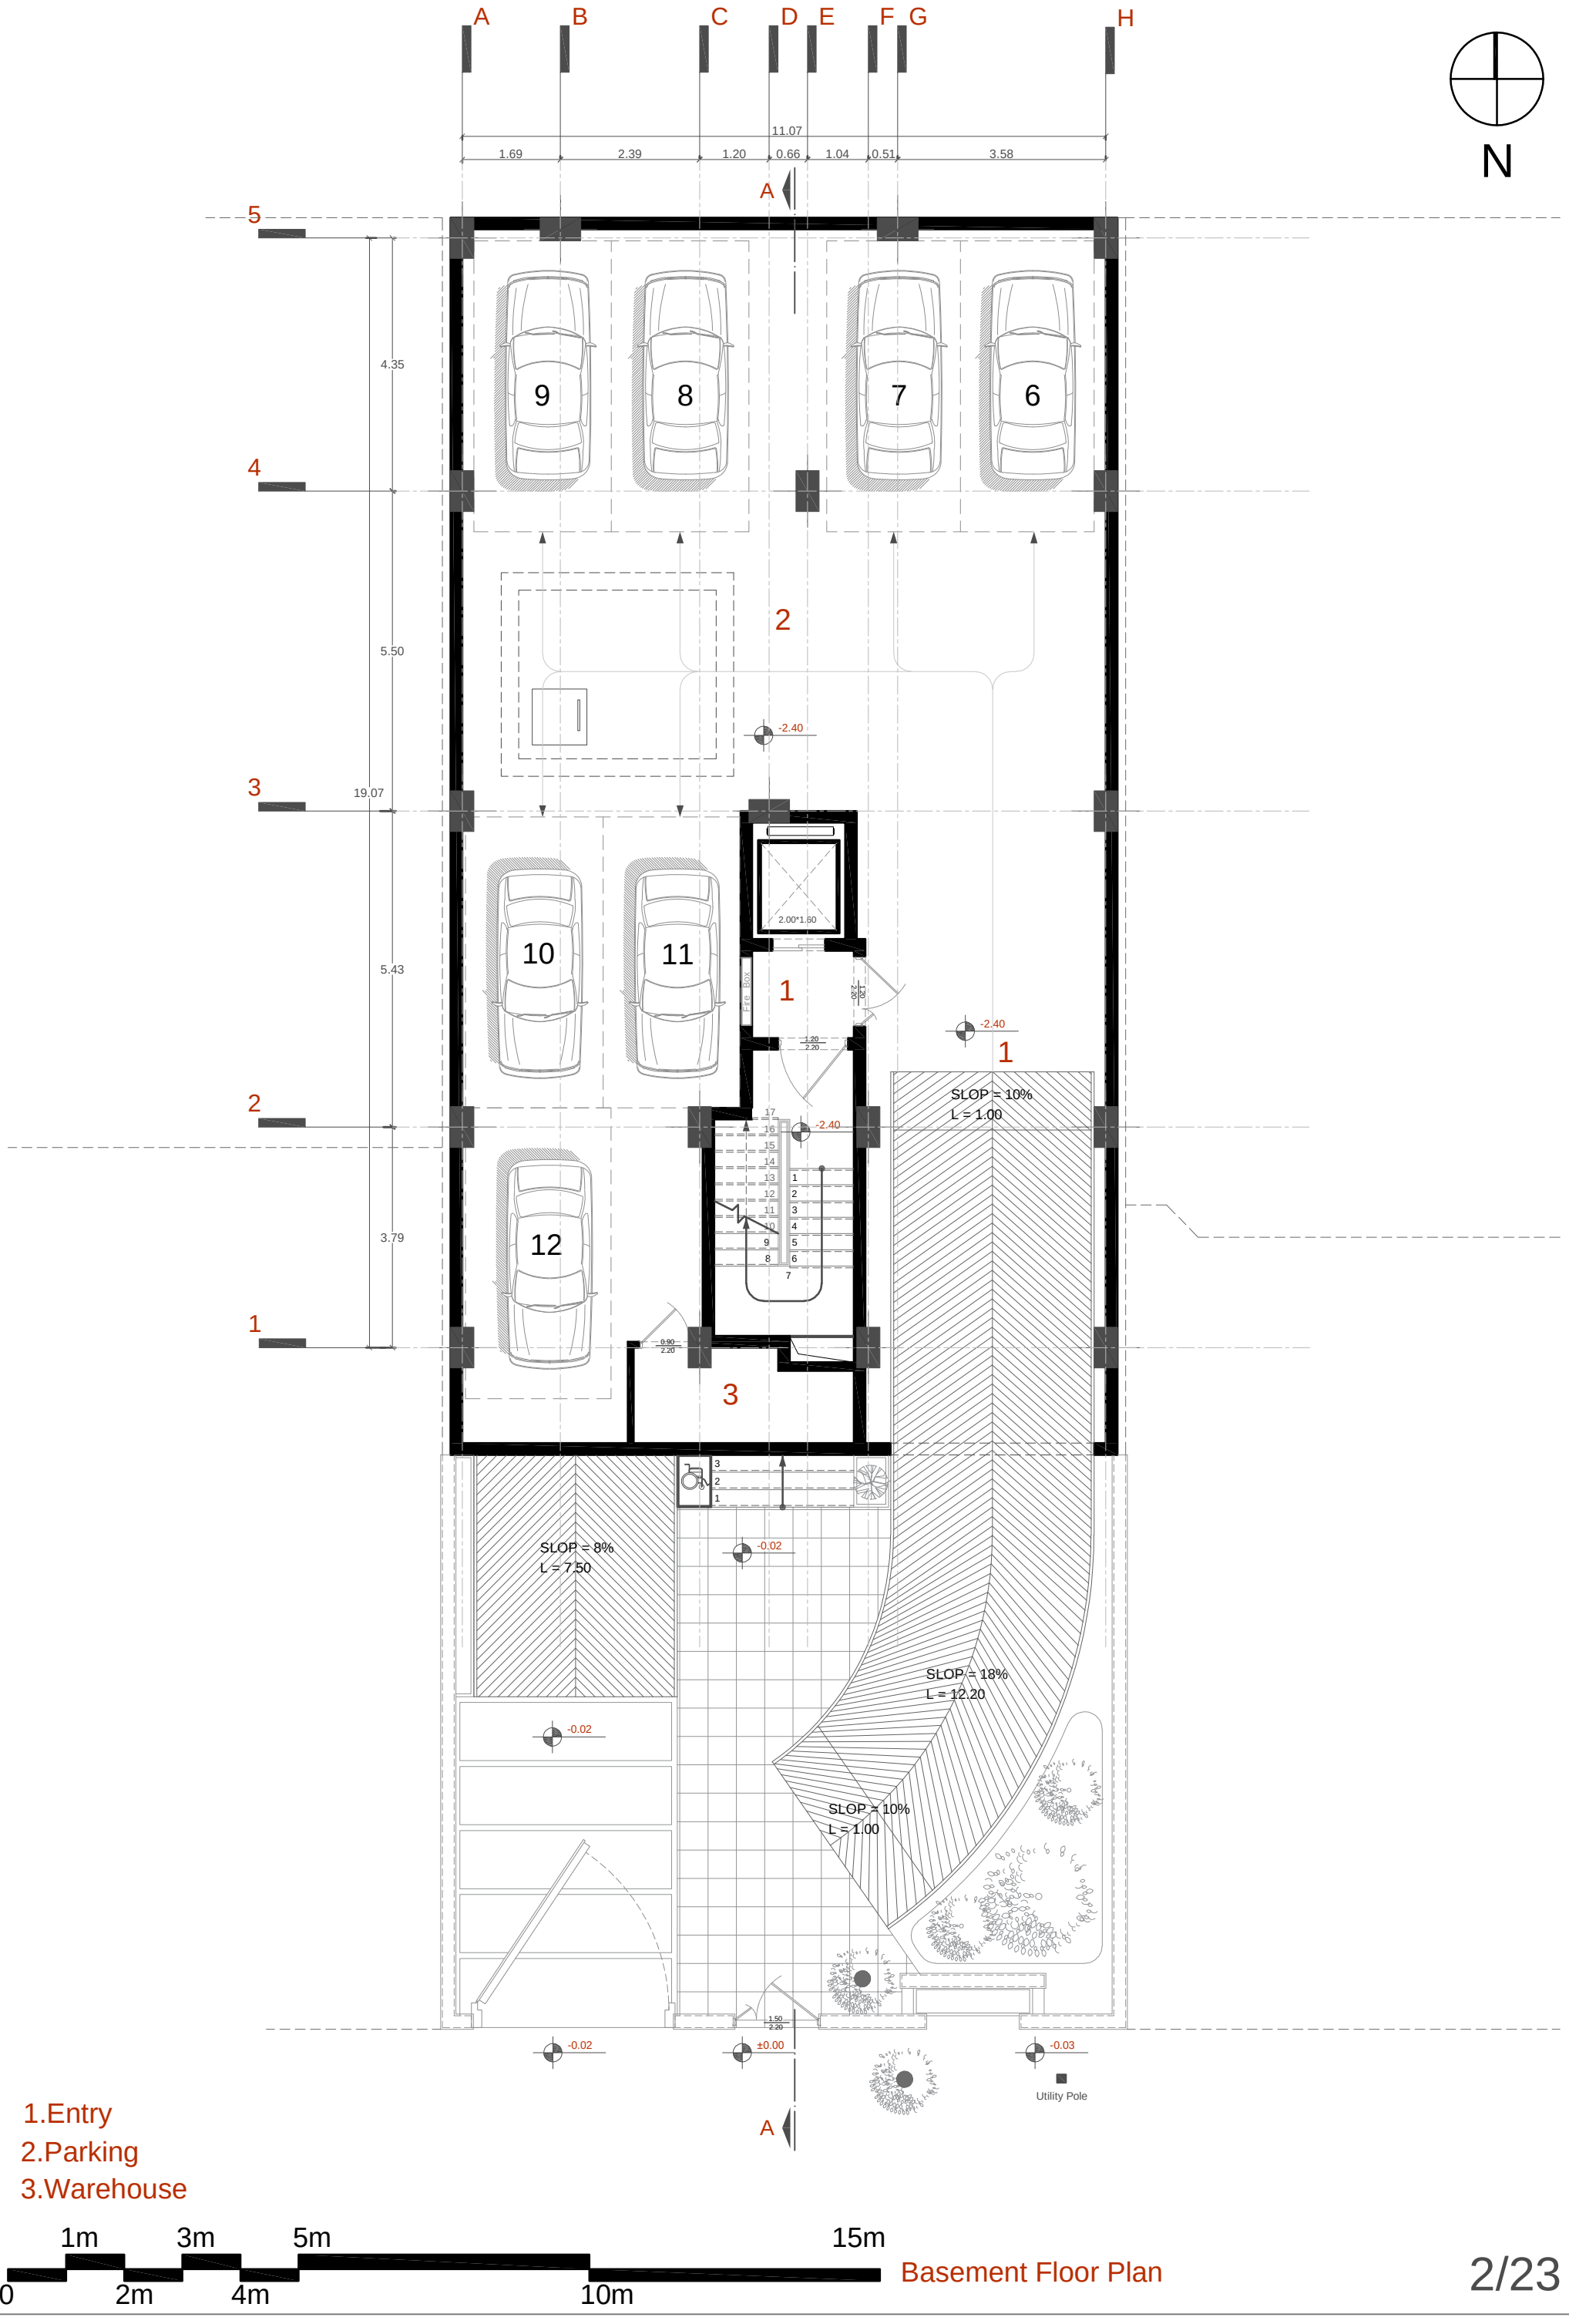

1.Entry
2.Parking
3.Warehouse

0 1m 2m 3m 4m 5m 10m 15m


Basement Floor Plan

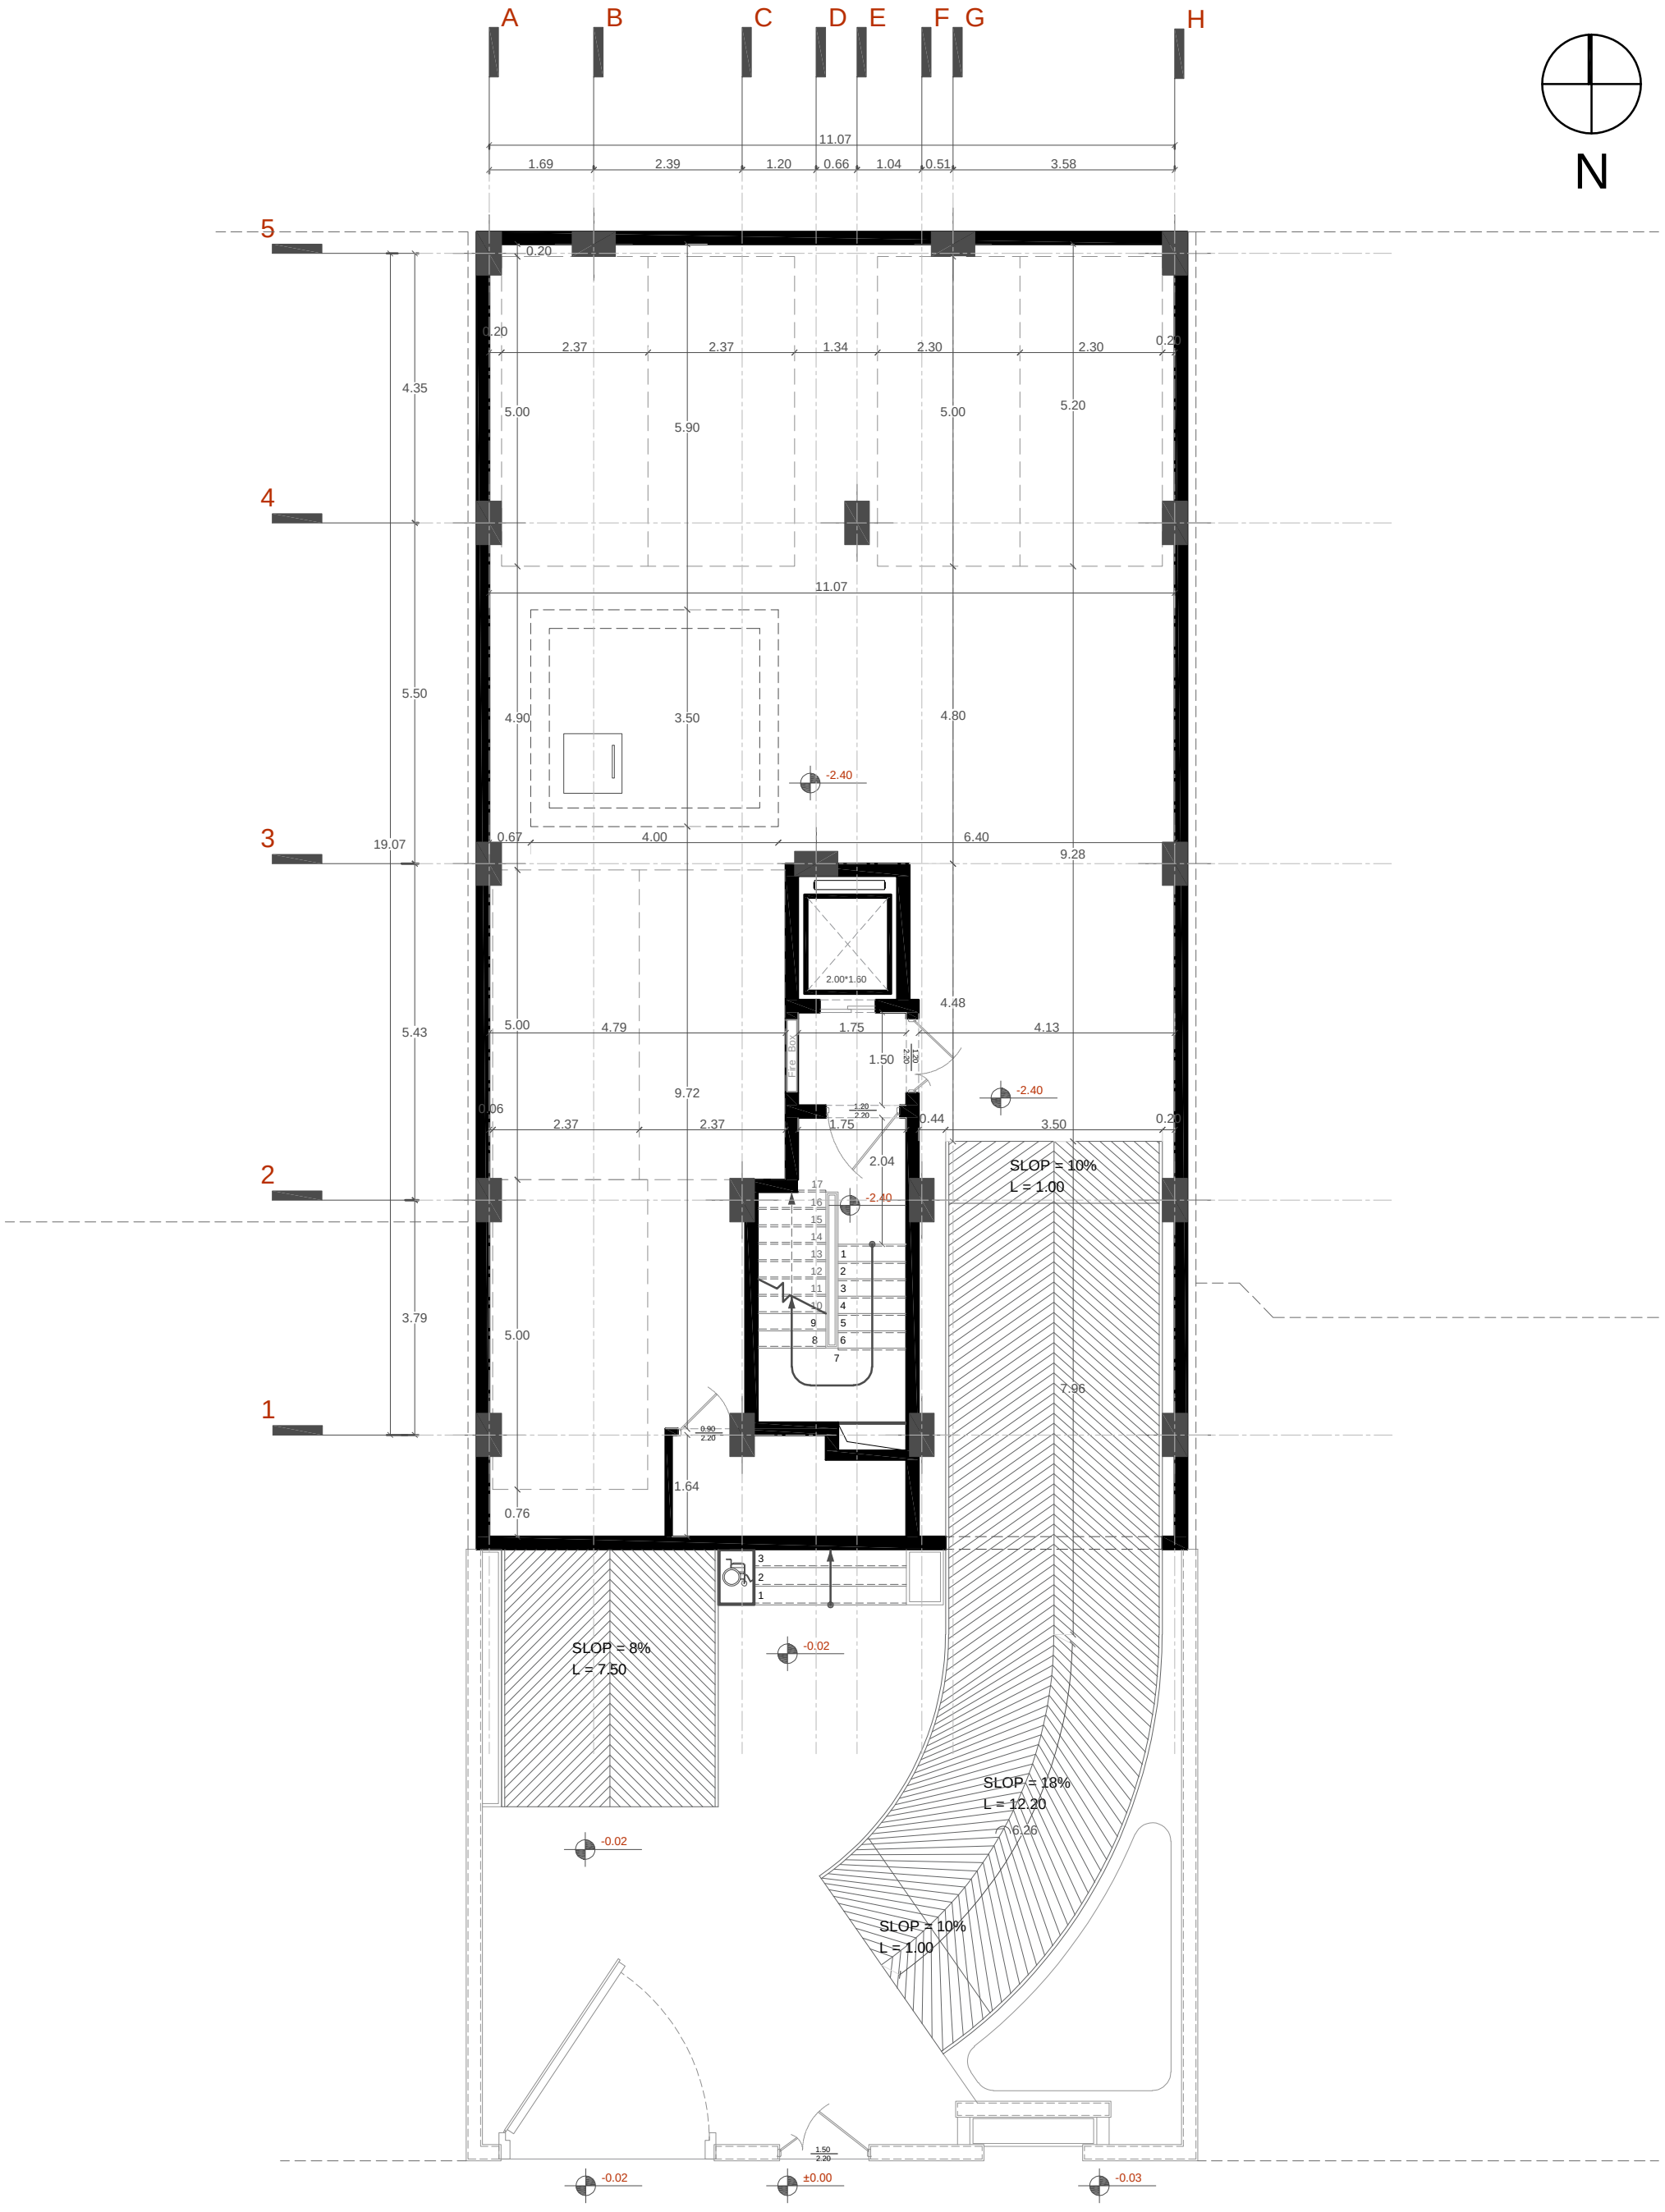

1.Entry
2.Parking
3.Warehouse

0 1m 2m 3m 4m 5m 10m 15m


Basement Floor Plan

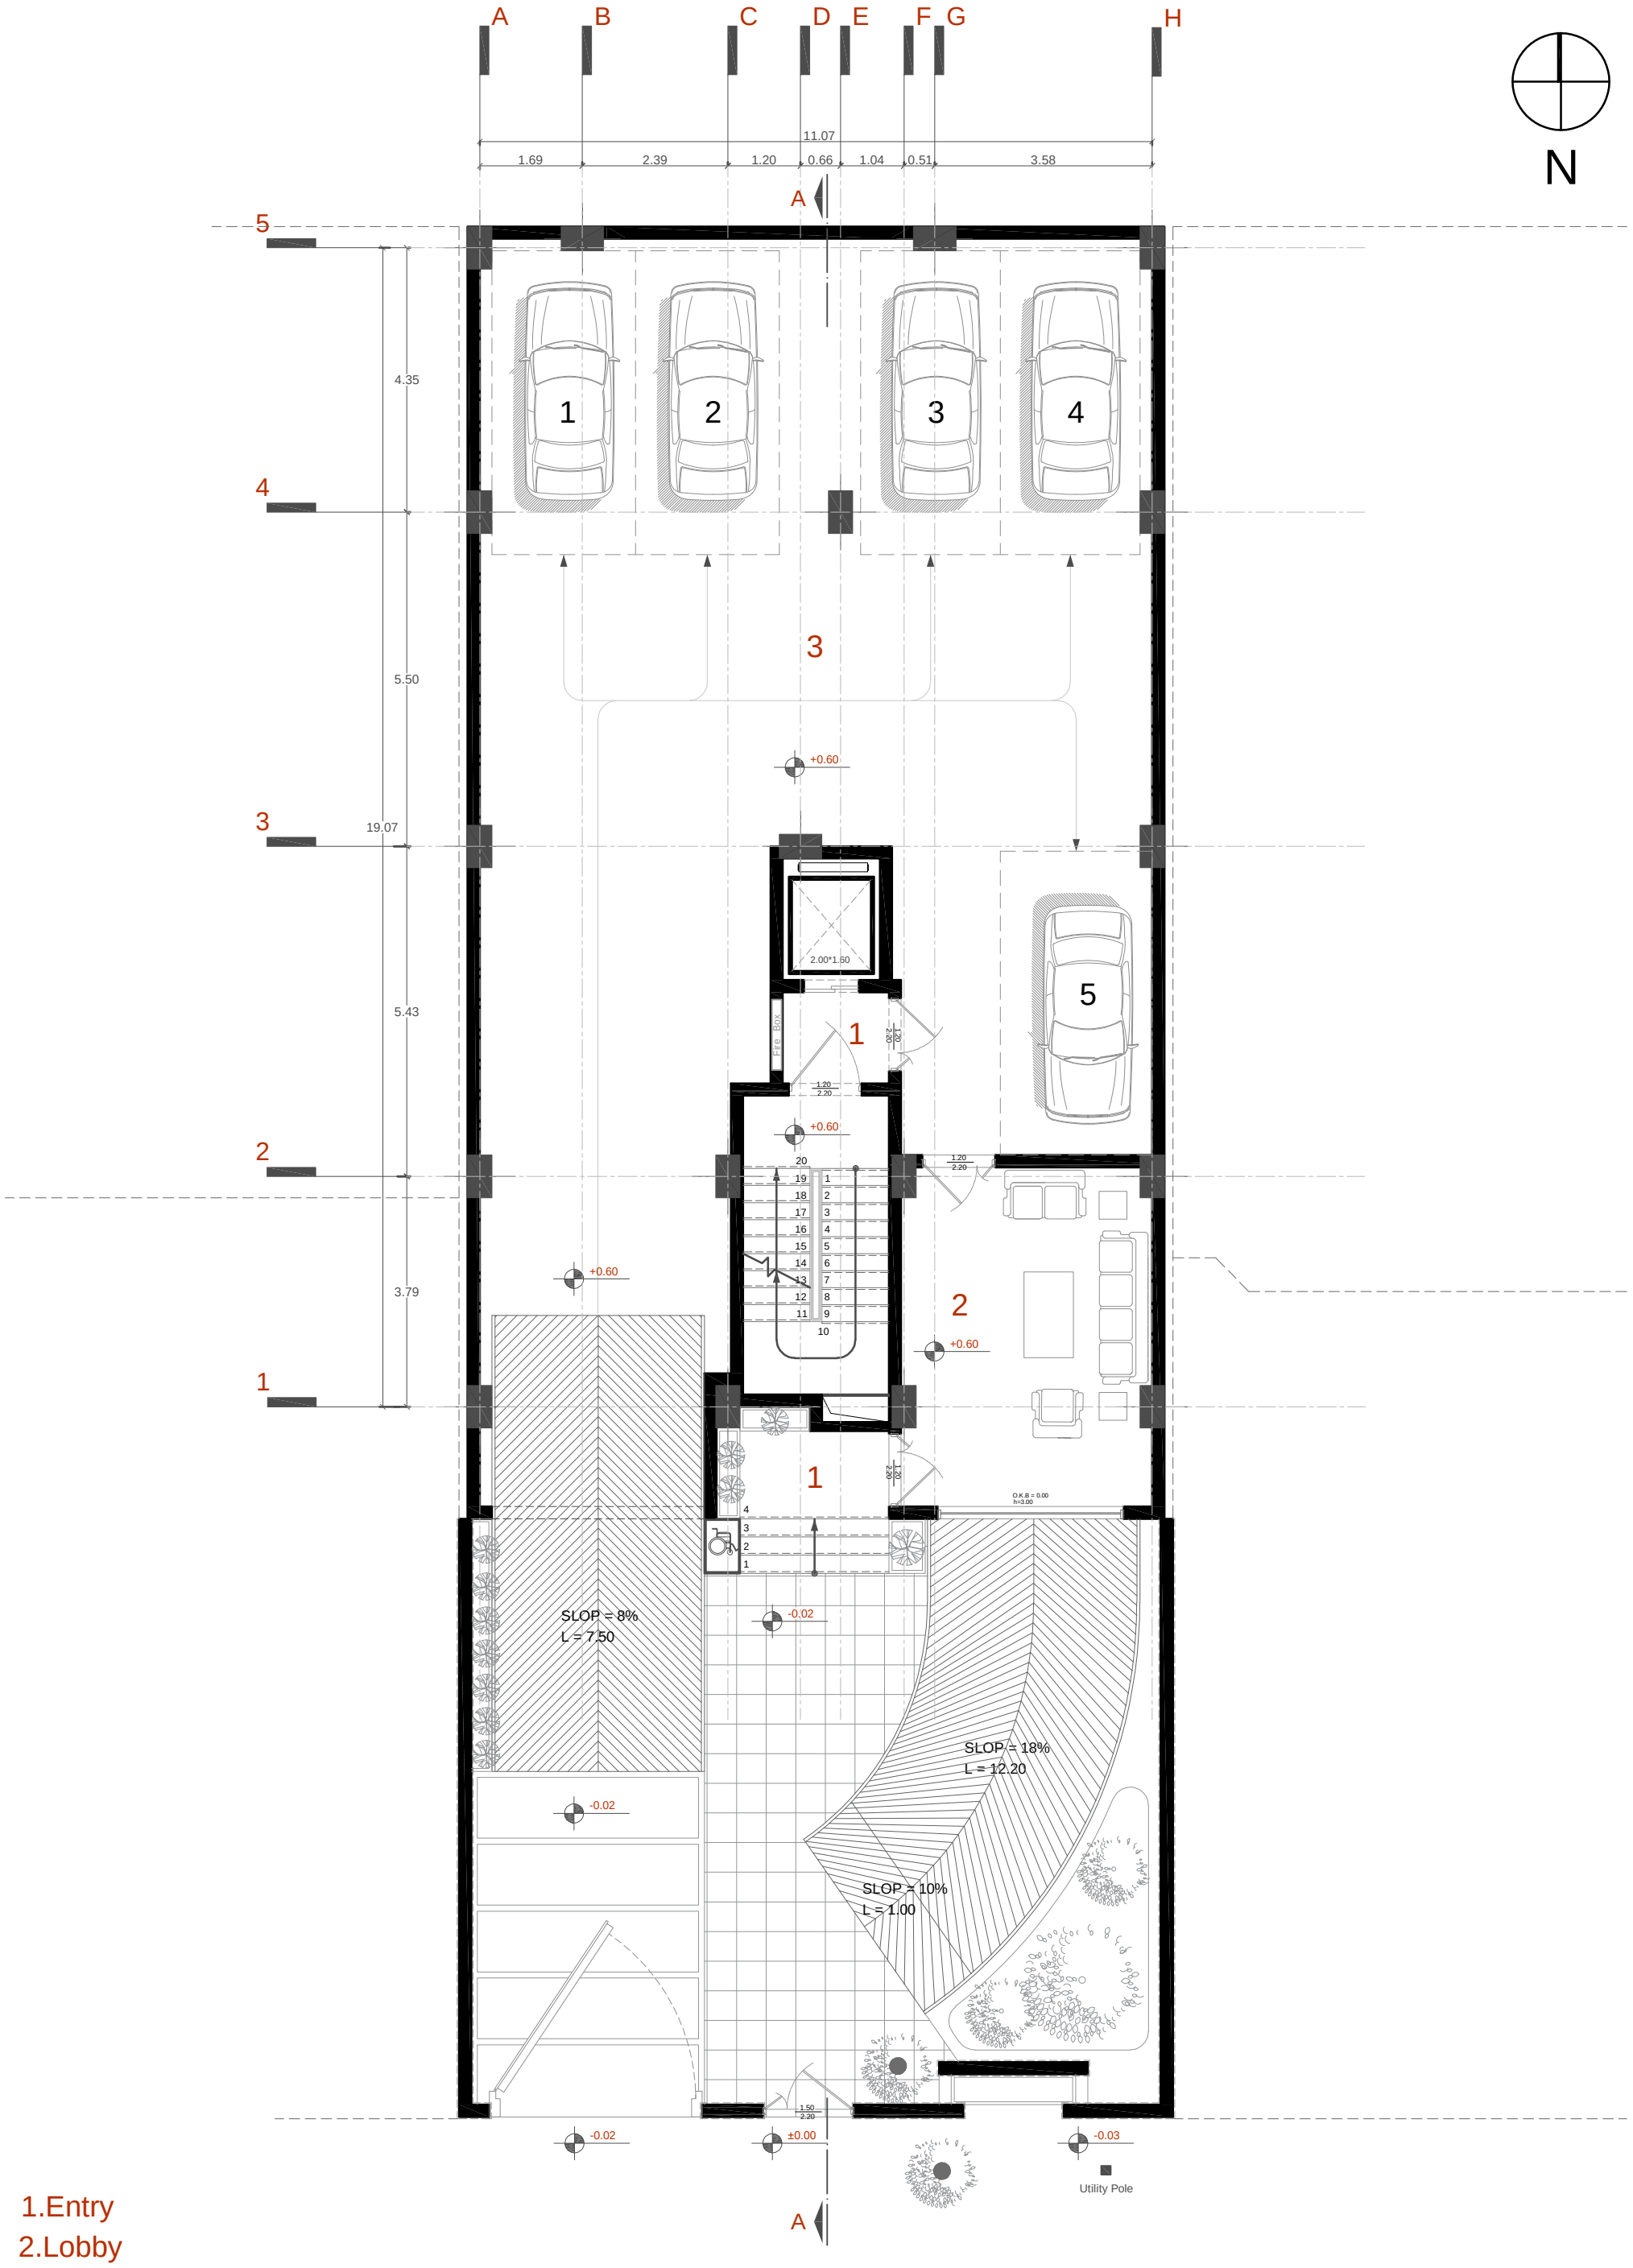

1.Entry
2.Lobby
3.Parking

0 1m 2m 3m 4m 5m 10m 15m

Ground Floor Plan

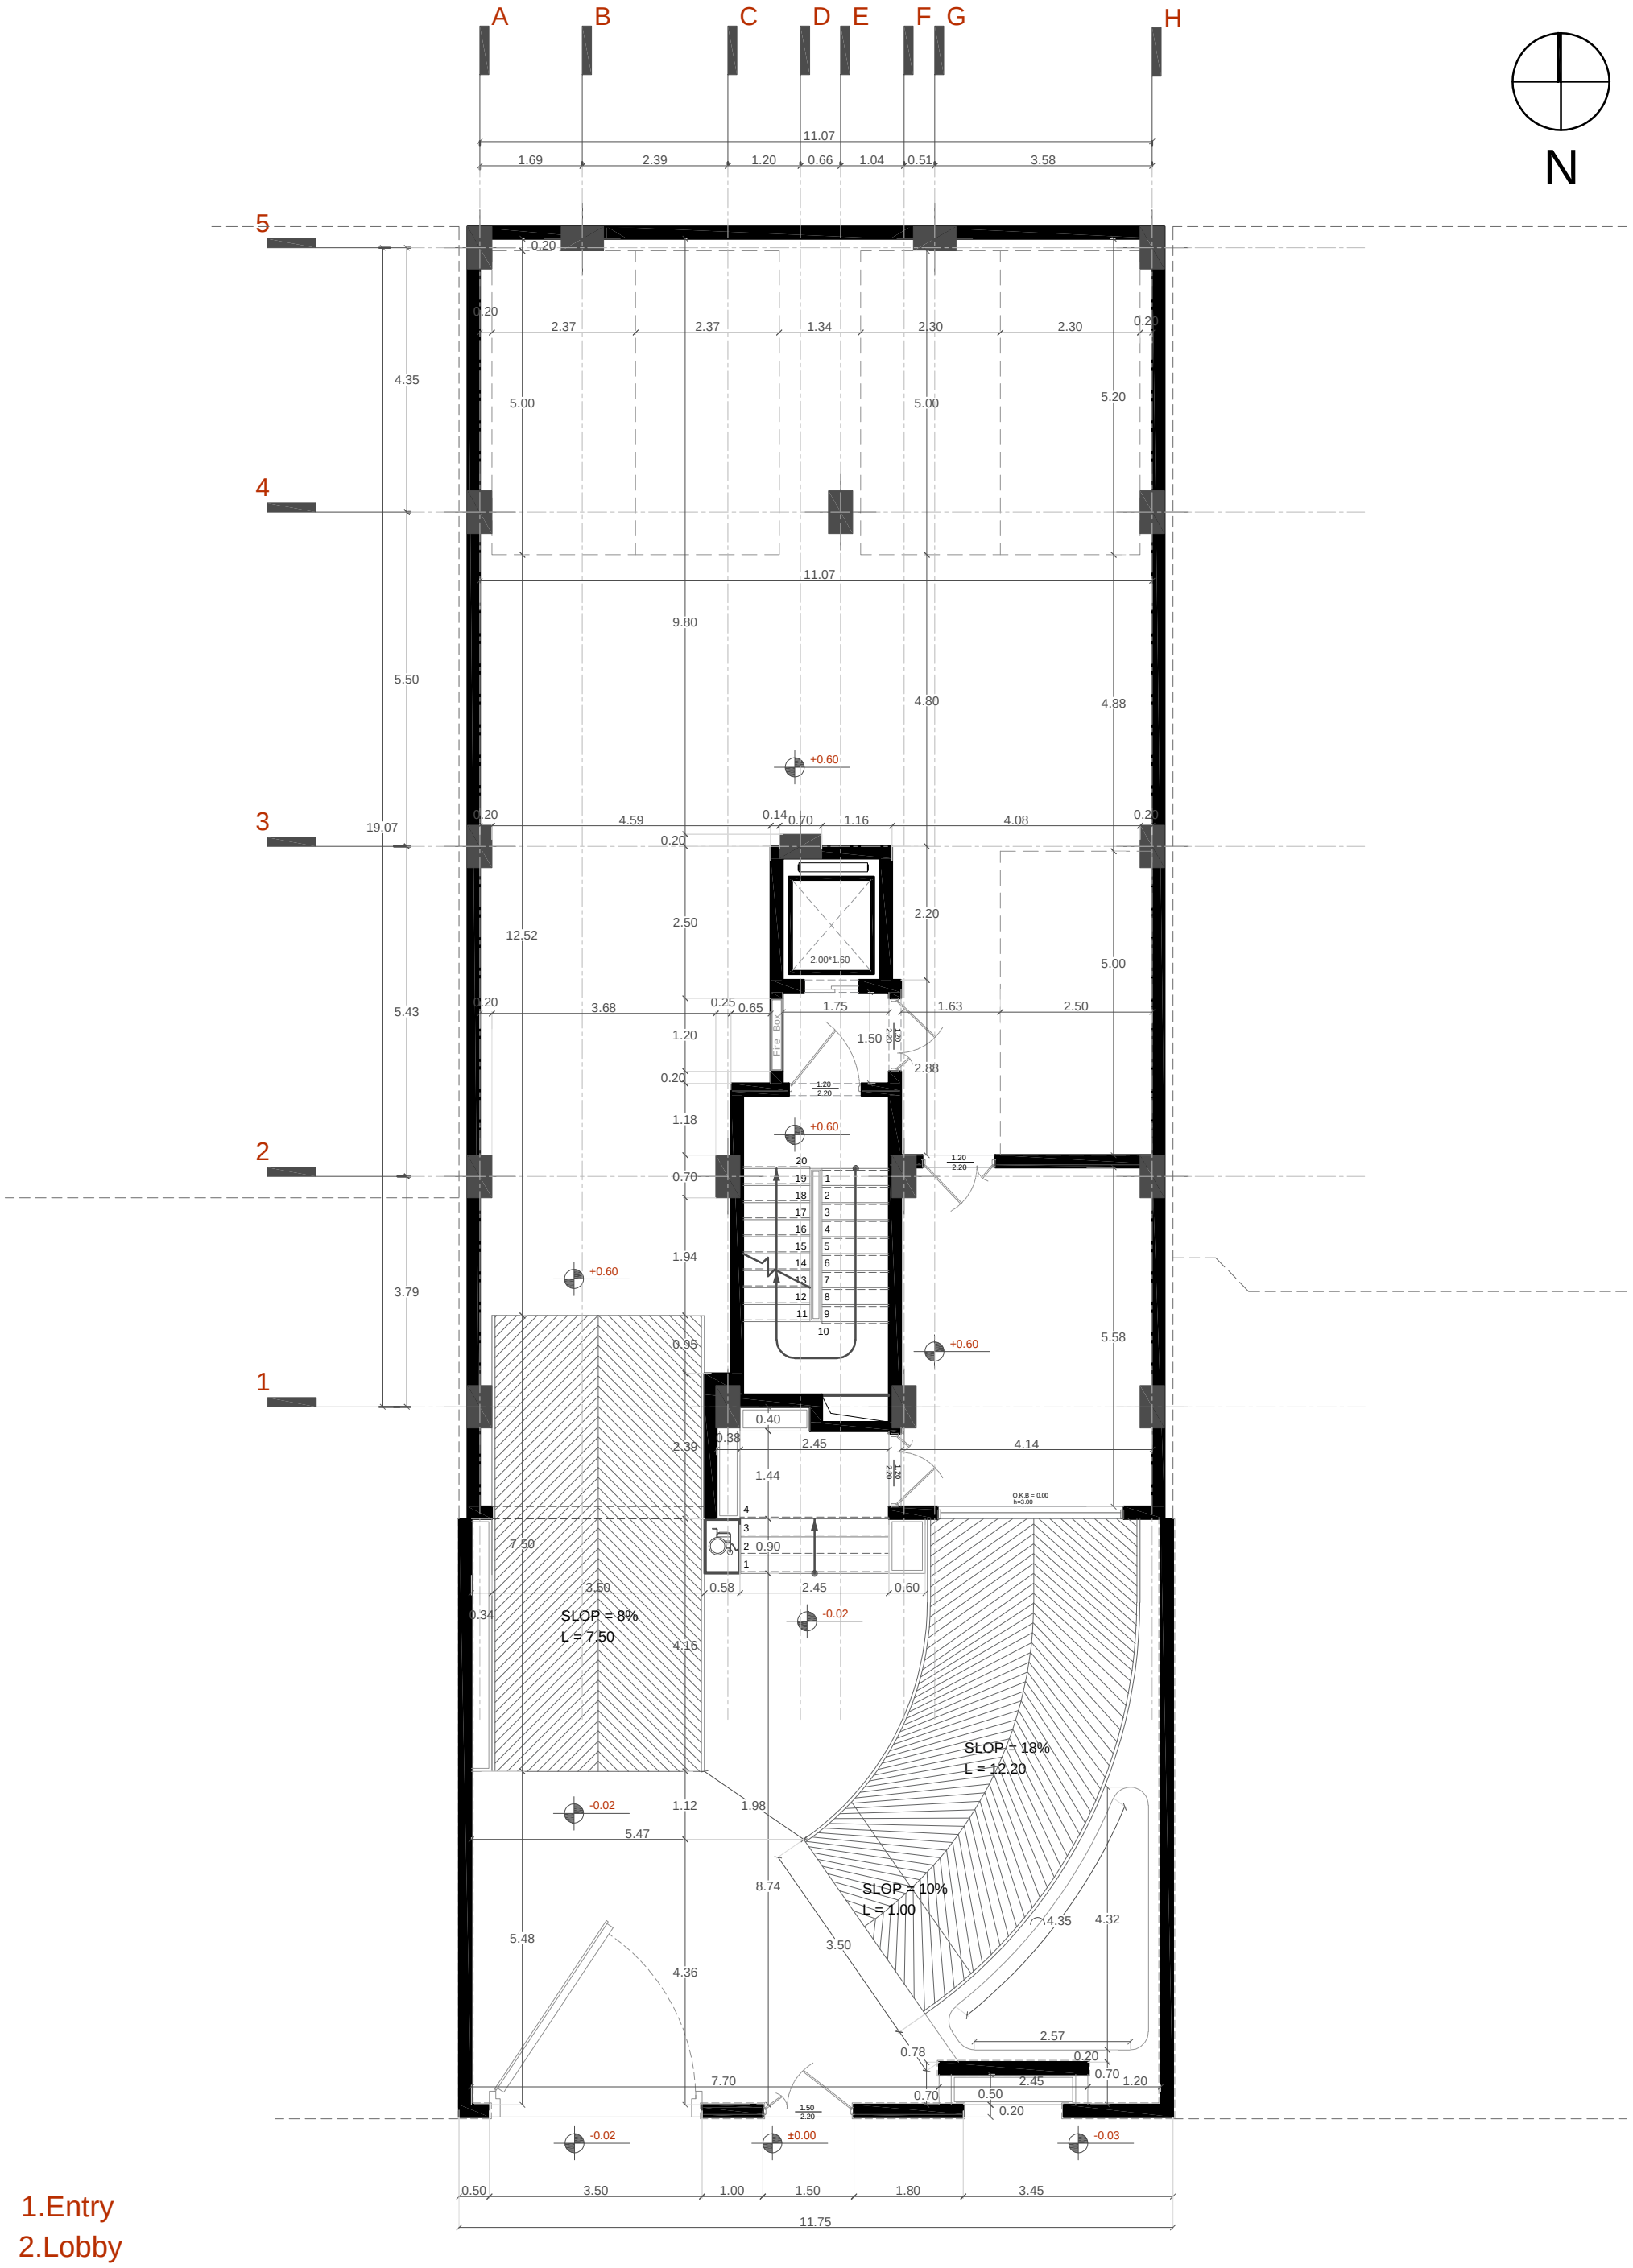


1.Entry
2.Lobby
3.Parking

0 1m 2m 3m 4m 5m 10m 15m

Ground Floor Plan




Typical Floor Plan (1-2-3-5)

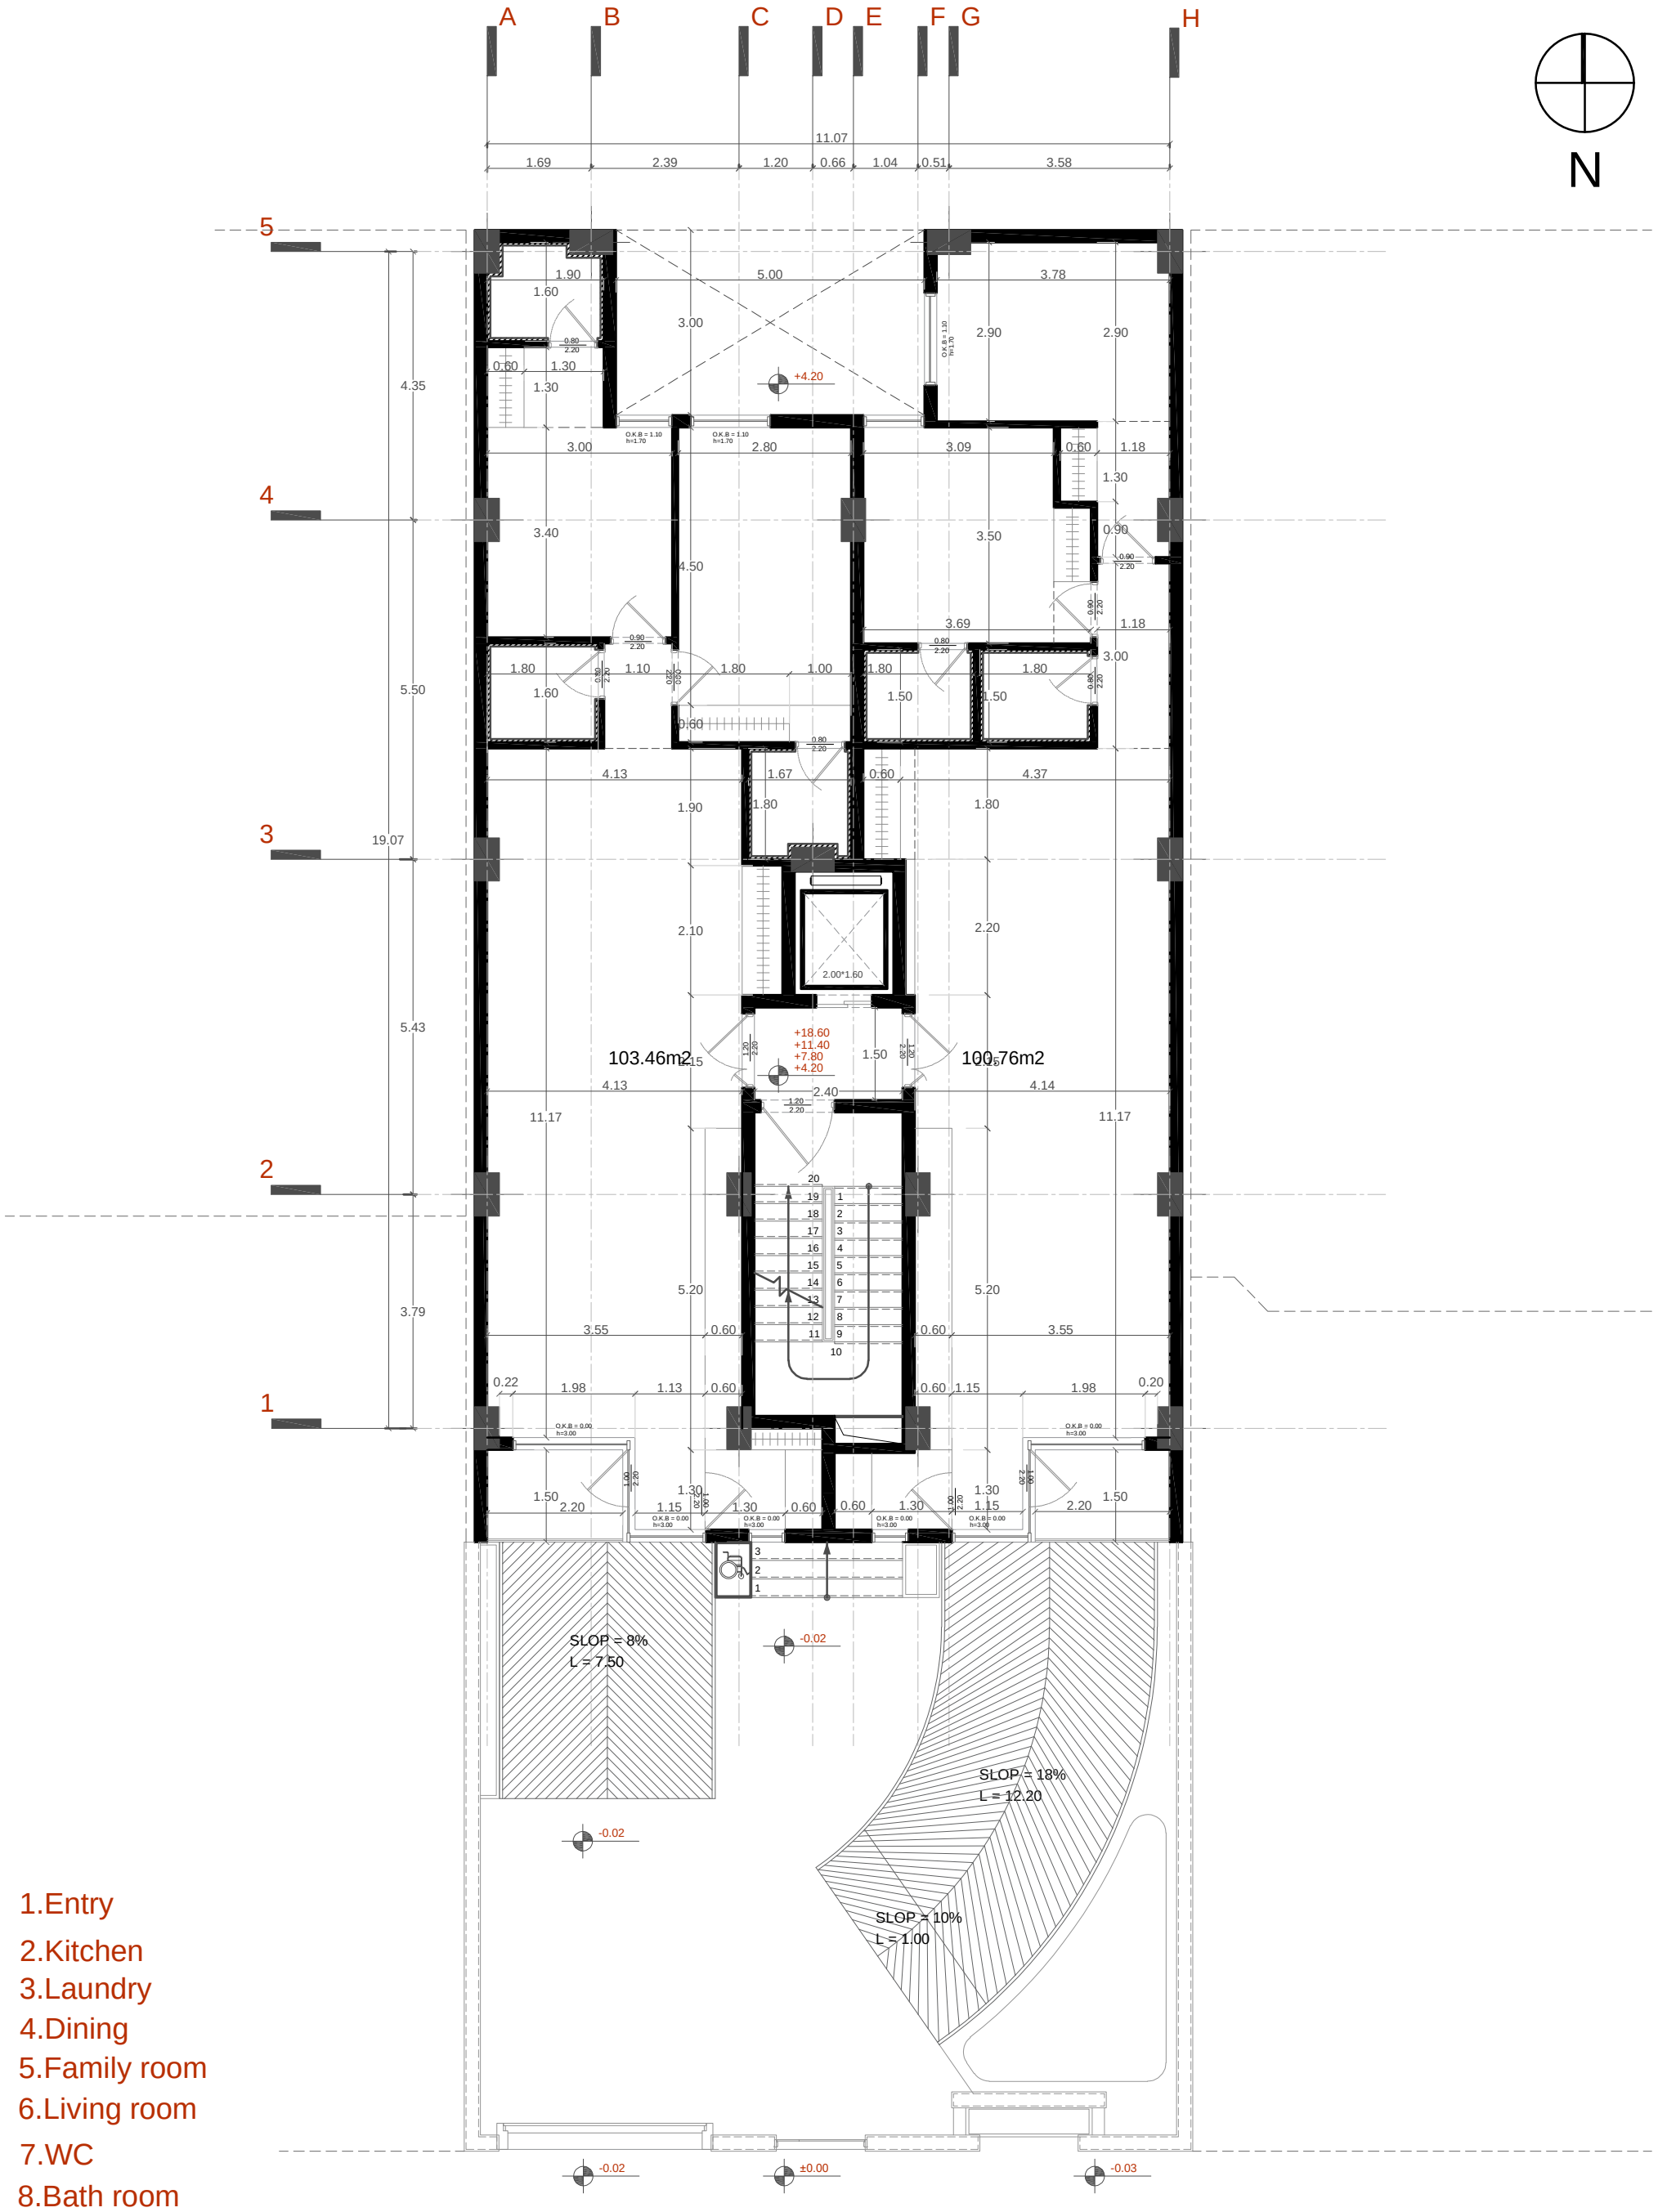

1.Entry
2.Kitchen
3.Laundry
4.Dining
5.Family room
6.Living room
7.WC
8.Bath room
9.Bed room
10.Master bed room
11.Balcony

0 1m 2m 3m 4m 5m 10m 15m

Typical Floor Plan (1-2-3-5)

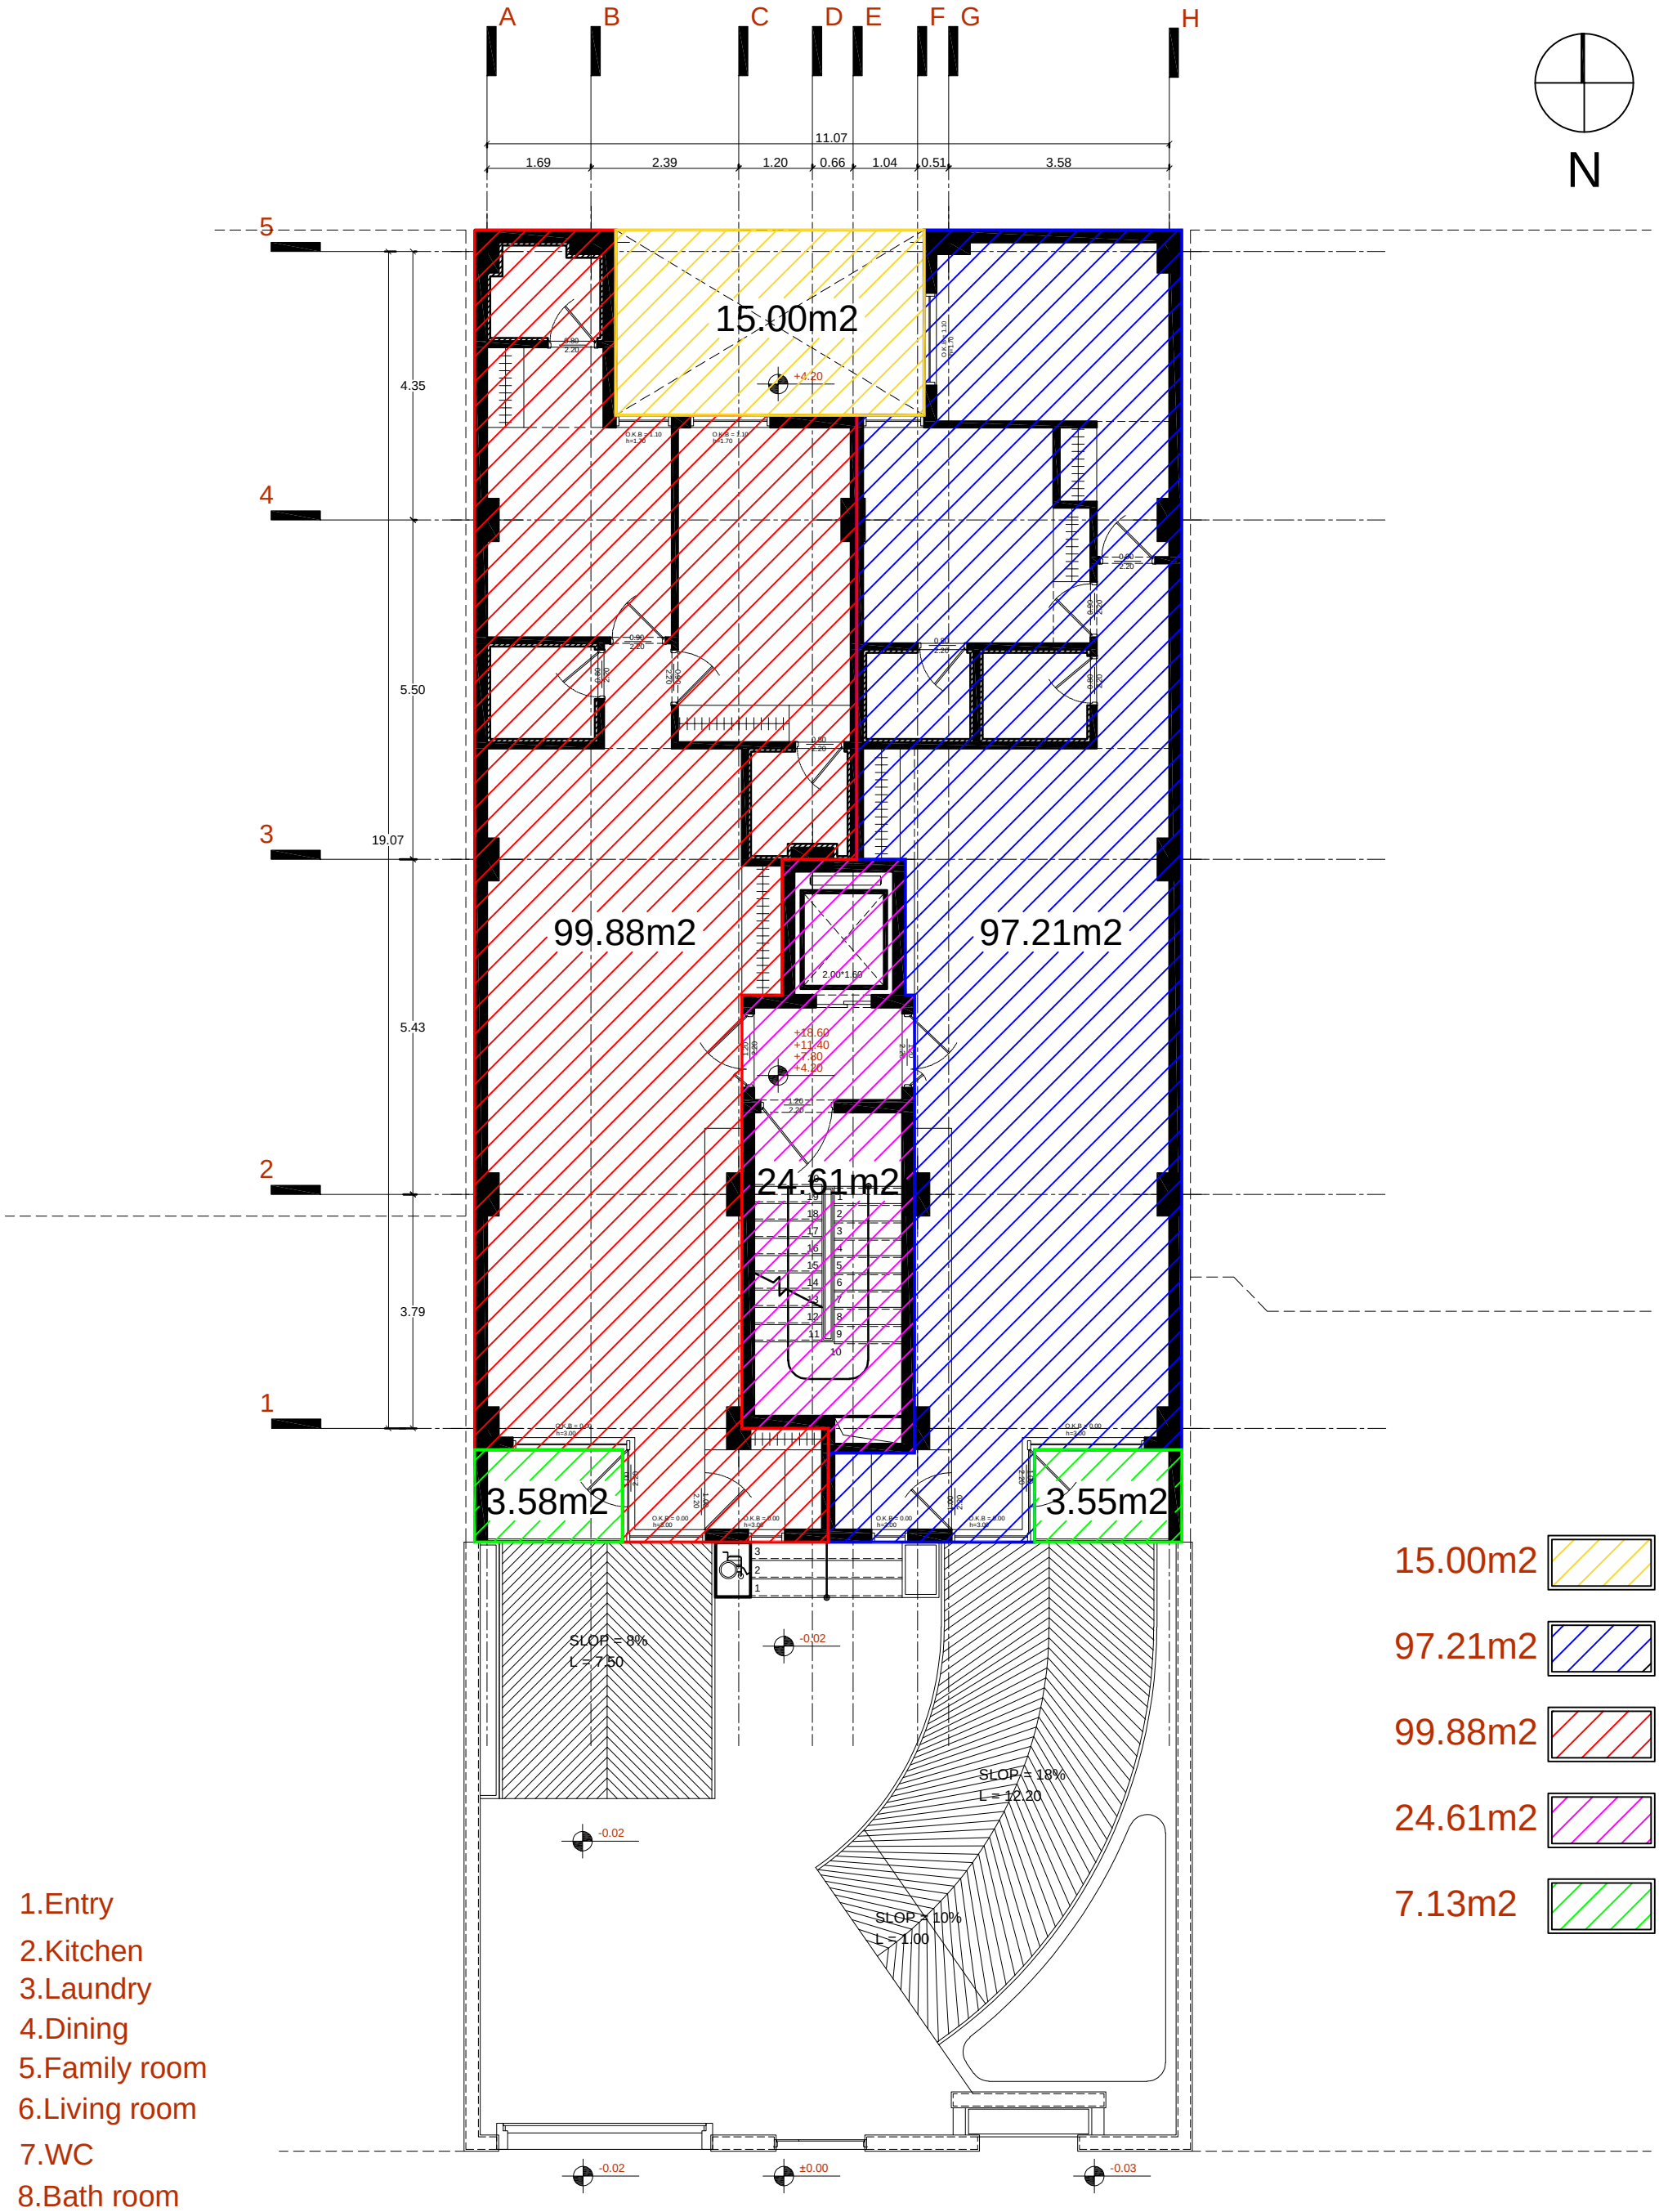


Typical Floor Plan (1-2-3-5)



1.Entry
2.Kitchen
3.Laundry
4.Dining
5.Family room
6.Living room
7.WC
8.Bath room
9.Bed room
10.Master bed room
11.Balcony


0 1m 2m 3m 4m 5m 10m 15m

Typical Floor Plan (4-6)

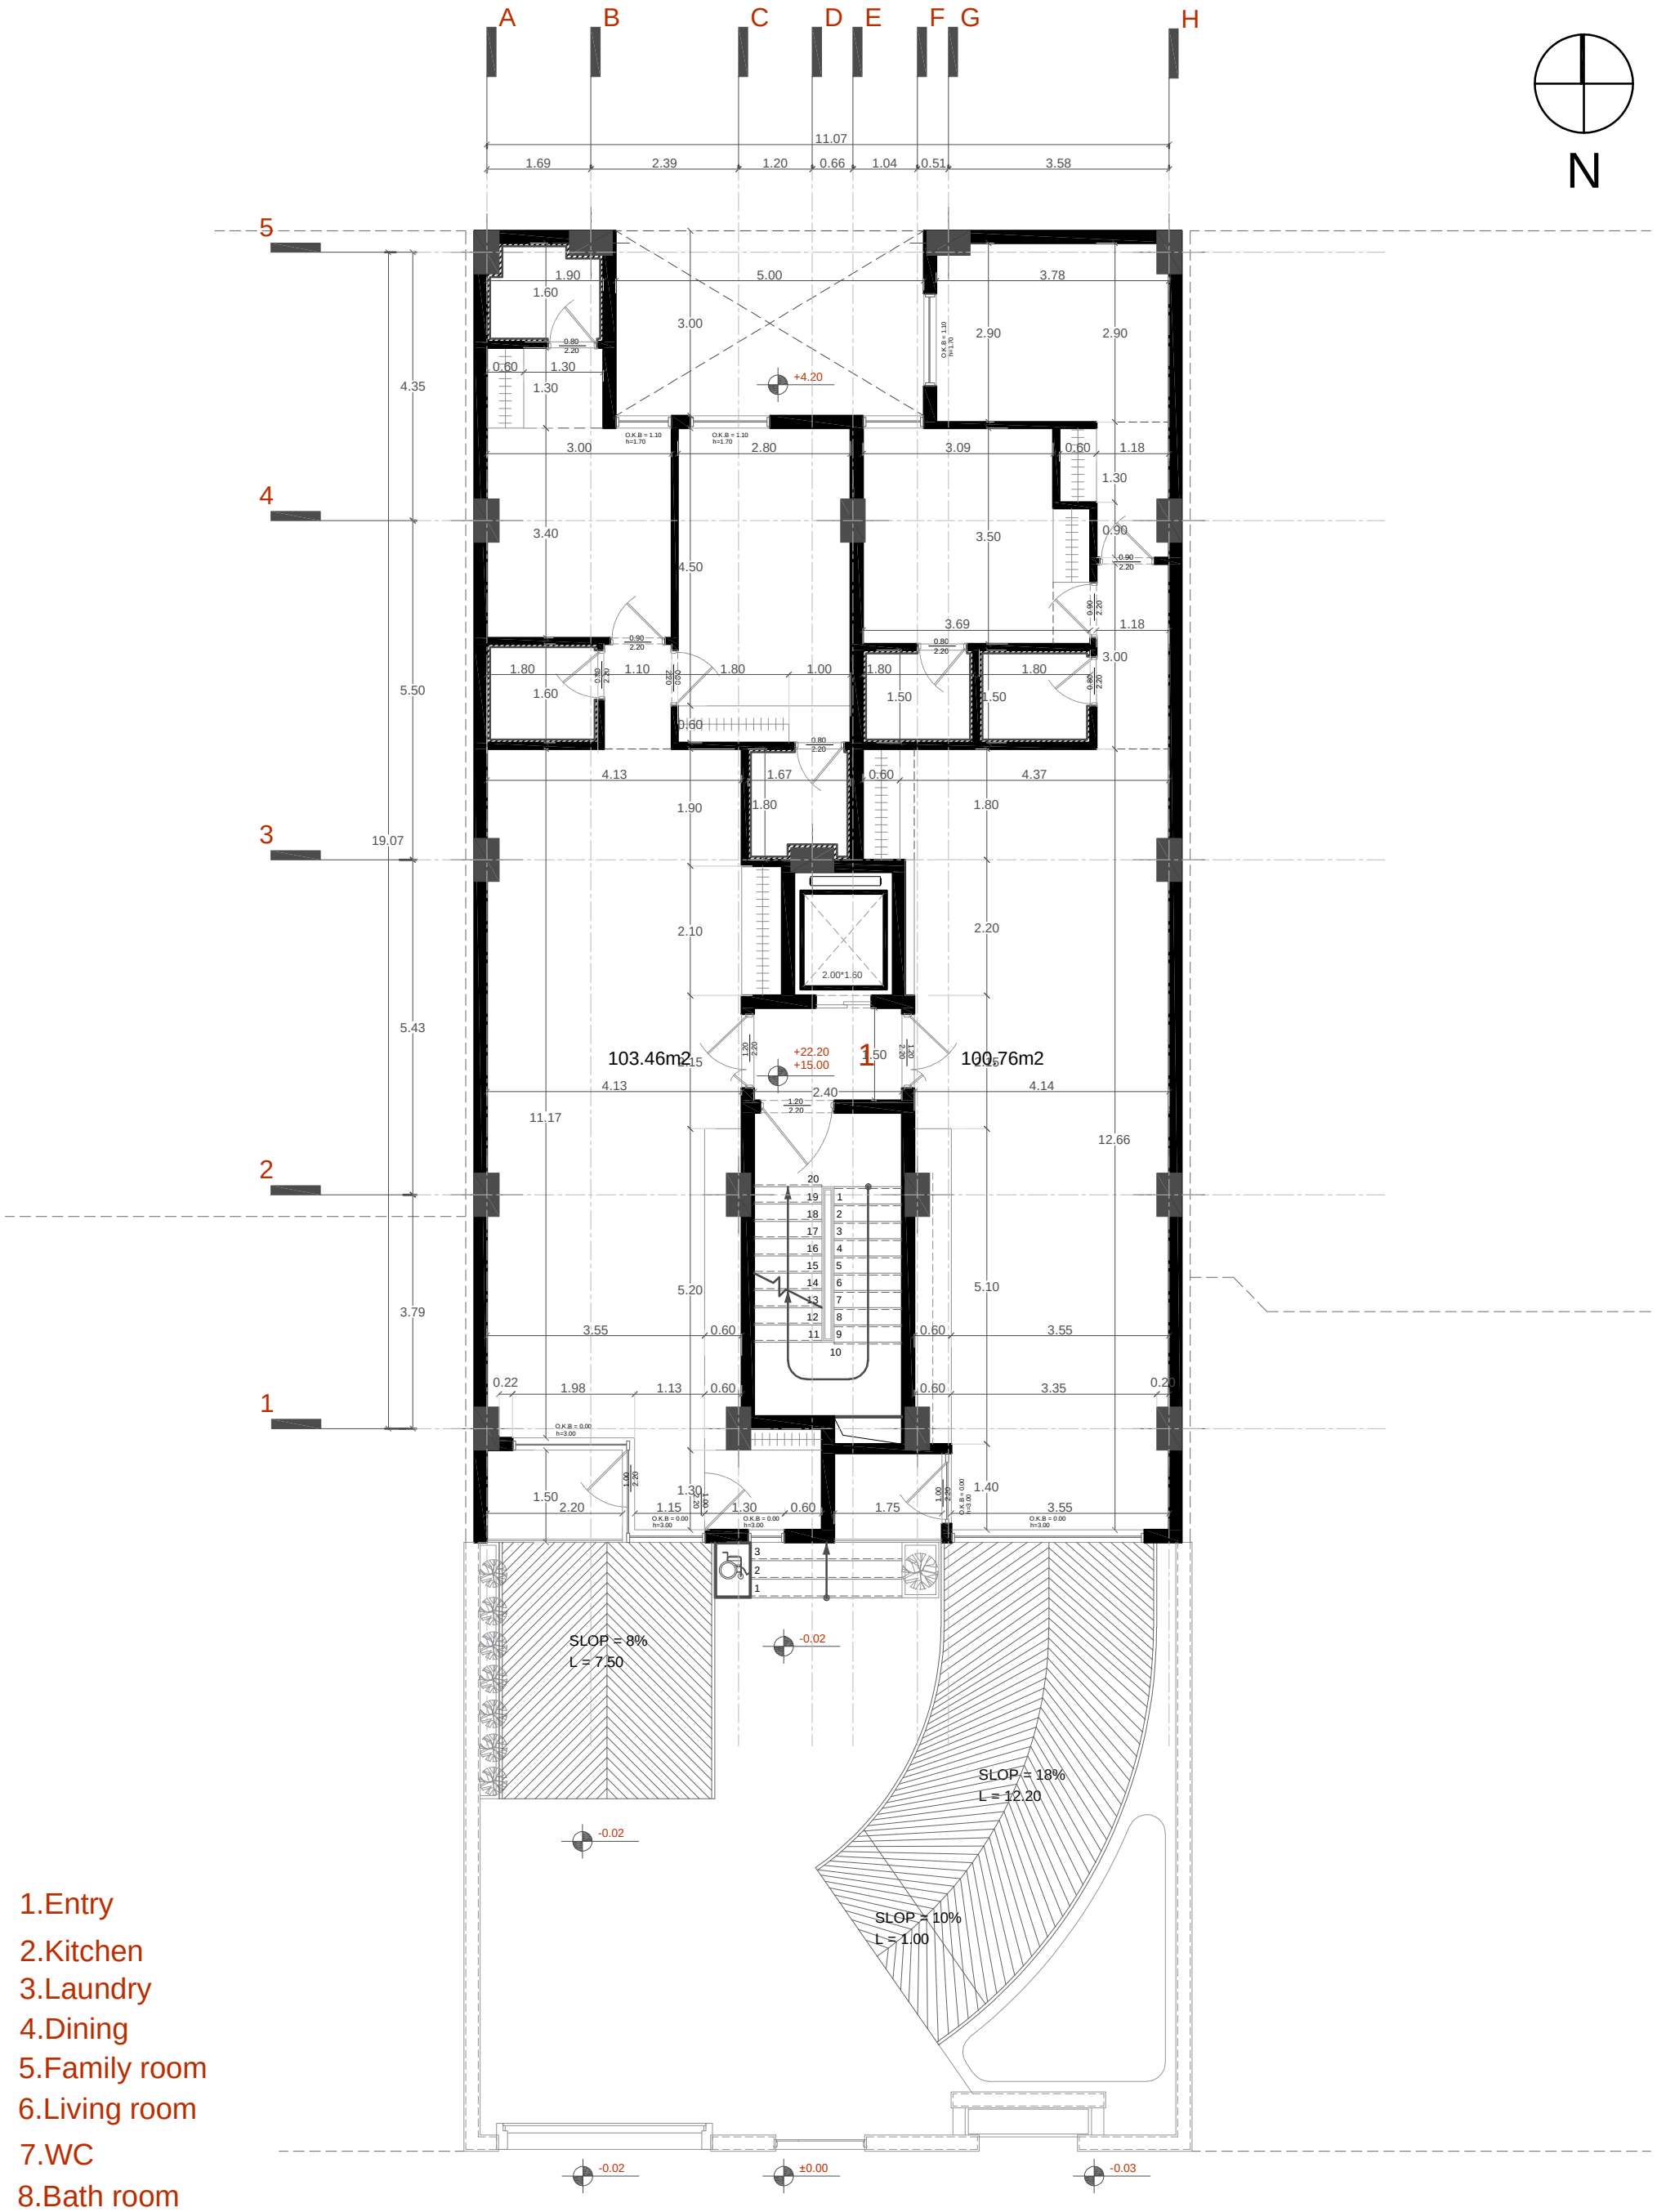

1.Entry
2.Kitchen
3.Laundry
4.Dining
5.Family room
6.Living room
7.WC
8.Bath room
9.Bed room
10.Master bed room
11.Balcony


Typical Floor Plan (4-6)

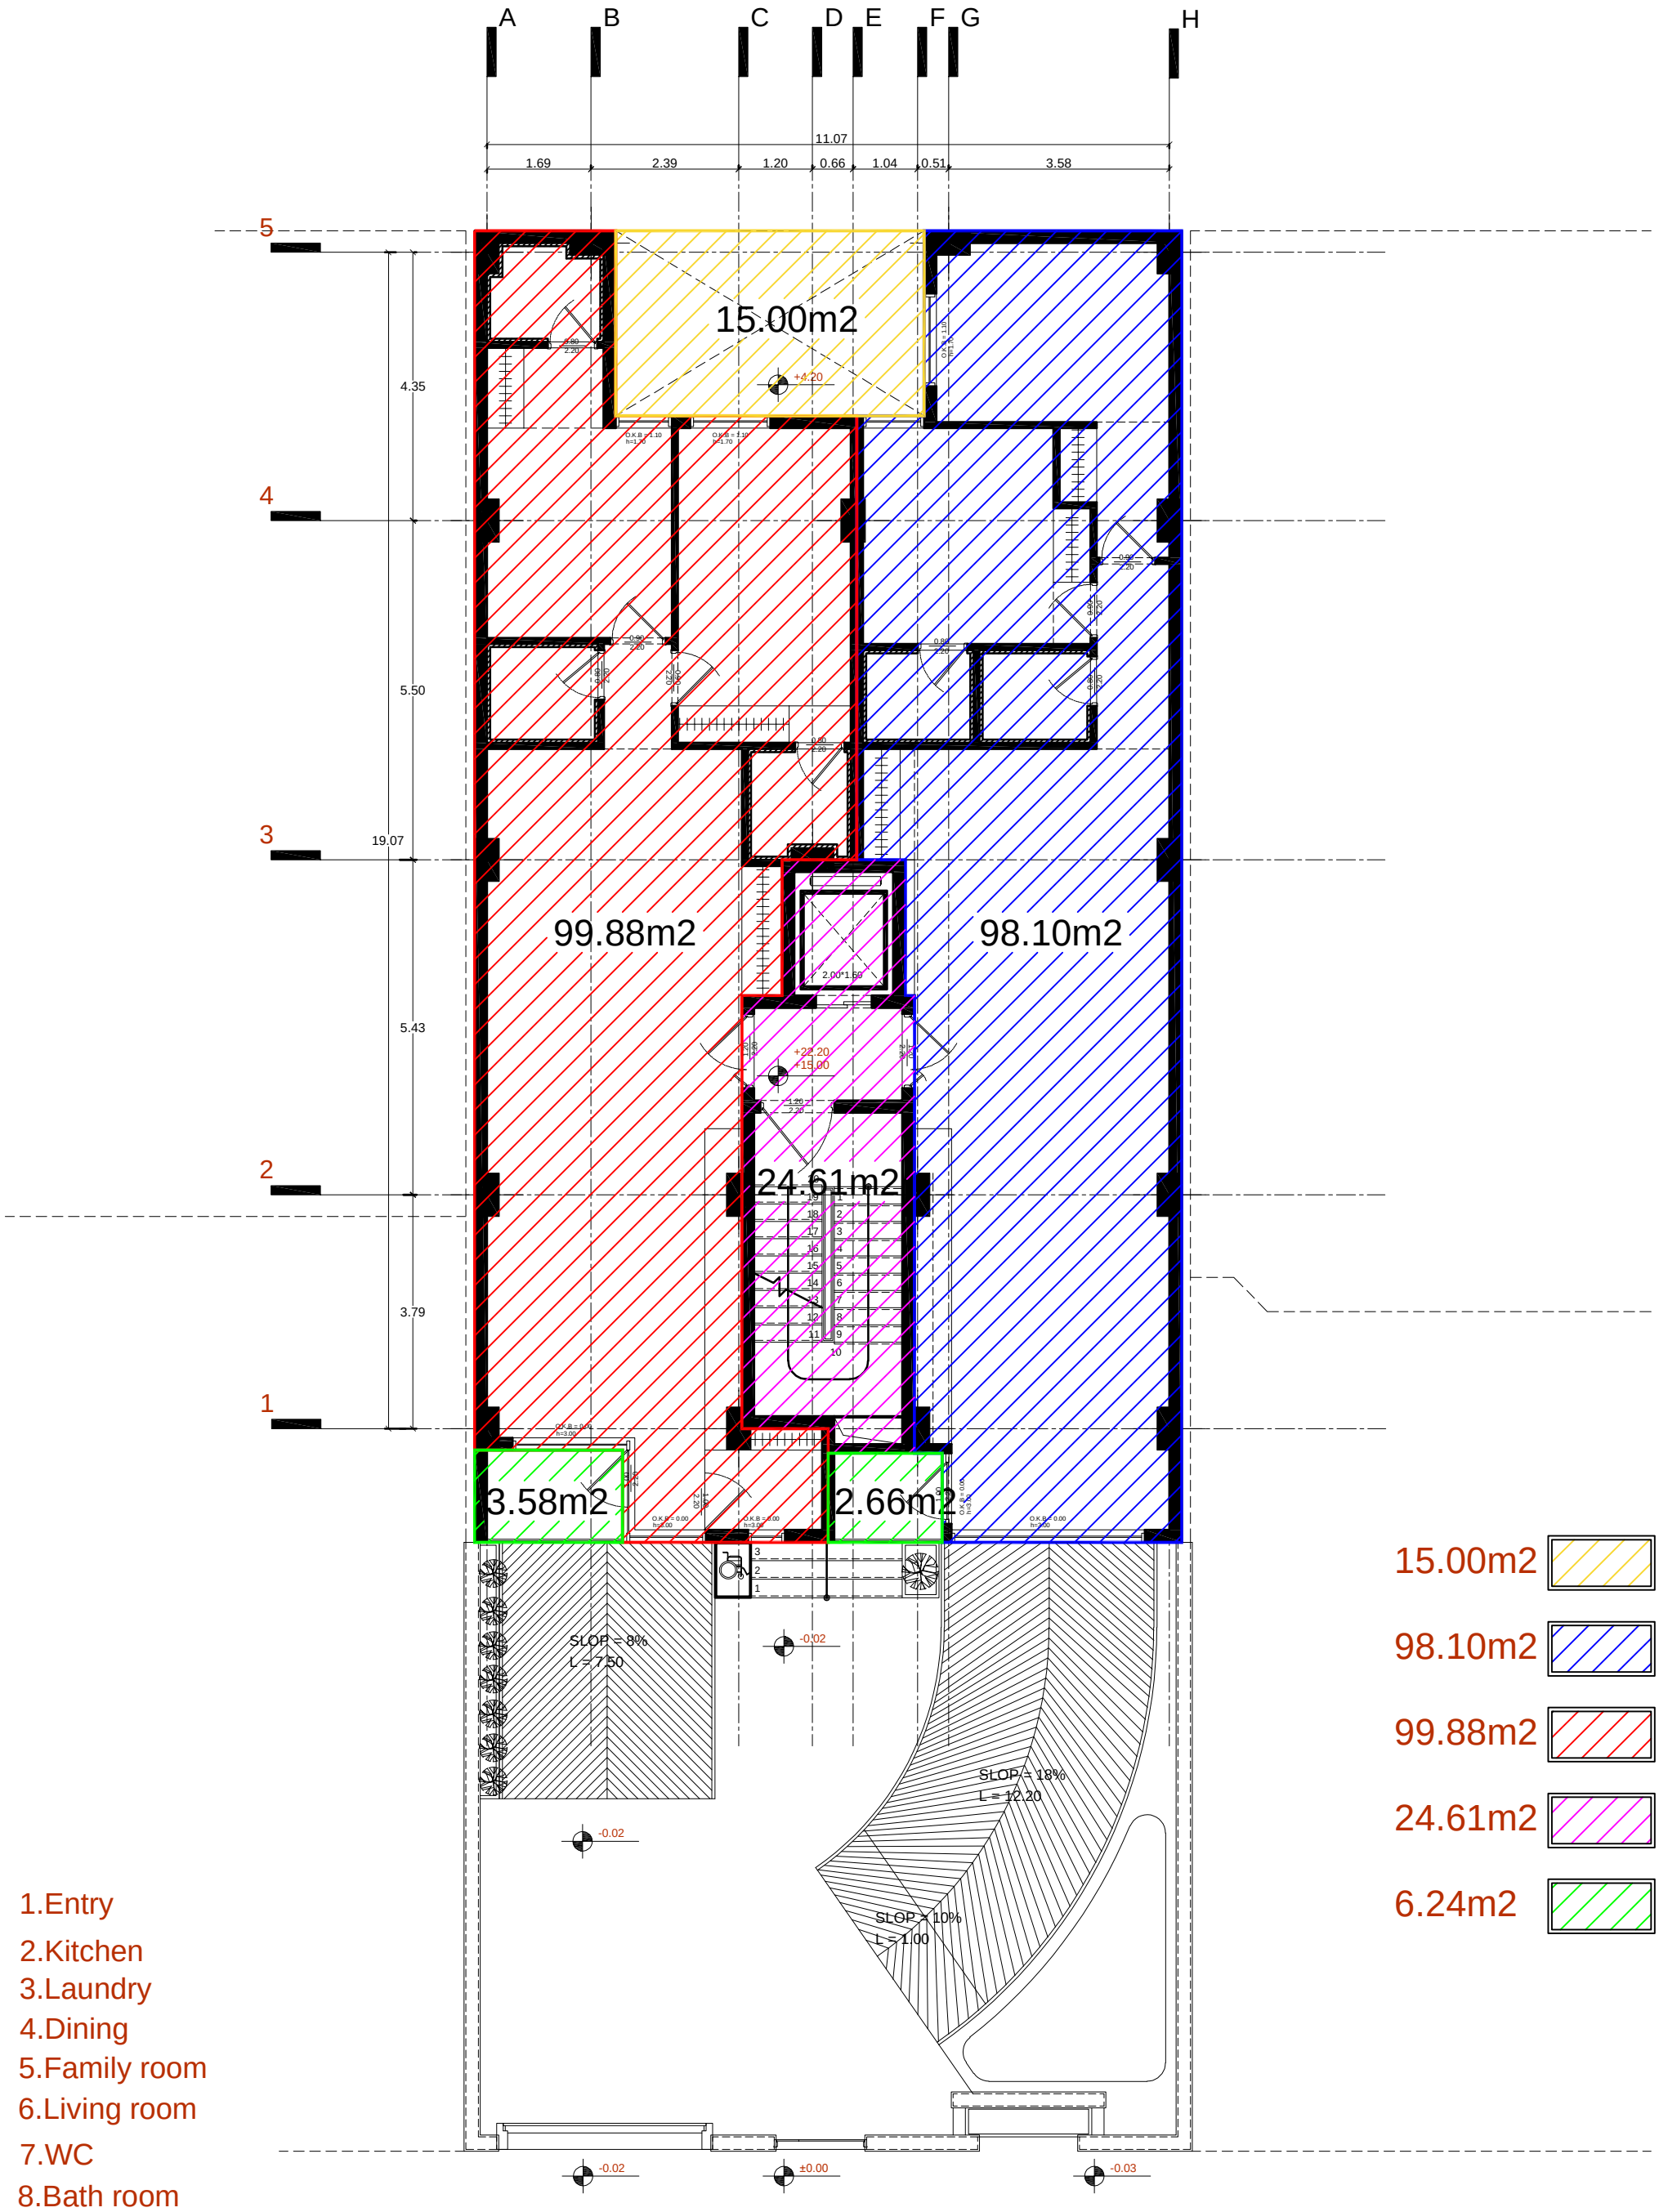

1.Entry
2.Kitchen
3.Laundry
4.Dining
5.Family room
6.Living room
7.WC
8.Bath room
9.Bed room
10.Master bed room
11.Balcony

0 1m 2m 3m 4m 5m 10m 15m

Typical Floor Plan (4-6)

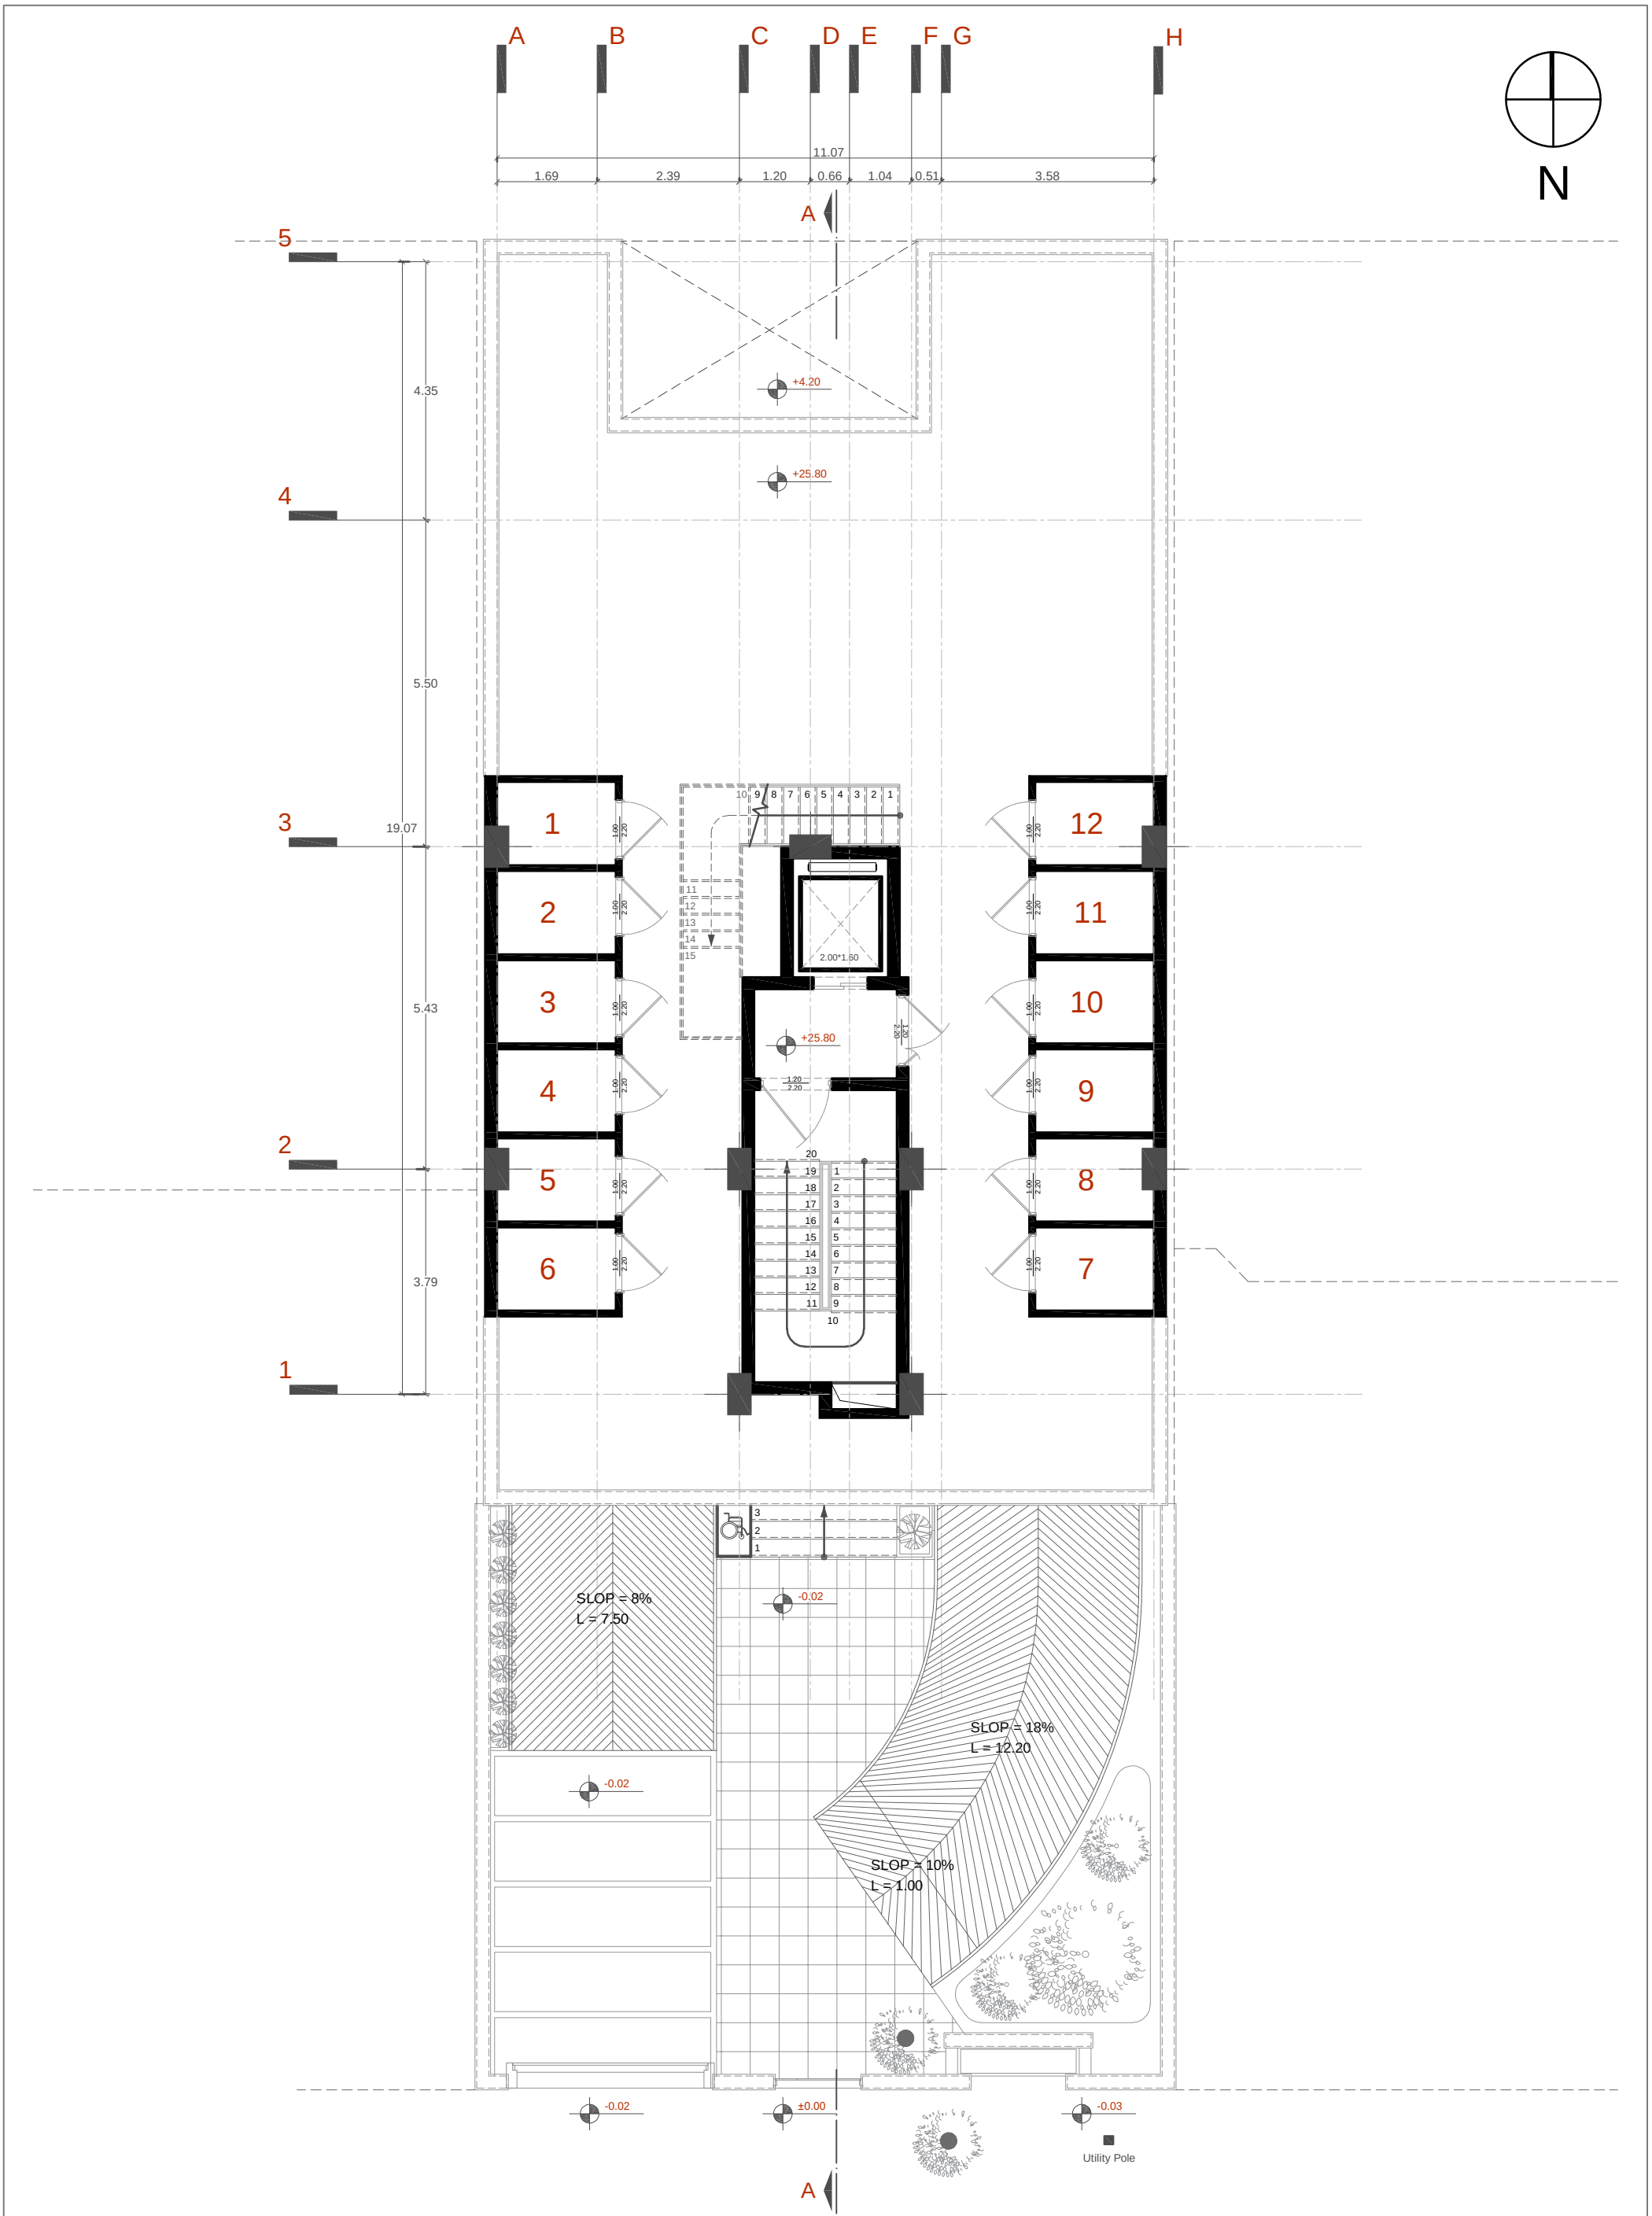


1/12.Warehouse

1m 3m 5m 15m

0 2m 4m 10m

Roof Plan

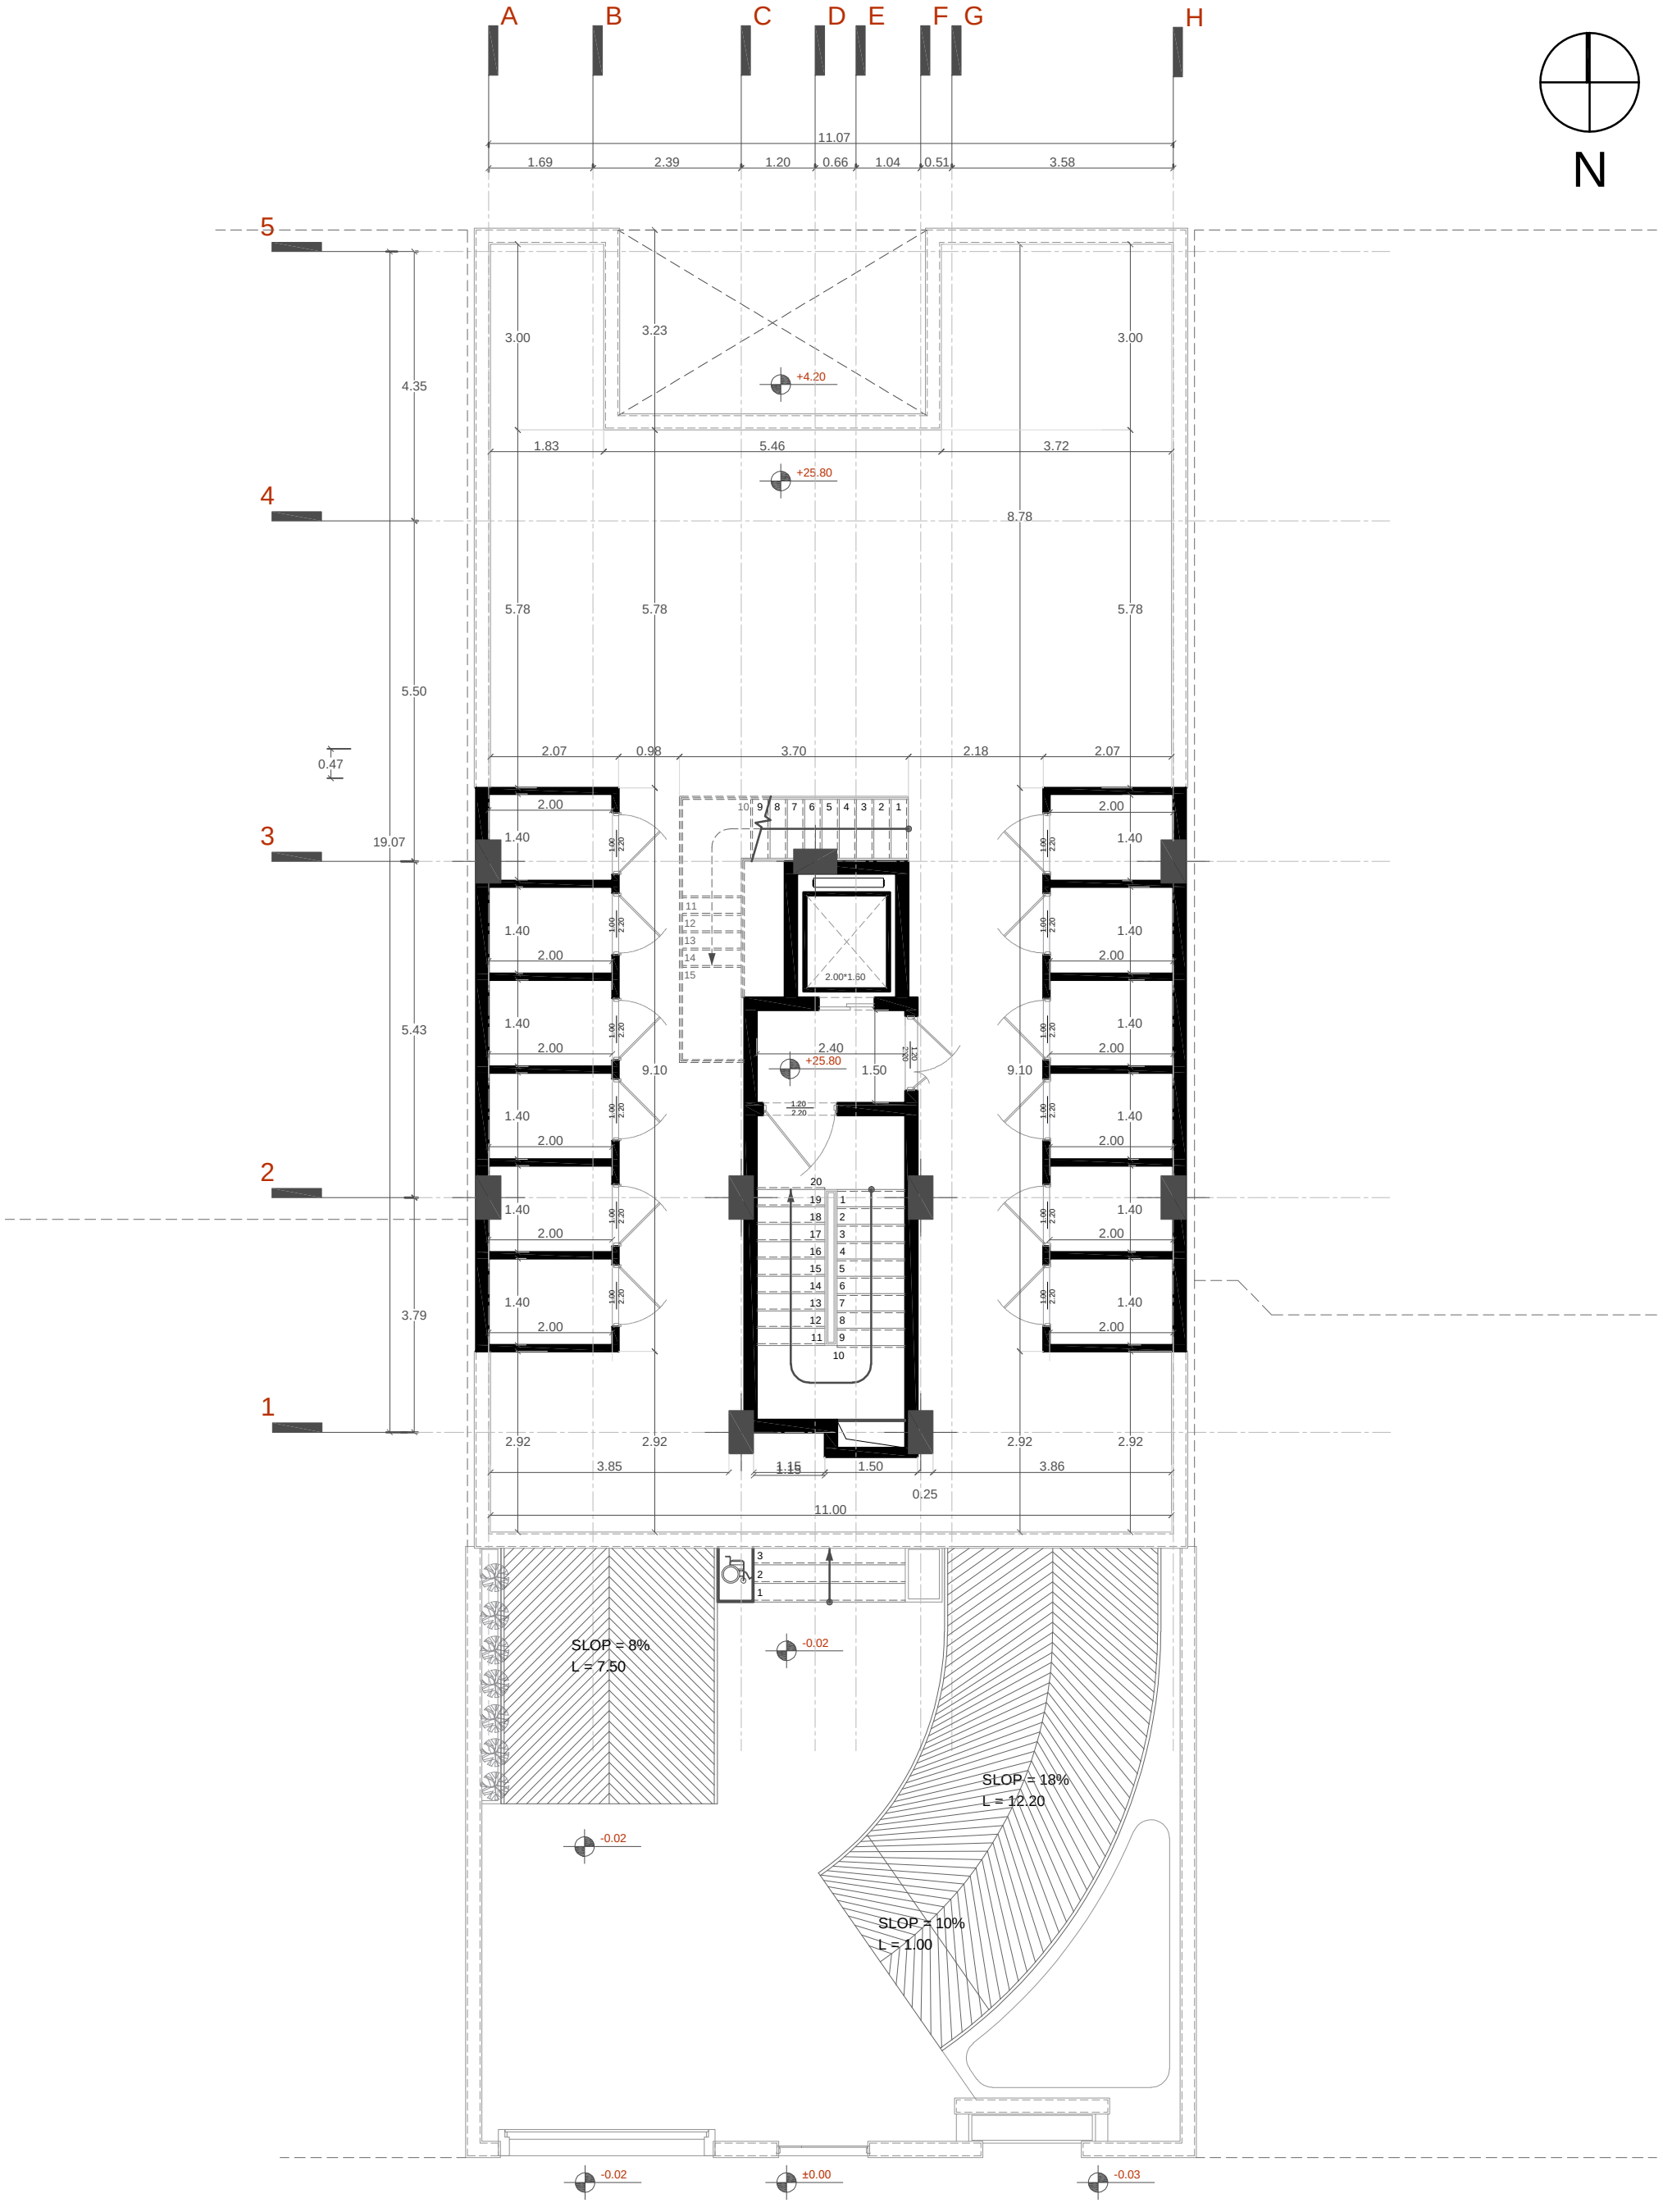


1/12.Warehouse


1m 3m 5m 15m

0 2m 4m 10m

Roof Plan

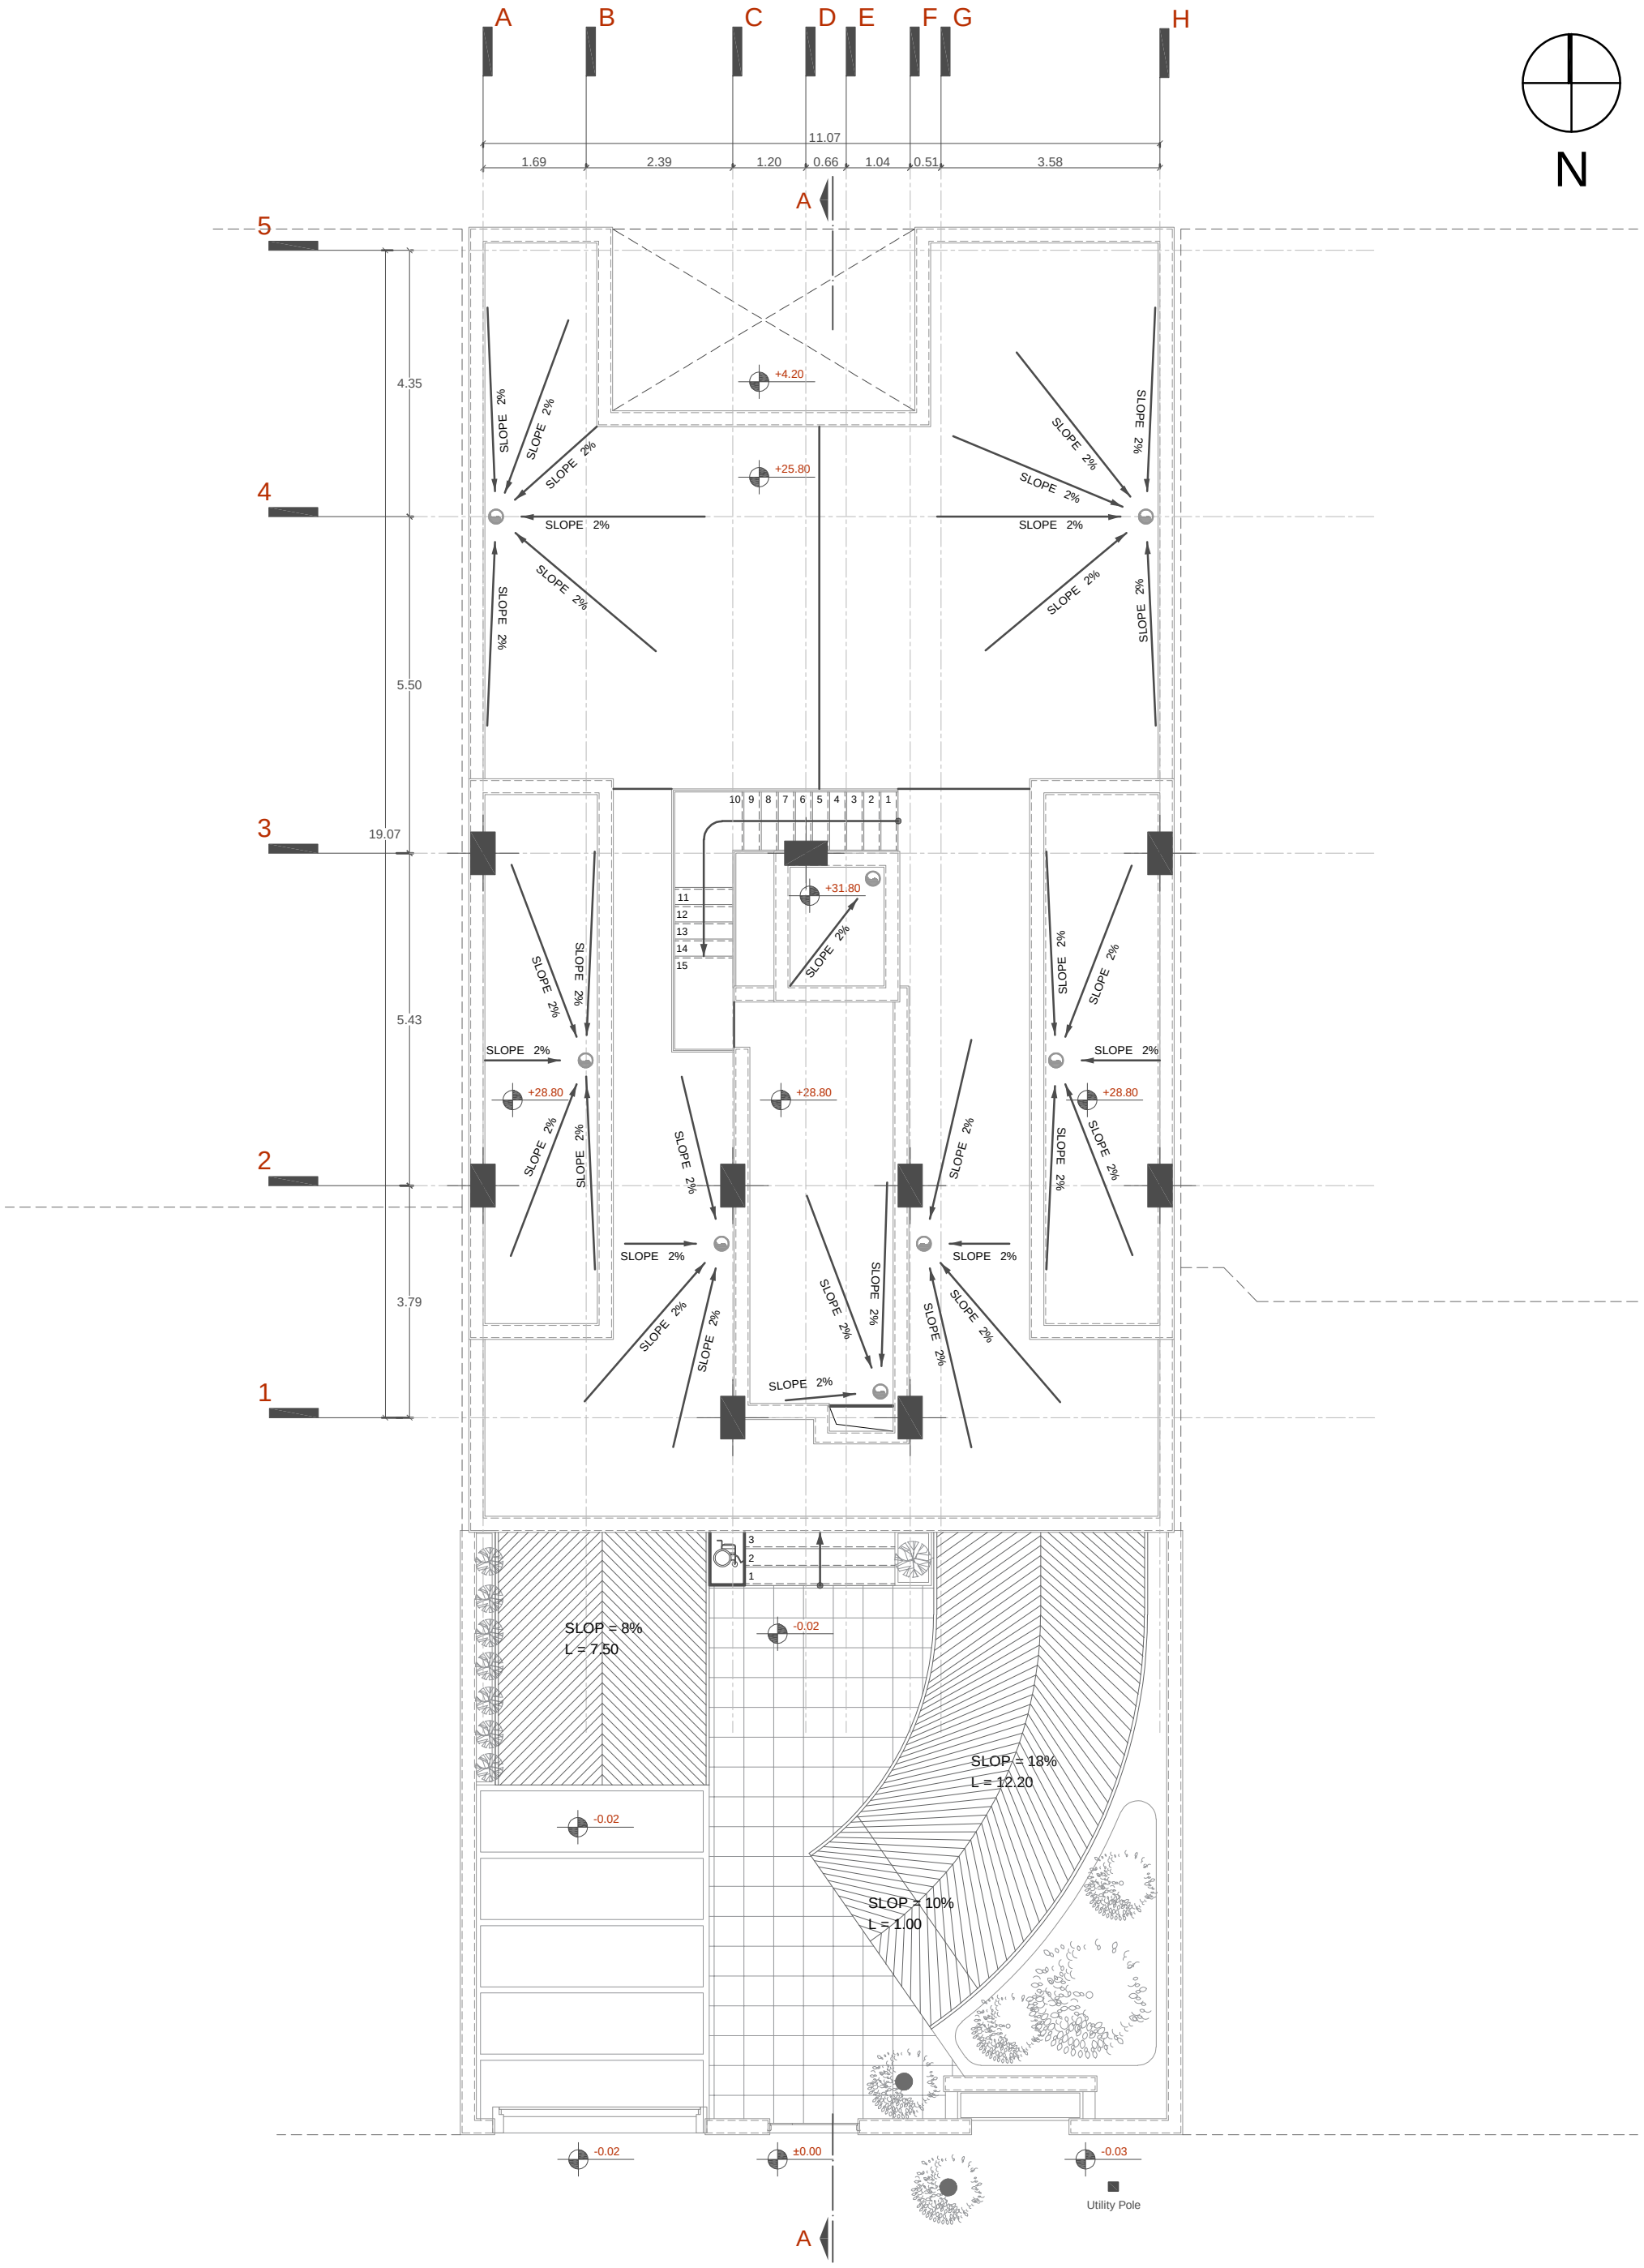


Roof Slope Plan

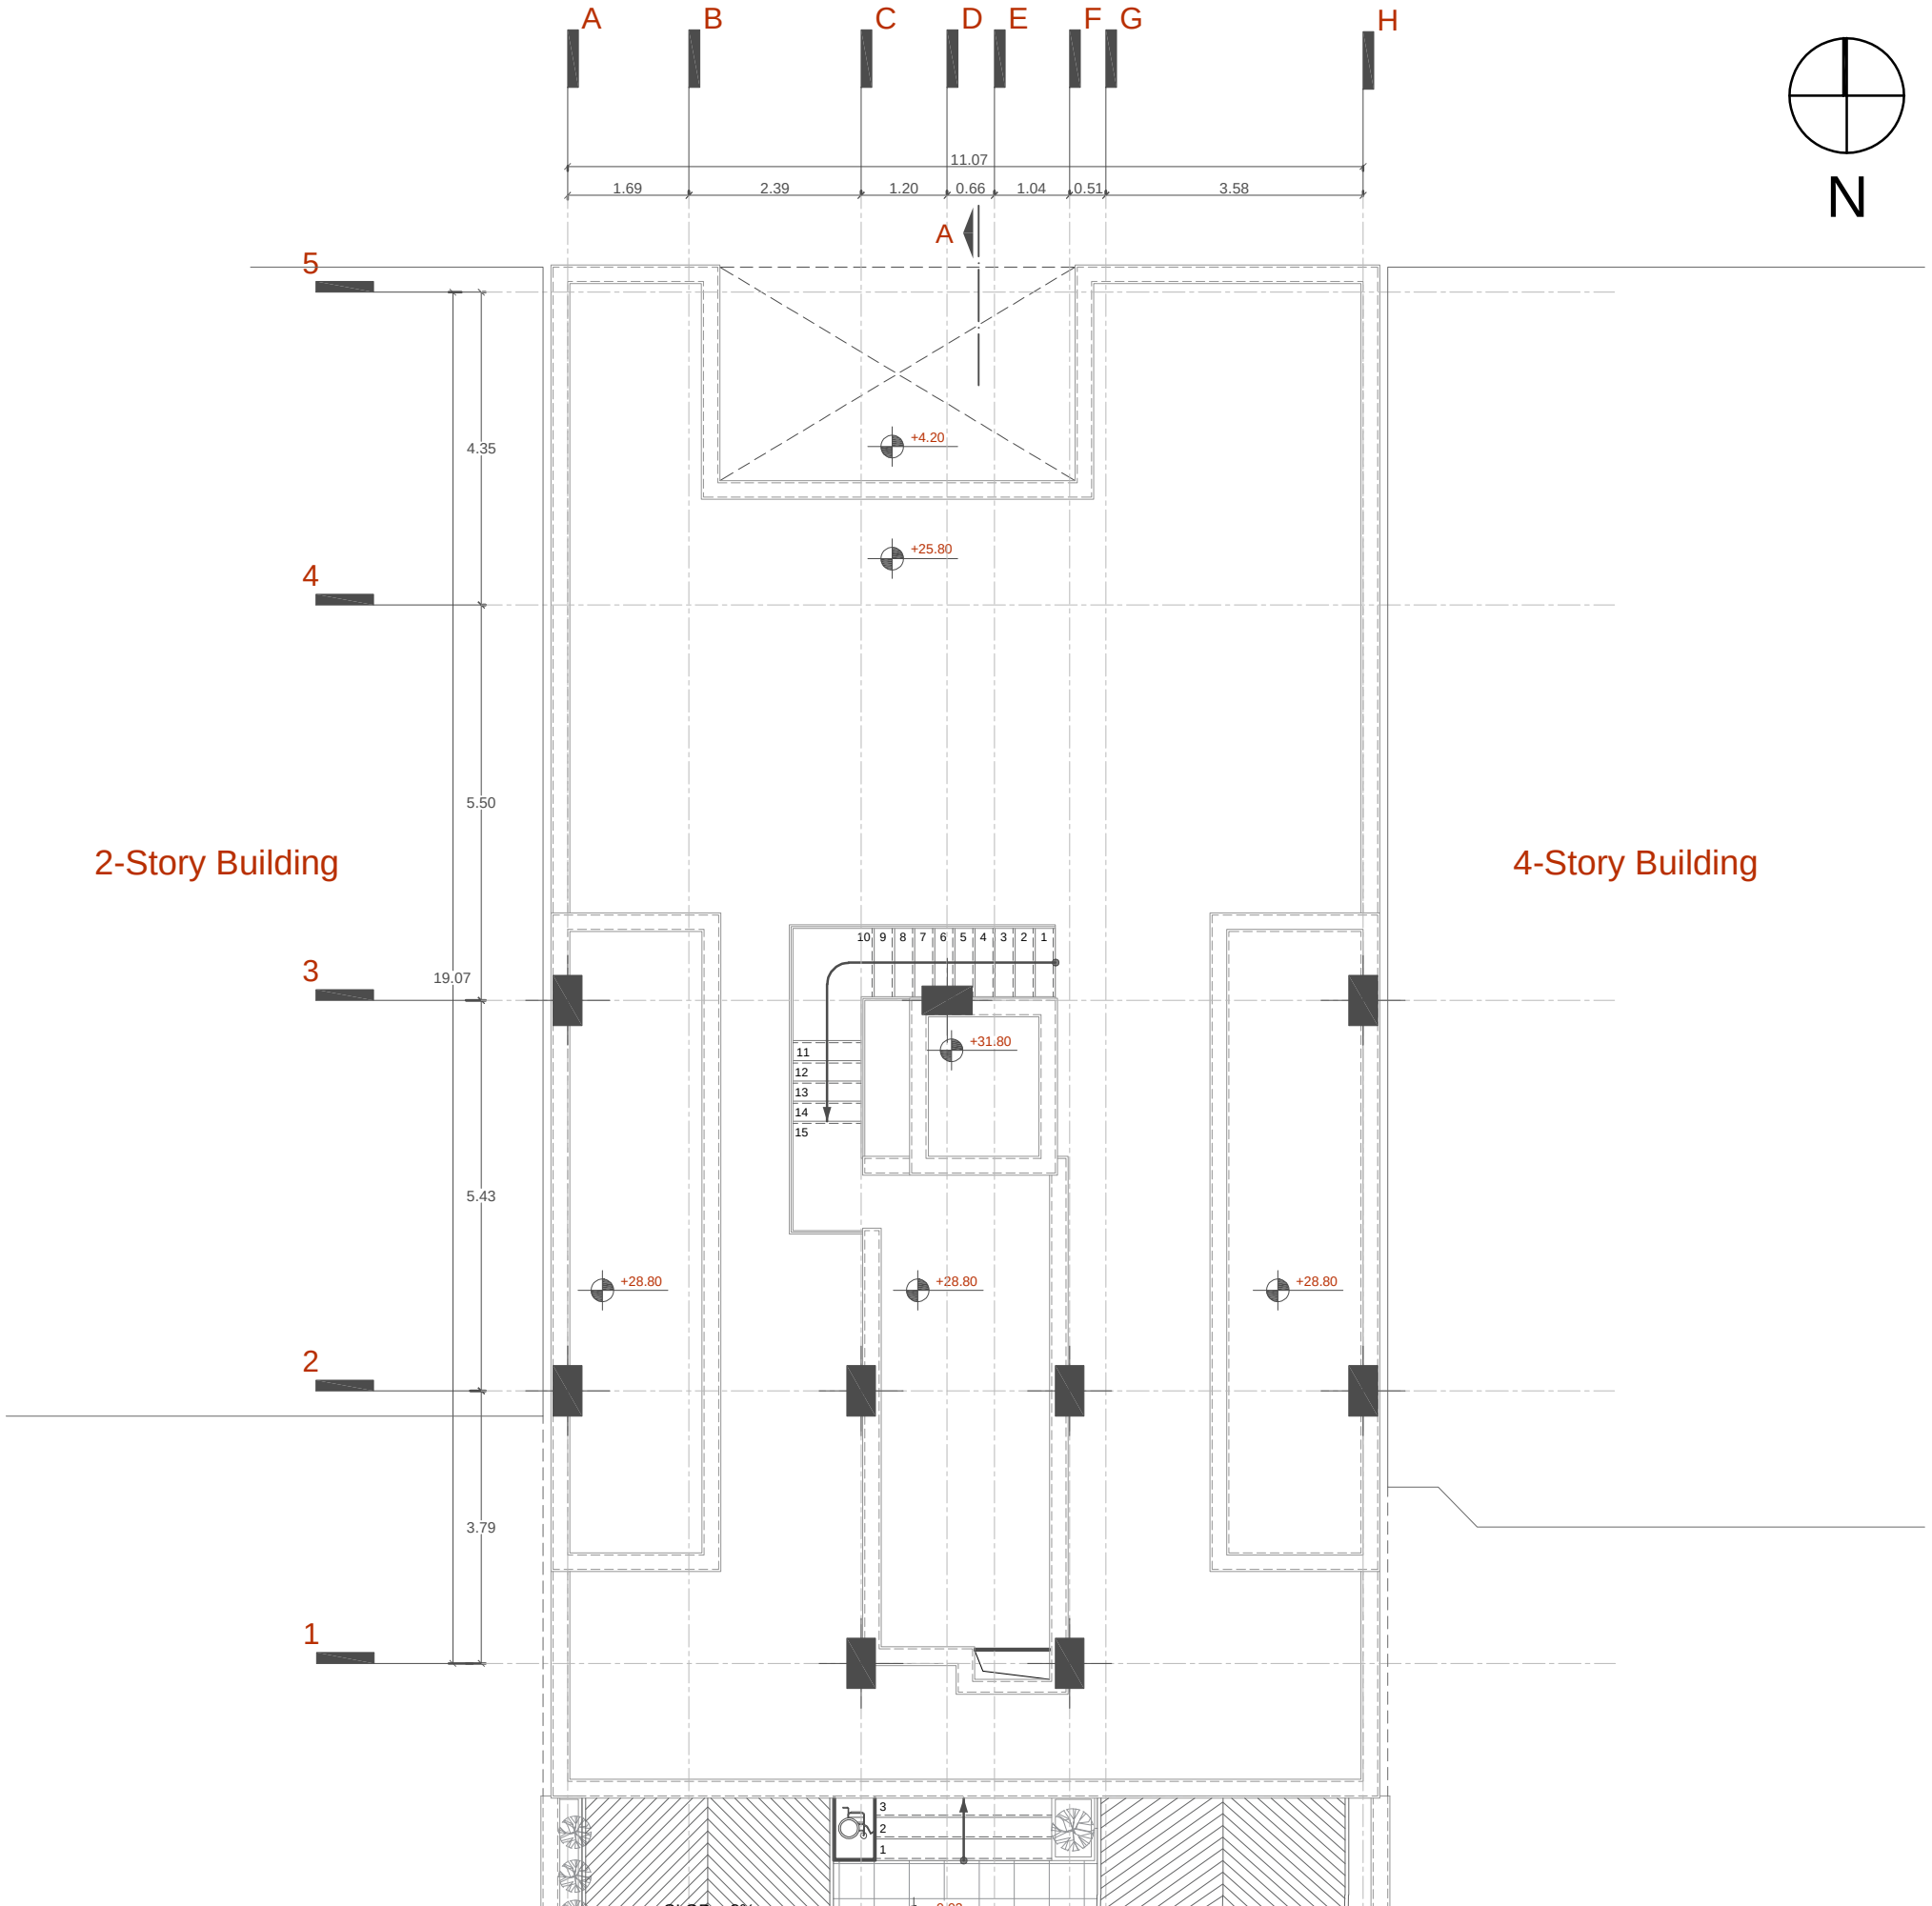

1.Entry
2.Kitchen
3.Laundry
4.Dining
5.Family room
6.Living room
7.WC
8.Bath room
9.Bed room
10.Master bed room
11.Balcony

0 1m 2m 3m 4m 5m 10m 15m

Site Plan

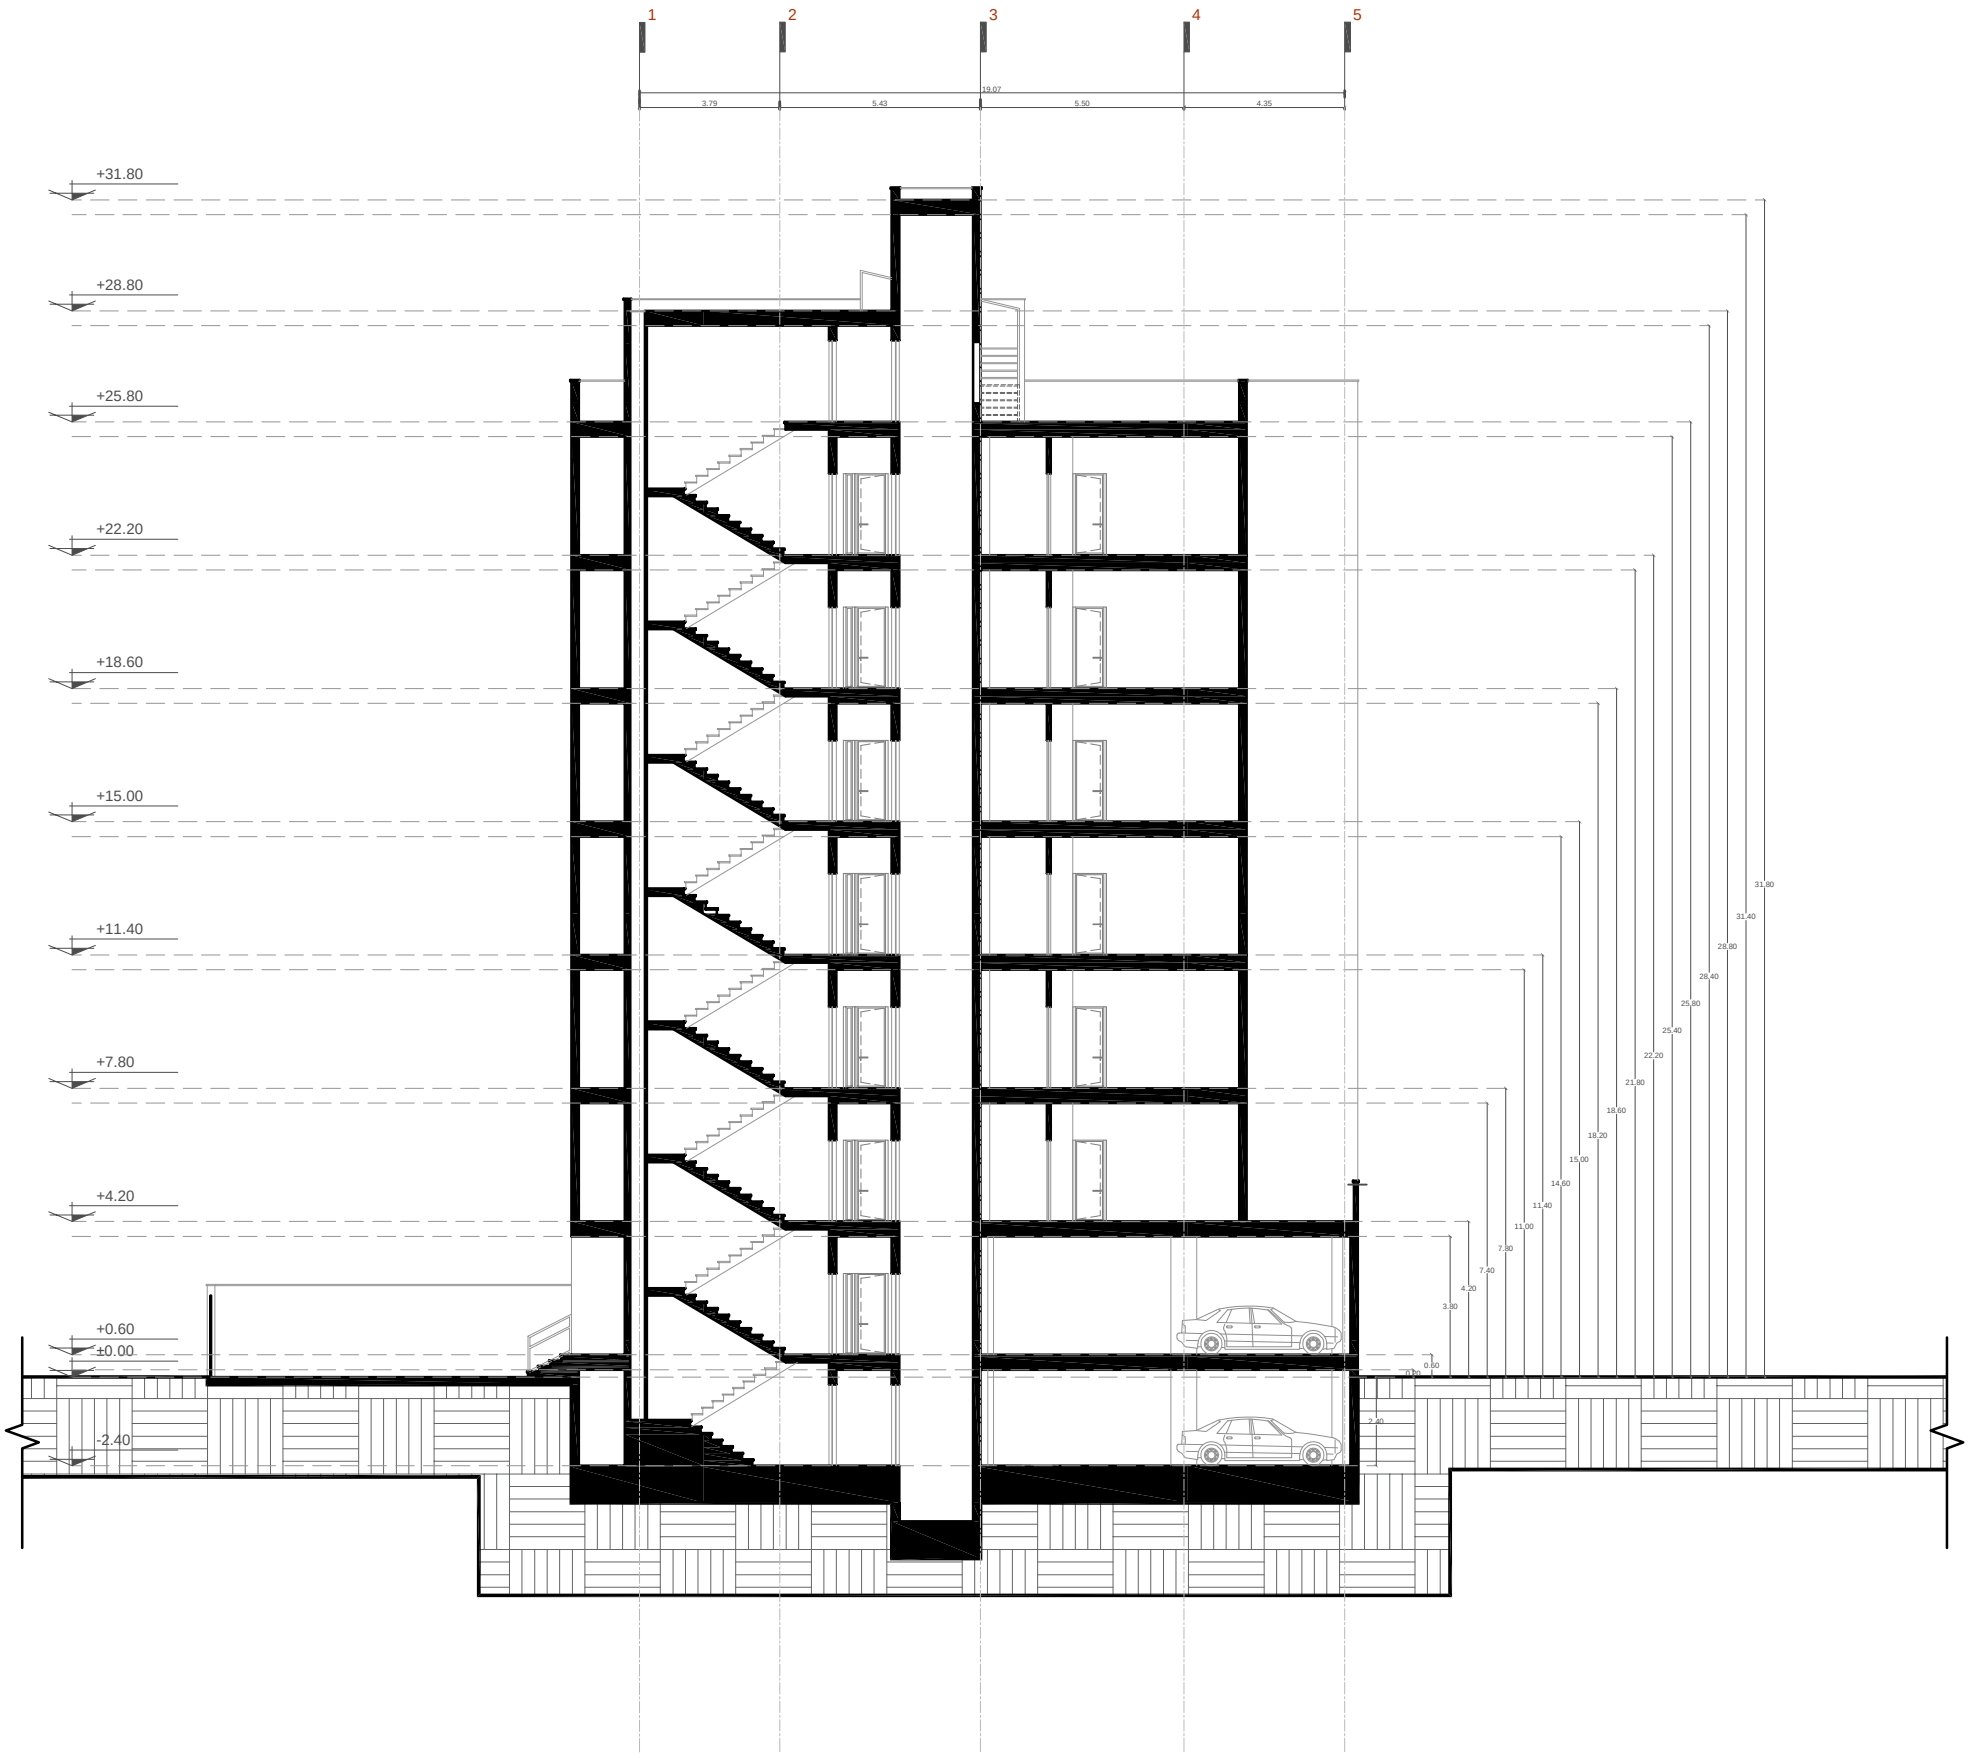

1m 3m 5m 15m
0 2m 4m 10m

Section A.A

ARIS



Suth elevation render



Suth elevation render



Suth elevation render



Suth elevation render



Suth elevation render



night render



سنگ بازالت اسکرچ خاکستری

سنگ گرانیت مشکی

ورق فلز زنگ زده

Material