




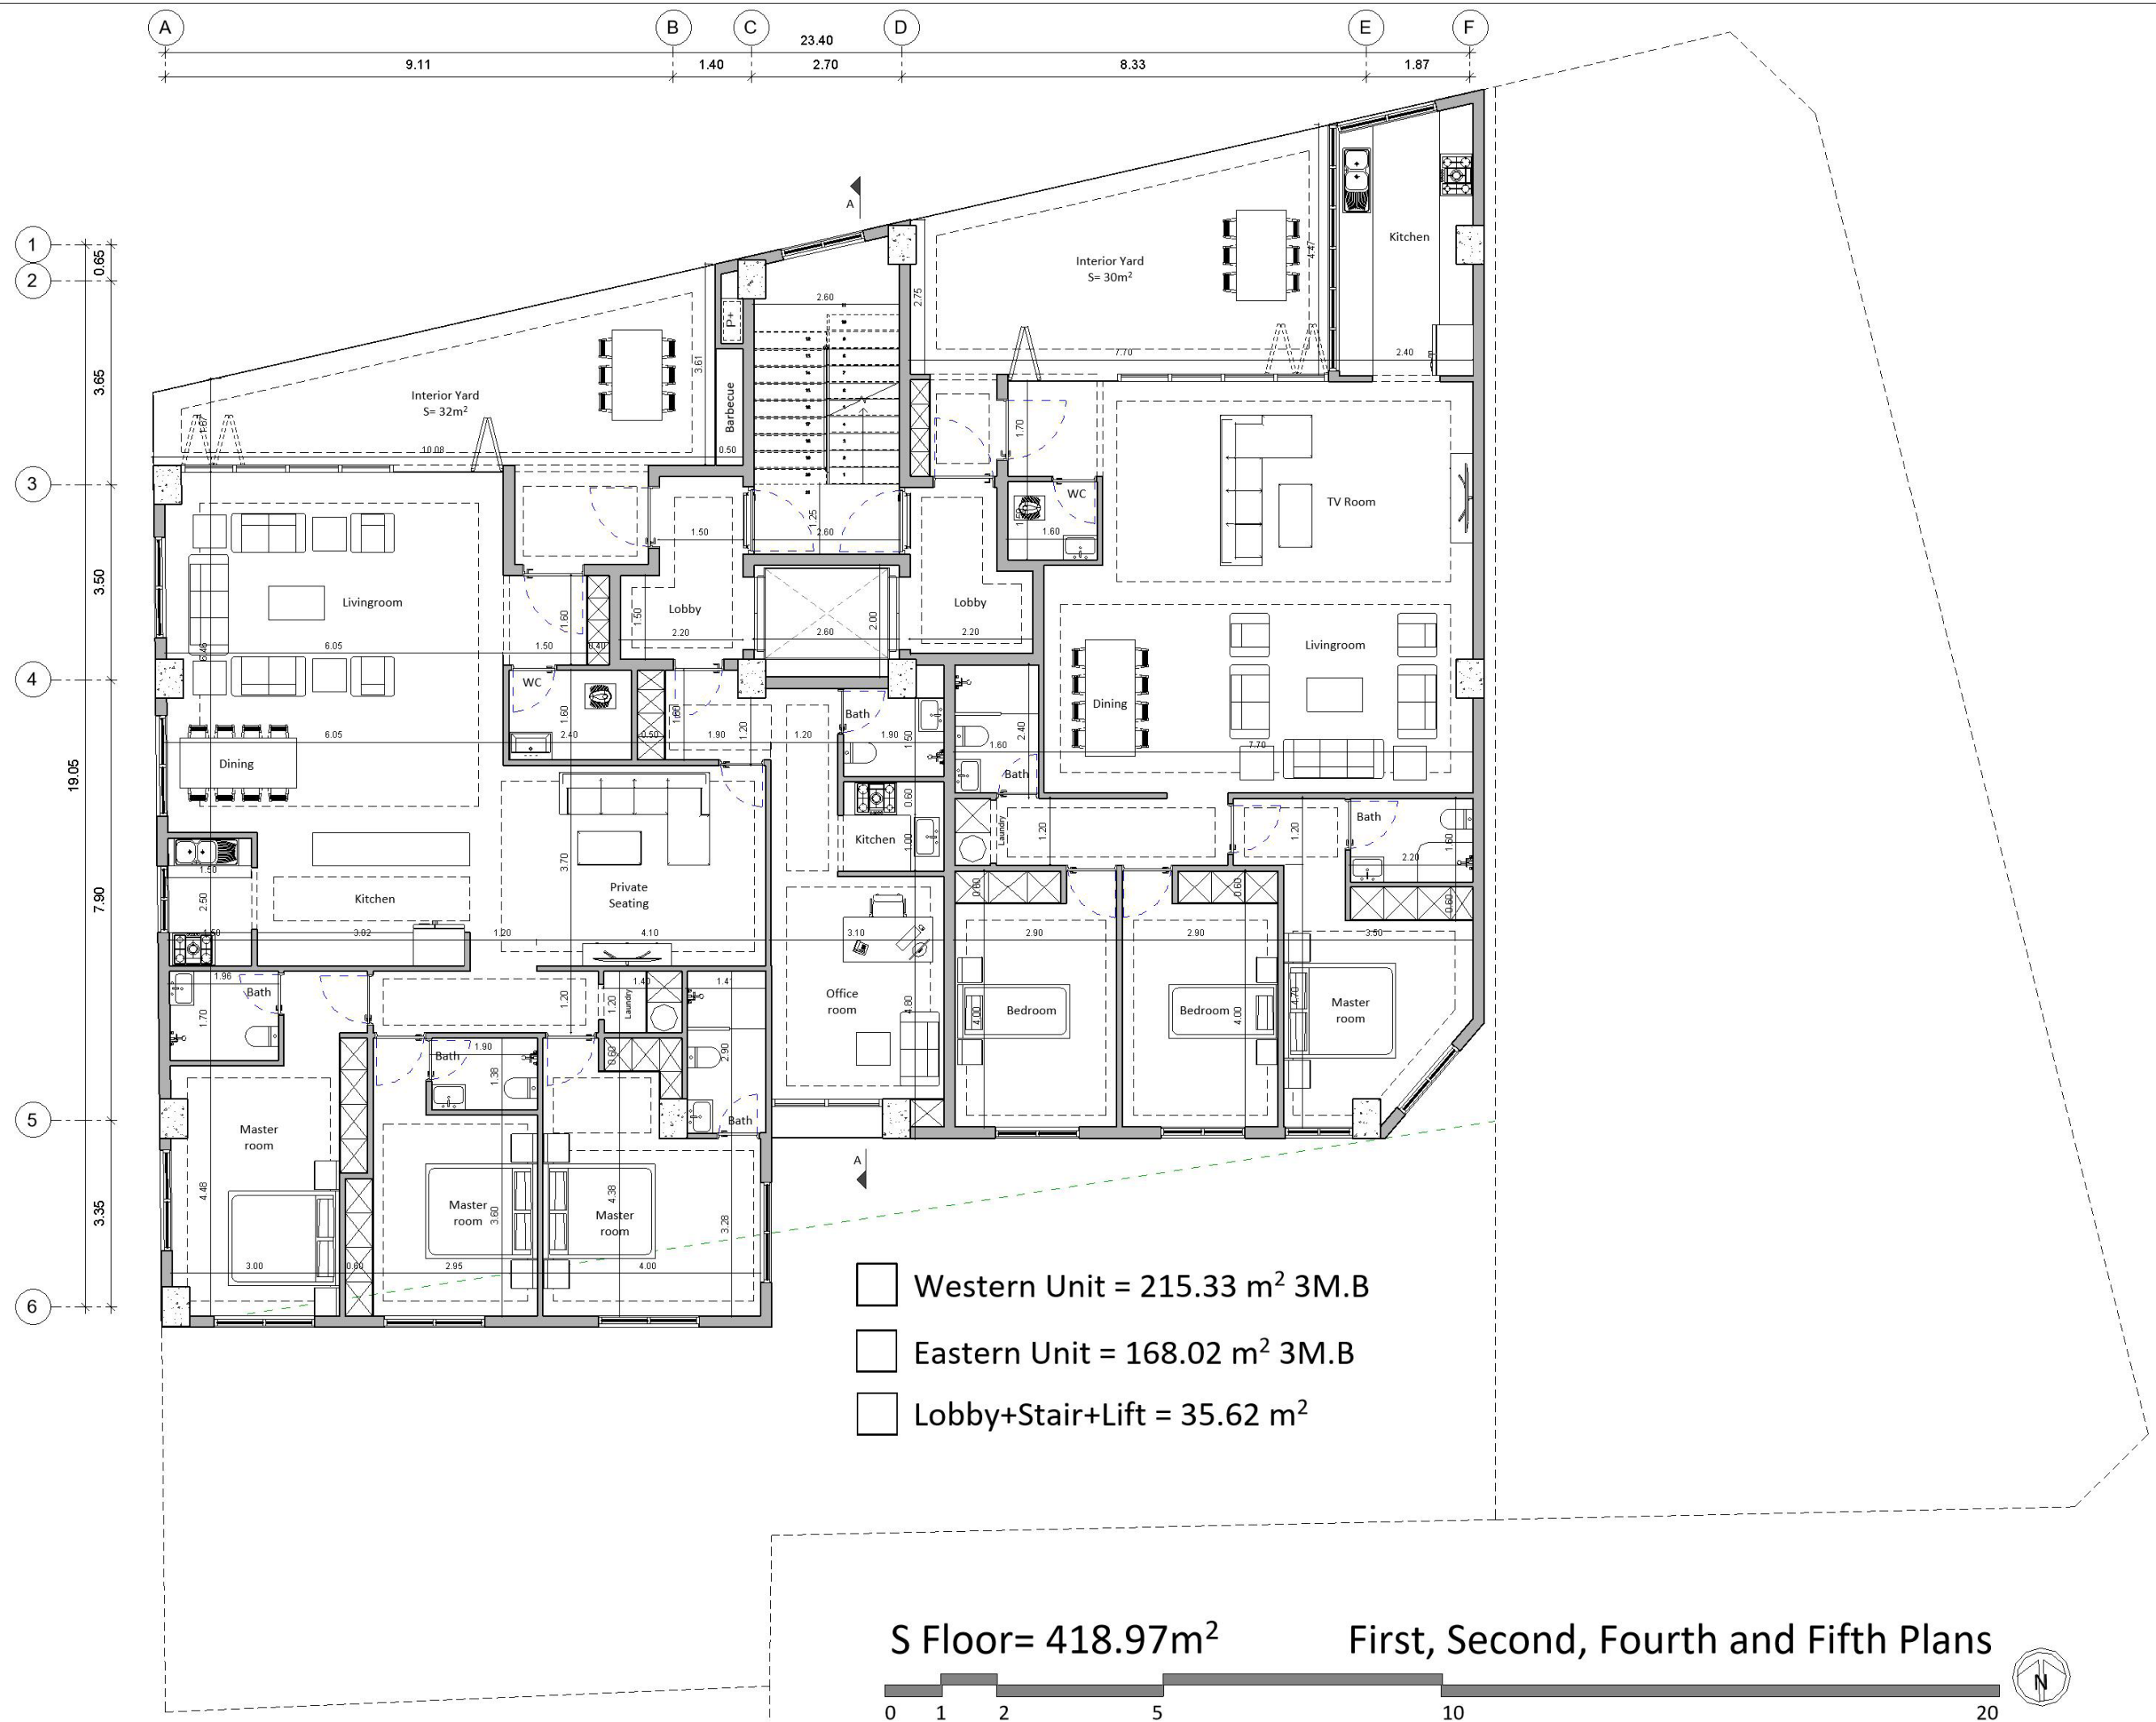


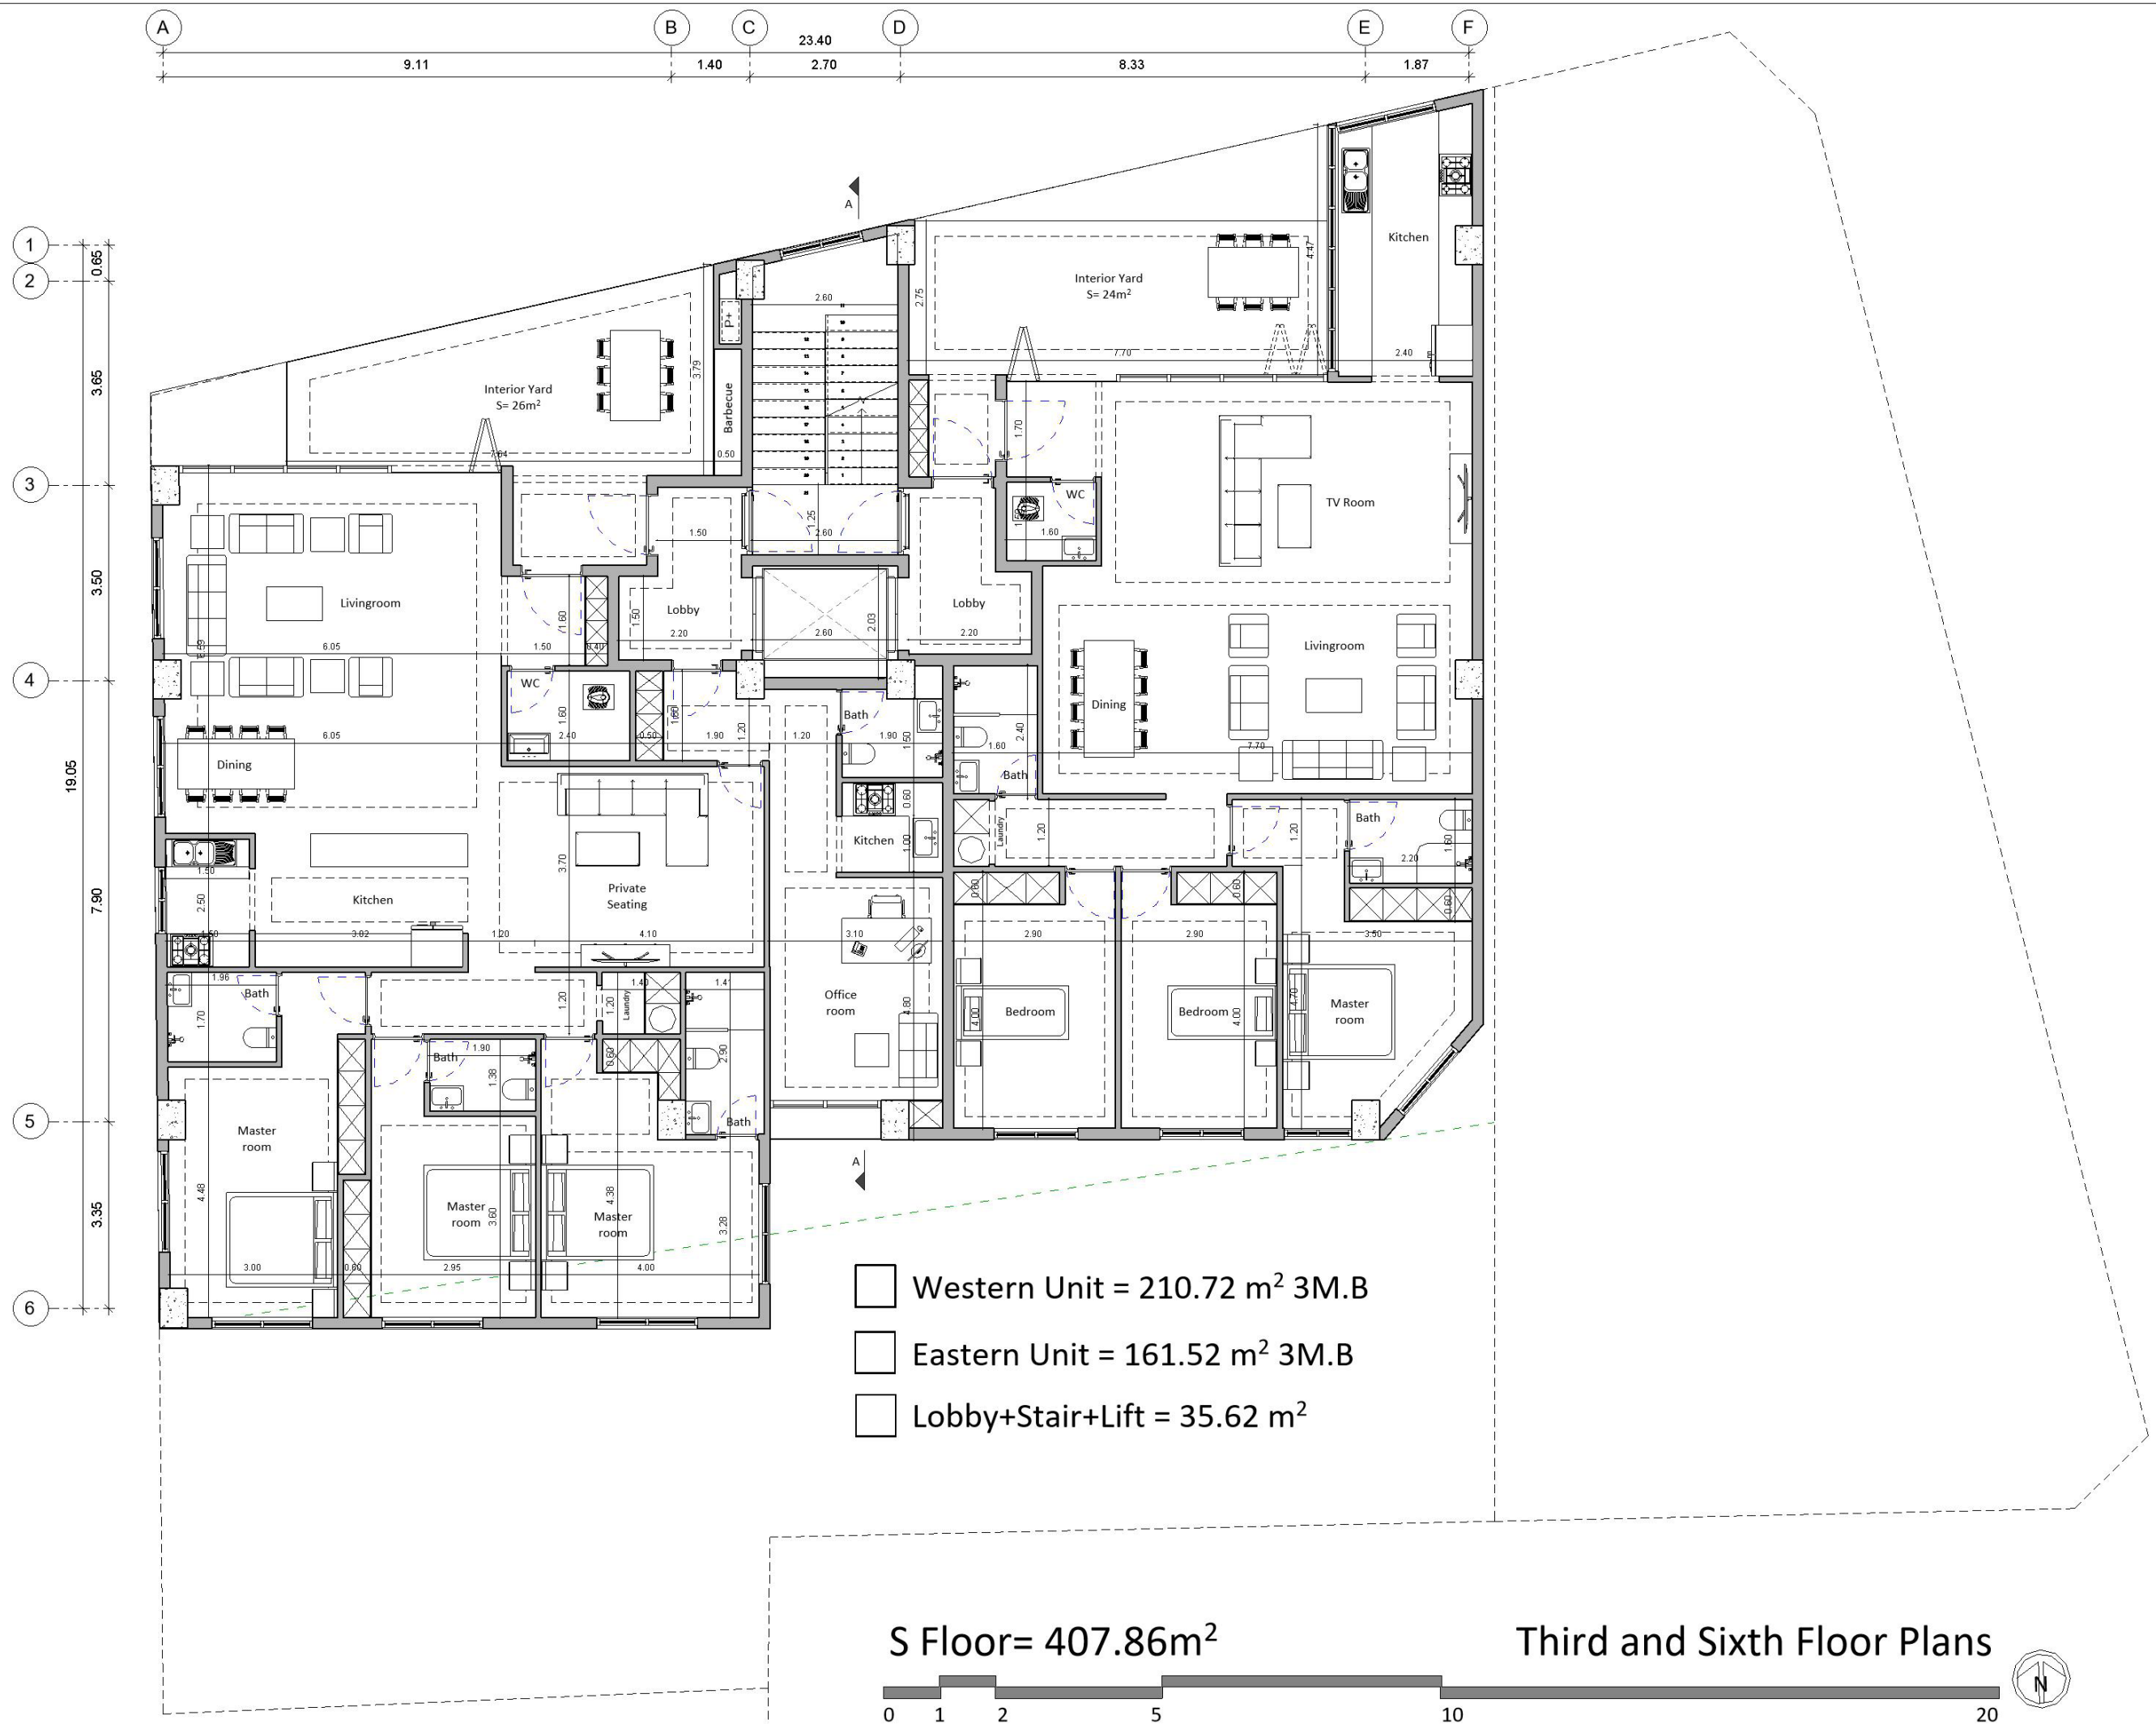









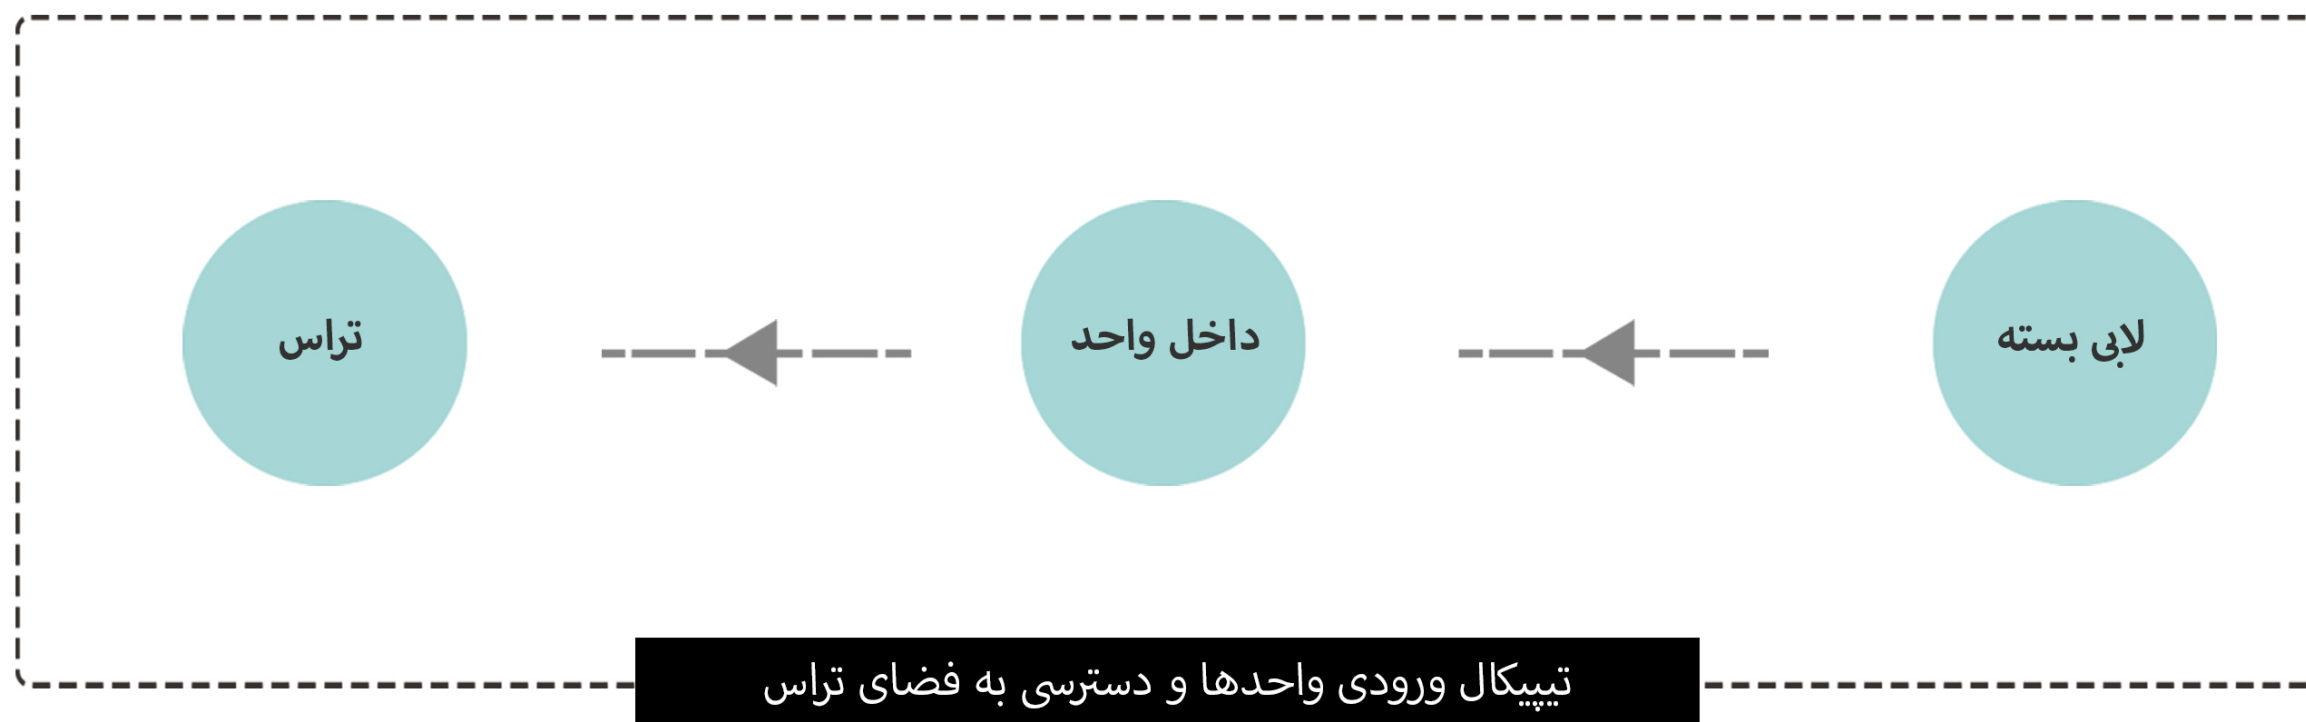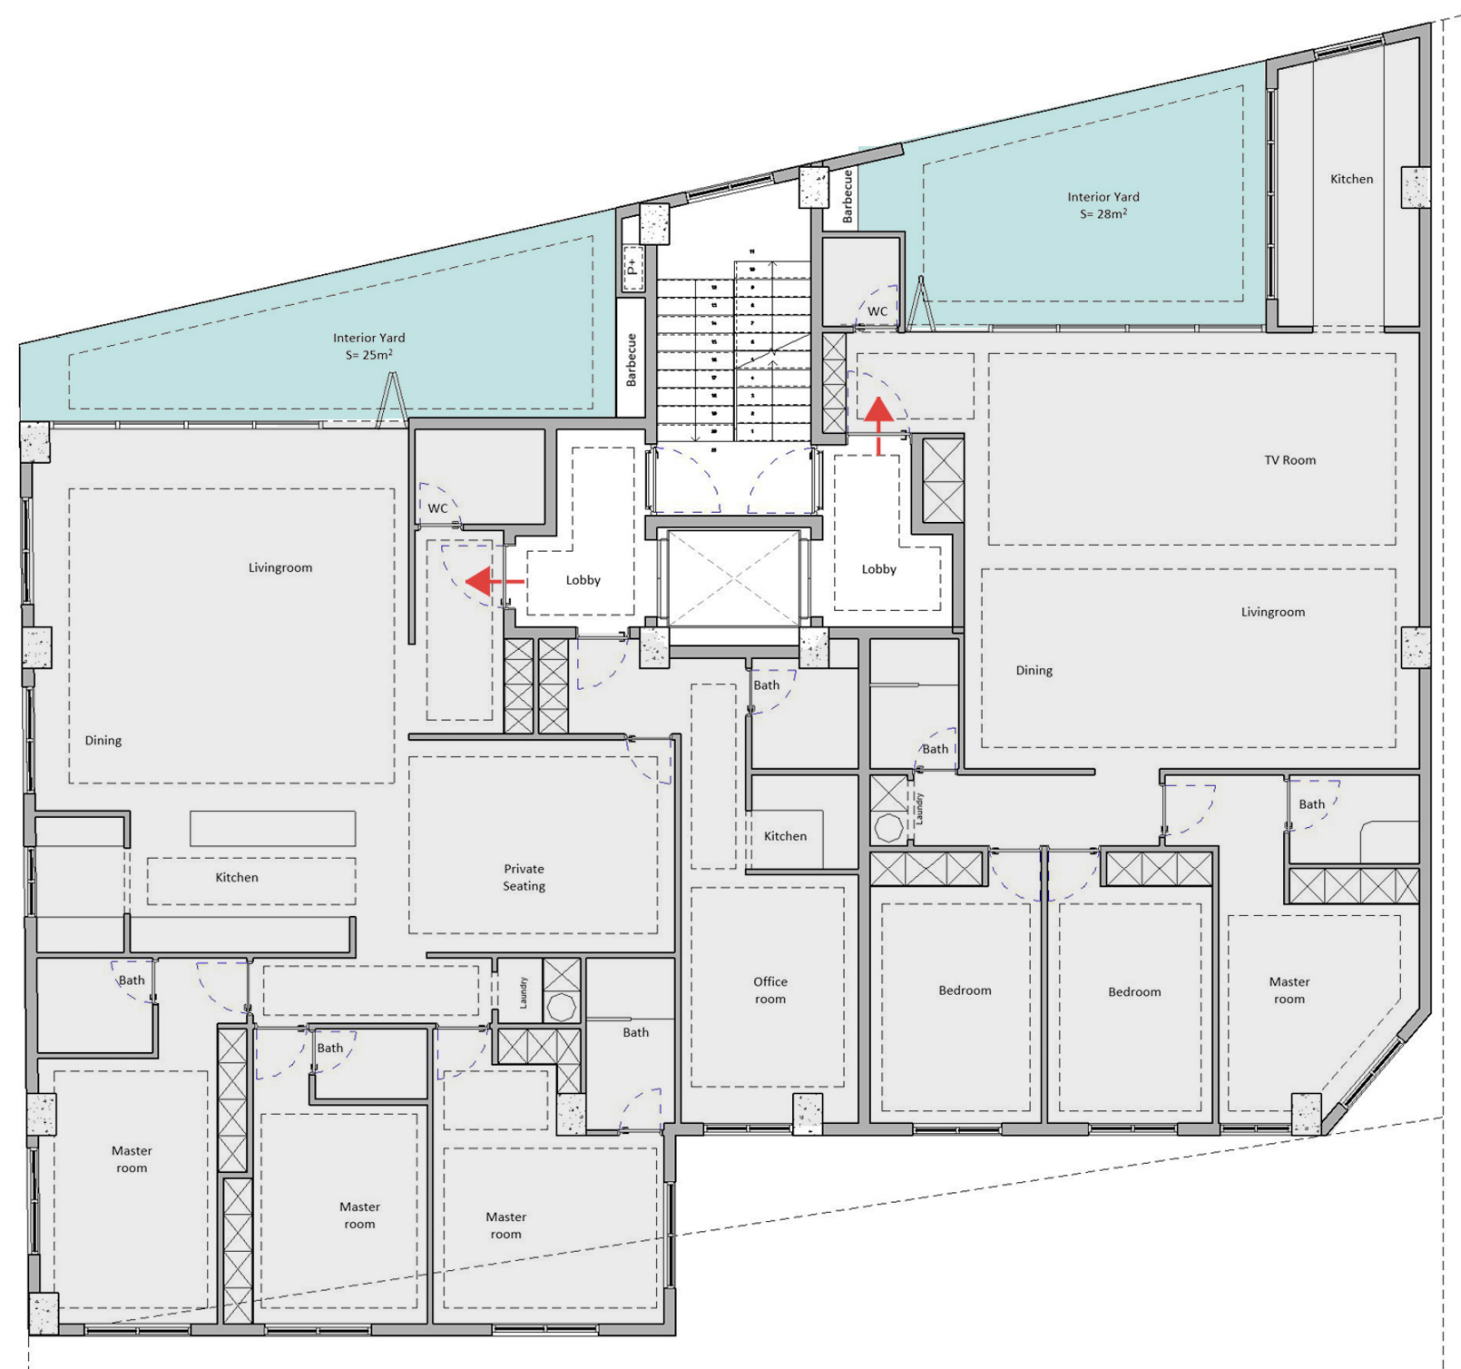


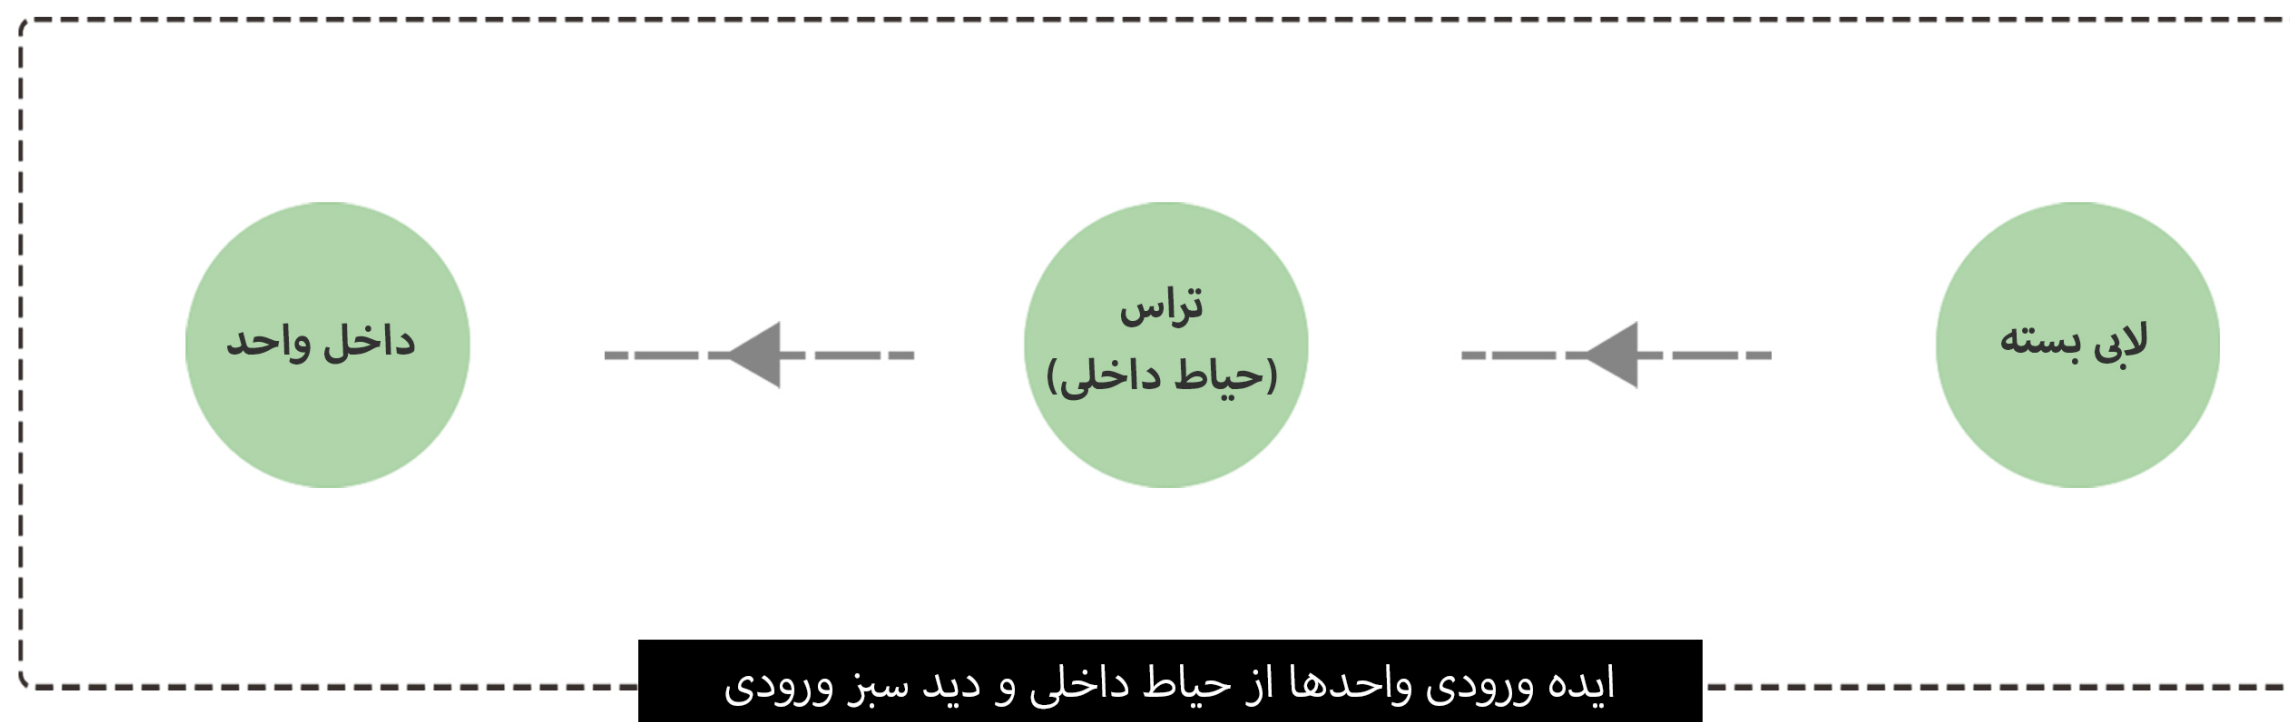

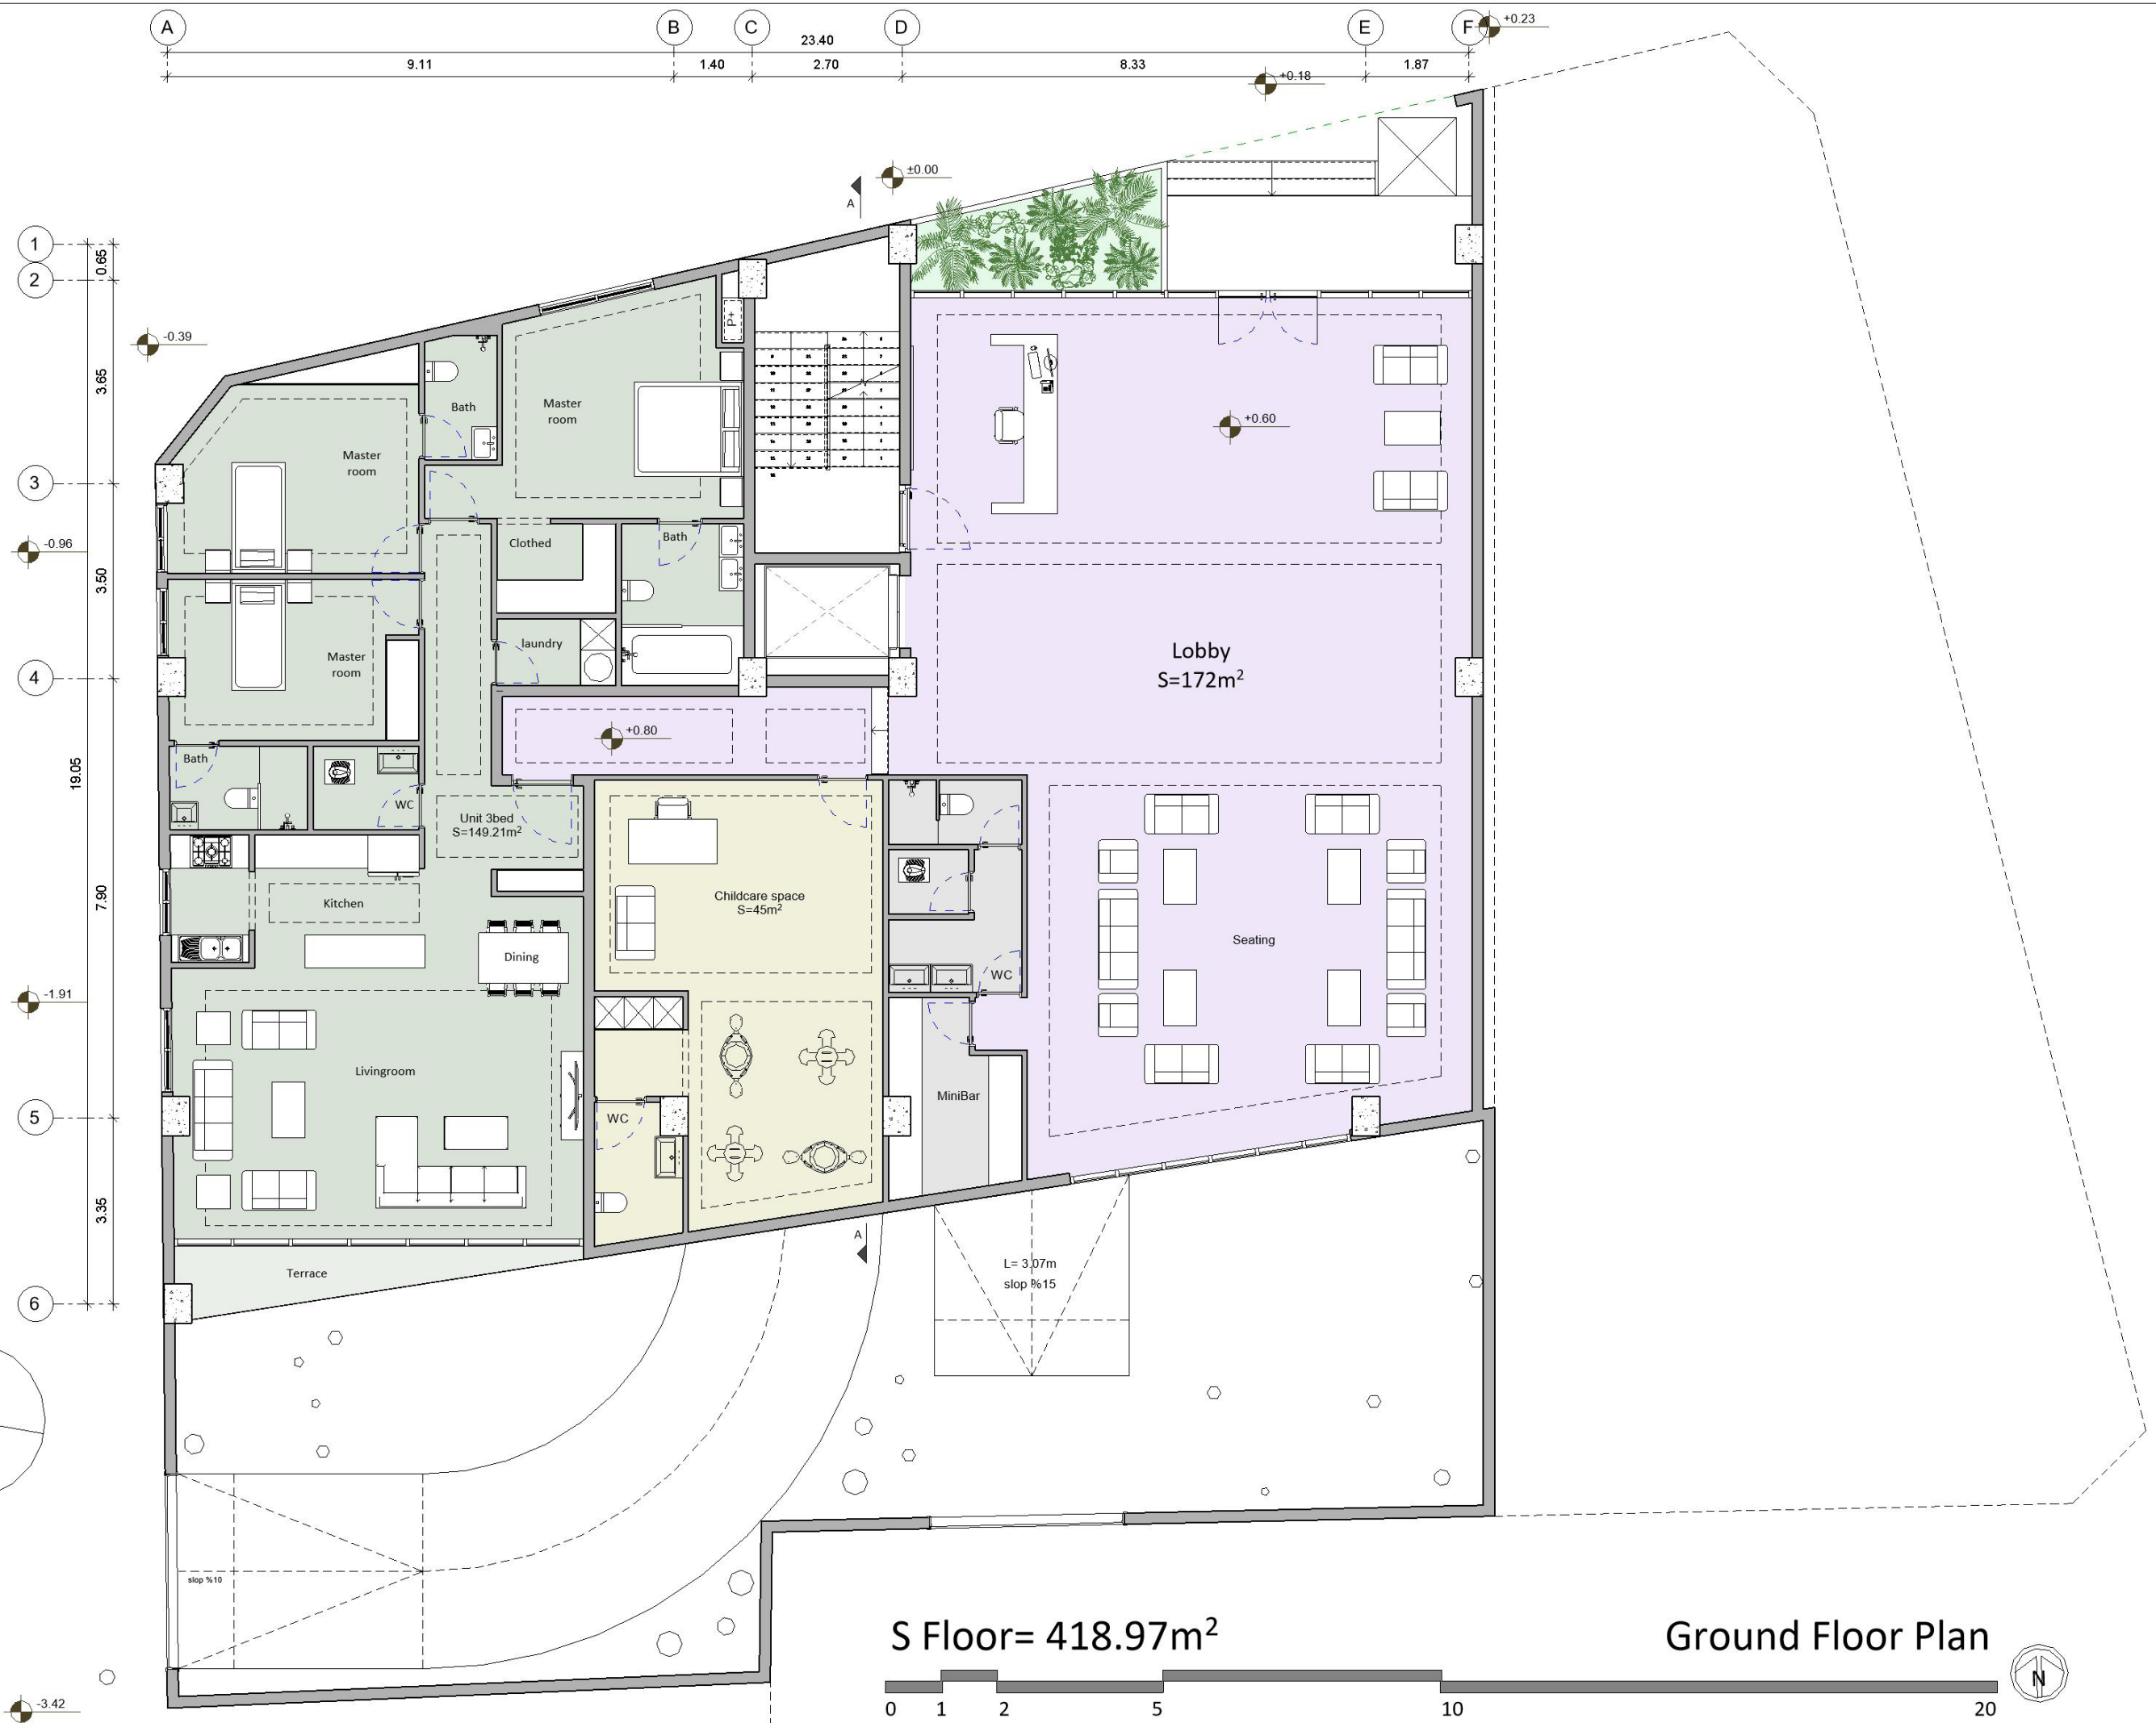


S Floor= 418.97m²

Ground Floor Plan

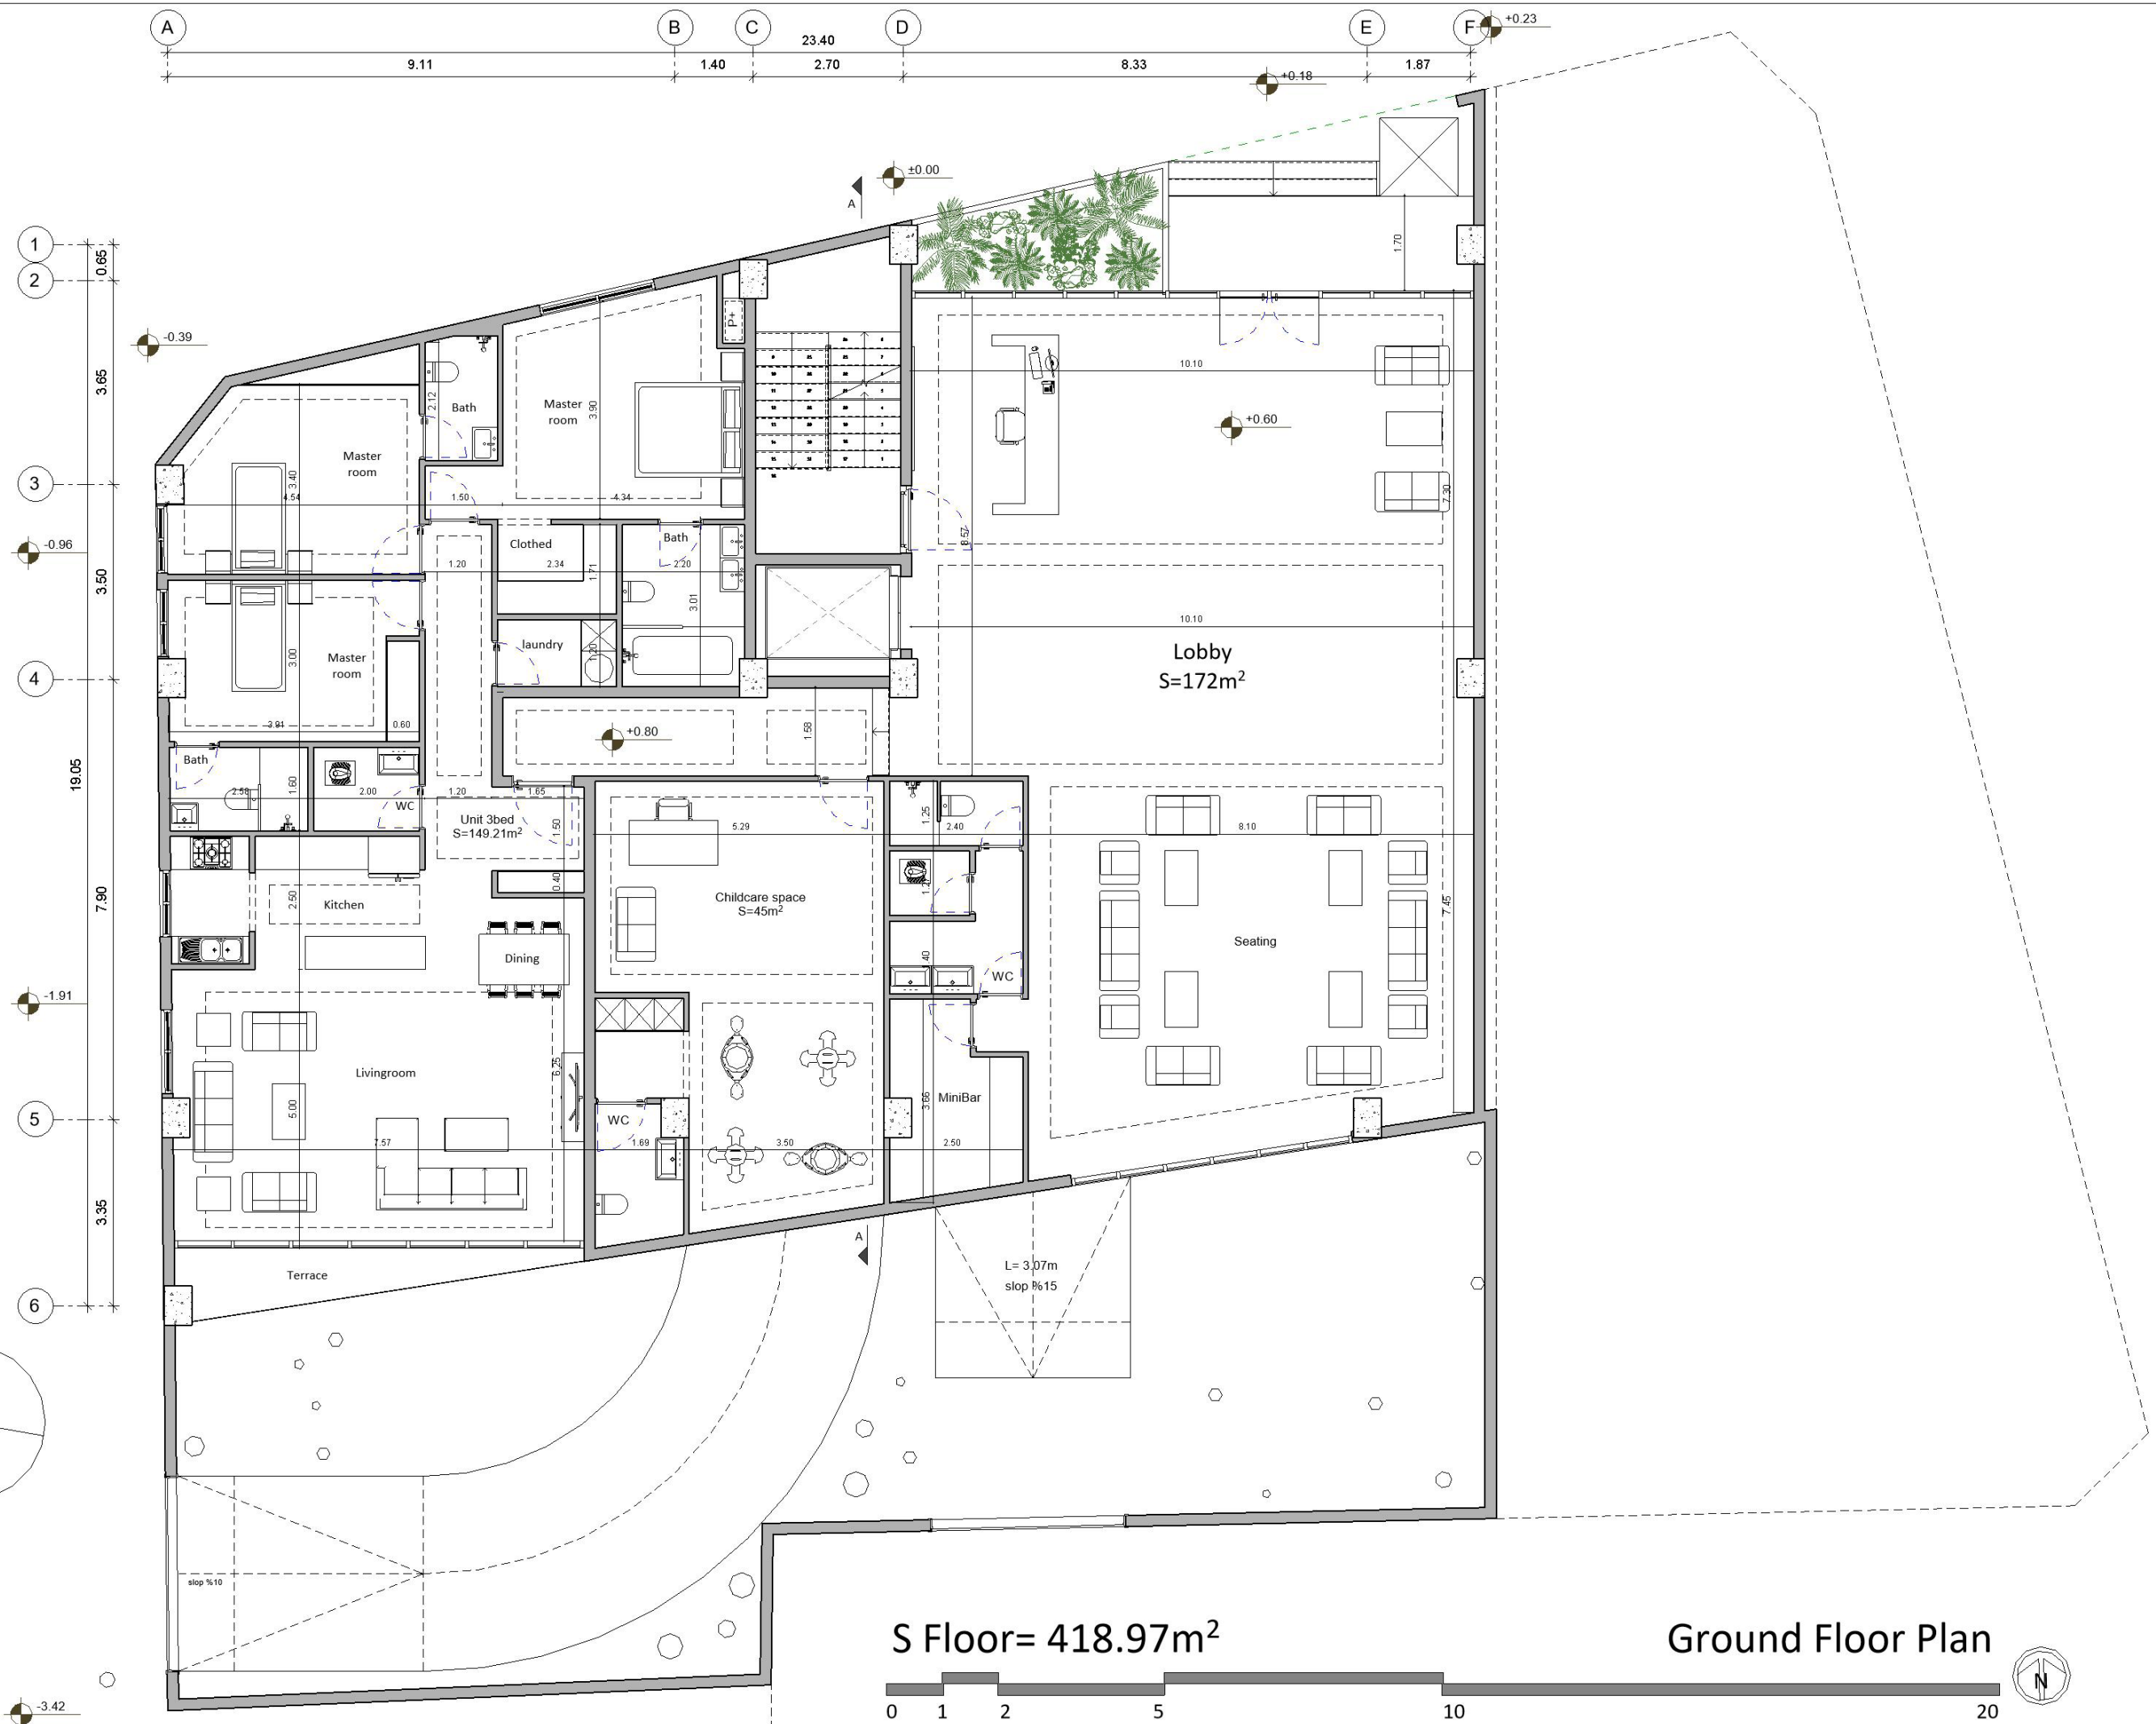


S Floor= 418.97m²


Ground Floor Plan

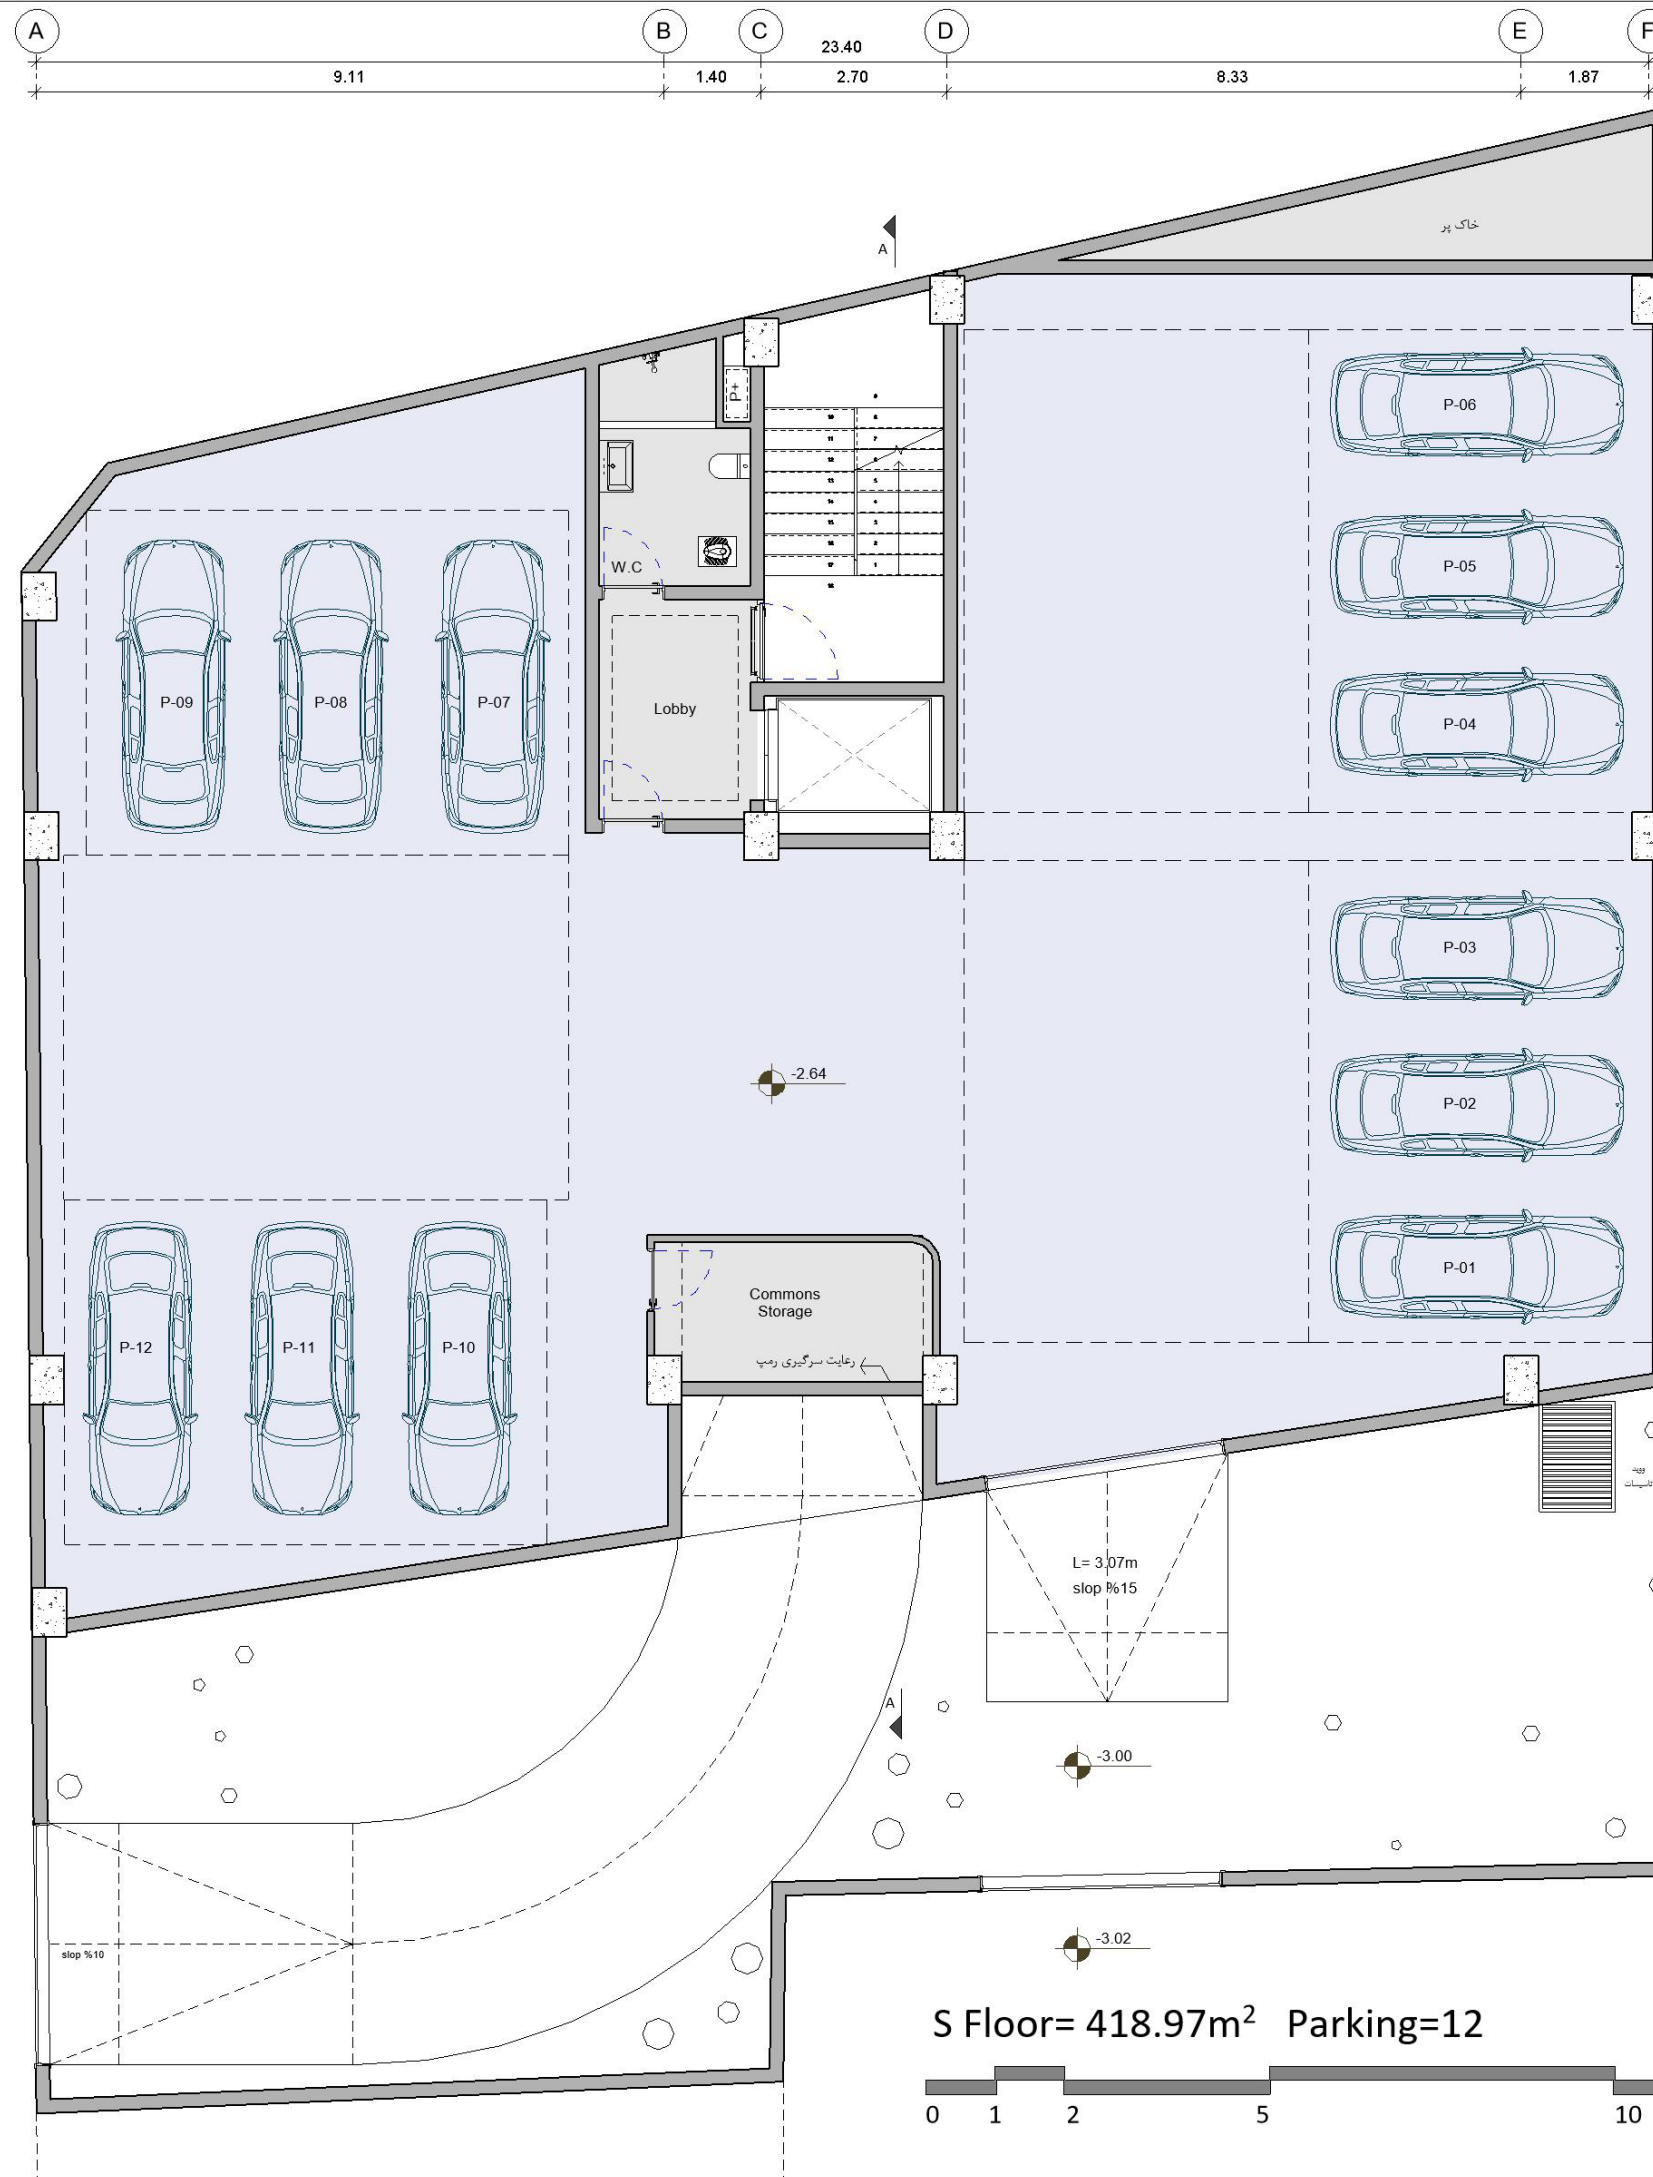



S Floor= 418.97m² Parking=12

First Basement Plan

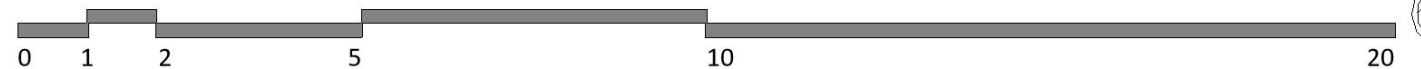

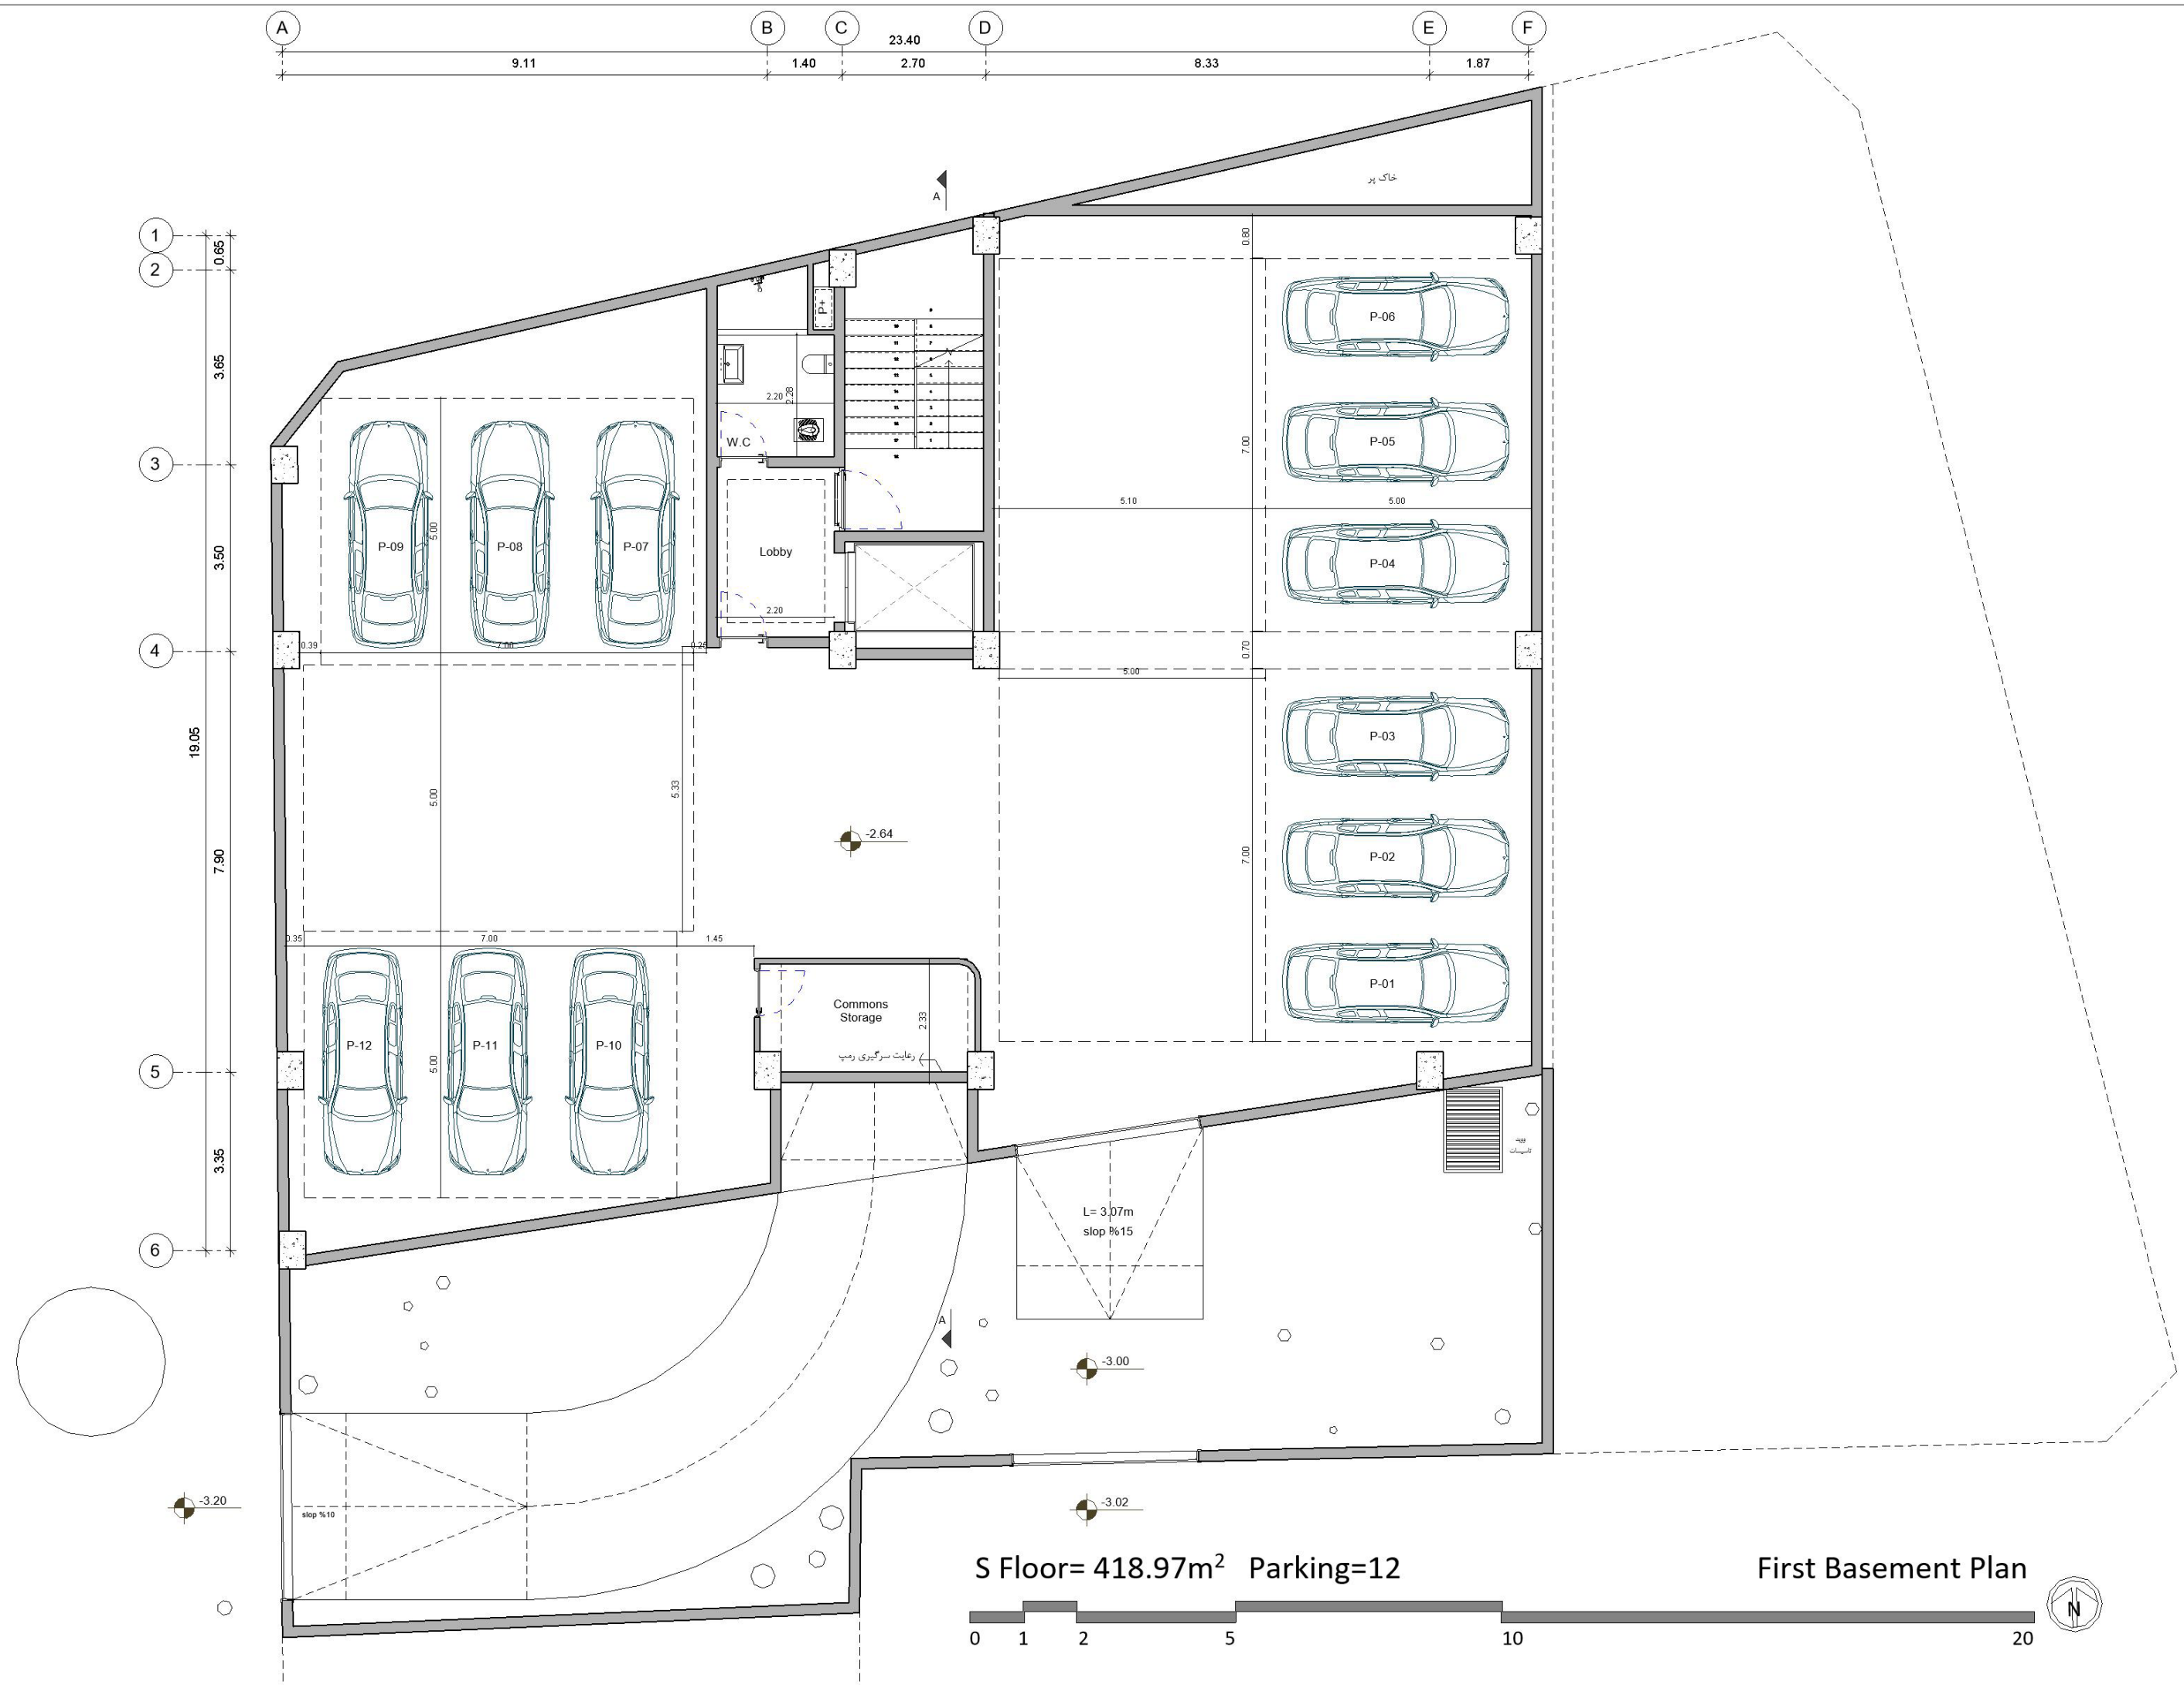


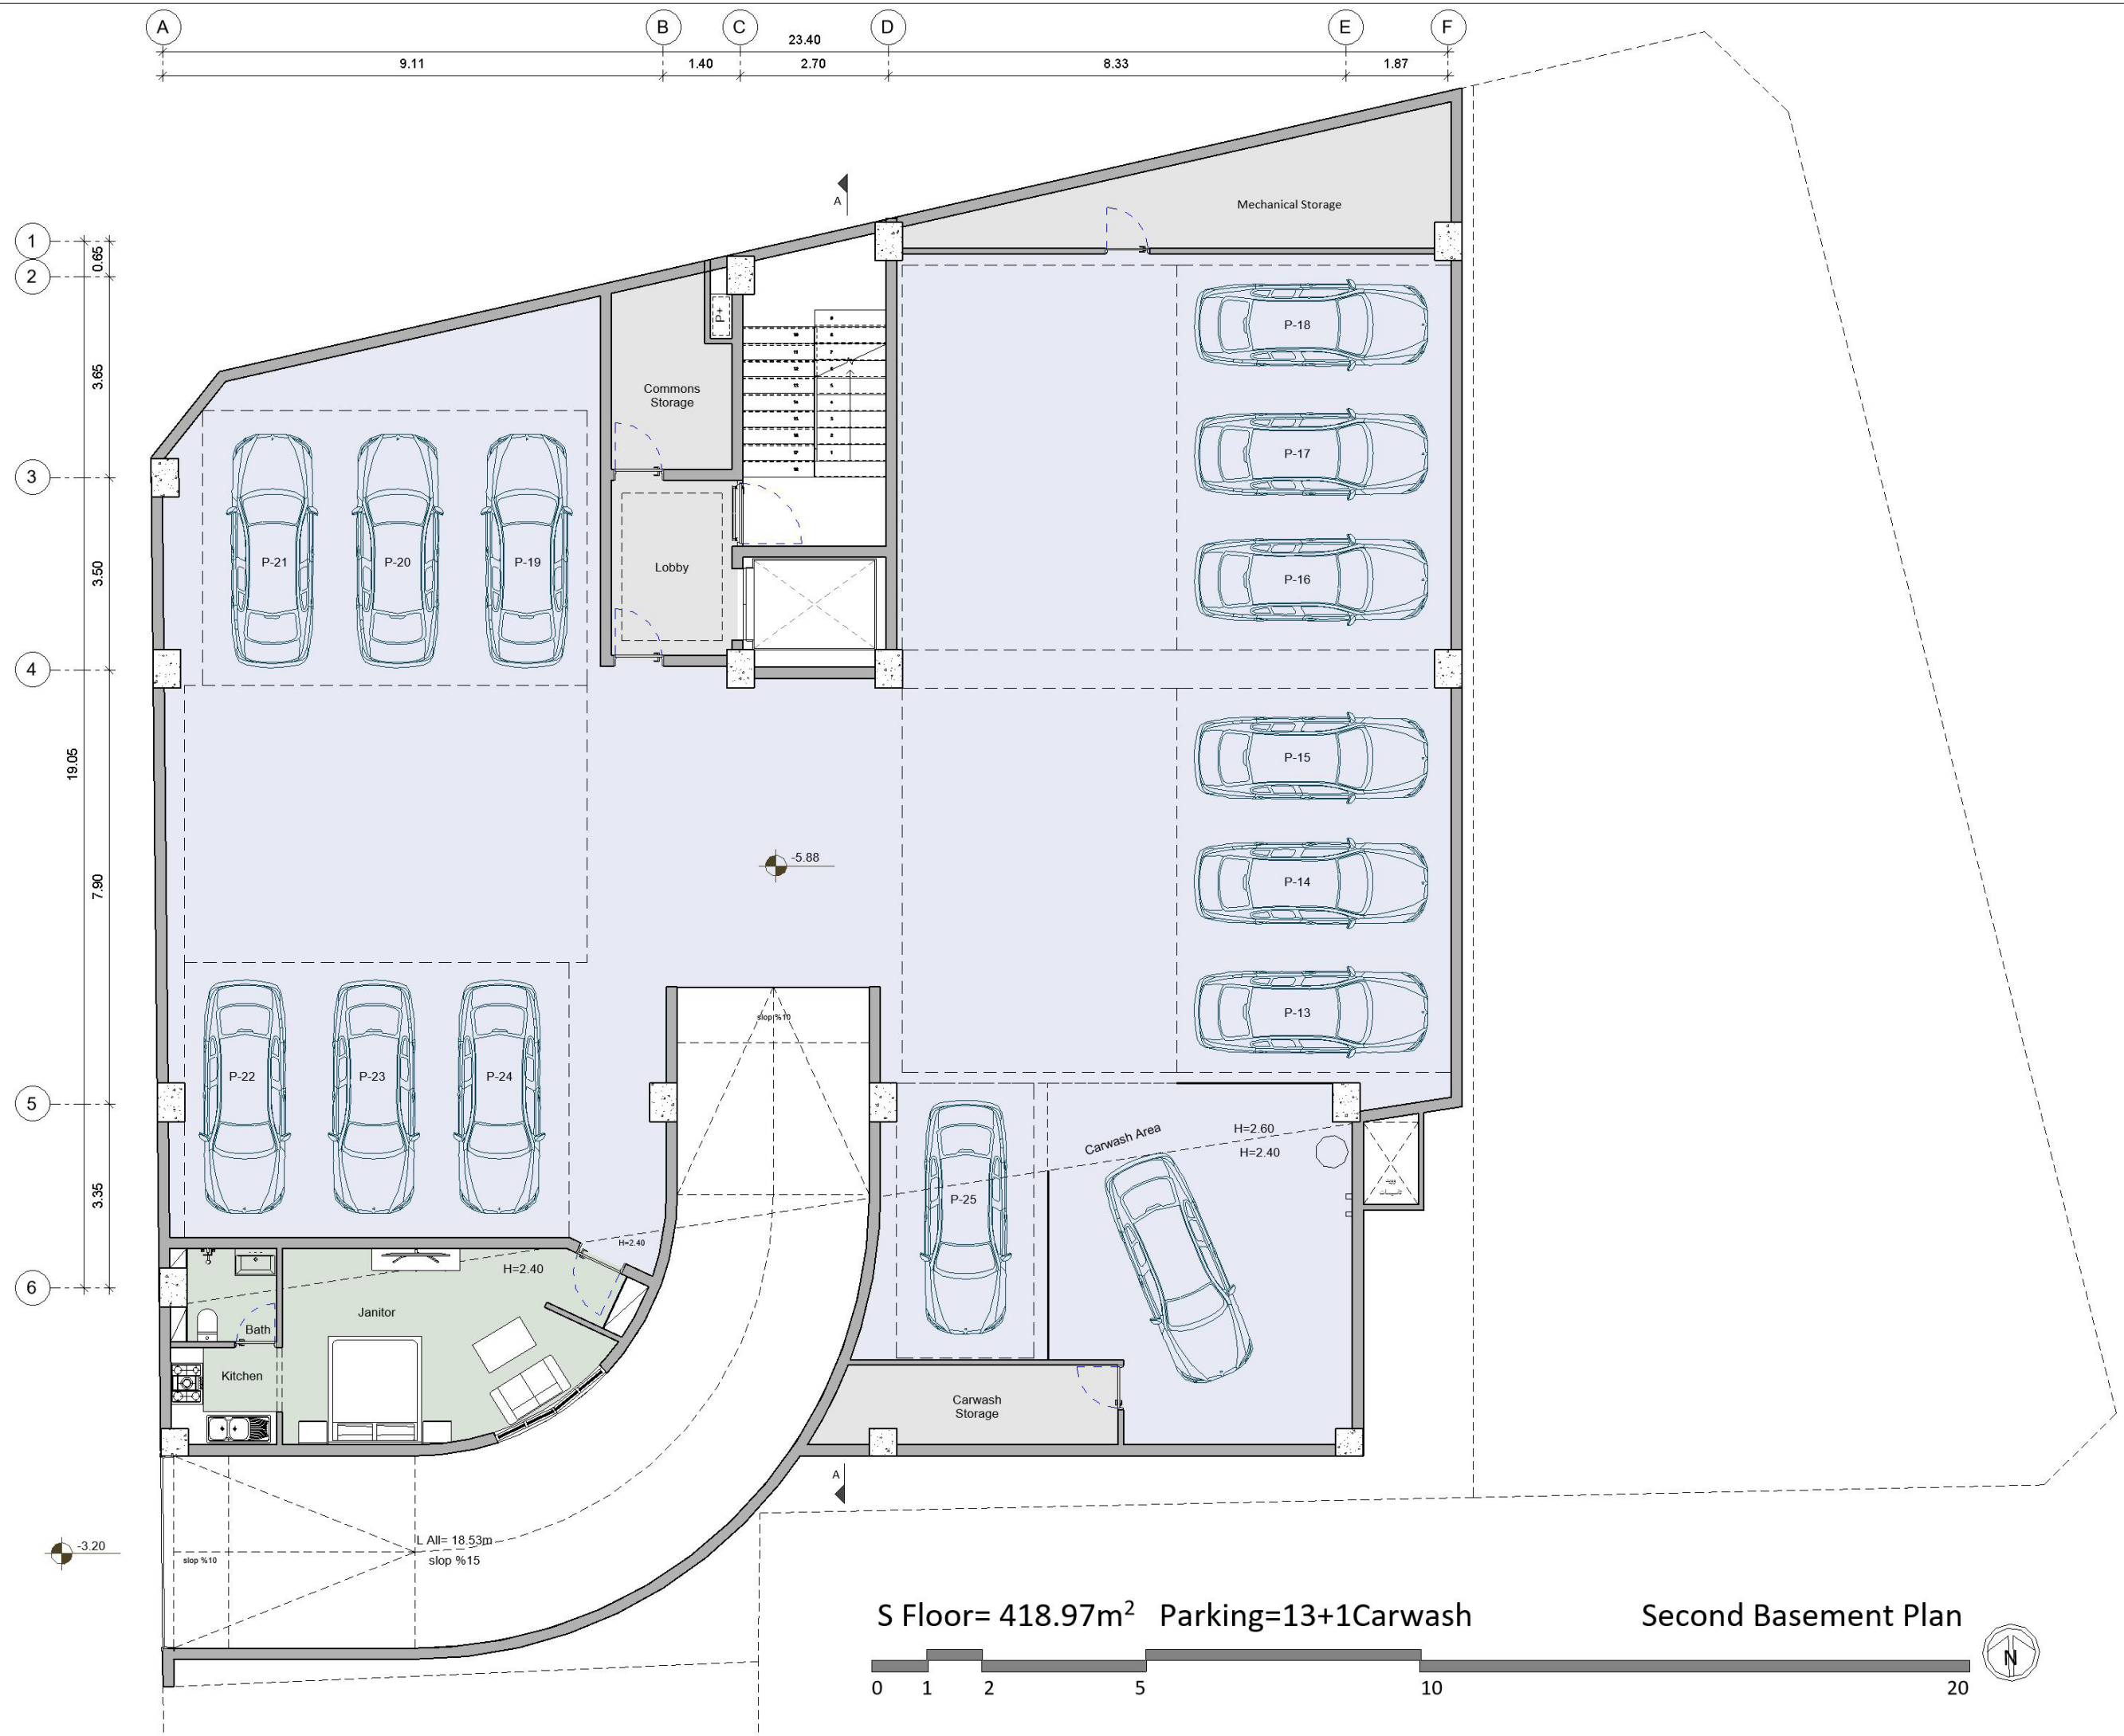


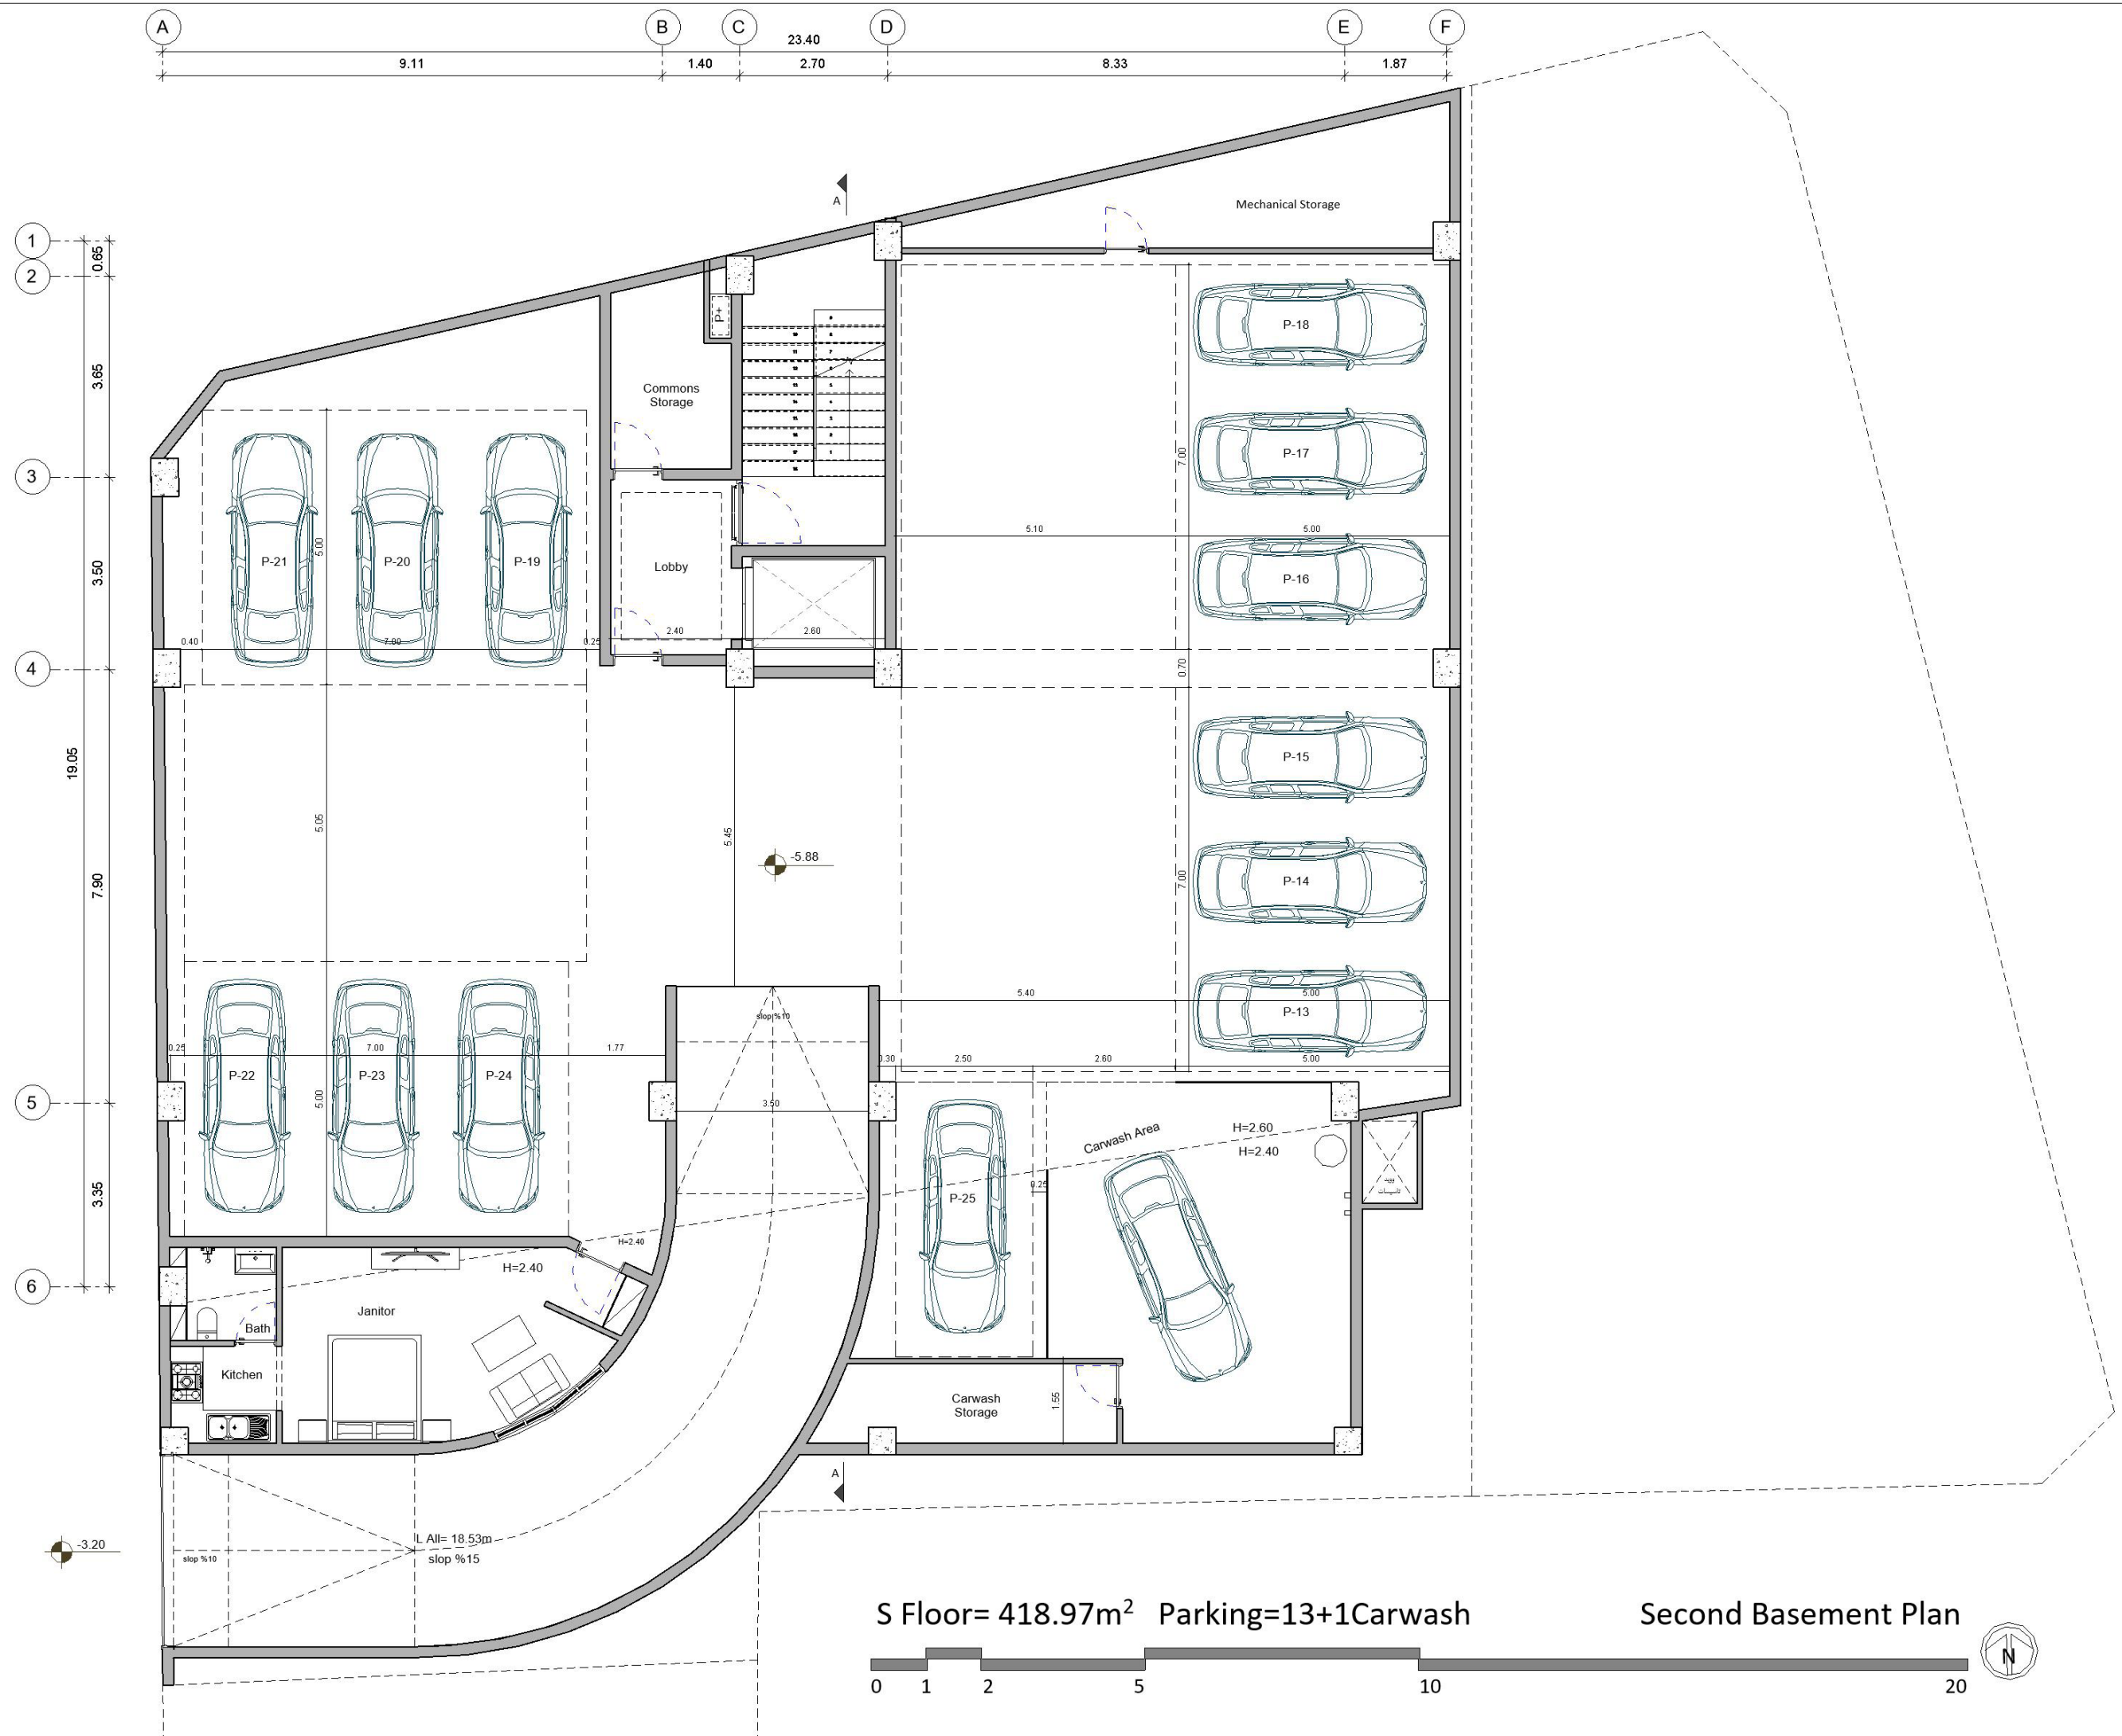

S Floor= 418.97m² Parking=13+1Carwash

Second Basement Plan

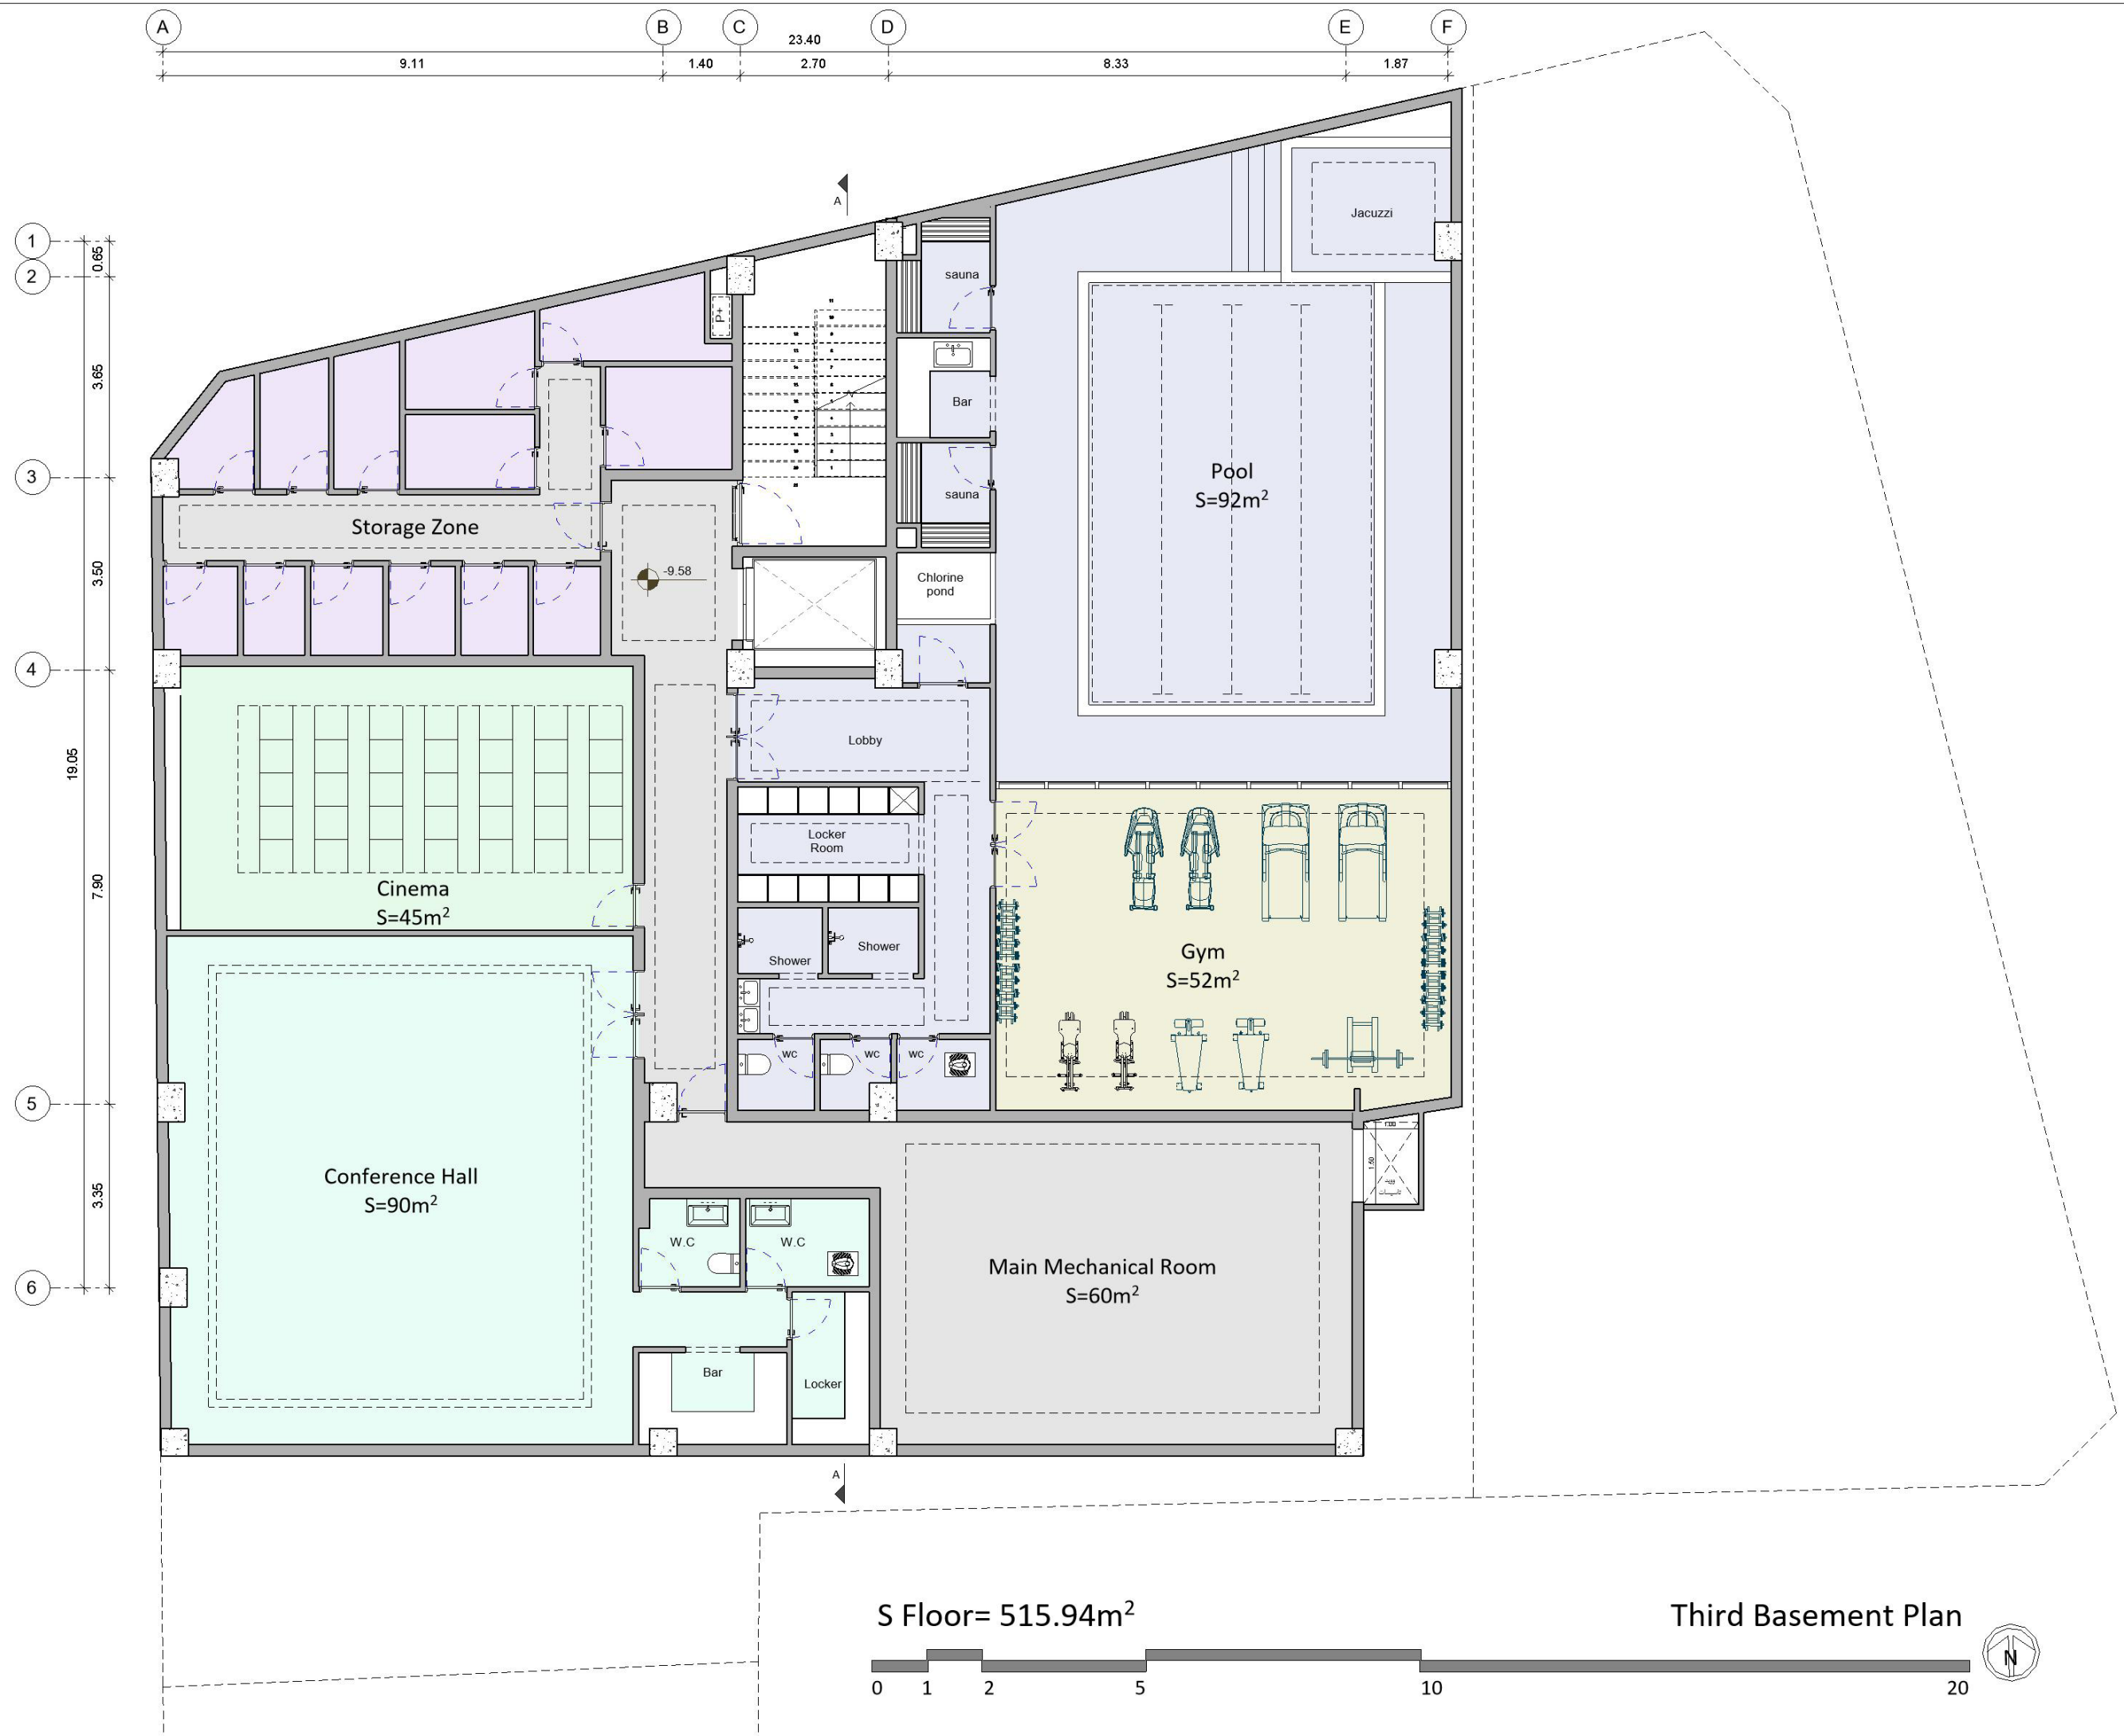

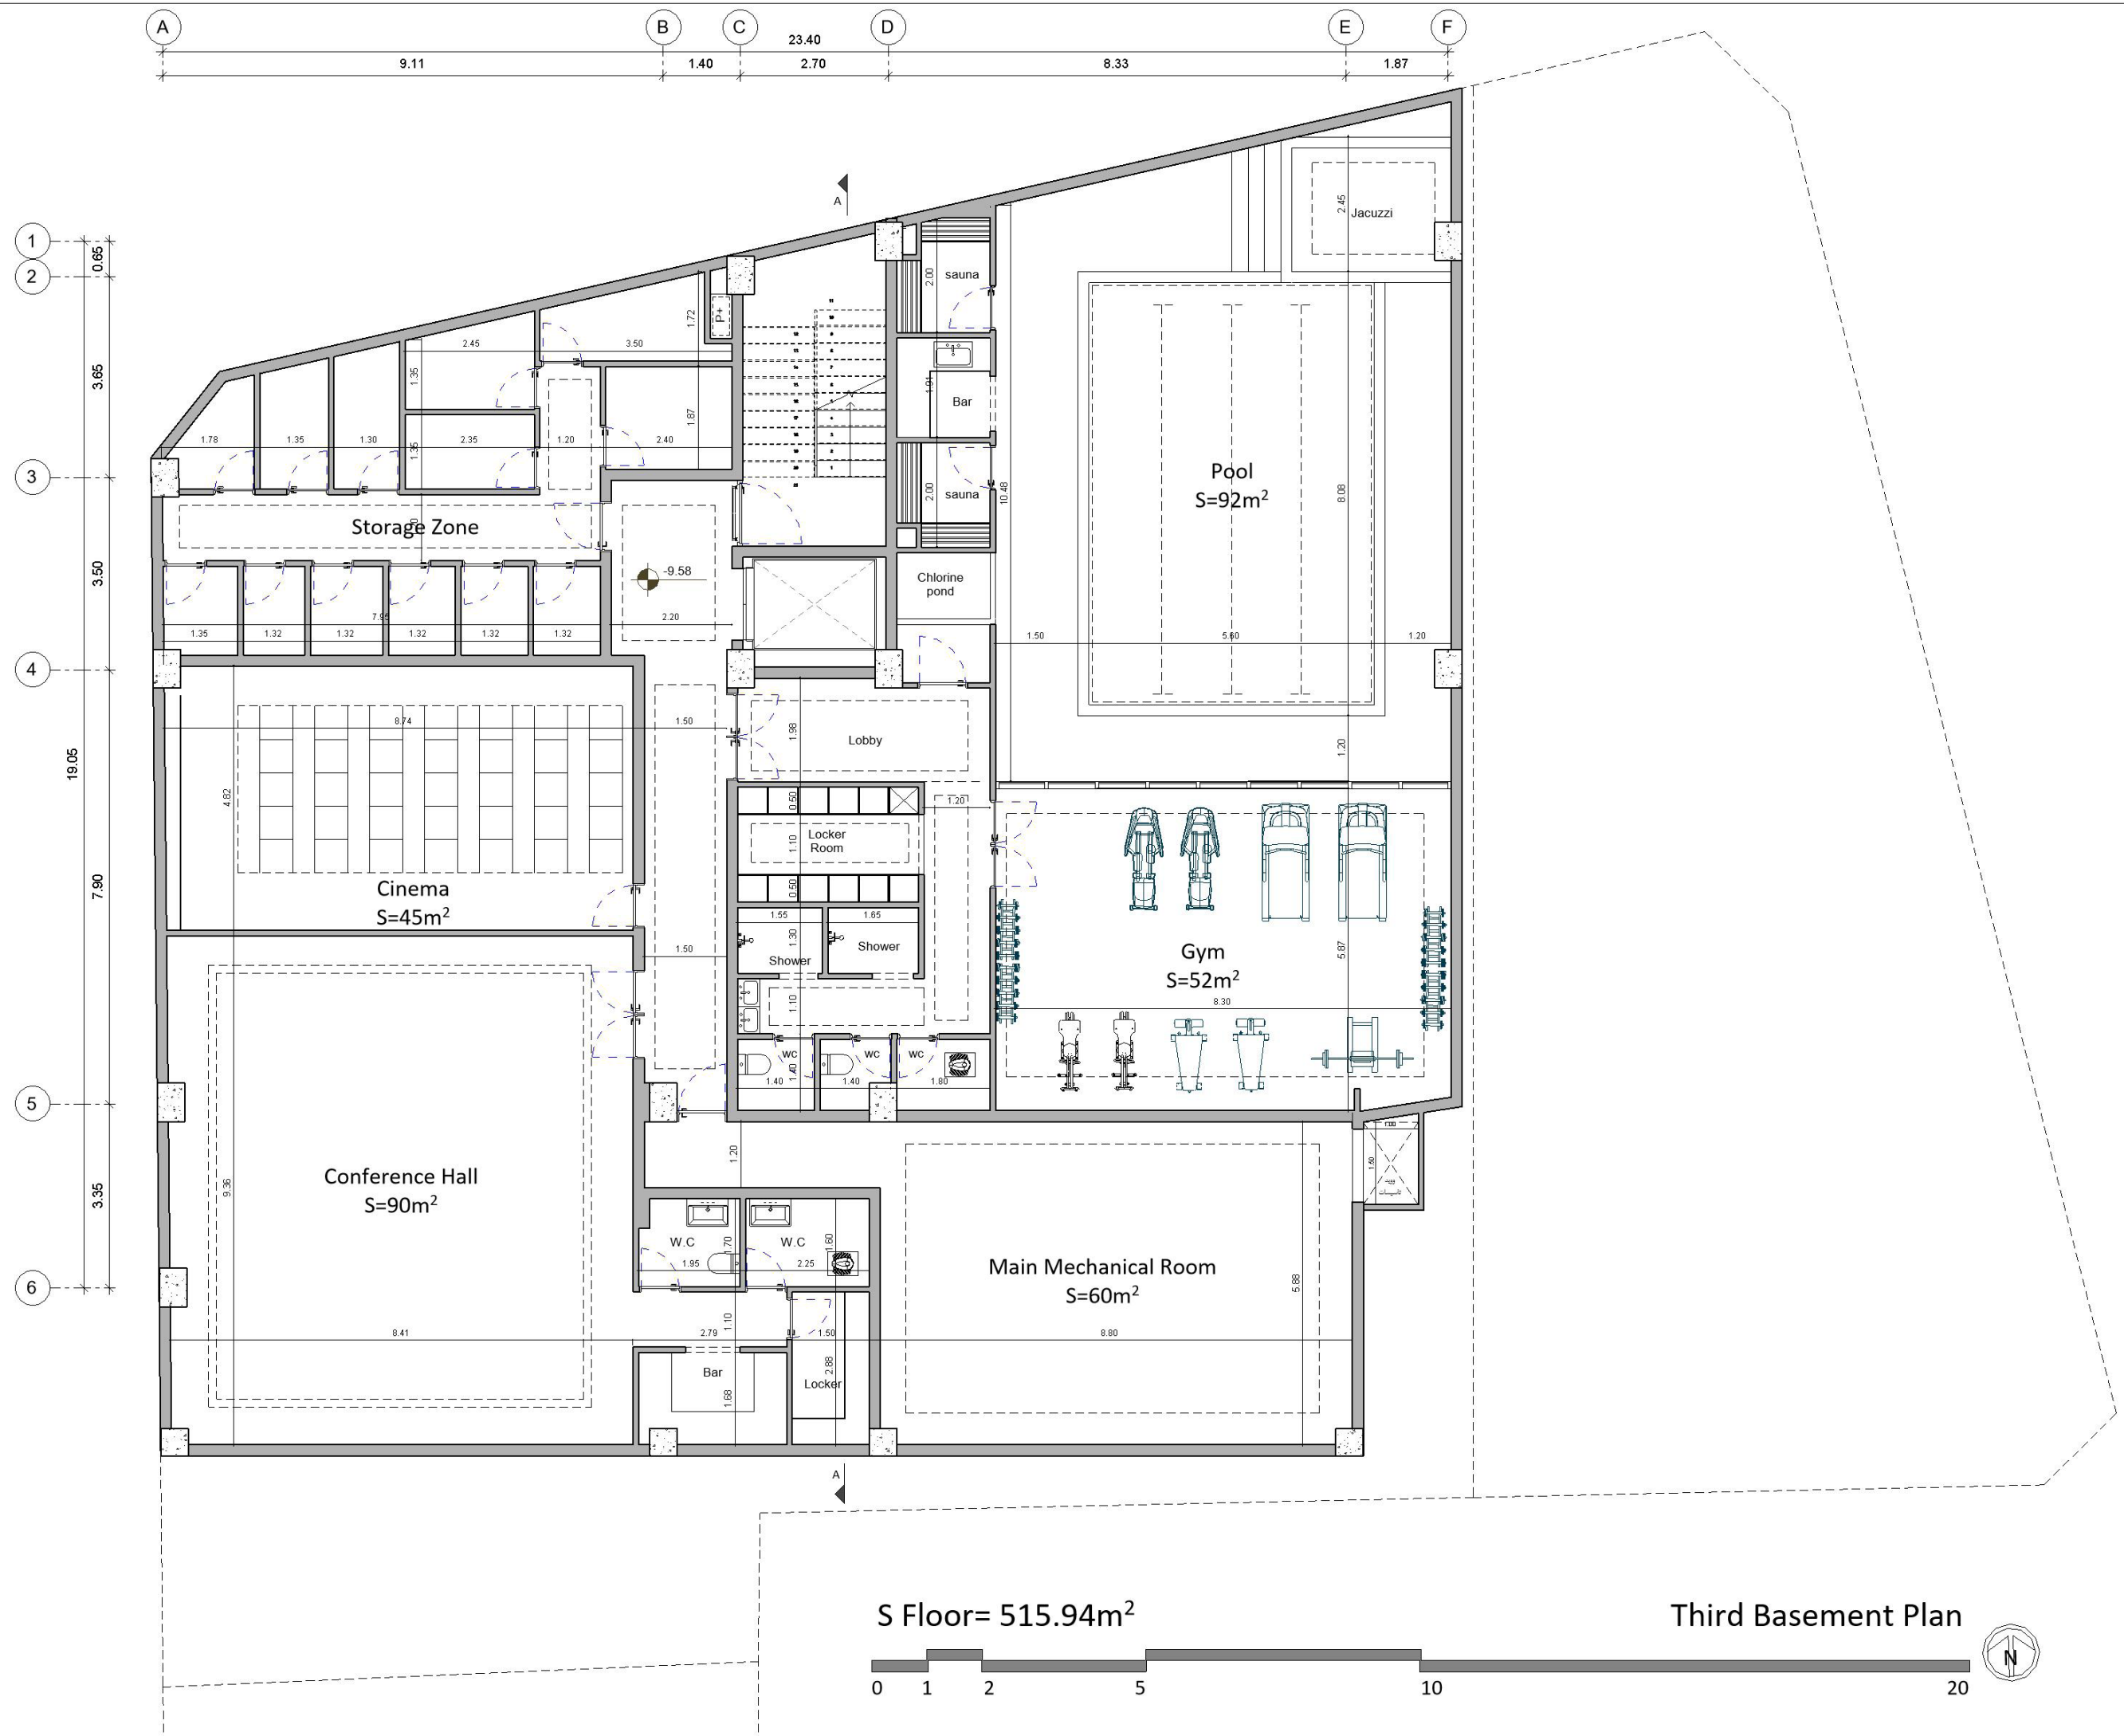

S Floor= 515.94m²

Third Basement Plan

