




AVIN Residential Complex

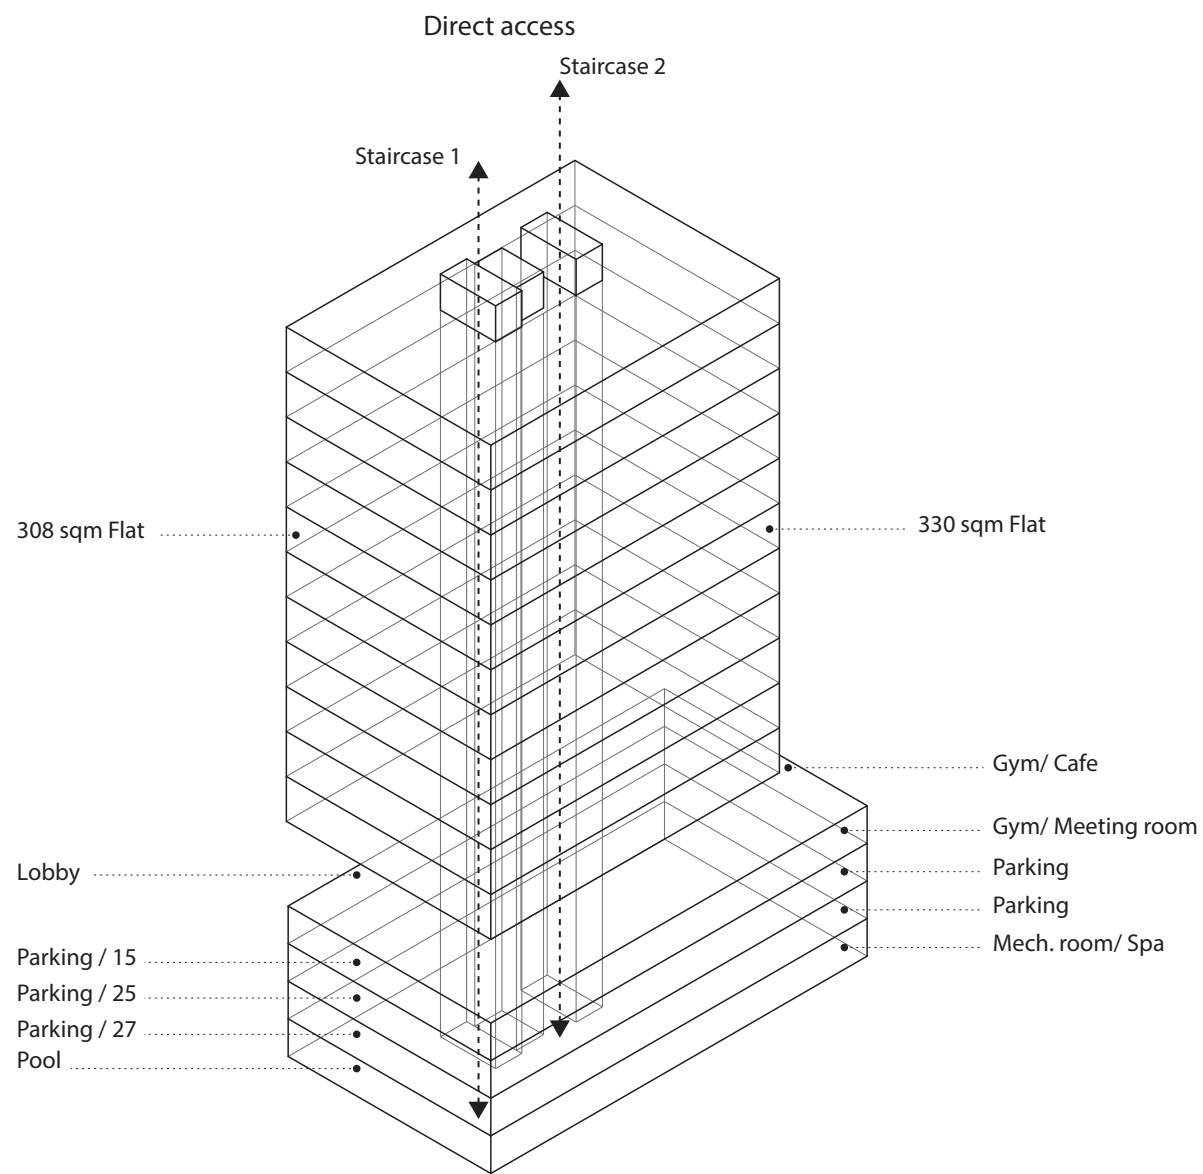

Alt 01

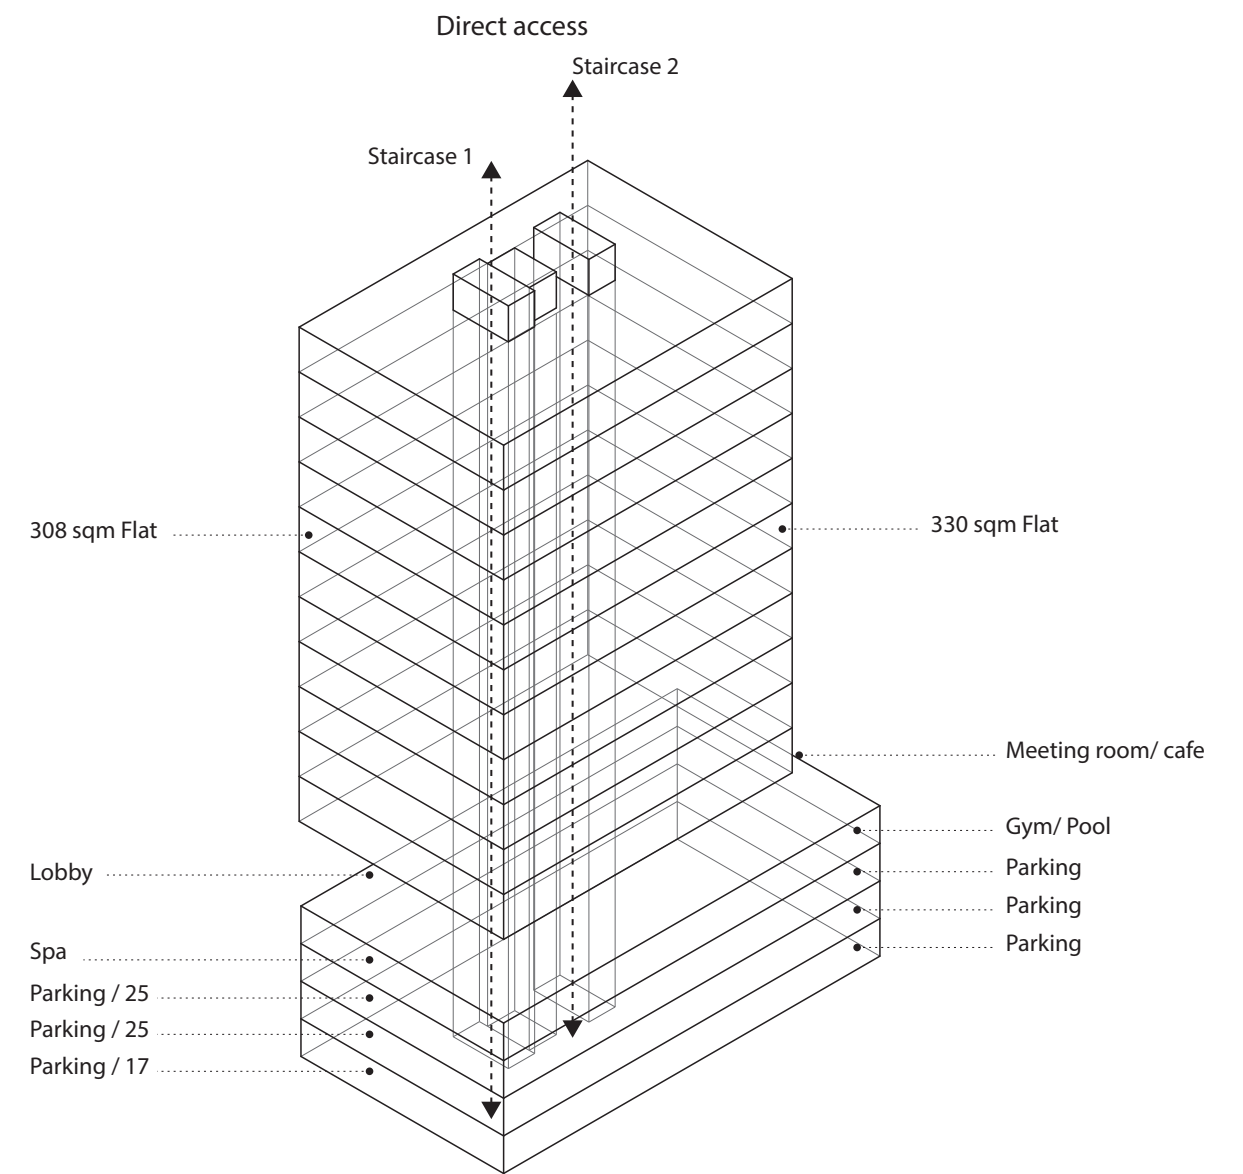


Alt 02

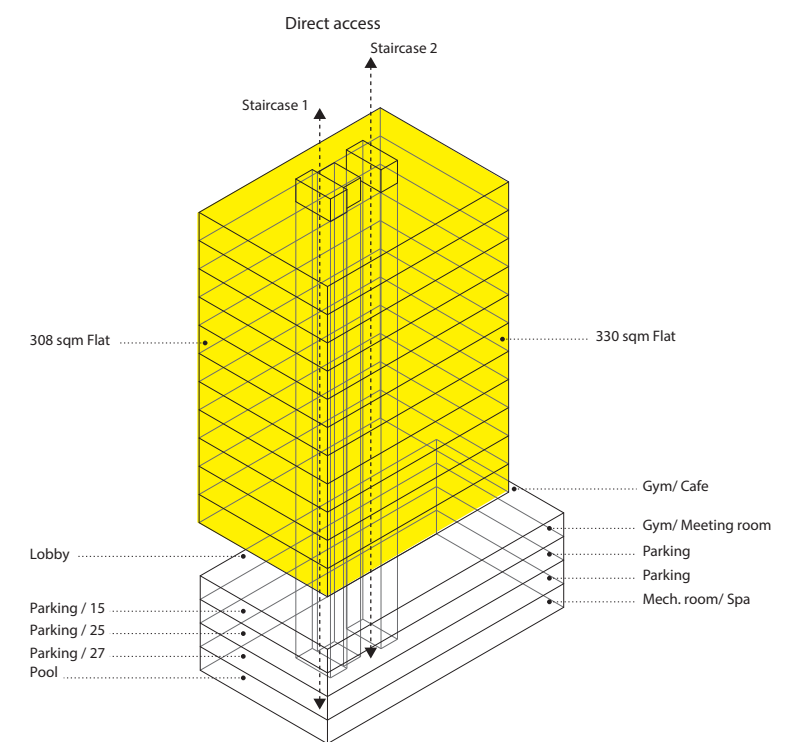

Alt 01




Wood

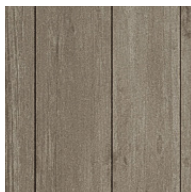


Stone



Wood

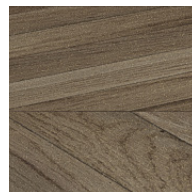

Plaster


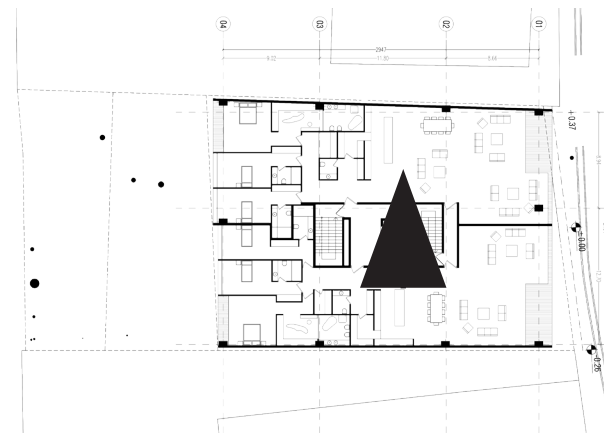




Plaster



Wood

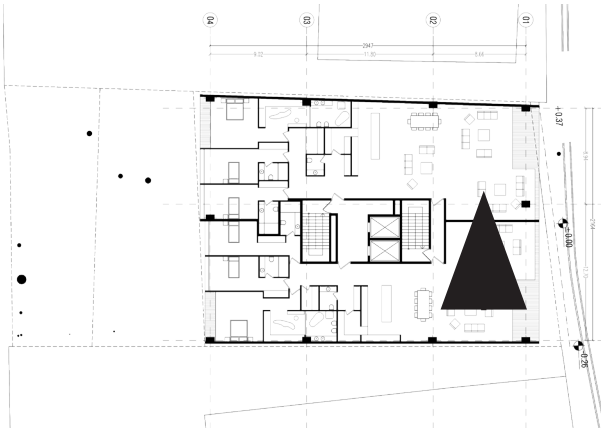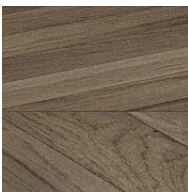






Wood




Plaster




Terazo

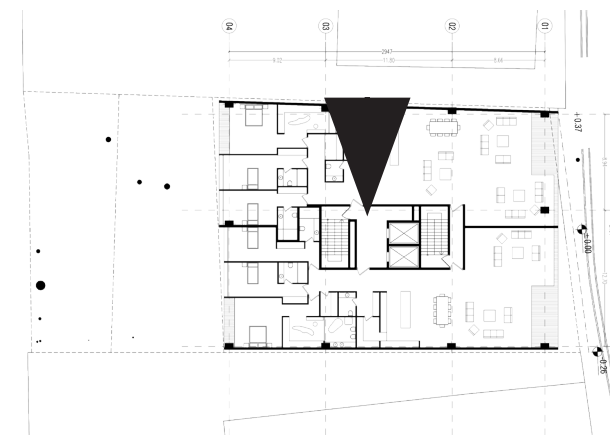



Basements and Lobby ALT 01


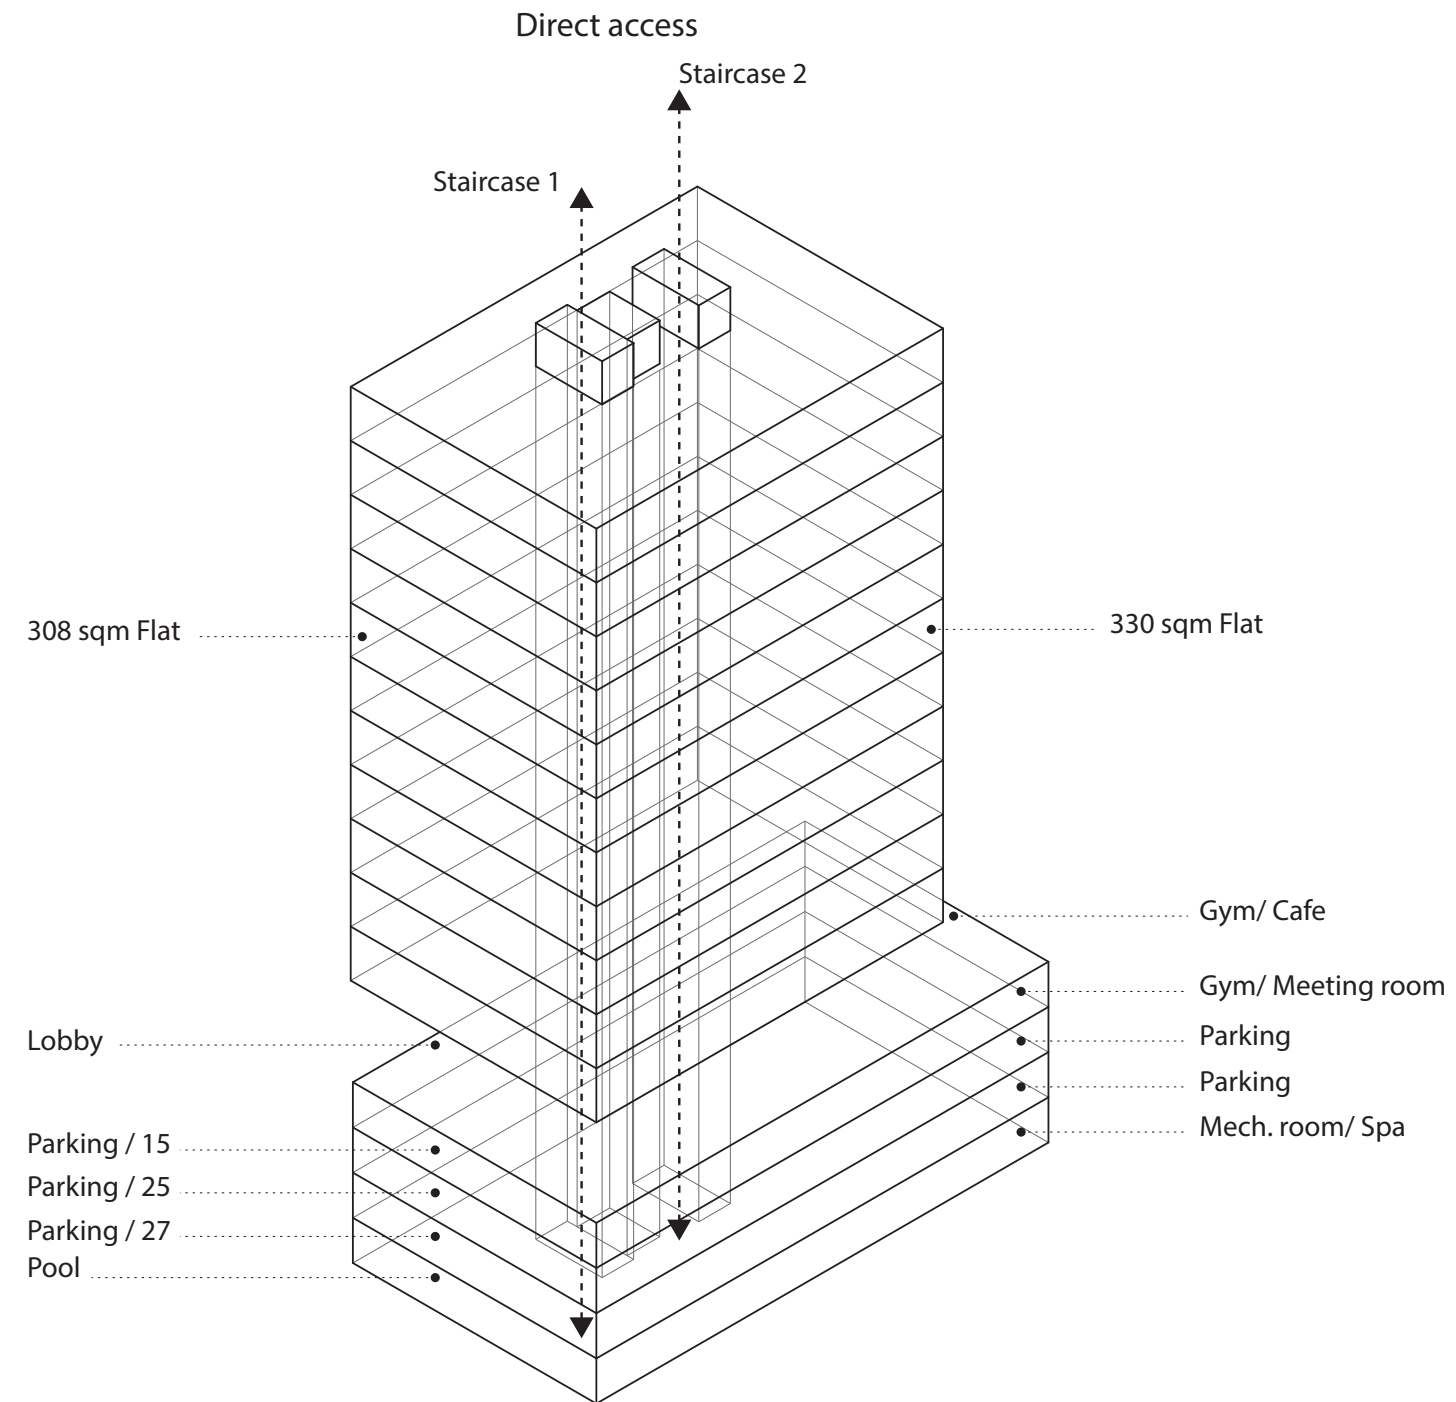




Alt 01

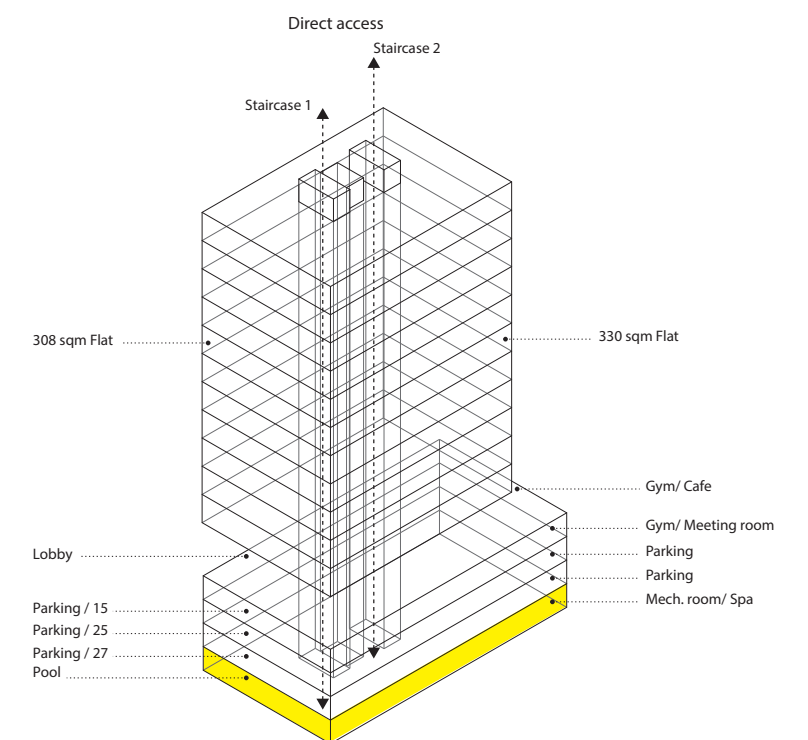



Alt 01

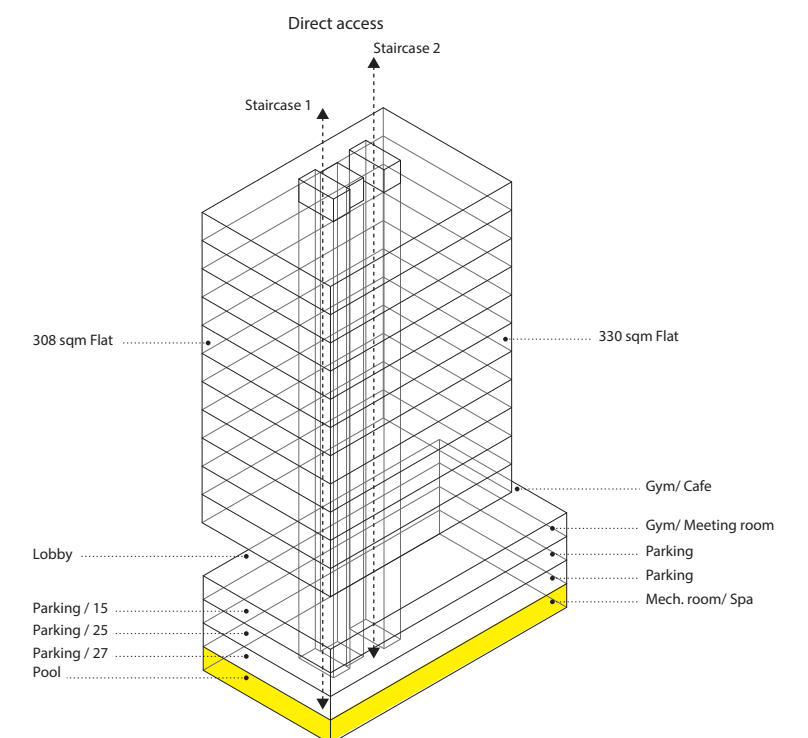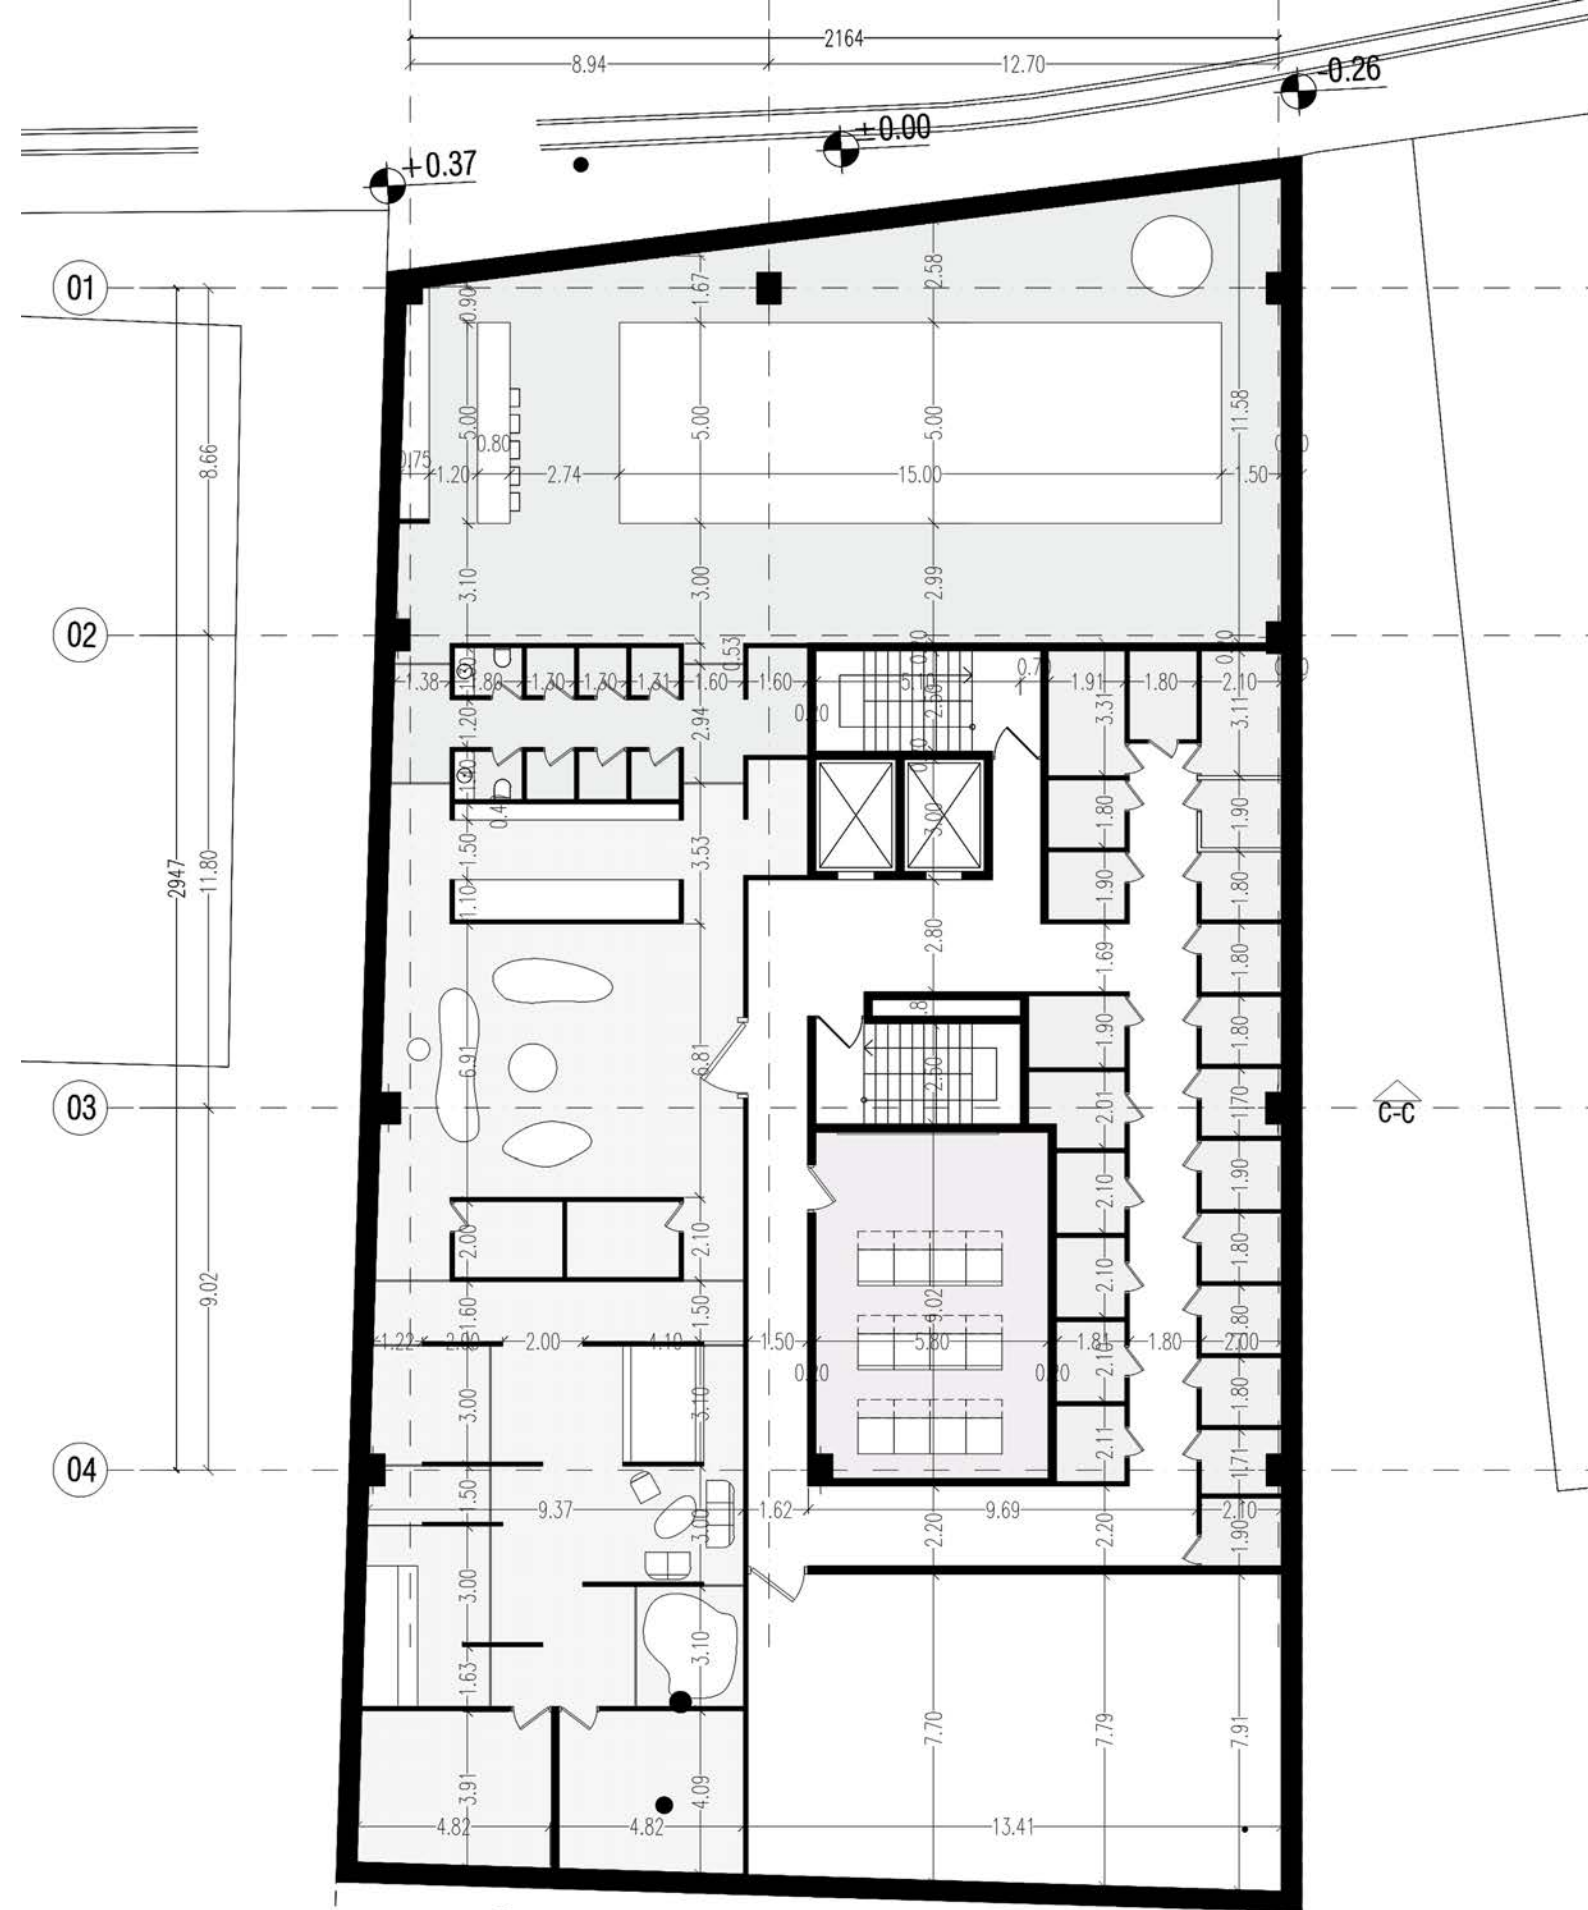

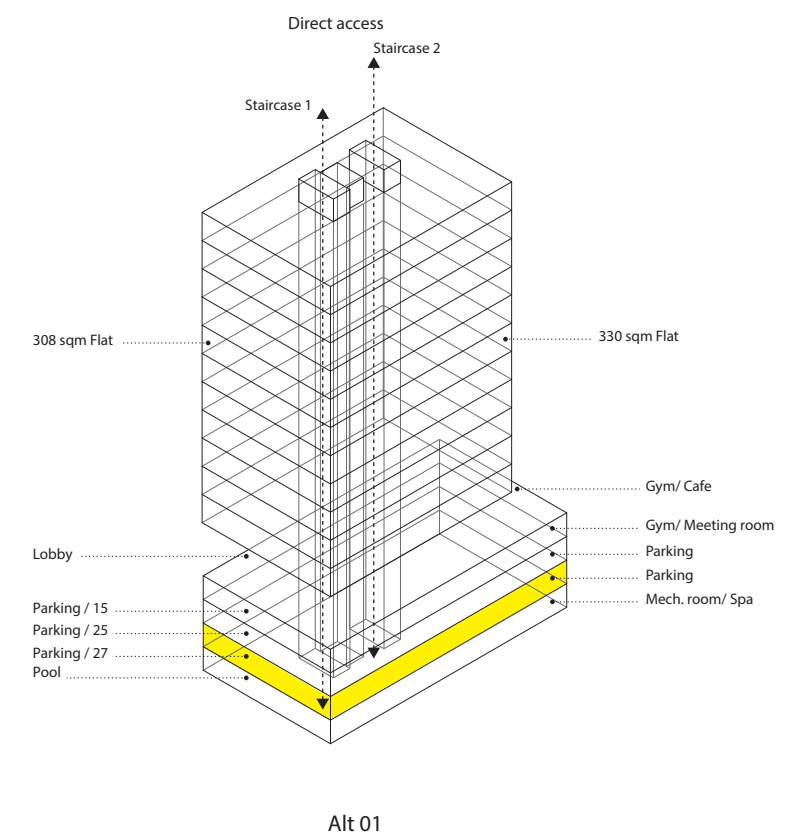
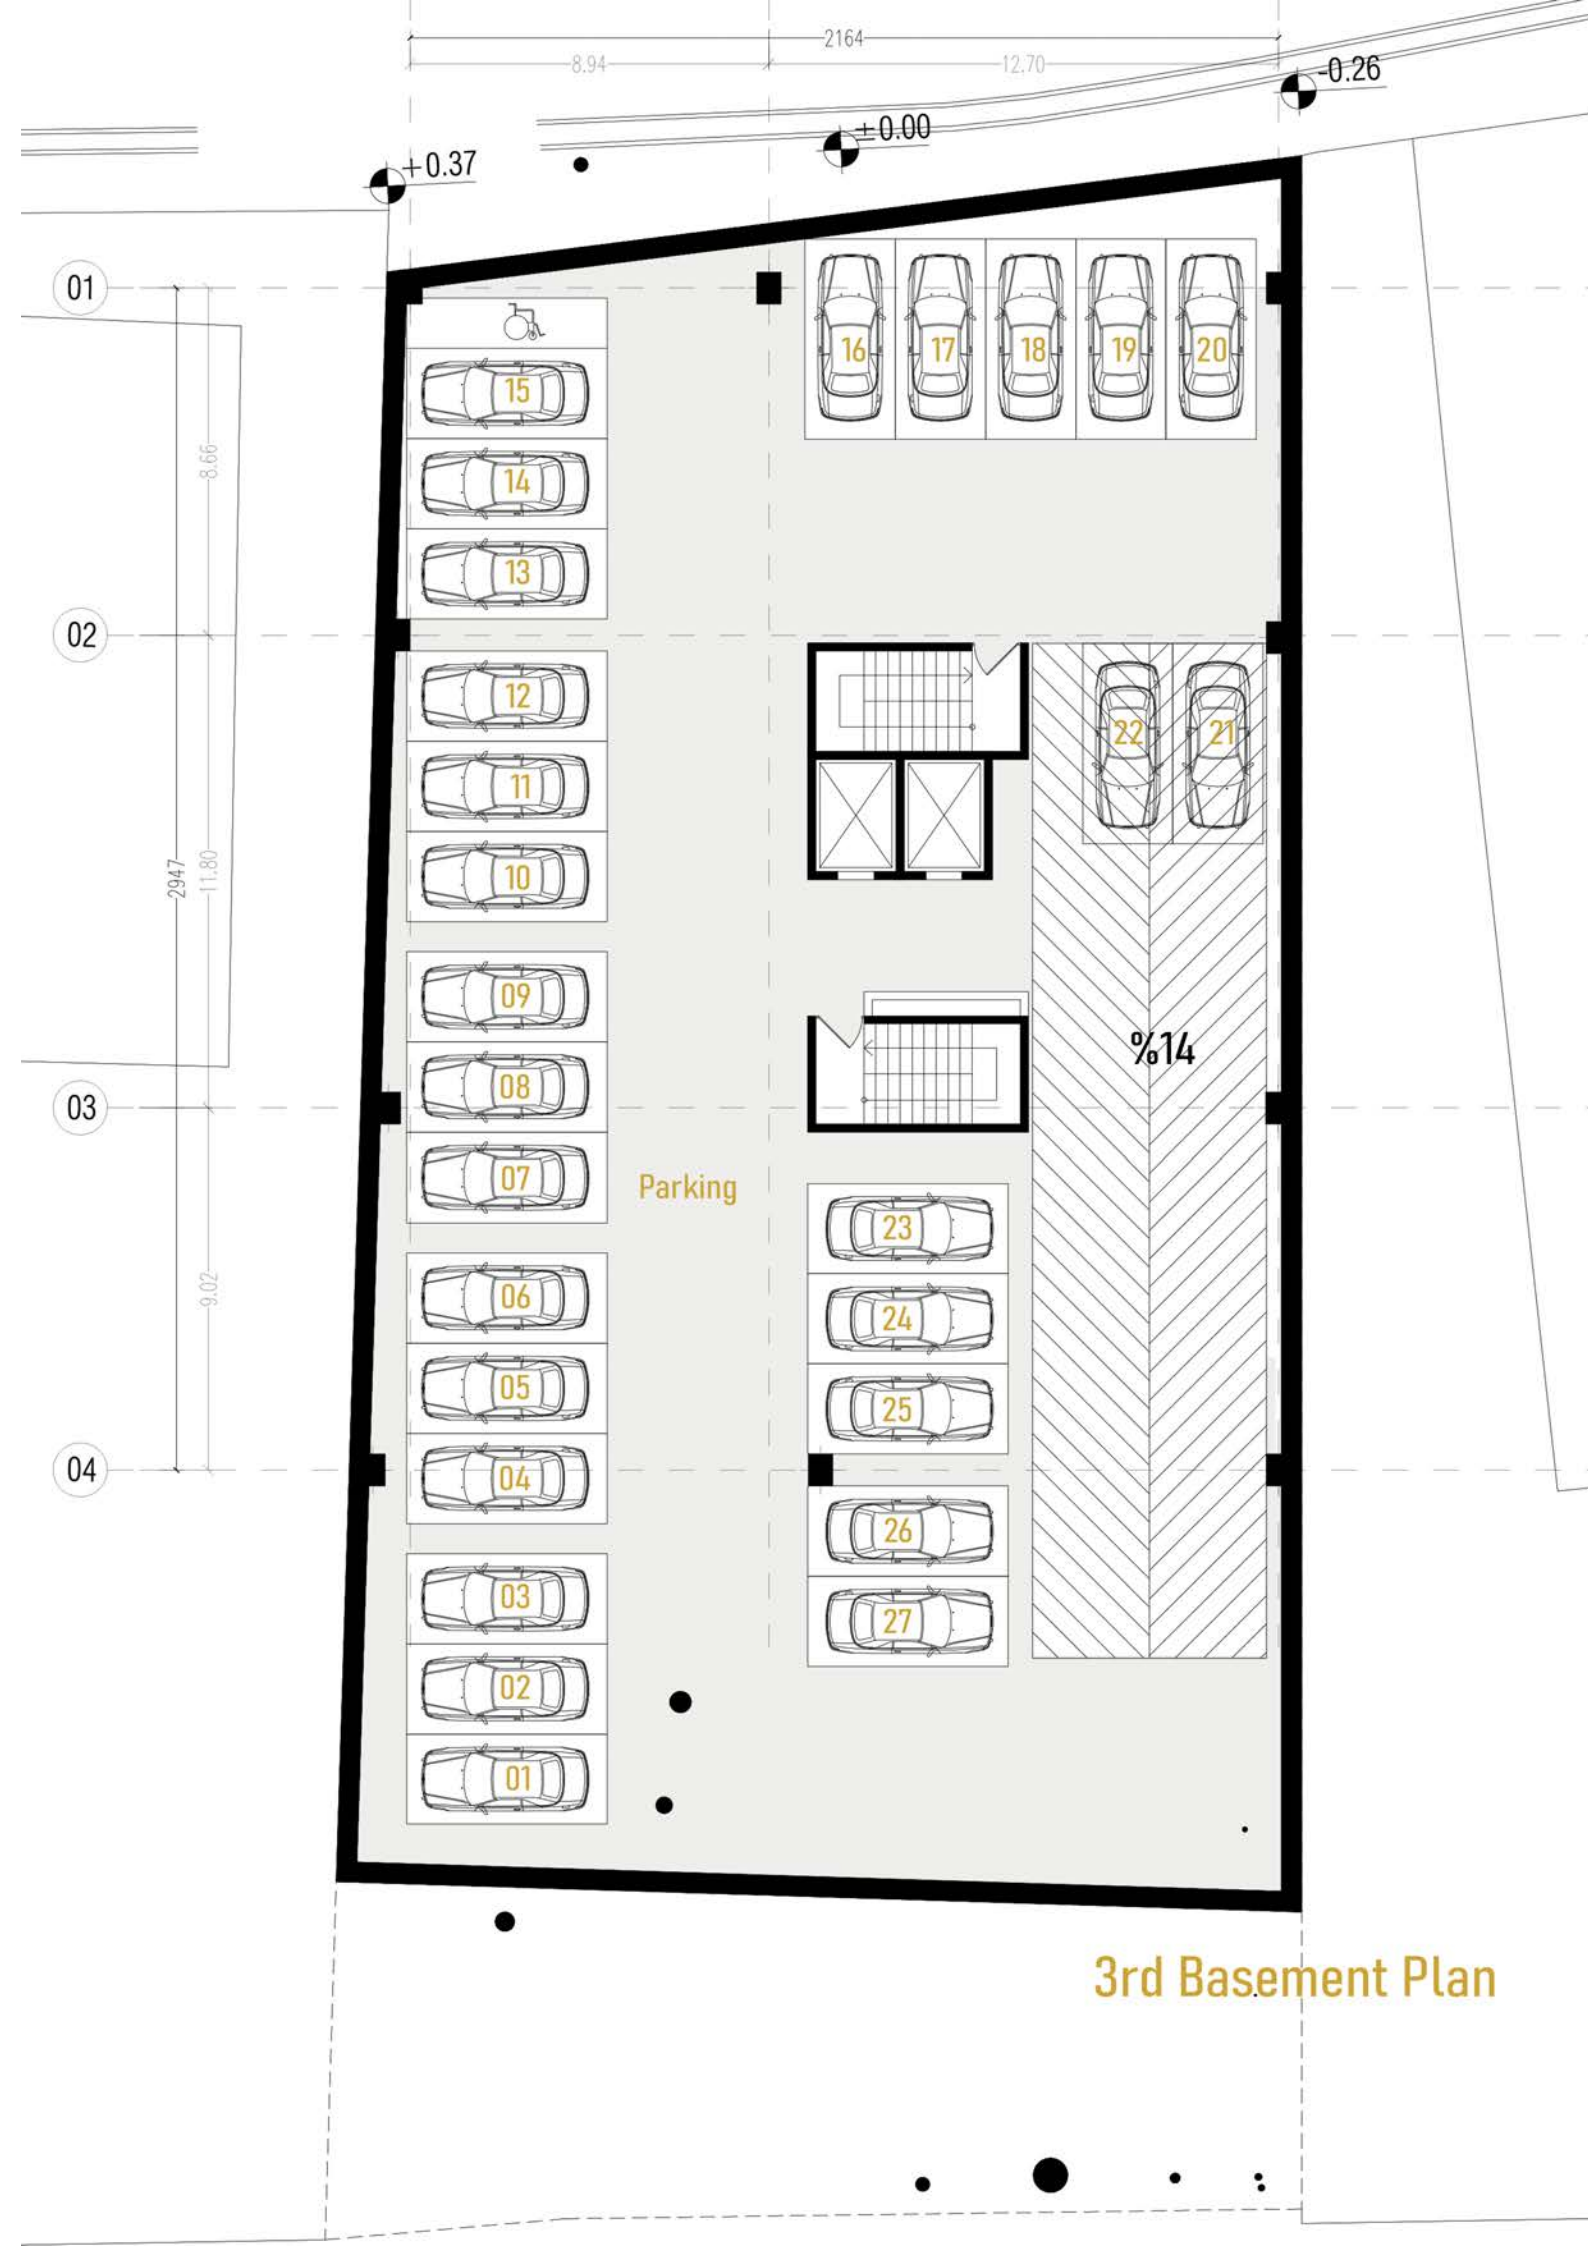


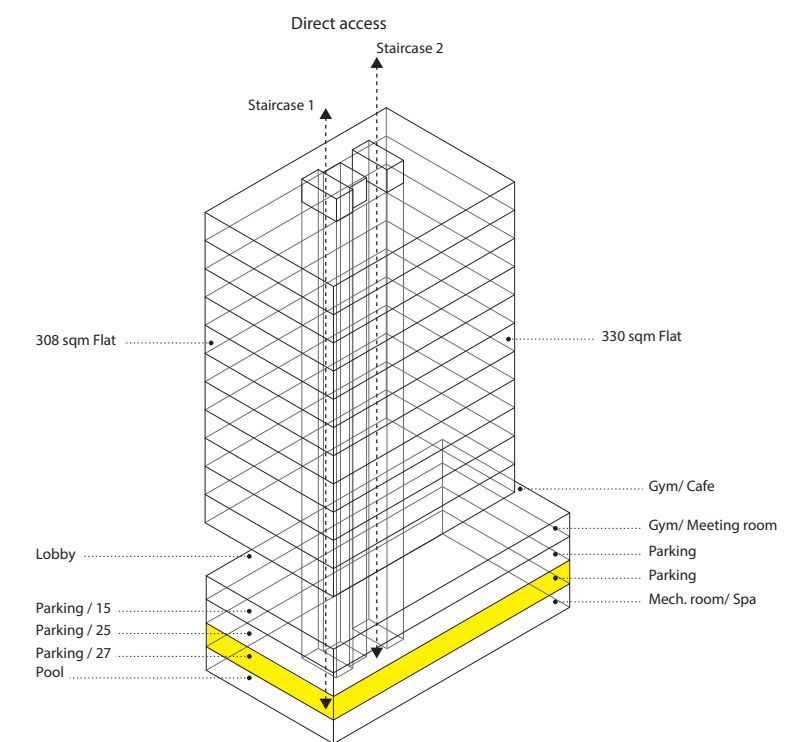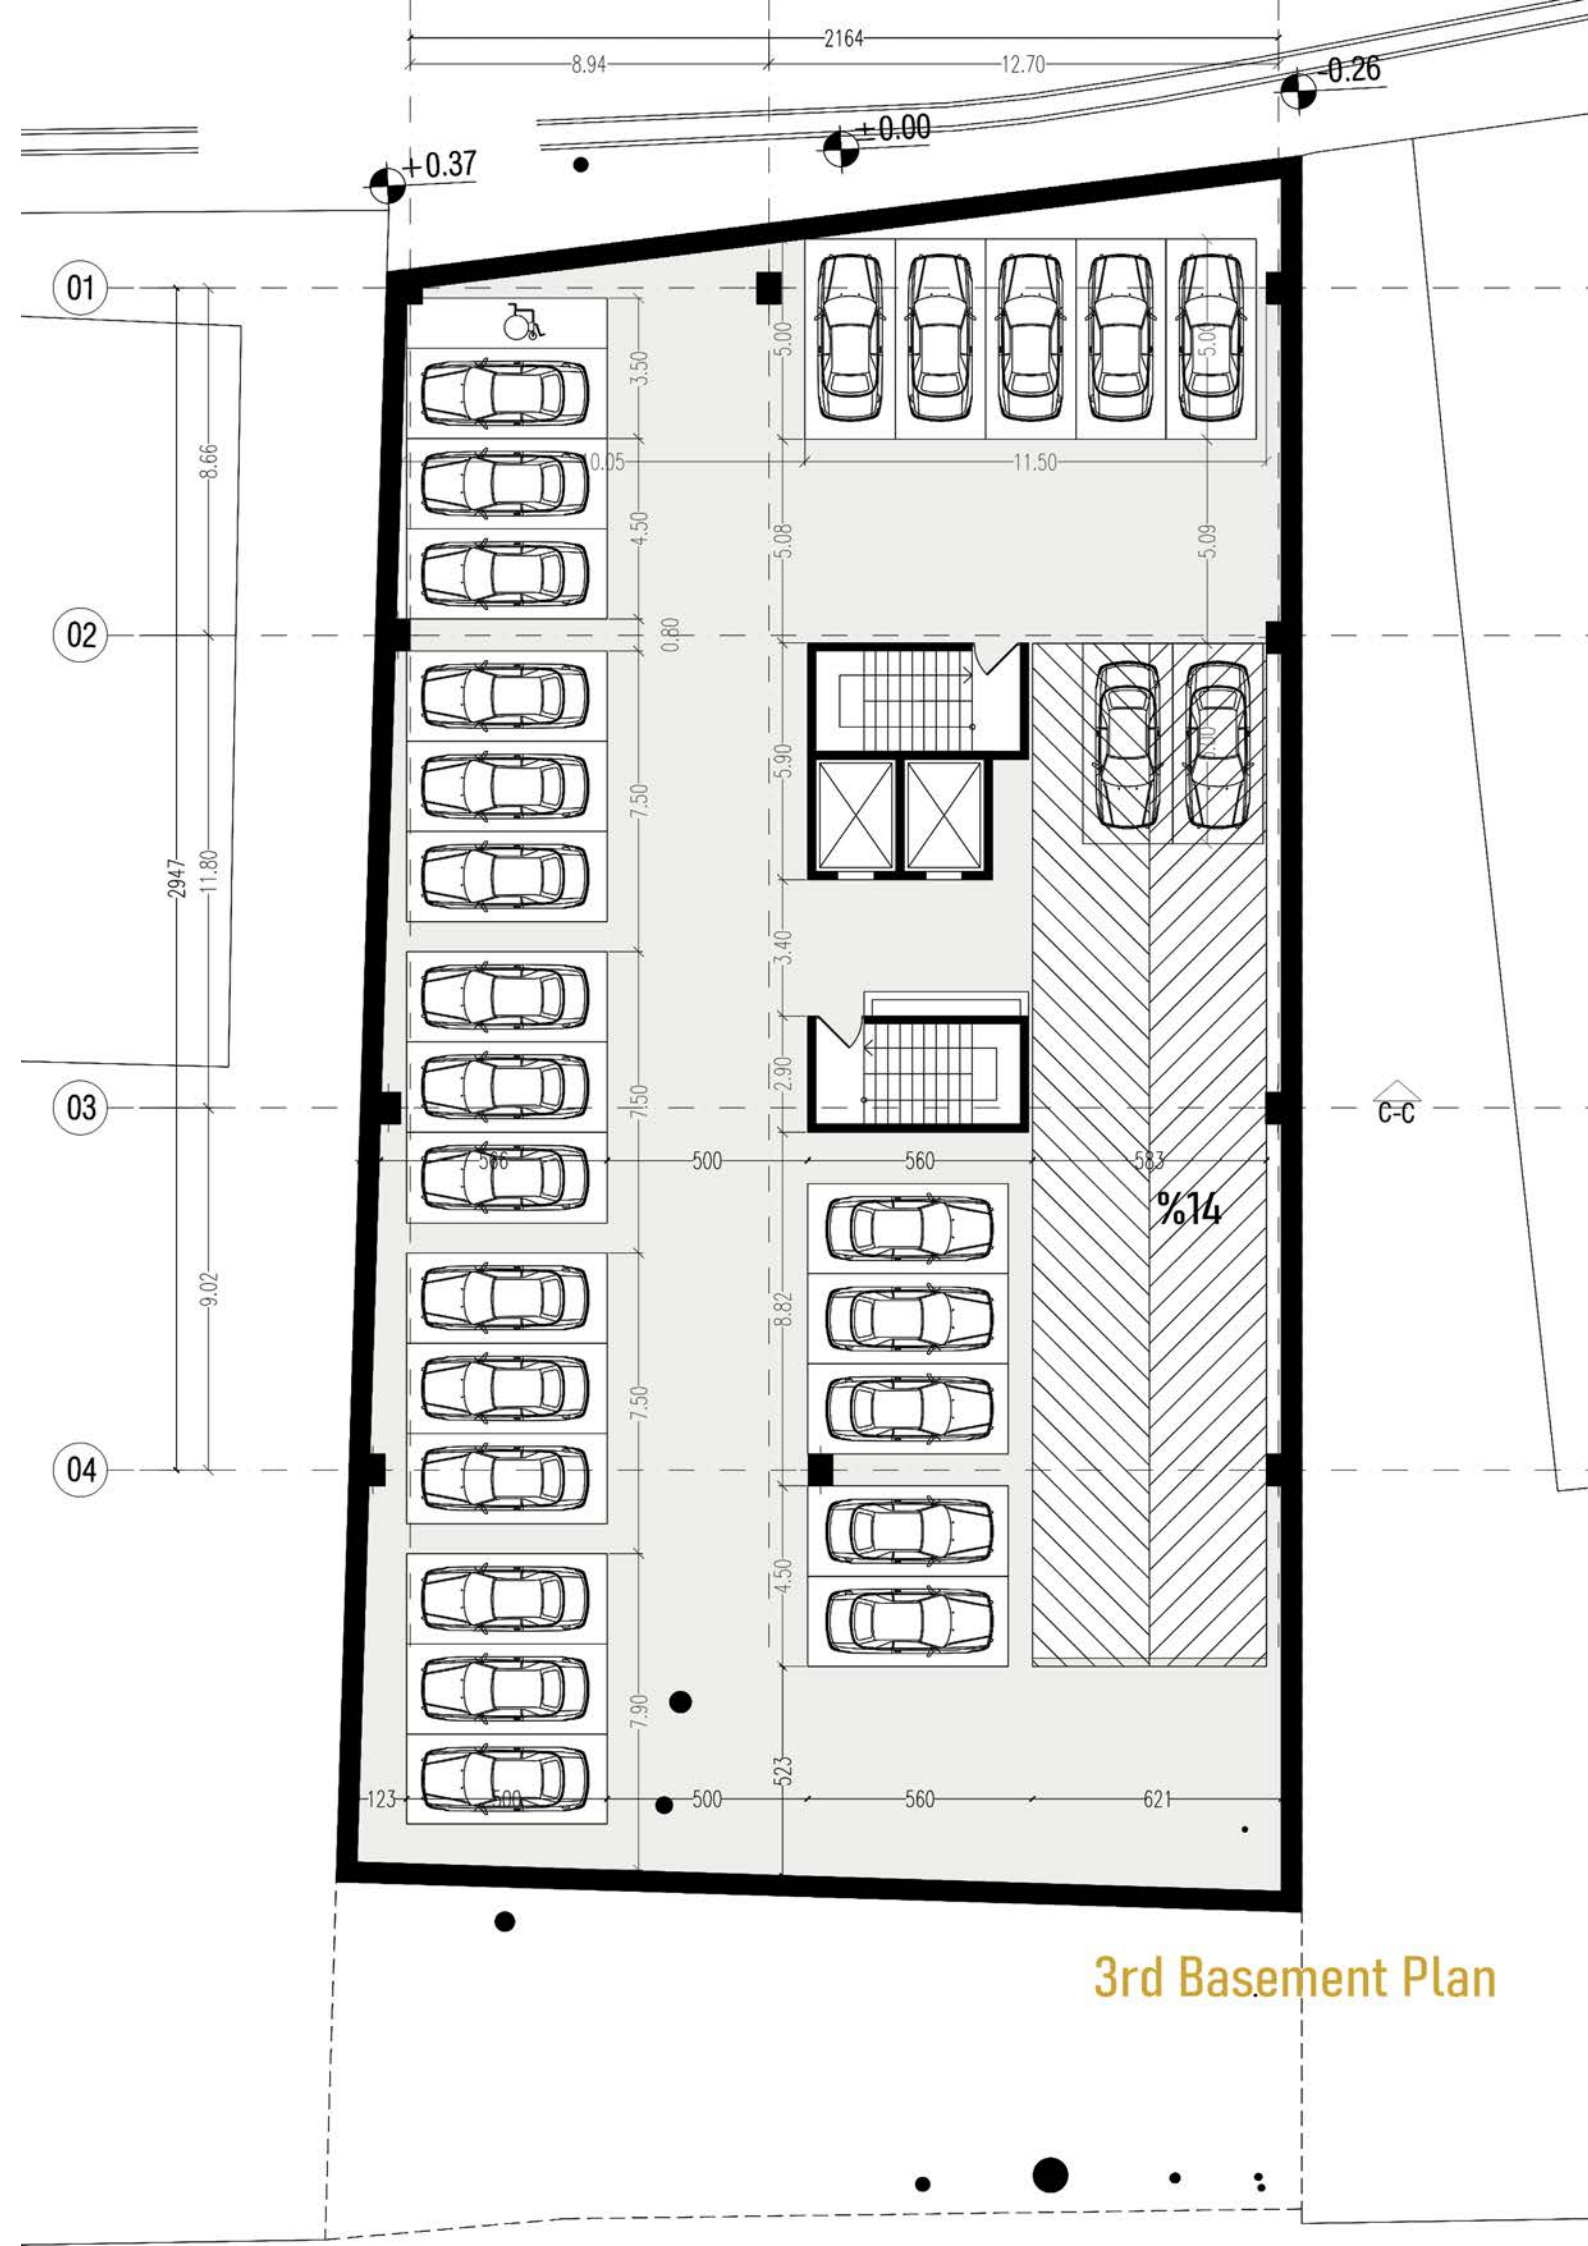



Alt 01

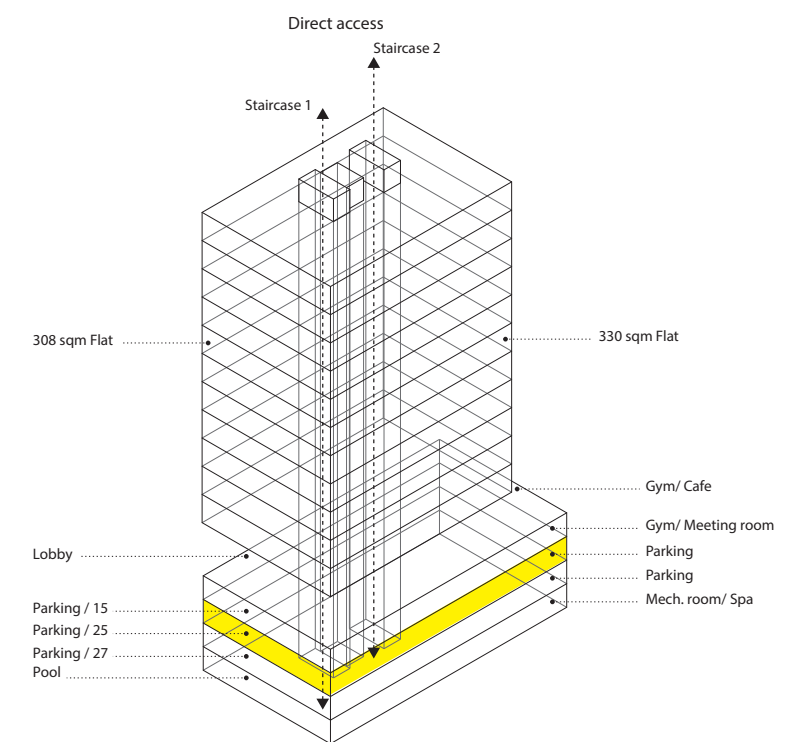
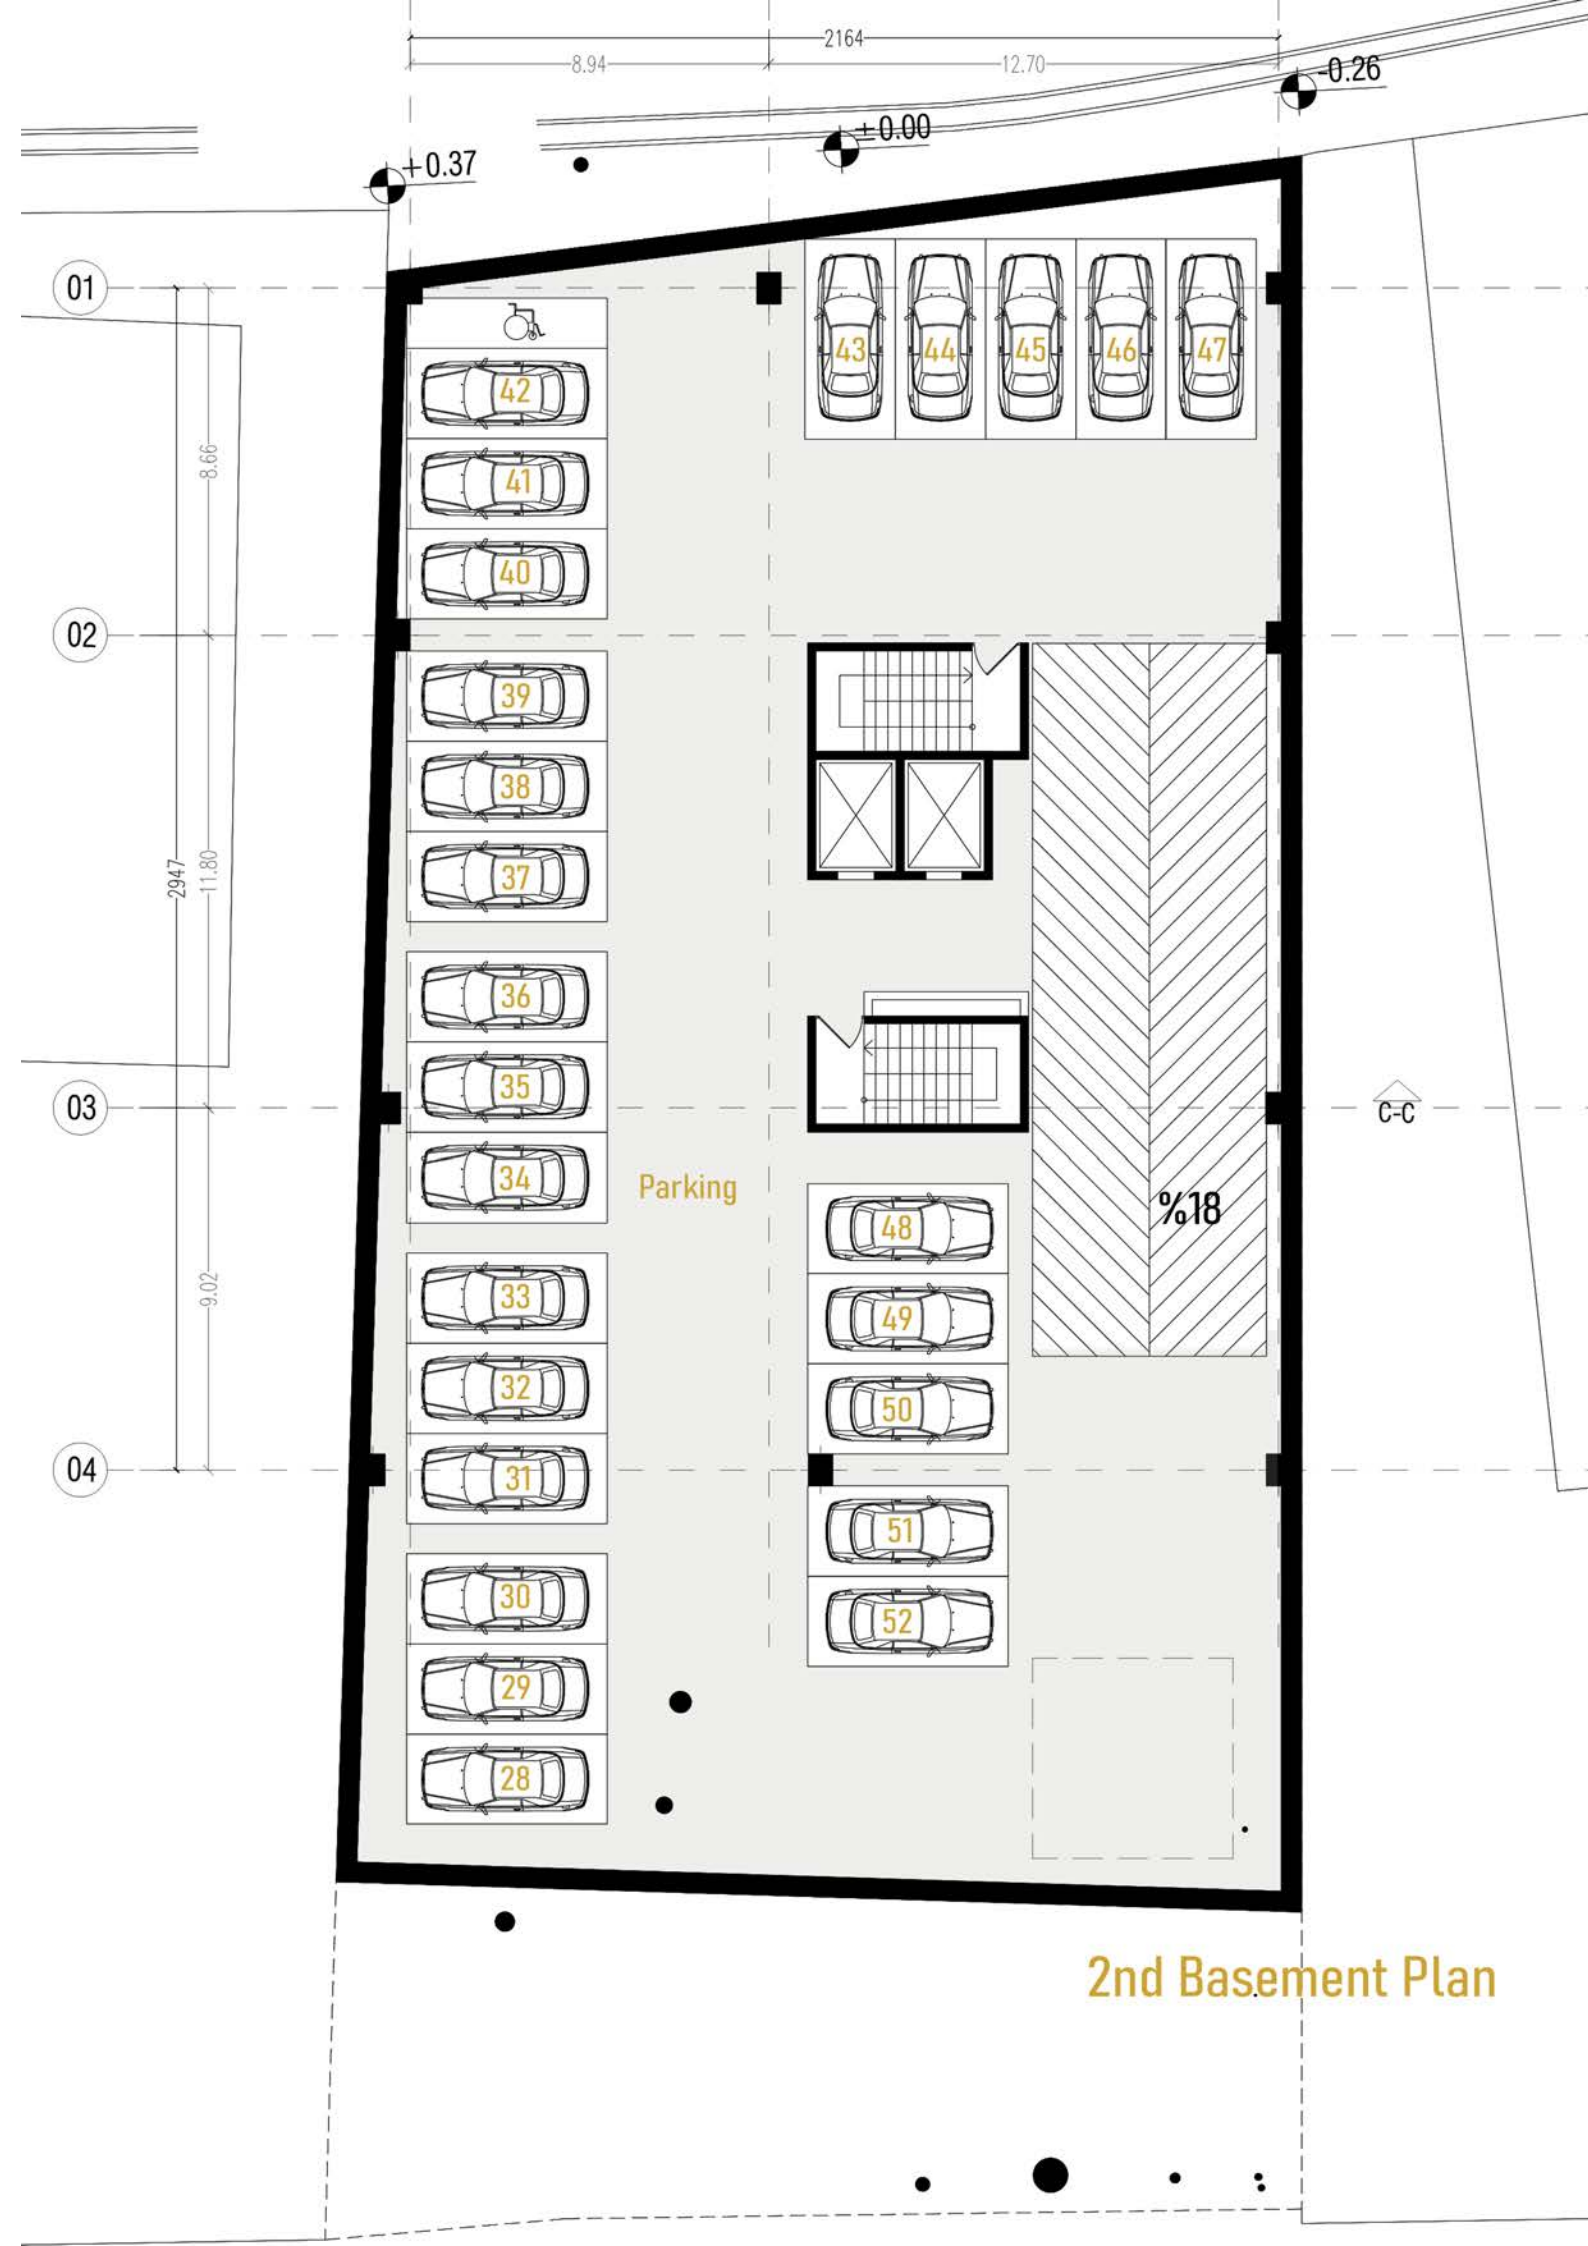


Alt 01

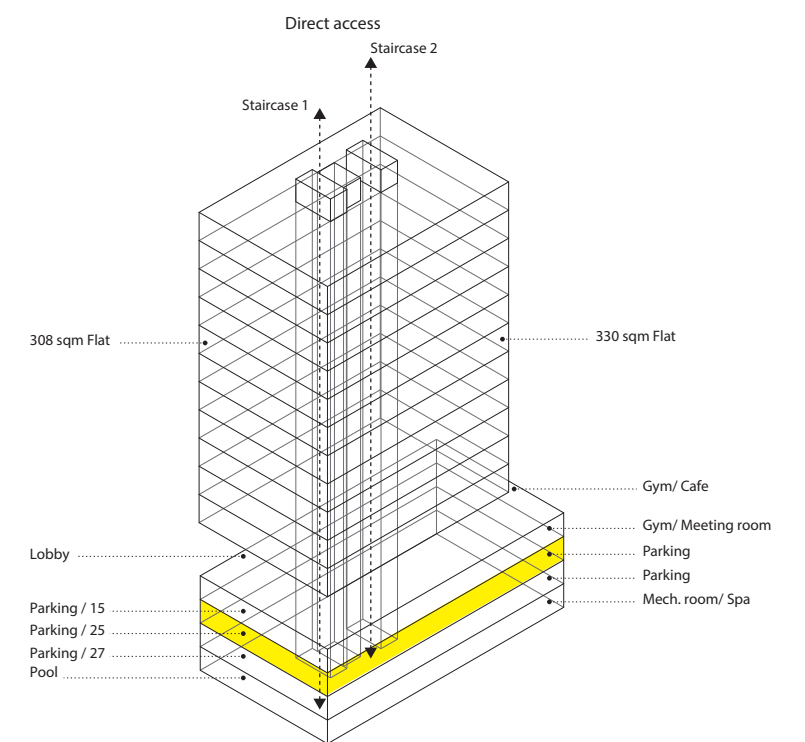
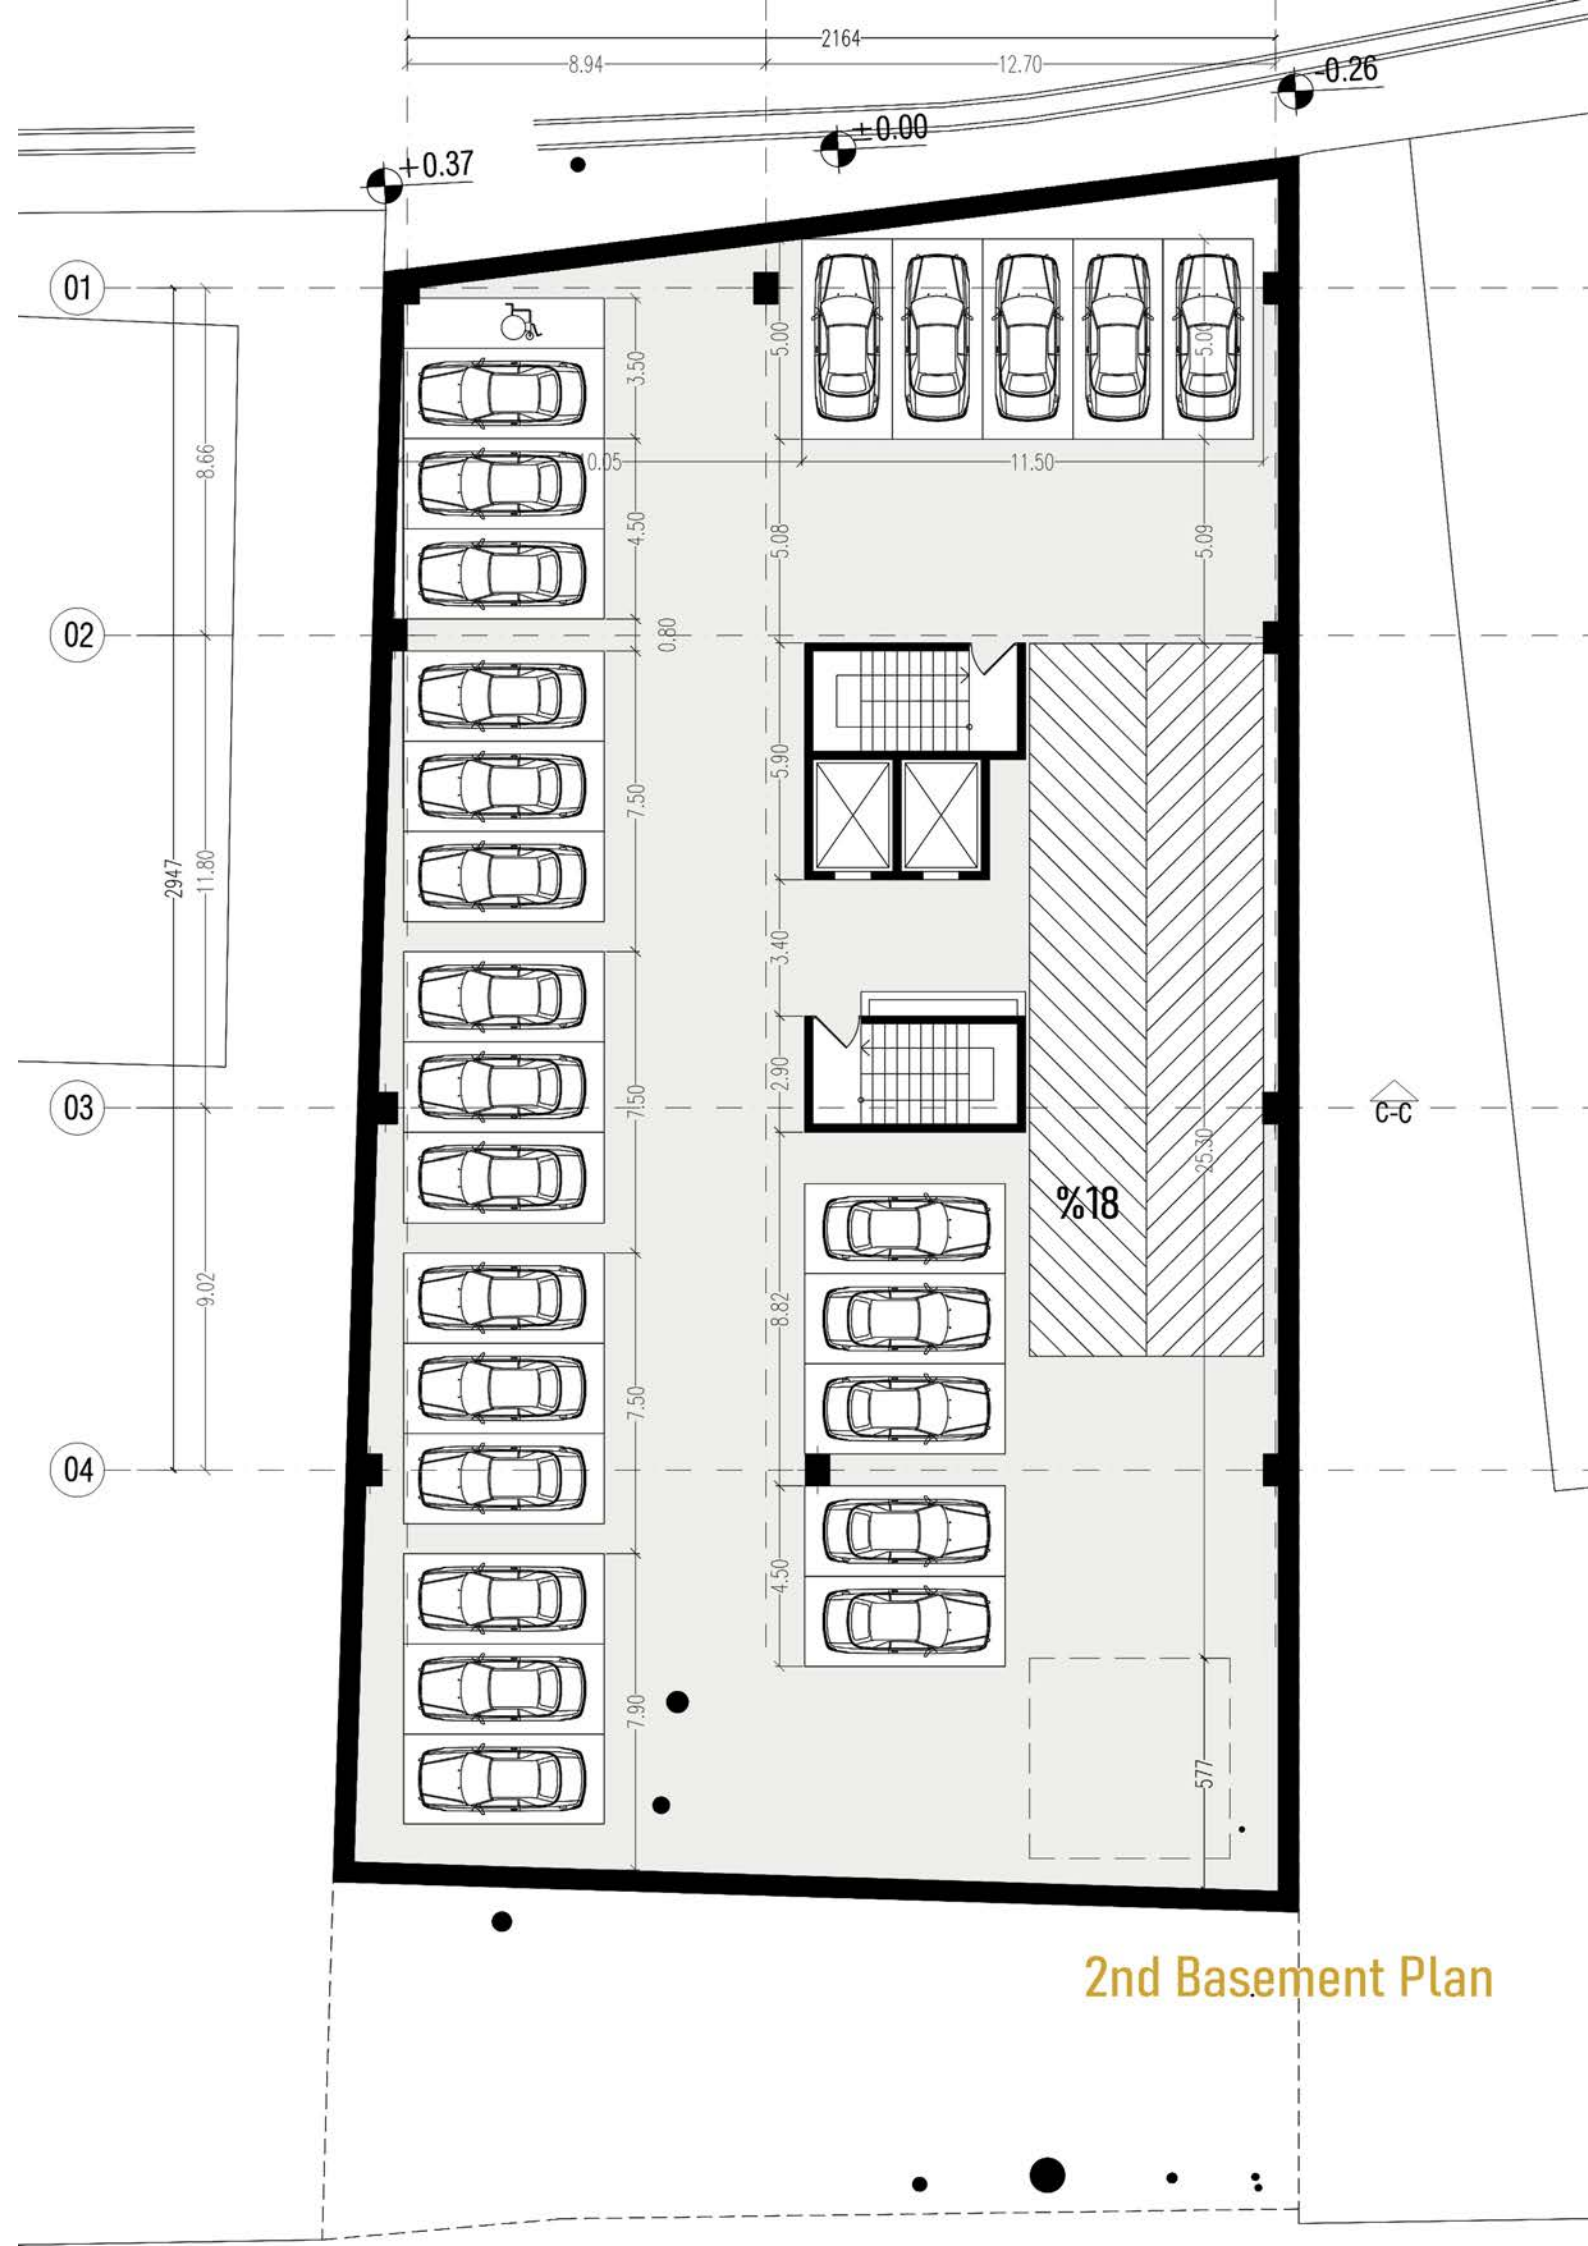


Alt 01

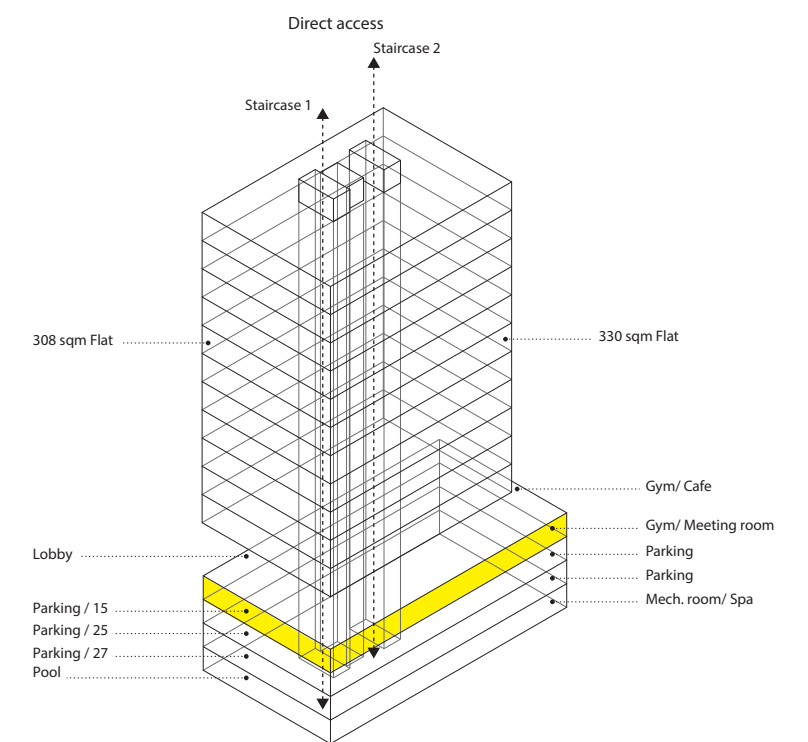
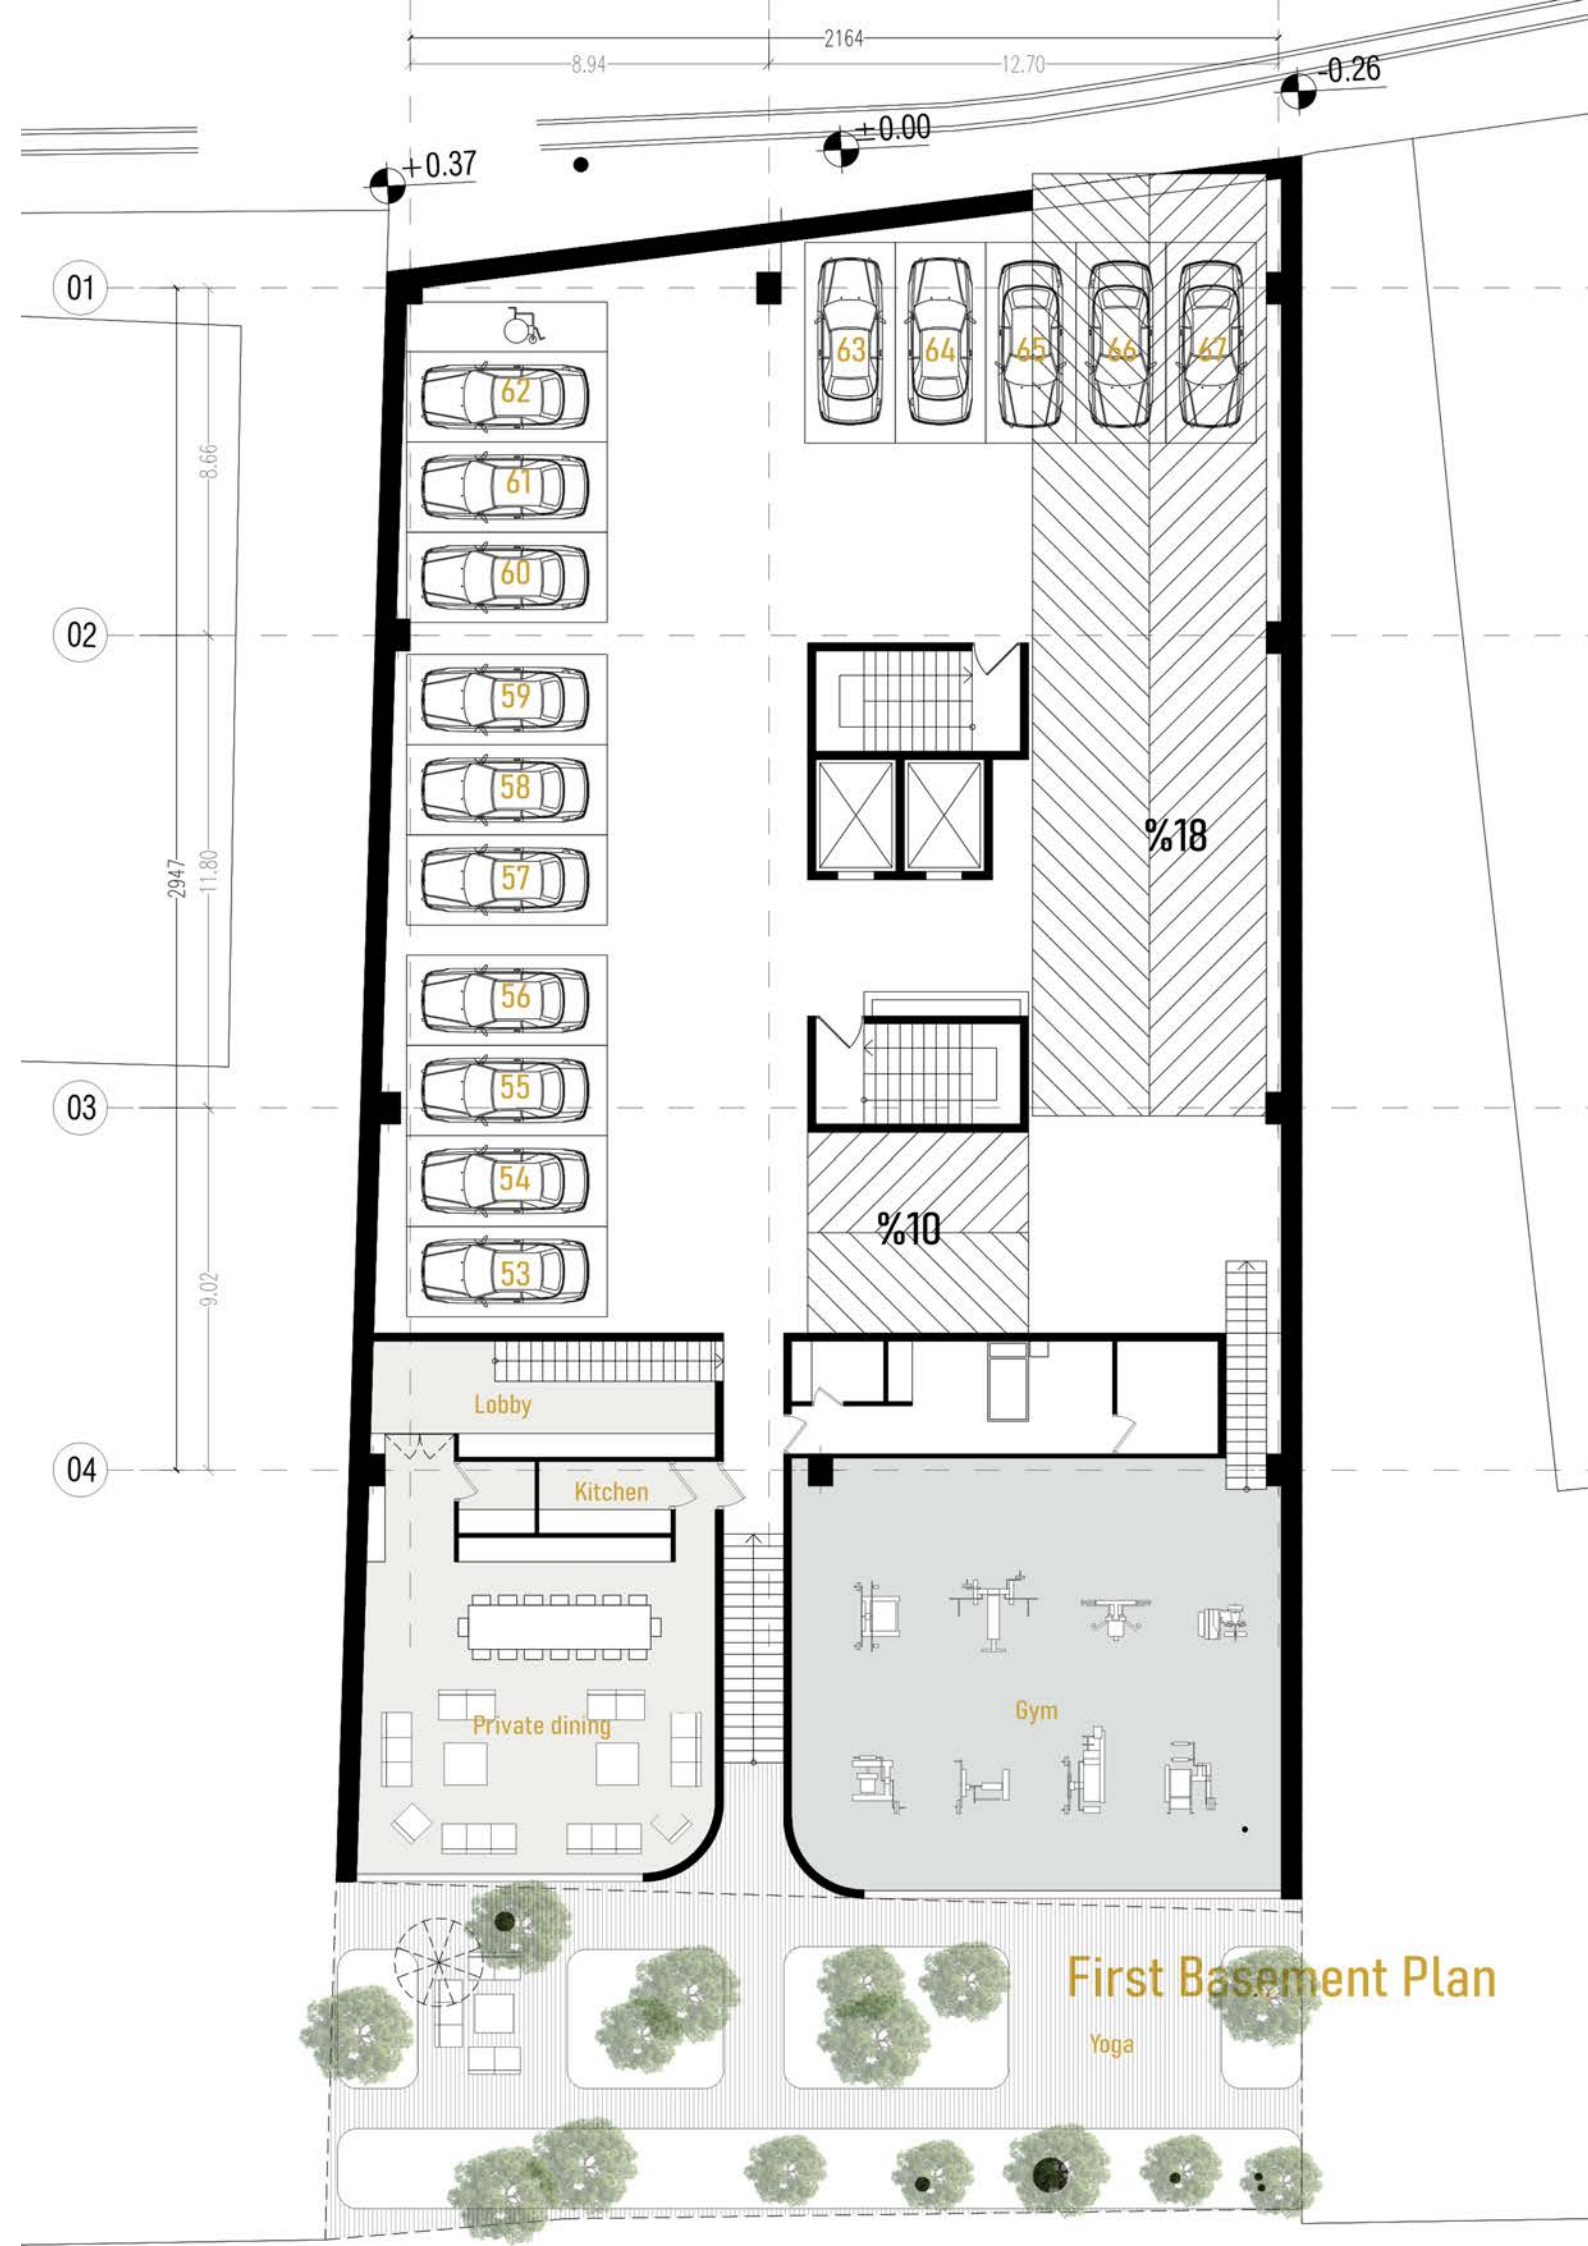


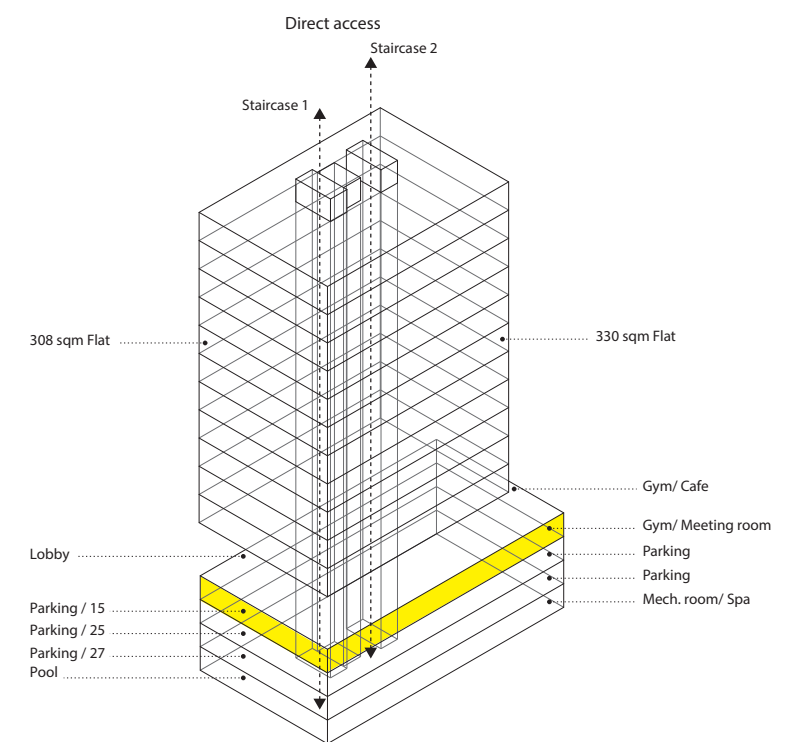
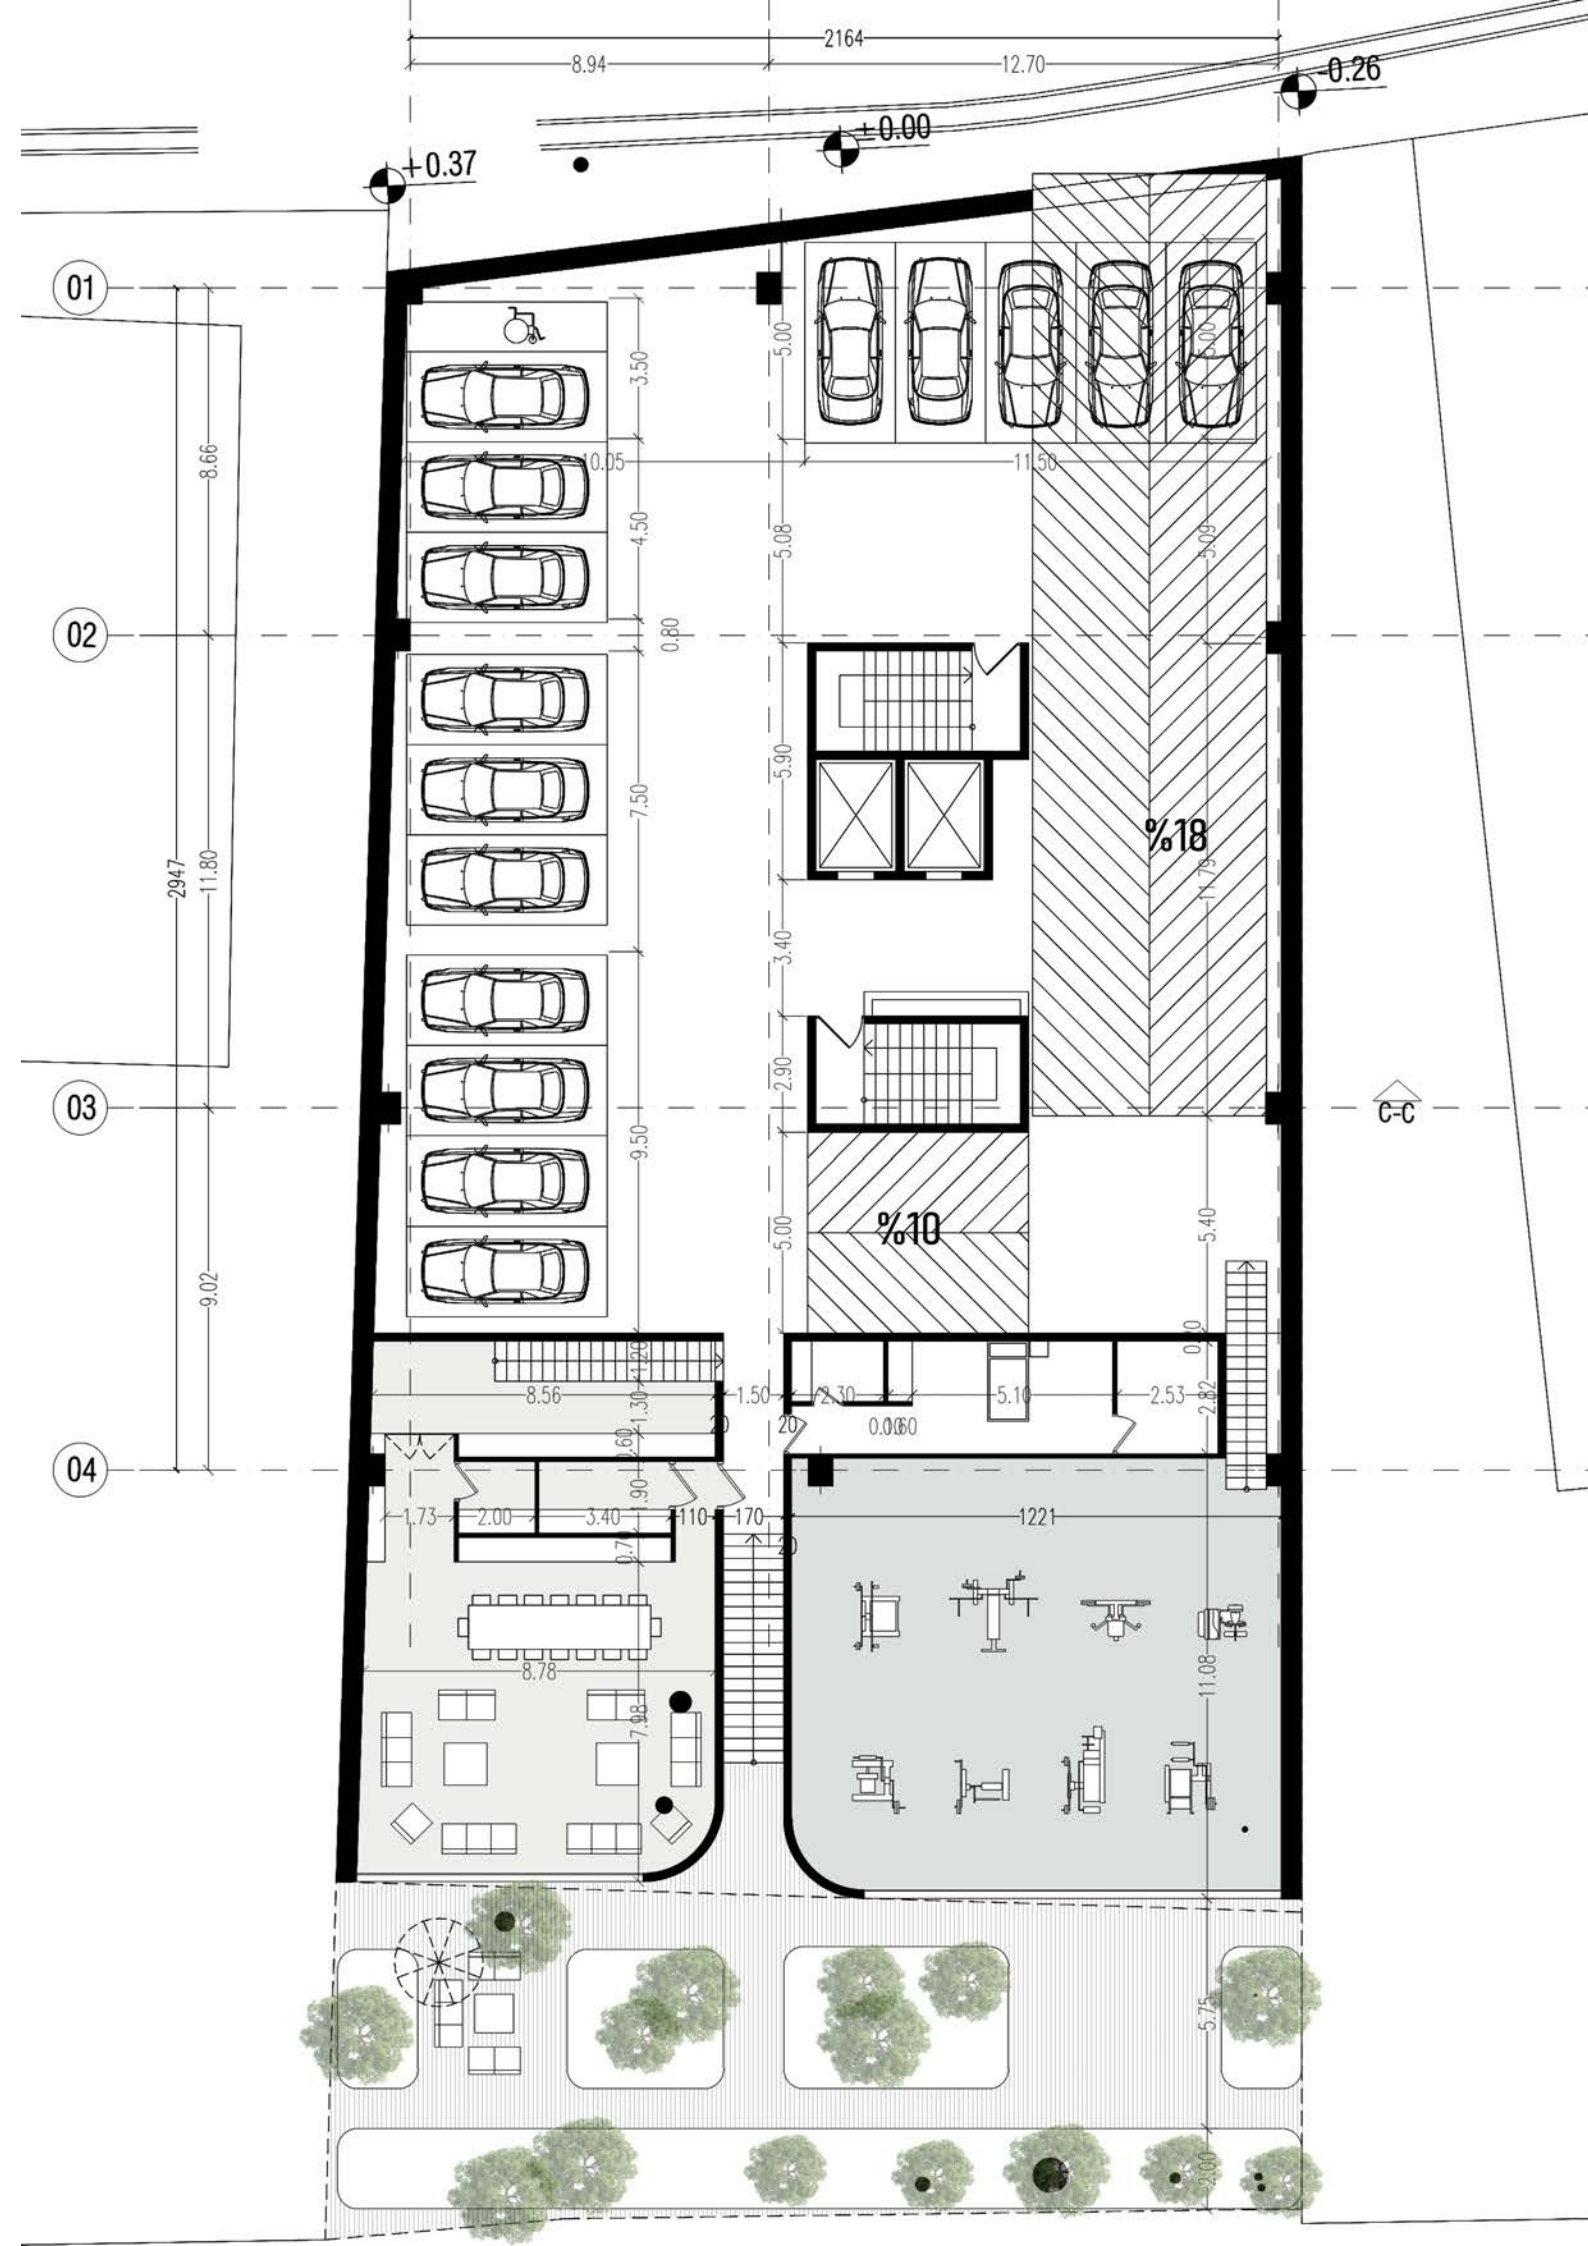


Alt 01

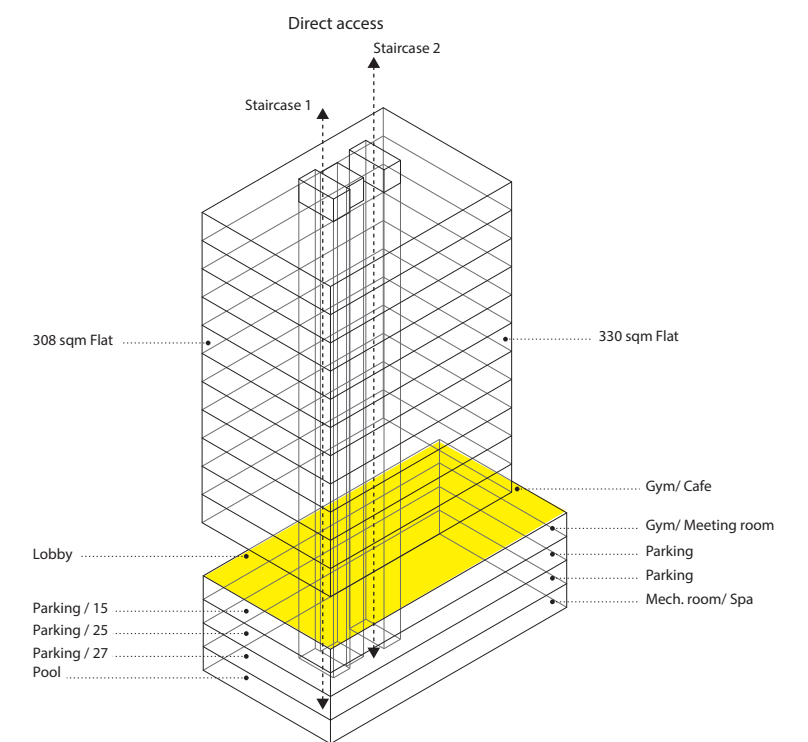
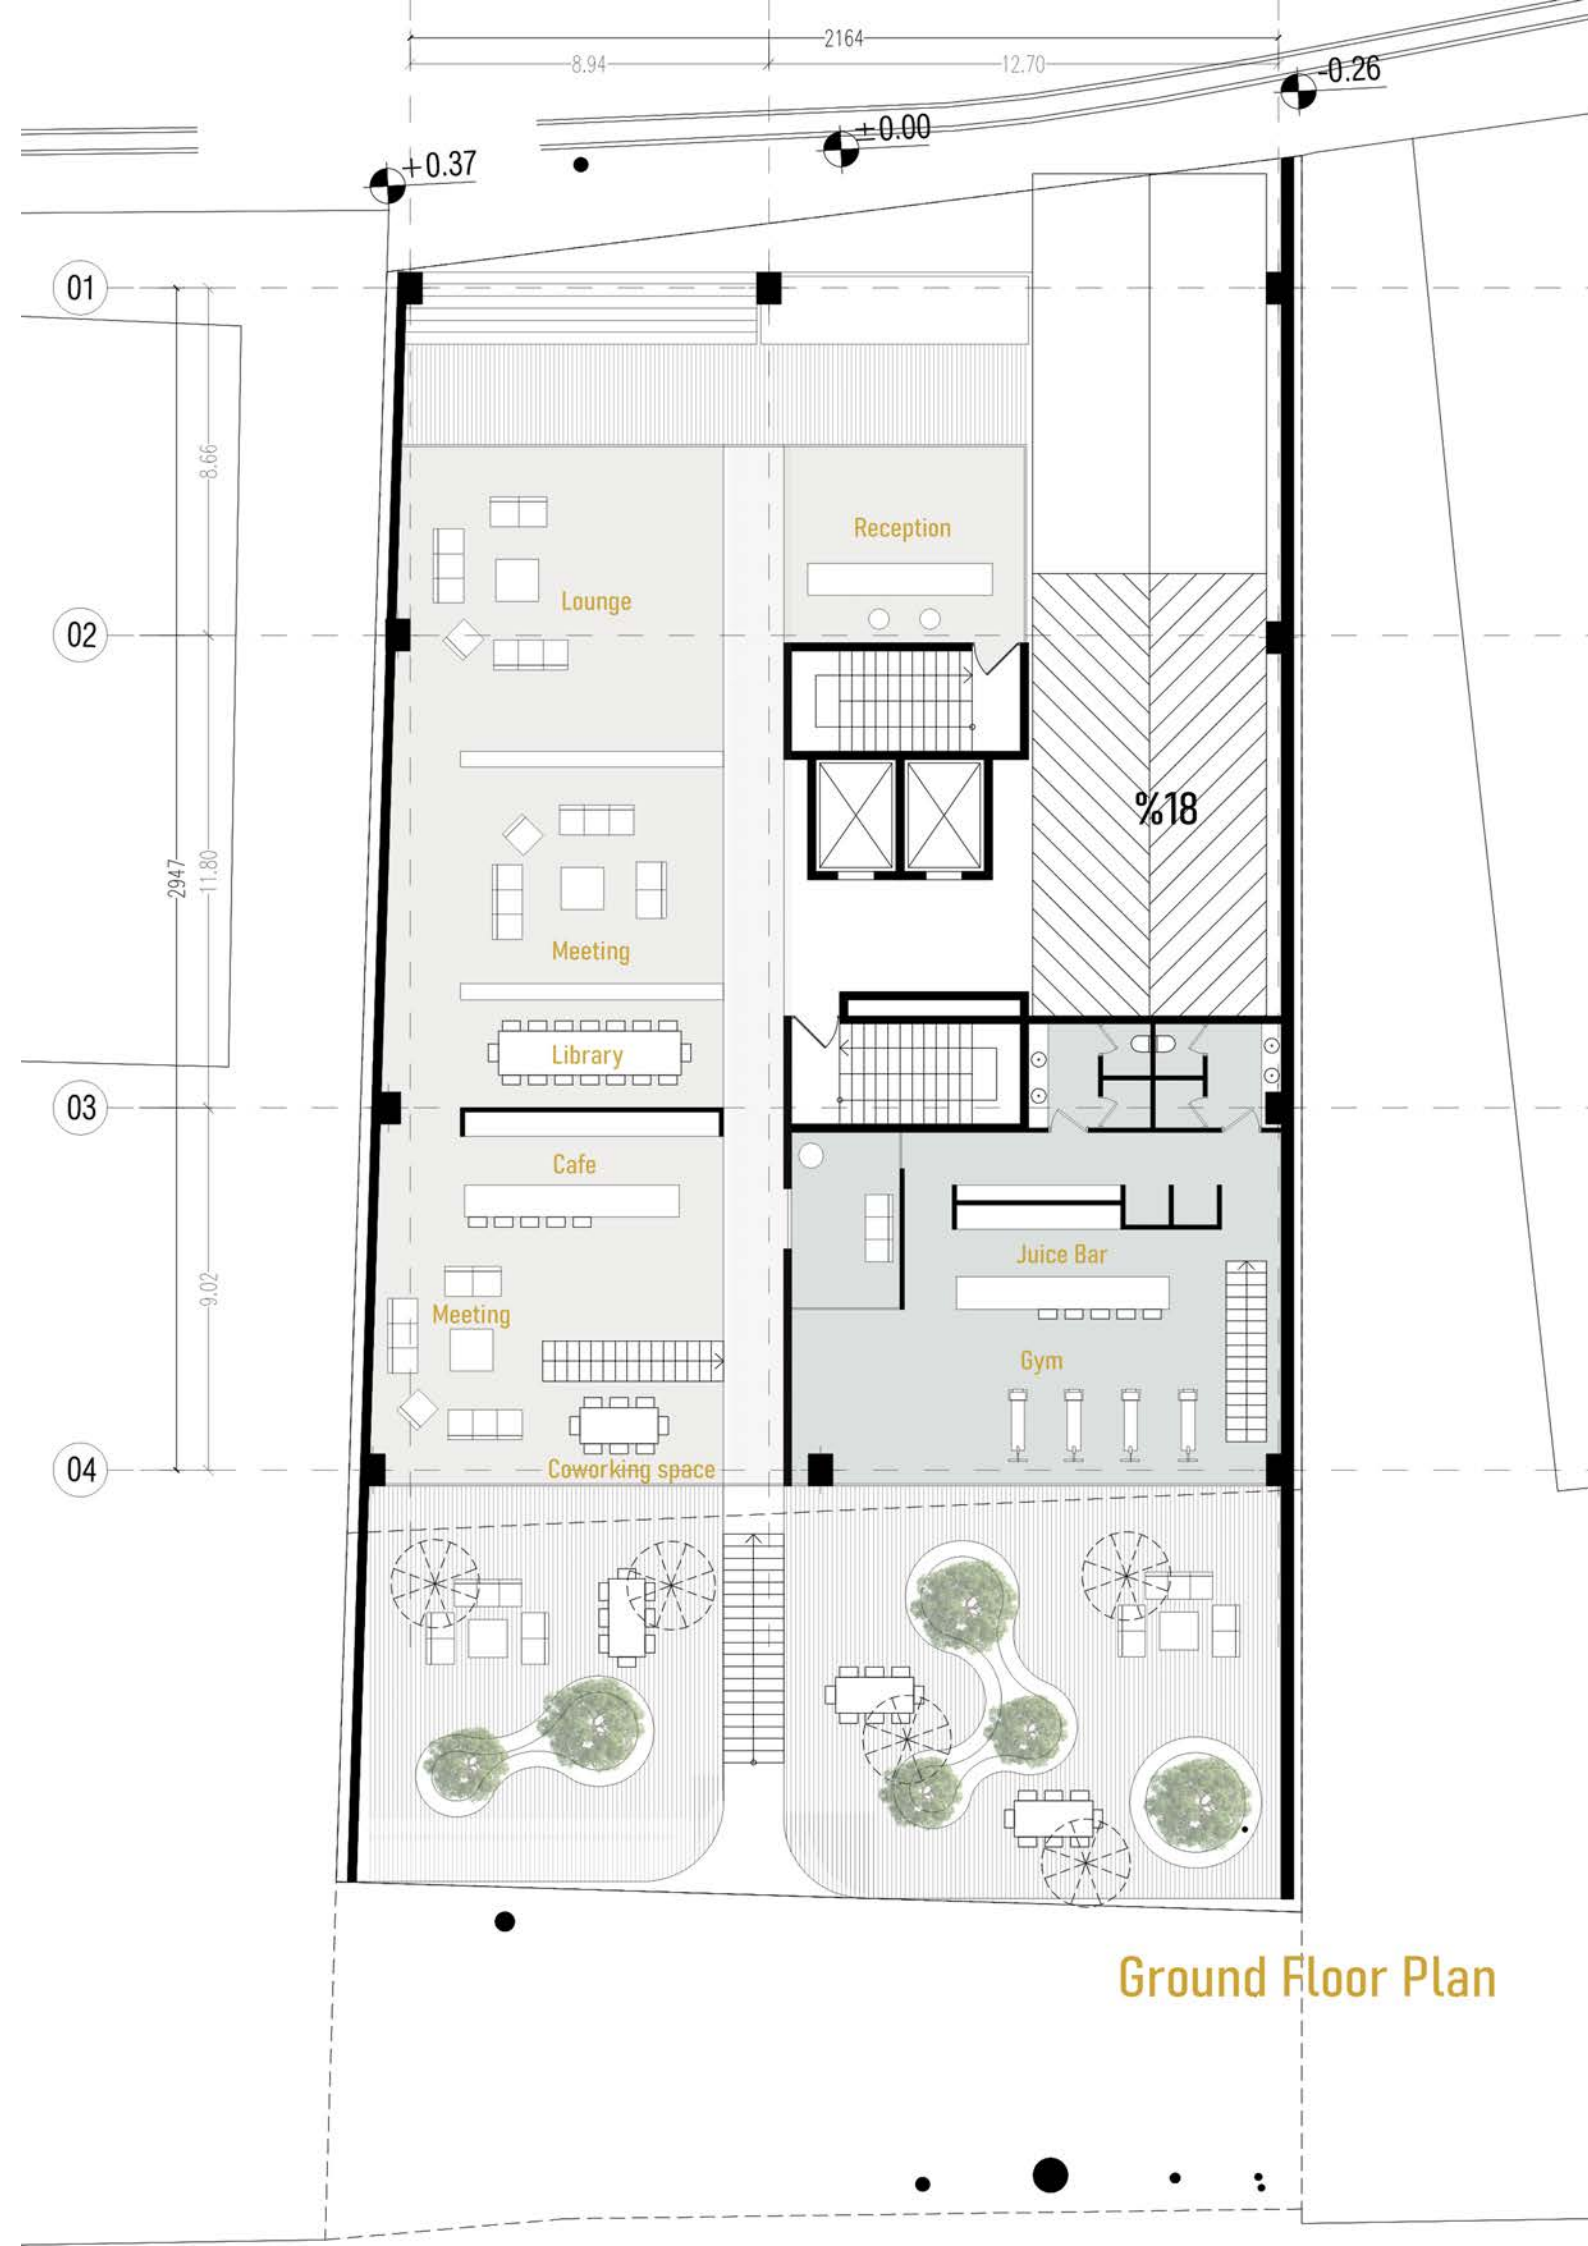


Alt 01

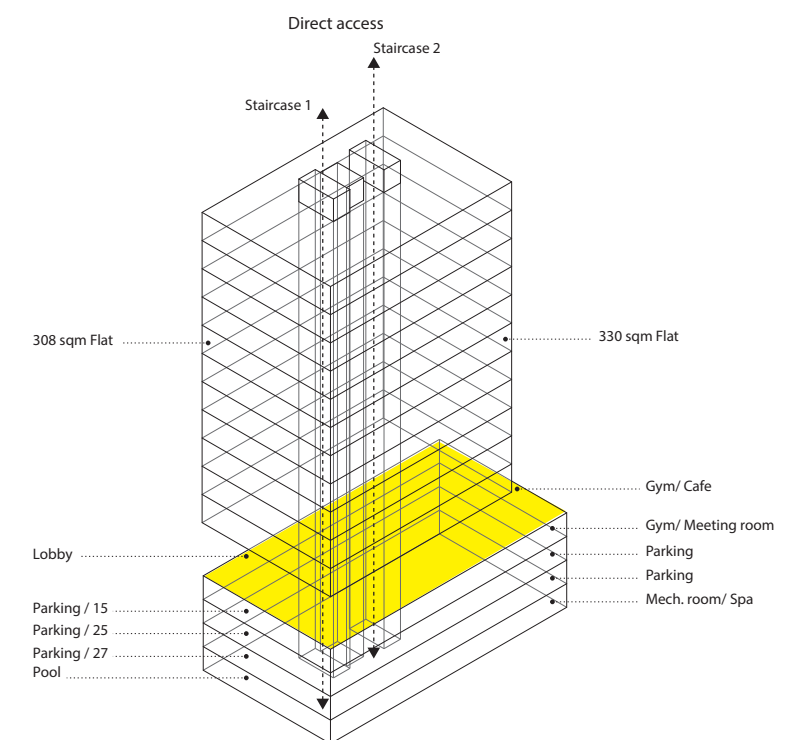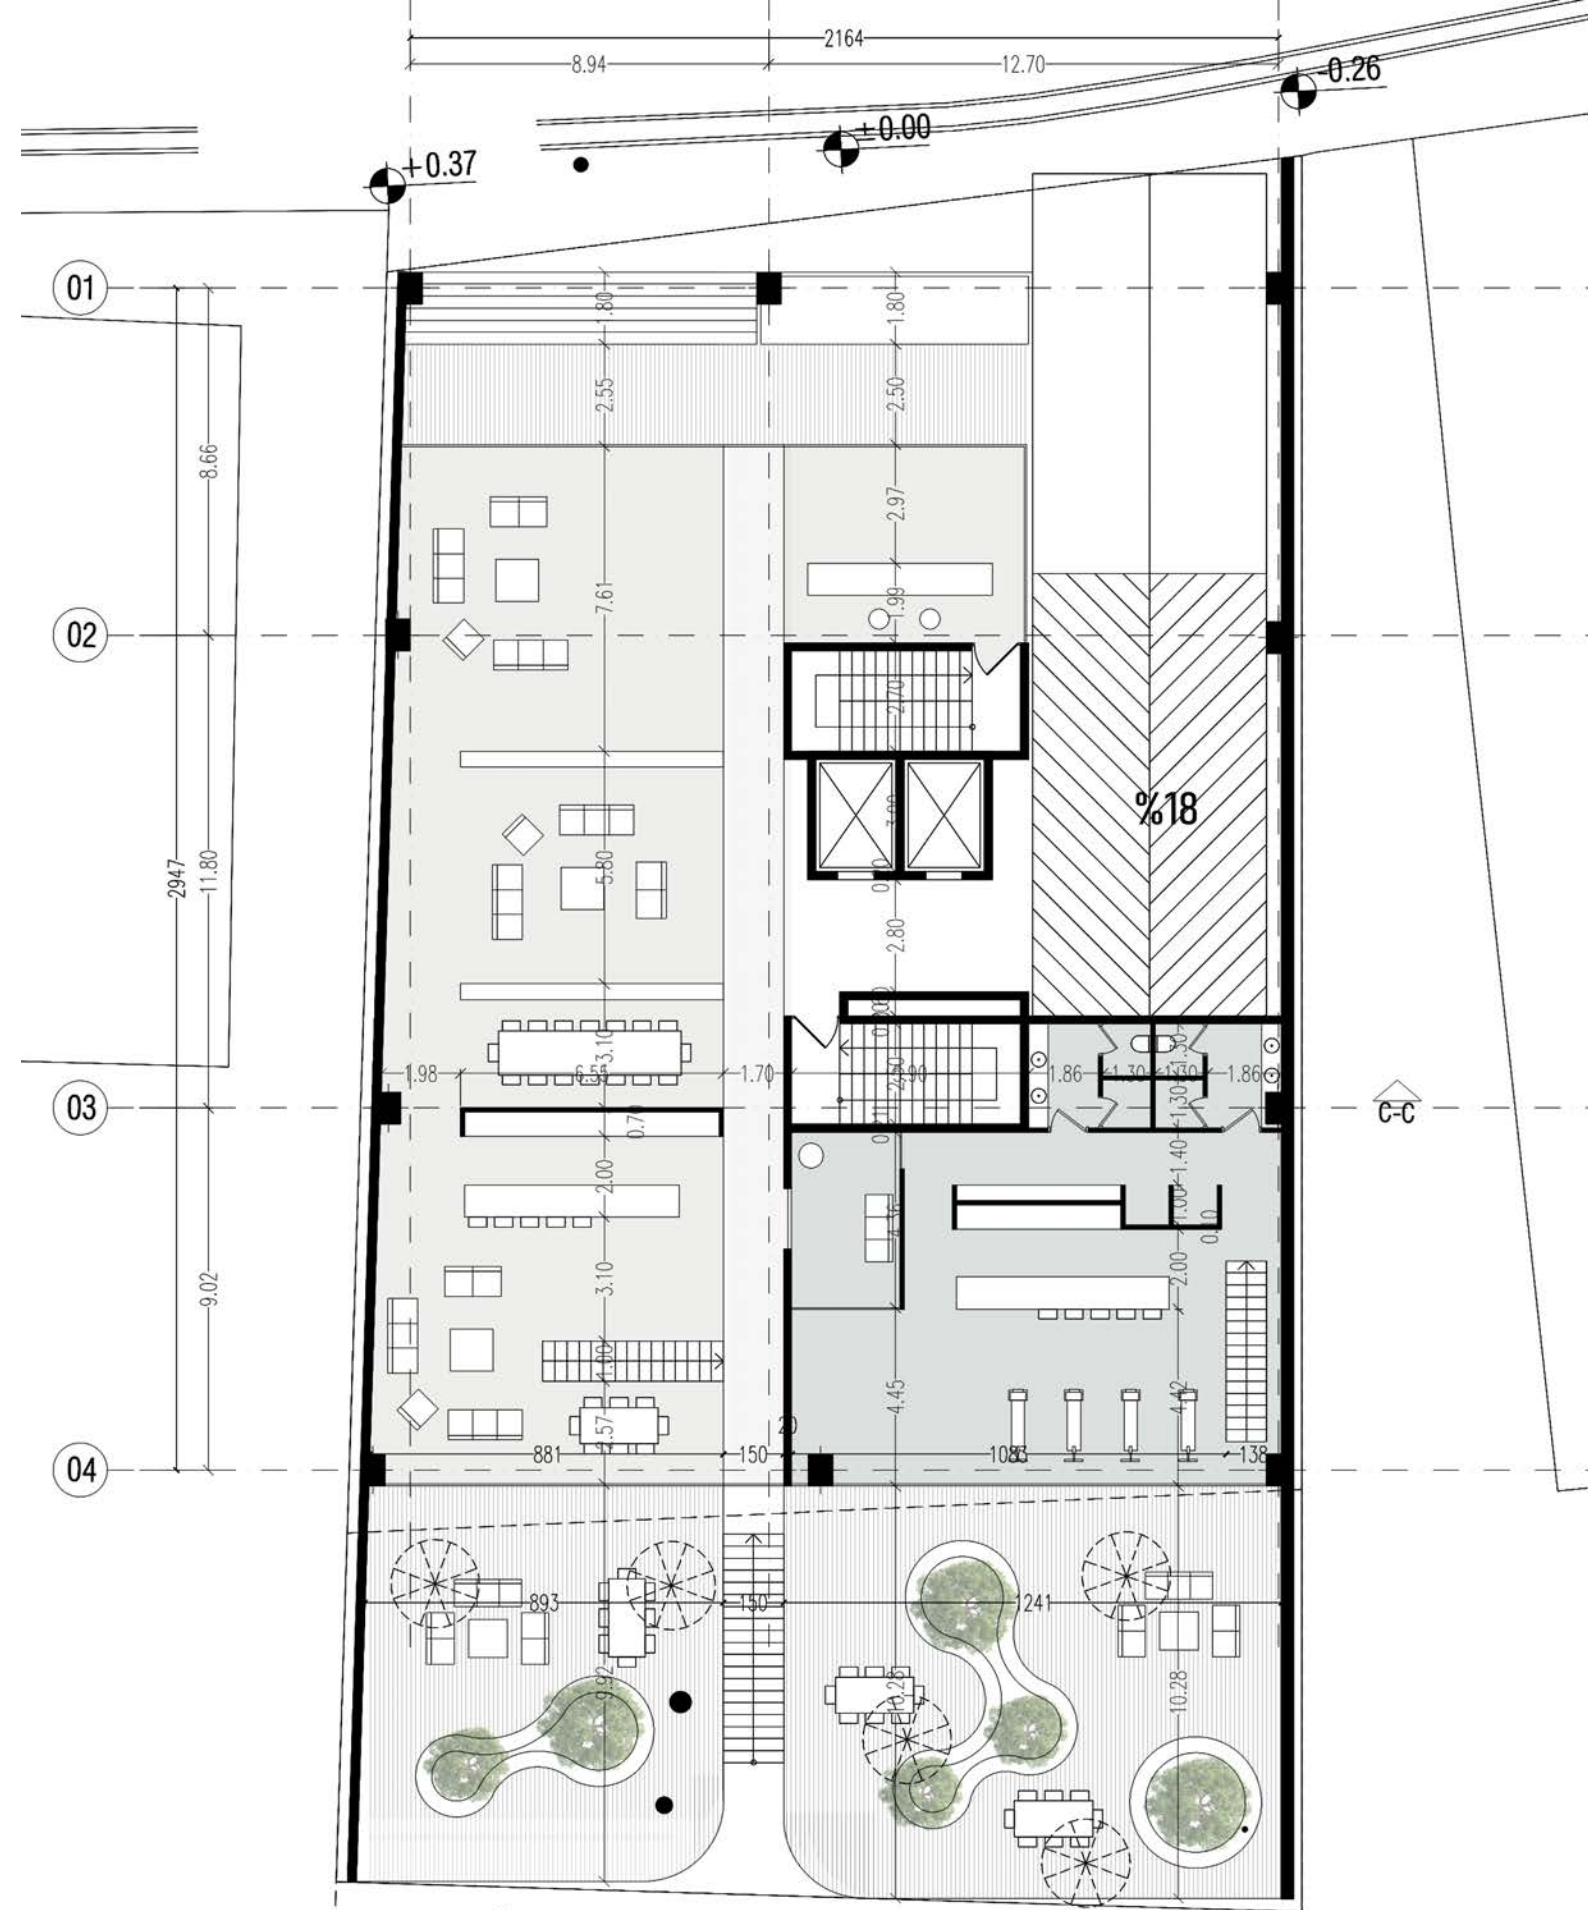

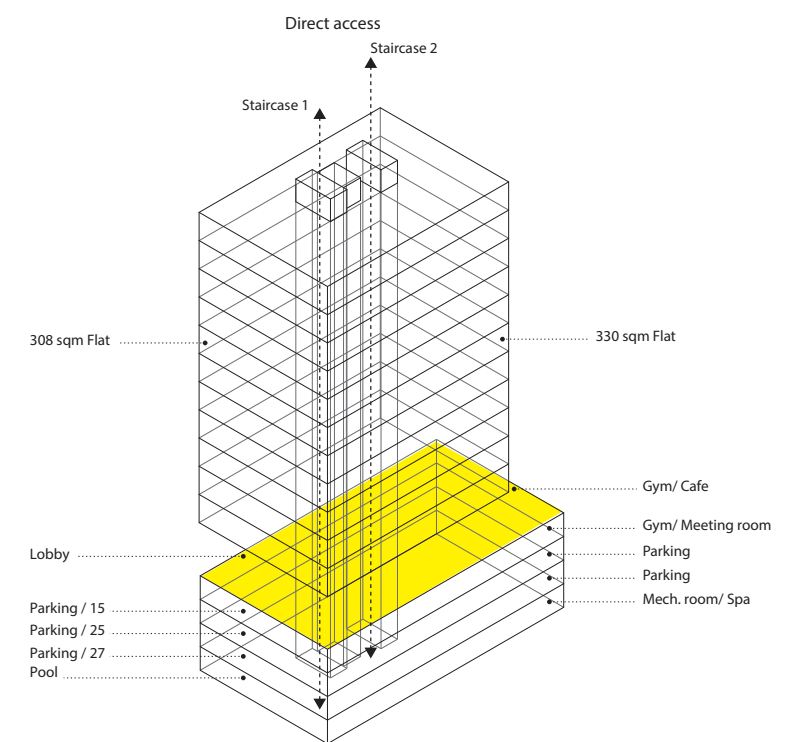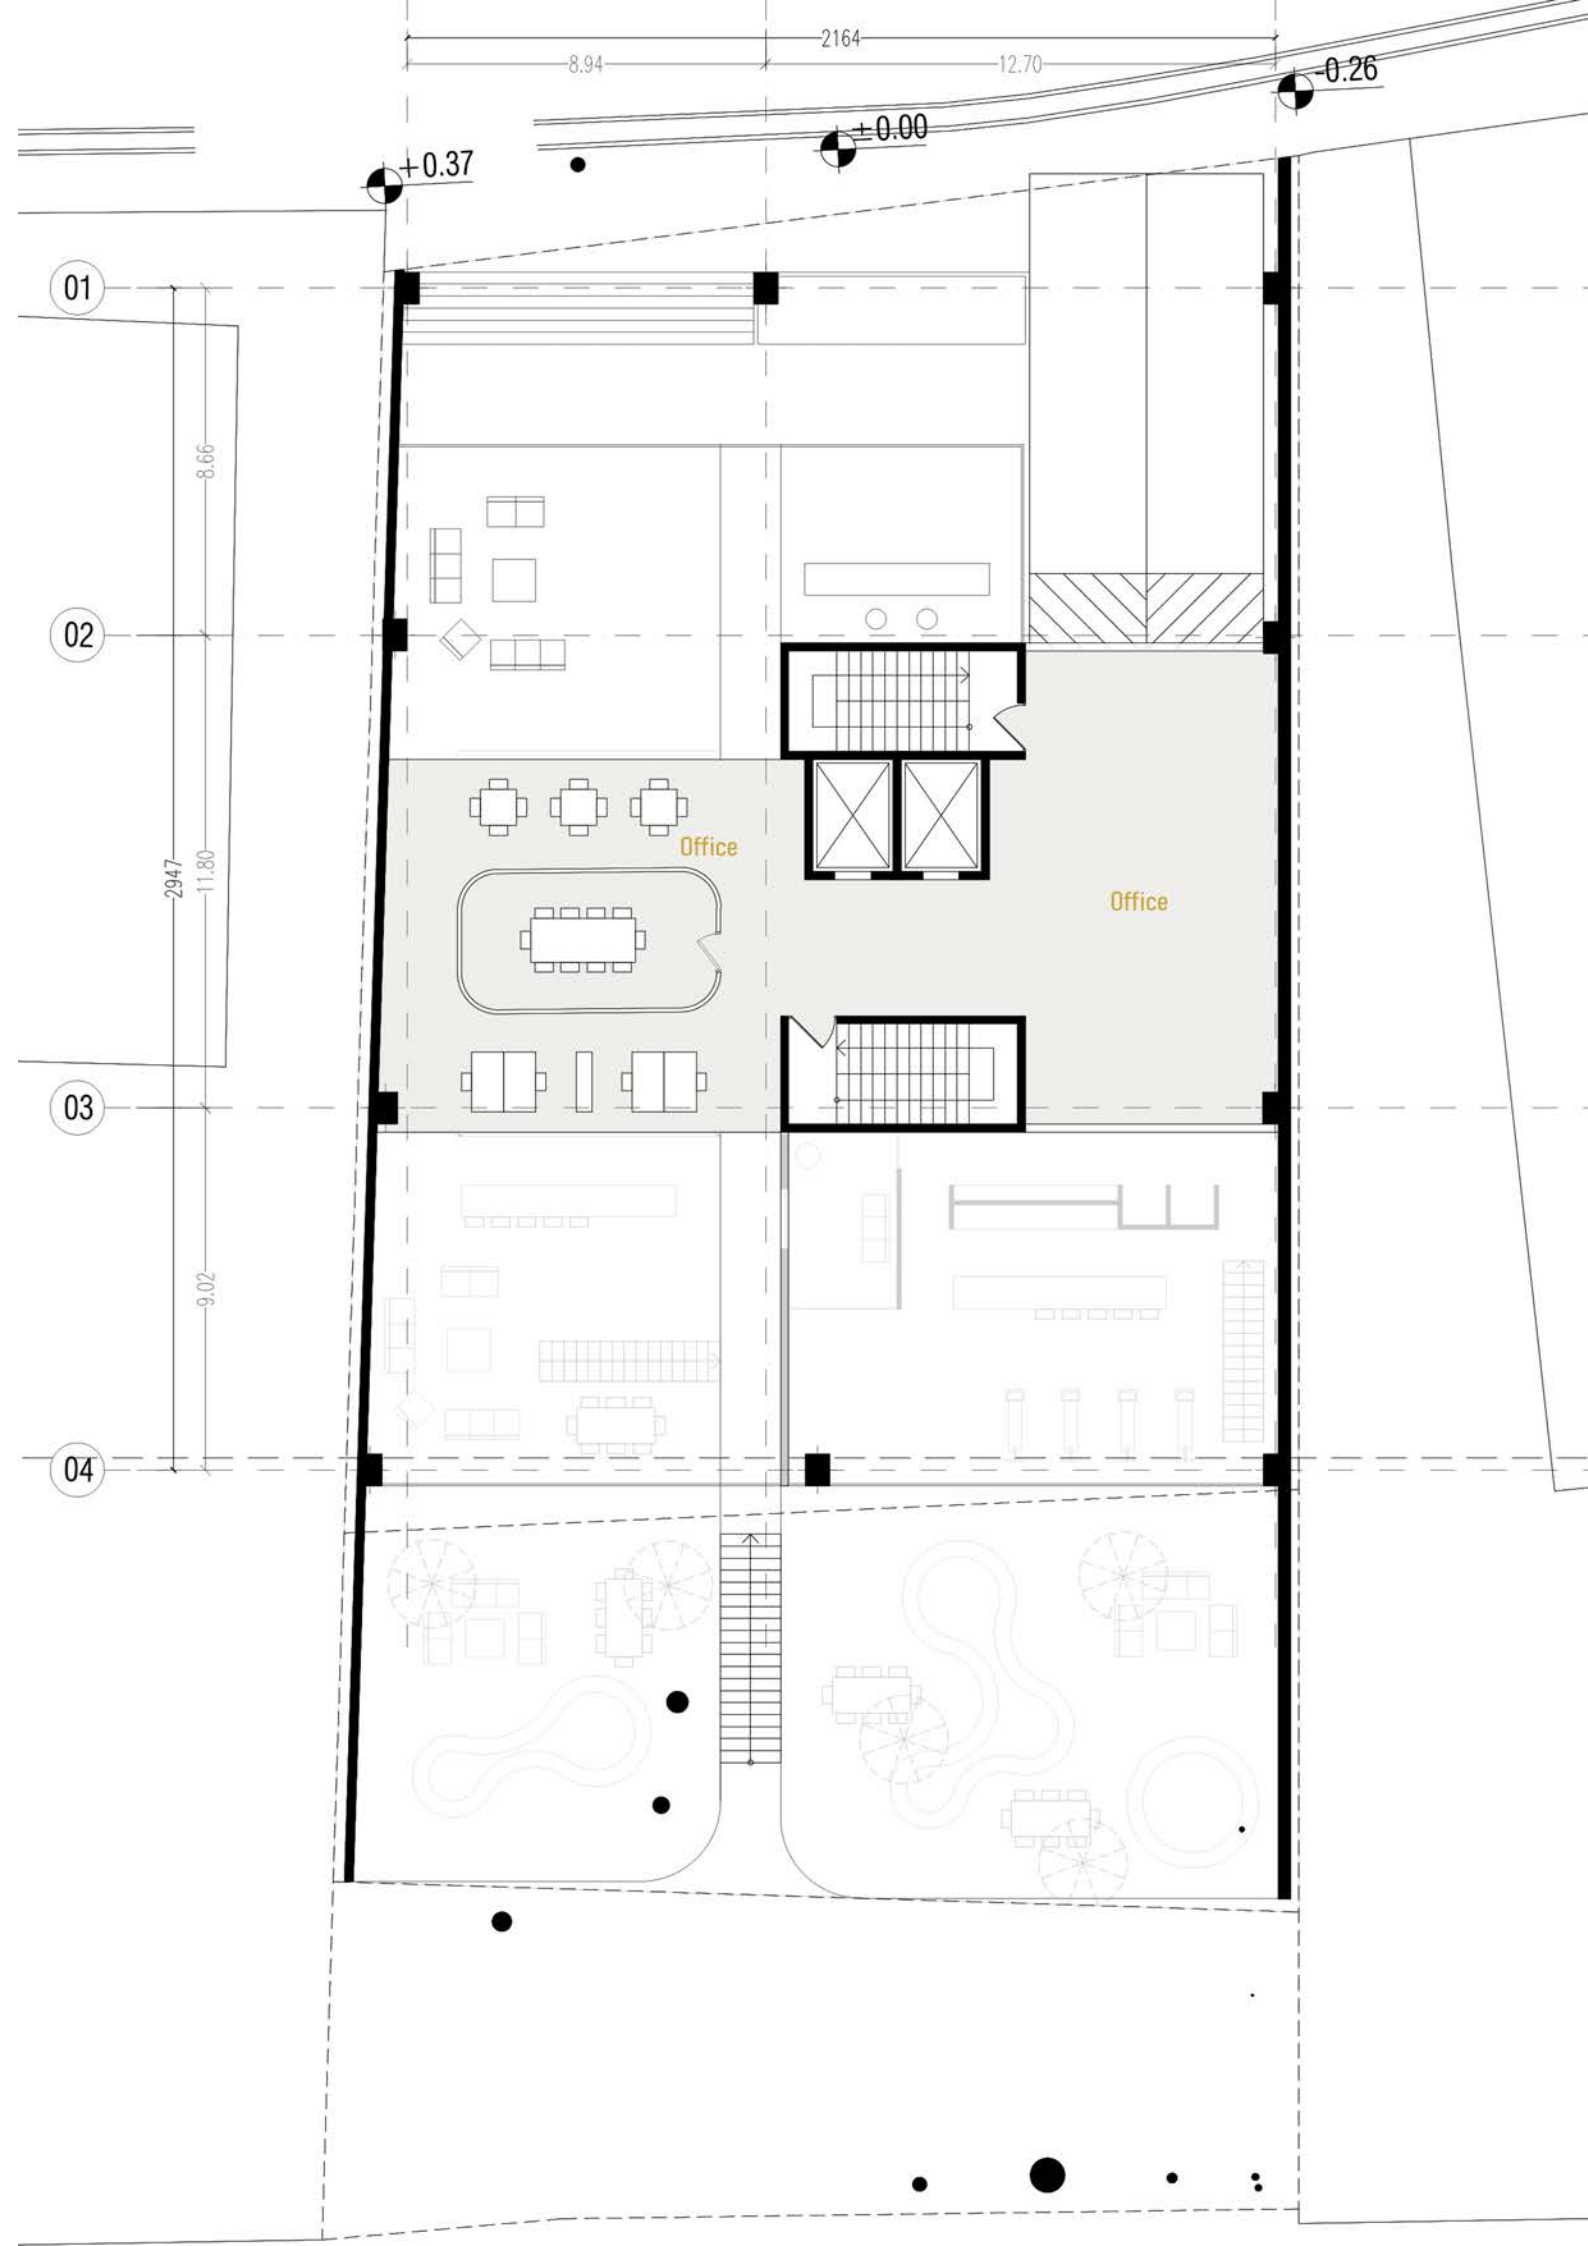


Alt 01

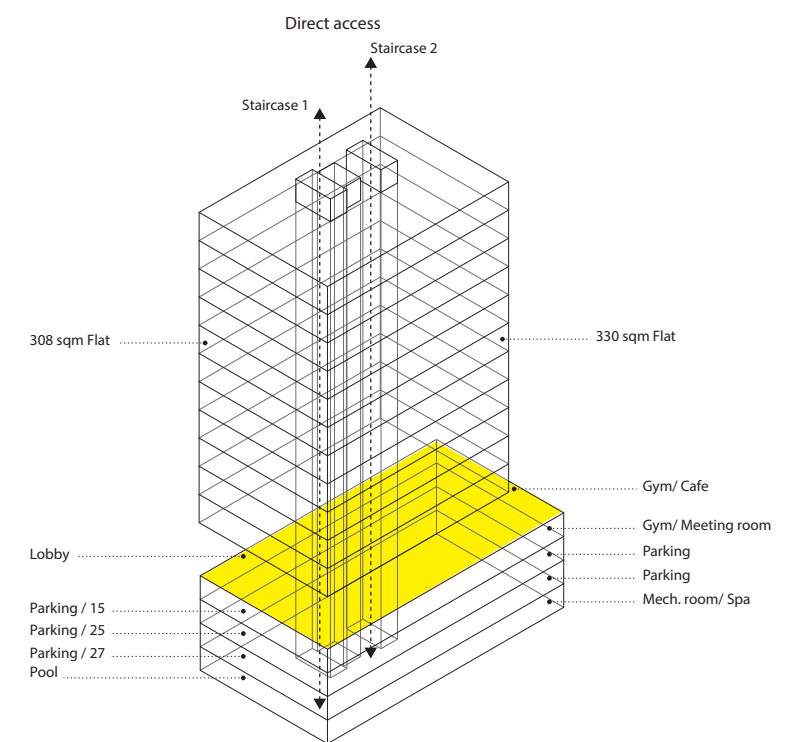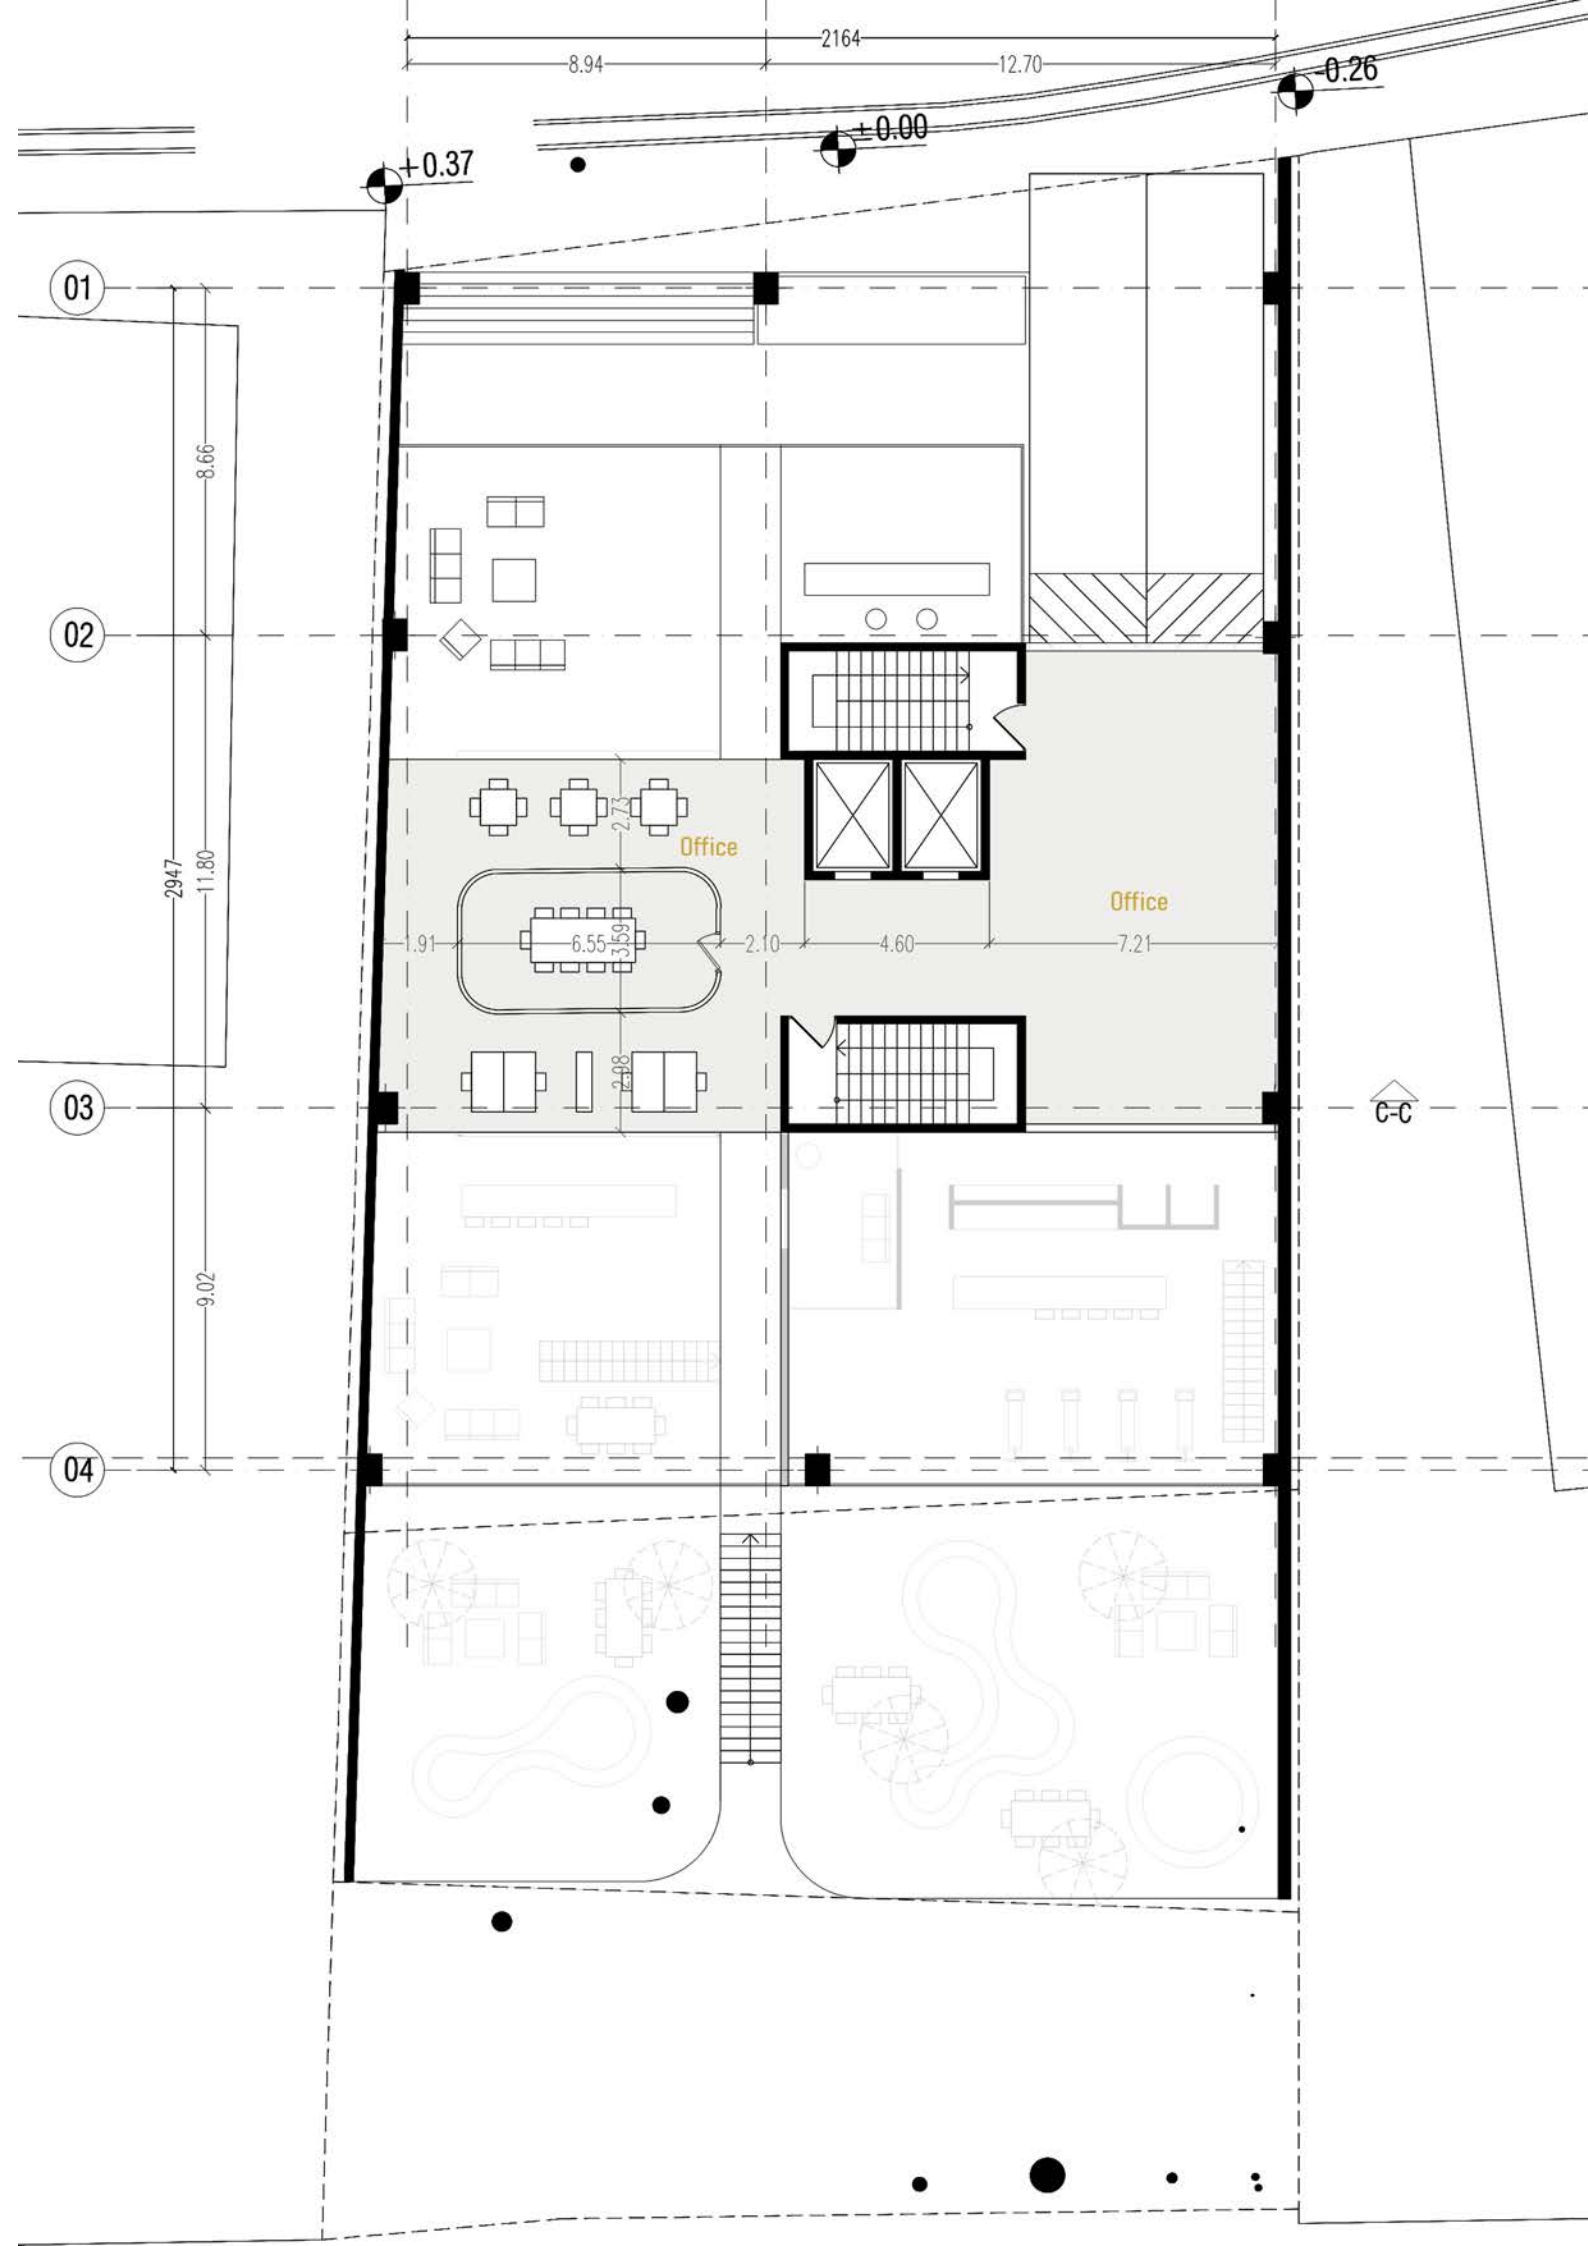

Alt 01




Concrete

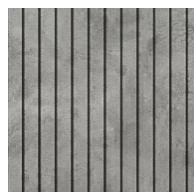


Stone



Plaster

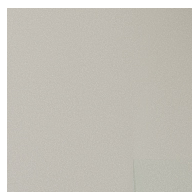

Terazo

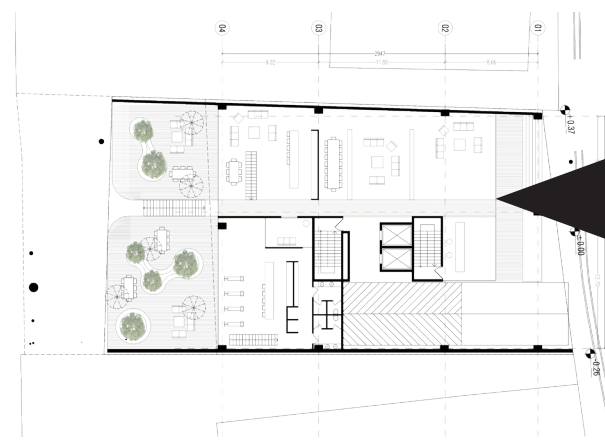




Terazo





Plaster

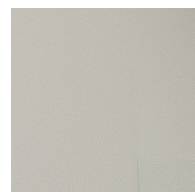


Stone



Wood

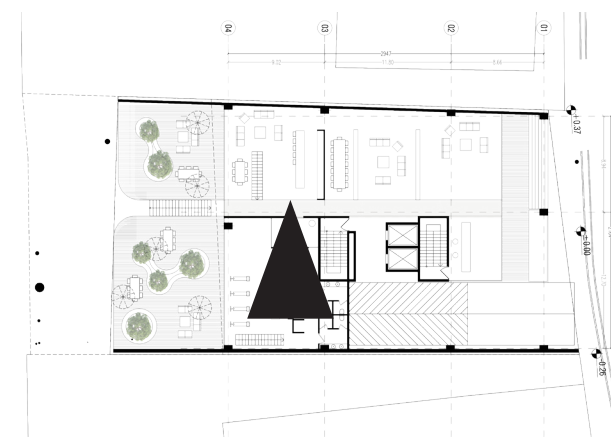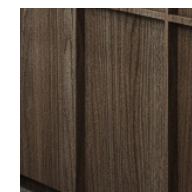


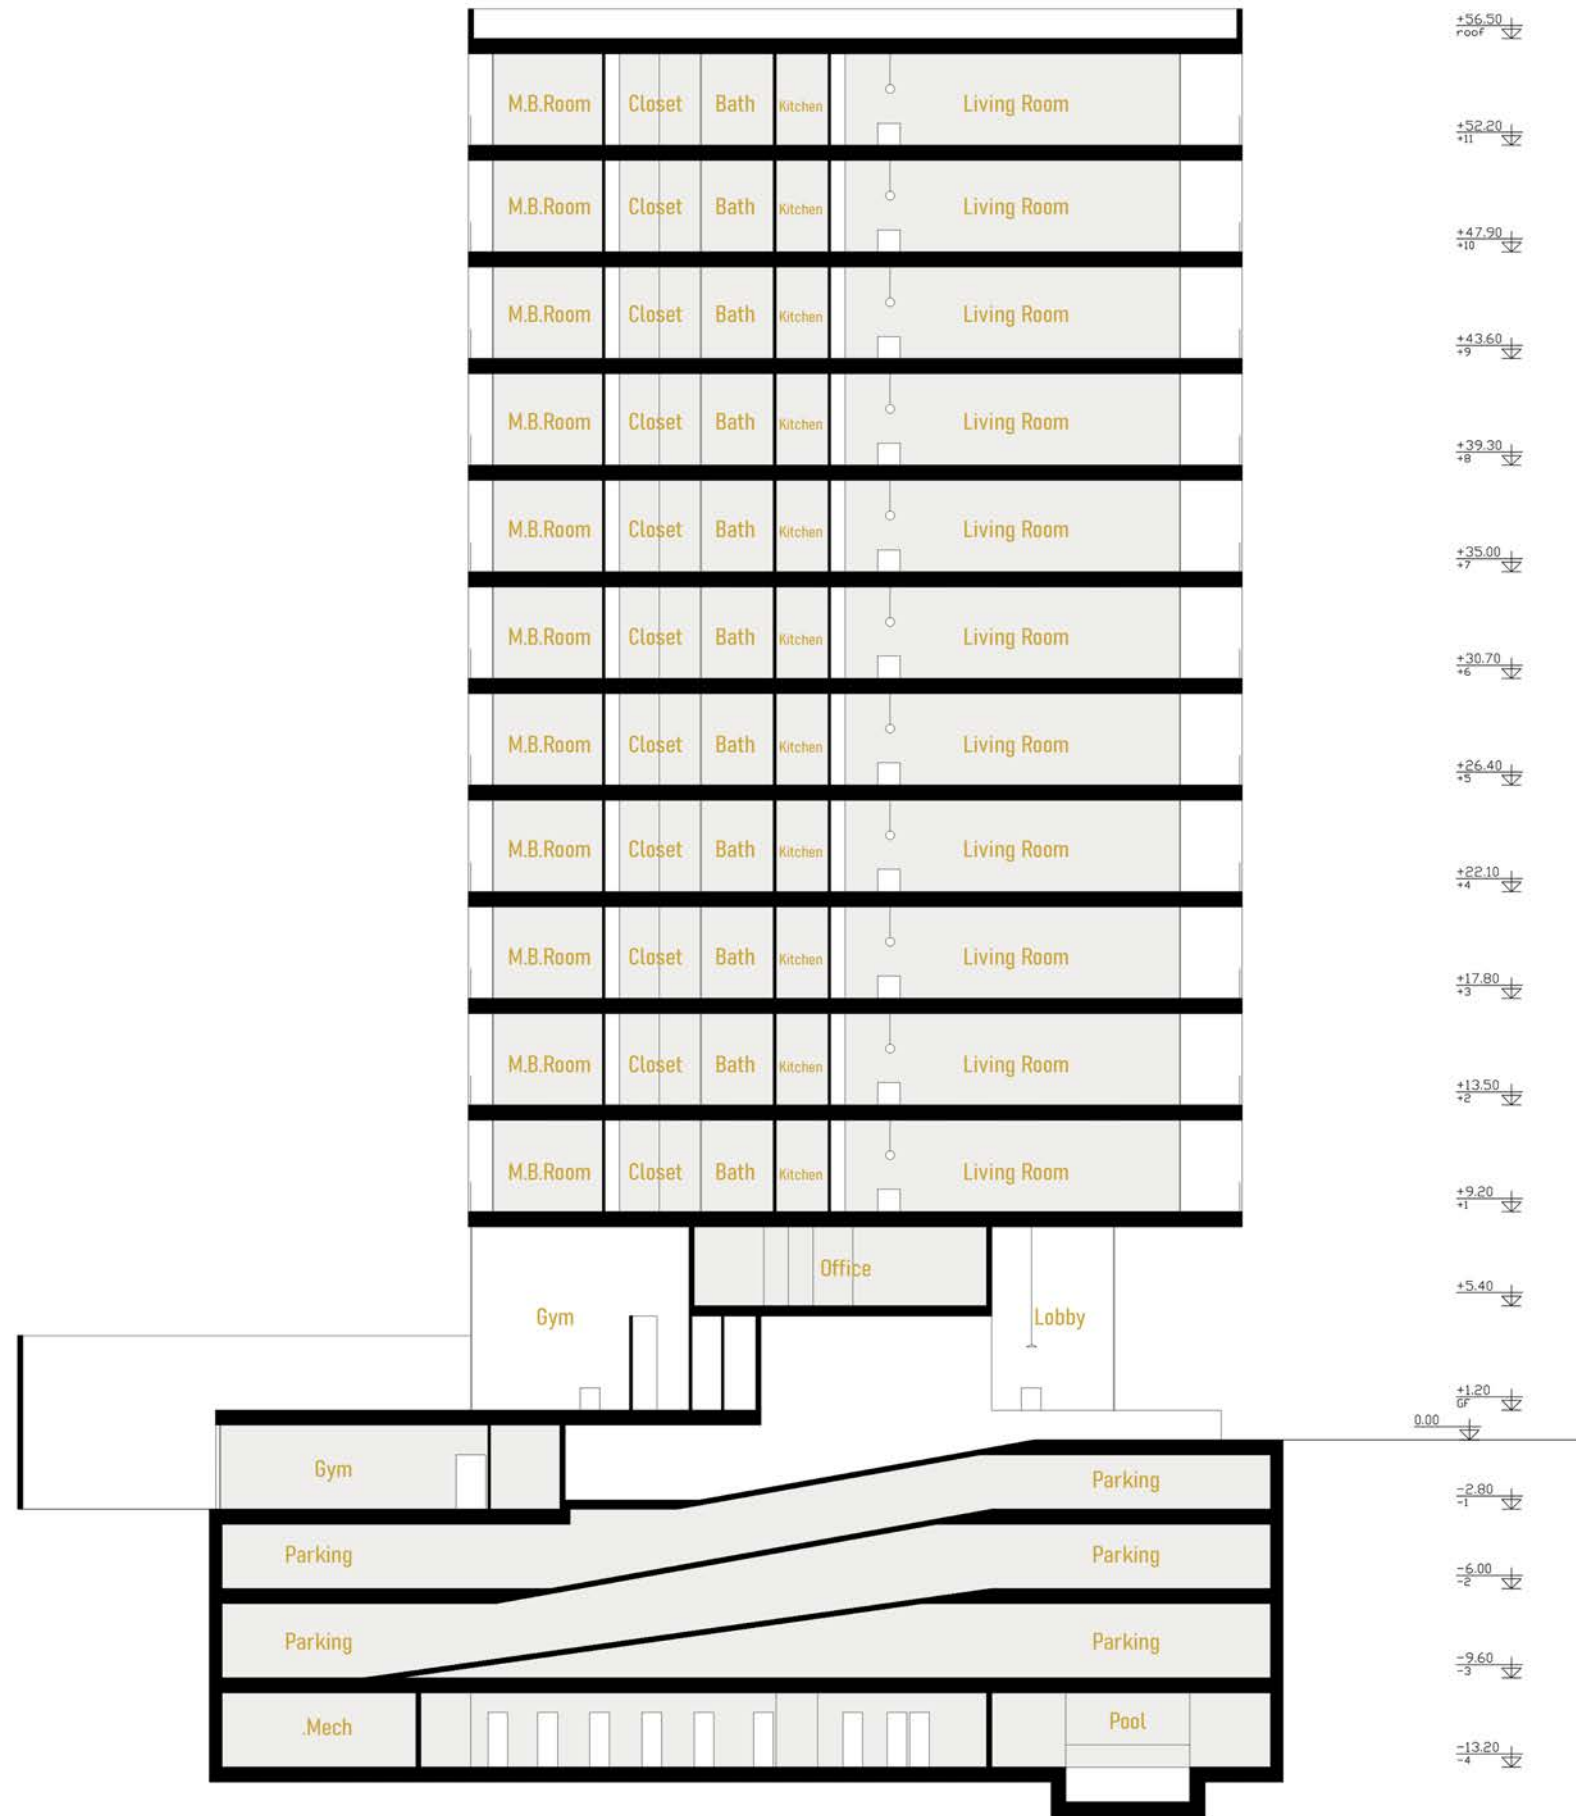

Section A-A




Section B-B


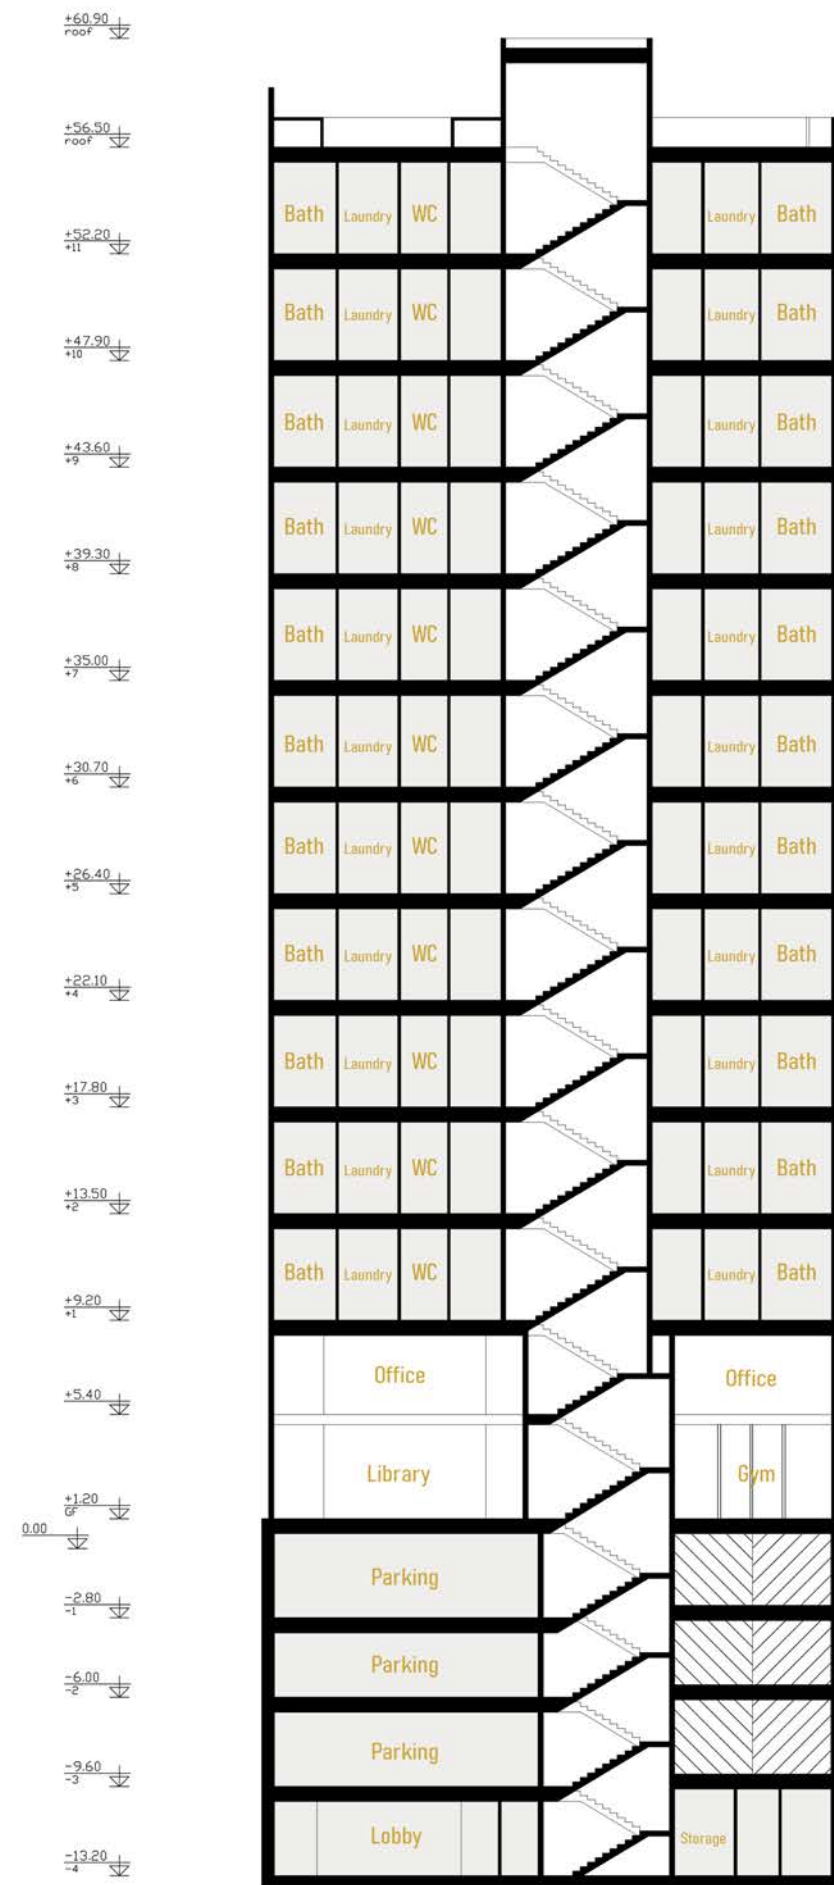


Section C-C



Basements and Lobby ALT 02


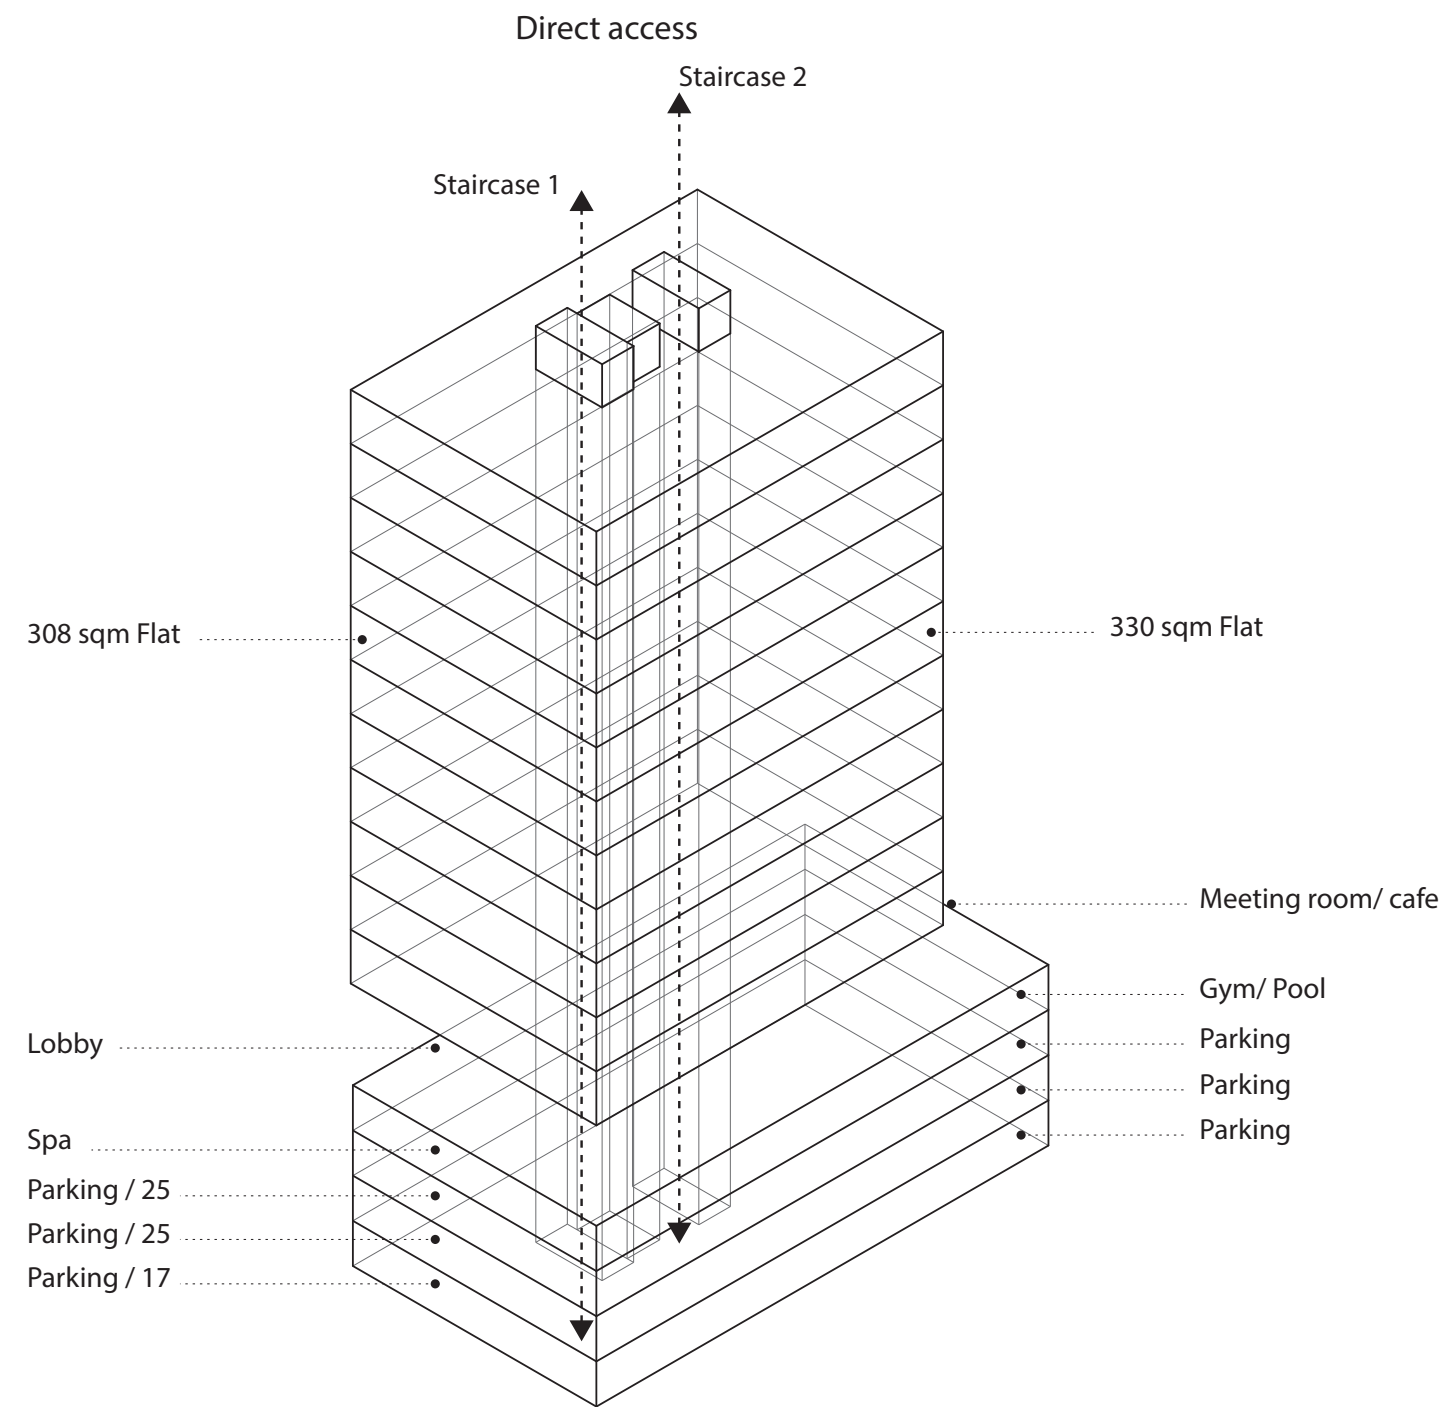


Alt 02

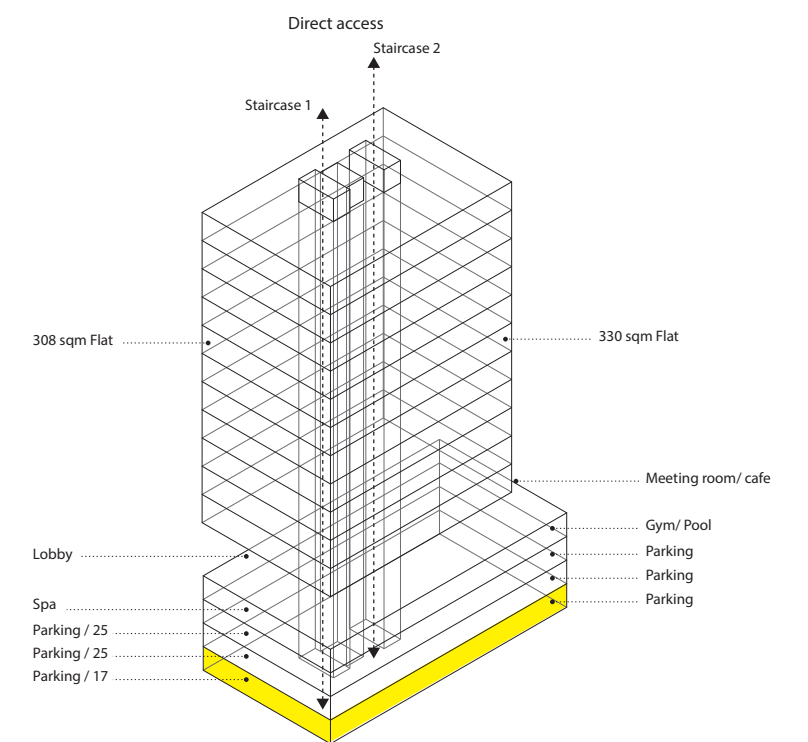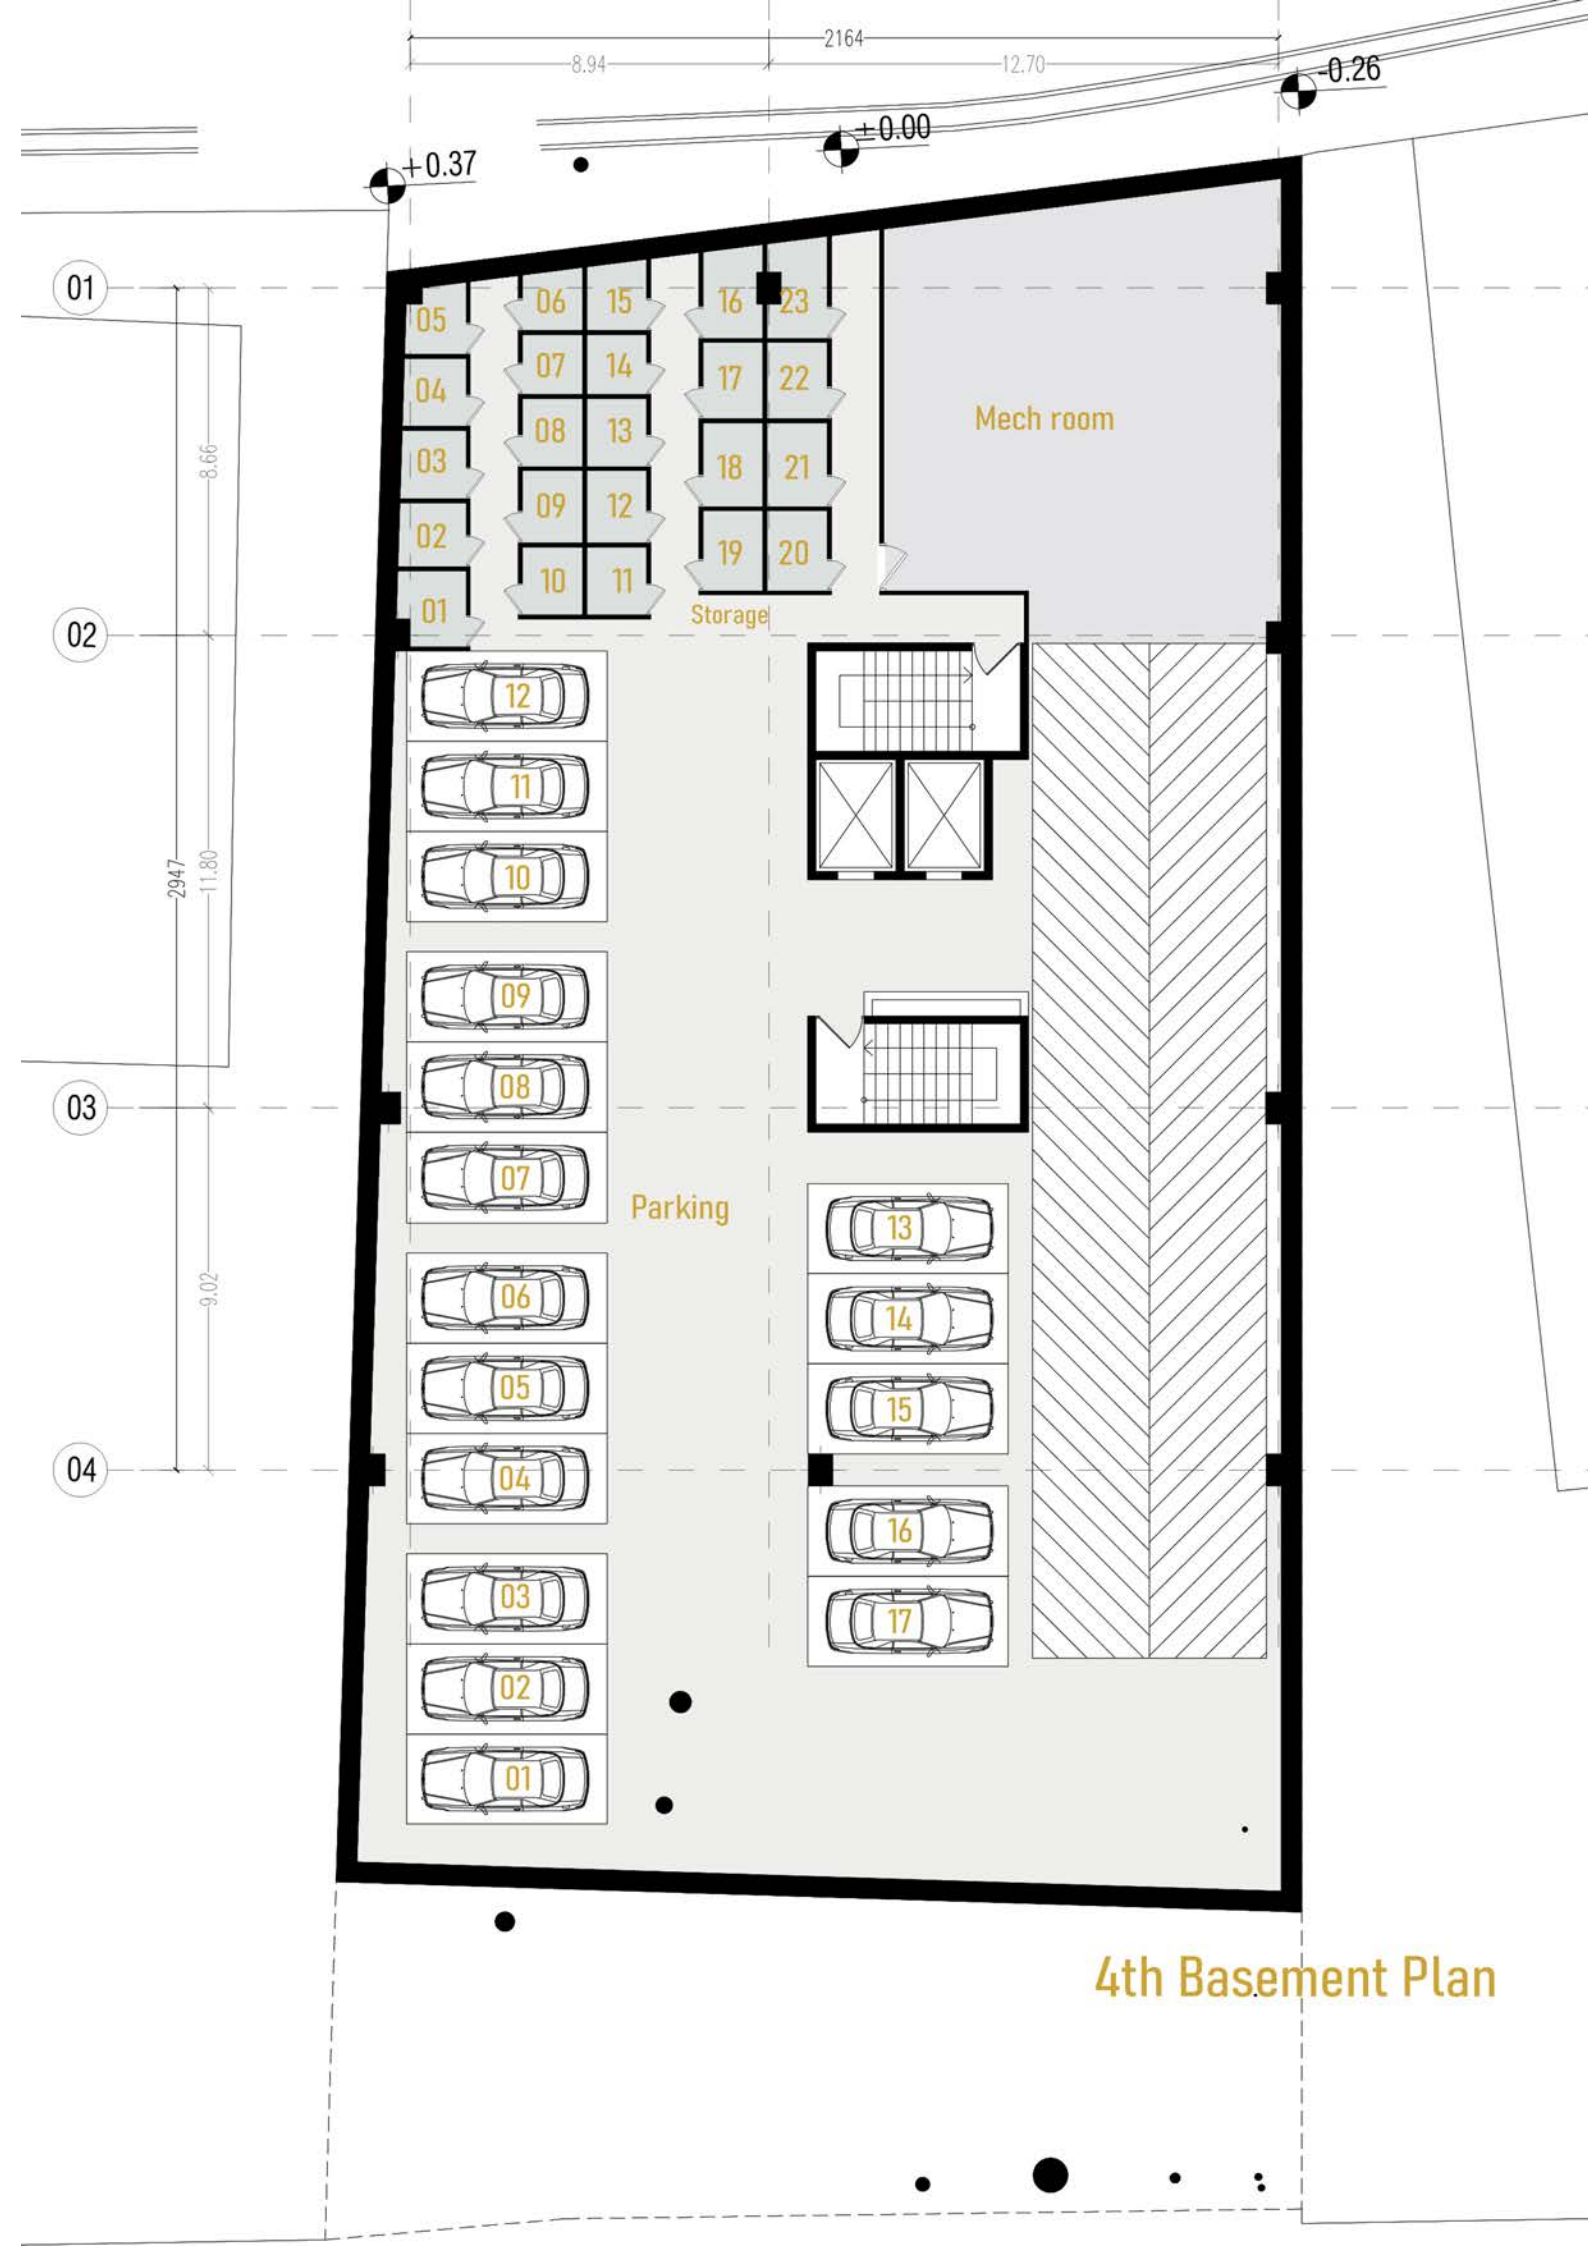


Alt 02

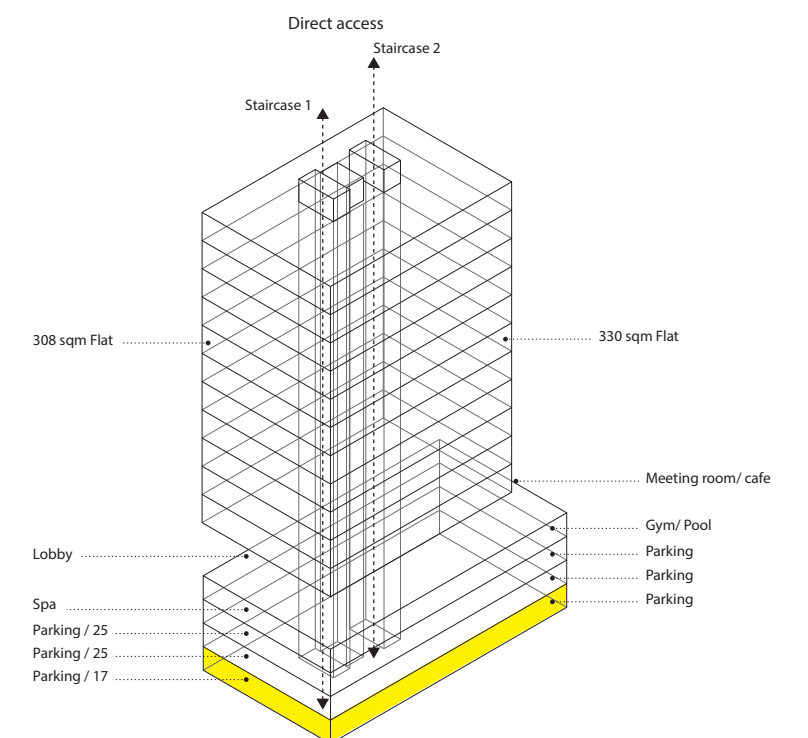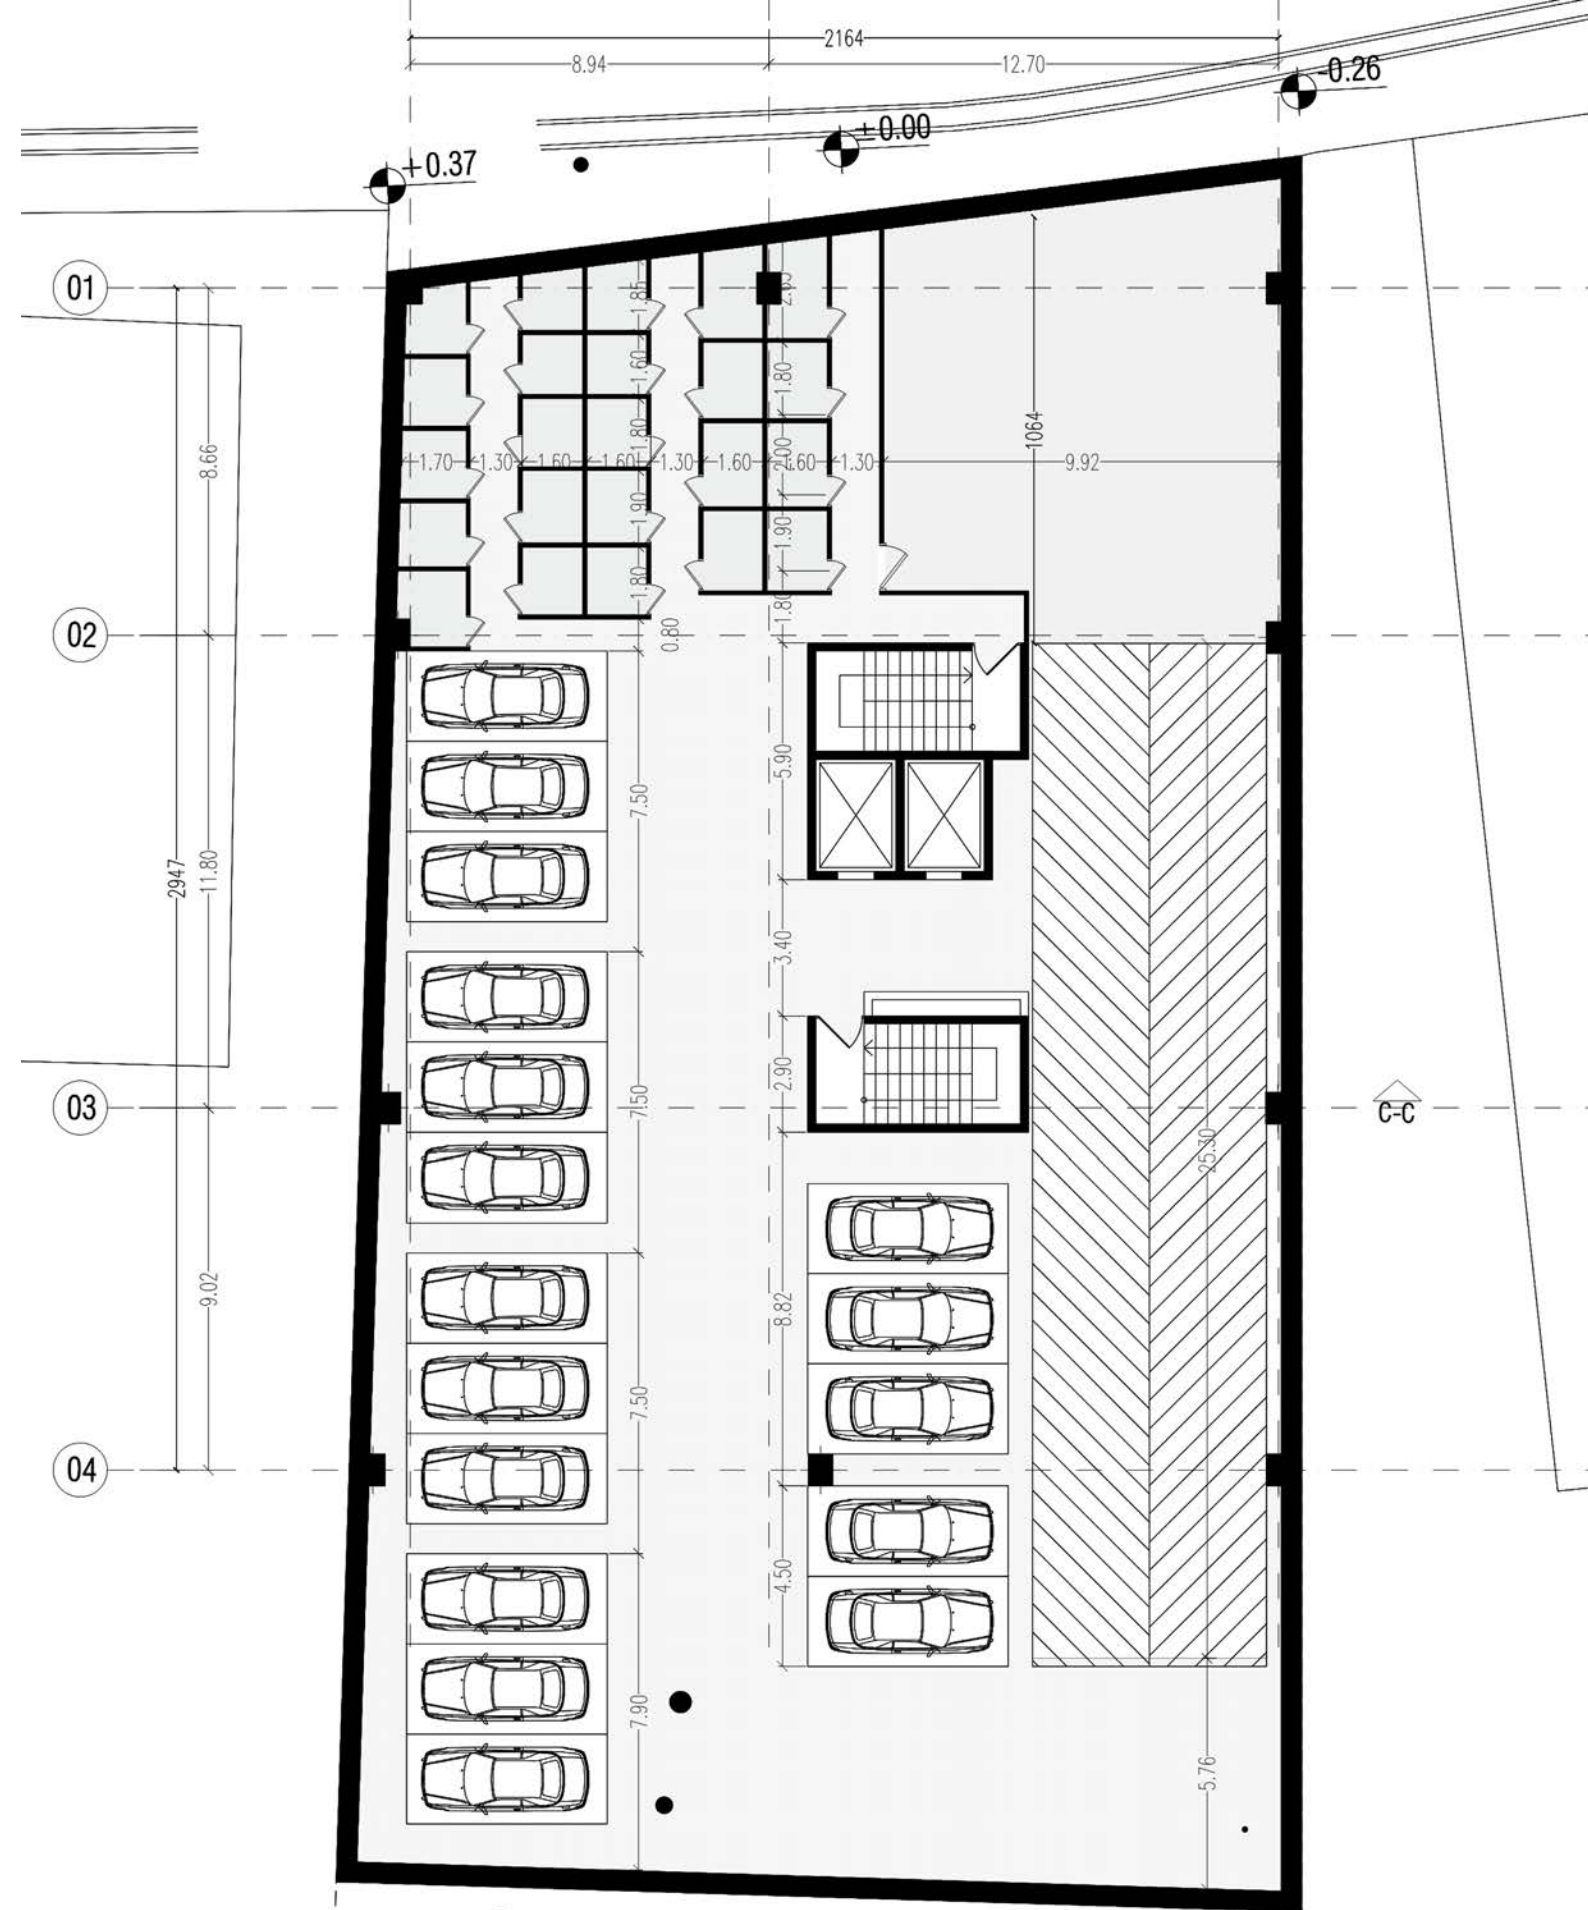


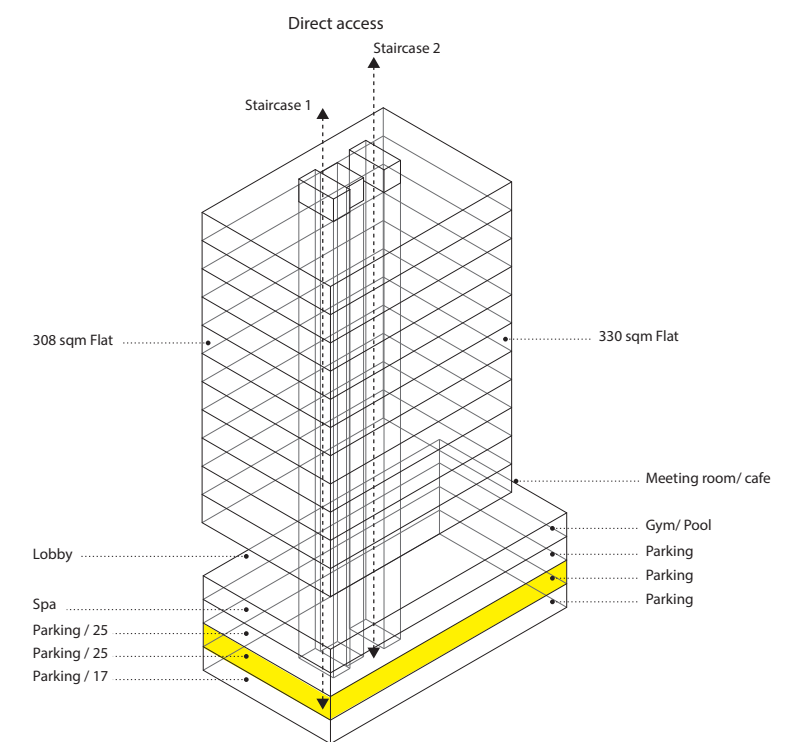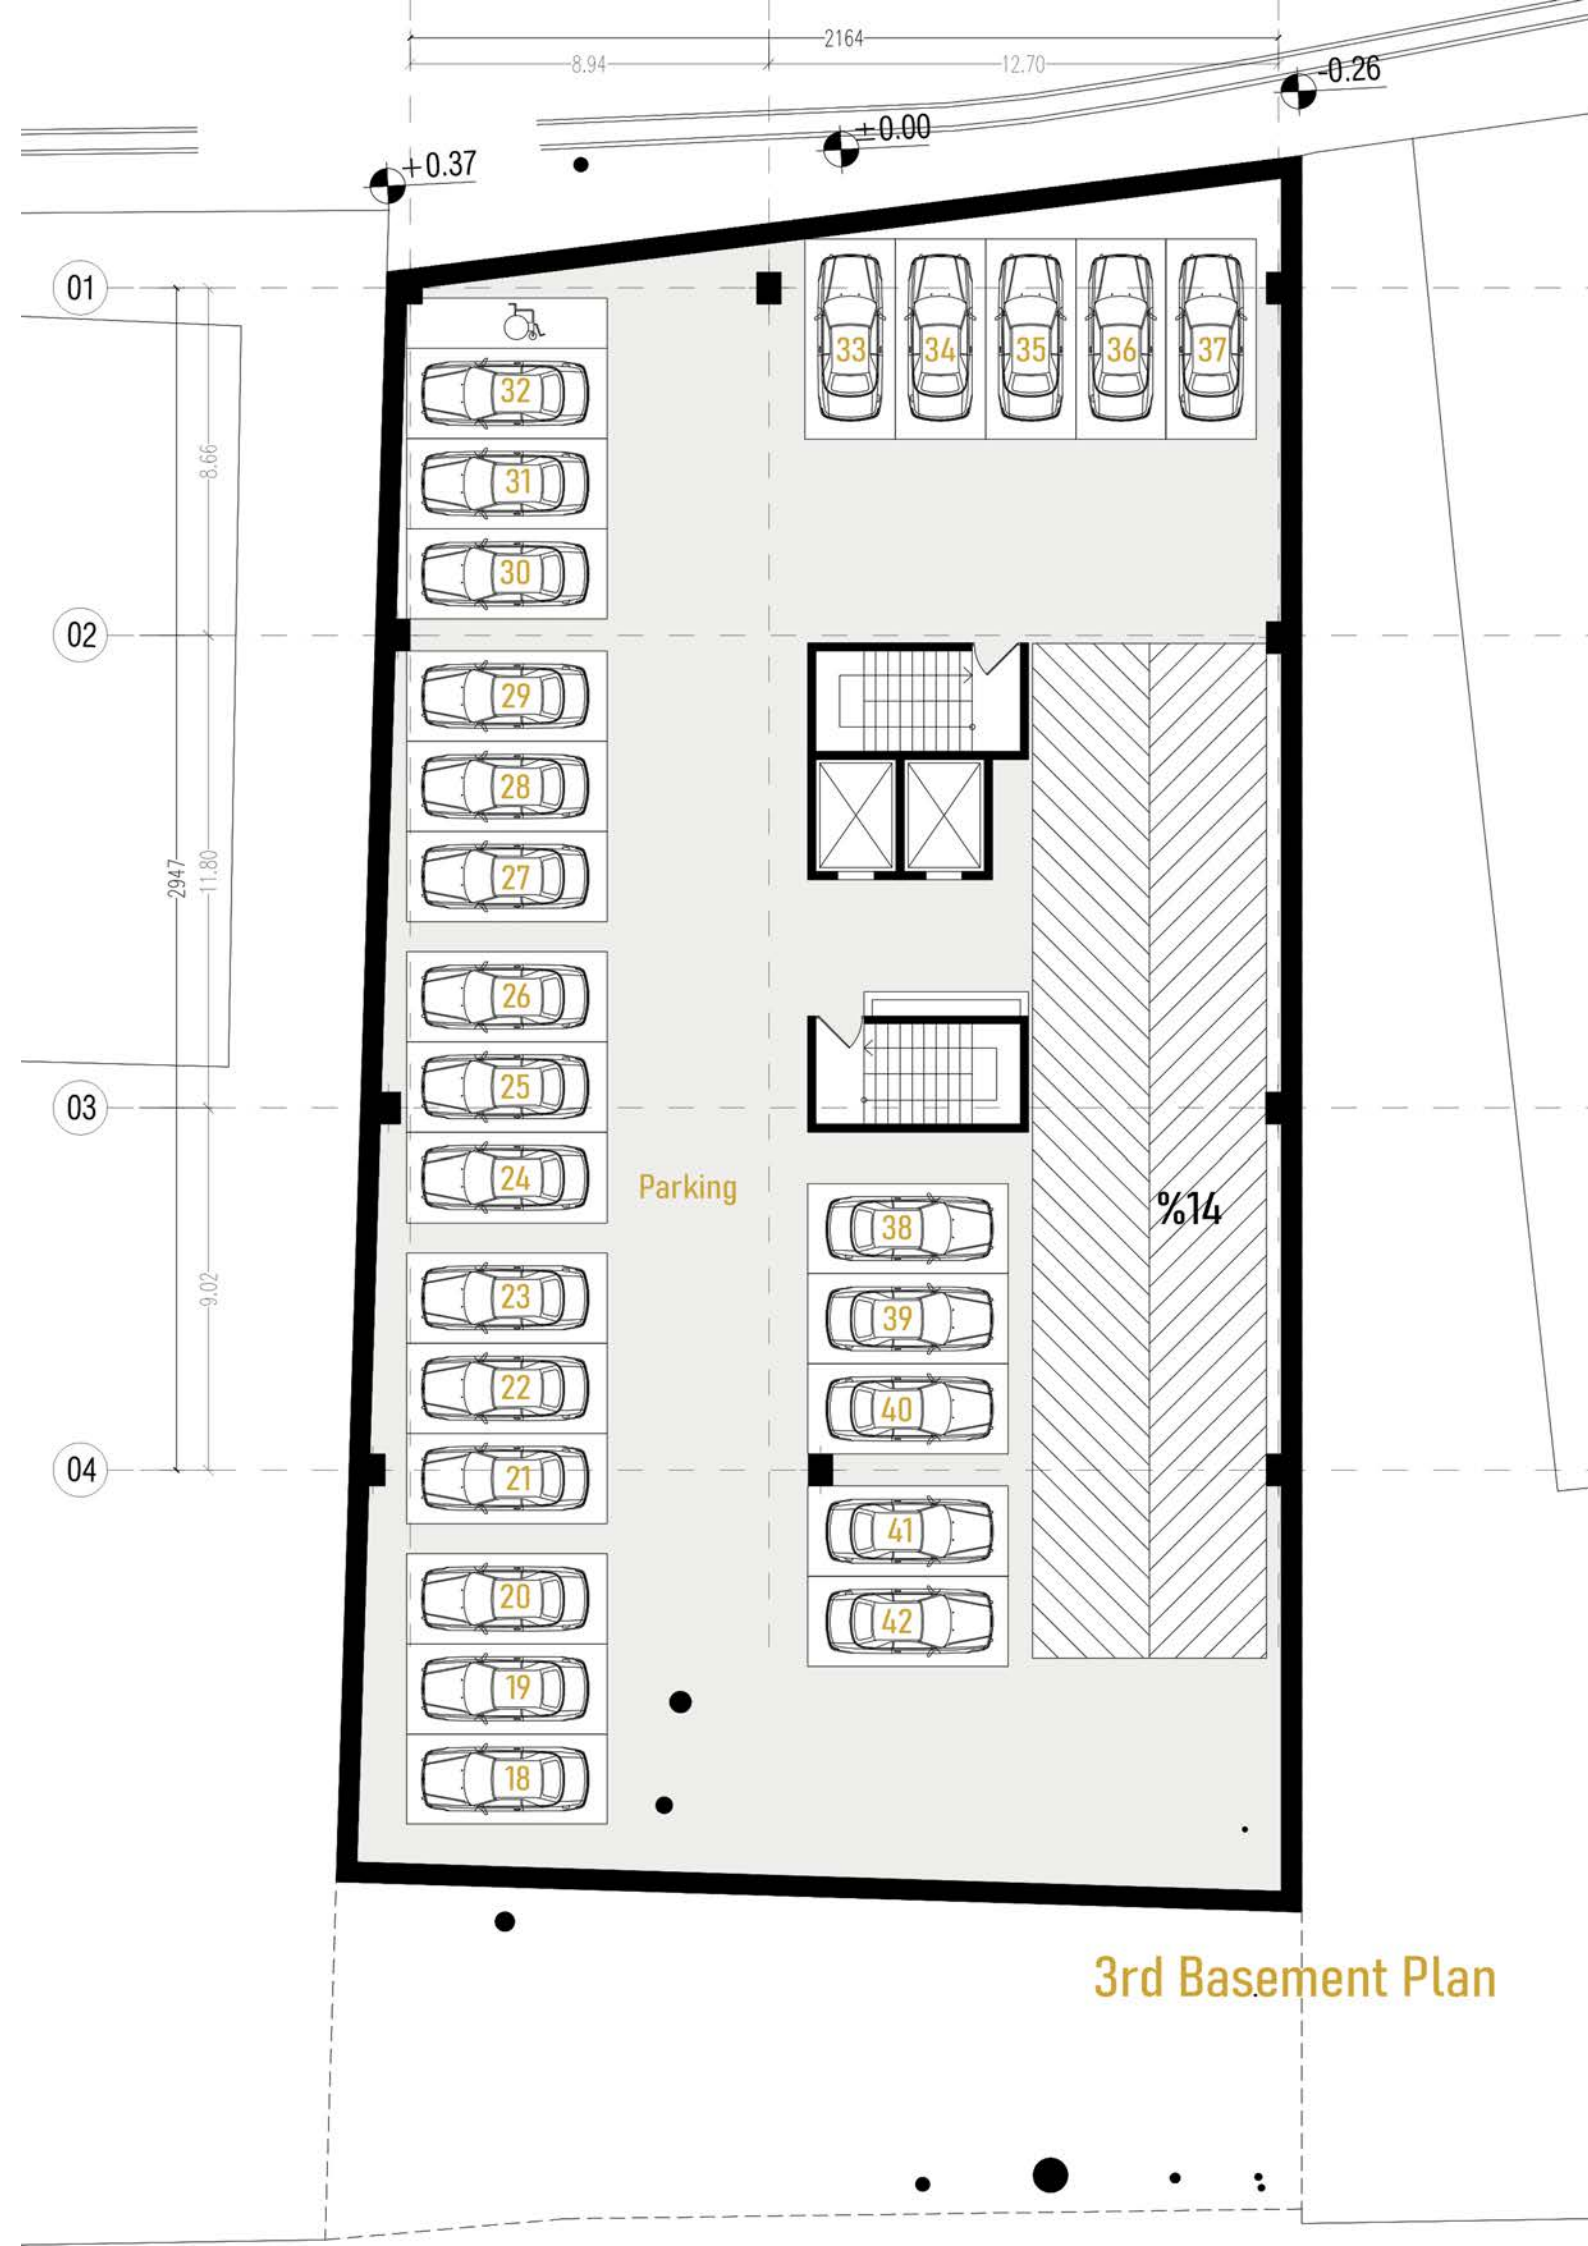



Alt 02


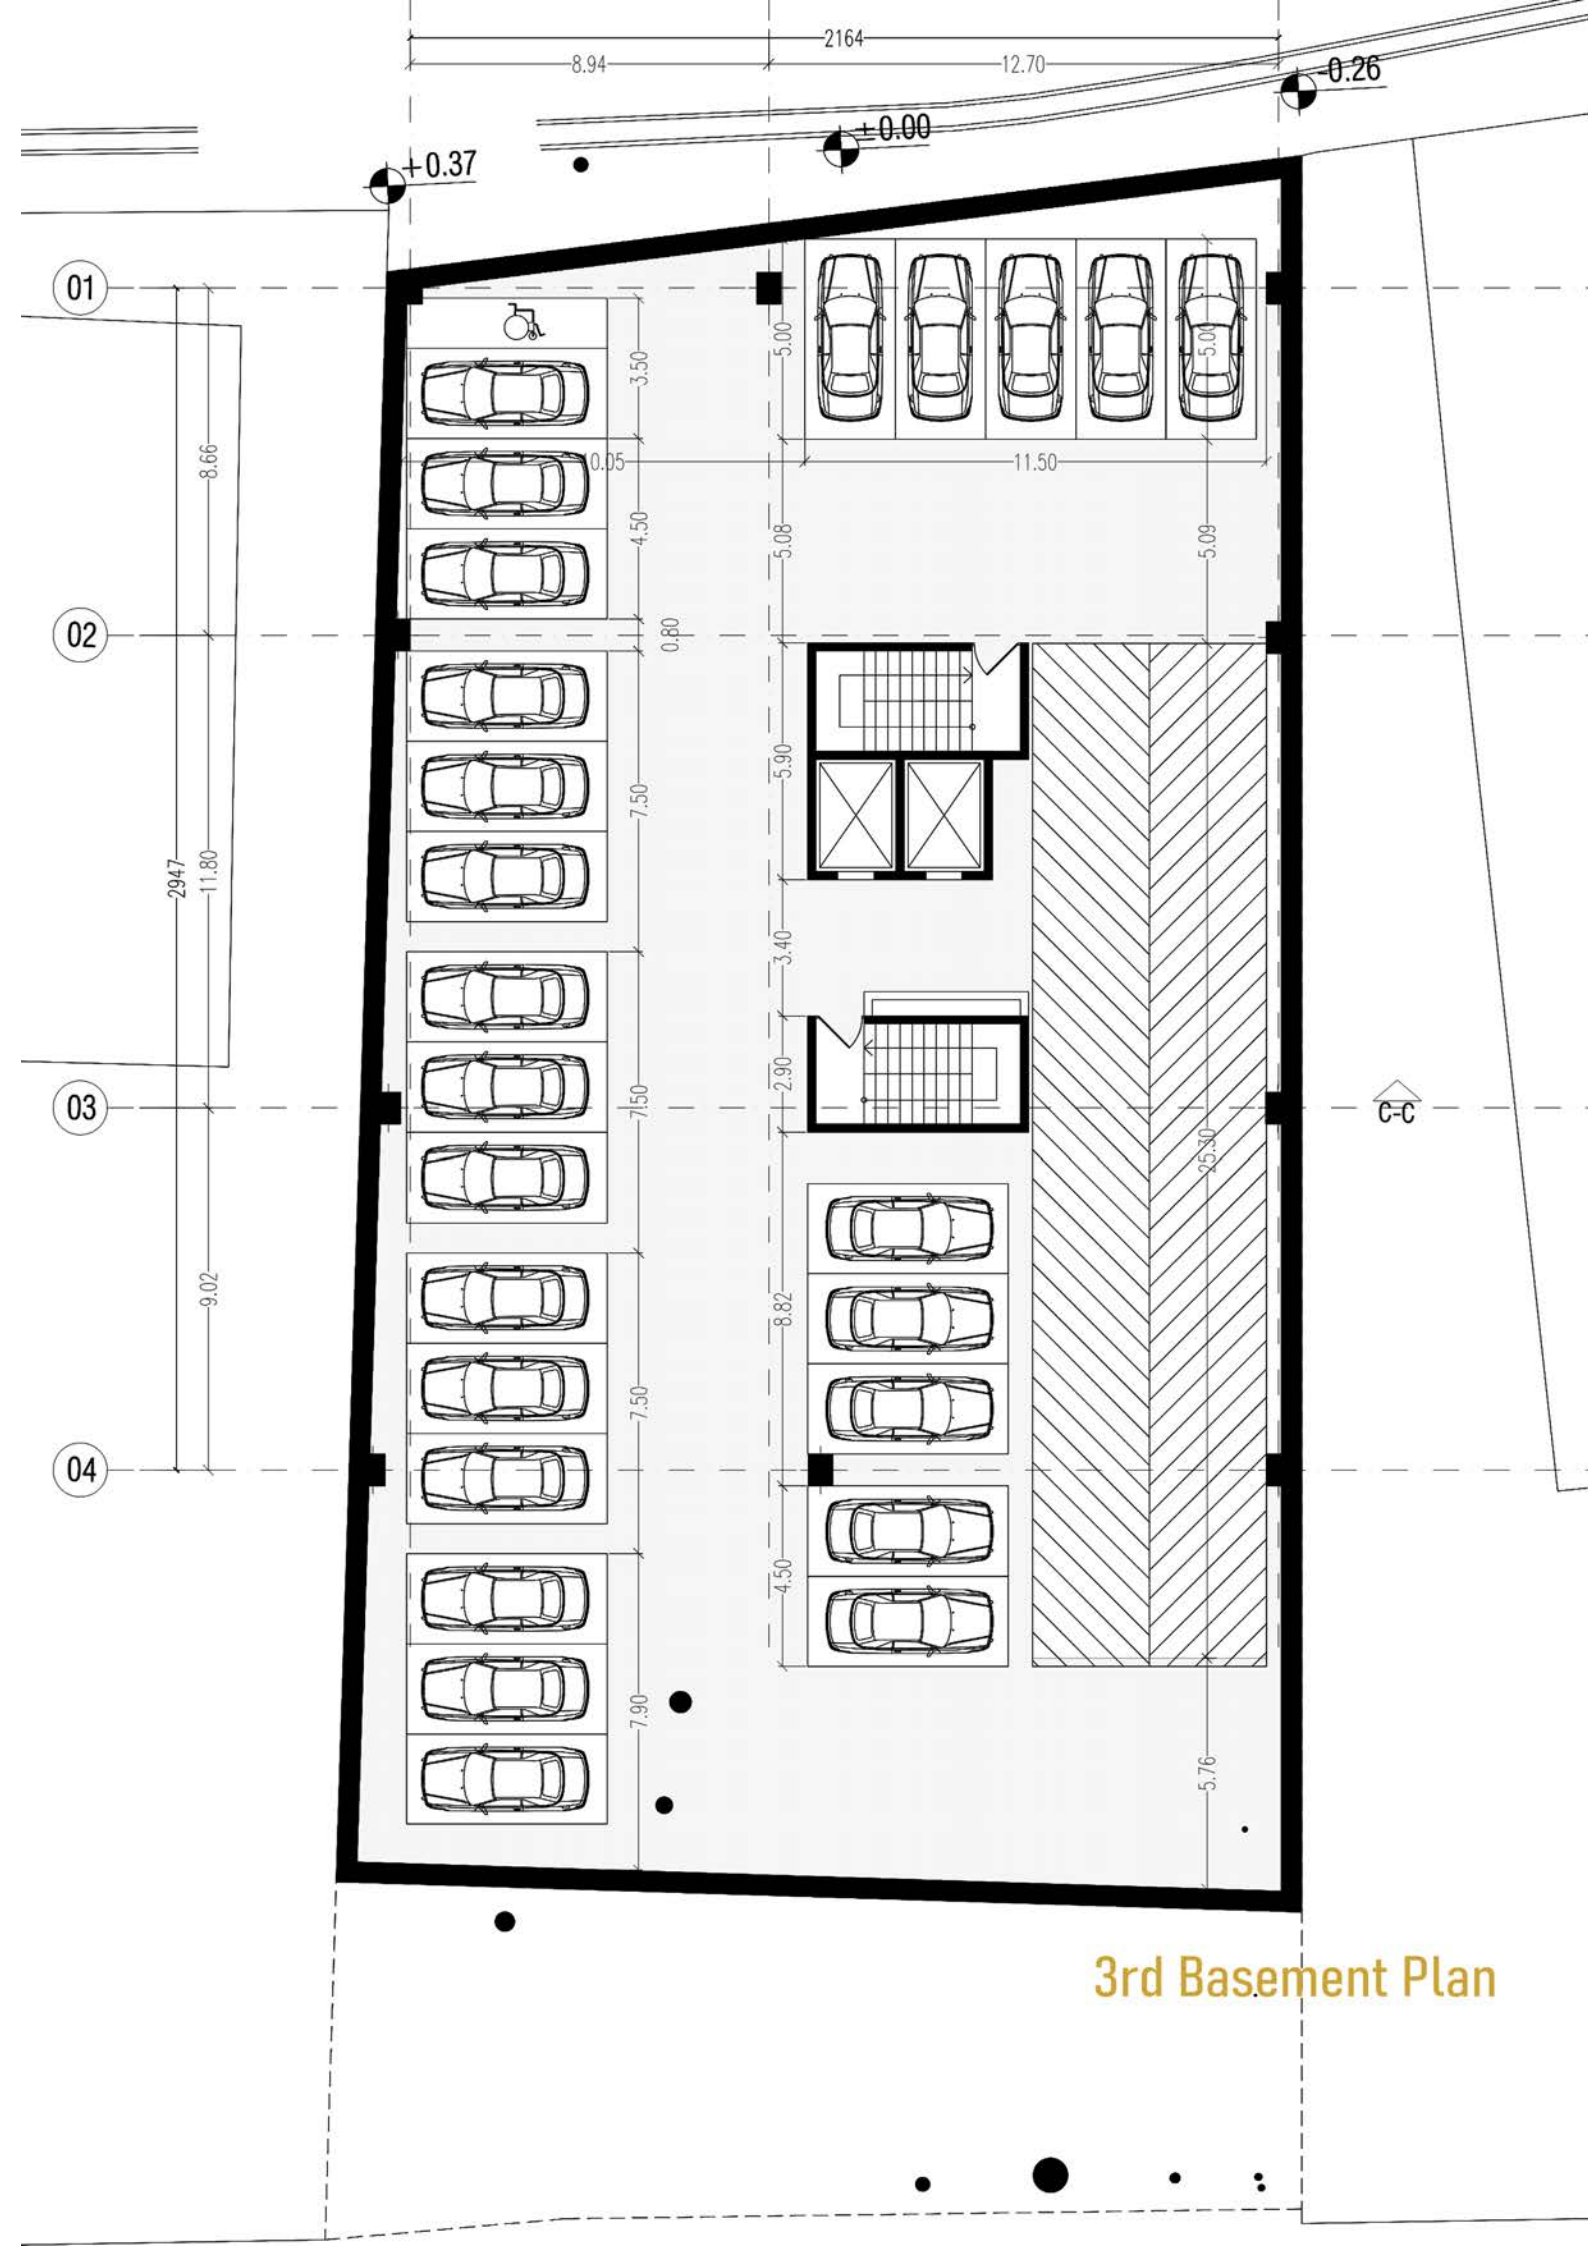


3rd Basement Plan


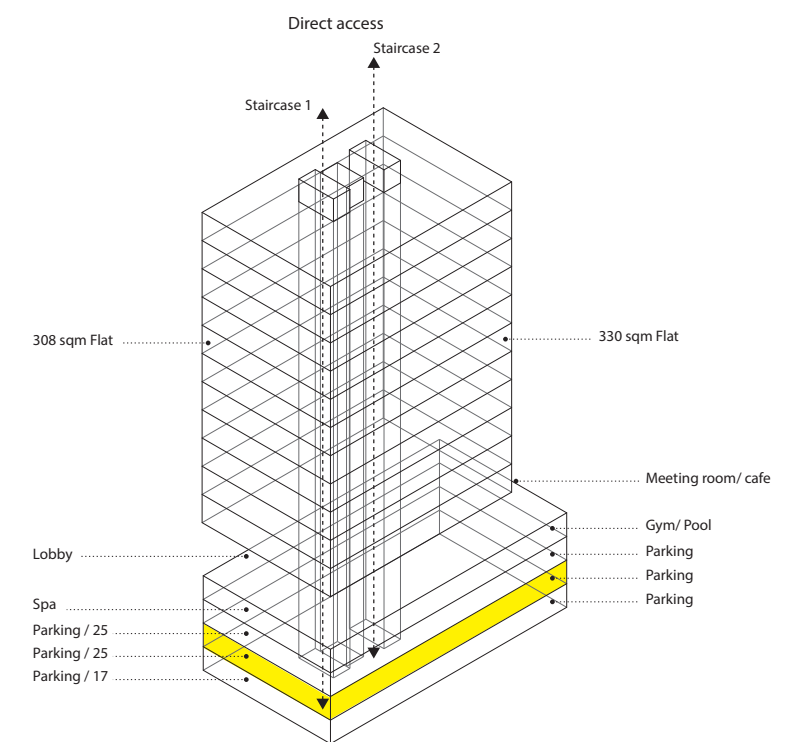




Alt 02

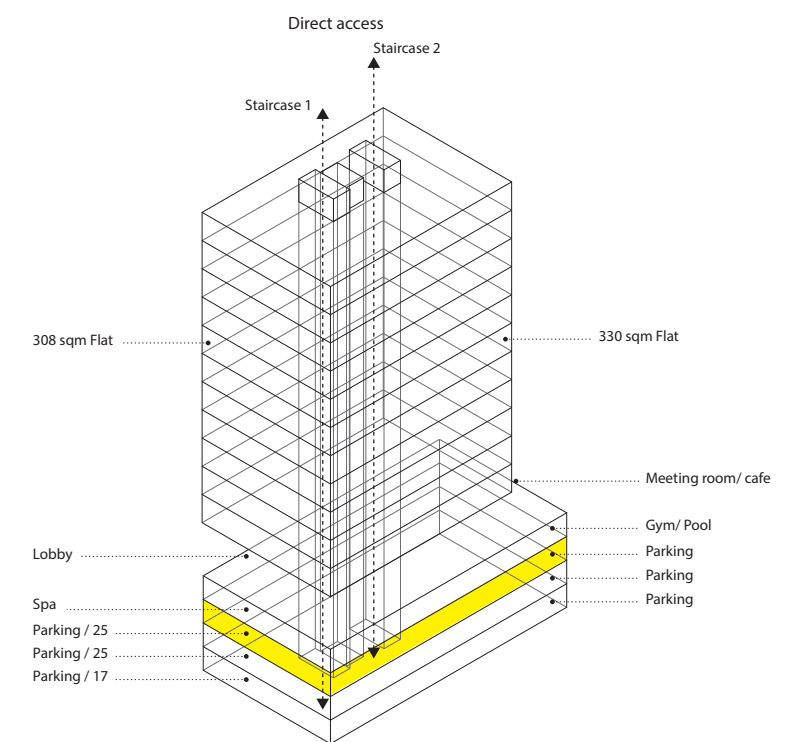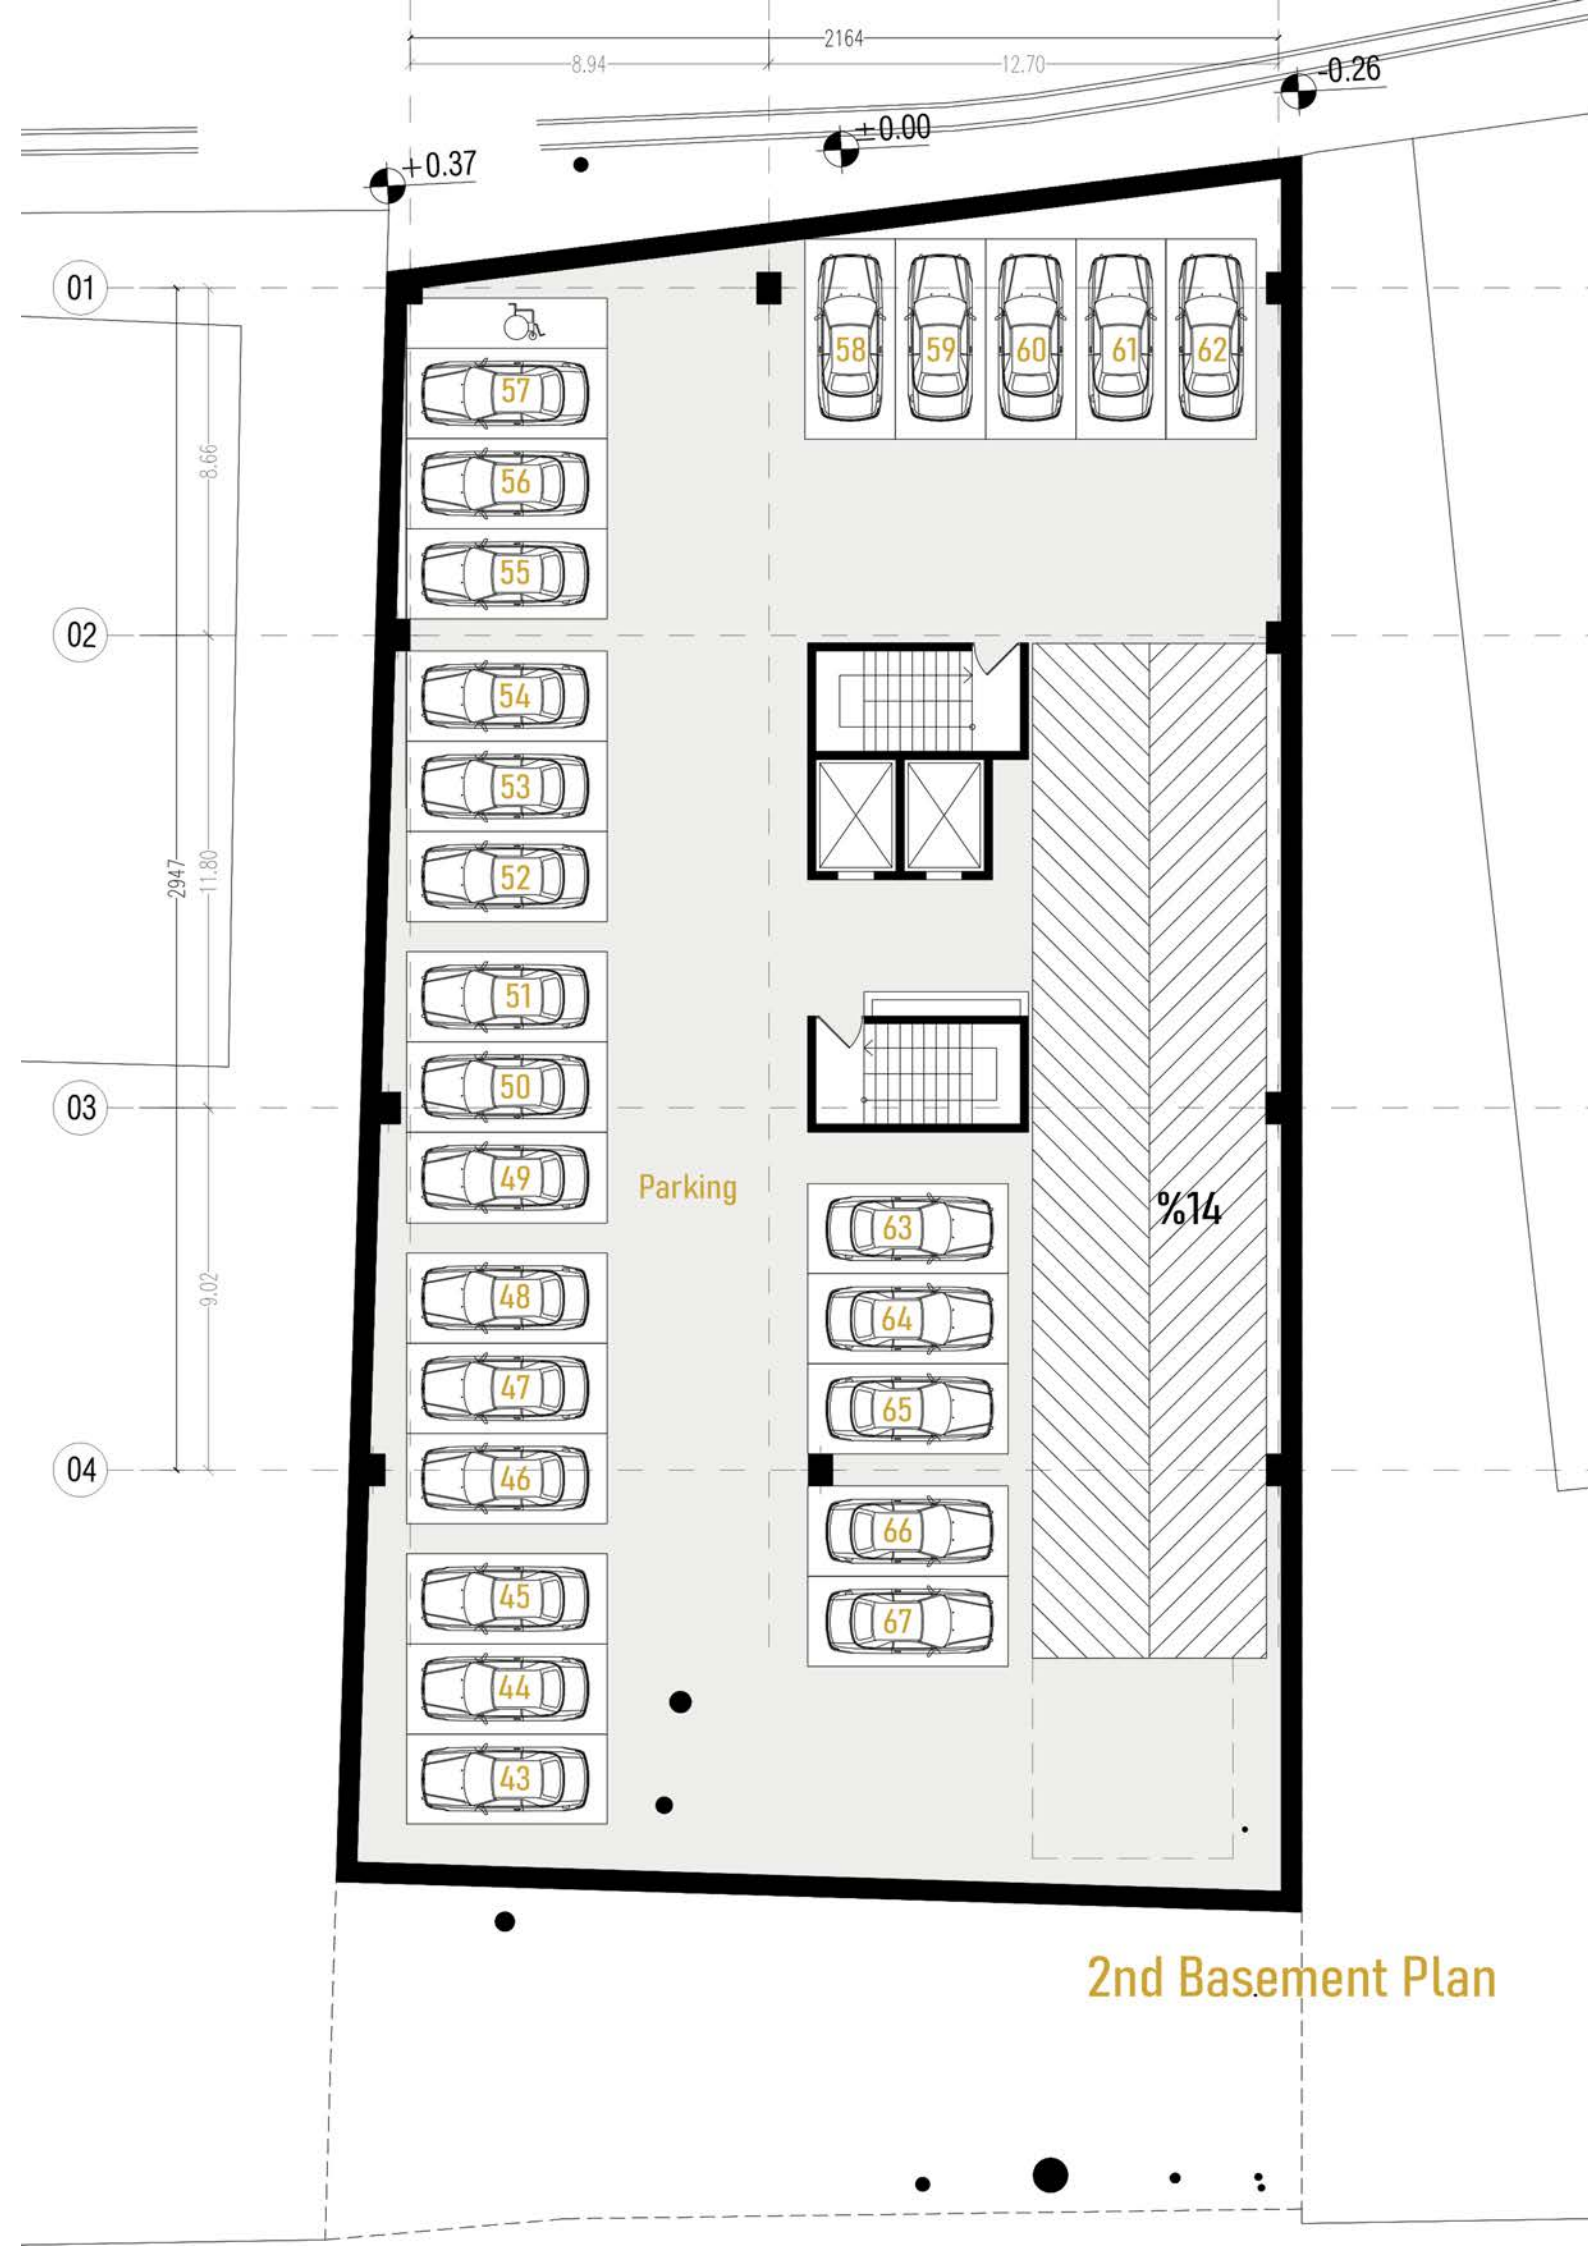

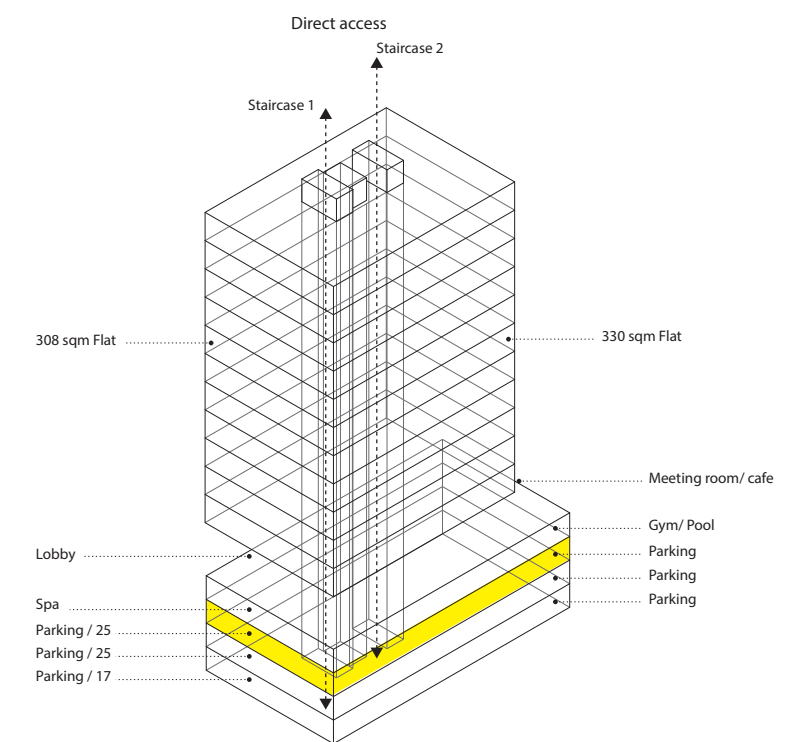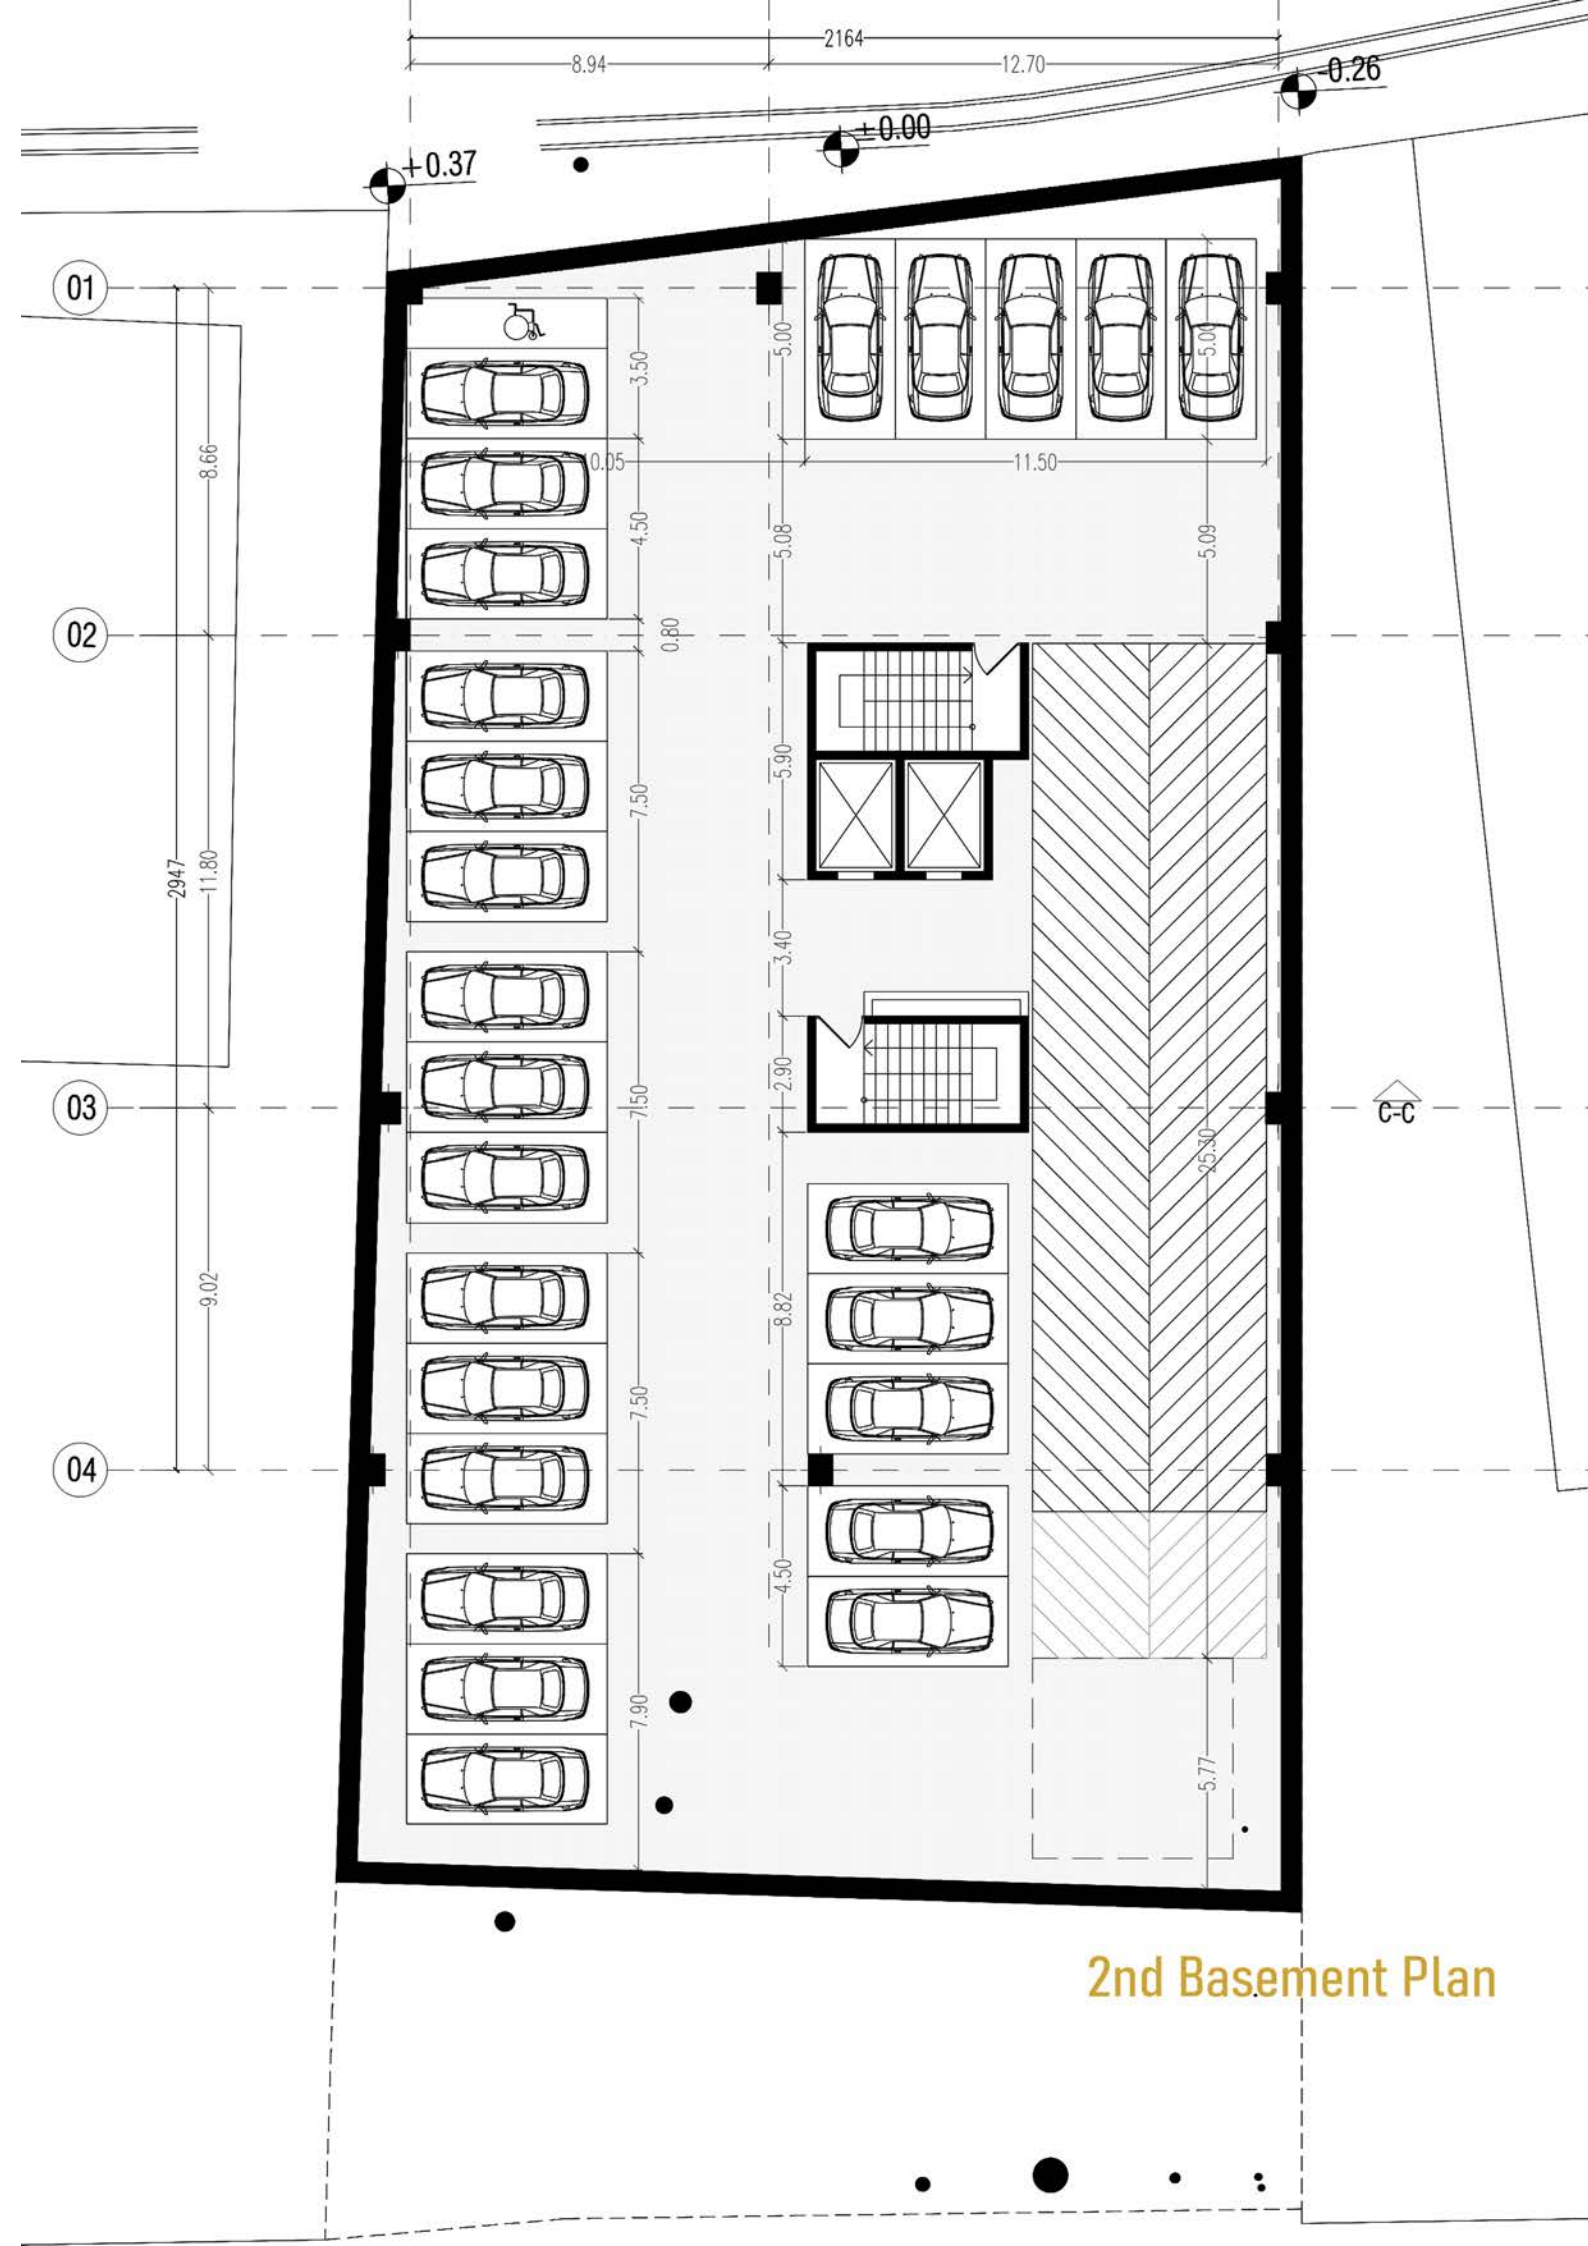

Alt 02

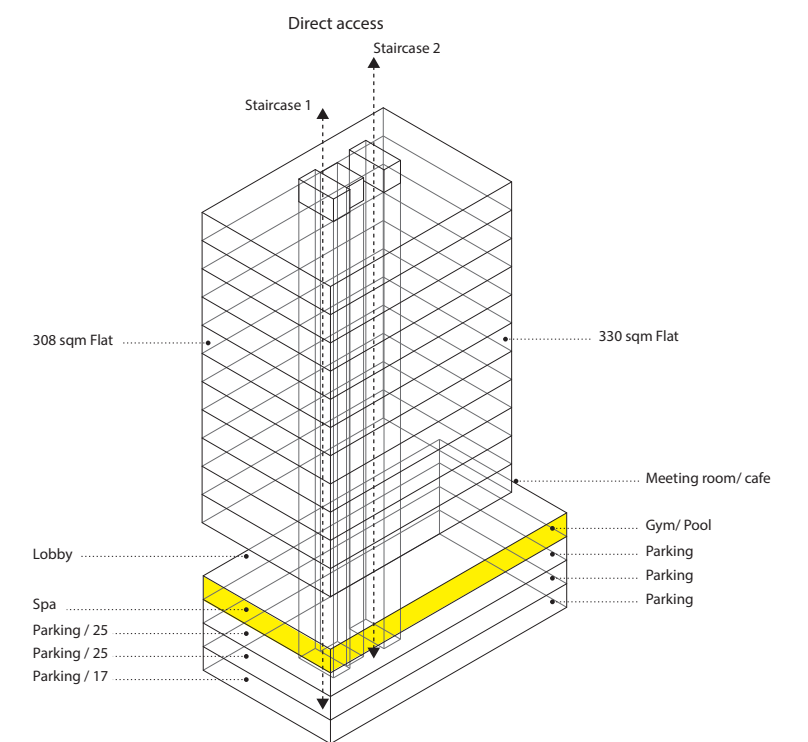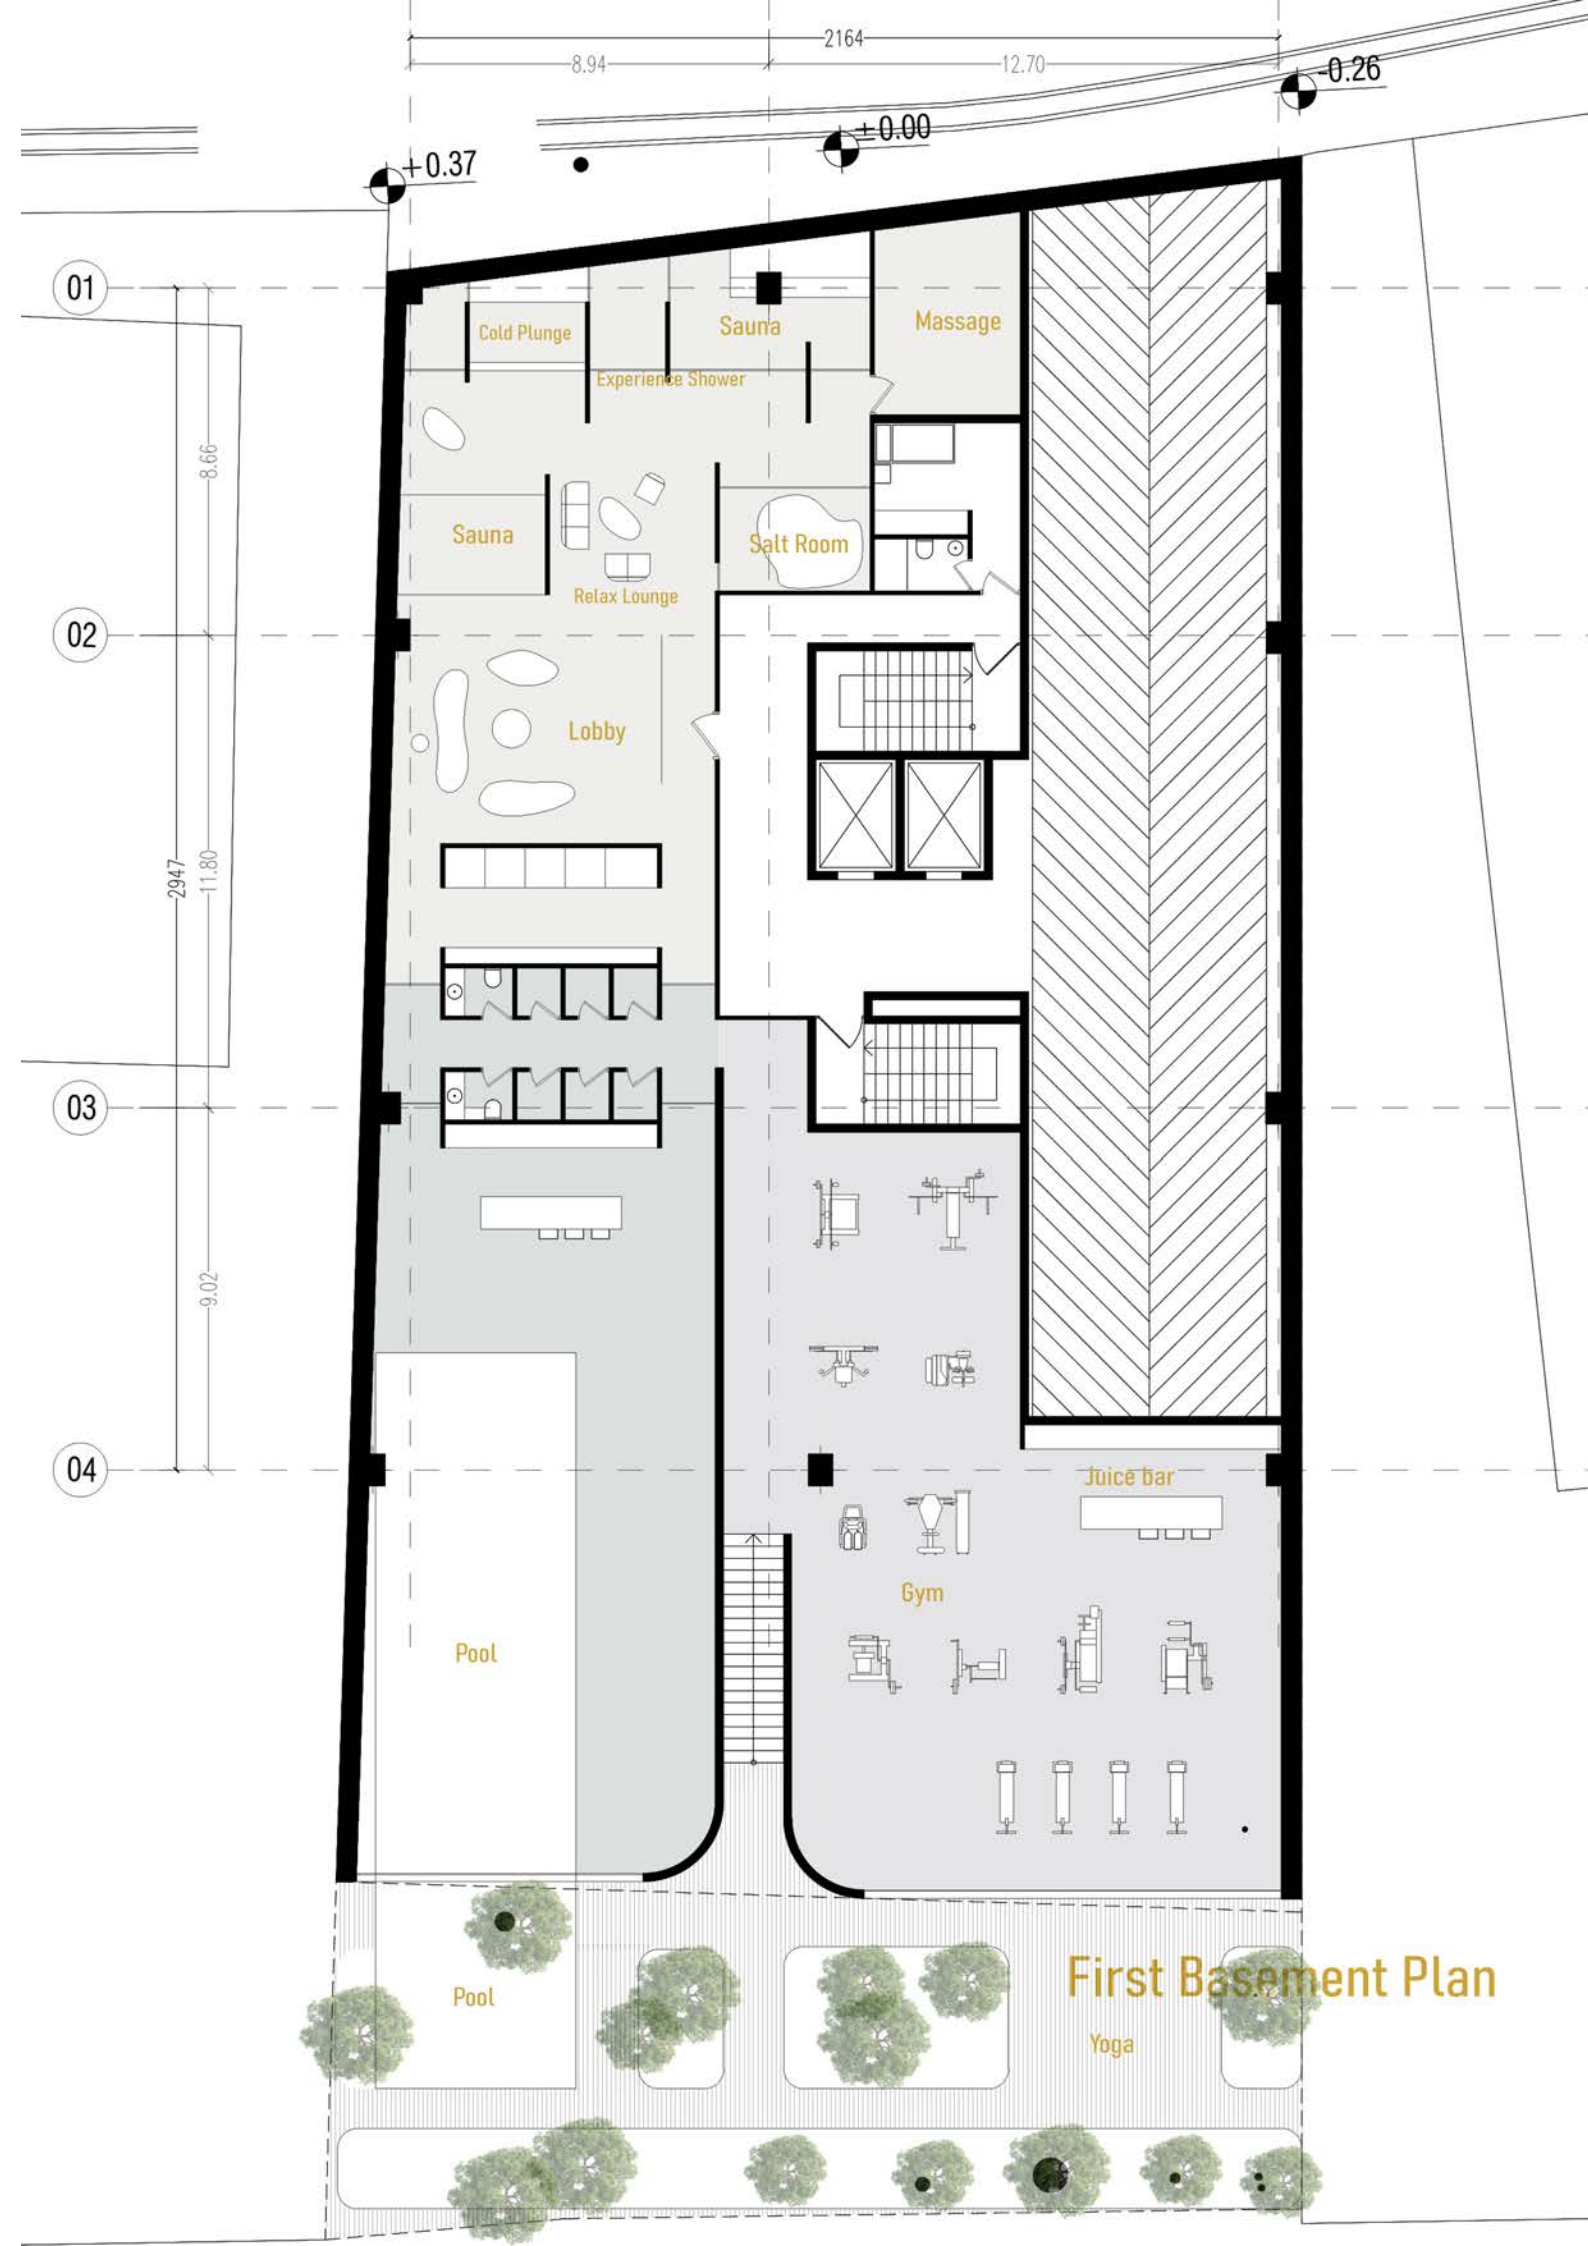


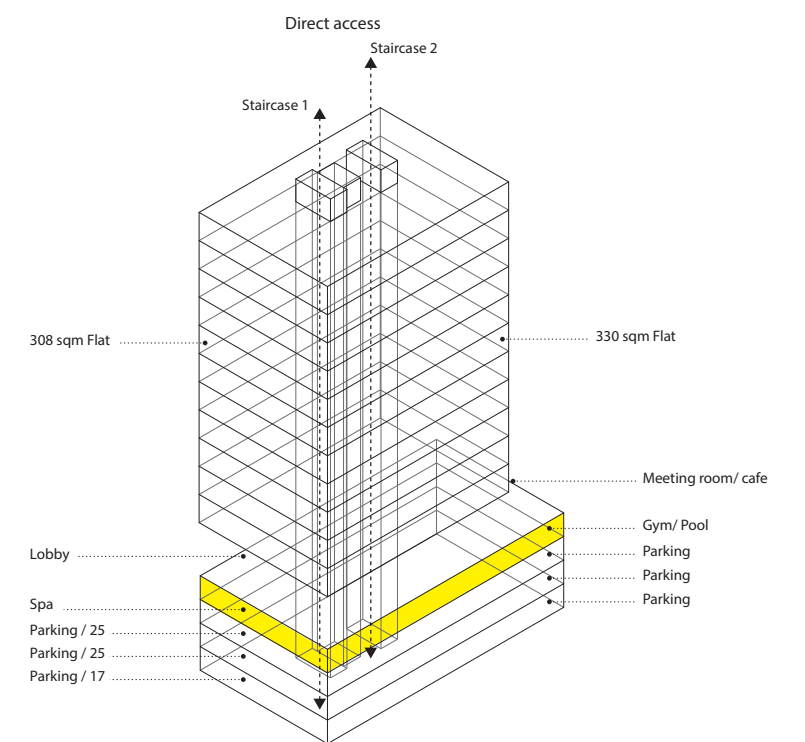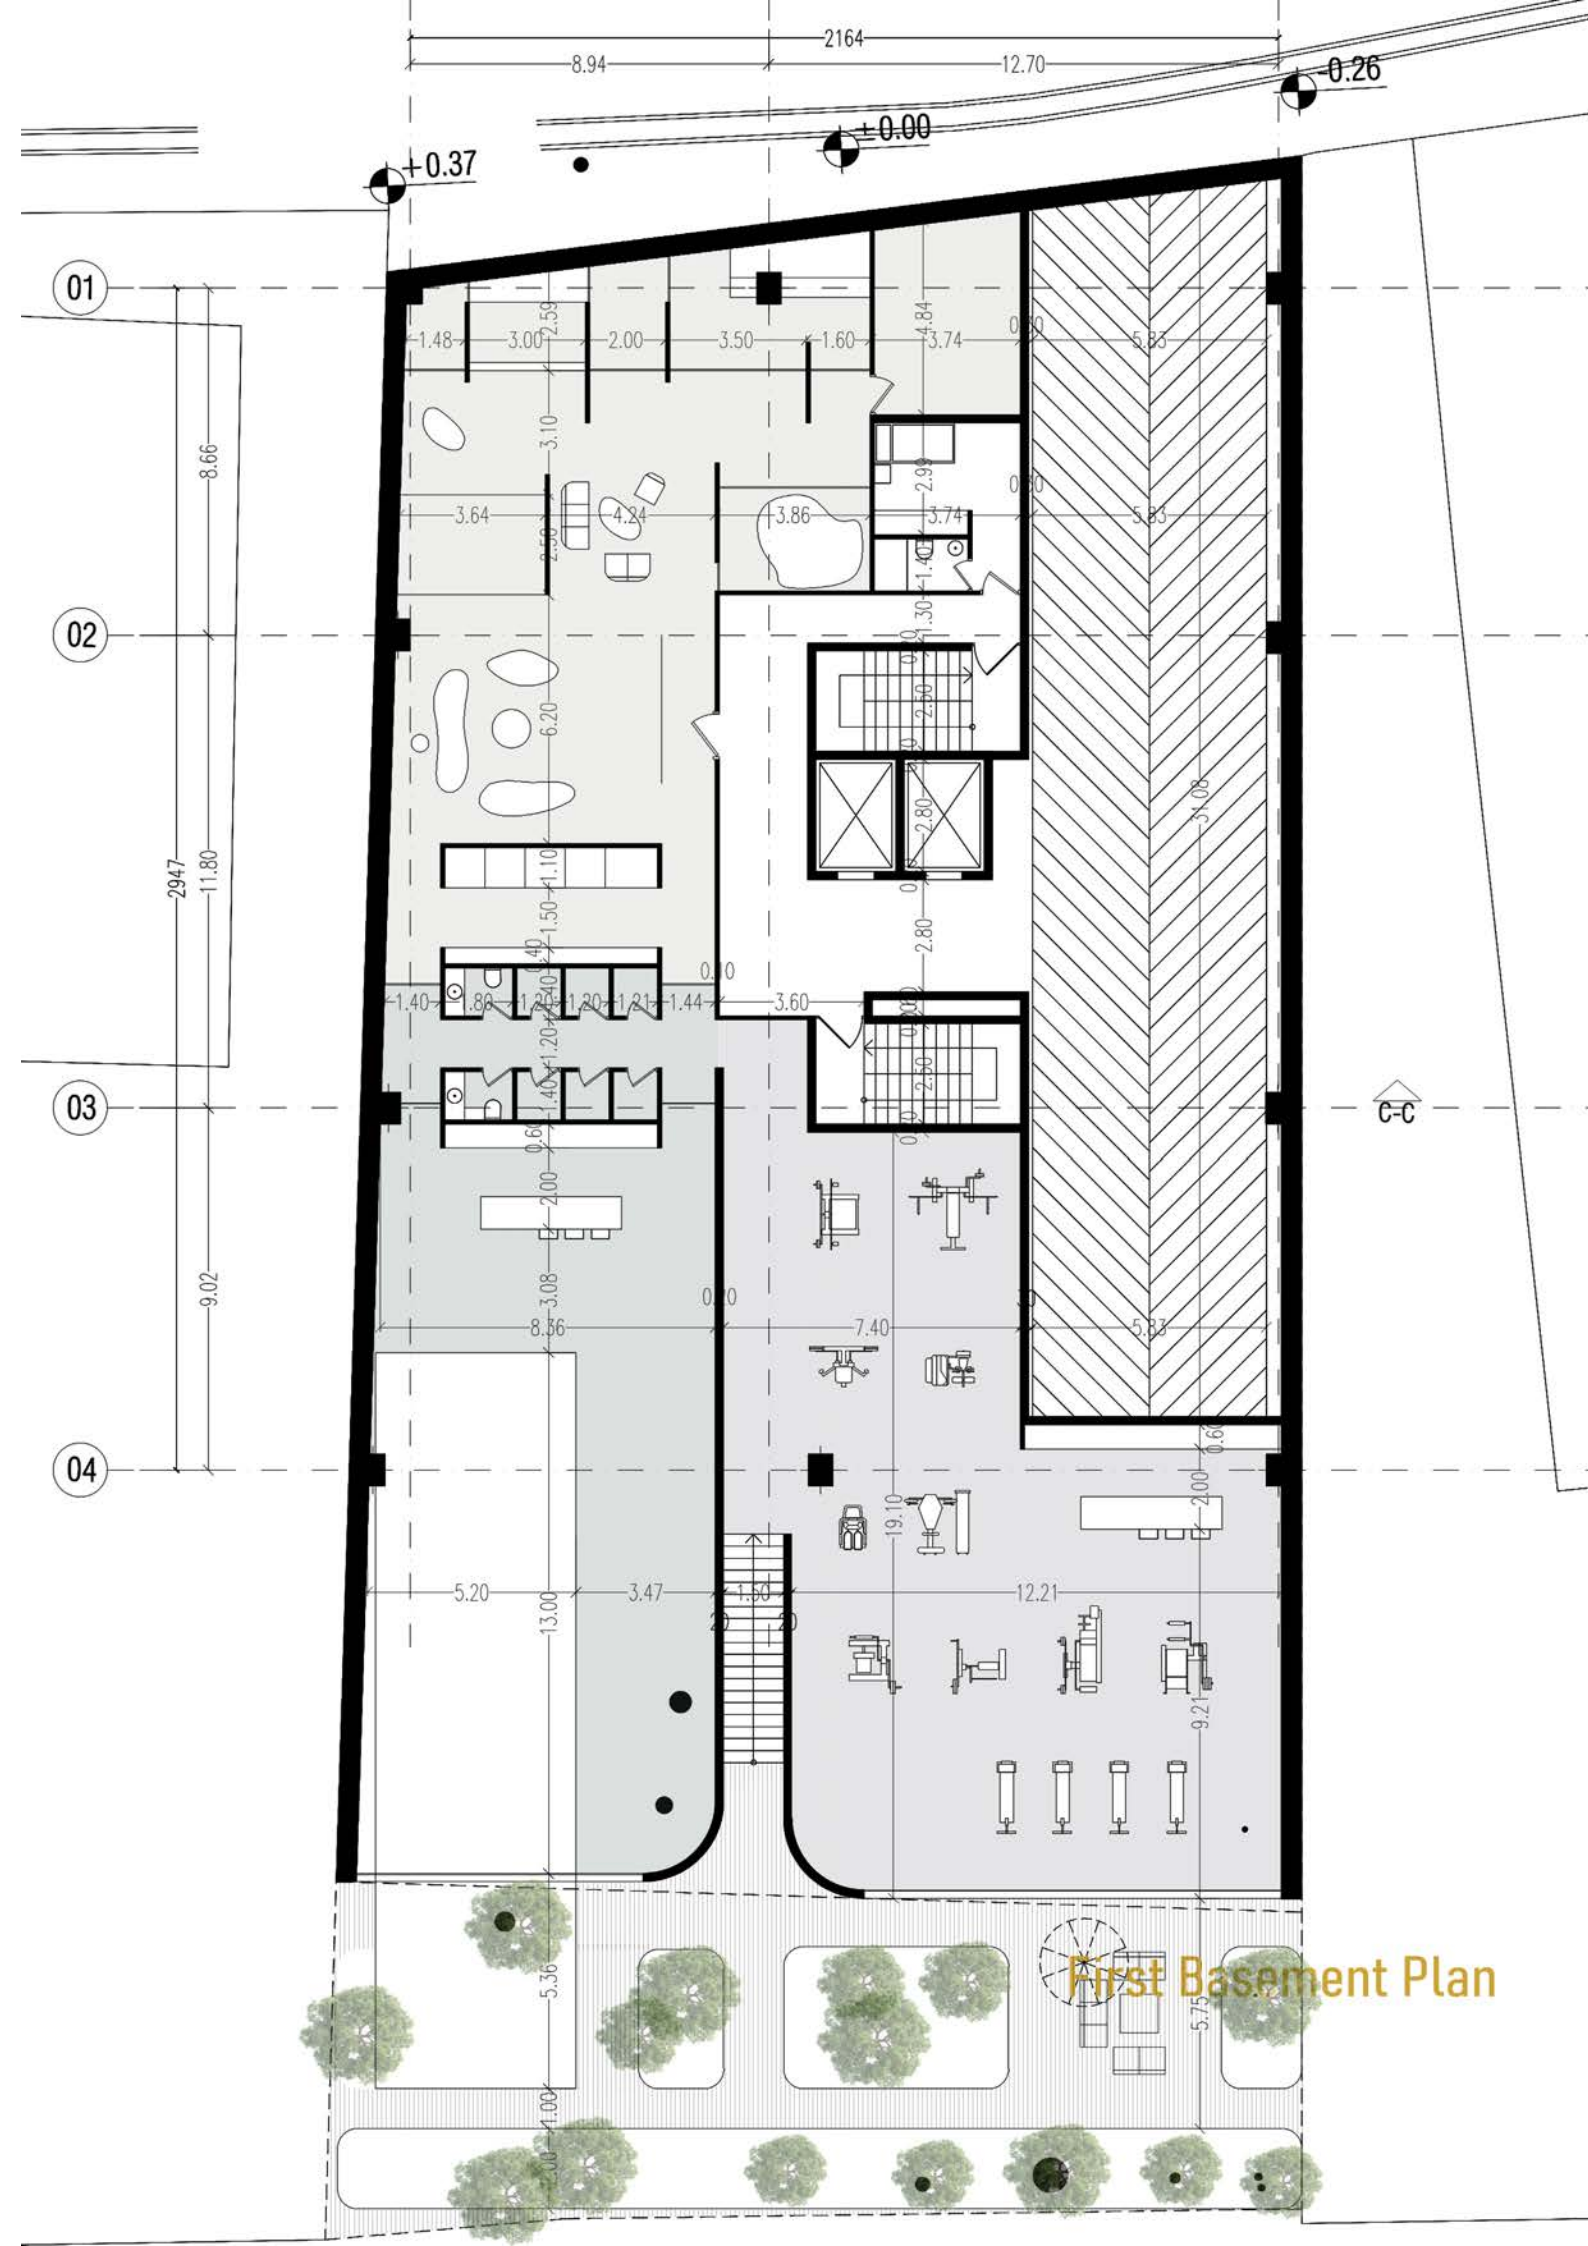




Alt 02





Tile

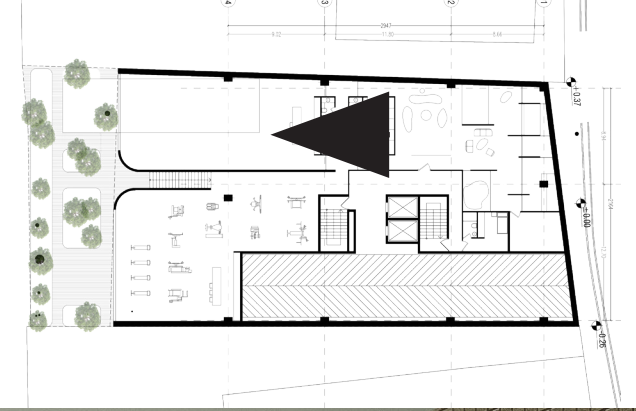


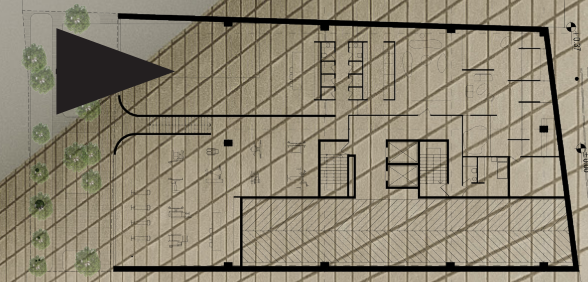


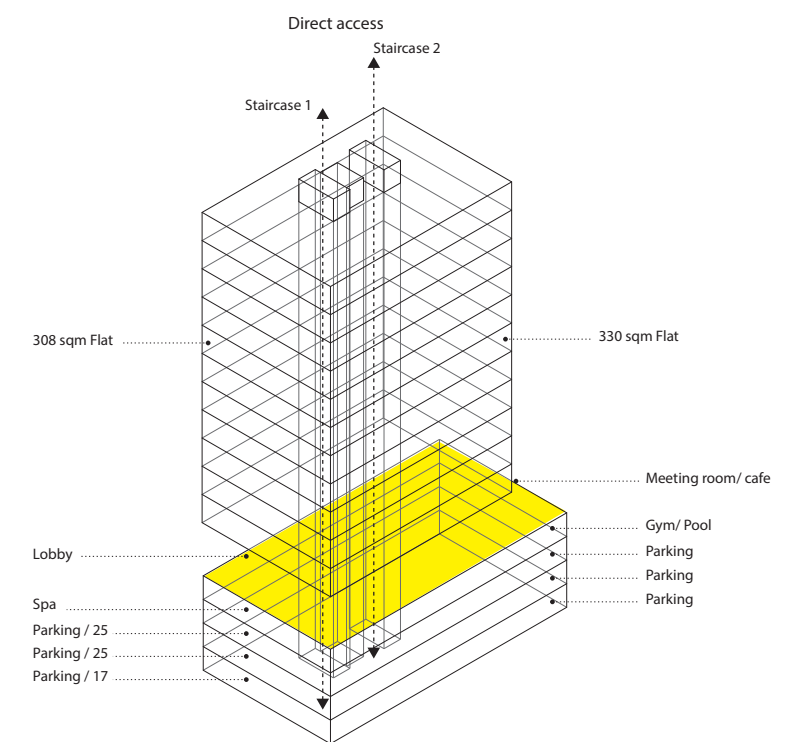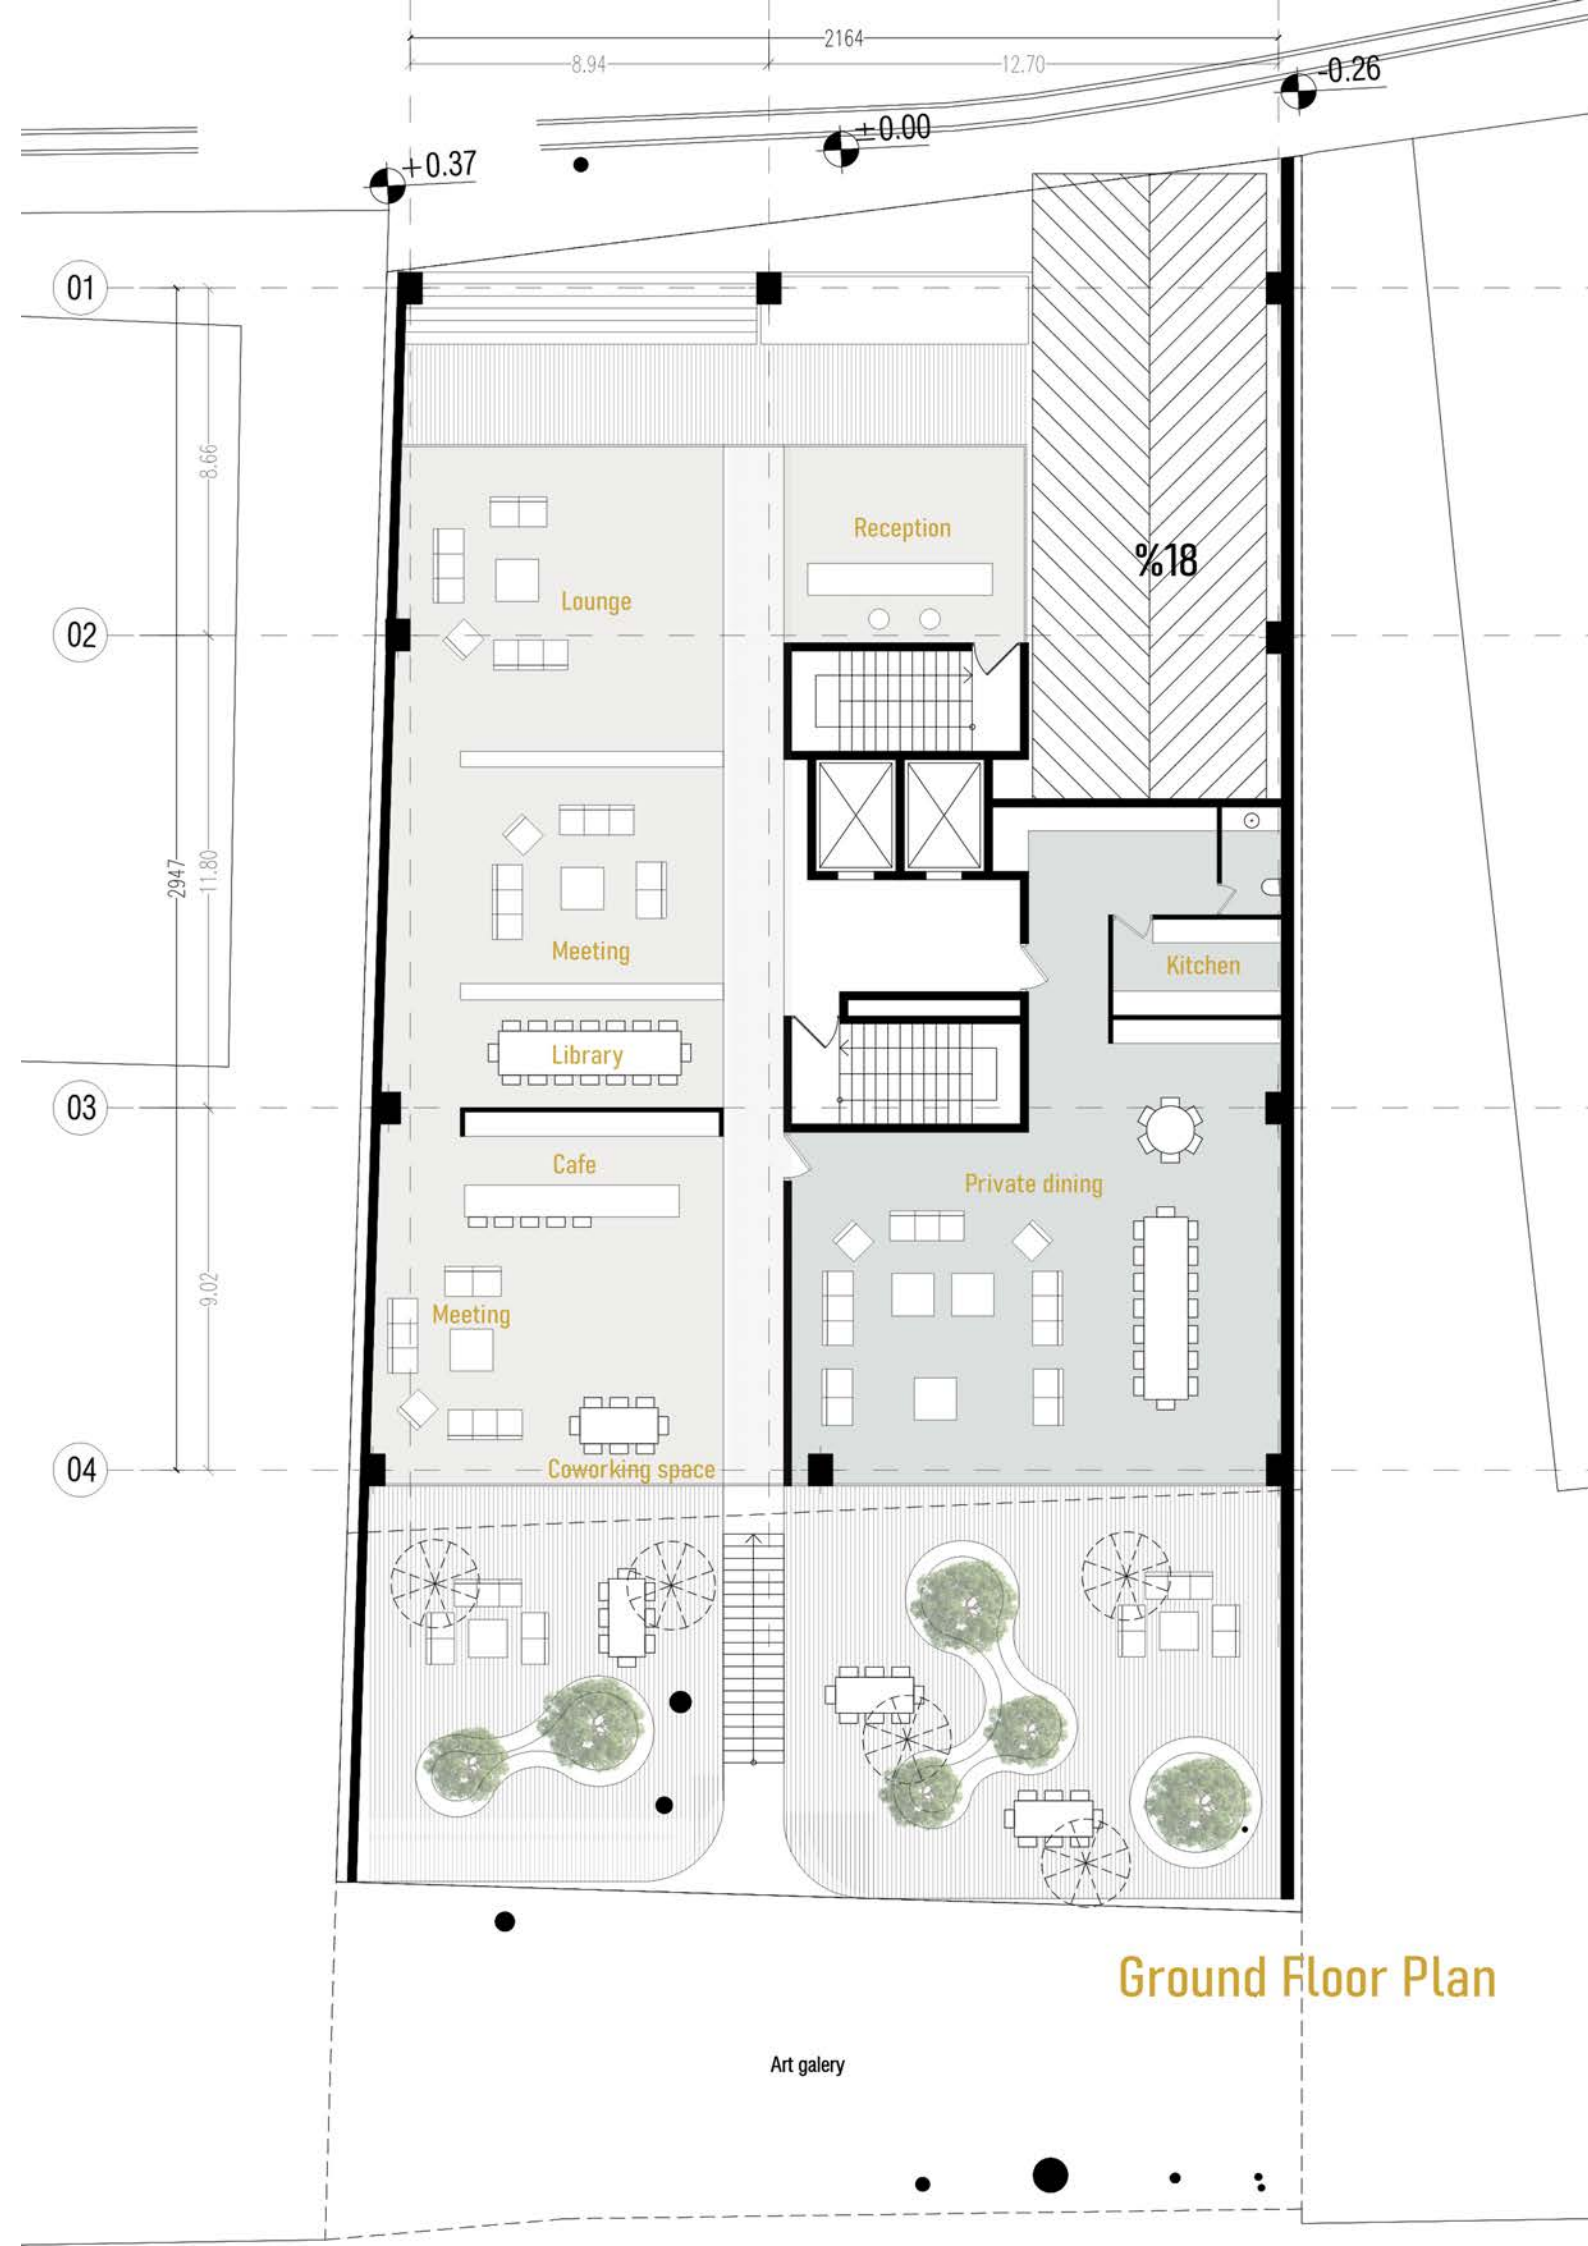

Alt 02

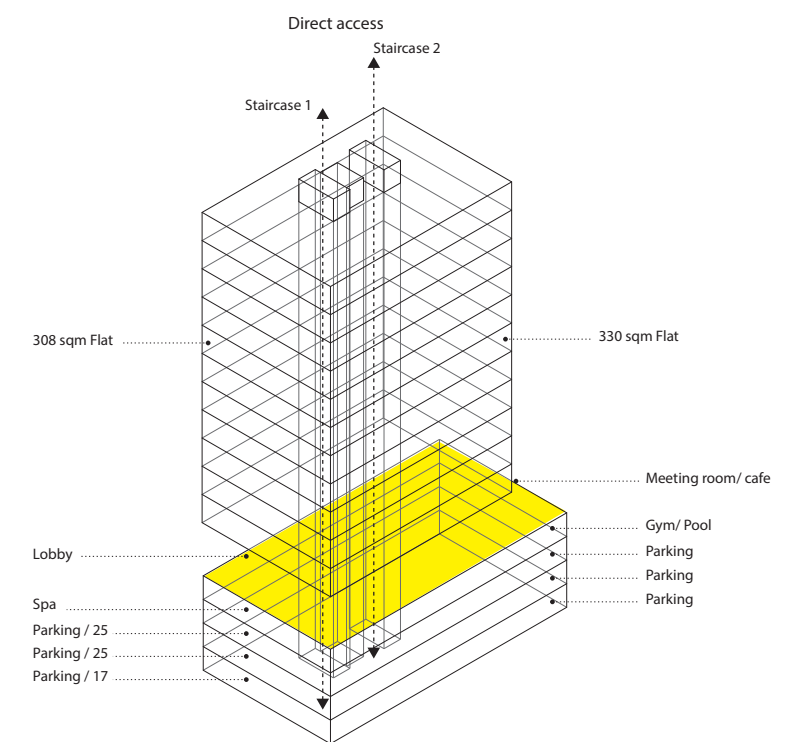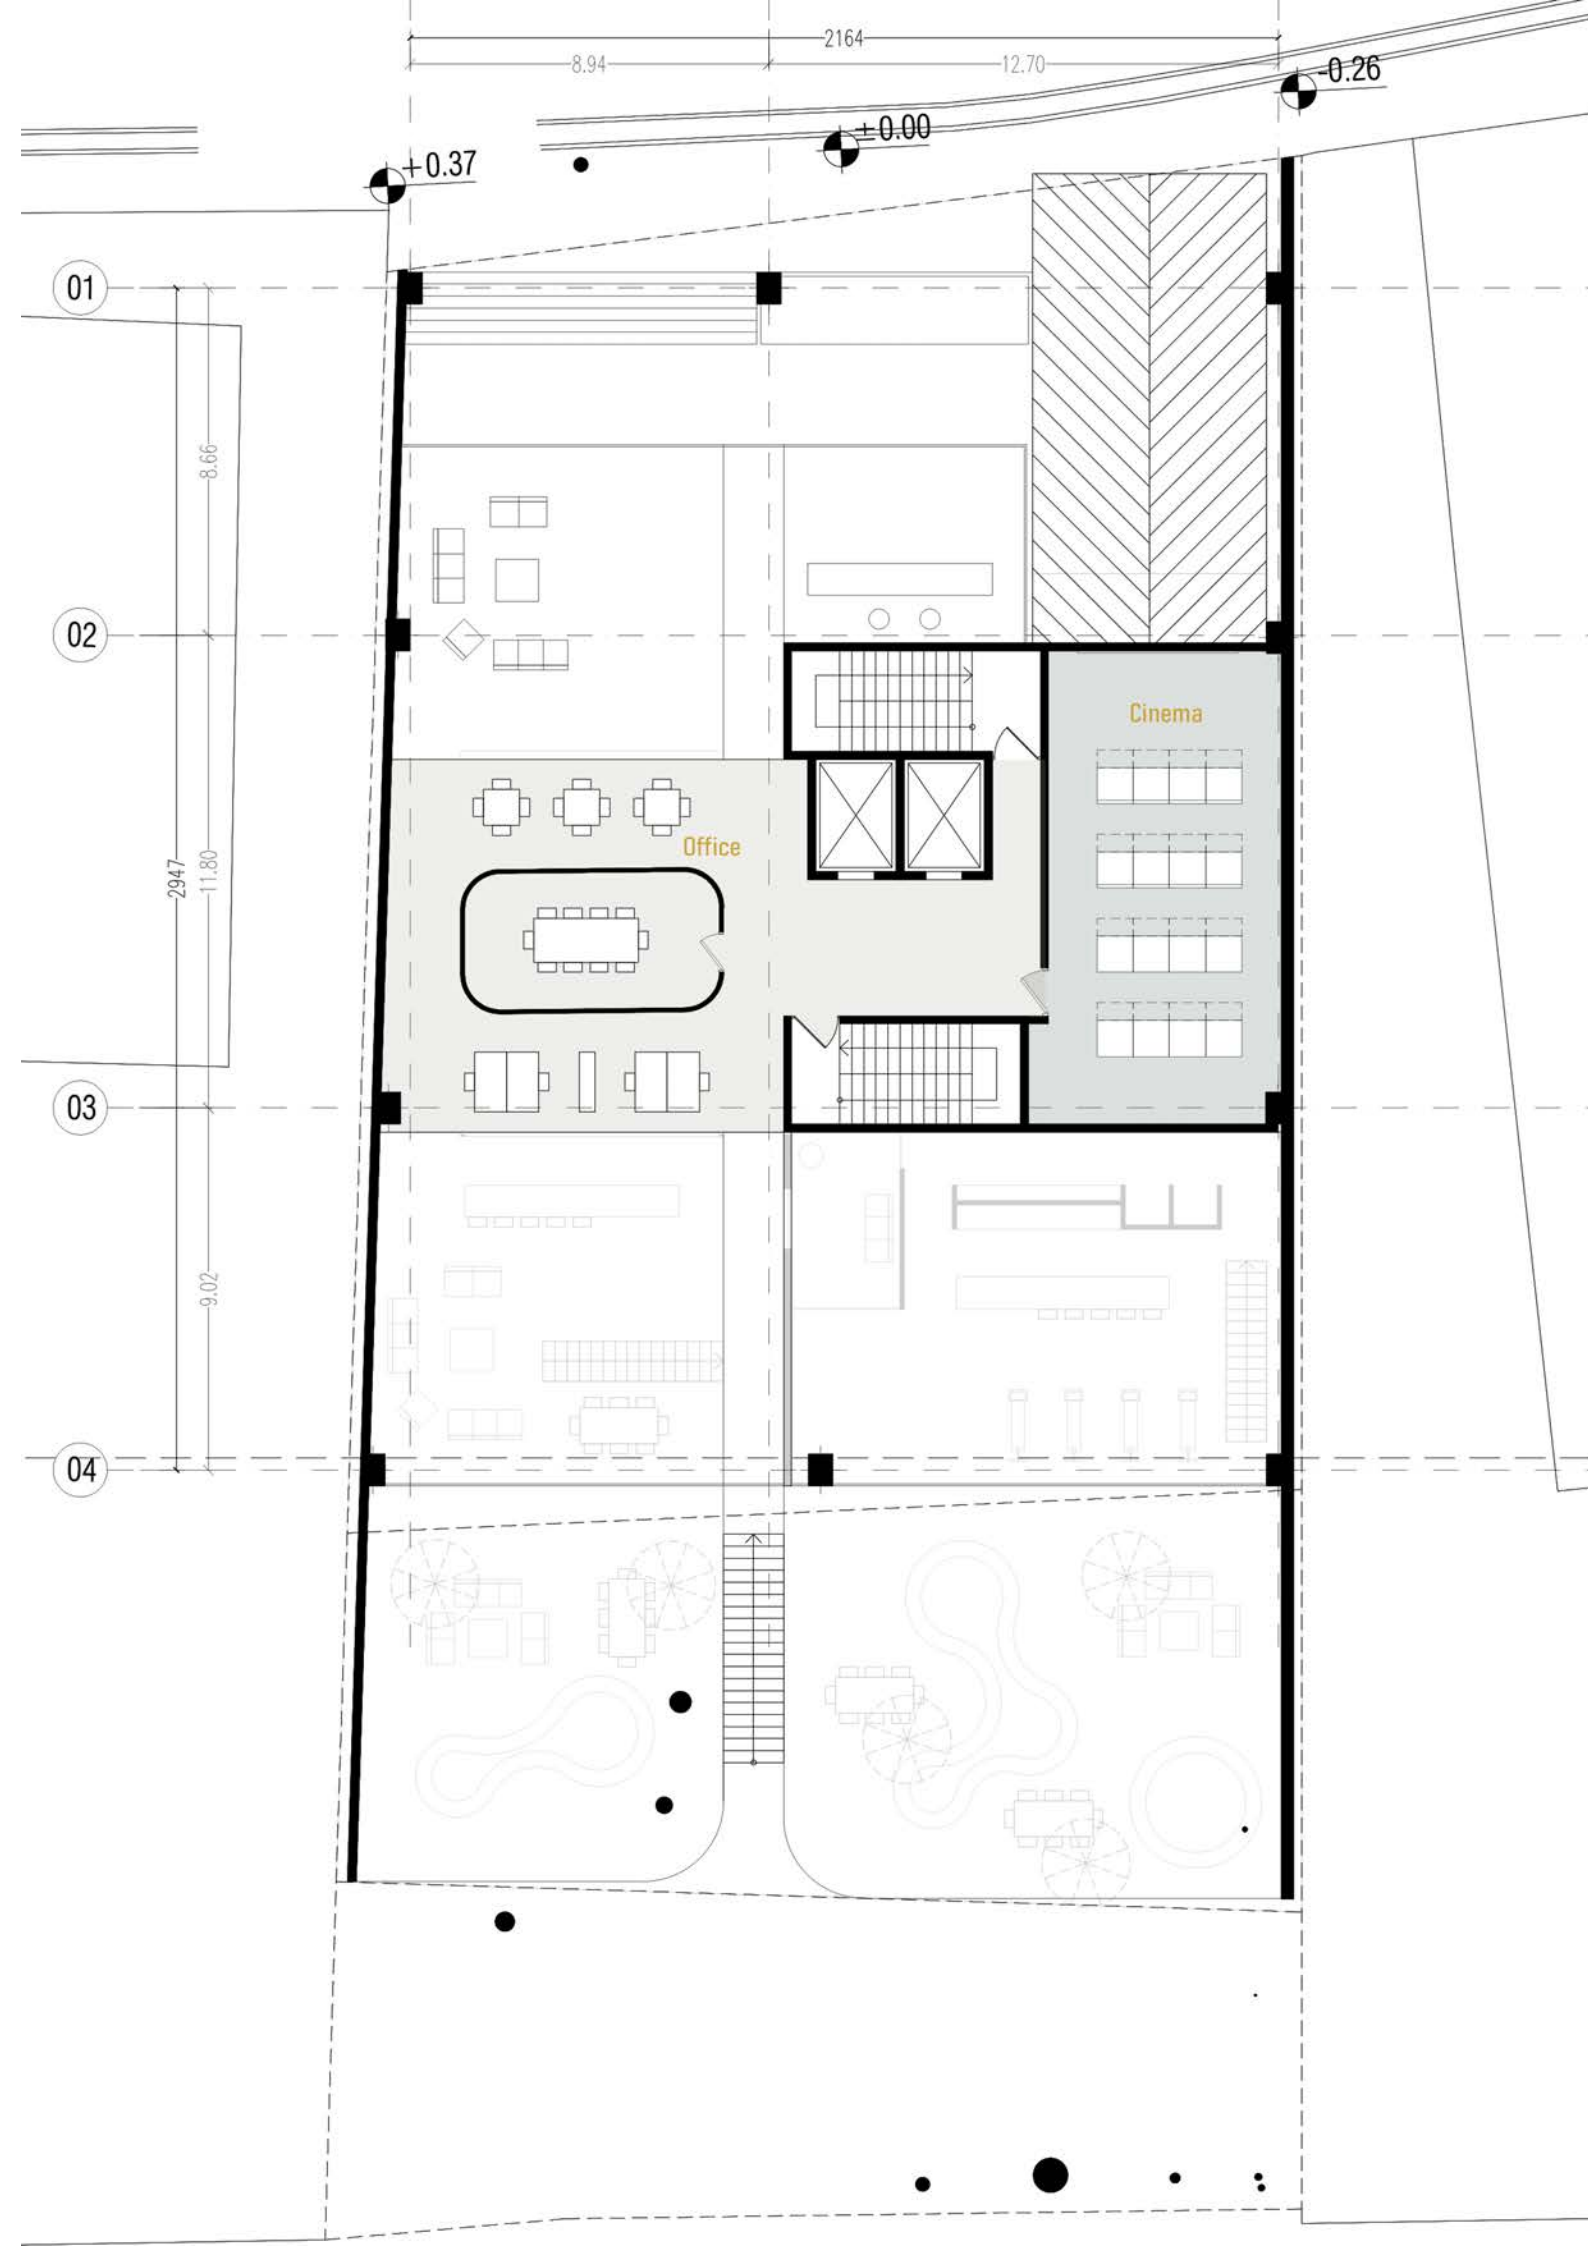

Alt 02

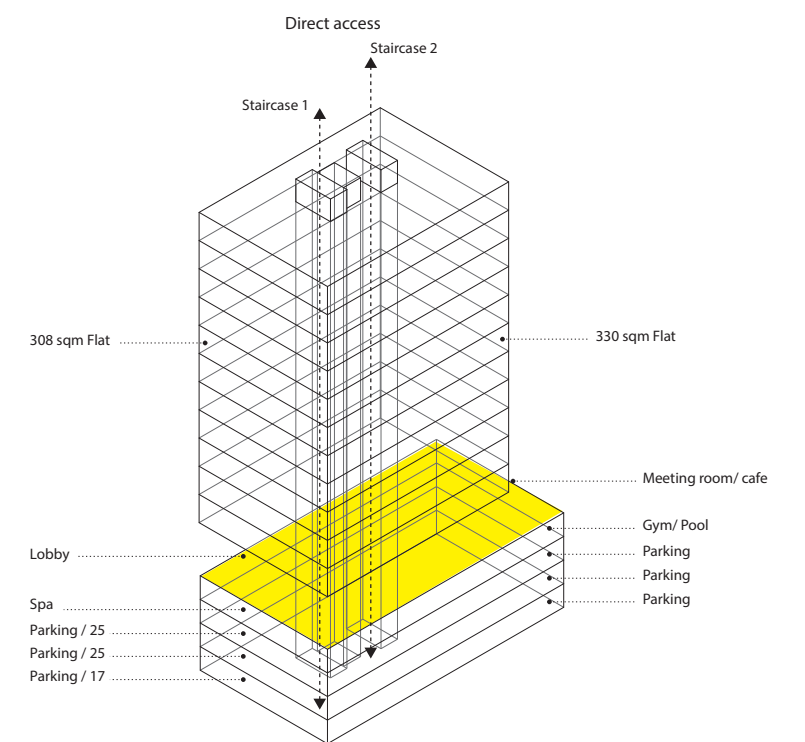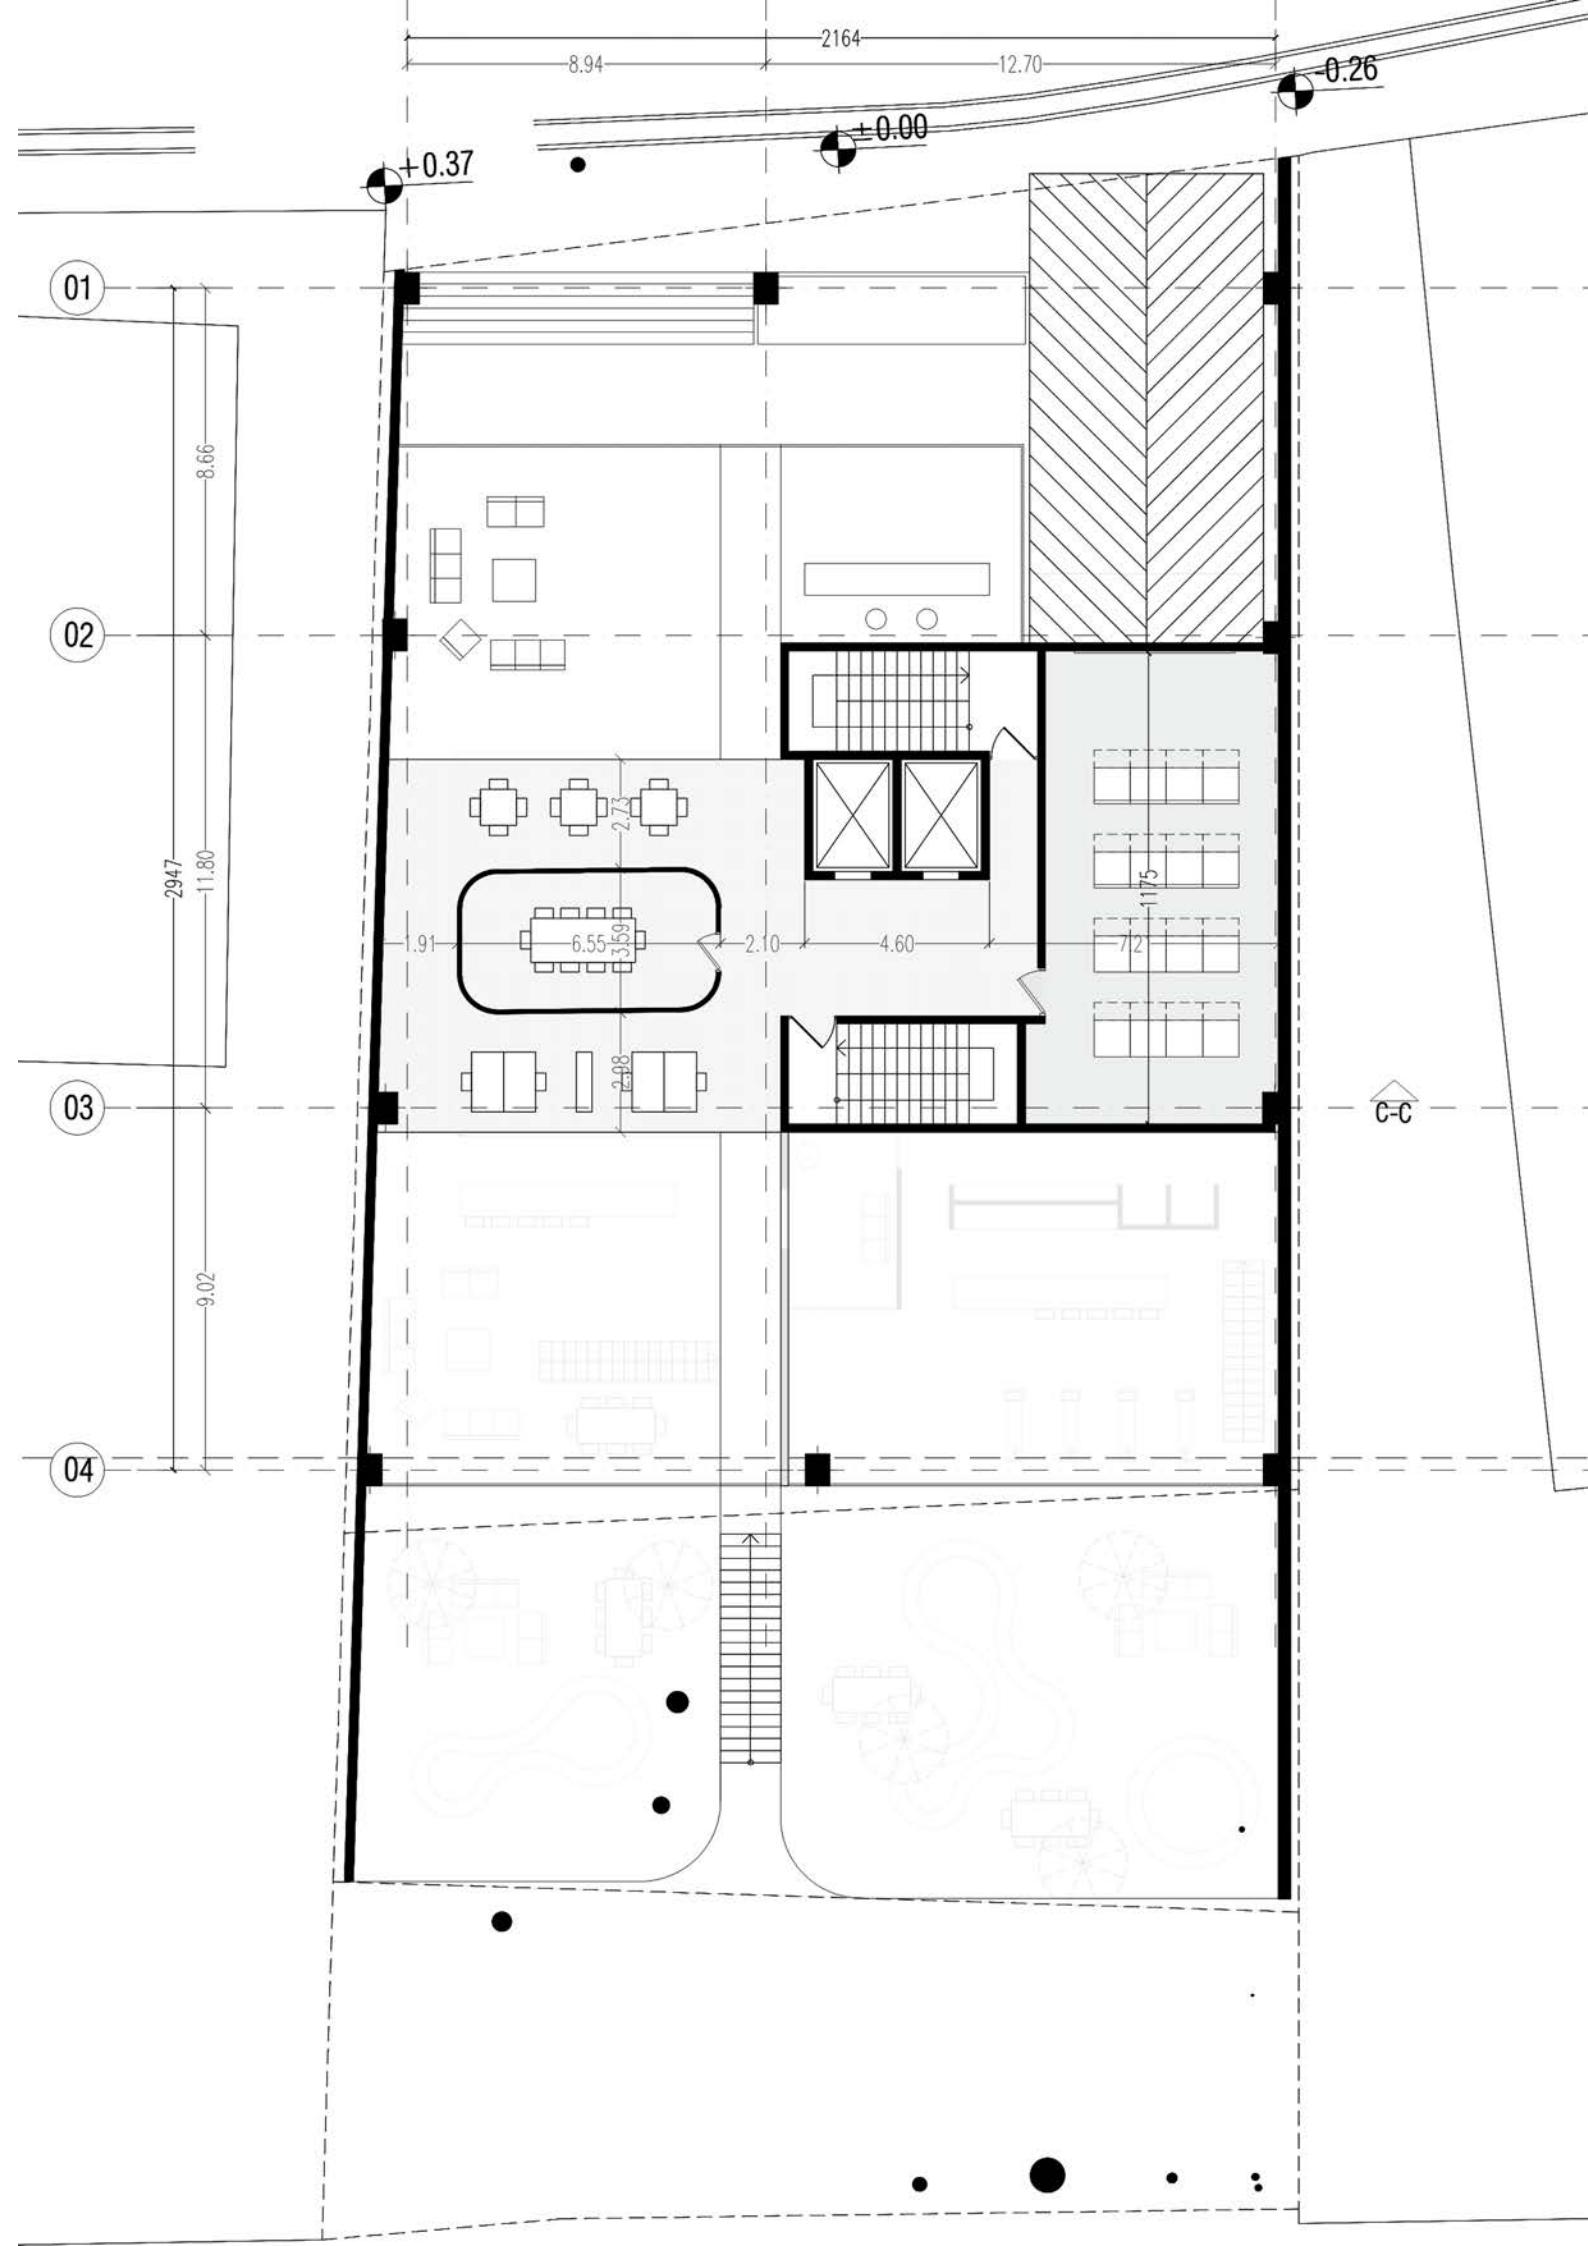


Alt 02





Section A-A

Basements and Lobby ALT 03

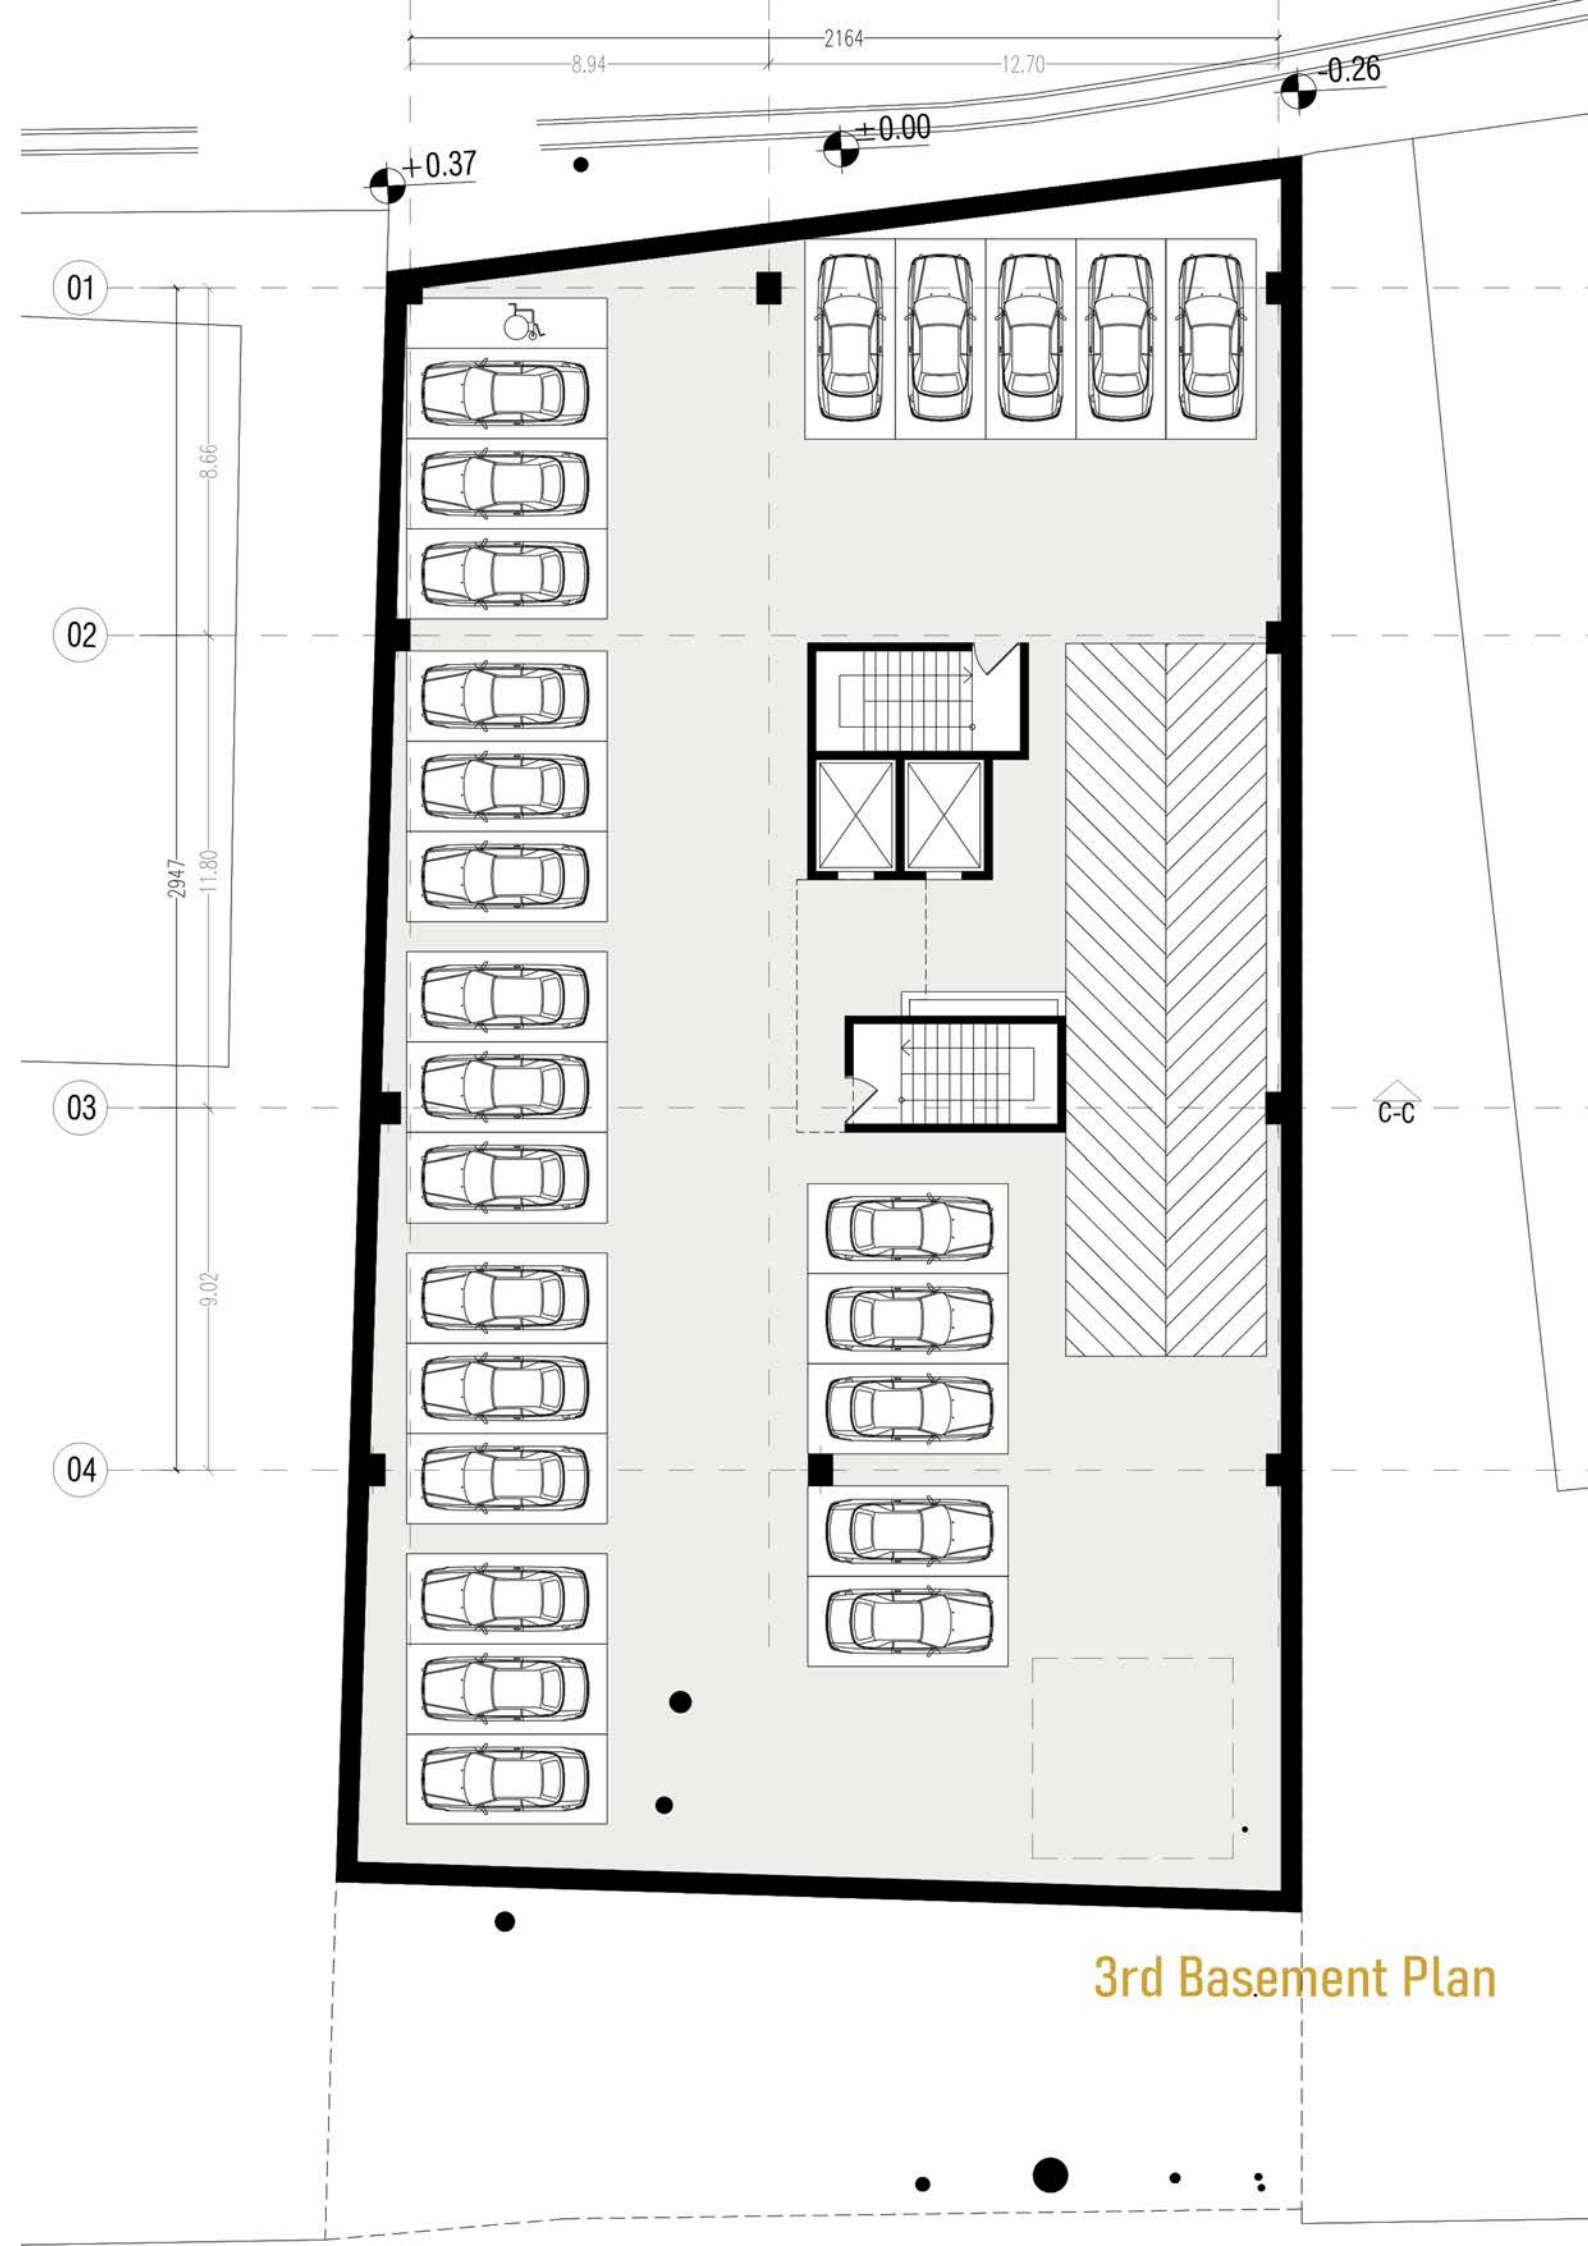


Roof Garden

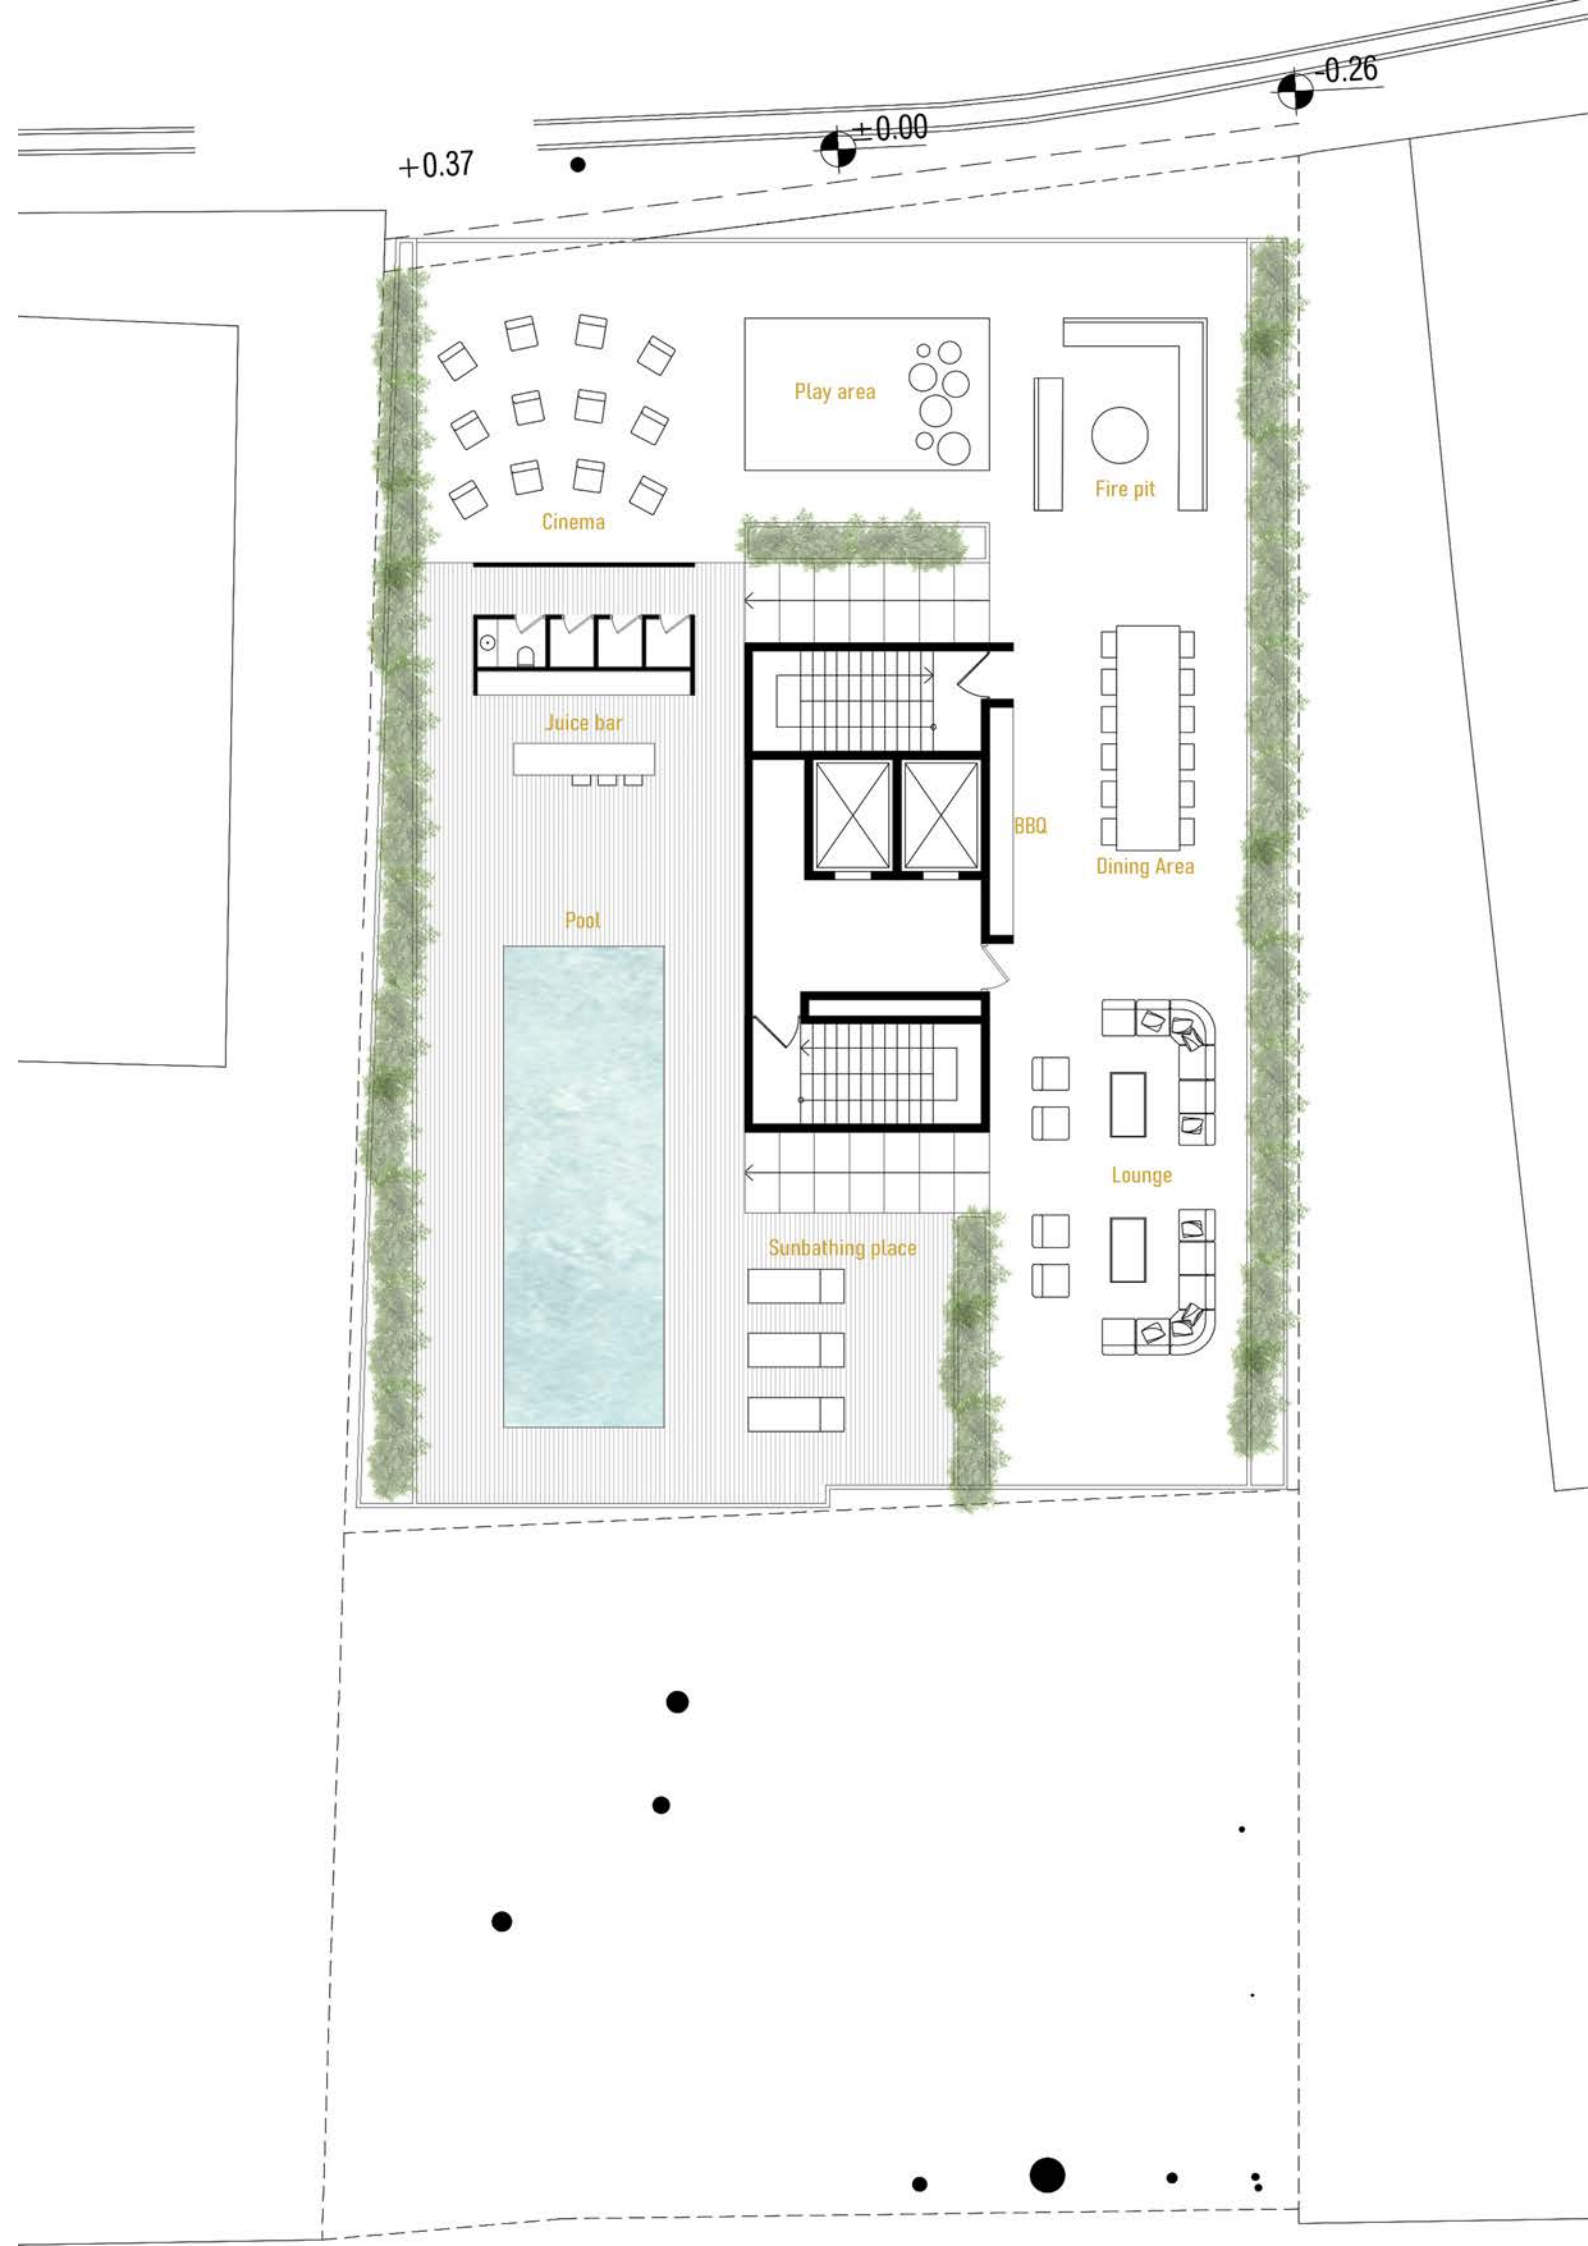

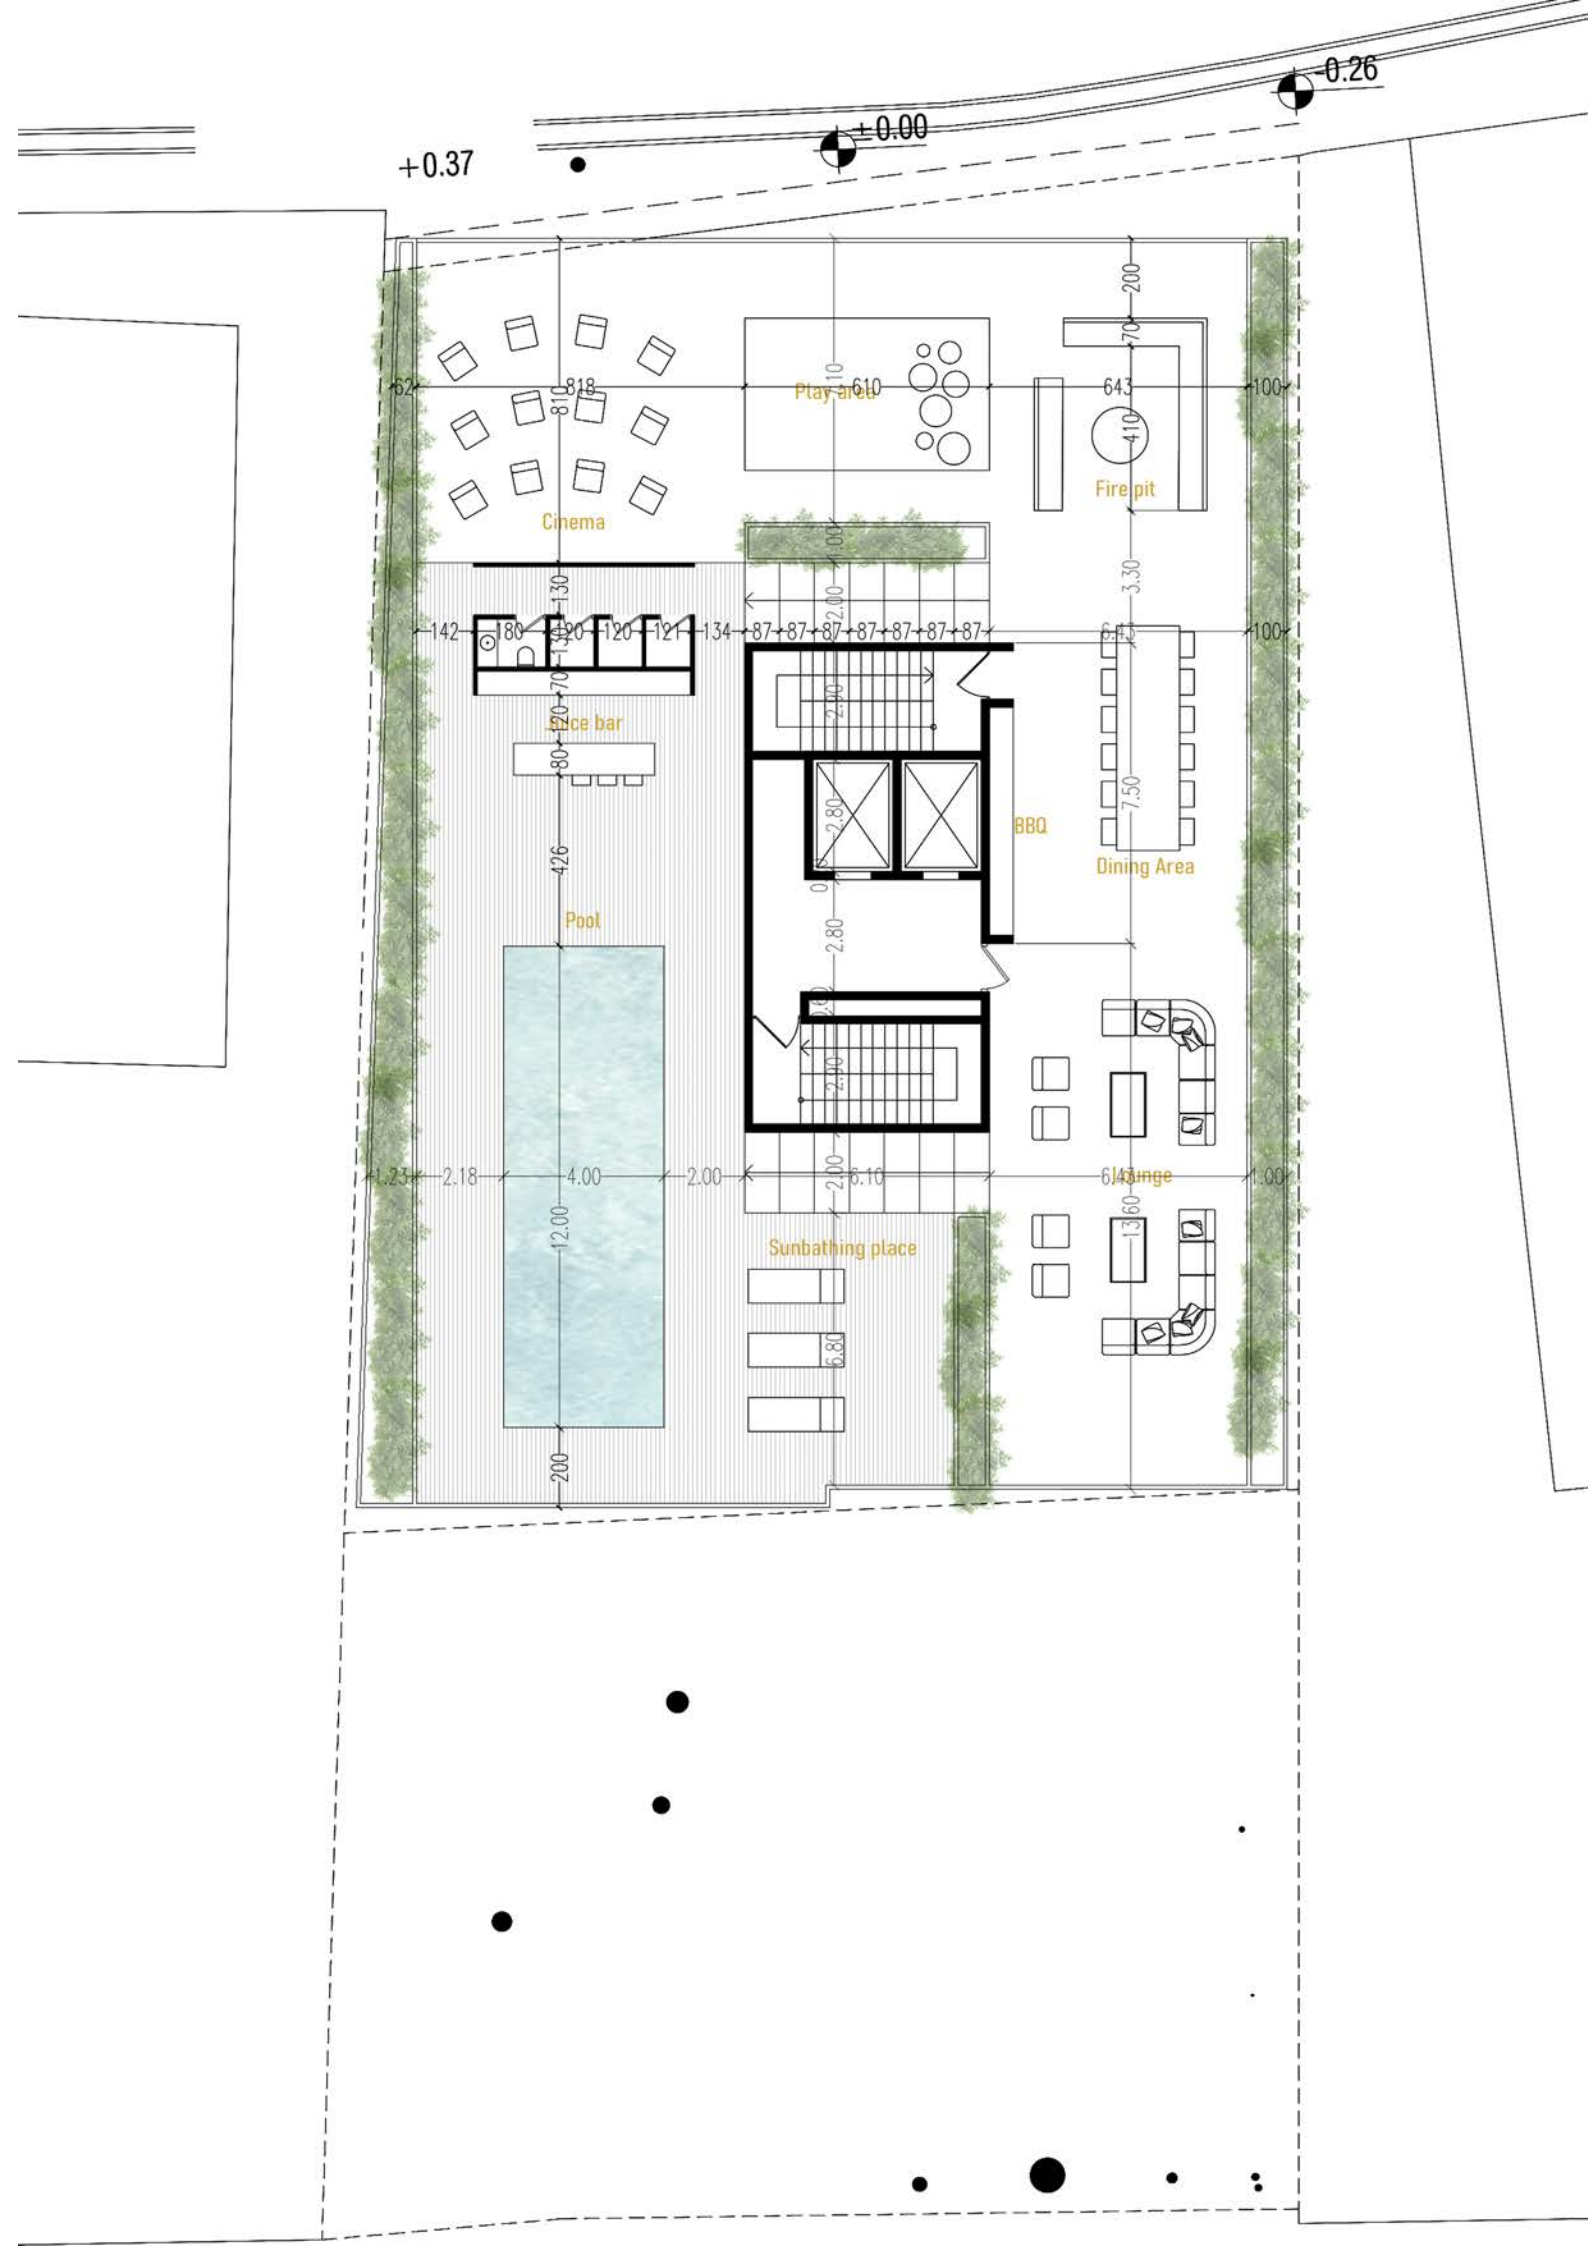






Microcement

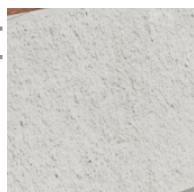

Stone

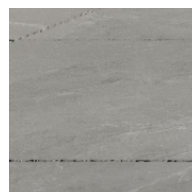


Wood

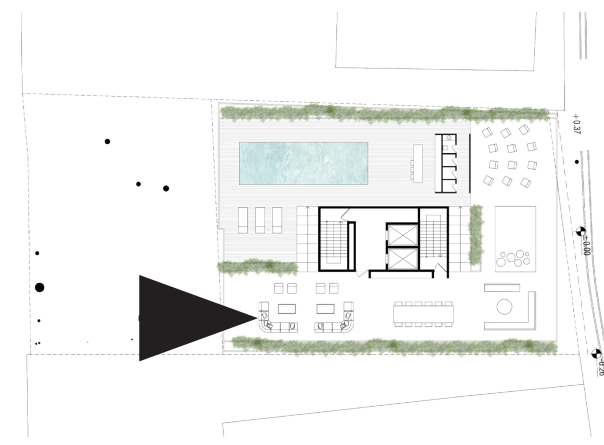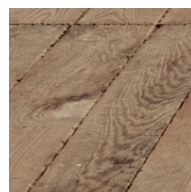





Microcement

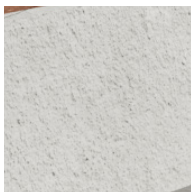


Stone

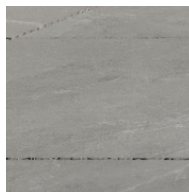

Wood

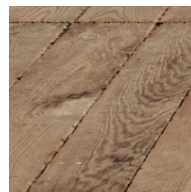

Sand

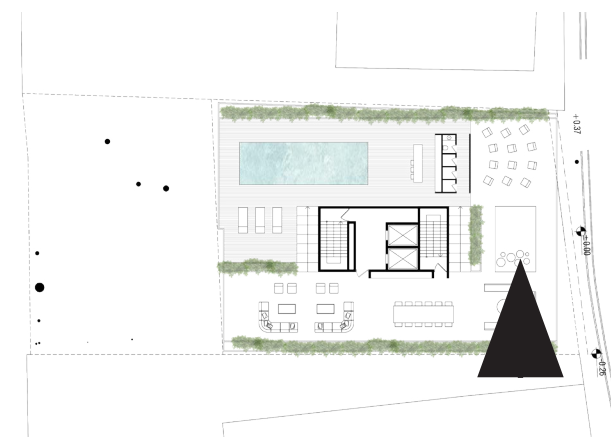





Microcement



Tile




Wood

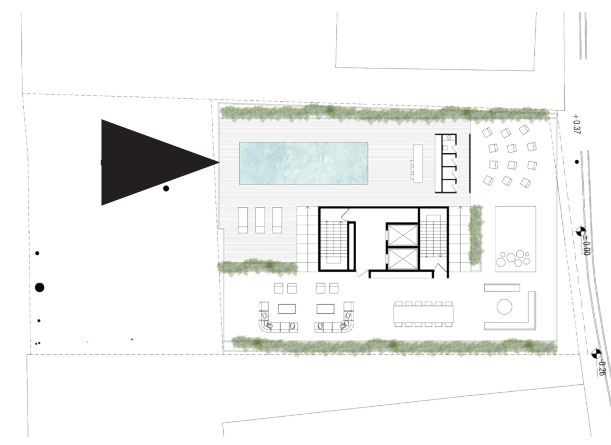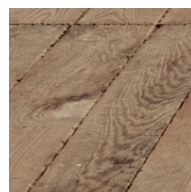

جدول مساحت کلی مسابقه آوین

کاربری / طبقهات	مسکونی			راه پله + آسانسور، پله پی	پارکینگ سالم	پارکینگ مزاحم	انبار		مساحت کل طبقه	کنسول روی گذر
	واحد	مساحت		مساحت	تعداد	تعداد	واحد	مساحت	مساحت	
زیرزمین ۴-	-	-	-	-	00	00	22	142.52	982.59	
زیرزمین ۳-	-	-	-	-	27	00	0	00.00	982.59	
زیرزمین ۲-	-	-	-	-	25	00	0	00.00	982.59	
زیرزمین ۱-	-	-	-	-	15	00	0	00.00	972.74	
همکف	-	-	-	-	-	-	-	-	690	
اول	2	638.46	واحد ۱ : 330.11 واحد ۲ : 308.34	75.24	-	-	-	-	713.70	2.56
دوم	2	638.46	واحد ۱ : 330.11 واحد ۲ : 308.34	75.24	-	-	-	-	713.70	2.56
سوم	2	638.46	واحد ۱ : 330.11 واحد ۲ : 308.34	75.24	-	-	-	-	713.70	2.56
چهارم	2	638.46	واحد ۱ : 330.11 واحد ۲ : 308.34	75.24	-	-	-	-	713.70	2.56
پنجم	2	638.46	واحد ۱ : 330.11 واحد ۲ : 308.34	75.24	-	-	-	-	713.70	2.56
ششم	2	638.46	واحد ۱ : 330.11 واحد ۲ : 308.34	75.24	-	-	-	-	713.70	2.56
هفتم	2	638.46	واحد ۱ : 330.11 واحد ۲ : 308.34	75.24	-	-	-	-	713.70	2.56
هشتم	2	638.46	واحد ۱ : 330.11 واحد ۲ : 308.34	75.24	-	-	-	-	713.70	2.56
نهم	2	638.46	واحد ۱ : 330.11 واحد ۲ : 308.34	75.24	-	-	-	-	713.70	2.56
دهم	2	638.46	واحد ۱ : 330.11 واحد ۲ : 308.34	75.24	-	-	-	-	713.70	2.56
یازدهم	2	638.46	واحد ۱ : 330.11 واحد ۲ : 308.34	75.24	-	-	-	-	713.70	2.56
جمع	مجموع مساحت مسکونی			-	مجموع تعداد پارکینگ سالم	مجموع تعداد پارکینگ مزاحم	مجموع مساحت انبار		مساحت کل مجموعه	28.16
	22	7023.06		-	67	00	22	142.52	12461.21	




Facade

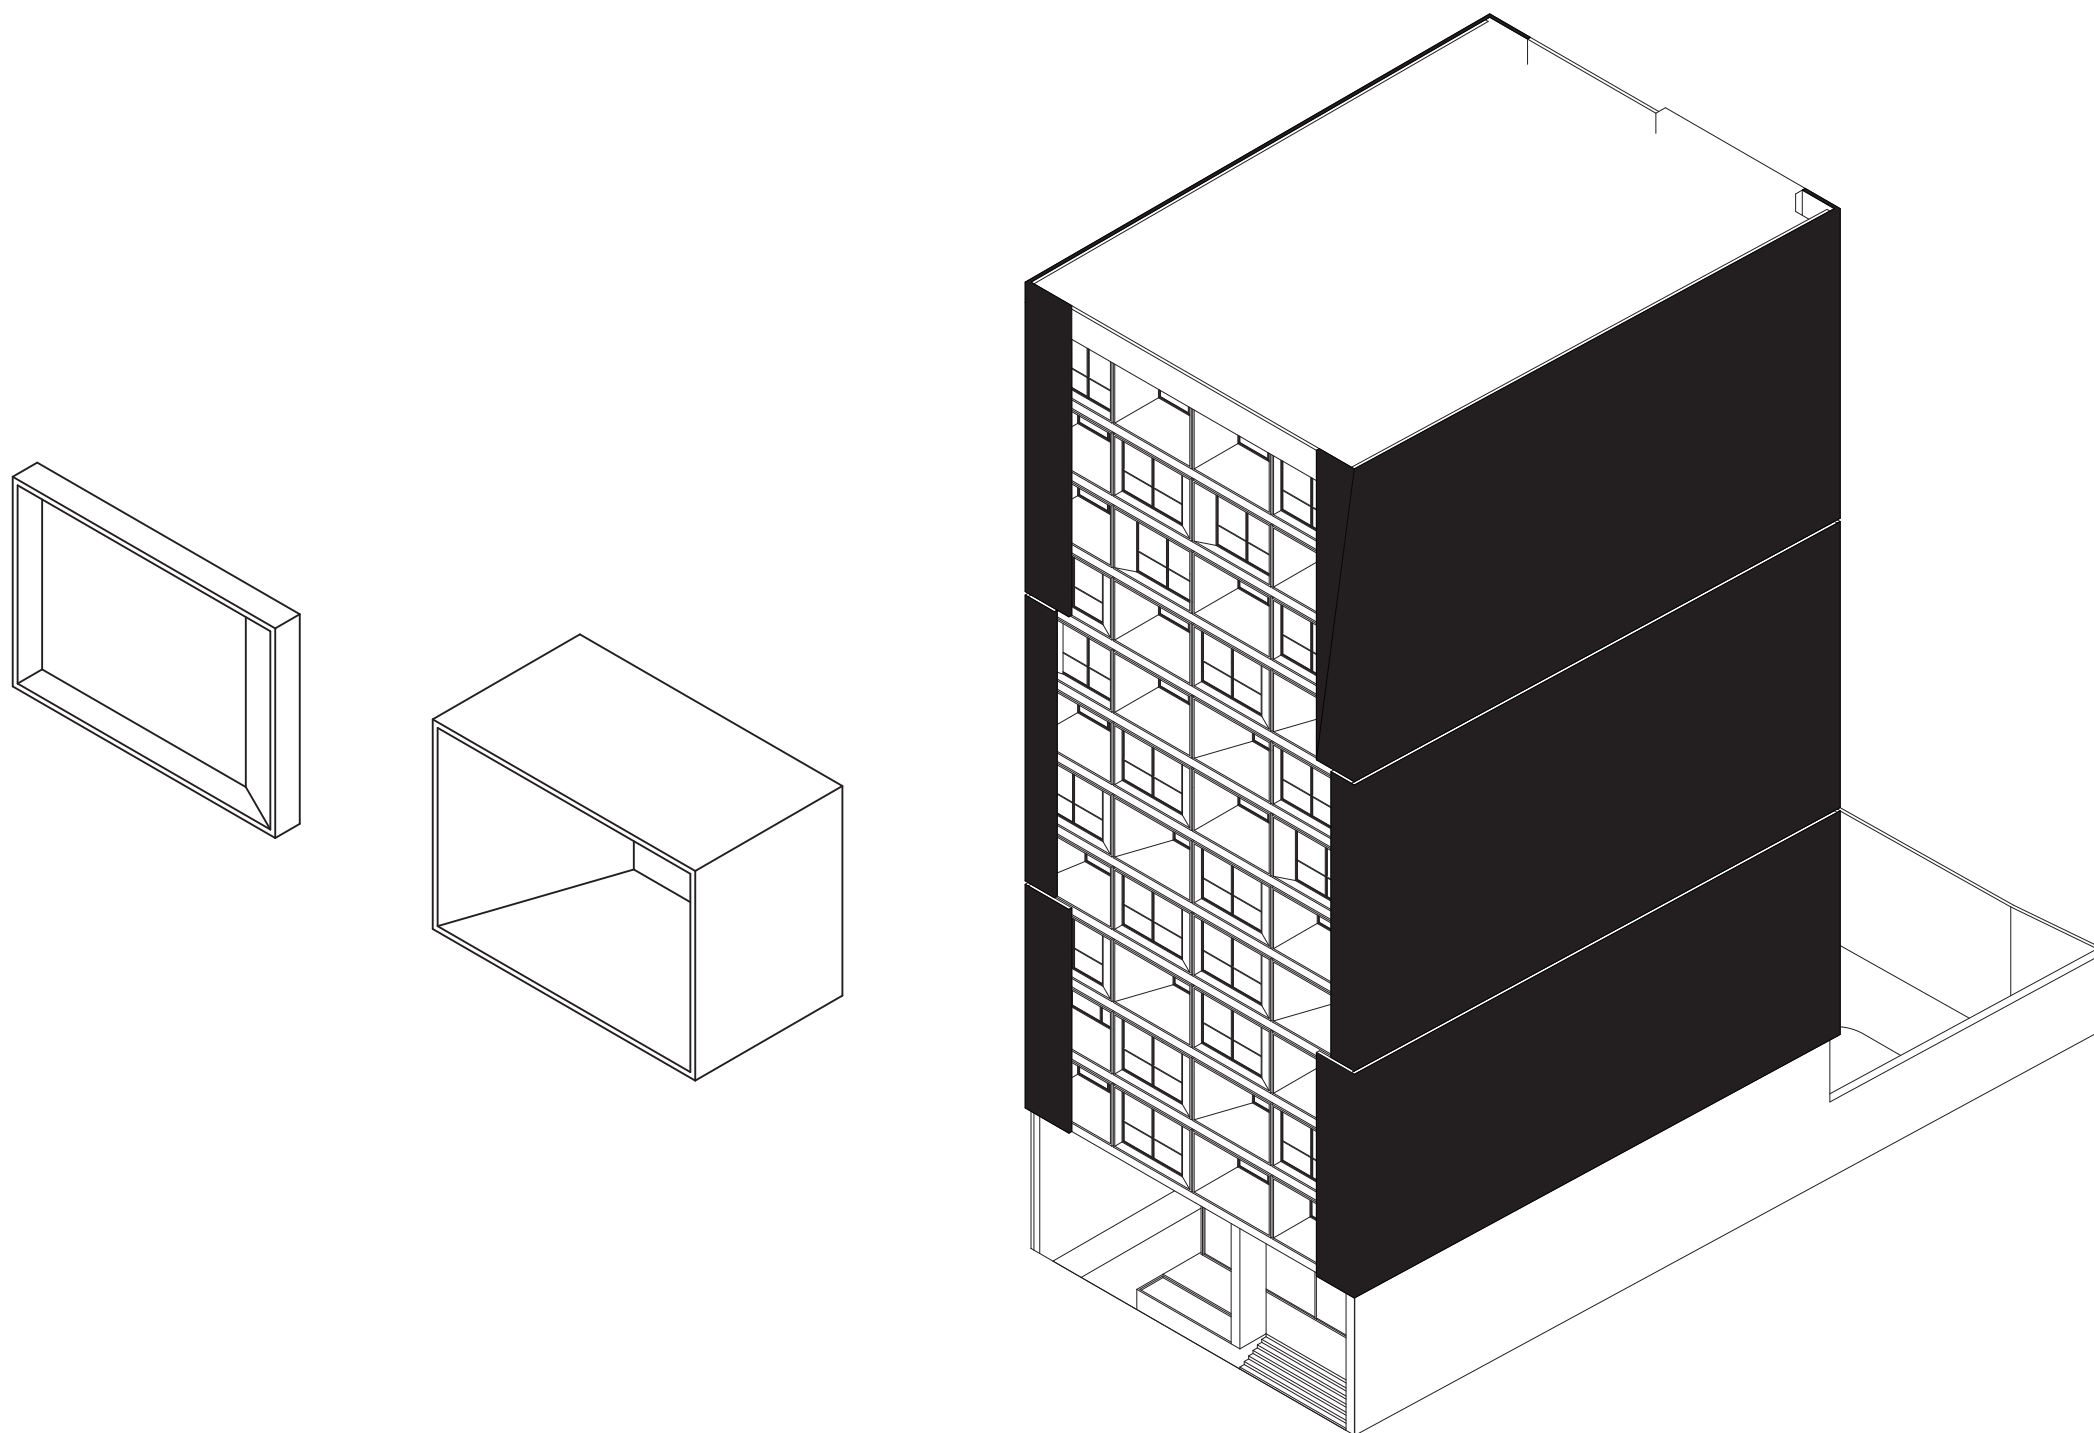

Alt 01






Alt 01 North facade

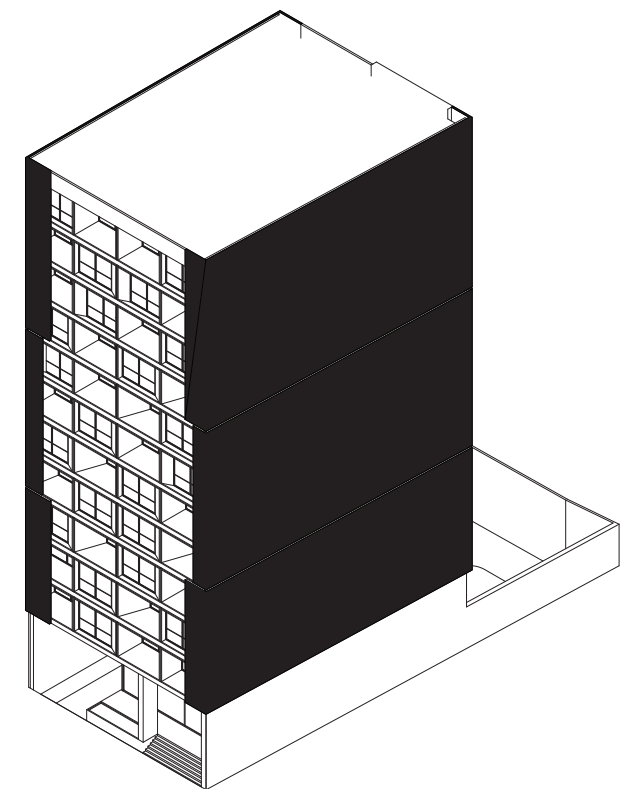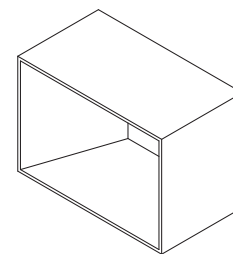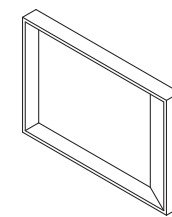



Alt 01 North facade

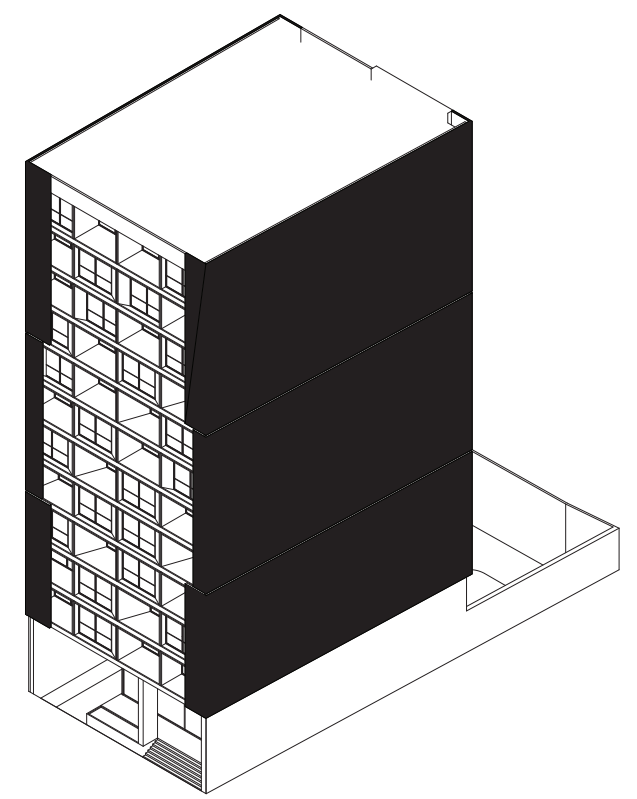
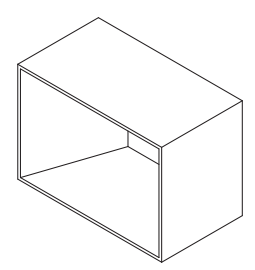
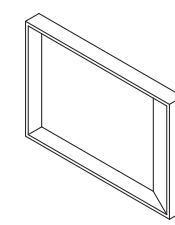




Microcement



Concrete

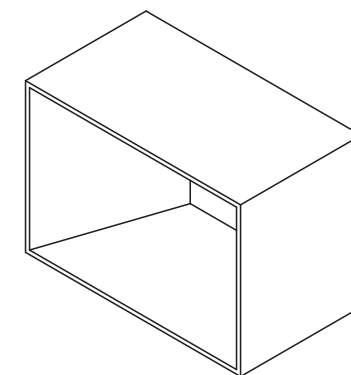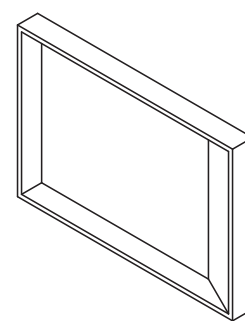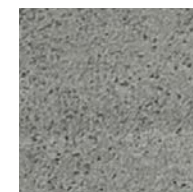


Alt 01 South facade



Alt 01 South facade




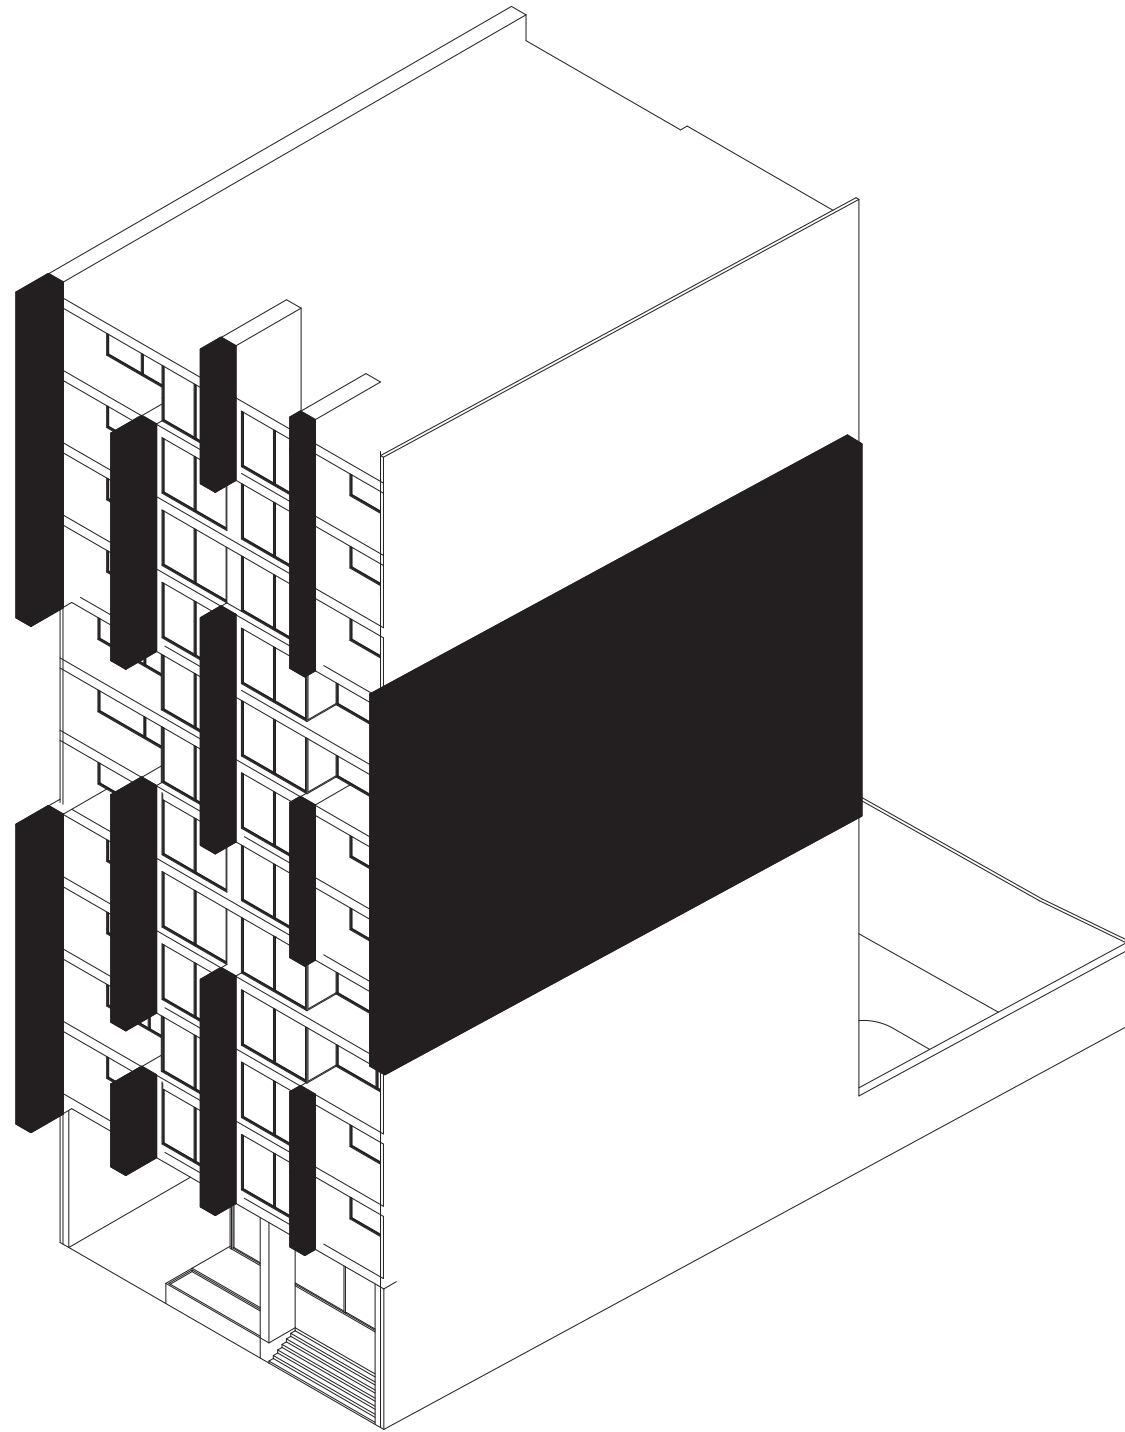

Alt 02




Alt 02 North facade

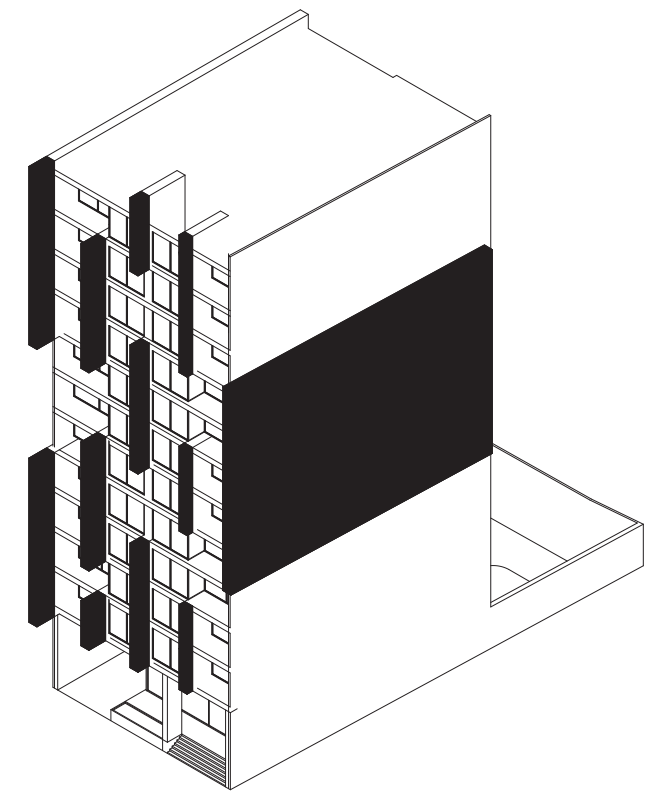




Scratched Stone

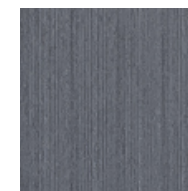


Scratched Microcement

Plaster

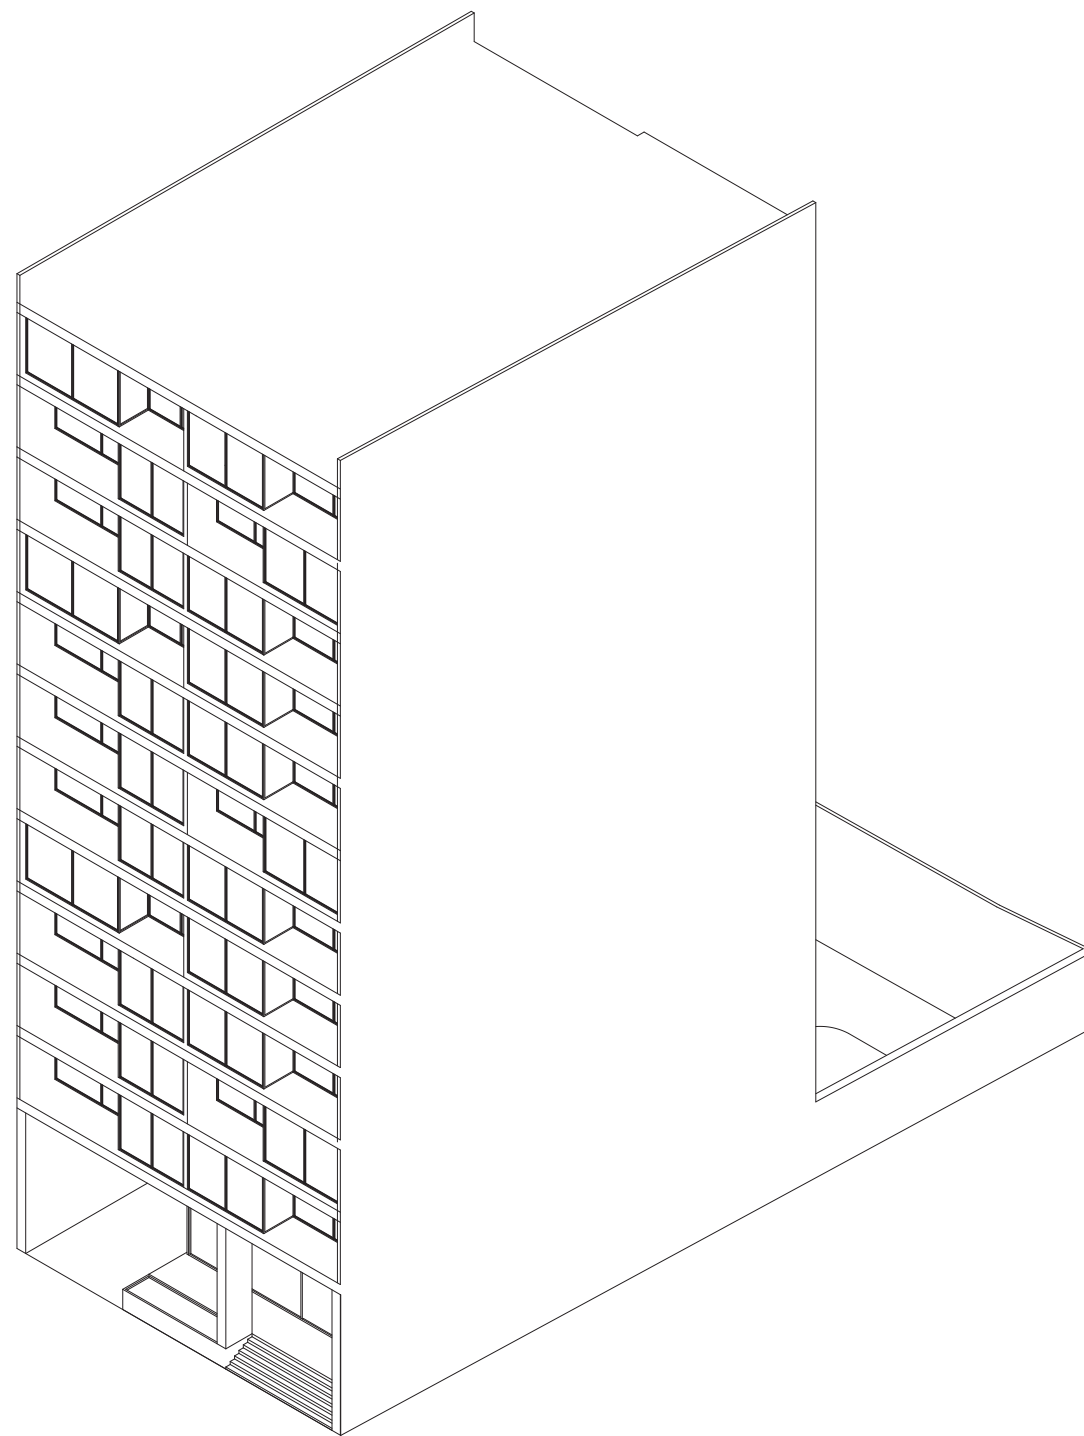


Alt 03

Base

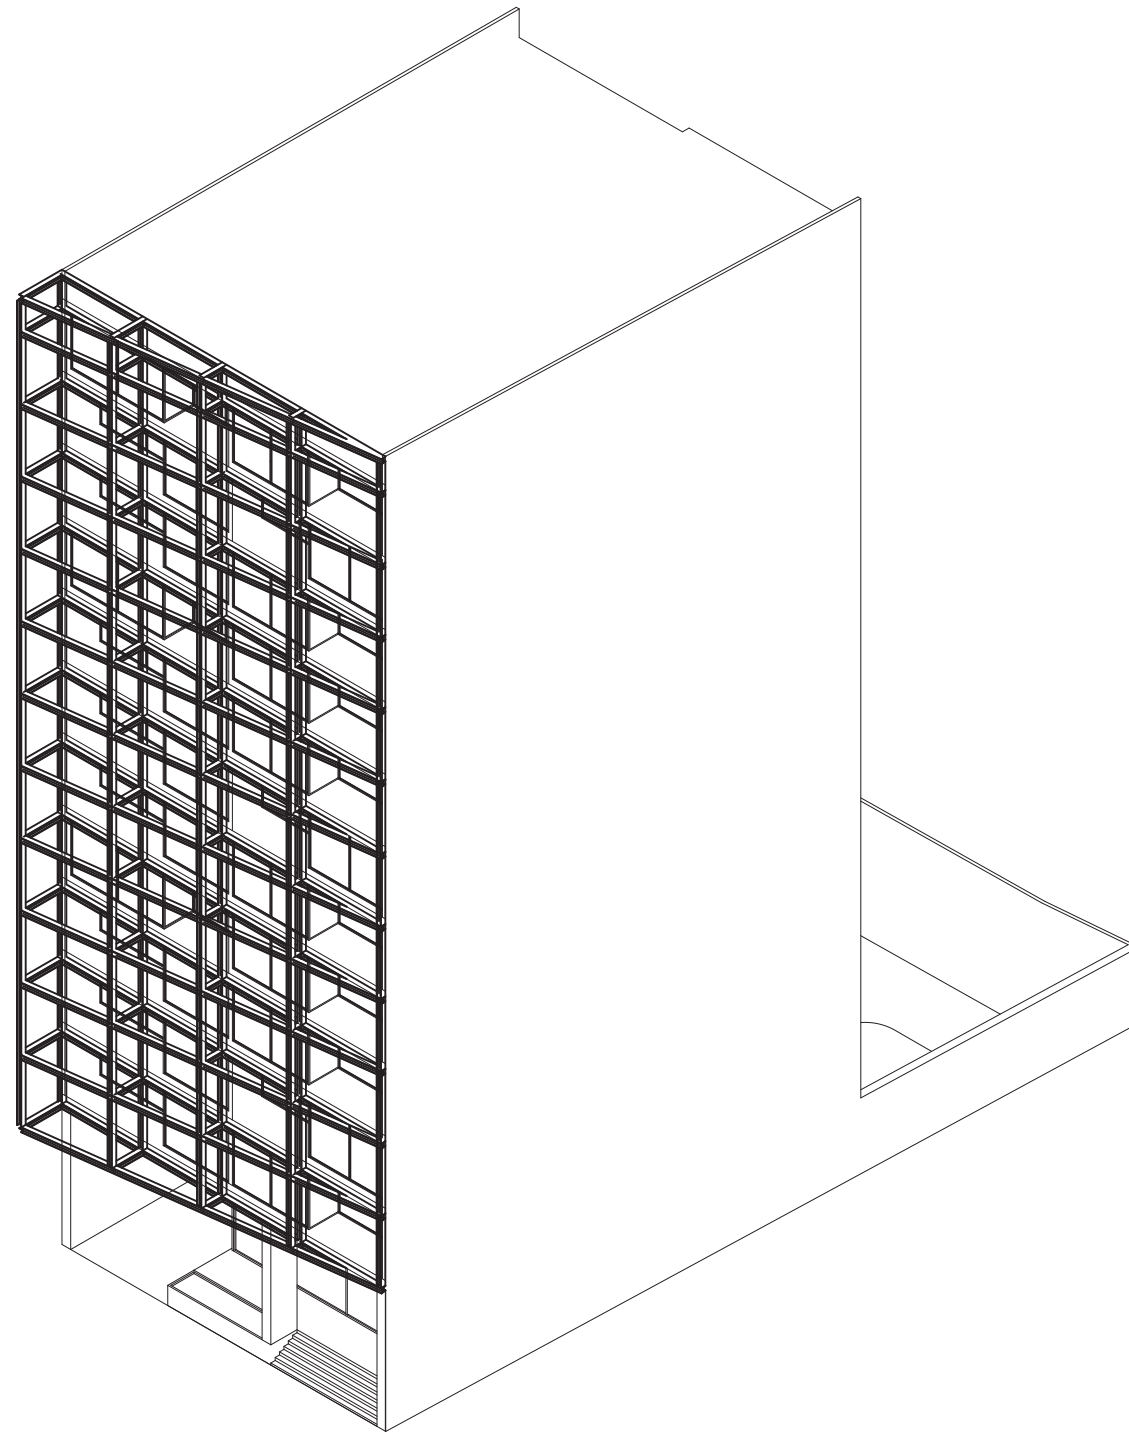

Alt 03

Grid

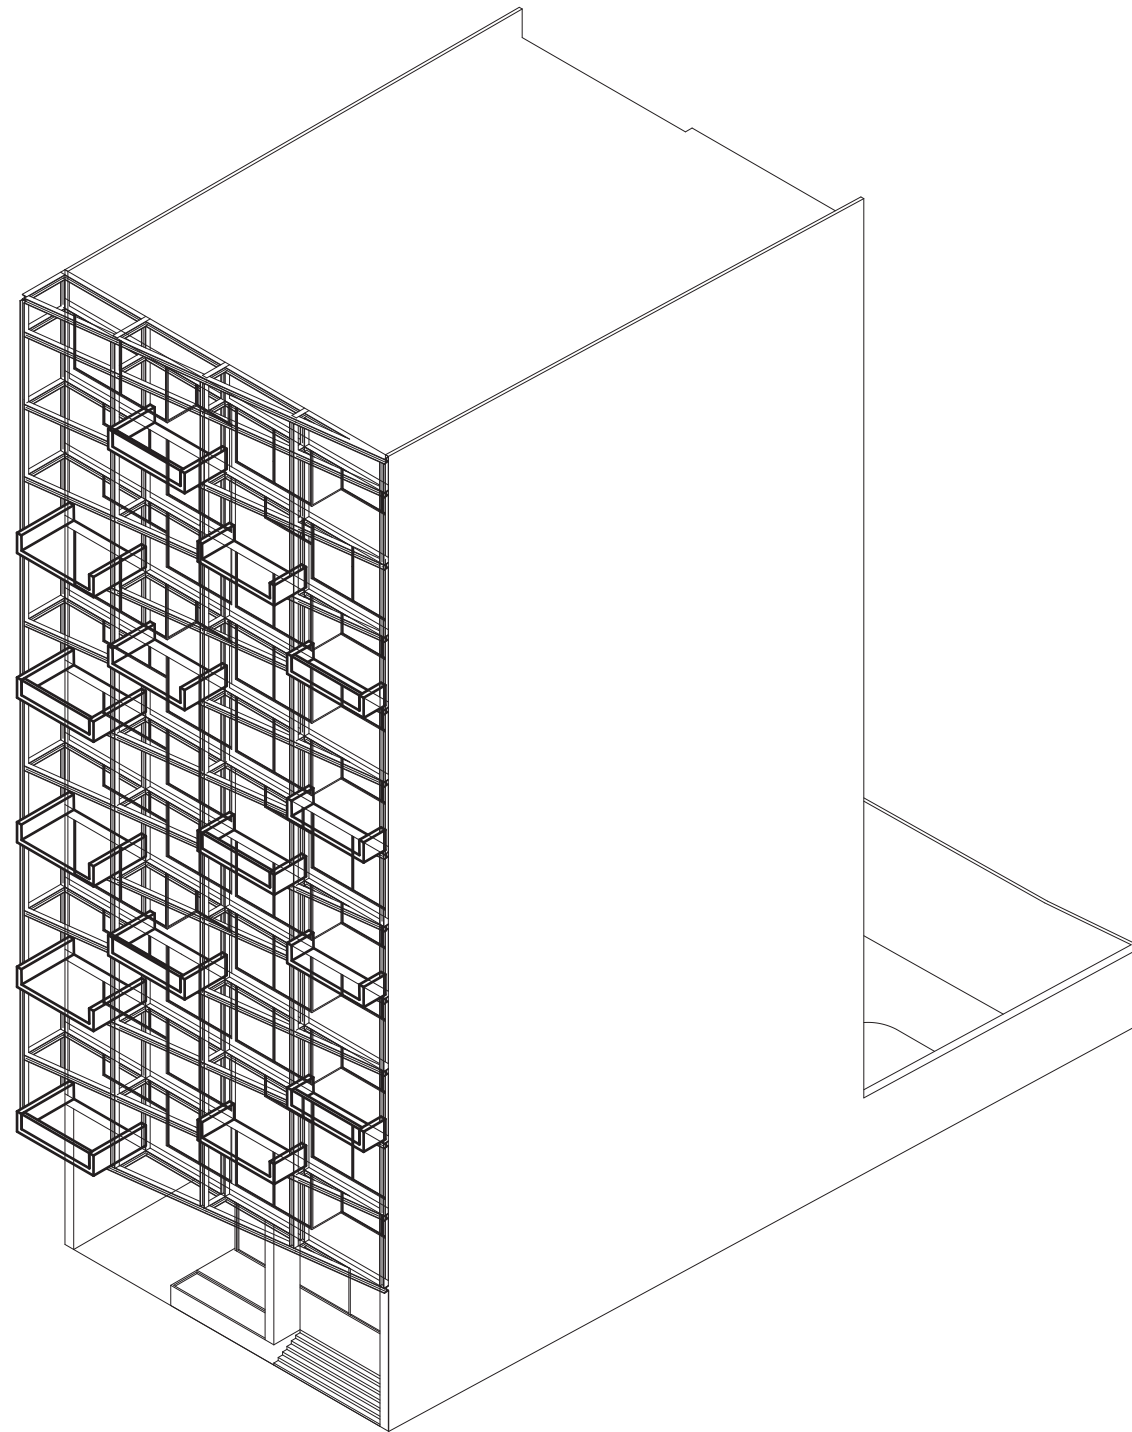


Alt 03

Infinite Balconies



Alt 03 North facade

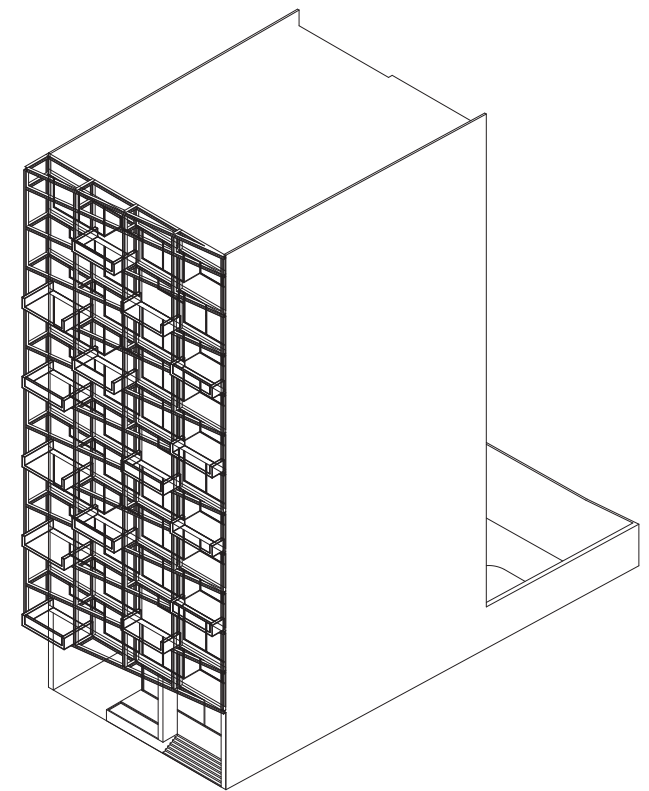



Gray Metal

Scratched Microcement




Microcement



Alt 01 North facade




Alt 02 North facade

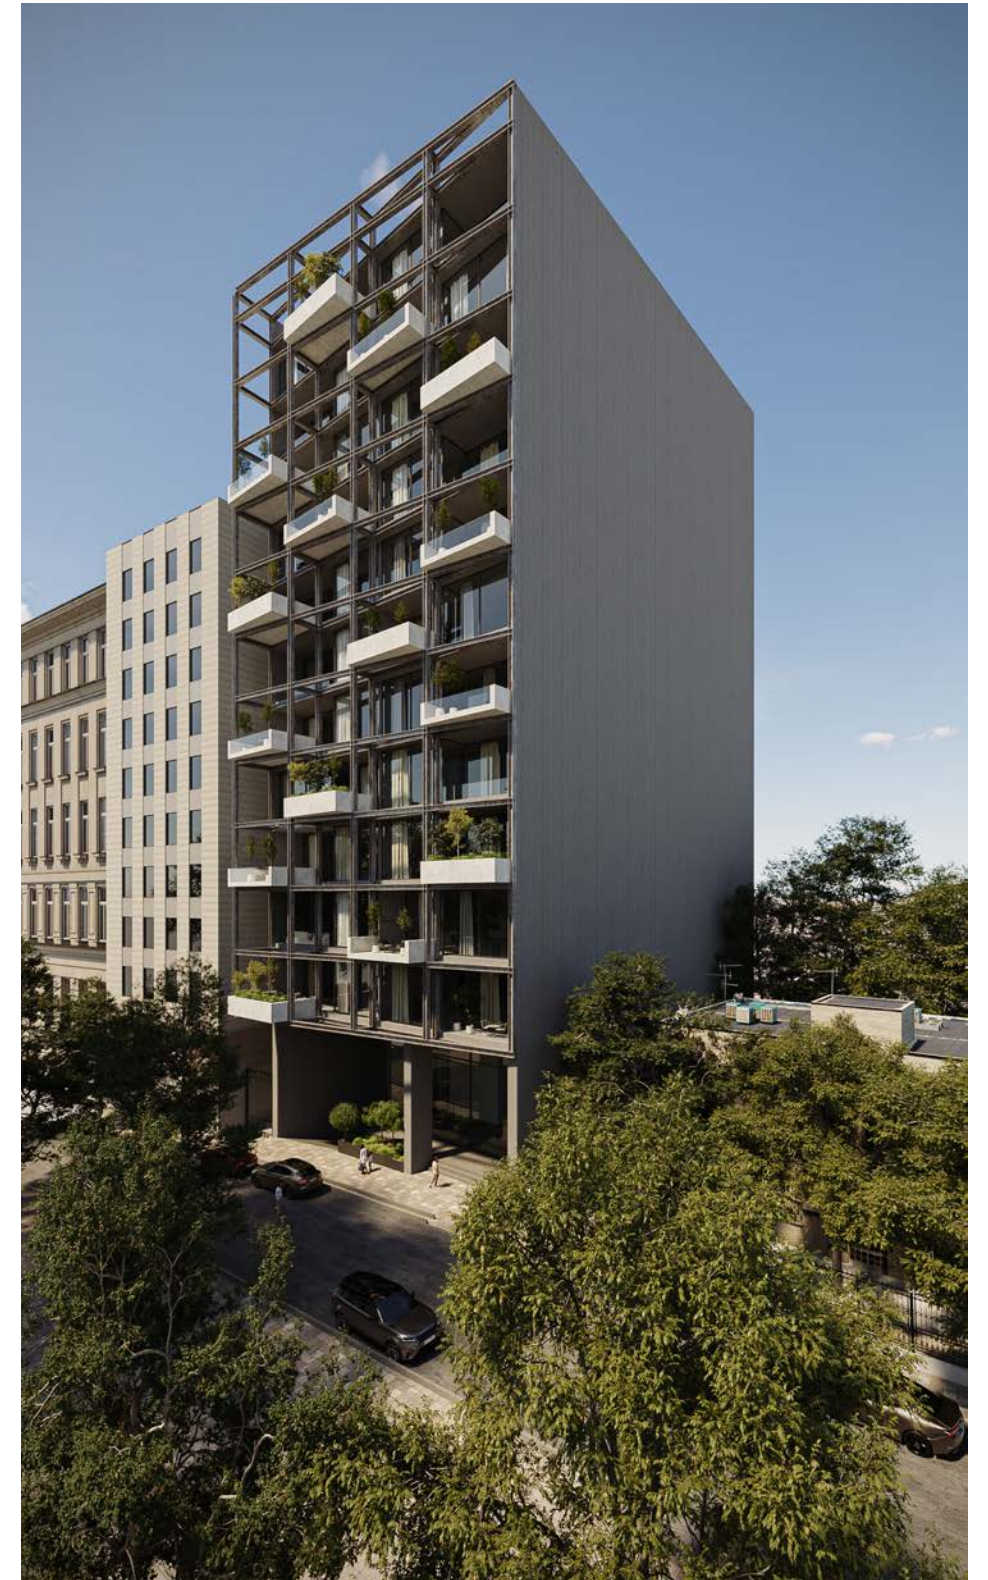

Alt 03 North facade

THANK YOU

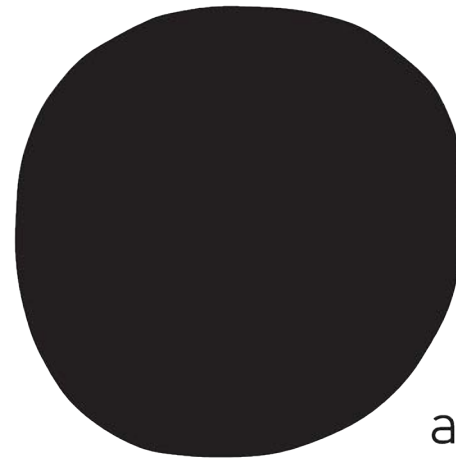

aft.

sustainable texture experience