

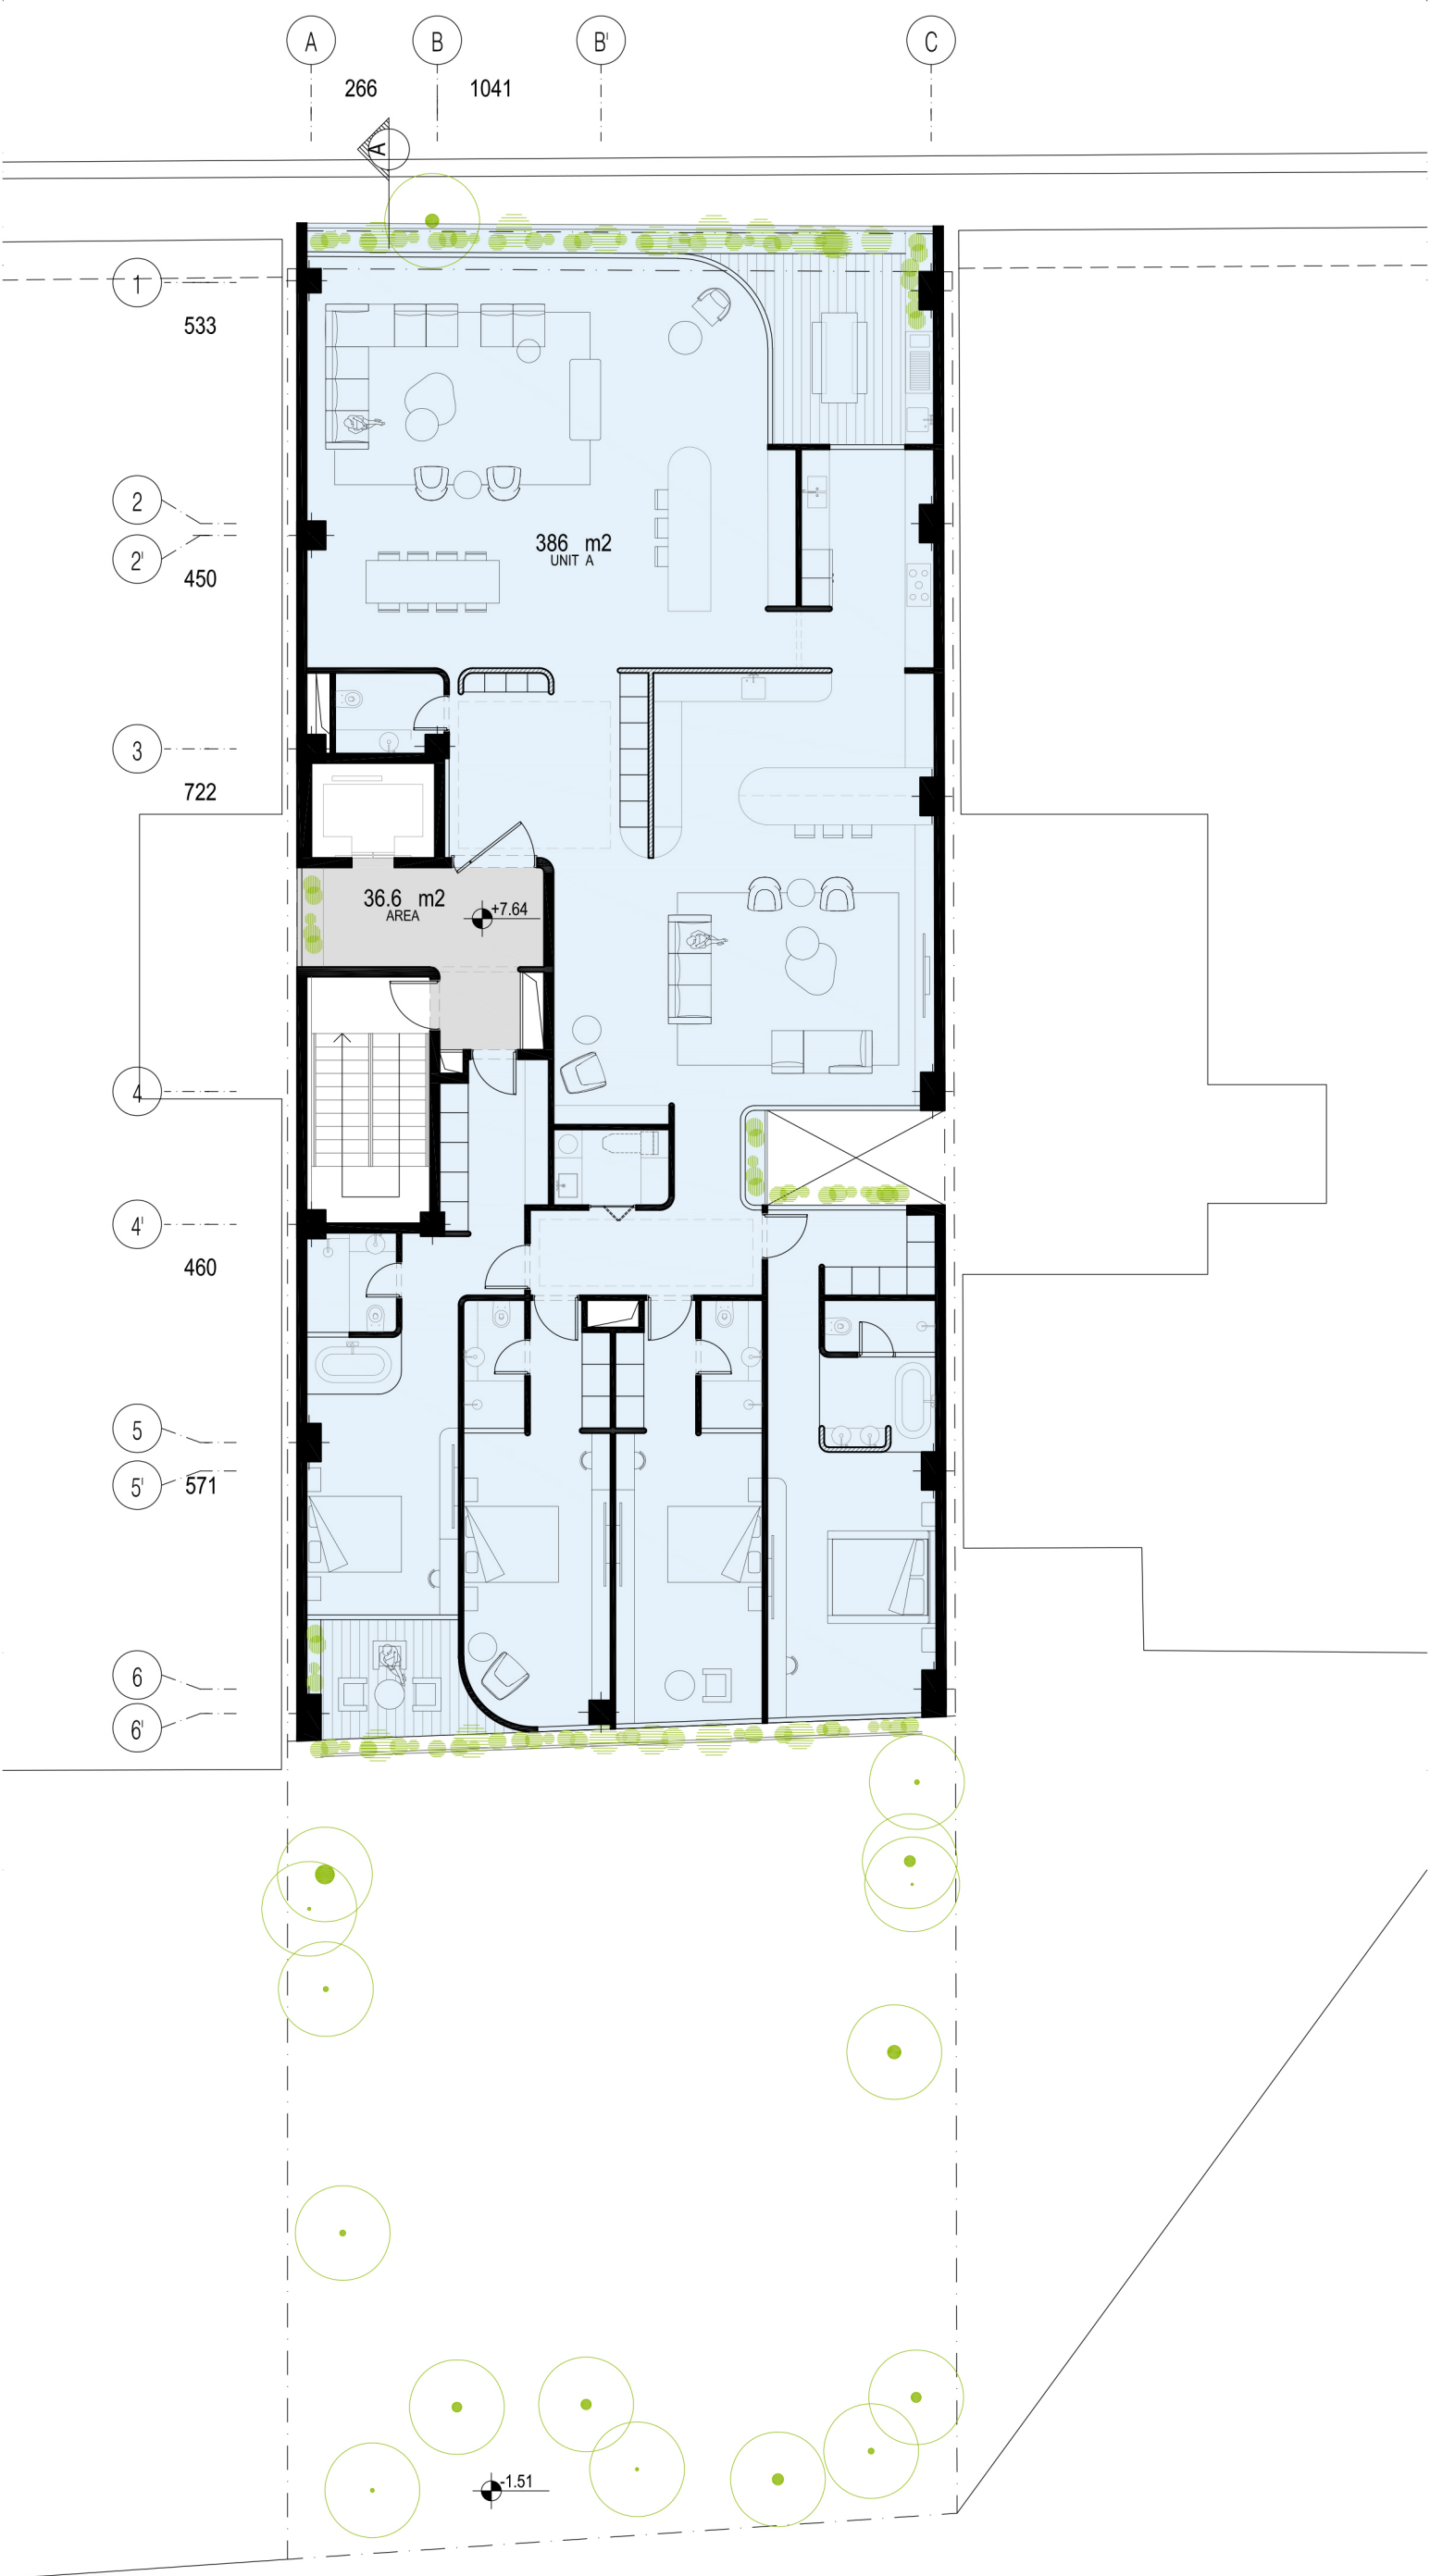


TYPICAL FLOOR PLAN
TOTAL AREA | 422.6 M2

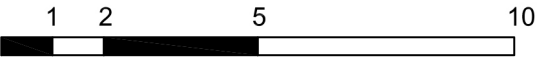



GROUND FLOOR PLAN

TOTAL AREA | 419 M2

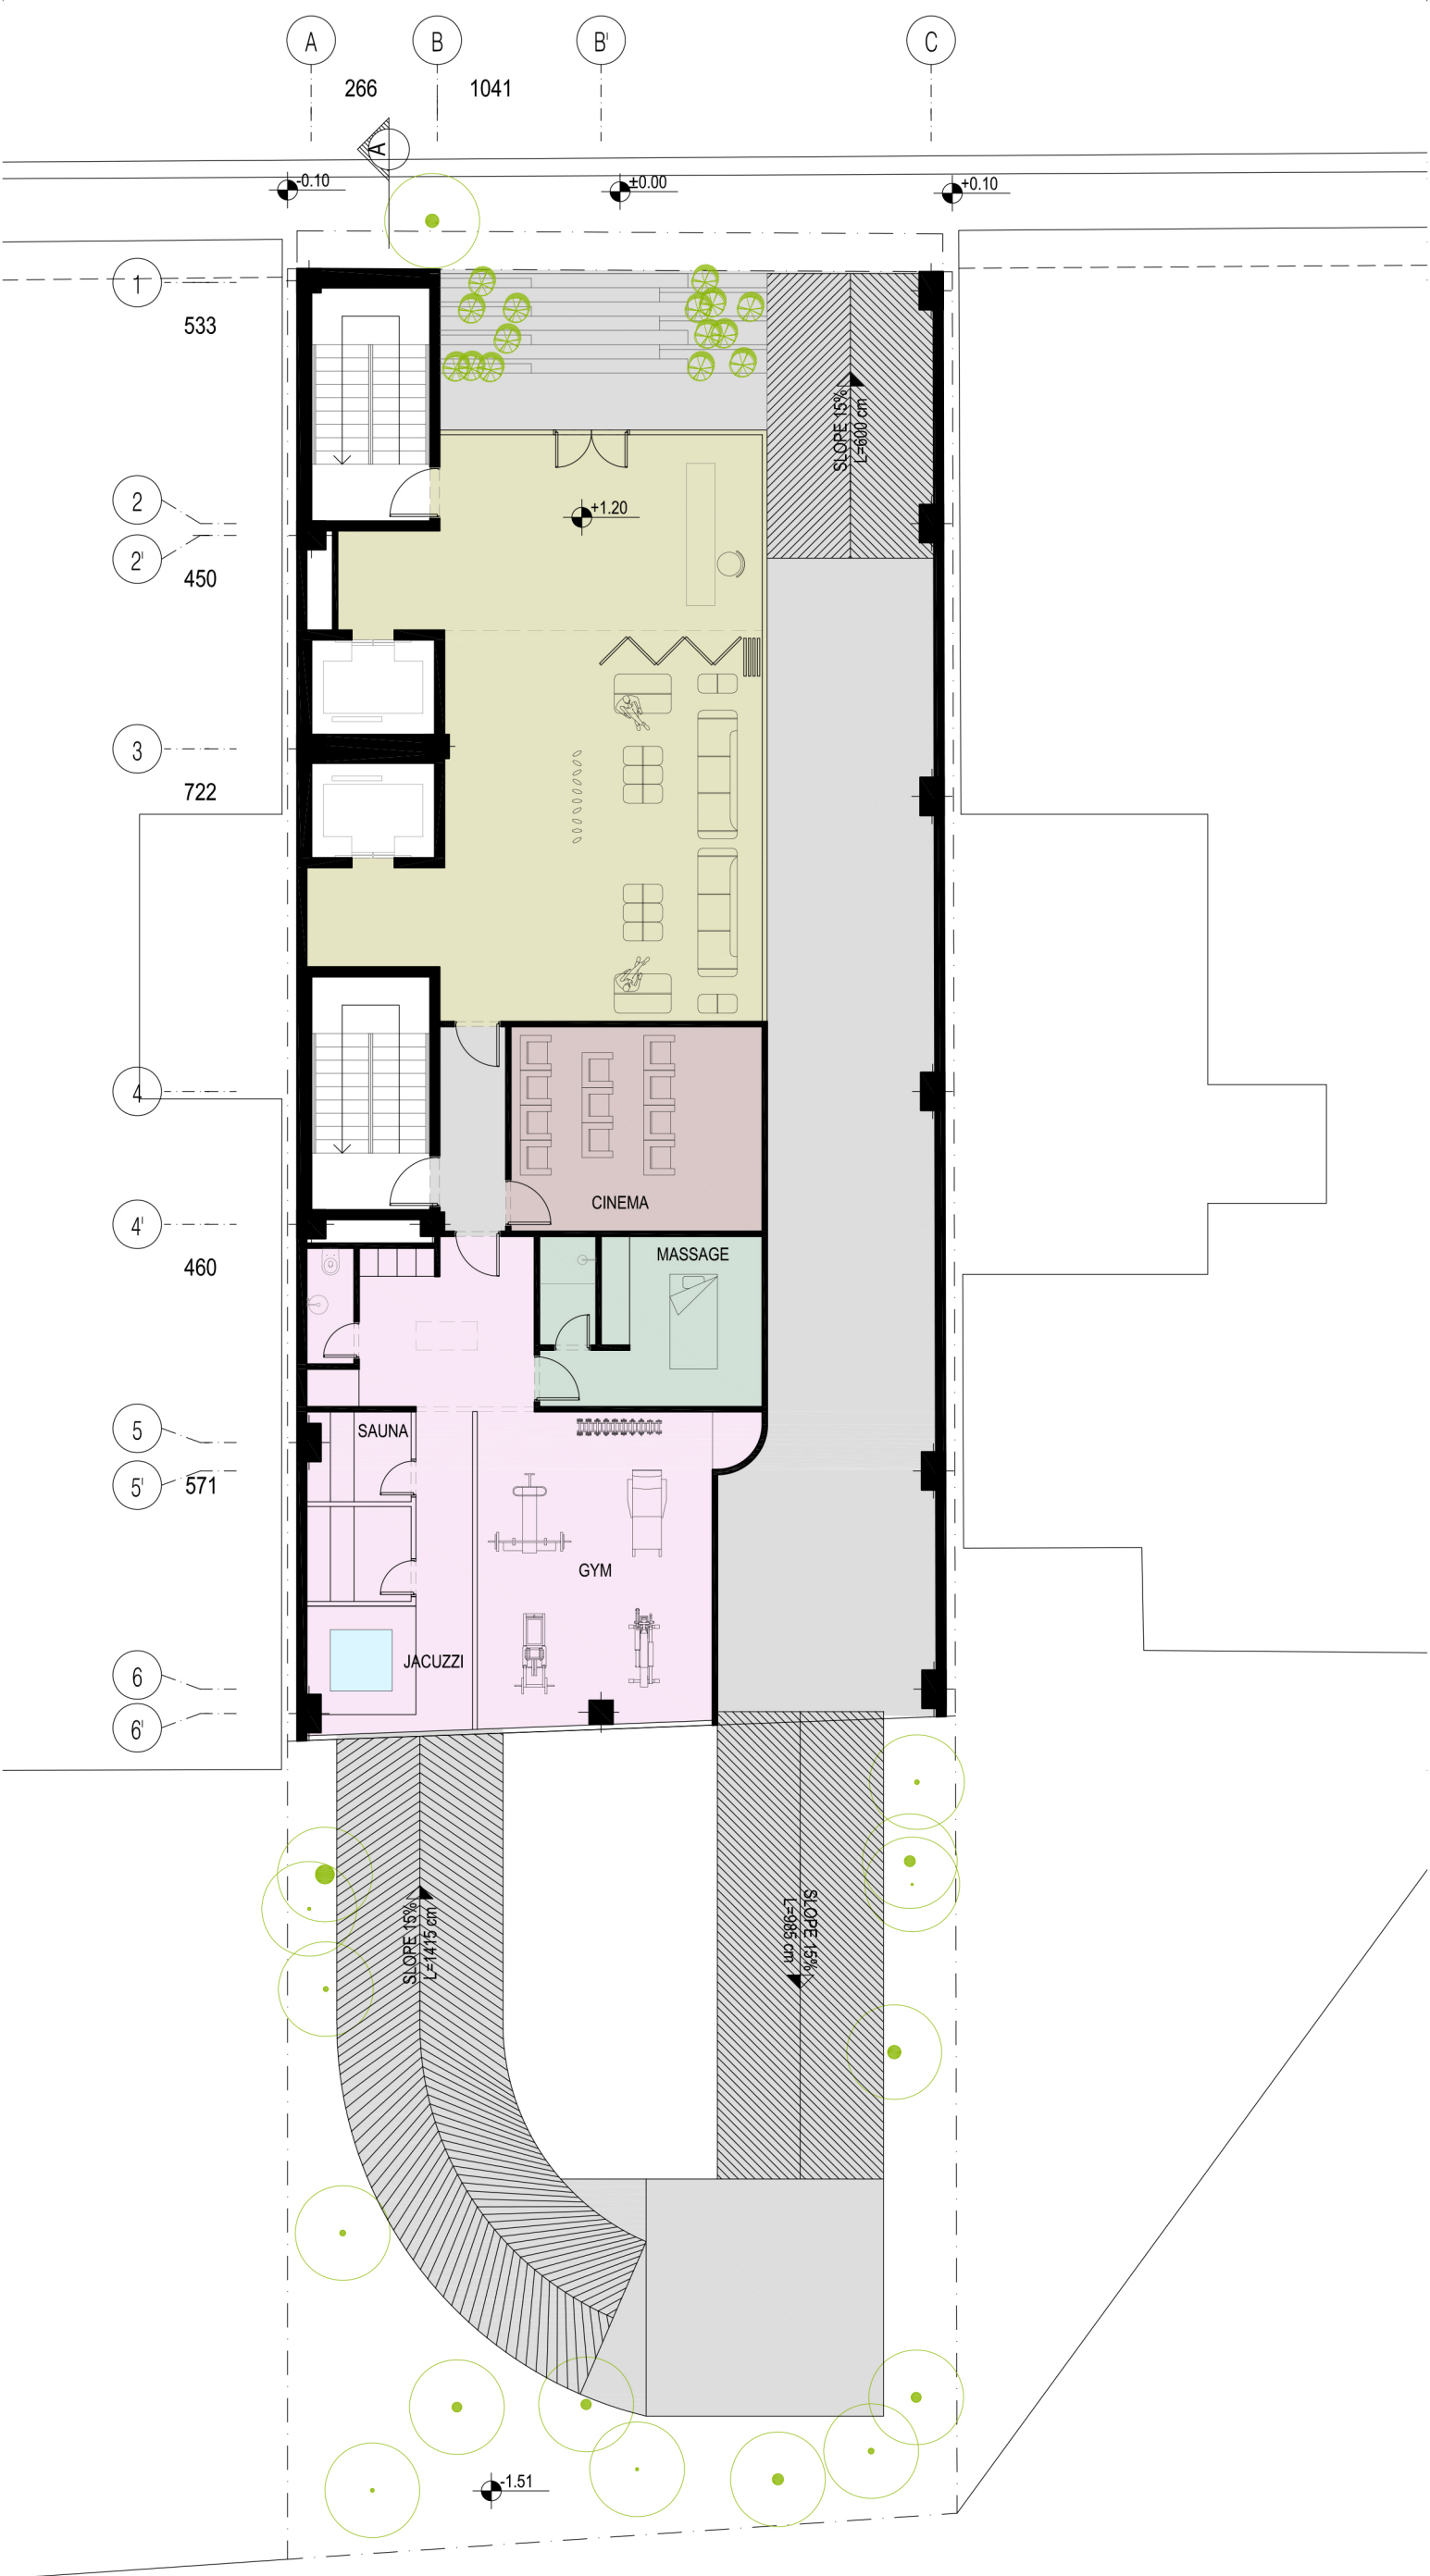


1 2 5 10



GROUND FLOOR PLAN
TOTAL AREA | 419 M2

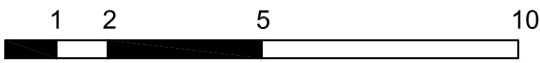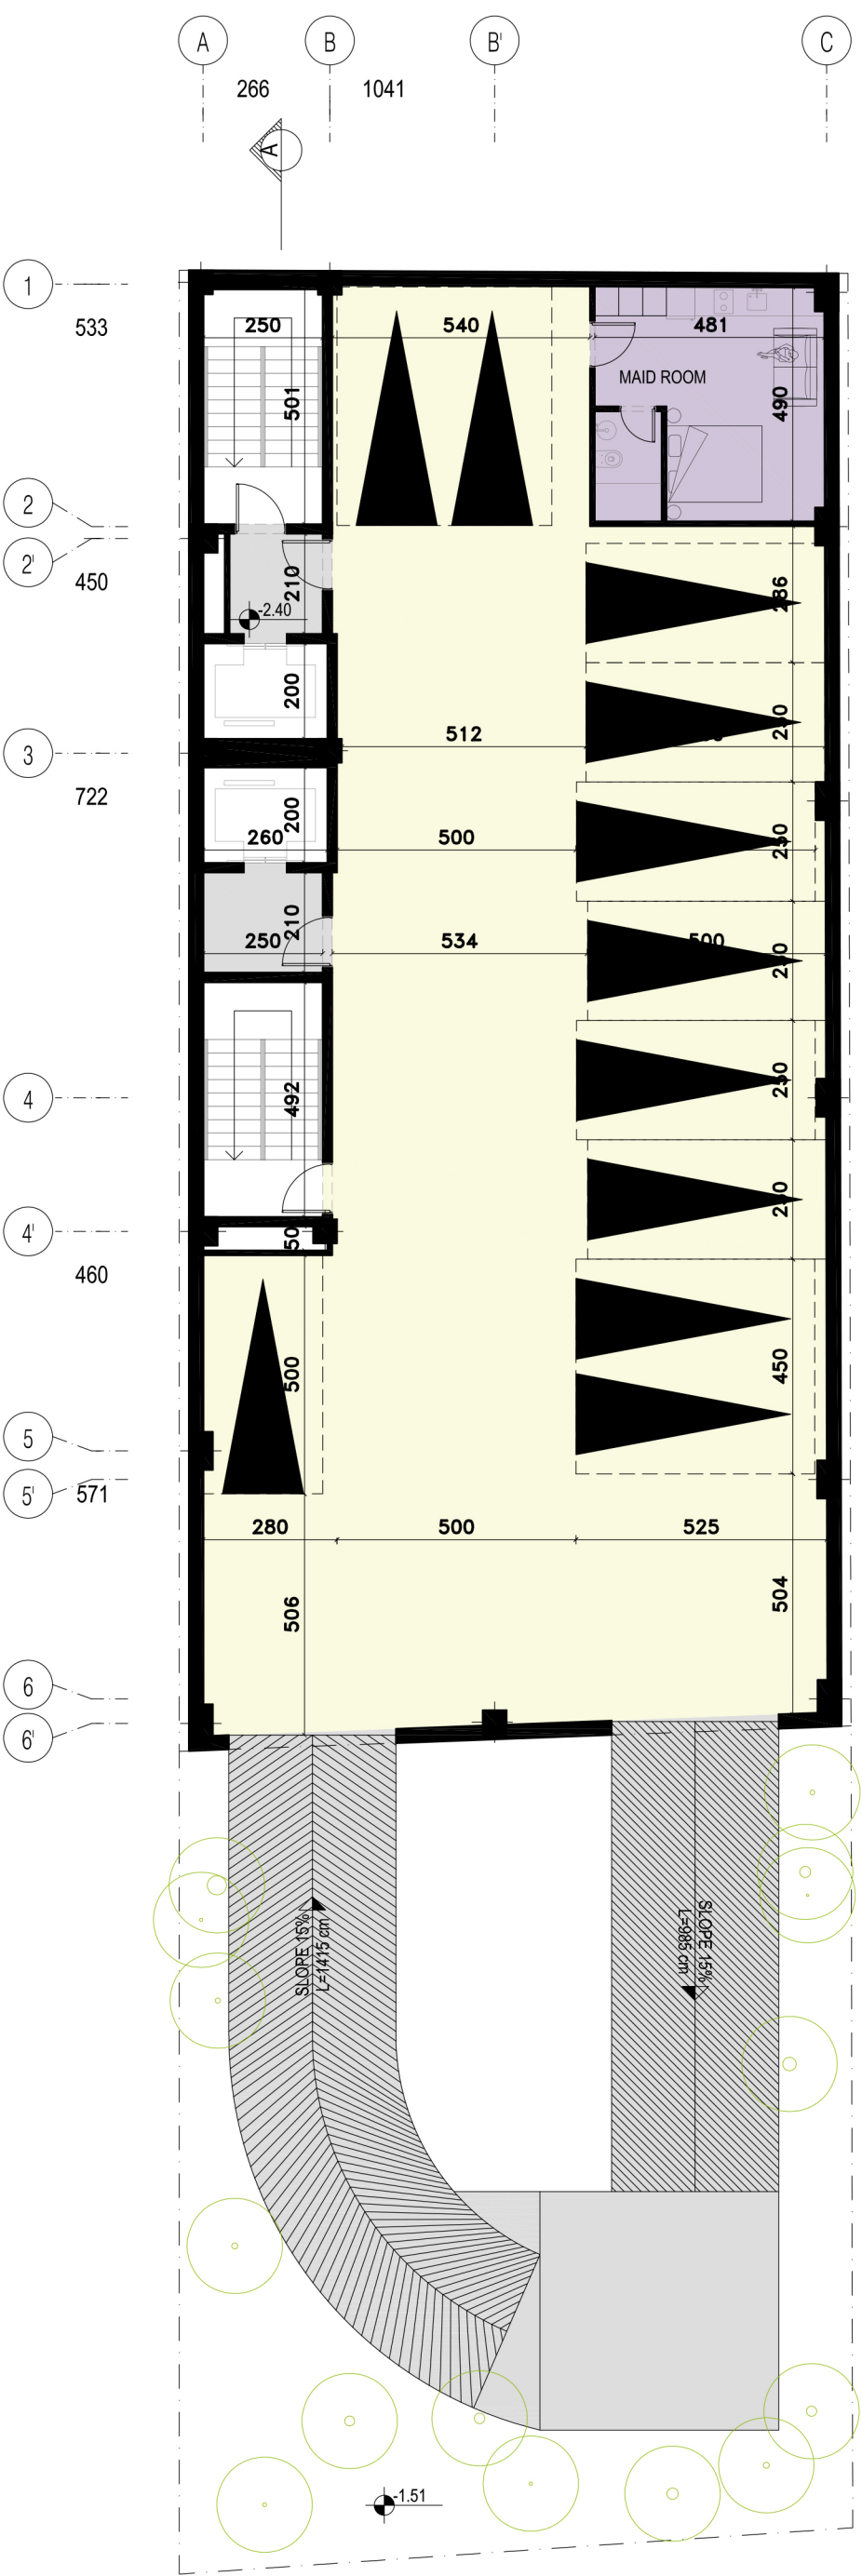


BASEMENT -1
TOTAL AREA | 419 M2
PARKING NUMBER | 11

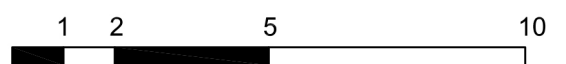

BASEMENT -1
TOTAL AREA | 419 M2
PARKING NUMBER | 11

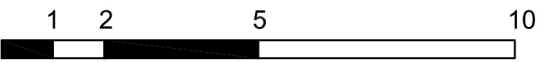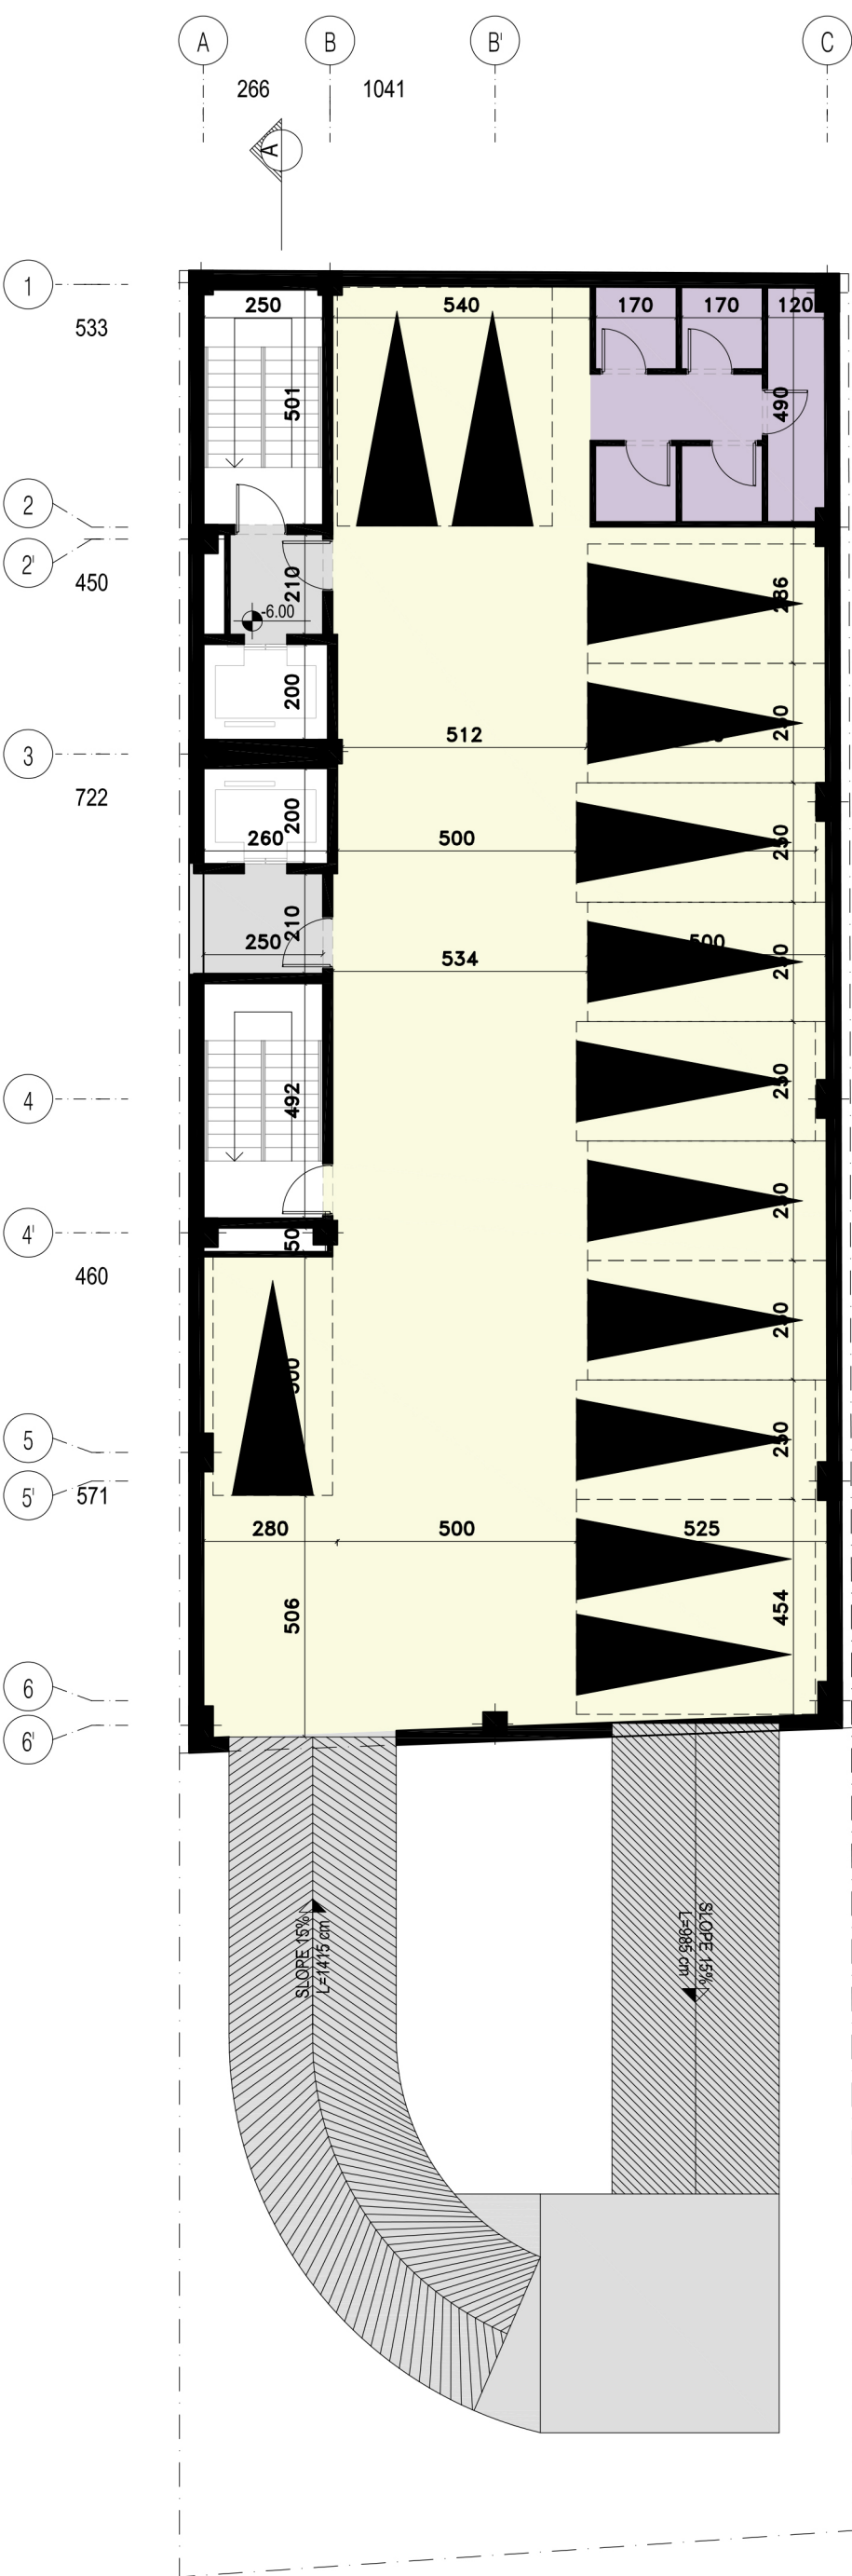

BASEMENT -2
TOTAL AREA | 536 M2
PARKING NUMBER | 13

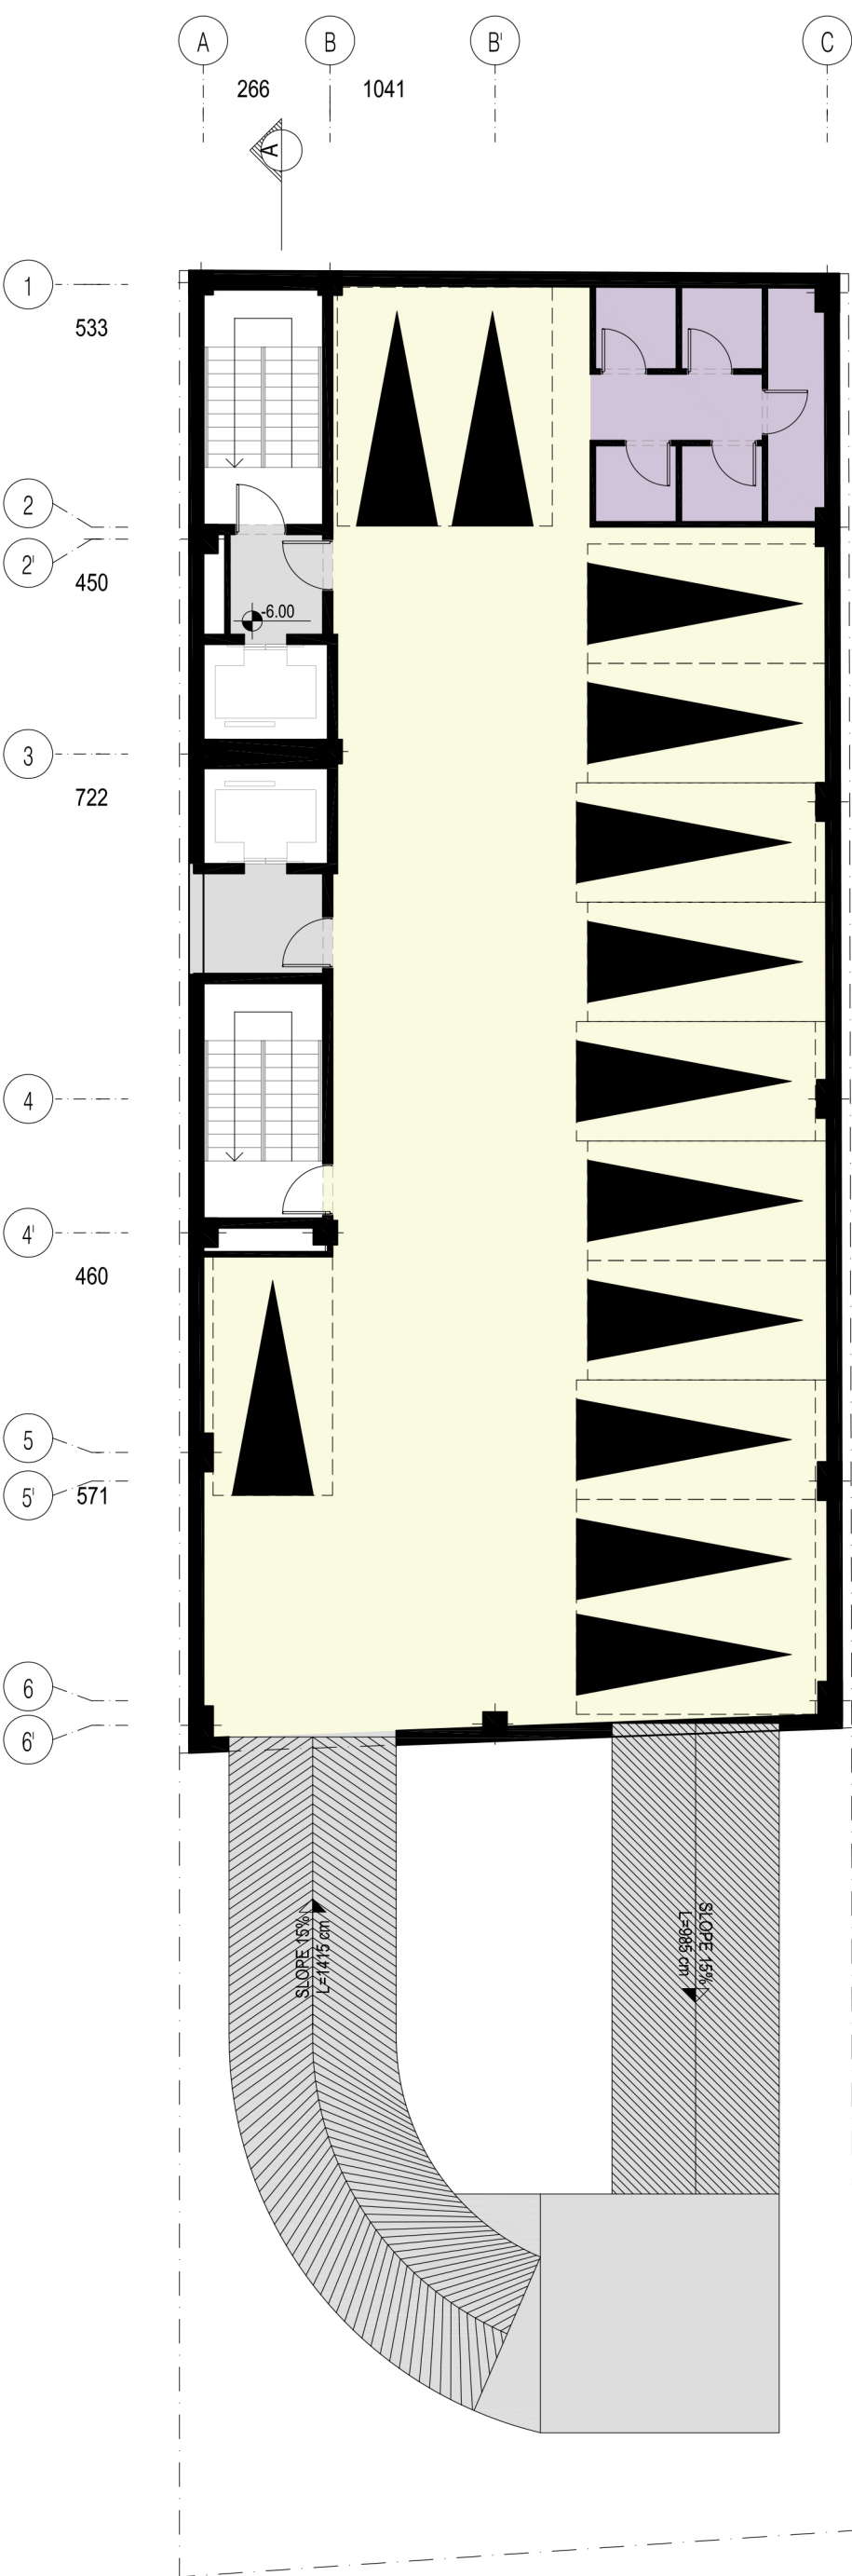


1 2 5 10



BASEMENT -2
TOTAL AREA | 536 M2
PARKING NUMBER | 13




1 2 5 10

BASEMENT -3
TOTAL AREA | 536 M2

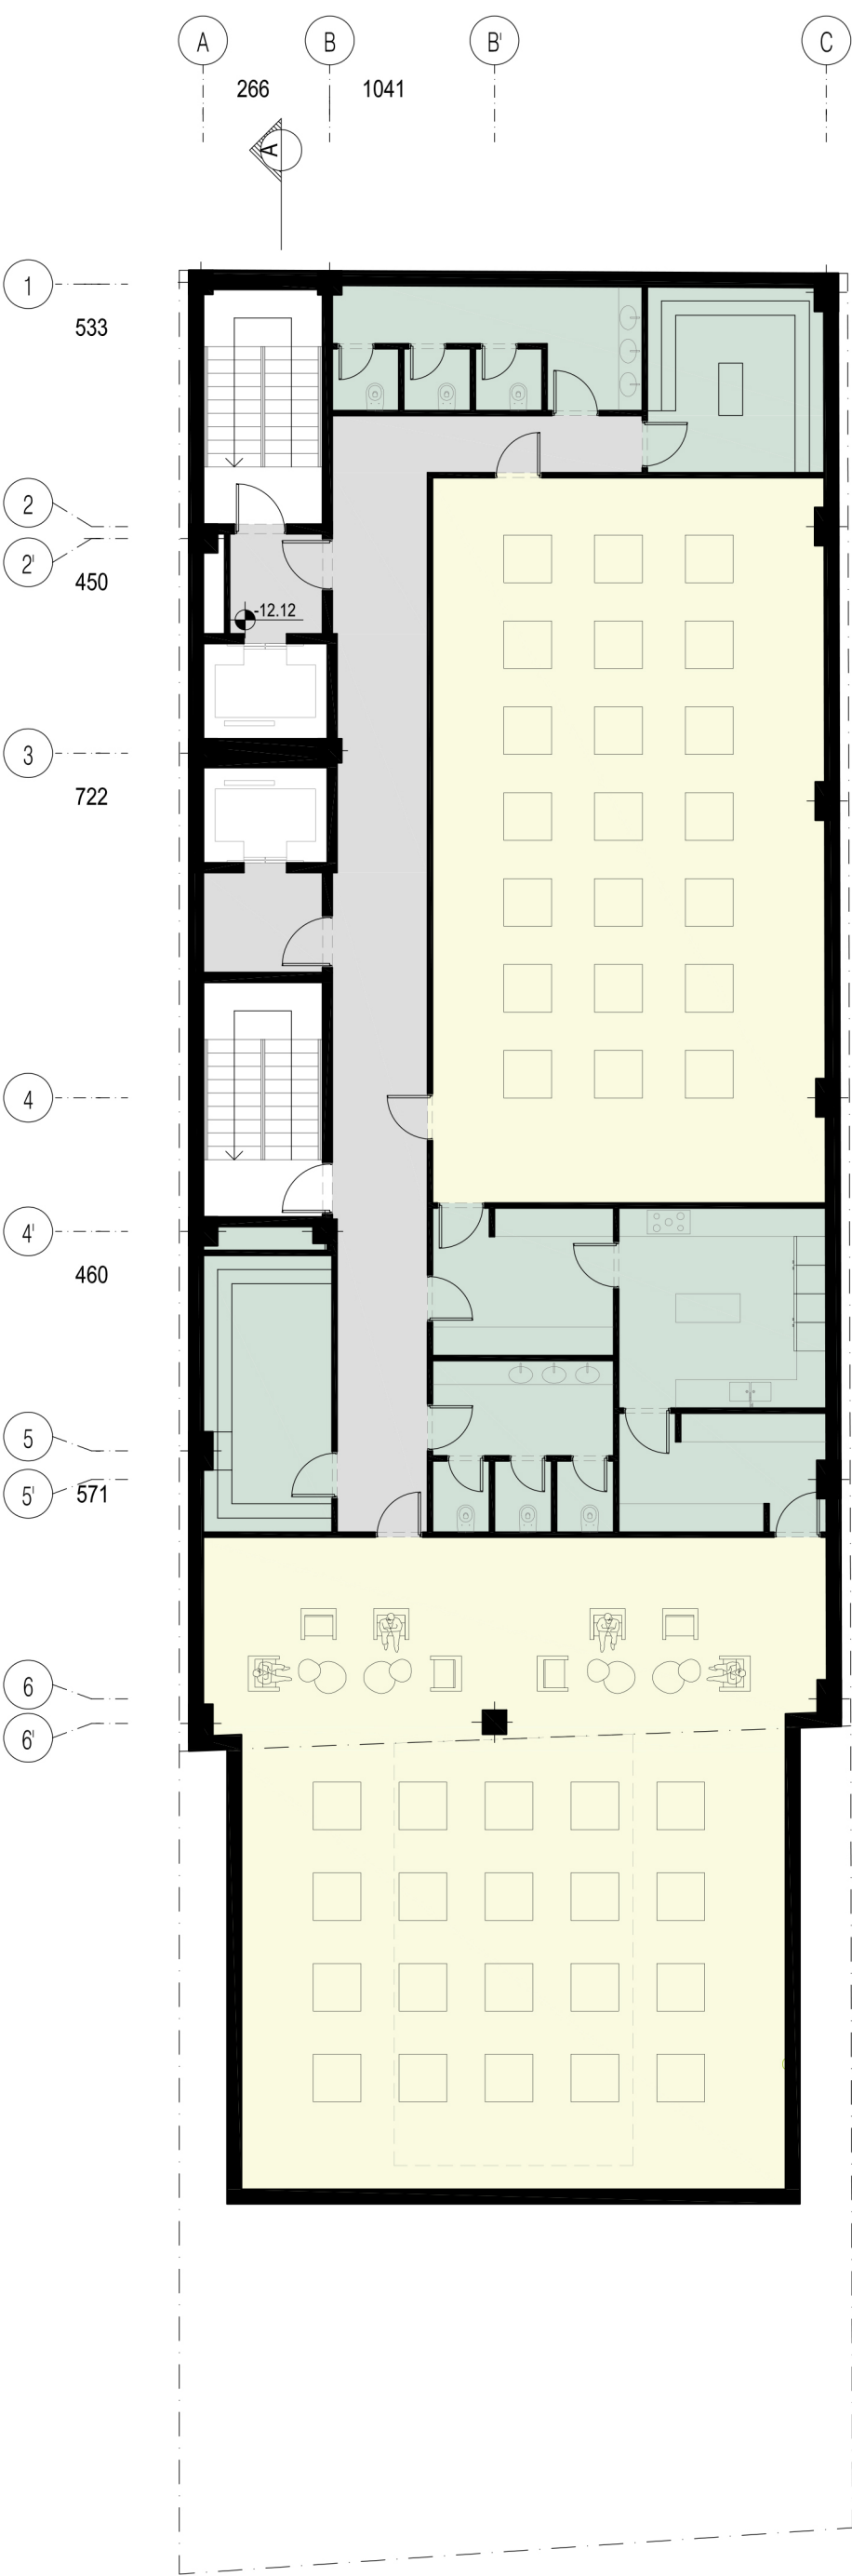


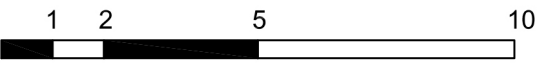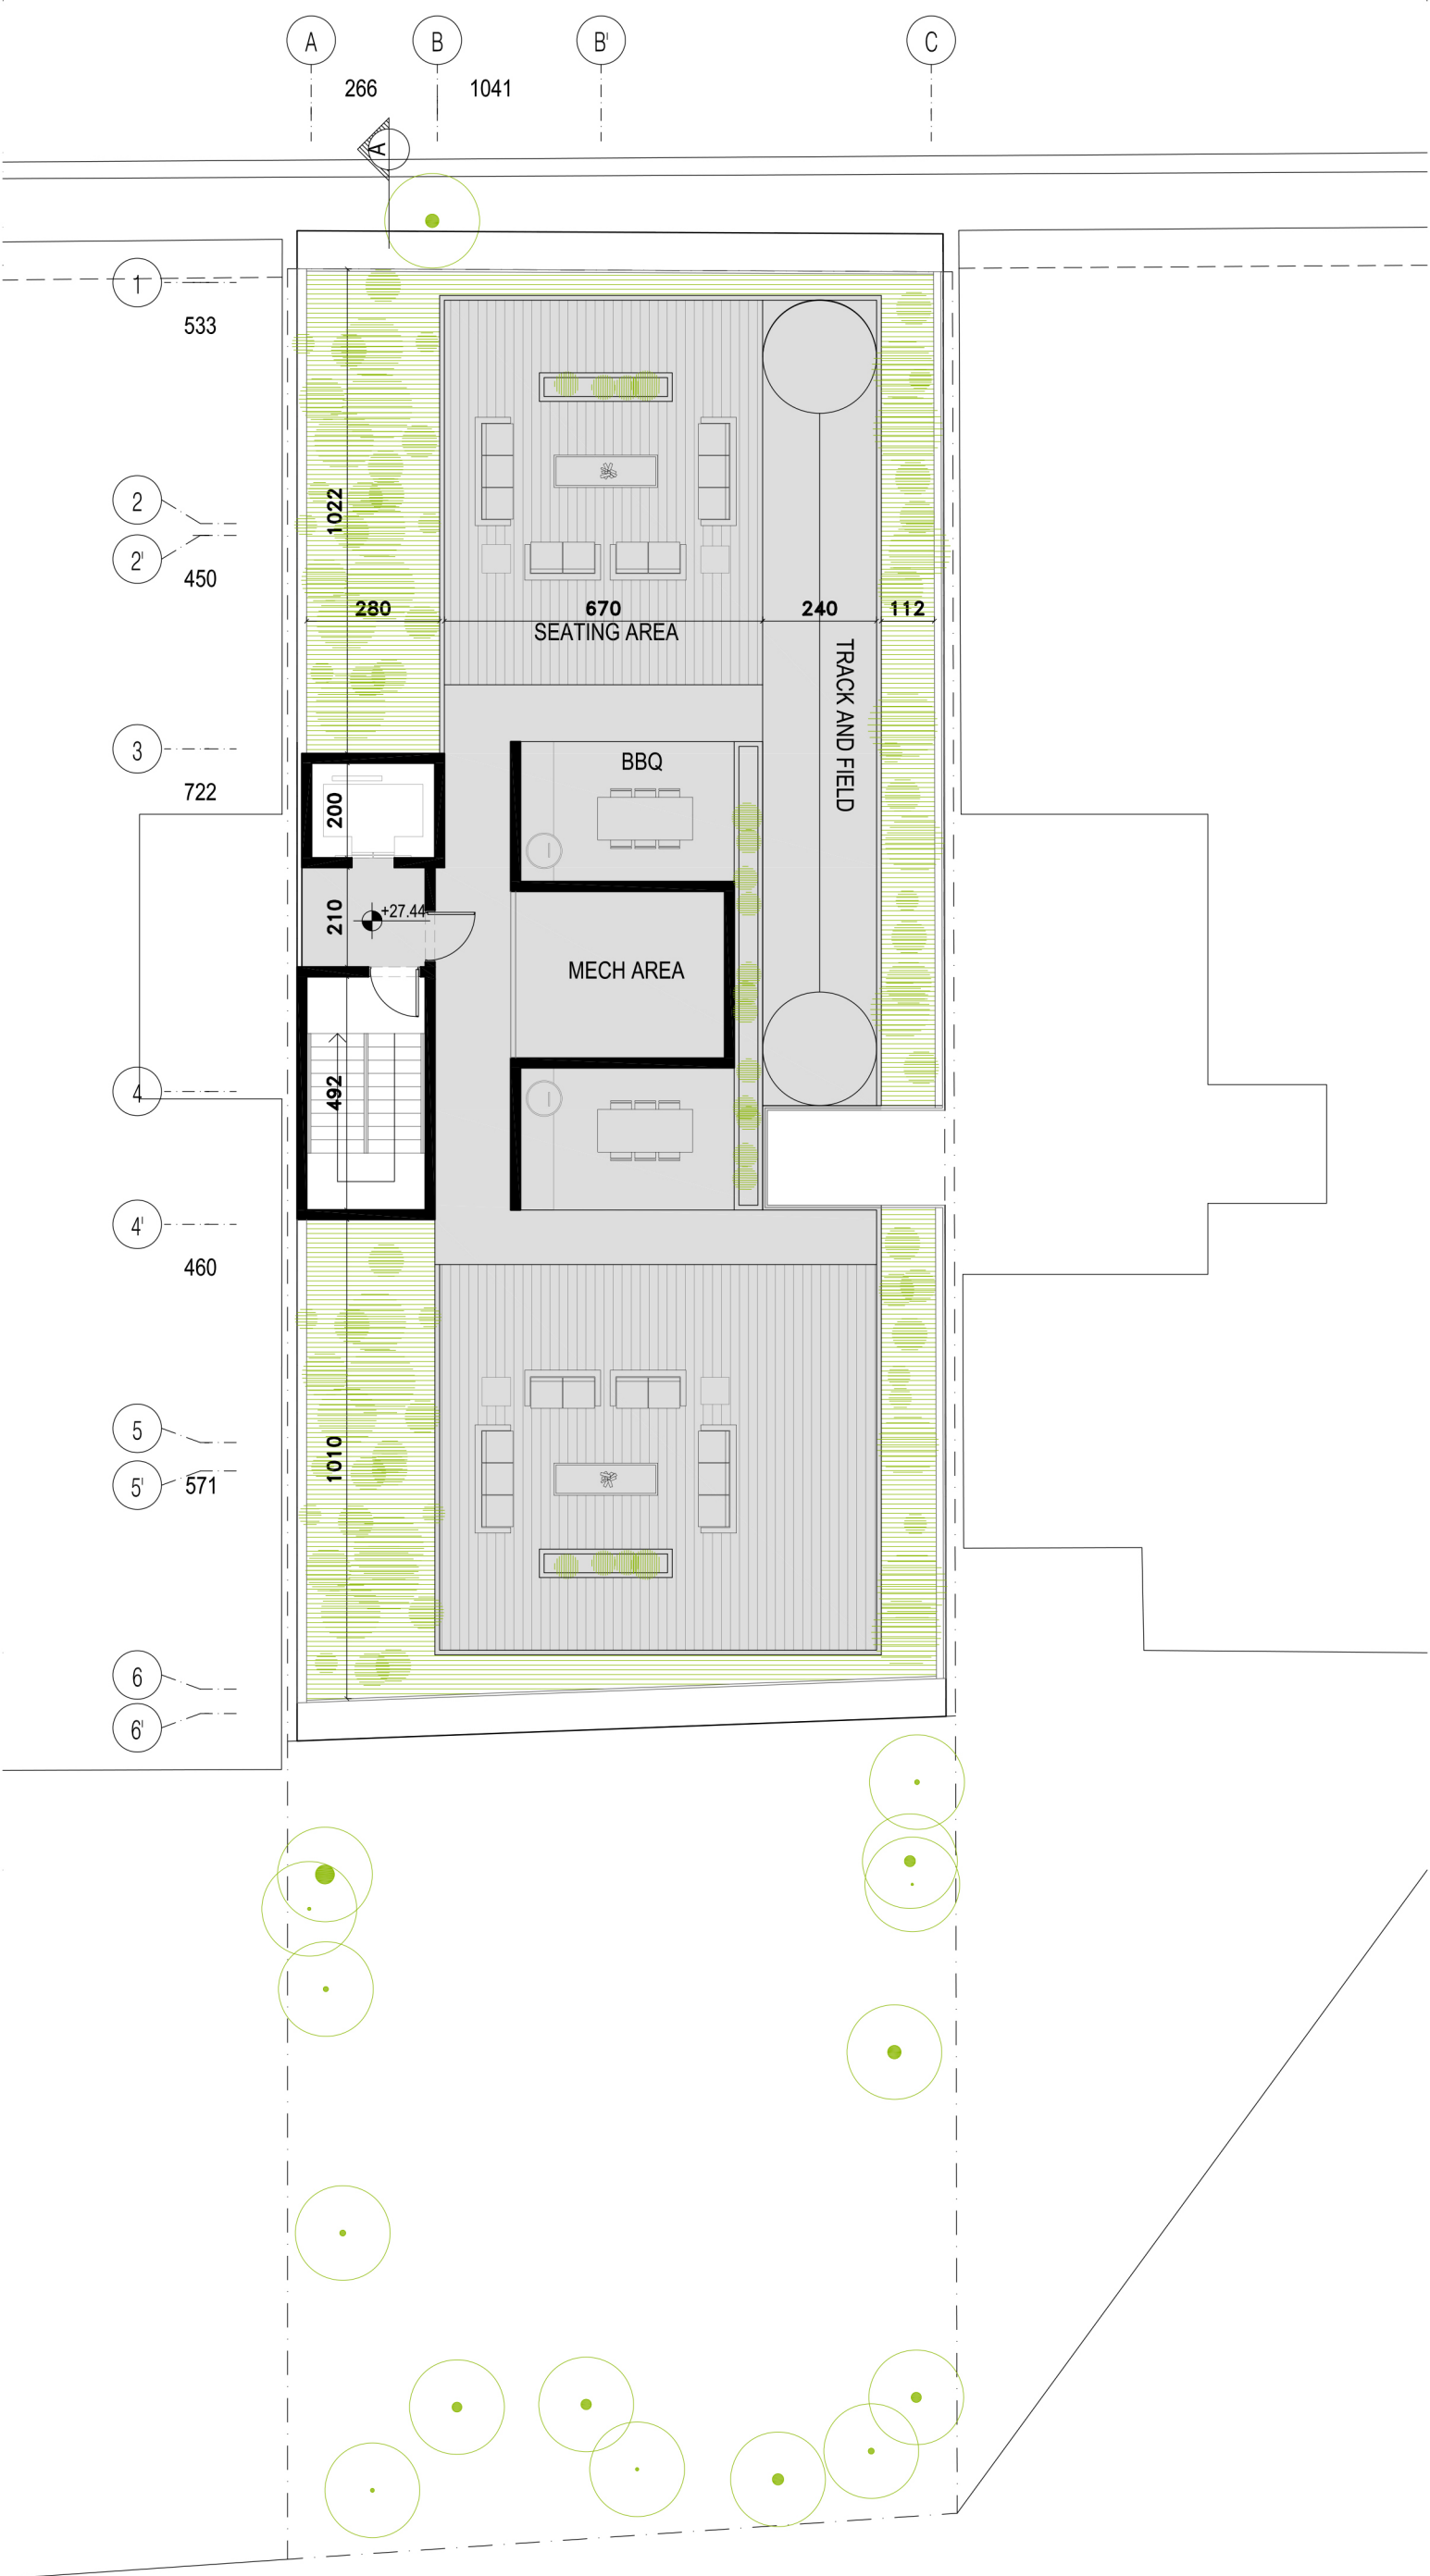

ROOF FLOOR PLAN

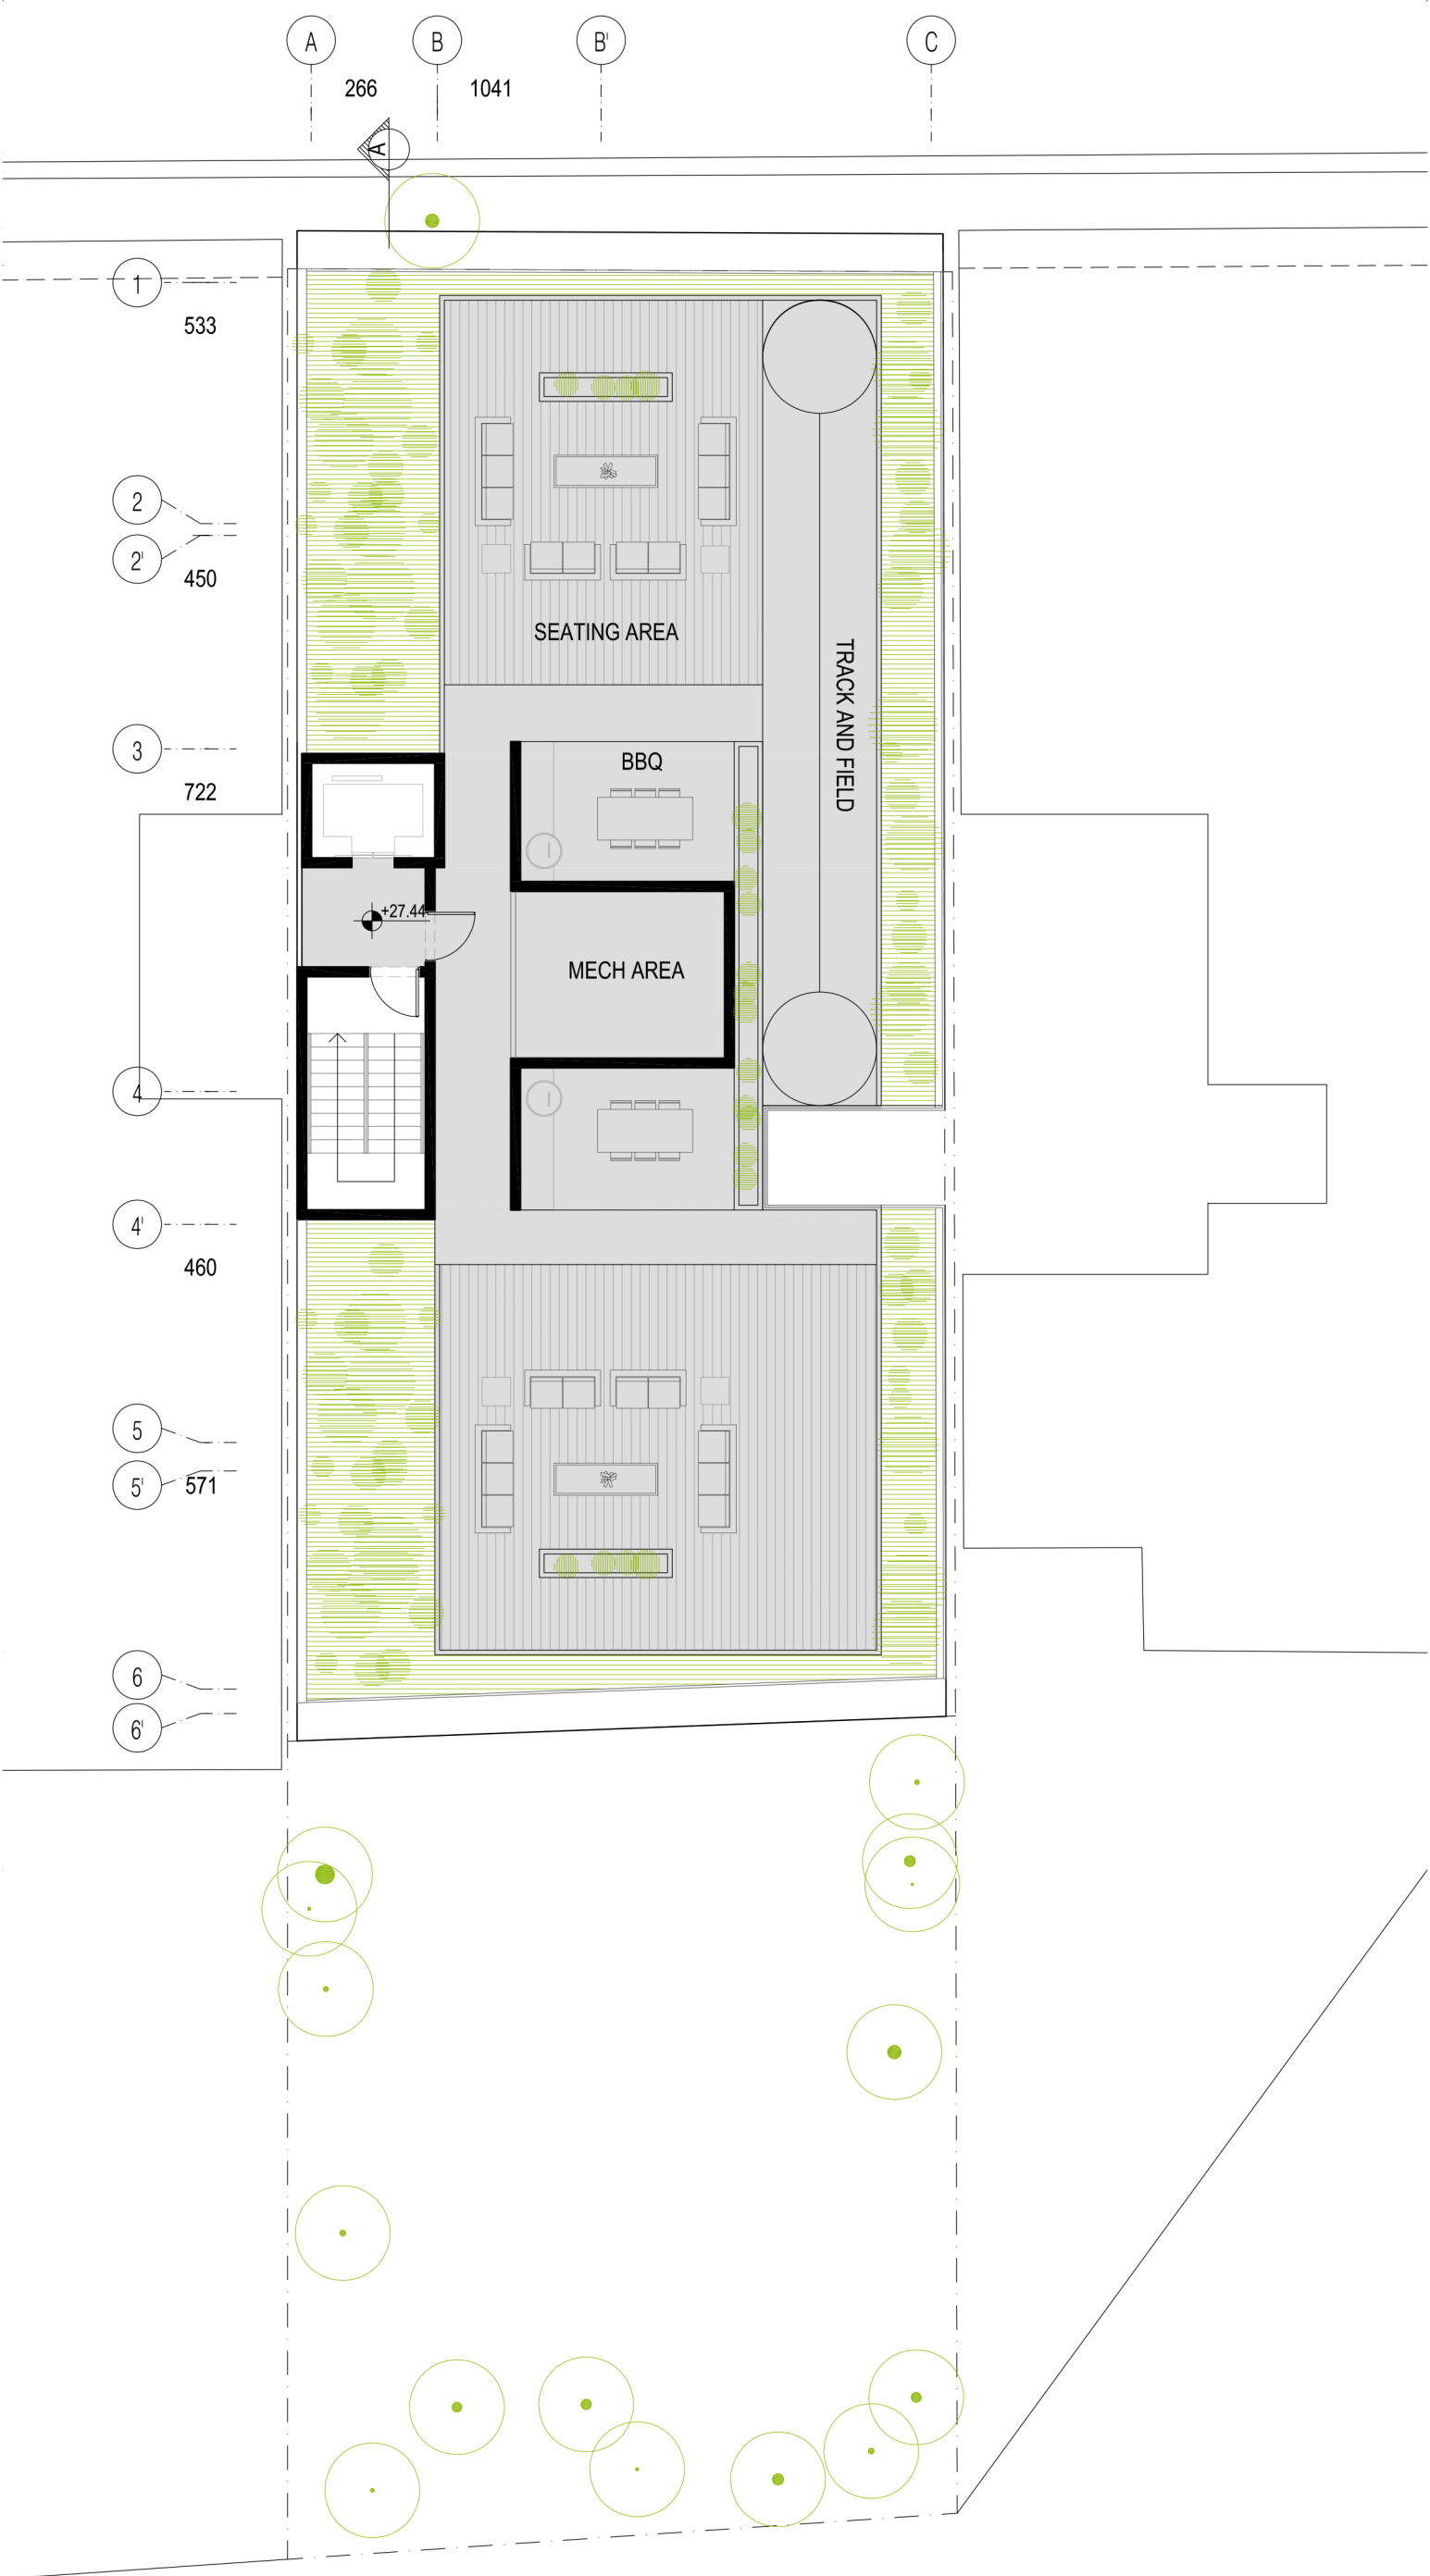

1 2 5 10
ROOF FLOOR PLAN

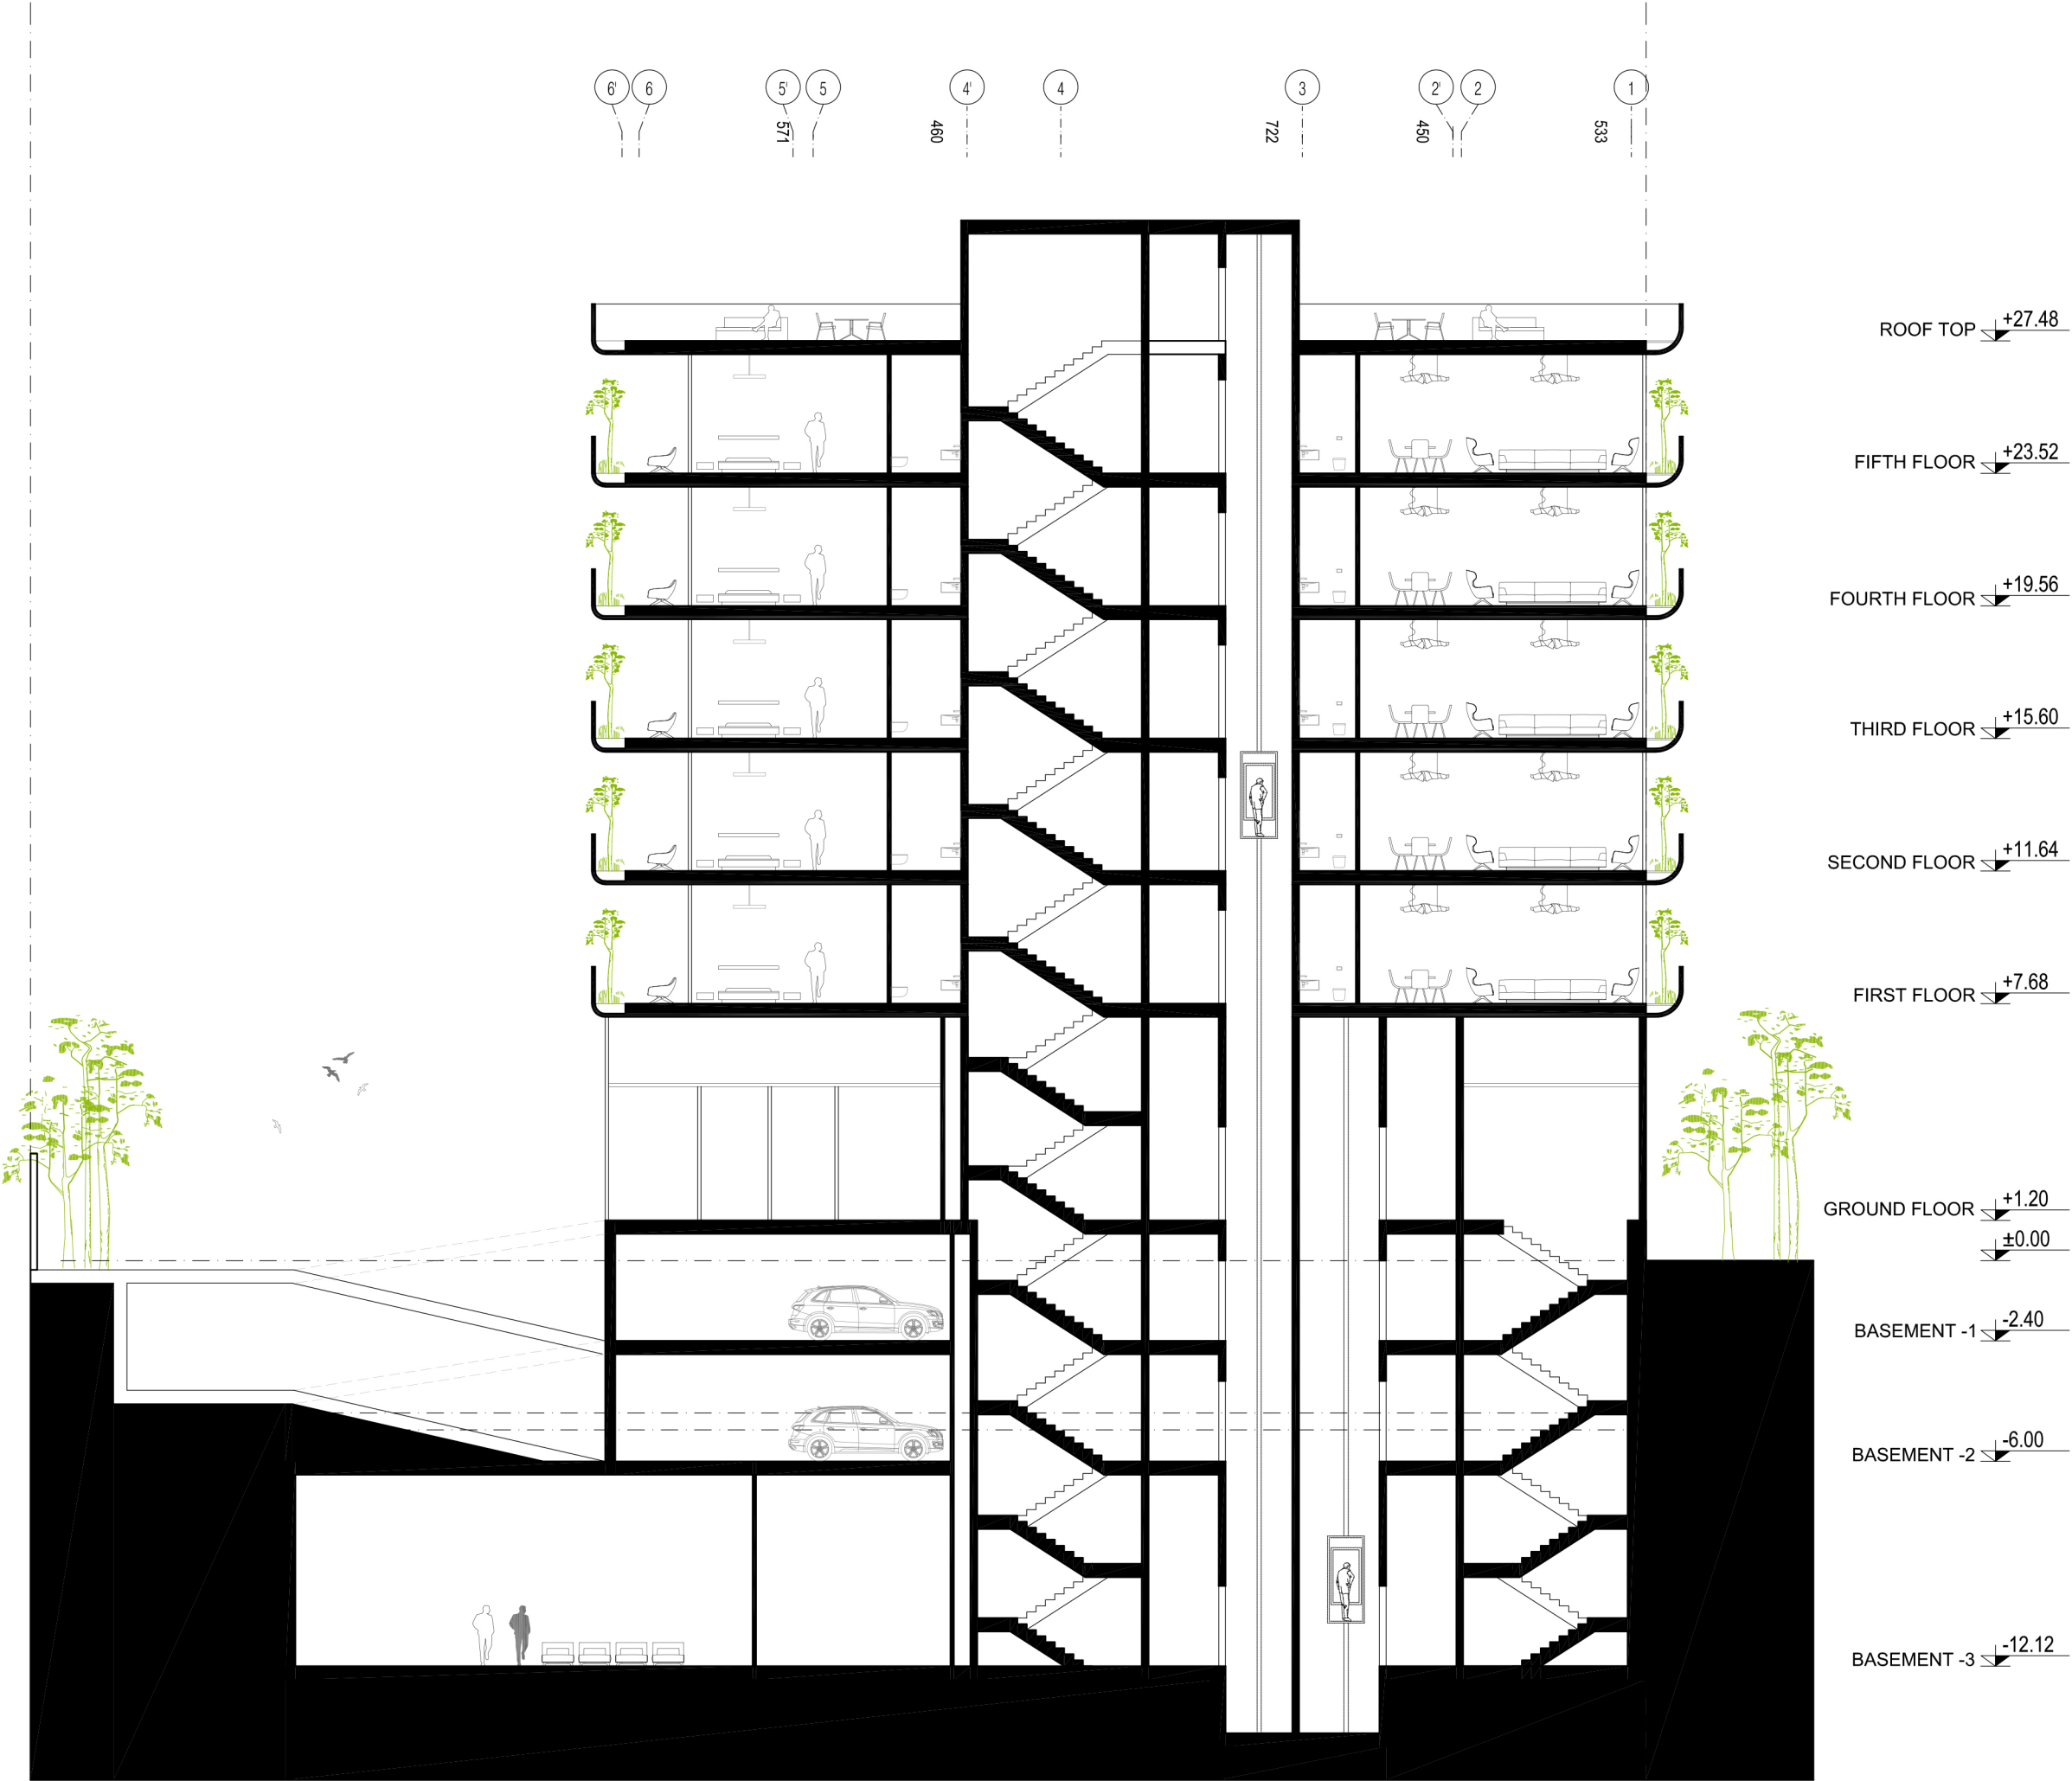

SECTION A-A