




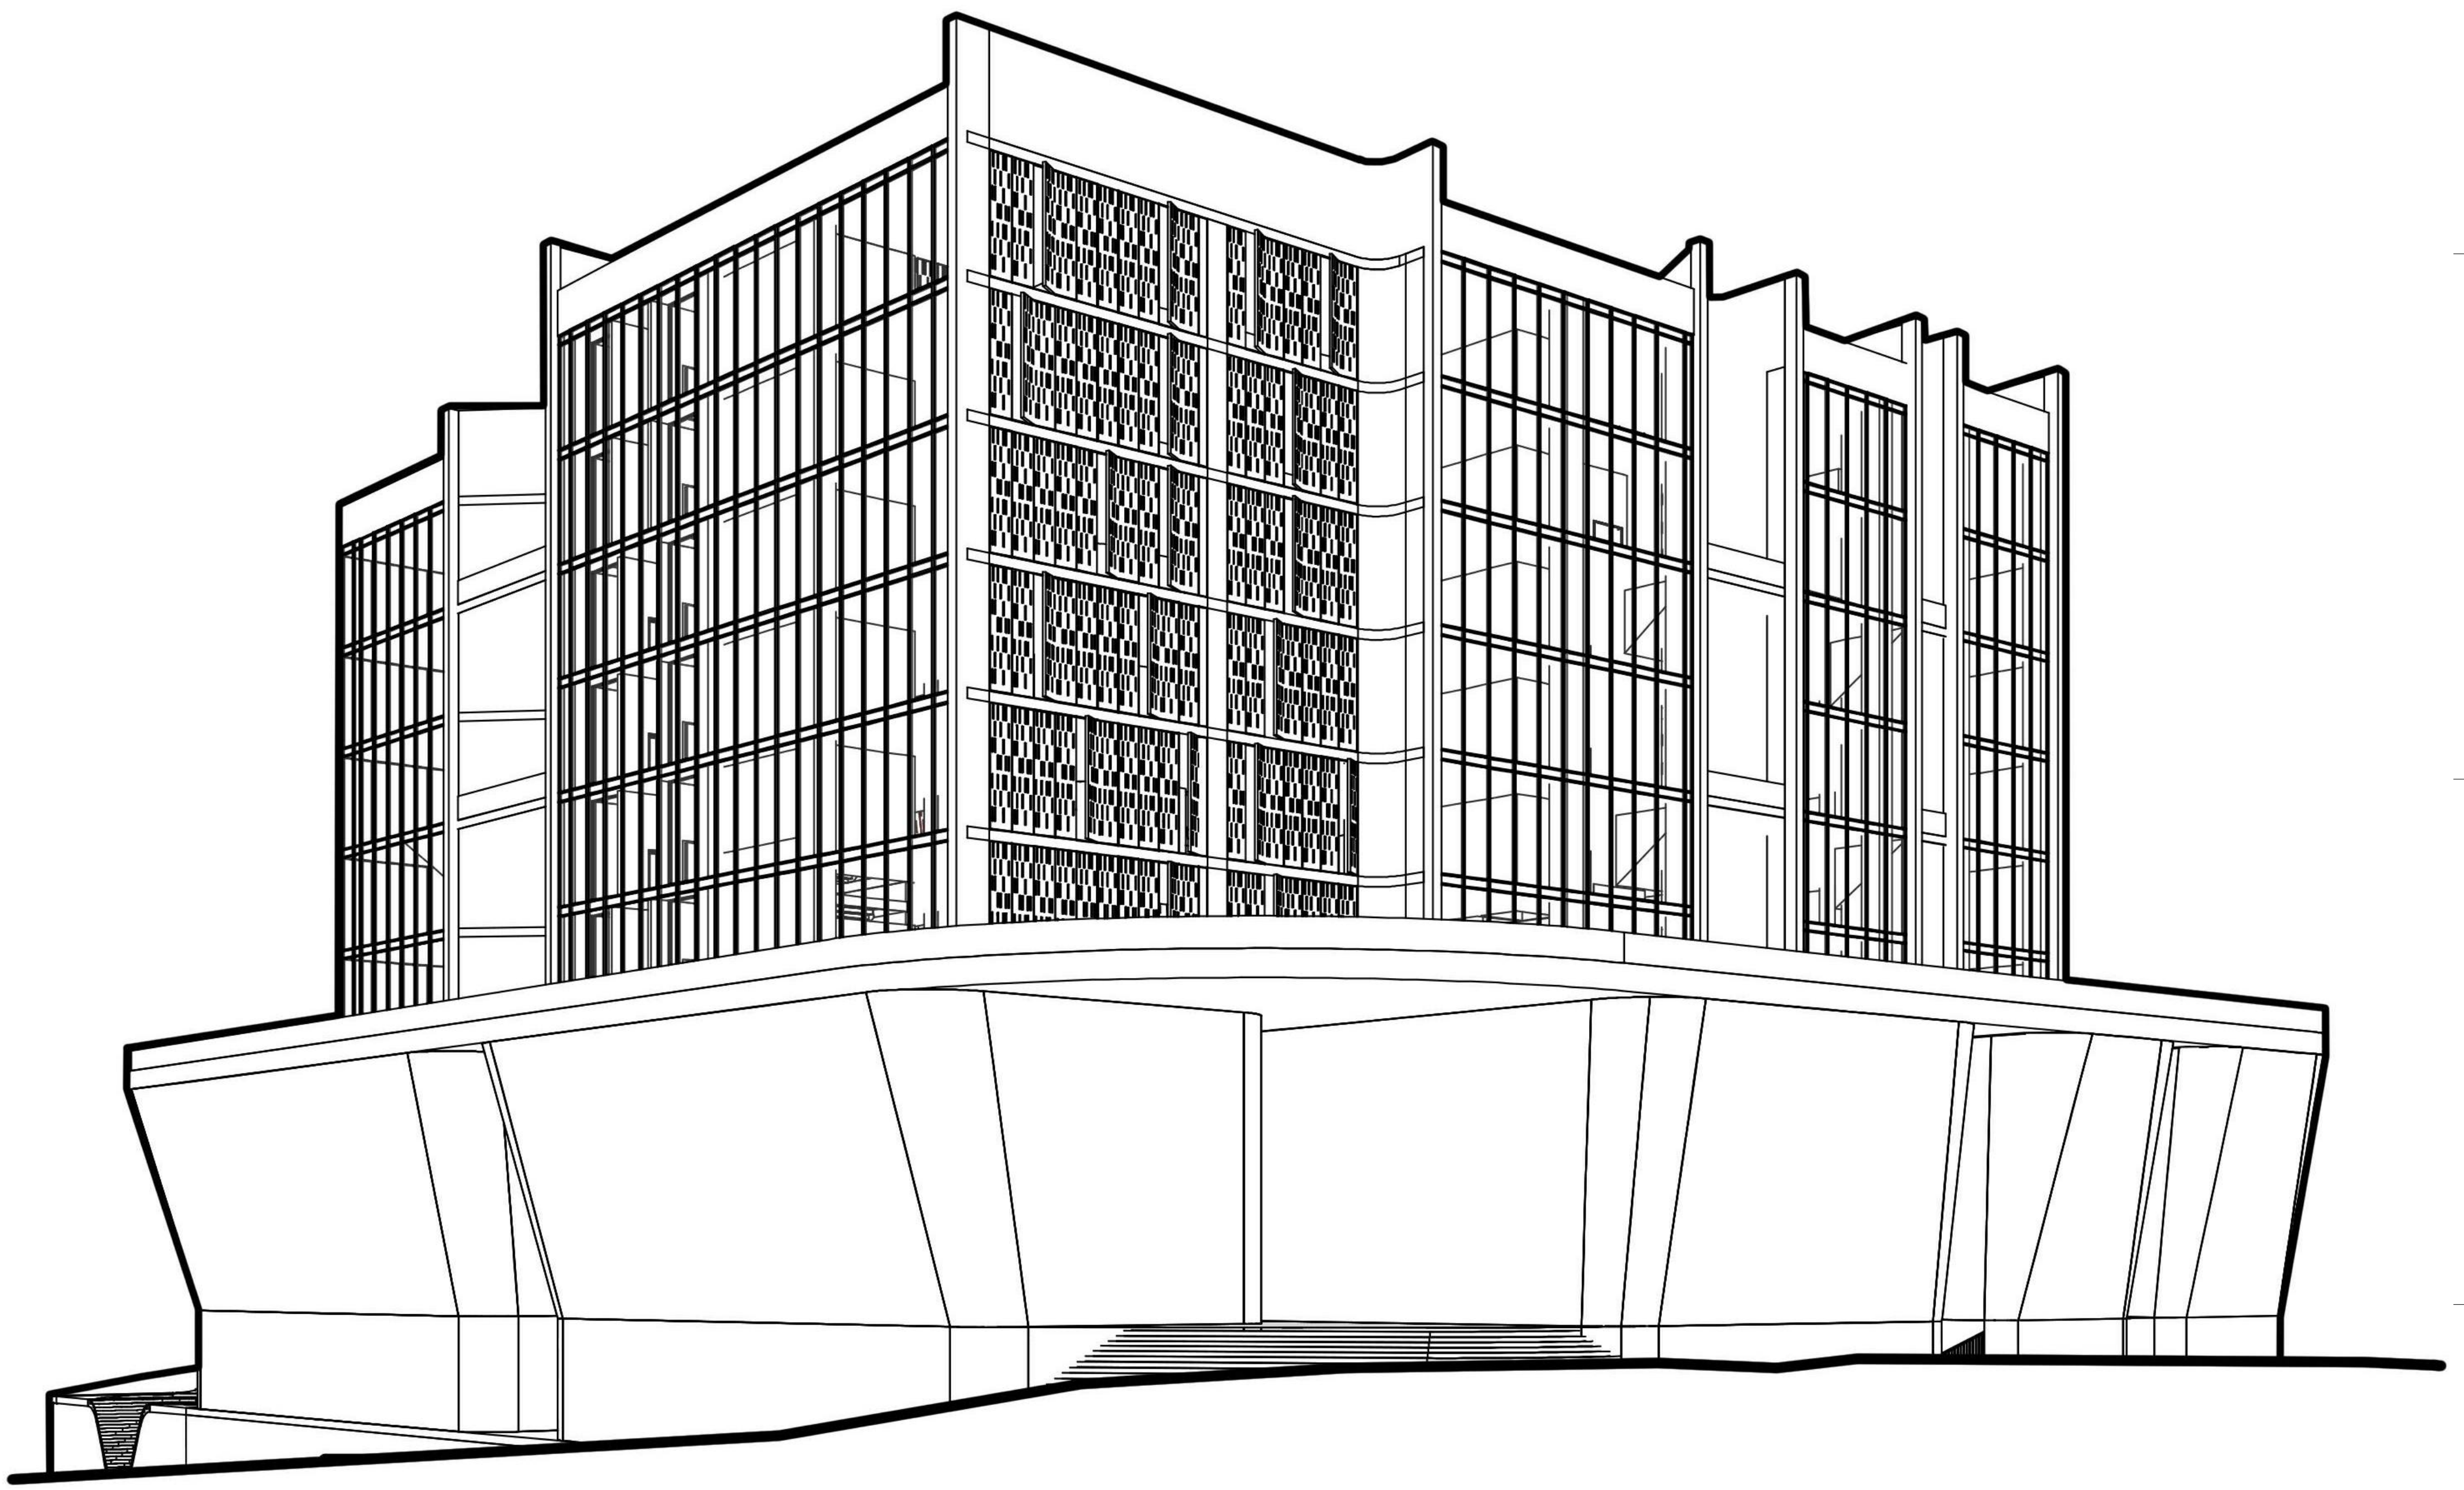

مسابقه محدود مادای اکباتان

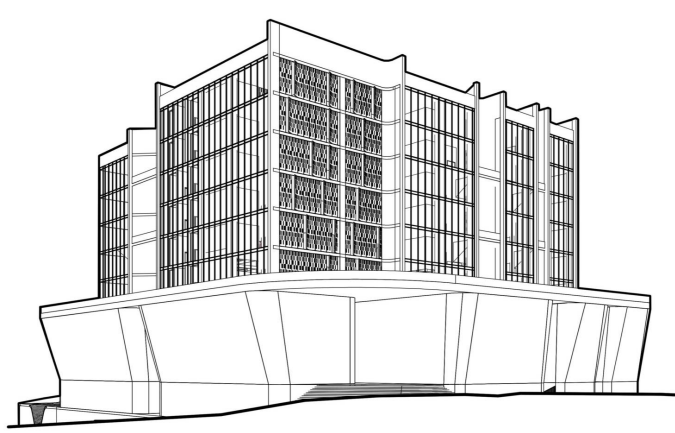

مسابقه محدود مادی اکباتان

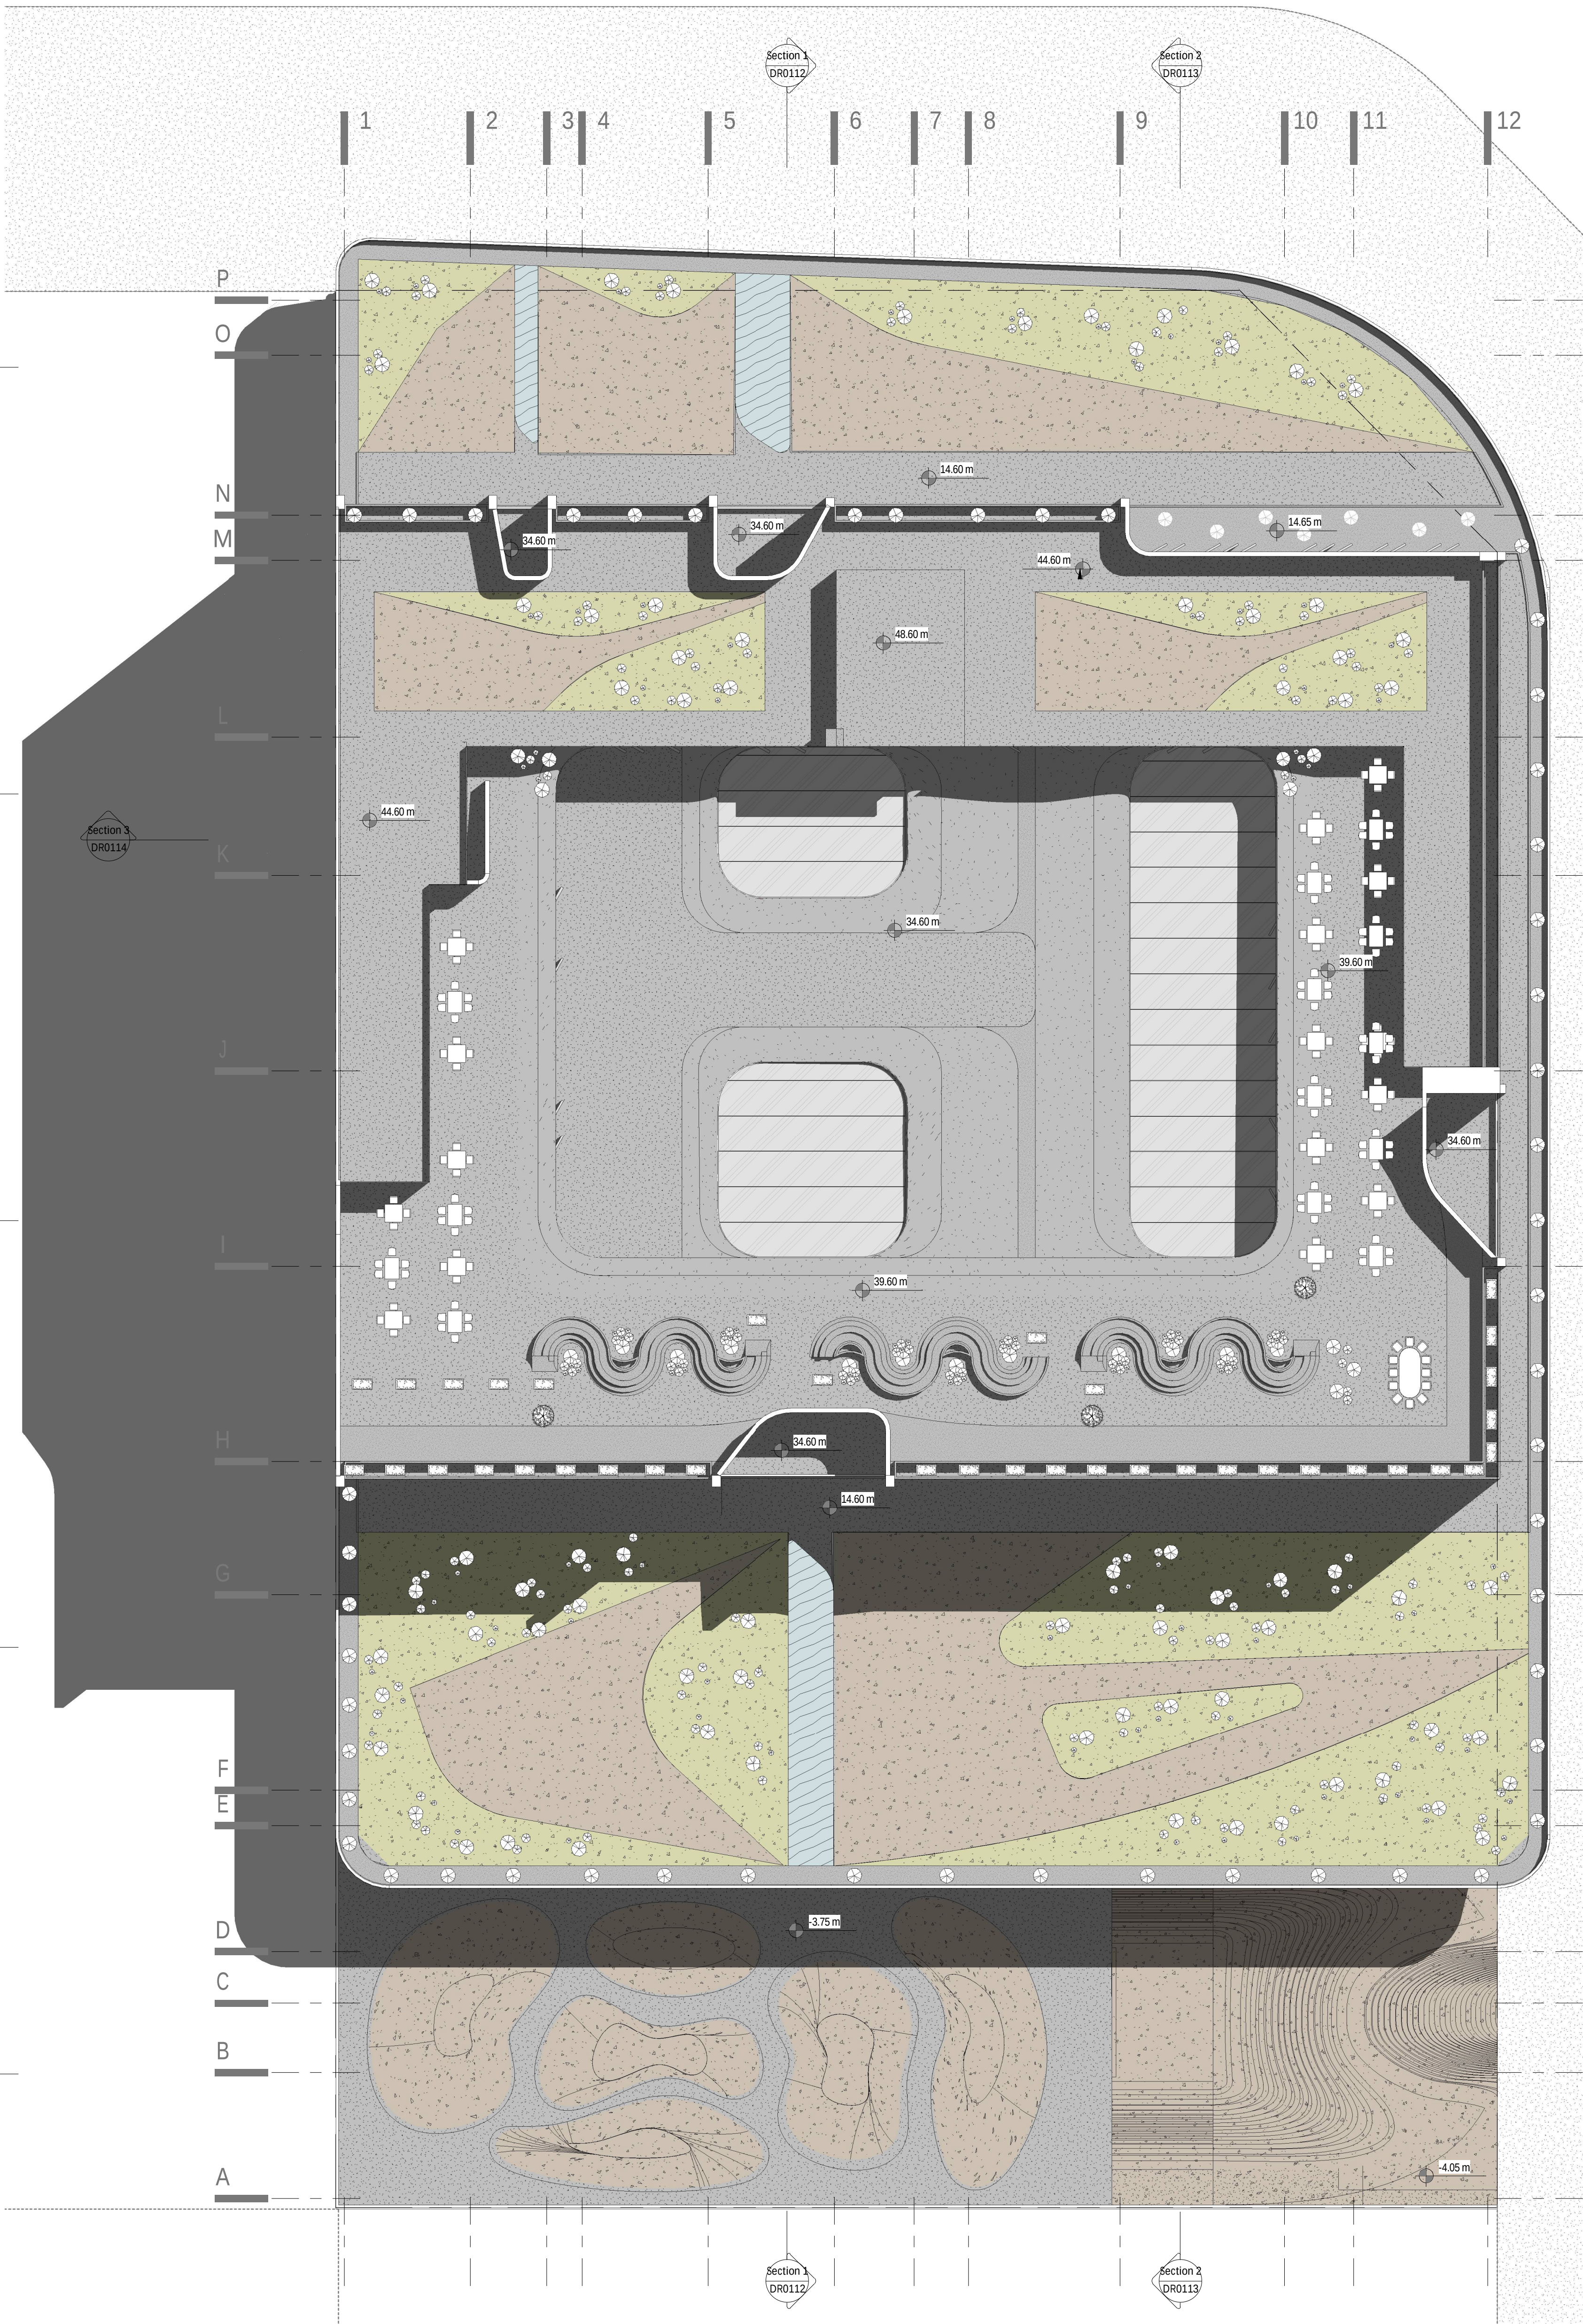

L.E.D ARCHITECTS
مهندسين مشاور منظر بوم نقش

Client:

کارفرما

Scale/ Paper: 1 : 200/ A1 Project No.: NNNAAA

Discipline: Architecture Sheet No.: DR0101

Date: Issue Date Unit: Metric

Rev.	Date	Designed	Drawned	Checked	Approved (Sign)
------	------	----------	---------	---------	-----------------

01	1404/03/04	LED Arch.	LED Arch.	LED Arch.	Sh Mirzaean
Description: Issue For Approval					

02	Description:				
----	--------------	--	--	--	--

03	Description:				
----	--------------	--	--	--	--

04	Description:				
----	--------------	--	--	--	--


Document Title:

سایت پلان

Document No.:

NNNAAA LED- A- DR0101- 14040304

1 | Site
1 : 200
Ref: DR0112

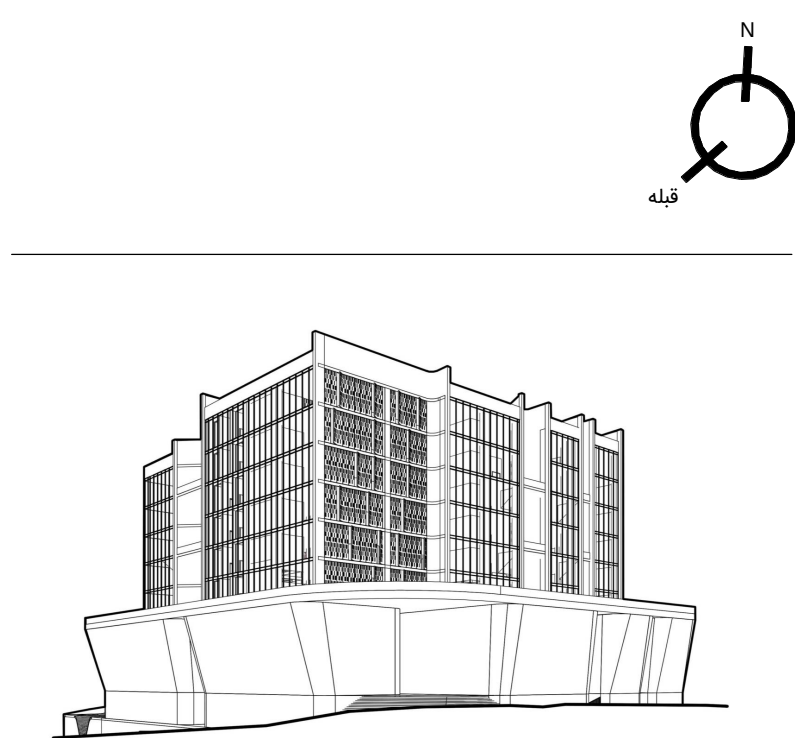

مسابقه محدود مادی اکباتان



L.E.D ARCHITECTS
مهندسین مشاور منظر بوم نقش

Client:

کارفرما

Scale/ Paper: 1 : 200/ A1 Project No. NNNAAA

Discipline: Architecture Sheet No.: DR0102

Date: Issue Date Unit: Metric

Rev. Date Designed Drawned Checked Approved (Sign)

01 1404/03/04 LED Arch. LED Arch. LED Arch. Sh Mirzaean

Description: Issue For Approval

02 Description:

03 Description:


04 Description:

Document Title:

پلان پارکینگ منفی پنج

Document No.:

NNNAAA LED- A- DR0102- 14040304

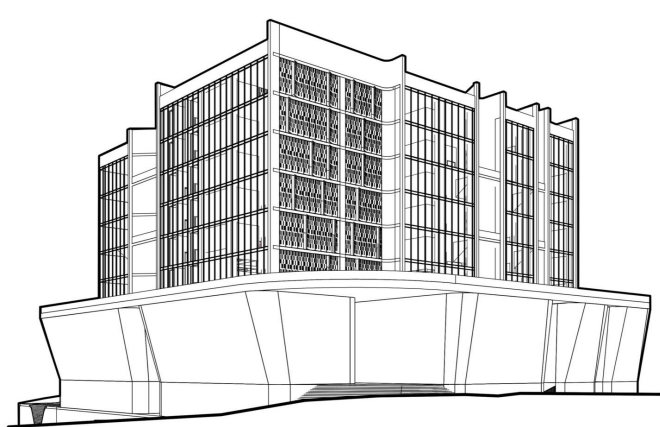

مسابقه محدود مادی اکباتان



L.E.D ARCHITECTS
مهندسين مشاور منظر بوم نقش

Client:

کارفرما

Scale/ Paper: 1 : 200/ A1 Project No. NNNAAA

Discipline: Architecture Sheet No.: DR0103

Date: Issue Date Unit: Metric



Rev.	Date	Designed	Drawned	Checked	Approved (Sign)
01	1404/03/04	LED Arch.	LED Arch.	LED Arch.	Sh Mirzaean
Description: Issue For Approval					
02		Description:			
03		Description:			
04		Description:			

Document Title:

پلان پارکینگ منفی چهار

Document No.:

NNNAAA LED- A- DR0103- 14040304

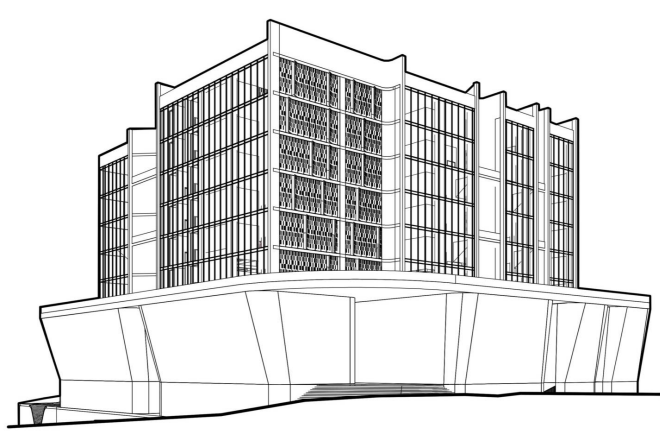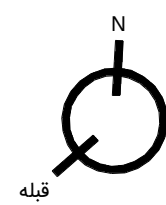

مسابقه محدود مادی اکباتان



L.E.D ARCHITECTS
مهندسین مشاور منظر بوم نقش

Client:

کارفرما

Scale/ Paper: 1 : 200/ A1 Project No. NNNAAA

Discipline: Architecture Sheet No.: DR0104

Date: Issue Date Unit: Metric

Rev.	Date	Designed	Drawned	Checked	Approved (Sign)
------	------	----------	---------	---------	-----------------

01	1404/03/04	LED Arch.	LED Arch.	LED Arch.	Sh Mirzaean
----	------------	-----------	-----------	-----------	-------------

Description: Issue For Approval

02	Description:				
----	--------------	--	--	--	--

03	Description:				
----	--------------	--	--	--	--


04	Description:				
----	--------------	--	--	--	--

Document Title:

پلان پارکینگ منفی سه

Document No.:

NNNAAA LED- A- DR0104- 14040304

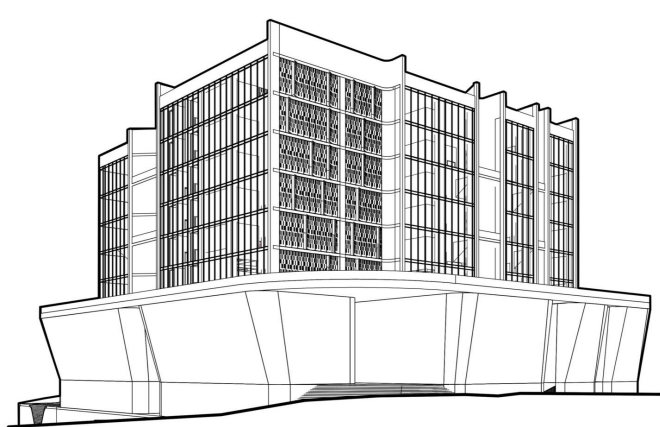

مسابقه محدود مادی اکباتان



L.E.D ARCHITECTS
مهندسین مشاور منظر بوم نقش

Client:

کارفرما

Scale/ Paper: 1 : 200/ A1 Project No. NNNAAA

Discipline: Architecture Sheet No.: DR0105

Date: Issue Date Unit: Metric

Rev.	Date	Designed	Drawned	Checked	Approved (Sign)
------	------	----------	---------	---------	-----------------

01	1404/03/04	LED Arch.	LED Arch.	LED Arch.	Sh Mirzaean
----	------------	-----------	-----------	-----------	-------------

Description: Issue For Approval

02	Description:				
----	--------------	--	--	--	--

03	Description:				
----	--------------	--	--	--	--


04	Description:				
----	--------------	--	--	--	--

Document Title:

پلان پارکینگ منفی دو

Document No.:

NNNAAA LED- A- DR0105- 14040304

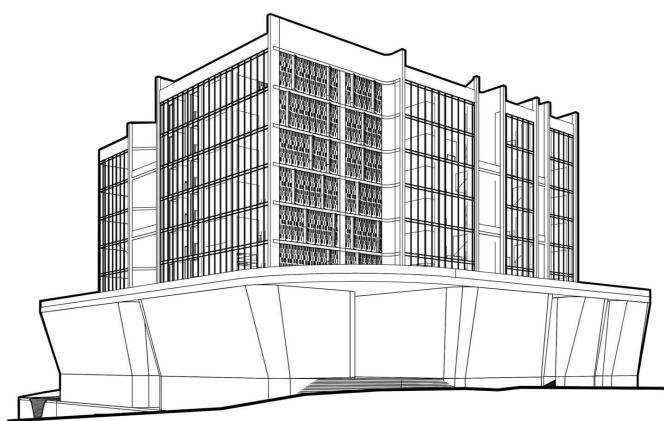

مسابقه محدود مادی اکباتان



L.E.D ARCHITECTS
مهندسين مشاور منظر بوم نقش

Client:

کارفرما

Scale/ Paper:

1 : 200/ A1 Project No.: NNNAAA

Discipline:

Architecture Sheet No.: DR0106

Date:

Issue Date Unit: Metric


Rev.	Date	Designed	Drawned	Checked	Approved (Sign)
01	1404/03/04	LED Arch.	LED Arch.	LED Arch.	Sh Mirzaean
Description: Issue For Approval					
02					Description:
03					Description:
04					Description:

Document Title:

پلان منفی یک

Document No.:

NNNAAA LED- A- DR0106- 14040304

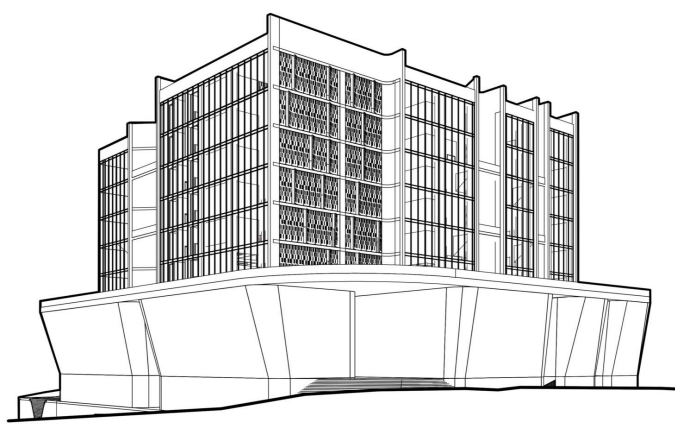

مسابقه محدود مادای اکباتان



L.E.D ARCHITECTS
مهندسين مشاور منظر بوم نقش

Client:

کارفرما

Scale/ Paper: 1 : 200/ A1 Project No.: NNNAAA

Discipline: Architecture Sheet No.: DR0107

Date: Issue Date Unit: Metric

Rev.	Date	Designed	Drawned	Checked	Approved (Sign)
01	1404/03/04	LED Arch.	LED Arch.	LED Arch.	Sh Mirzaean

Description: Issue For Approval

02 Description:

03 Description:

04 Description:


Document Title:

پلان همکف

Document No.:

NNNAAA LED- A- DR0107- 14040304

همکف
1 : 200
Ref: DR0112

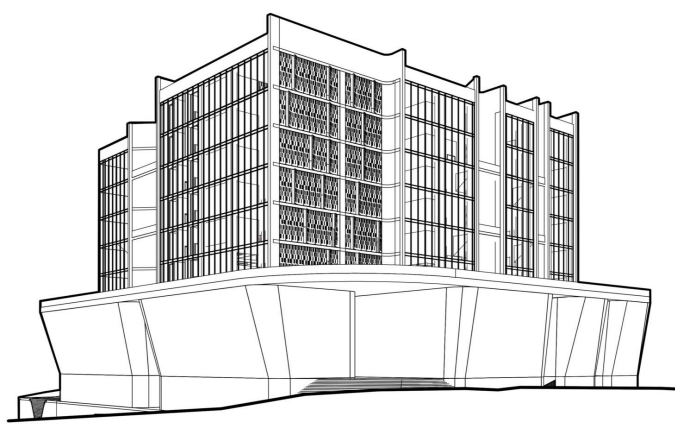

مسابقه محدود مادی اکباتان



L.E.D ARCHITECTS
مهندسين مشاور منظر بوم نقش

Client:

کارفرما

Scale/ Paper: 1 : 200/ A1 Project No. NNNAAA

Discipline: Architecture Sheet No.: DR0108

Date: Issue Date Unit: Metric

Rev.	Date	Designed	Drawned	Checked	Approved (Sign)
------	------	----------	---------	---------	-----------------

01	1404/03/04	LED Arch.	LED Arch.	LED Arch.	Sh Mirzaean
Description: Issue For Approval					

02	Description:				
----	--------------	--	--	--	--

03	Description:				
----	--------------	--	--	--	--




04	Description:				
----	--------------	--	--	--	--

Document Title:

پلان طبقه اول

Document No.:

NNNAAA LED- A- DR0108- 14040304

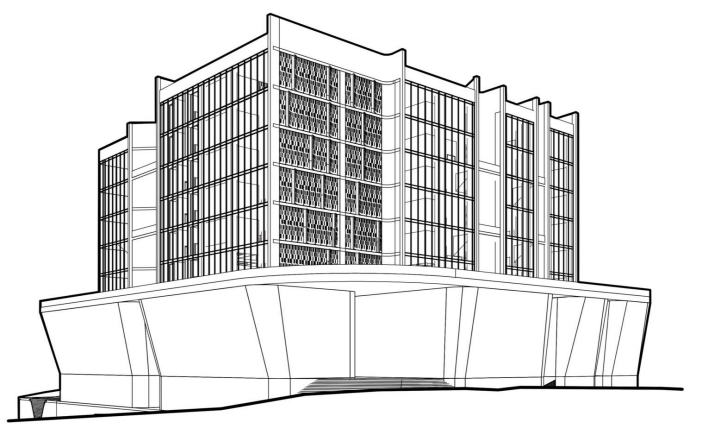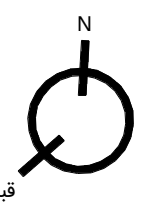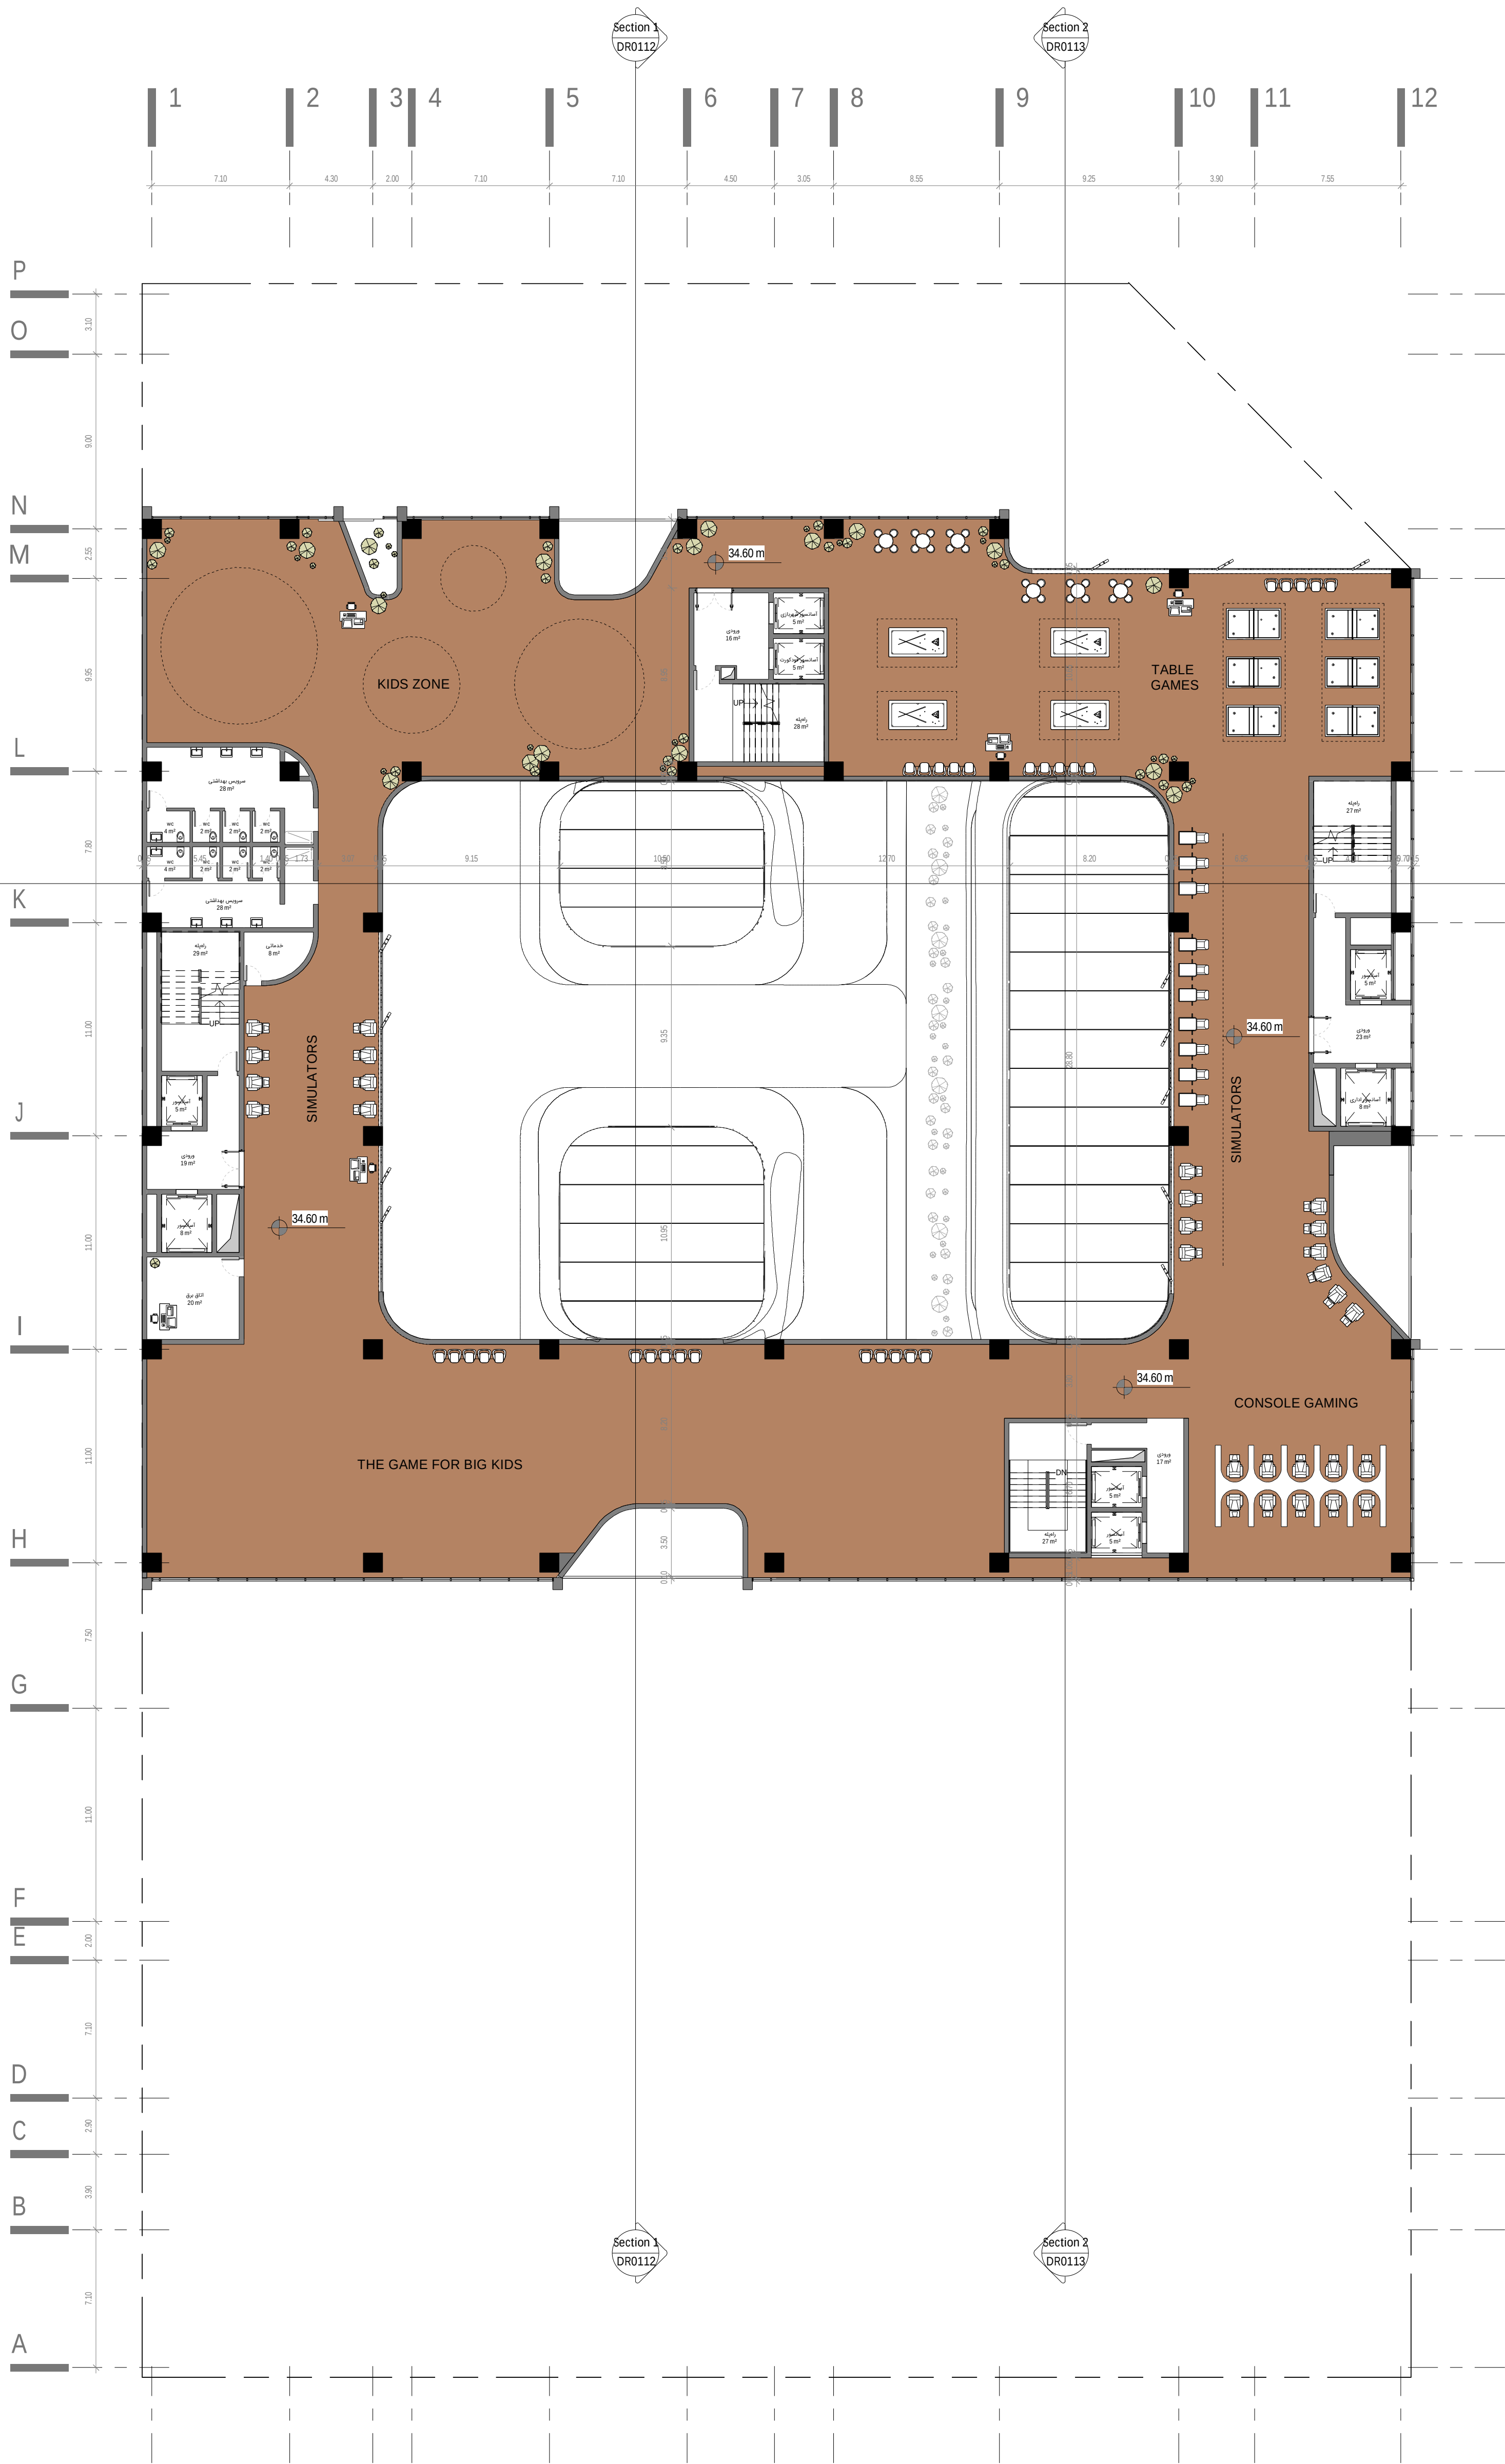

مسابقه محدود مادی اکباتان



L.E.D ARCHITECTS
مهندسین مشاور منظر بوم نقش

Client:

کارفرما

Scale/ Paper: 1 : 200/ A1 Project No. NNNAAA

Discipline: Architecture Sheet No.: DR0110

Date: Issue Date Unit: Metric

Rev.	Date	Designed	Drawn	Checked	Approved (Sign)
01	1404/03/04	LED Arch.	LED Arch.	LED Arch.	Sh Mirzaean

Description: Issue For Approval

02

Description:

03

Description:

04




Description:

Document Title:

پلان طبقه ششم

Document No.:

NNNAAA LED- A- DR0110- 14040304

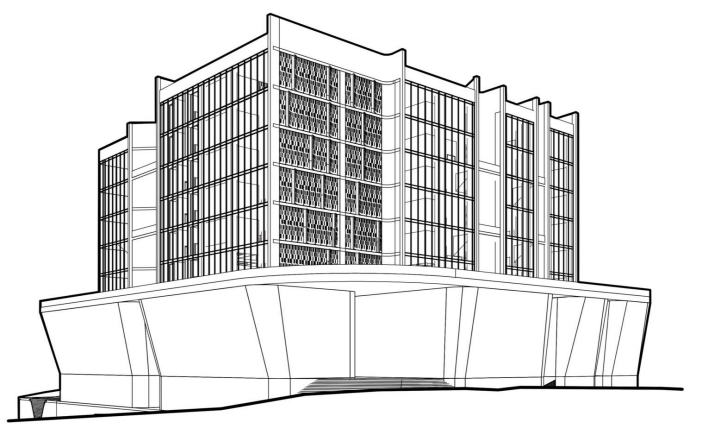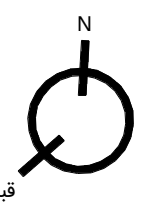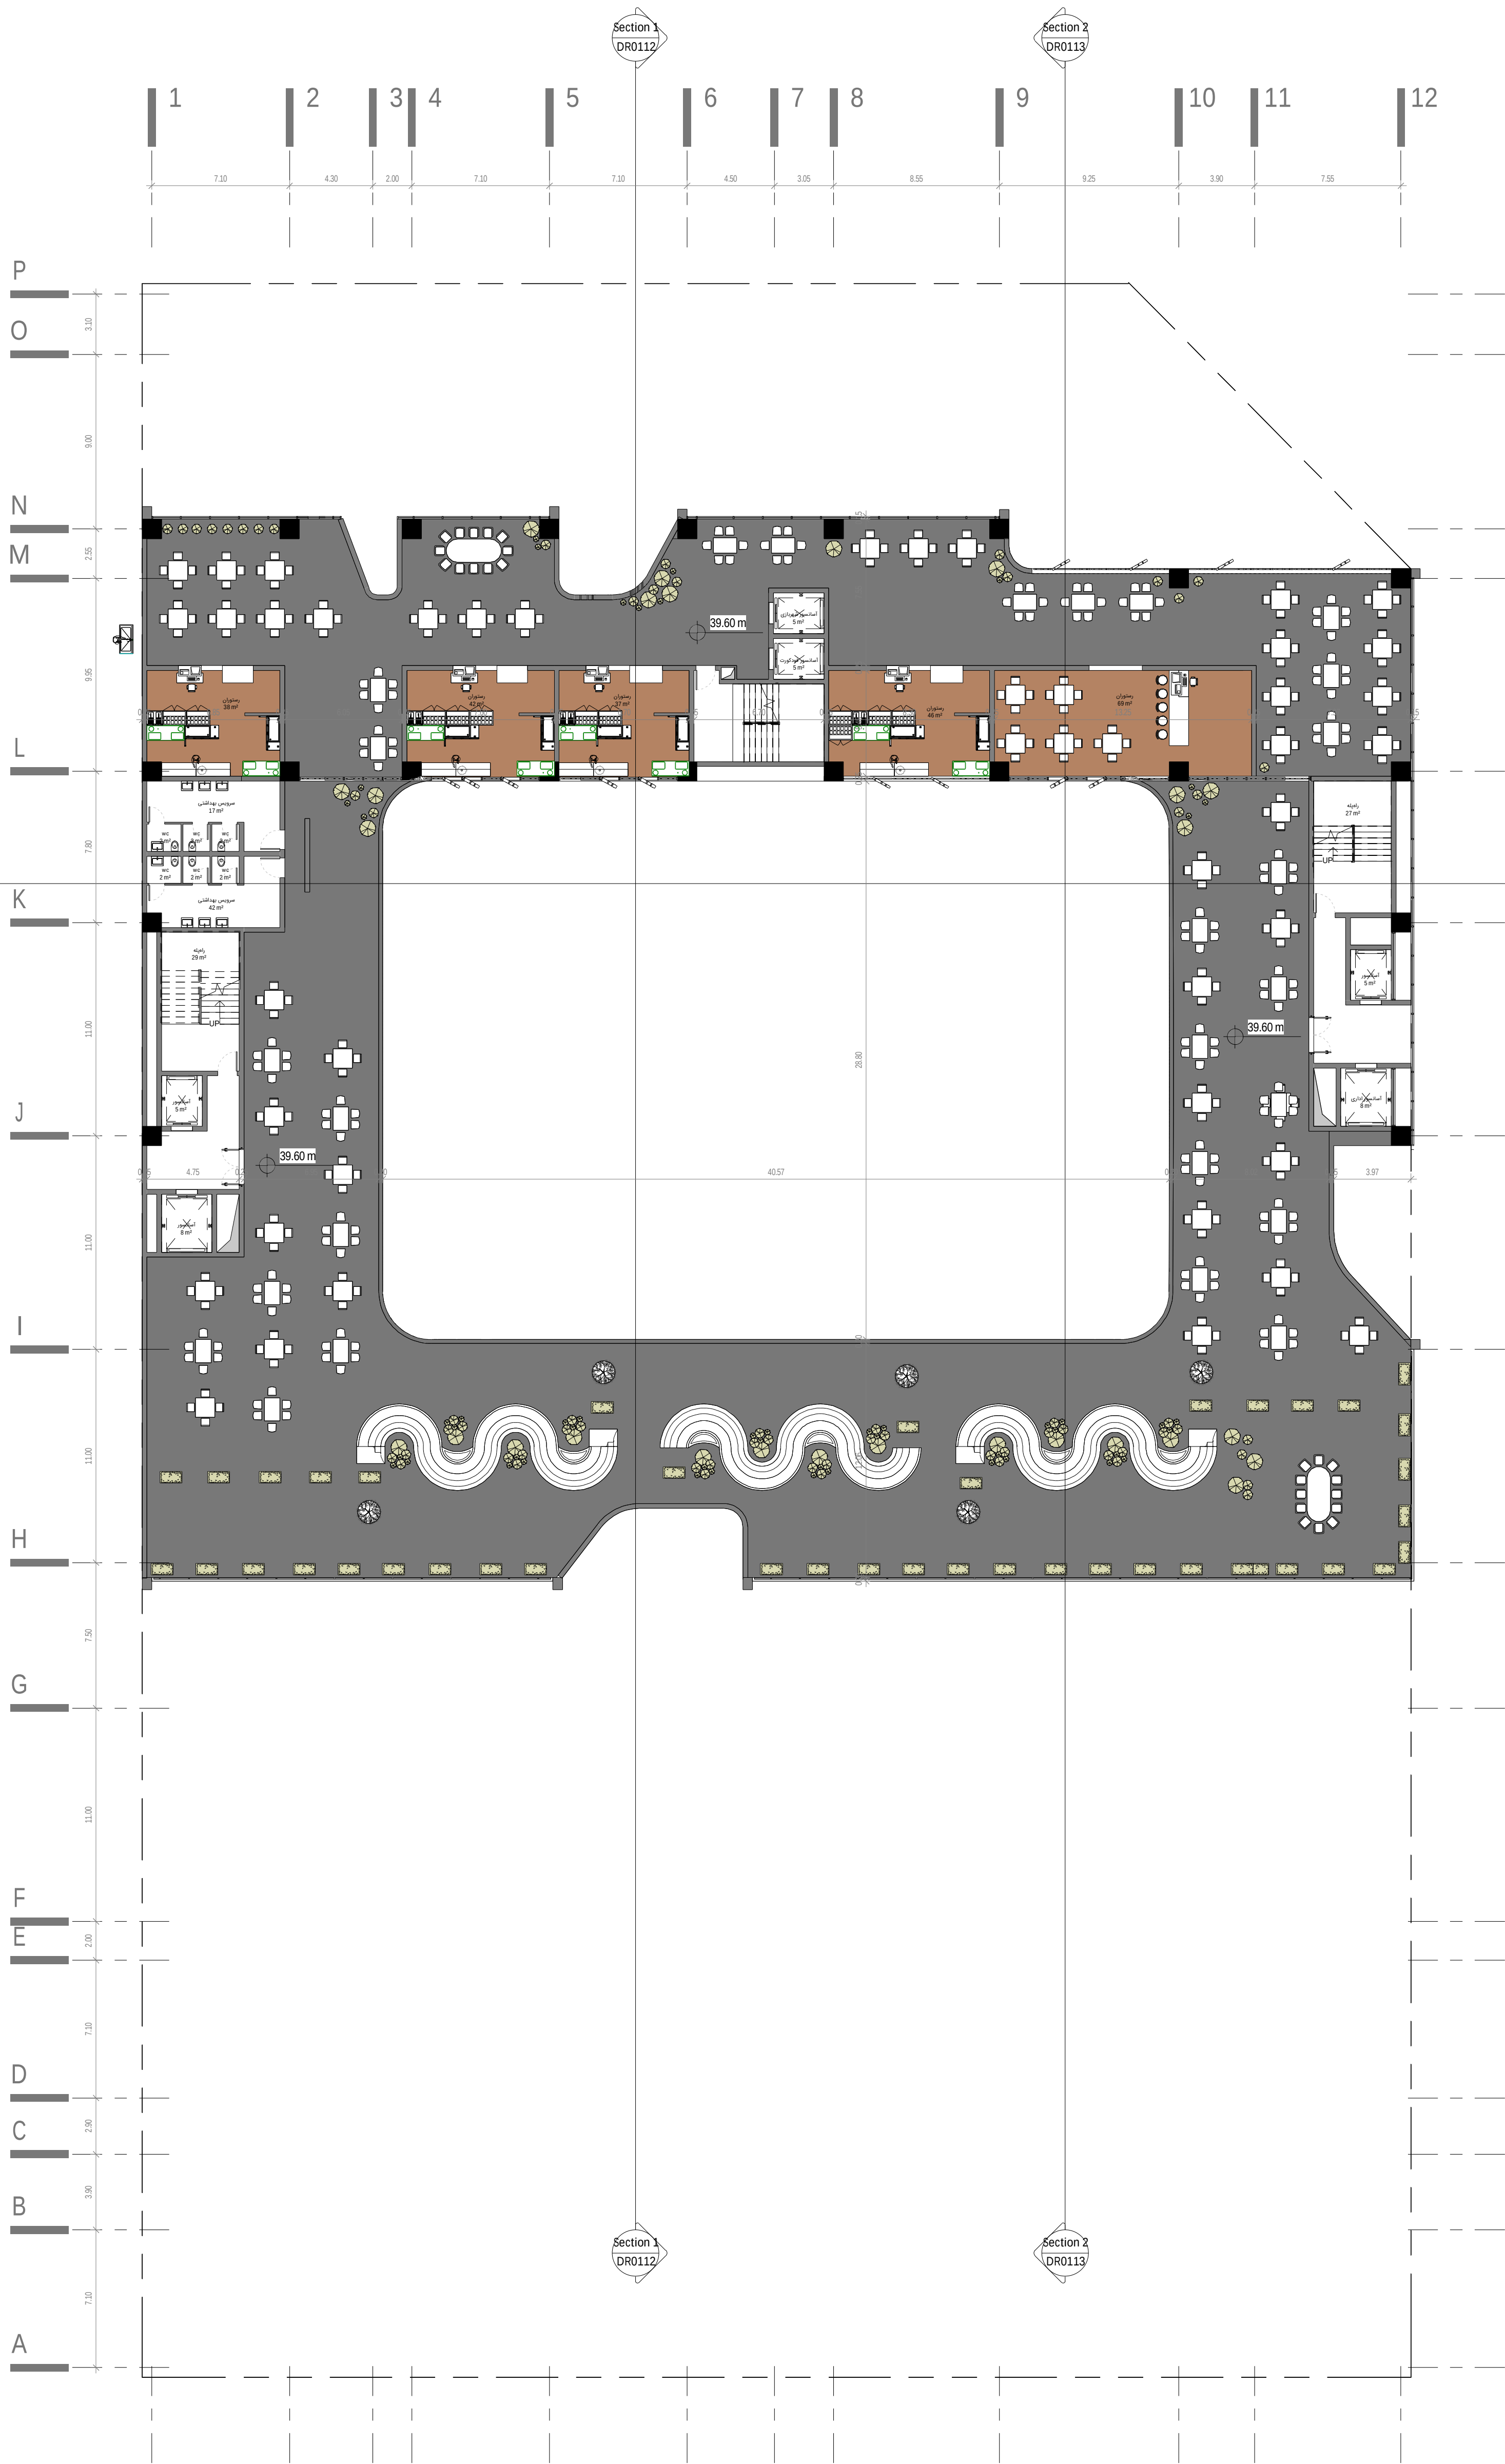

مسابقه محدود مادی اکباتان



L.E.D ARCHITECTS
مهندسين مشاور منظر بوم نقش

Client:

کارفرما

Scale/ Paper: 1 : 200/ A1 Project No. NNNAAA

Discipline: Architecture Sheet No.: DR0111

Date: Issue Date Unit: Metric

Rev.	Date	Designed	Drawned	Checked	Approved (Sign)
------	------	----------	---------	---------	-----------------

01	1404/03/04	LED Arch.	LED Arch.	LED Arch.	Sh Mirzaean
Description: Issue For Approval					

02	Description:				
----	--------------	--	--	--	--

03	Description:				
----	--------------	--	--	--	--



04	Description:				
----	--------------	--	--	--	--

Document Title:

پلان طبقه هفتم

Document No.:

NNNAAA LED- A- DR0111- 14040304

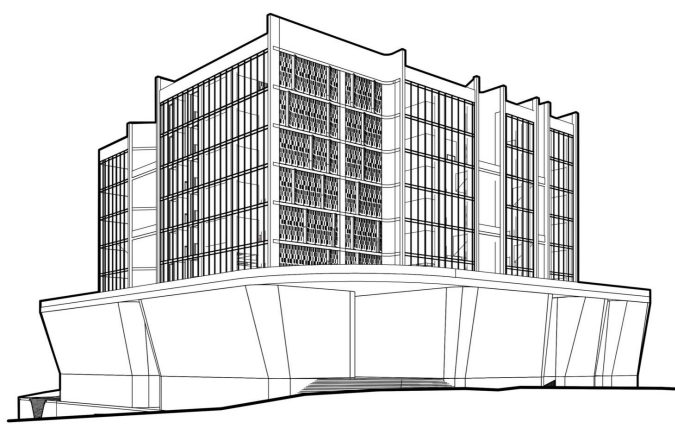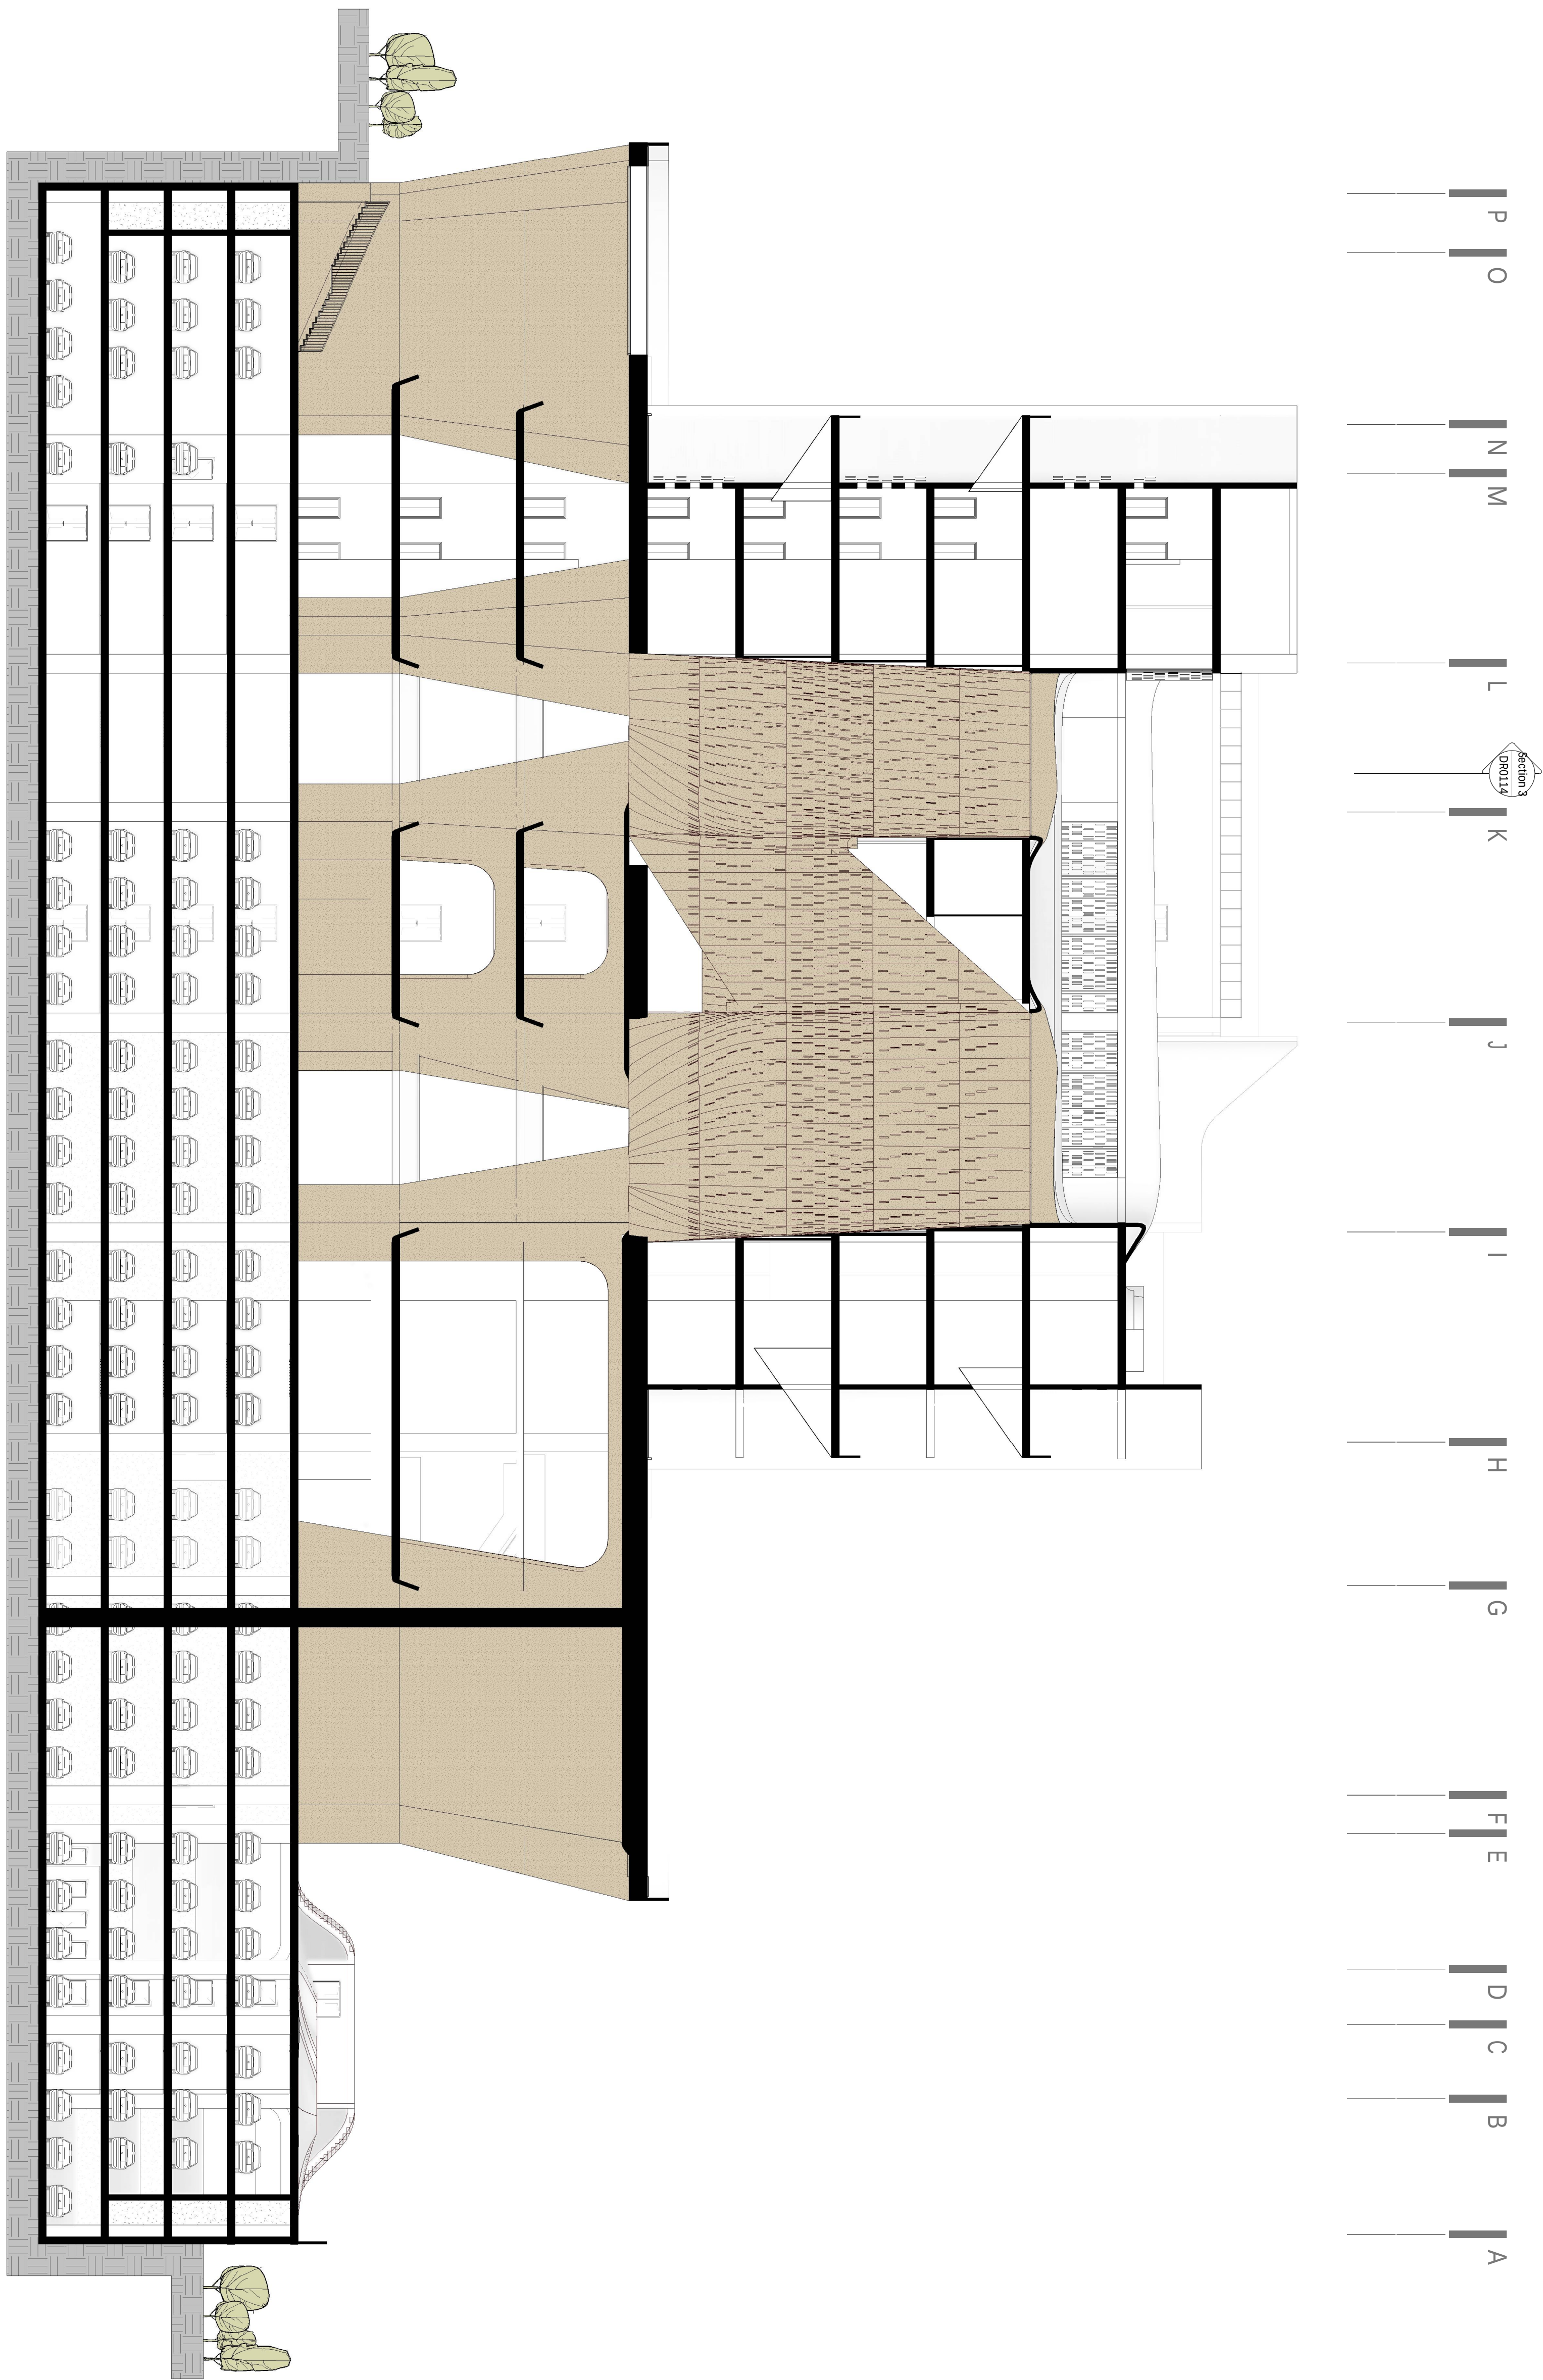

مسابقه محدود مادی اکباتان



L.E.D ARCHITECTS

مهندسين مشاور منظر بوم نقش

Client:

کارفرما

Scale/ Paper: 1 : 200/ A1 Project No.:NNNAAA

Discipline: Architecture Sheet No.: DR0112

Date: Issue Date Unit: Metric

LED Arch. LED Arch. LED Arch. Sh Mirzaean

Description: Issue For Approval

Description:

03 Description:



04 Description:

Document Title:

سکشن یک

Document No.:

NNNAAA LED- A- DR0112- 14040304

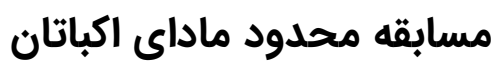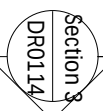

مهندسين مشاور منظر بوم نقش

Client: **کارفرما**

Scale/ Paper: 1 : 200/ A1 Project No.:NNNAAA

Discipline: Architecture Sheet No.: DR0113

Date:	Issue Date	Unit:	Metric
-------	------------	-------	--------

Rev.	Date	Designed	Drawn	Checked	Approved (Sign)
------	------	----------	-------	---------	-----------------

LED Arch. LED Arch. LED Arch. Sh Mirzaean

01 1404/03/04 Description: Issue For Approval

02

Description:

03

Description:

04


Description:

Document Title:


سکشن دو

Document No.:

NNNAAA LED- A- DR0113- 14040304

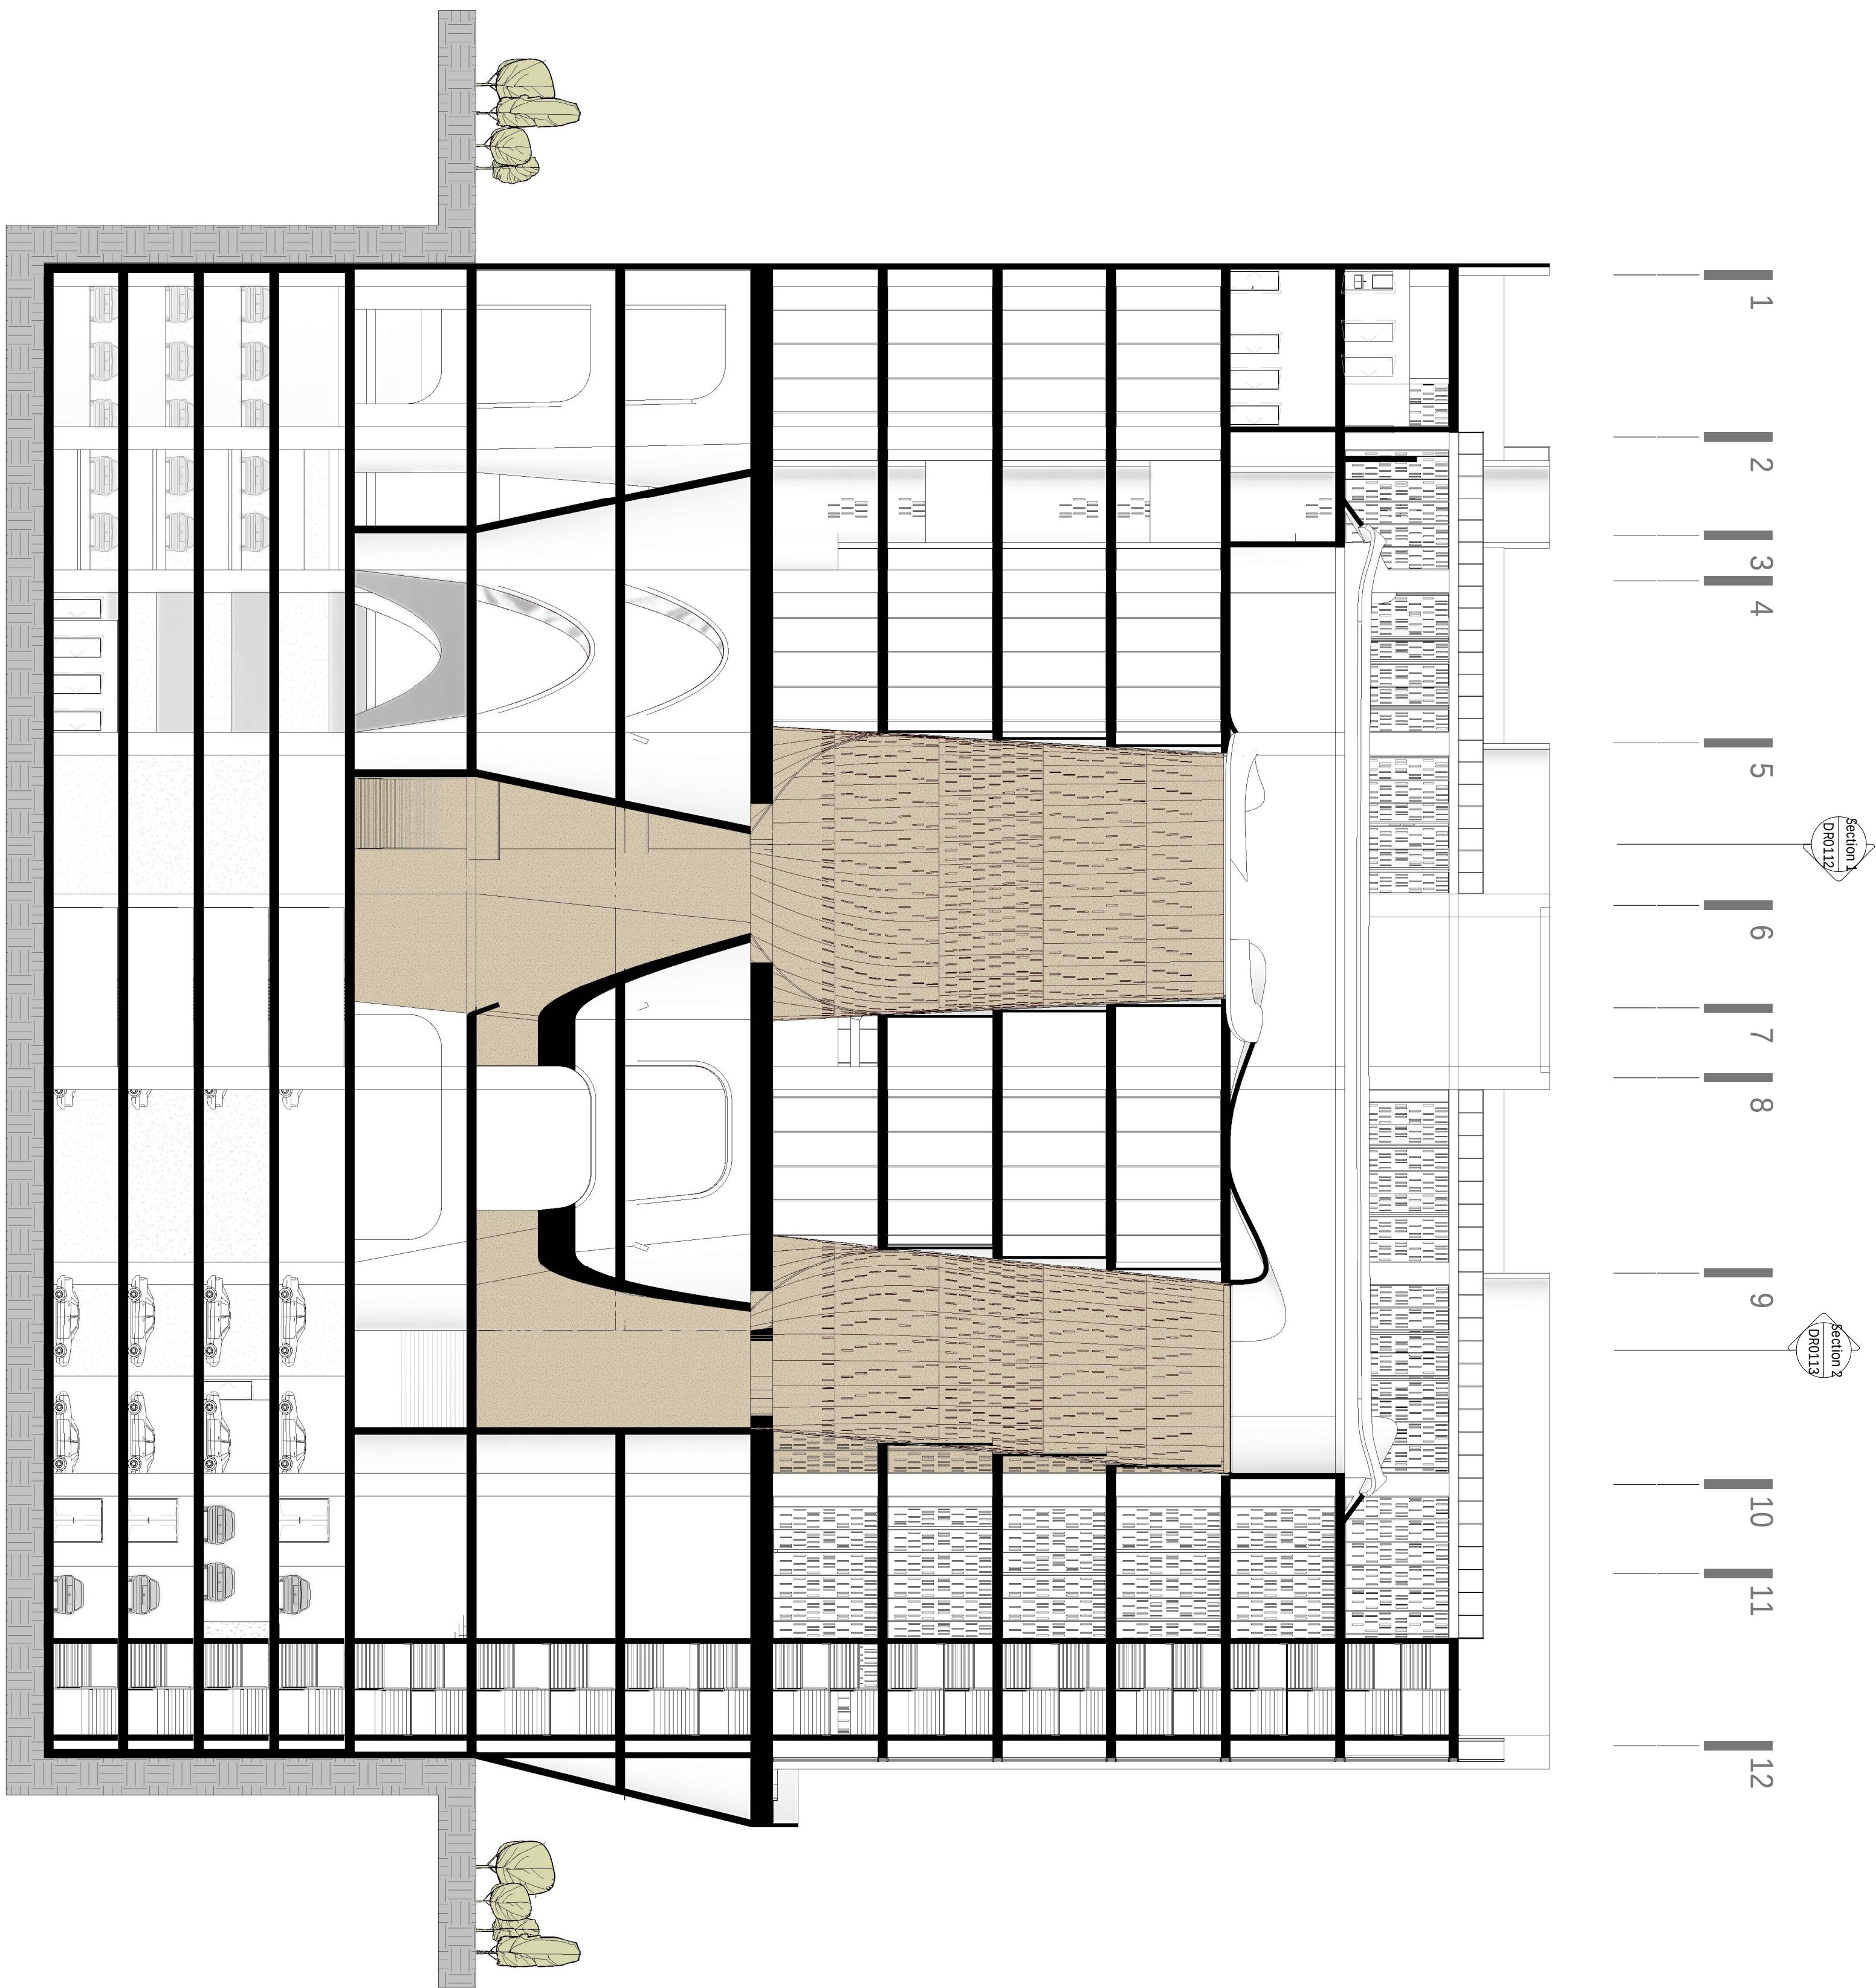

F.F.L +48.60 m	خریشته
F.F.L +44.60 m	پام
F.F.L +39.60 m	هفتم
F.F.L +34.60 m	ششم
F.F.L +29.60 m	پنجم
F.F.L +24.60 m	چهارم
F.F.L +19.60 m	سوم
F.F.L +14.60 m	دوم
F.F.L +8.10 m	اول
F.F.L +1.60 m	
F.F.L +0.00 m	
F.F.L -3.75 m	مغنی یک
F.F.L -7.05 m	مغنی دو
F.F.L -10.35 m	مغنی سه
F.F.L -13.65 m	مغنی چهار
F.F.L -16.95 m	
F.F.L -19.05 m	مغنی پنج
	-19.05

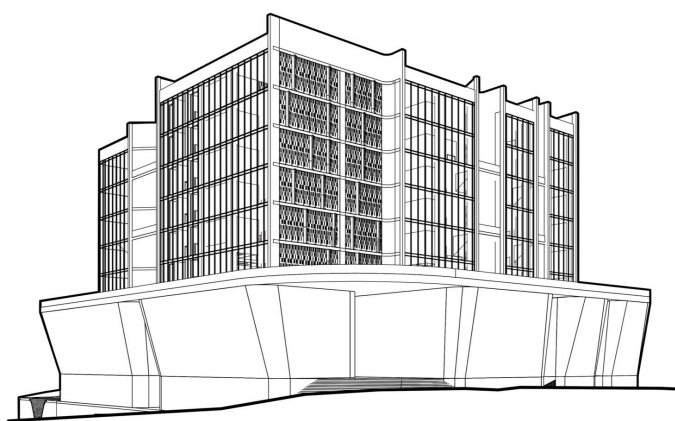

مسابقه محدود مادی اکباتان



L.E.D ARCHITECTS

مهندسین مشاور منظر بوم نقش

Client:

کارفرما

Scale/ Paper: 1 : 200/ A1 Project No.: NNNAAA

Discipline: Architecture Sheet No.: DR0114

Date: Issue Date Unit: Metric

Rev.	Date	Designed	Drawned	Checked	Approved (Sign)
------	------	----------	---------	---------	-----------------

01	1404/03/04	LED Arch.	LED Arch.	LED Arch.	Sh Mirzaean
----	------------	-----------	-----------	-----------	-------------

Description: Issue For Approval

02	Description:
----	--------------

03	Description:
----	--------------








04	Description:
----	--------------

Document Title:

سکشن سه

Document No.:

NNNAAA LED- A- DR0114- 14040304

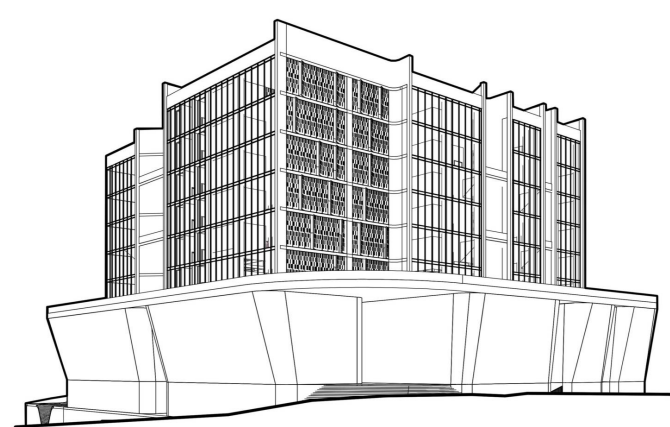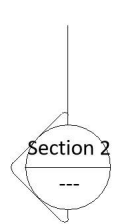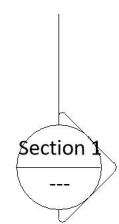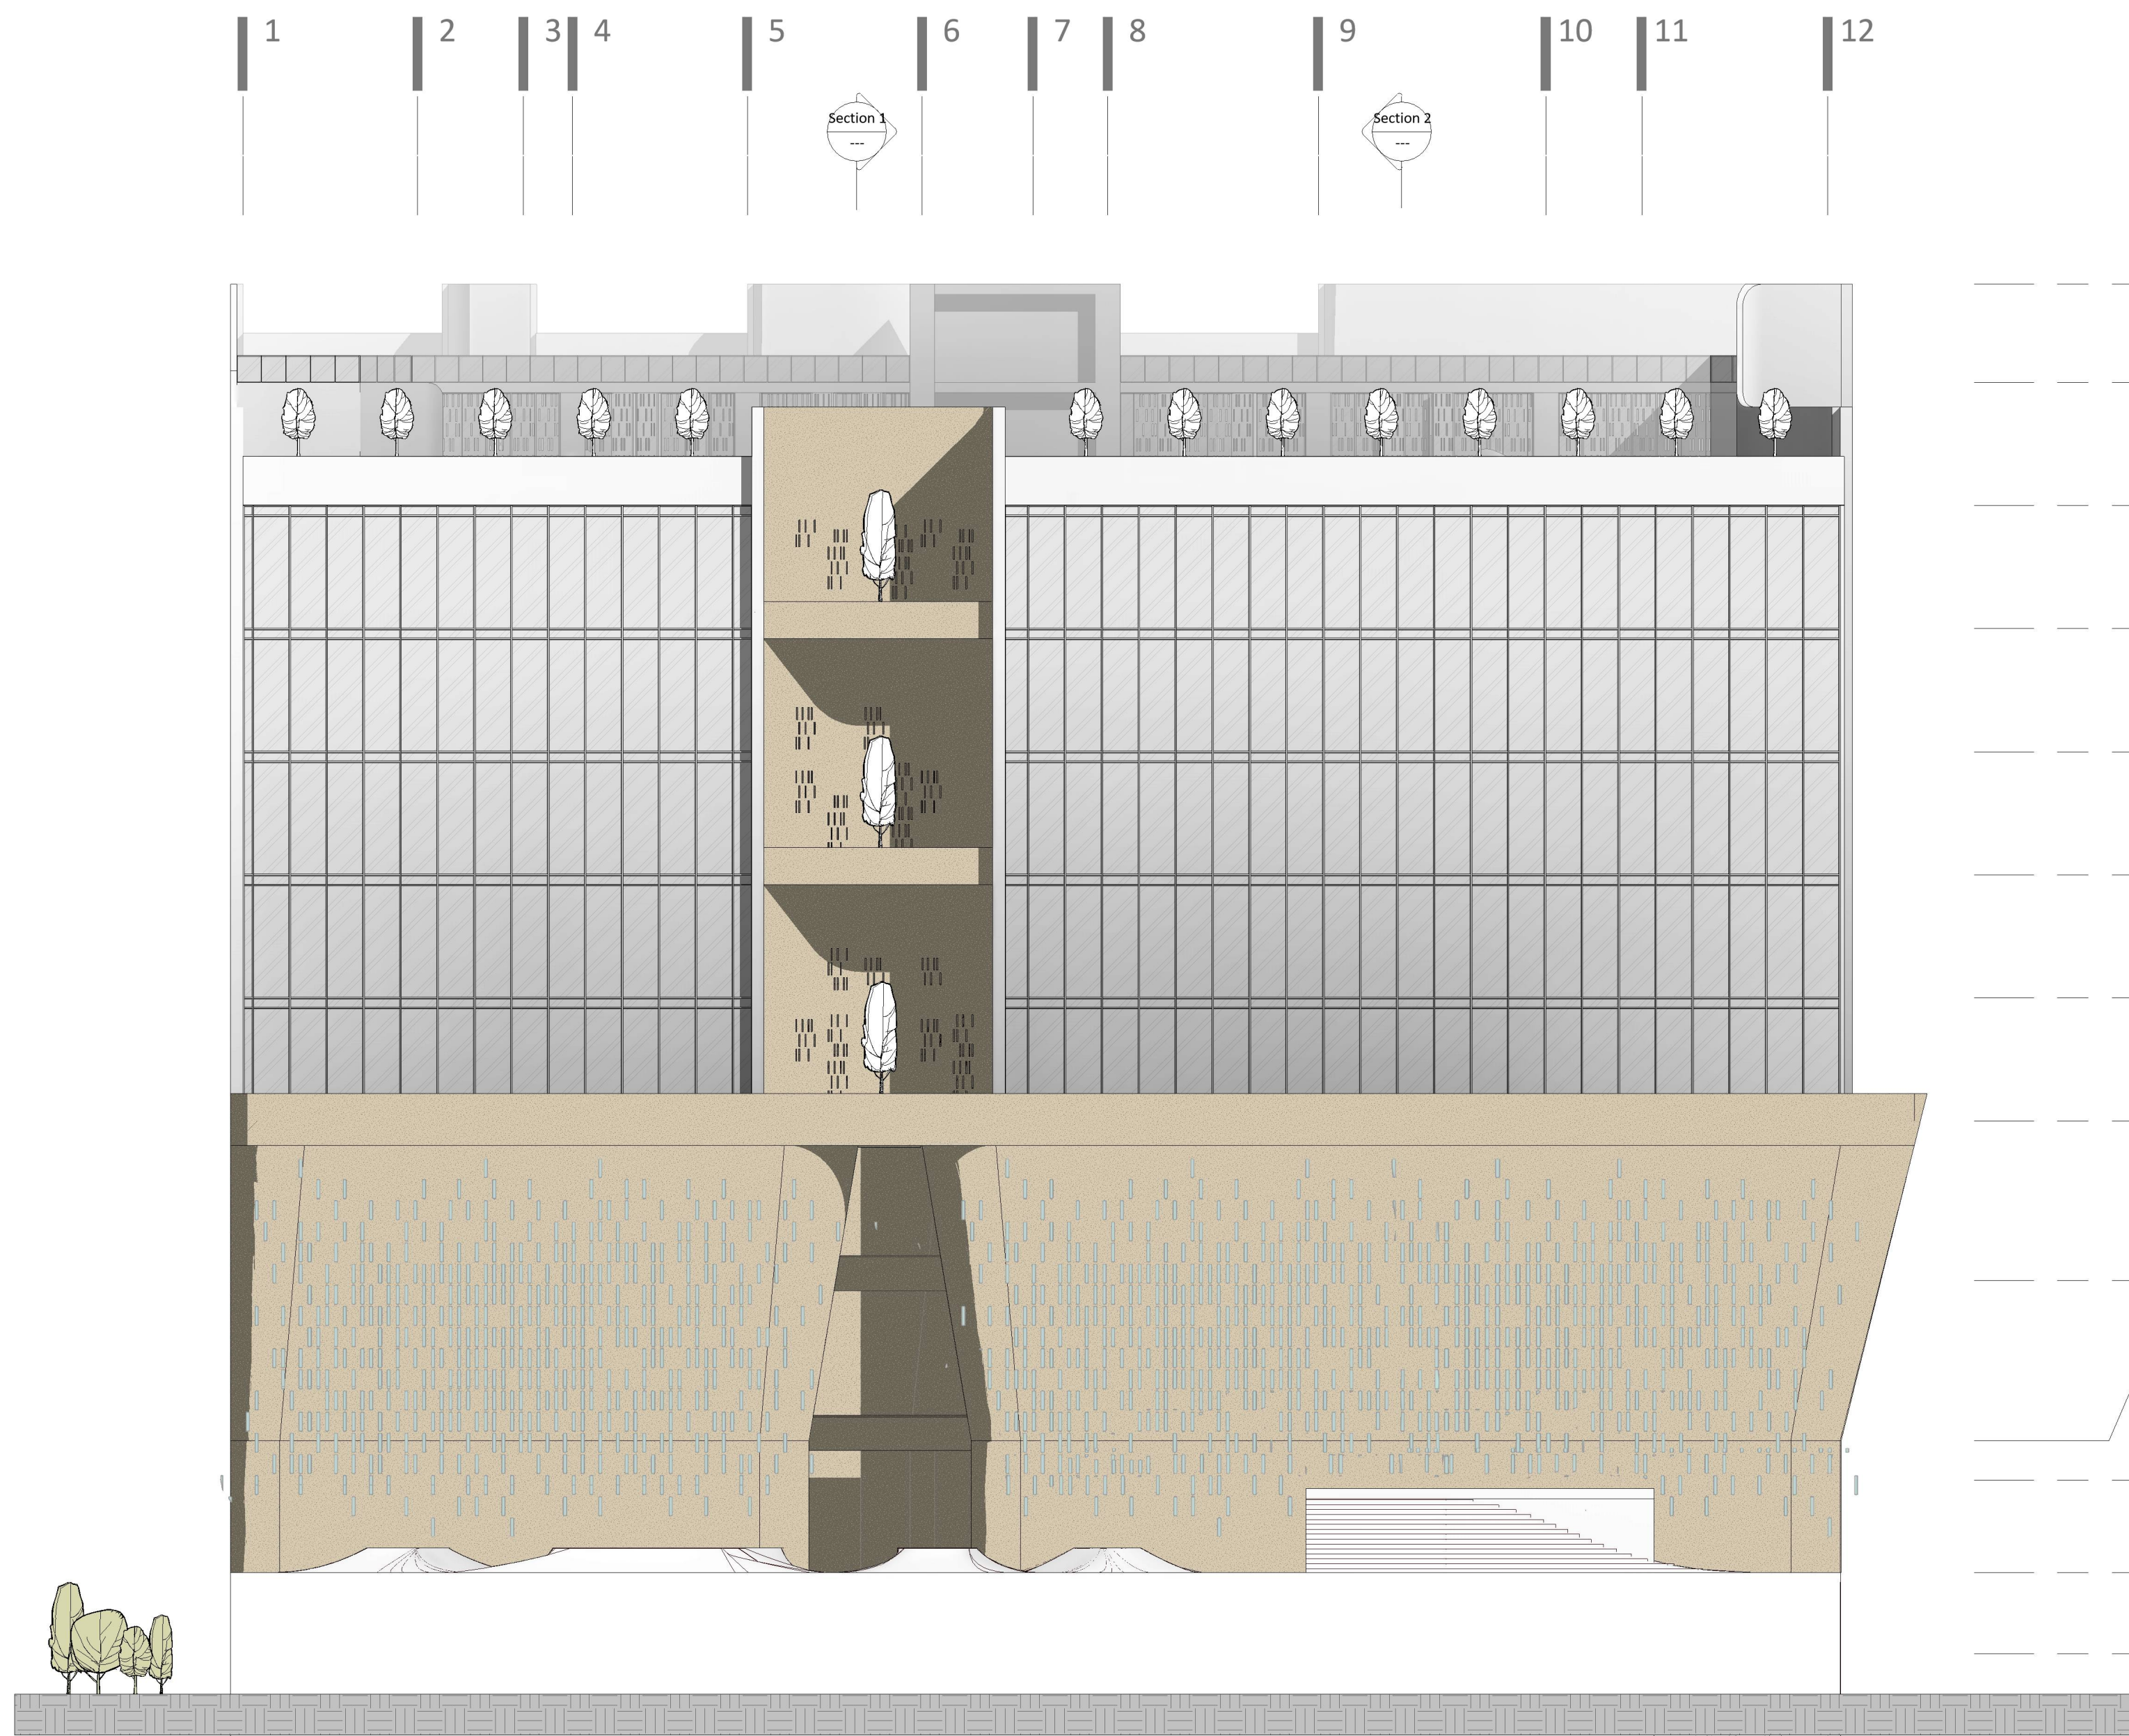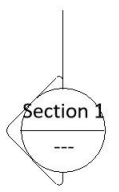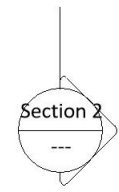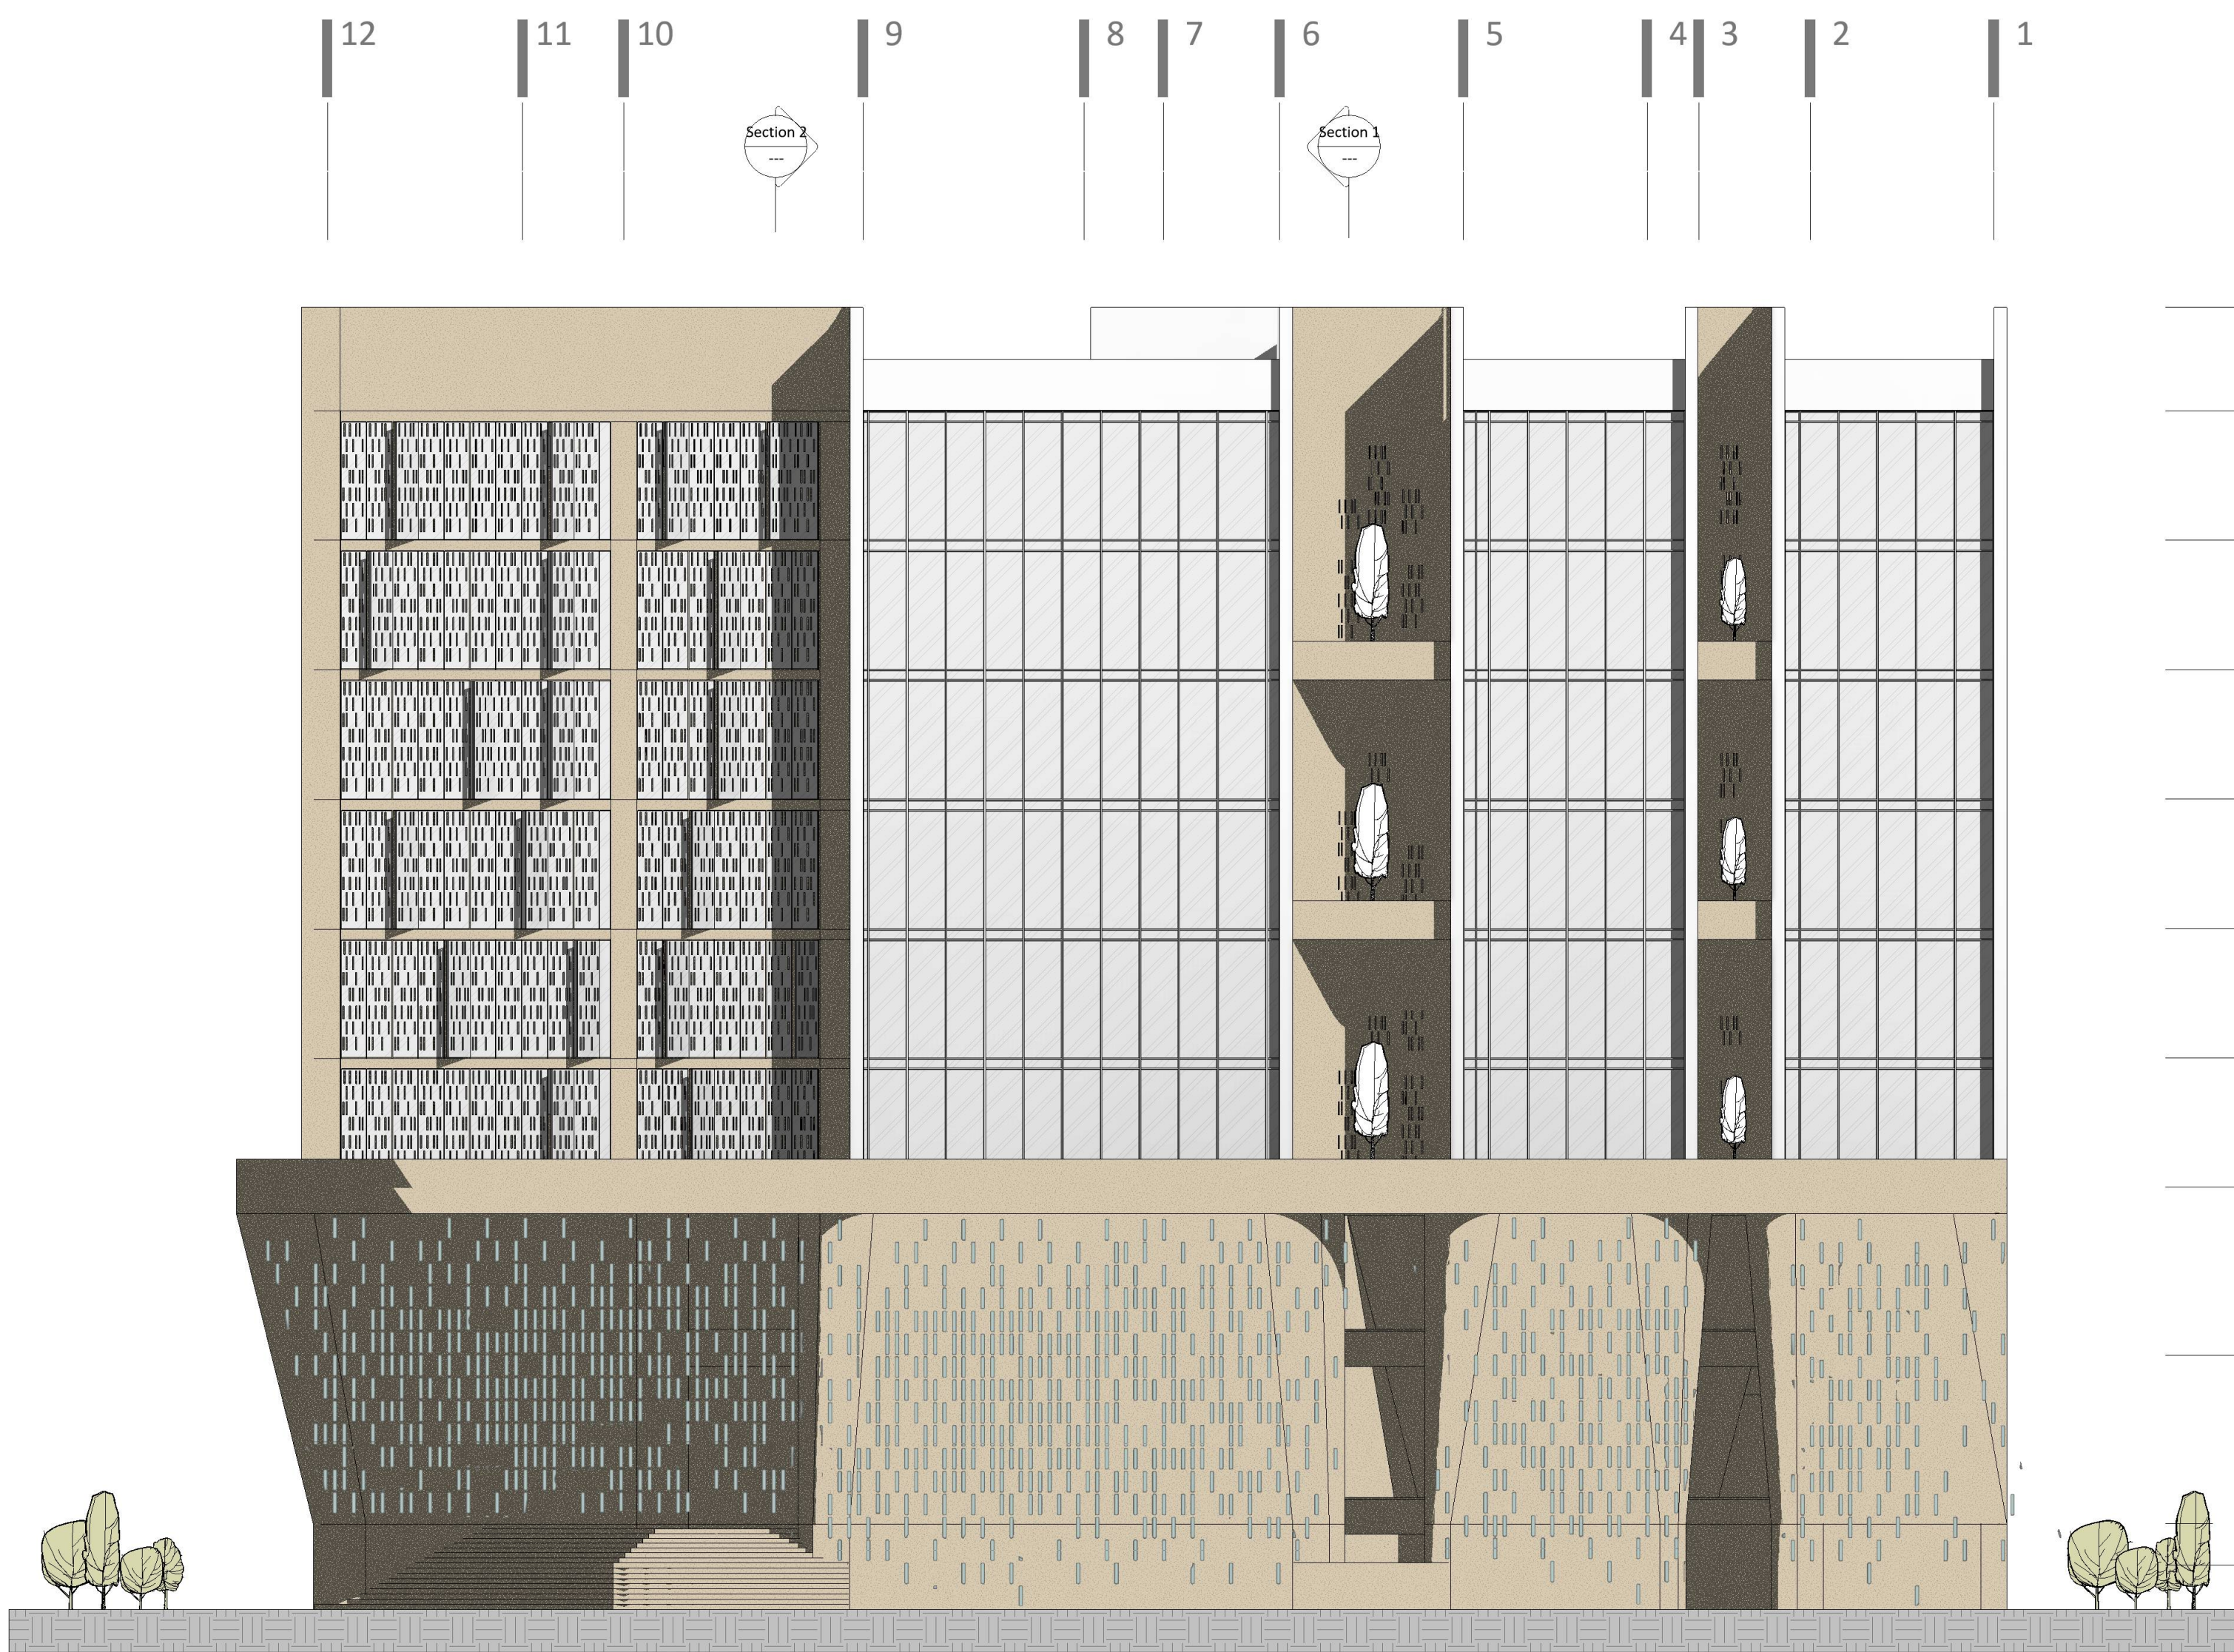

مسابقه محدود مادی اکباتان



L.E.D ARCHITECTS
مهندسین مشاور منظر بوم نقش

Client: کارفرما

Scale/ Paper: / A1 Project No.:NNNAAA

Discipline: Architecture Sheet No.: DR0115

Date: Issue Date Unit: Metric

Rev.	Date	Designed	Drawned	Checked	Approved (Sign)
01	1404/03/04	LED Arch.	LED Arch.	LED Arch.	Sh Mirzaean

Description: Issue For Approval

02

Description:

03

Description:

04


Description:

Document Title:

نمای شمالی و جنوبی

Document No.:

NNNAAA LED- A- DR0115- 14040304

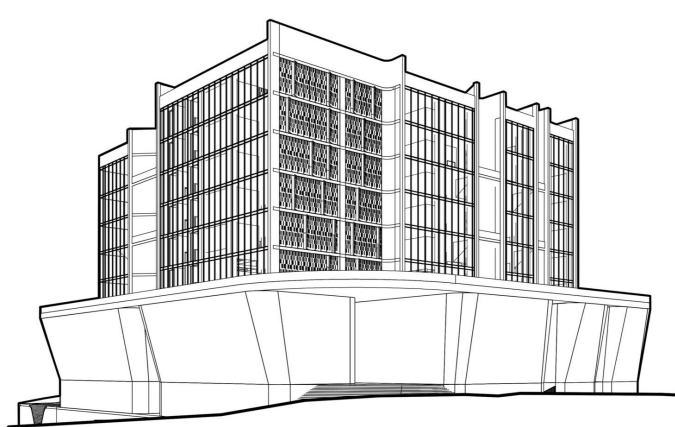

مسابقه محدود مادای اکباتان



L.E.D ARCHITECTS
مهندسين مشاور منظر بوم نقش

Client:

کارفرما

Scale/ Paper:

/ A1 Project No.:NNNAAA

Discipline:

Architecture Sheet No.: DR0116

Date:

Issue Date Unit: Metric


Rev.	Date	Designed	Drawned	Checked	Approved (Sign)
01	1404/03/04	LED Arch.	LED Arch.	LED Arch.	Sh Mirzaean
Description: Issue For Approval					
02	Description:				
03	Description:				
04	Description:				



Document Title:

نمای شرقی

Document No.:

NNNAAA LED- A- DR0116- 14040304

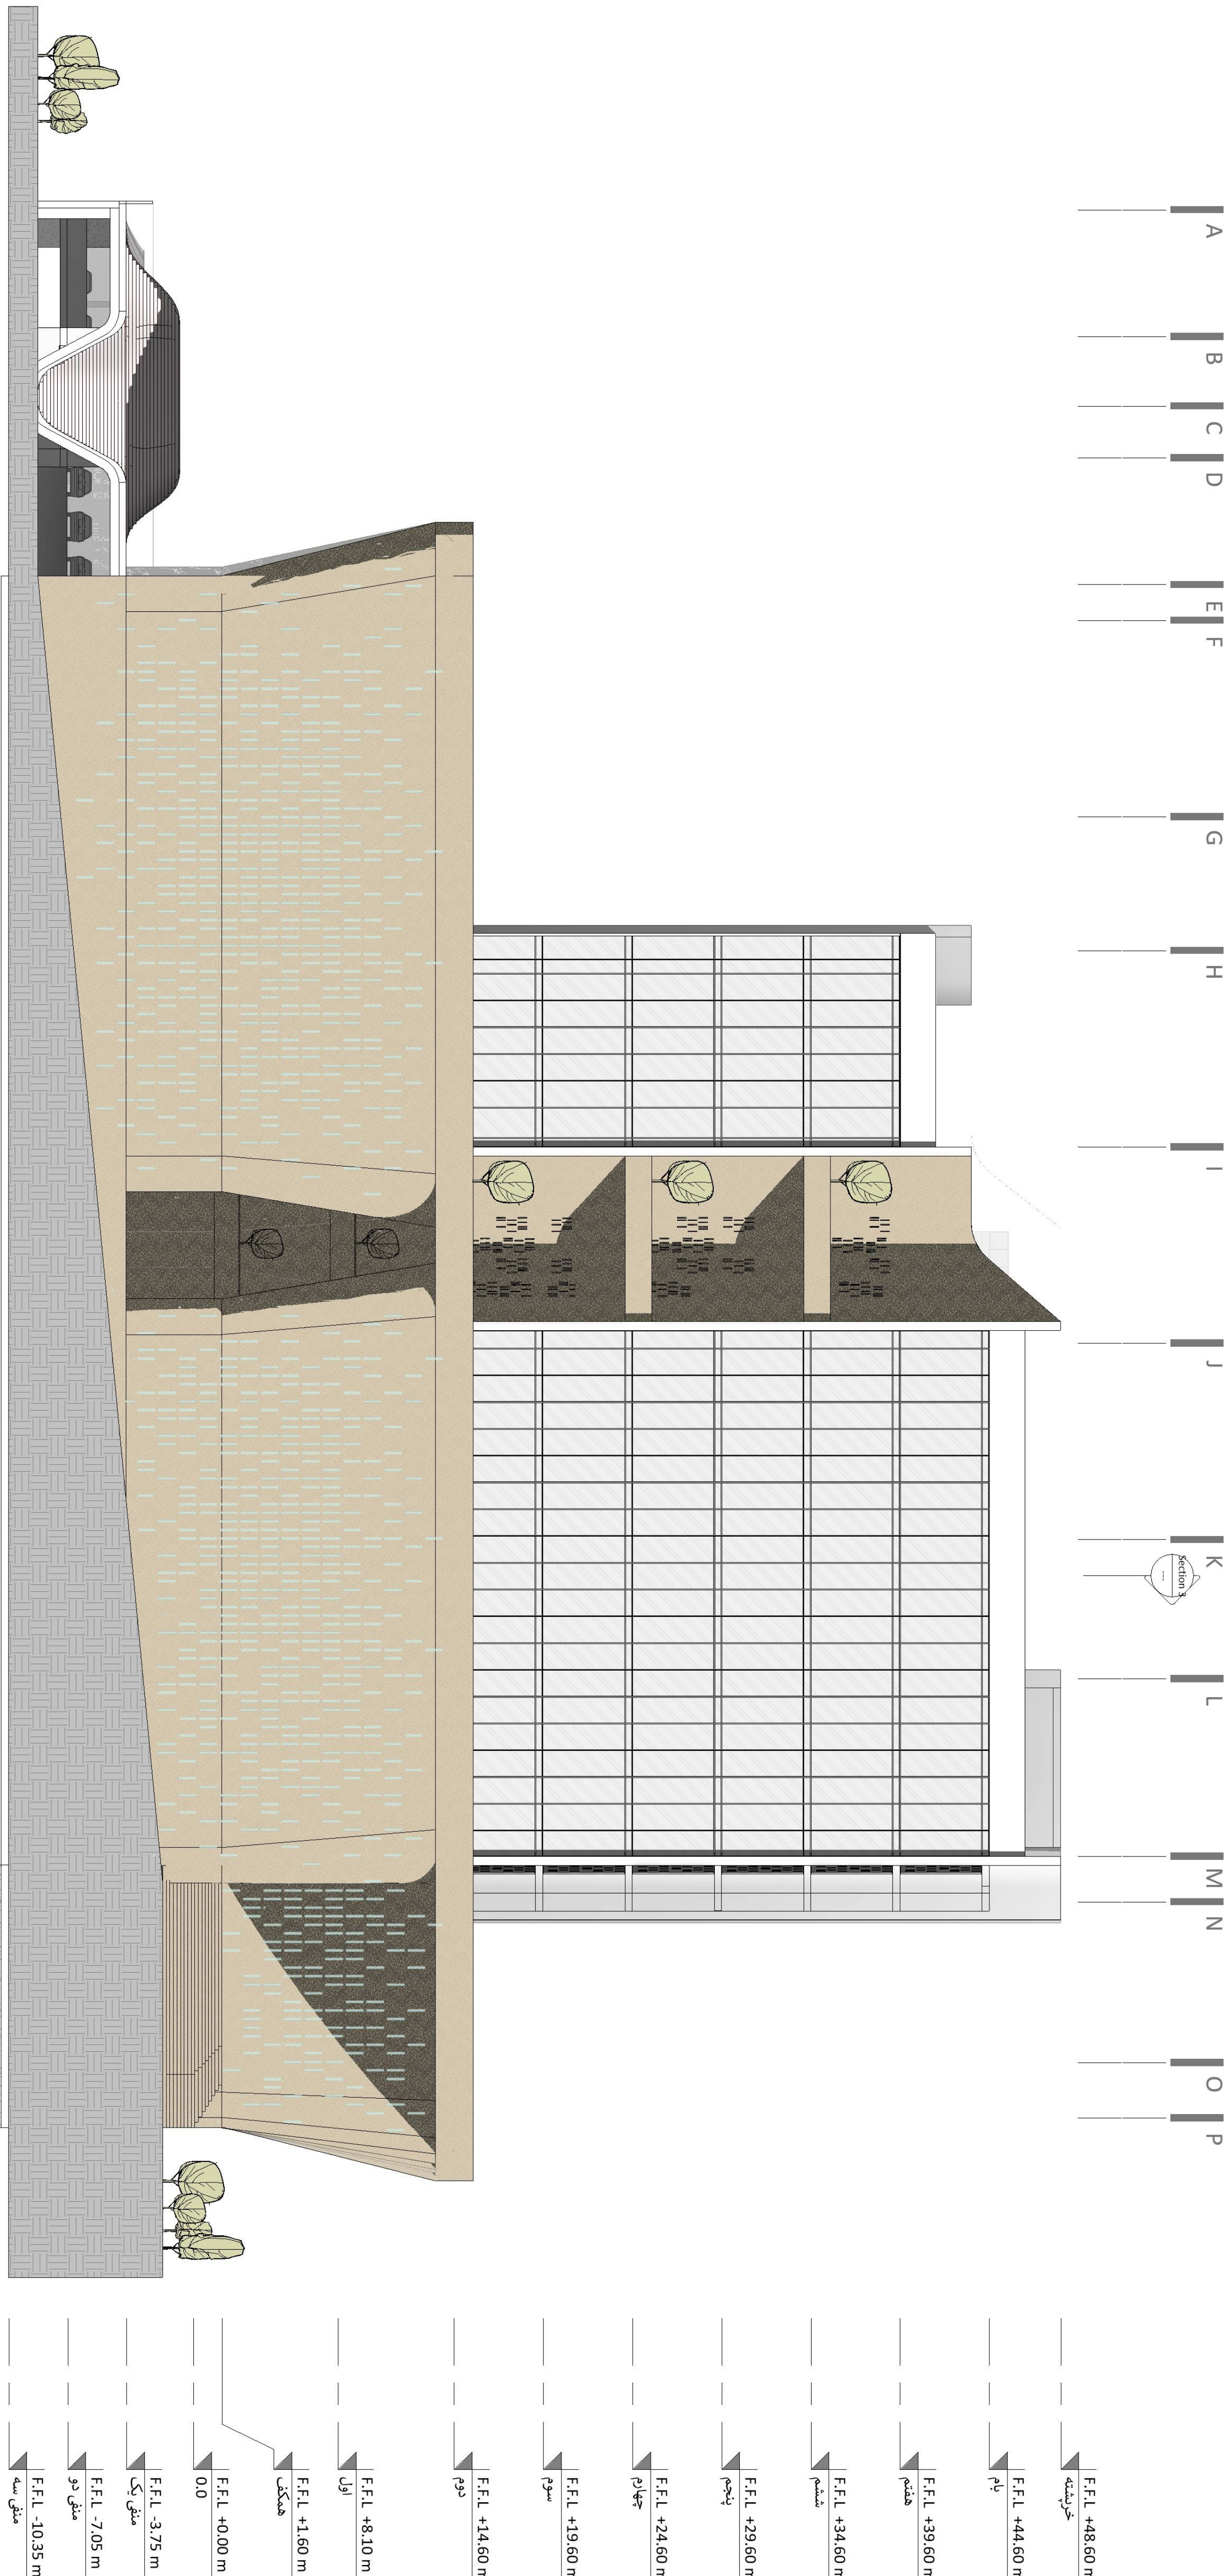

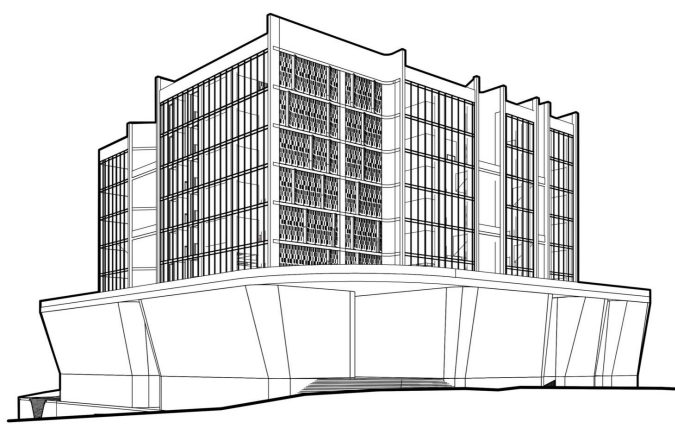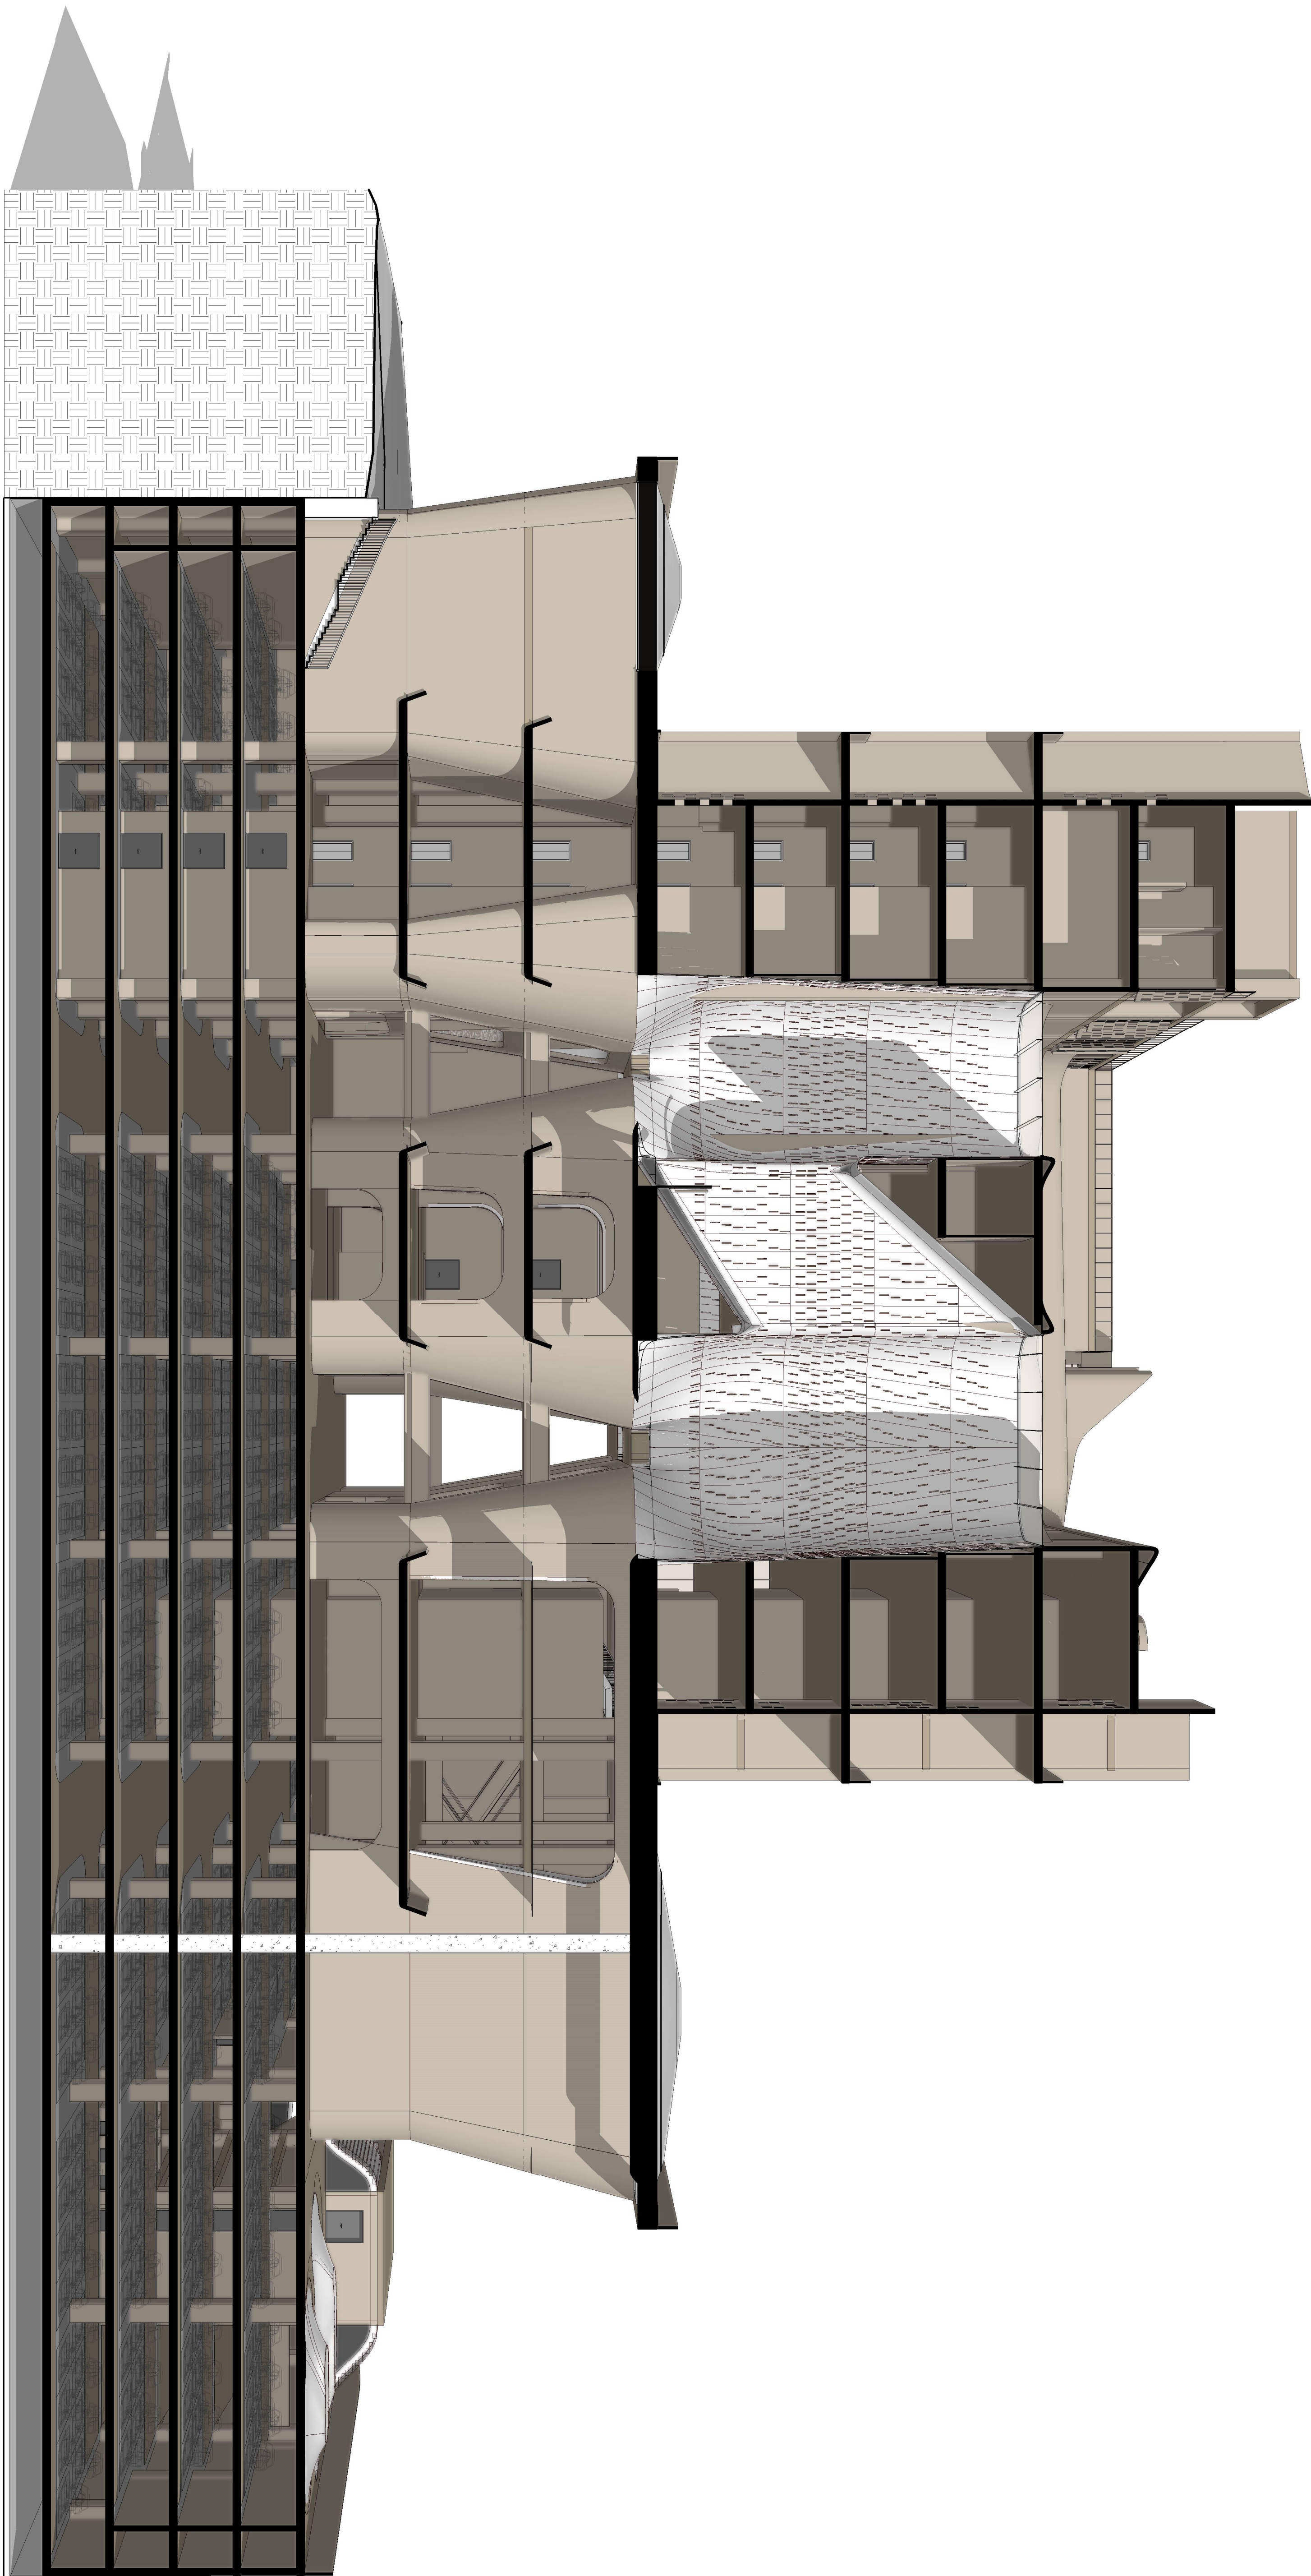

مسابقه محدود مادای اکباتان



L.E.D ARCHITECTS
مهندسين مشاور منظر بوم نقش

Client:

کارفرما

Scale/ Paper:

/ A1 Project No. NNNAAA

Discipline:

Architecture Sheet No.: DR0117

Date:

Issue Date Unit: Metric

Rev.	Date	Designed	Drawned	Checked	Approved (Sign)
------	------	----------	---------	---------	-----------------

01	1404/03/04	LED Arch.	LED Arch.	LED Arch.	Sh Mirzaean
----	------------	-----------	-----------	-----------	-------------

Description: Issue For Approval

02

Description:

03

Description:

04


Description:

Document Title:

سکشن سه بعدی یک

Document No.:

NNNAAA LED- A- DR0117- 14040304

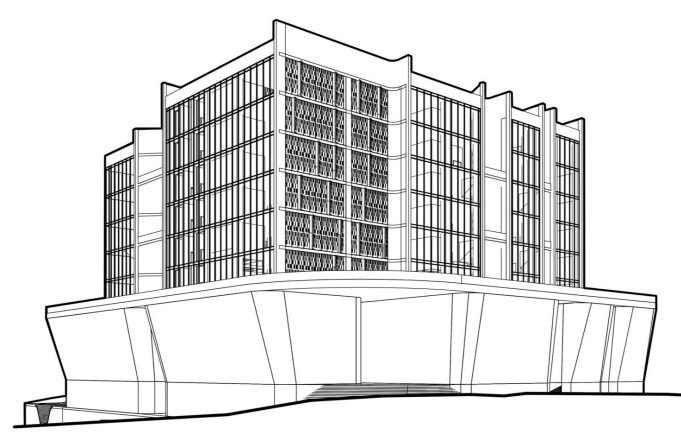

مسابقه محدود مادی اکباتان



L.E.D ARCHITECTS
مهندسين مشاور منظر بوم نقش

Client:

کارفرما

Scale/ Paper:

/ A1 Project No. NNNAAA

Discipline:

Architecture Sheet No.: DR0118

Date:

Issue Date Unit: Metric

Rev.	Date	Designed	Drawned	Checked	Approved (Sign)
------	------	----------	---------	---------	-----------------

01	1404/03/04	LED Arch.	LED Arch.	LED Arch.	Sh Mirzaean
----	------------	-----------	-----------	-----------	-------------

Description: Issue For Approval

02

Description:

03

Description:

04



Description:

Document Title:

سکشن سه بعدی دو

Document No.:

NNNAAA LED- A- DR0118- 14040304

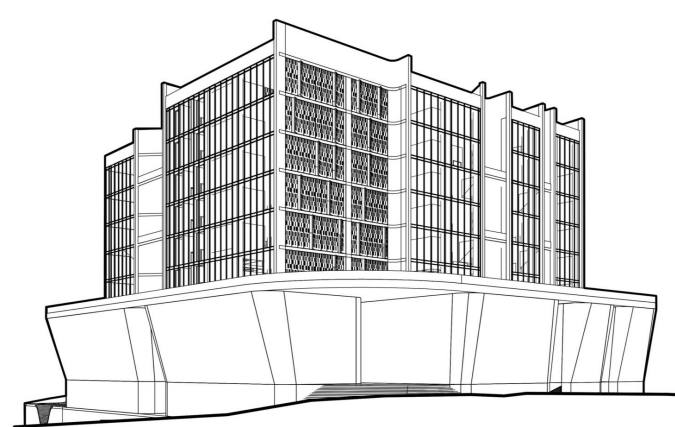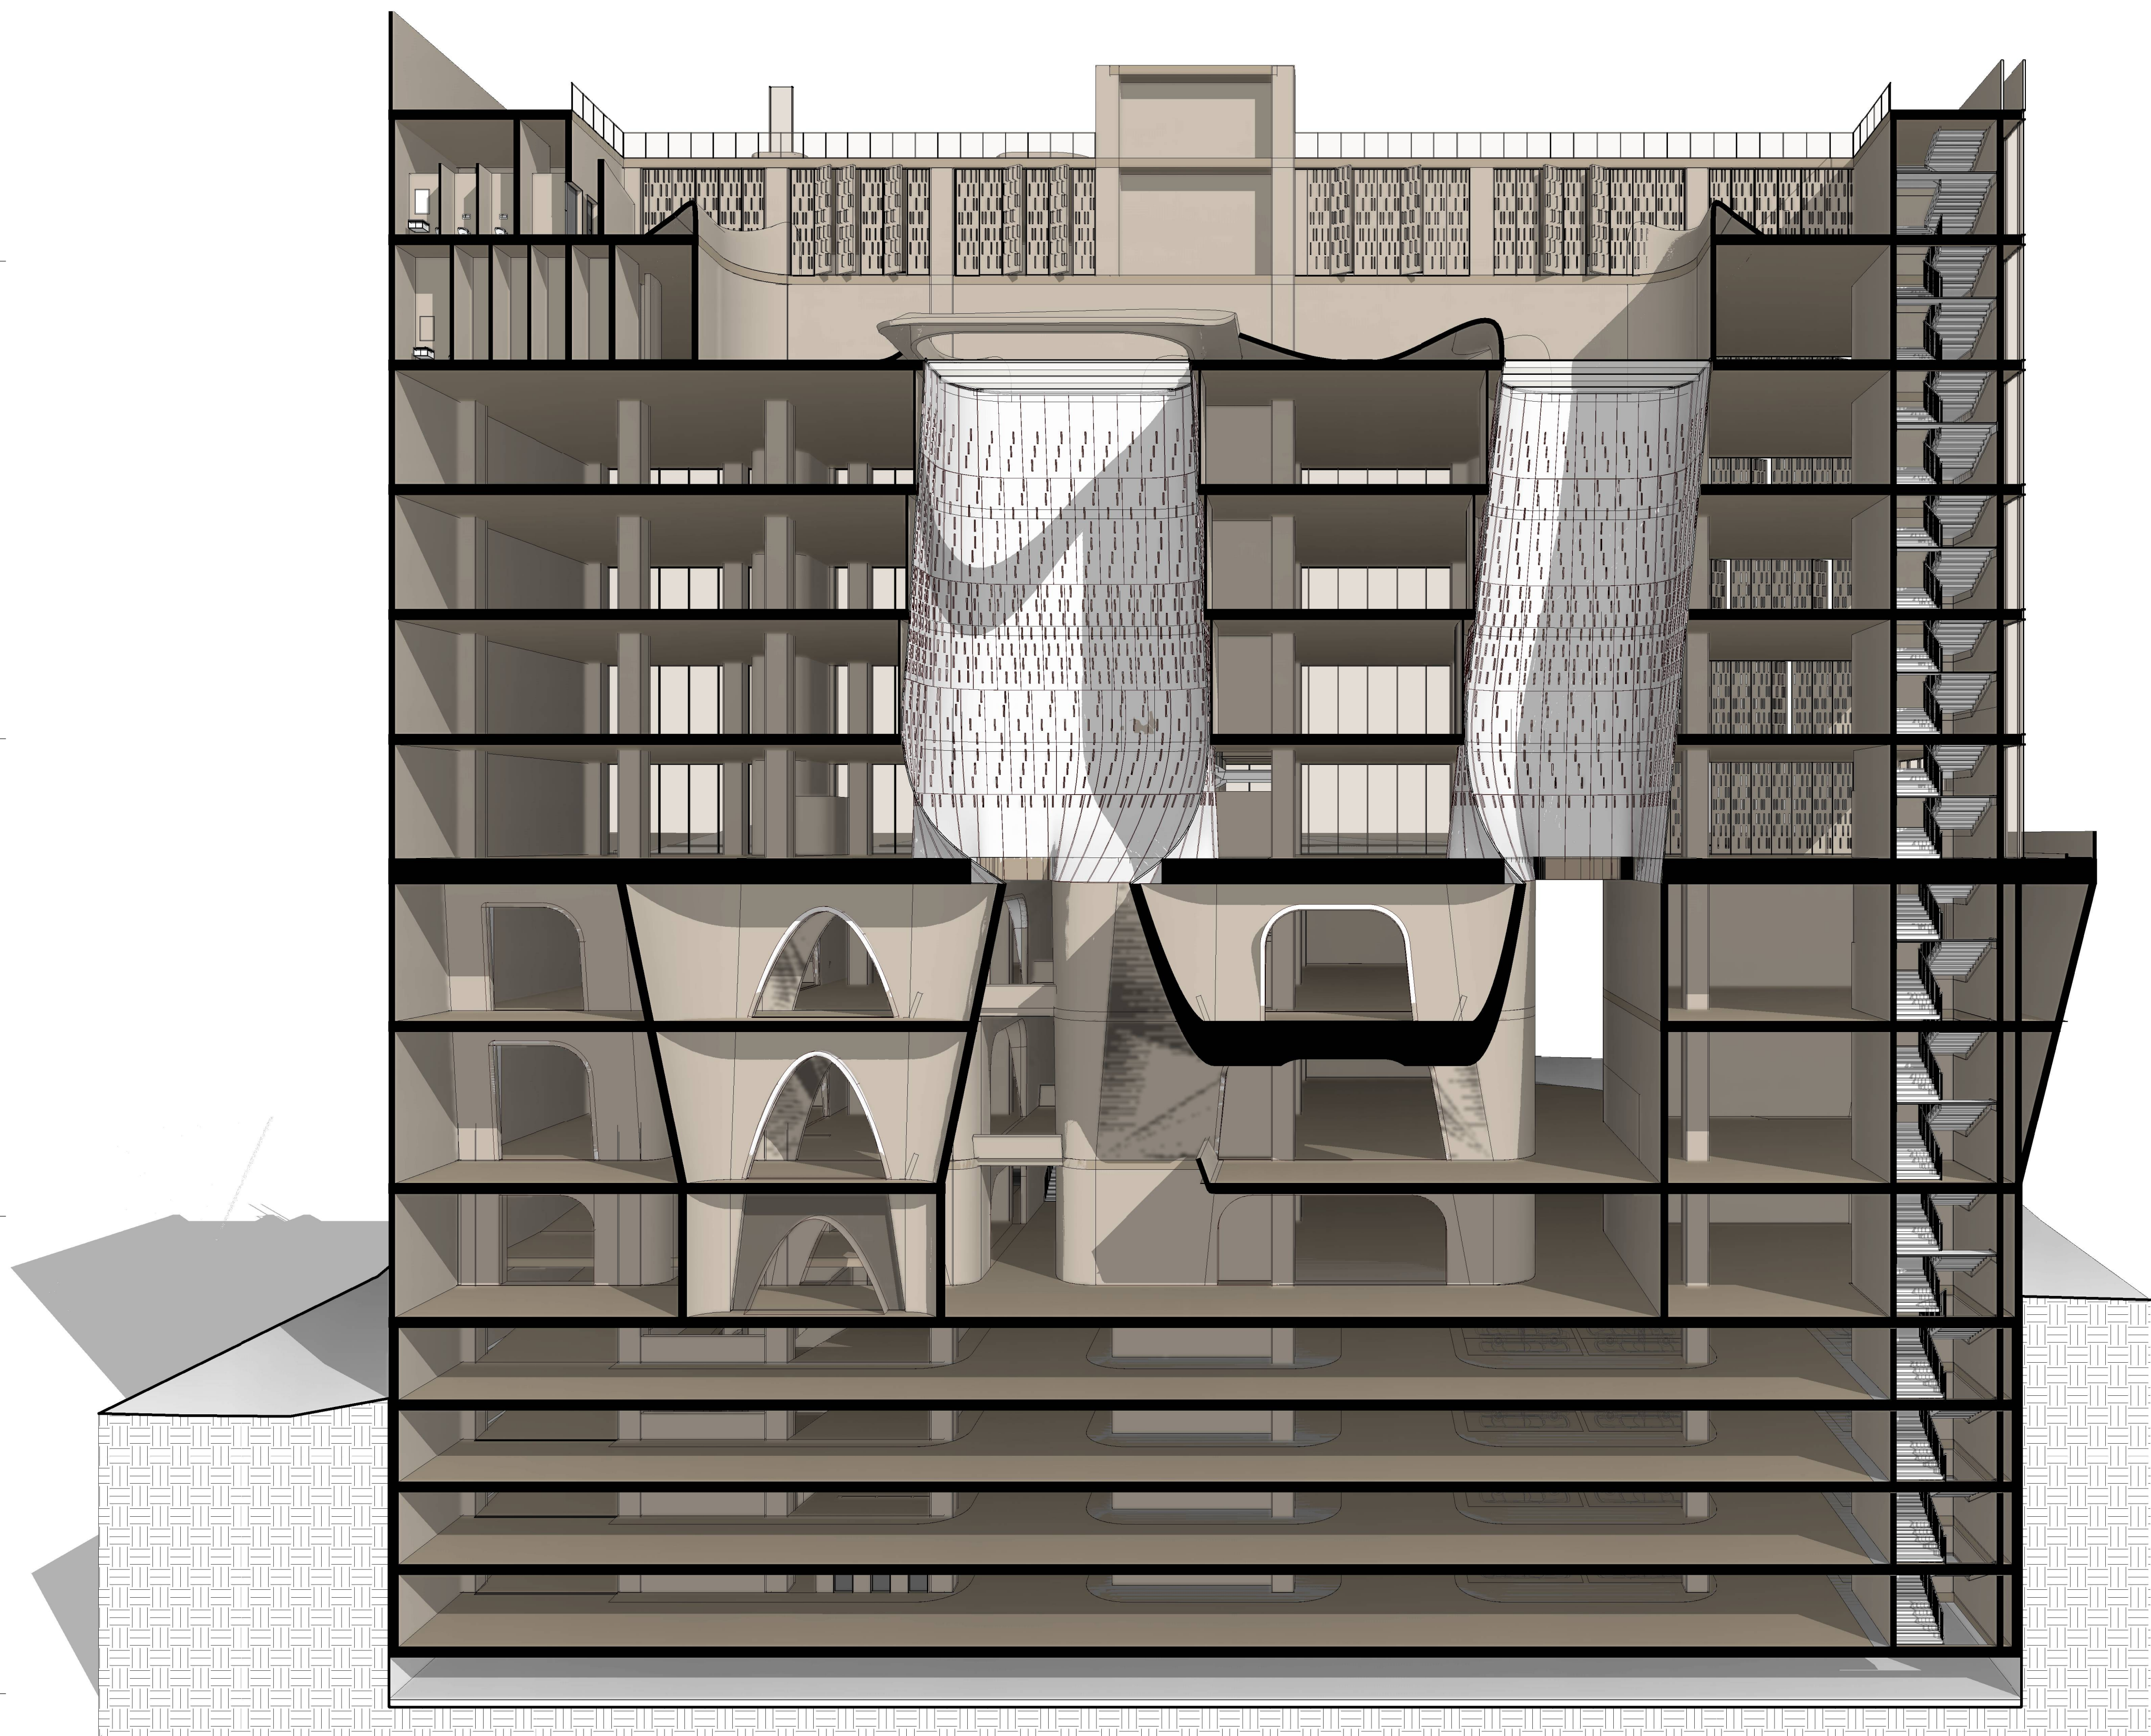

مسابقه محدود مادای اکباتان



L.E.D ARCHITECTS
مهندسين مشاور منظر بوم نقش

Client:

کارفرما

Scale/ Paper: / A1 Project No.: NNNAAA

Discipline: Architecture Sheet No.: DR0119

Date: Issue Date Unit: Metric

Rev.	Date	Designed	Drawn	Checked	Approved (Sign)
------	------	----------	-------	---------	-----------------

01	1404/03/04	LED Arch.	LED Arch.	LED Arch.	Sh Mirzaean
----	------------	-----------	-----------	-----------	-------------

Description: Issue For Approval

02	Description:				
----	--------------	--	--	--	--

03	Description:				
----	--------------	--	--	--	--

04	Description:				
----	--------------	--	--	--	--


Document Title:

سکشن سه بعدی سه


Document No.:

NNNAAA LED- A- DR0119- 14040304


راه پله آسانسور اداری

 


راه پله آسانسور فودکورت ،شهر بازی

 

راه پله آسانسور تجاری

 


راه پله آسانسور تجاری

 

ورودی اصلی طبقه همکف

لابی اداری طبقه همکف

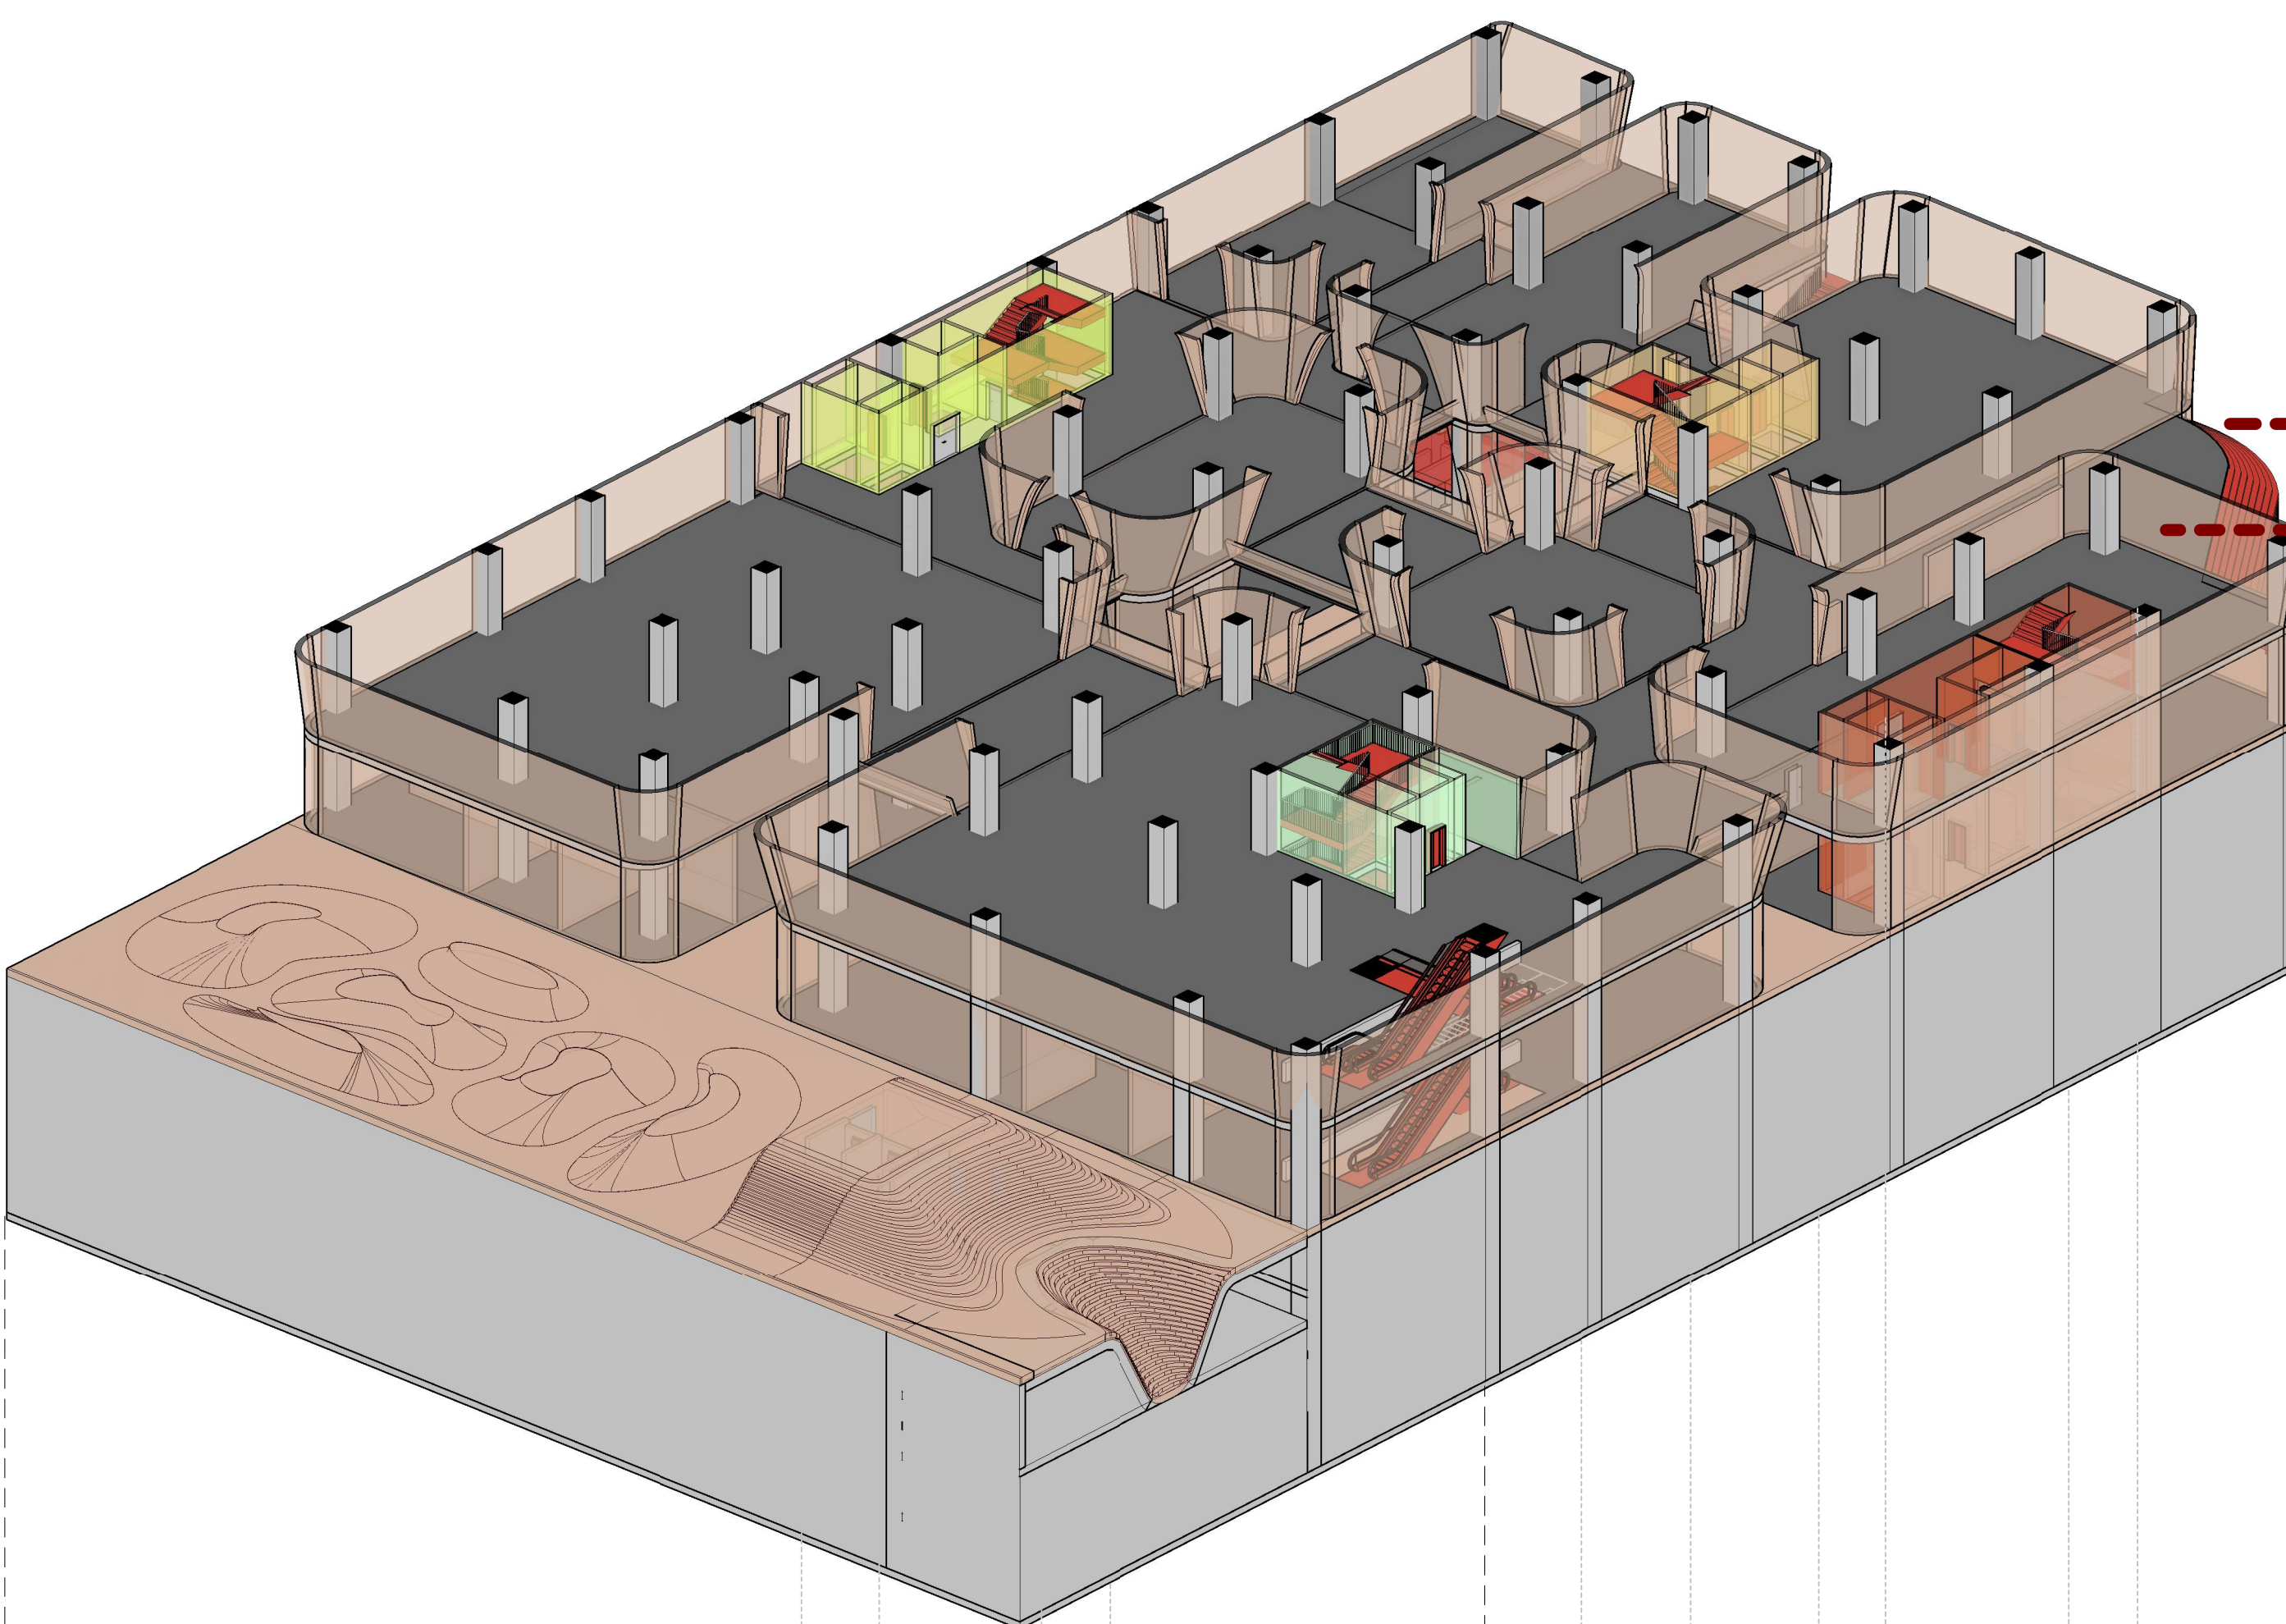

ایزومتریک همکف


2

ورودی تجاری طبقه منفی یک

ورودی اداری طبقه منفی یک

ورودی تجاری از پلازا

ورودی تجاری طبقه منفی یک

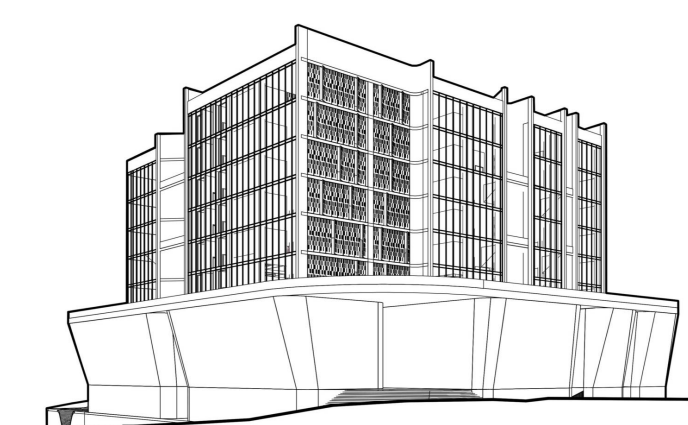

مسابقه محدود مادی اکباتان



L.E.D ARCHITECTS
مهندسين مشاور منظر بوم نقش

Client:

کارفرما

Scale/ Paper: 1 : 25/ A1 Project No. NNNA

Discipline: Architecture Sheet No.: DR0120

Date: Issue Date Unit: Metric

Rev.	Date	Designed	Drawn	Checked	Approved (Sign)
01	1404/03/04	LED Arch.	LED Arch.	LED Arch.	Sh Mirzaean

Description: Issue For Approval

02

Description:

03

Description:

04

Description:

Document Title:


ایزومتریک


Document No.:

NNNA LED- A- DR0120- 14040304


ایزومتریک منفی یک

1

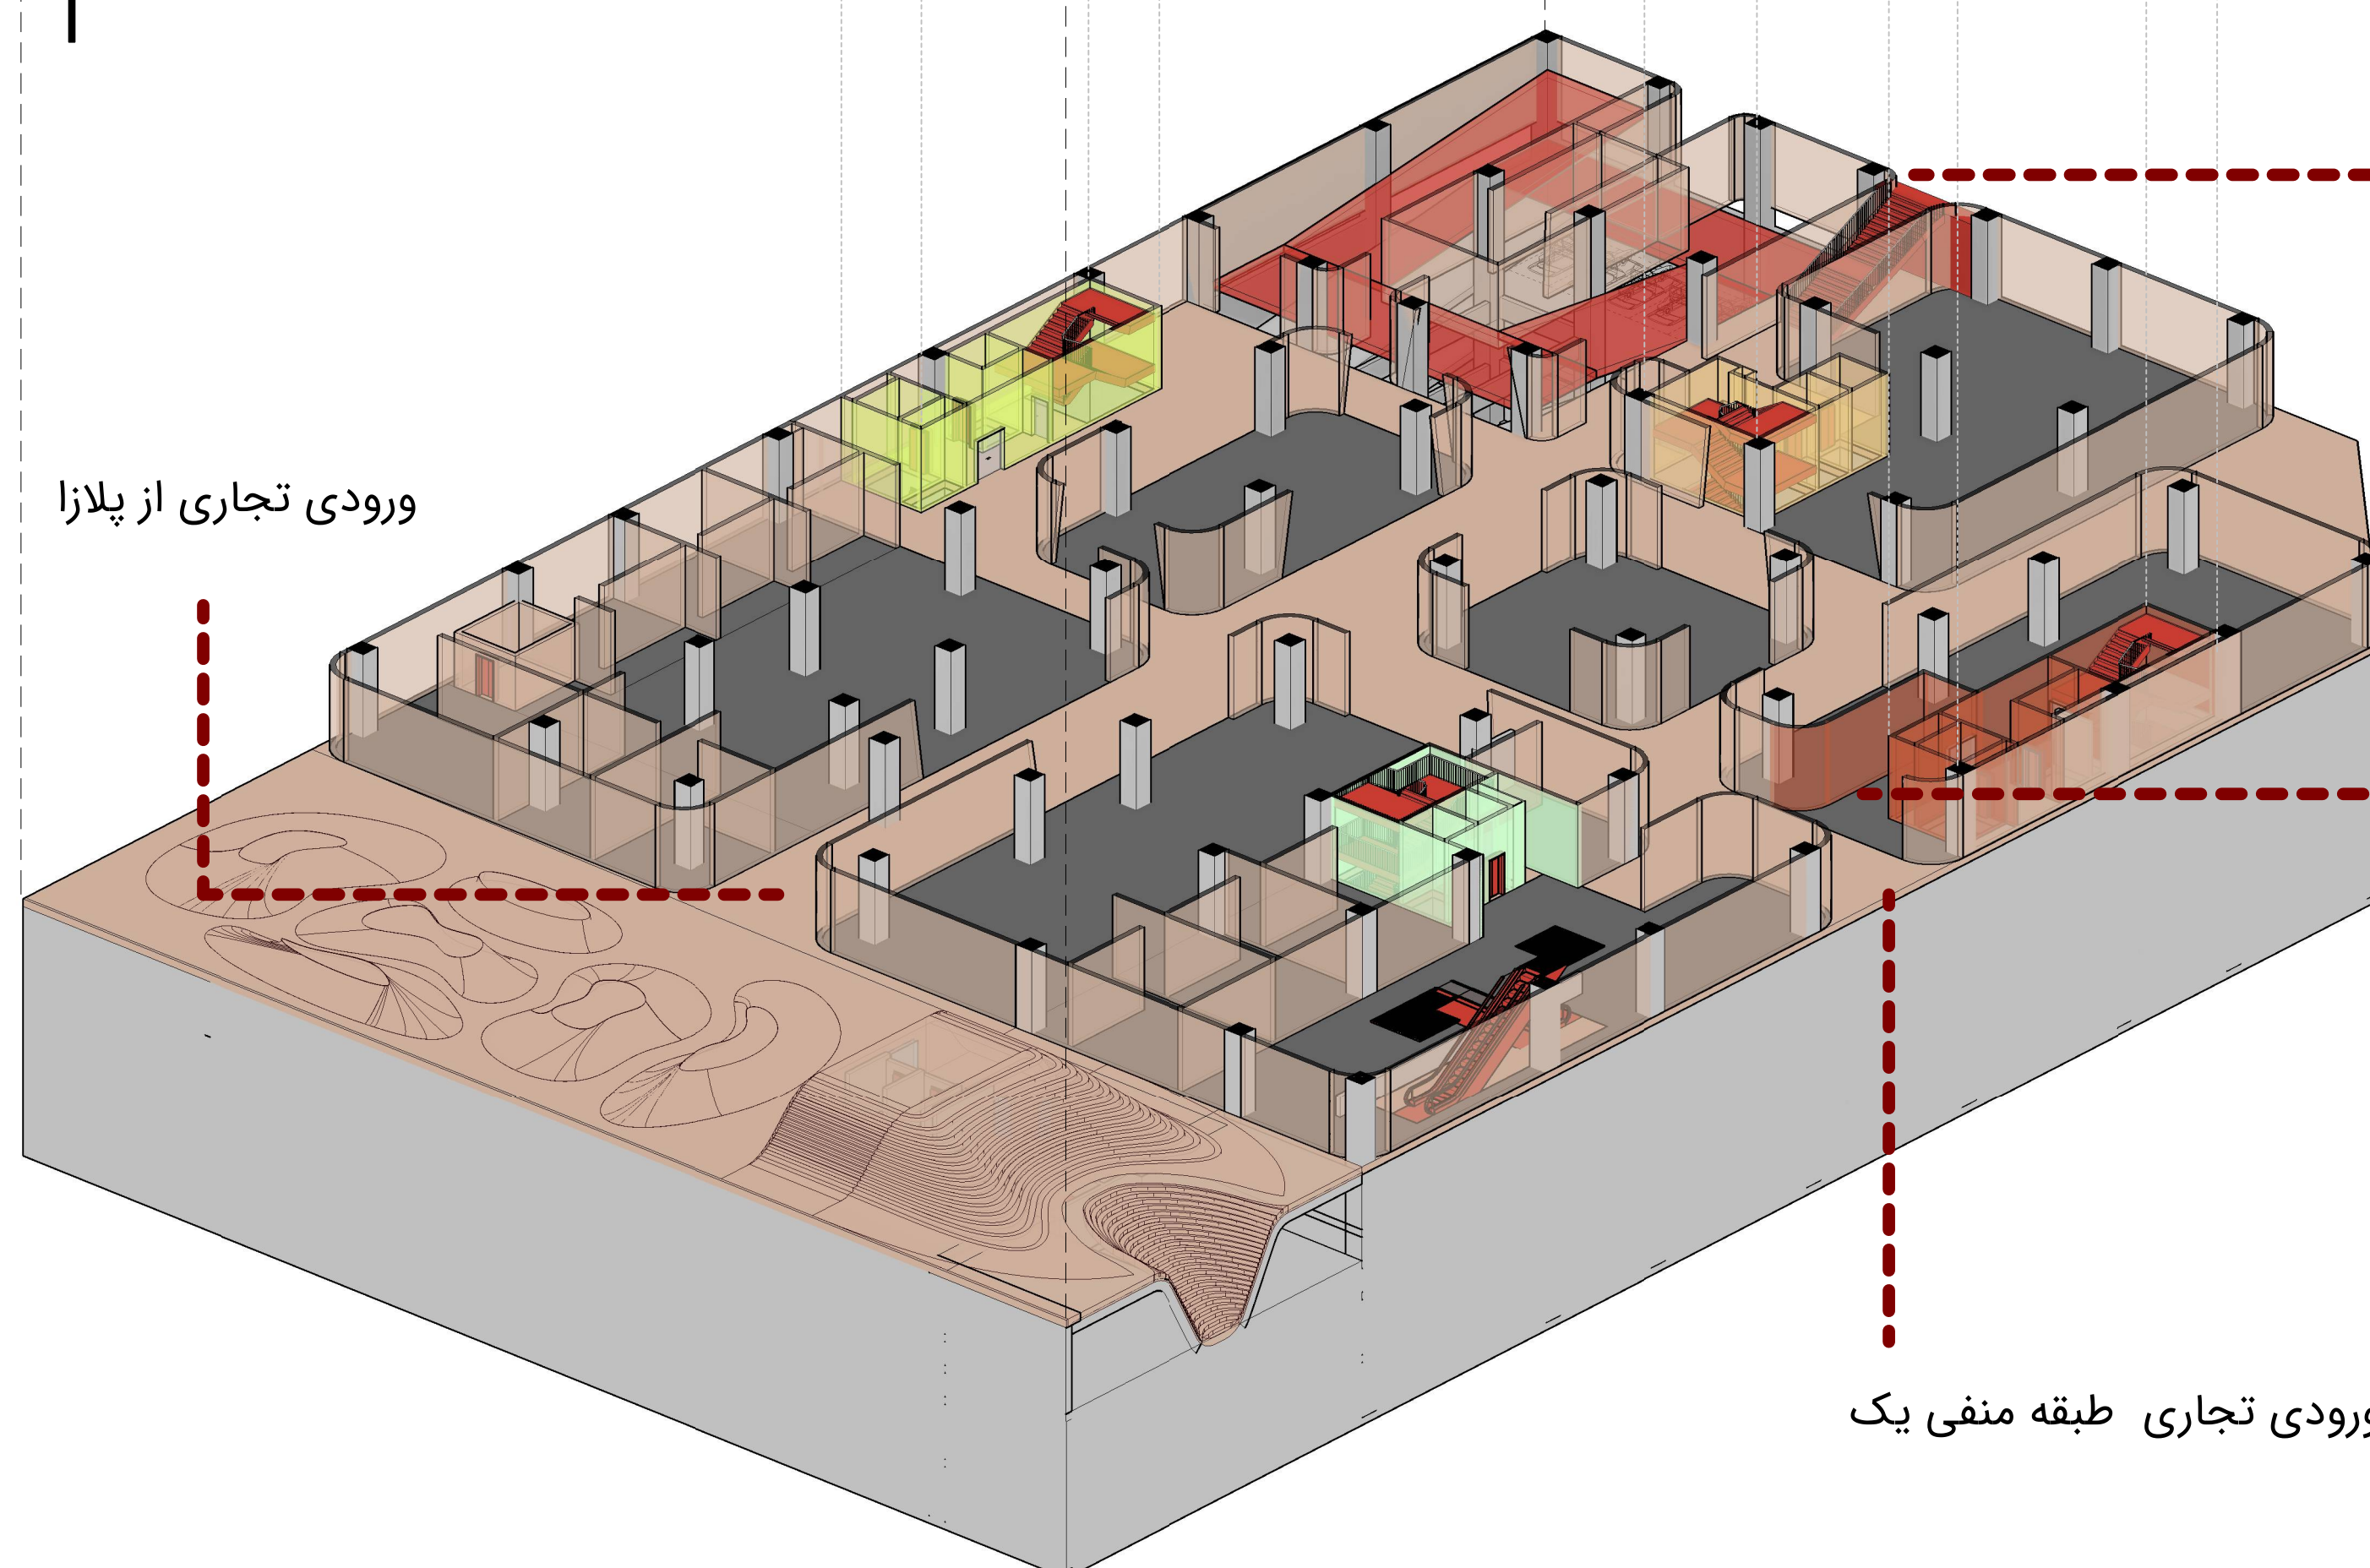


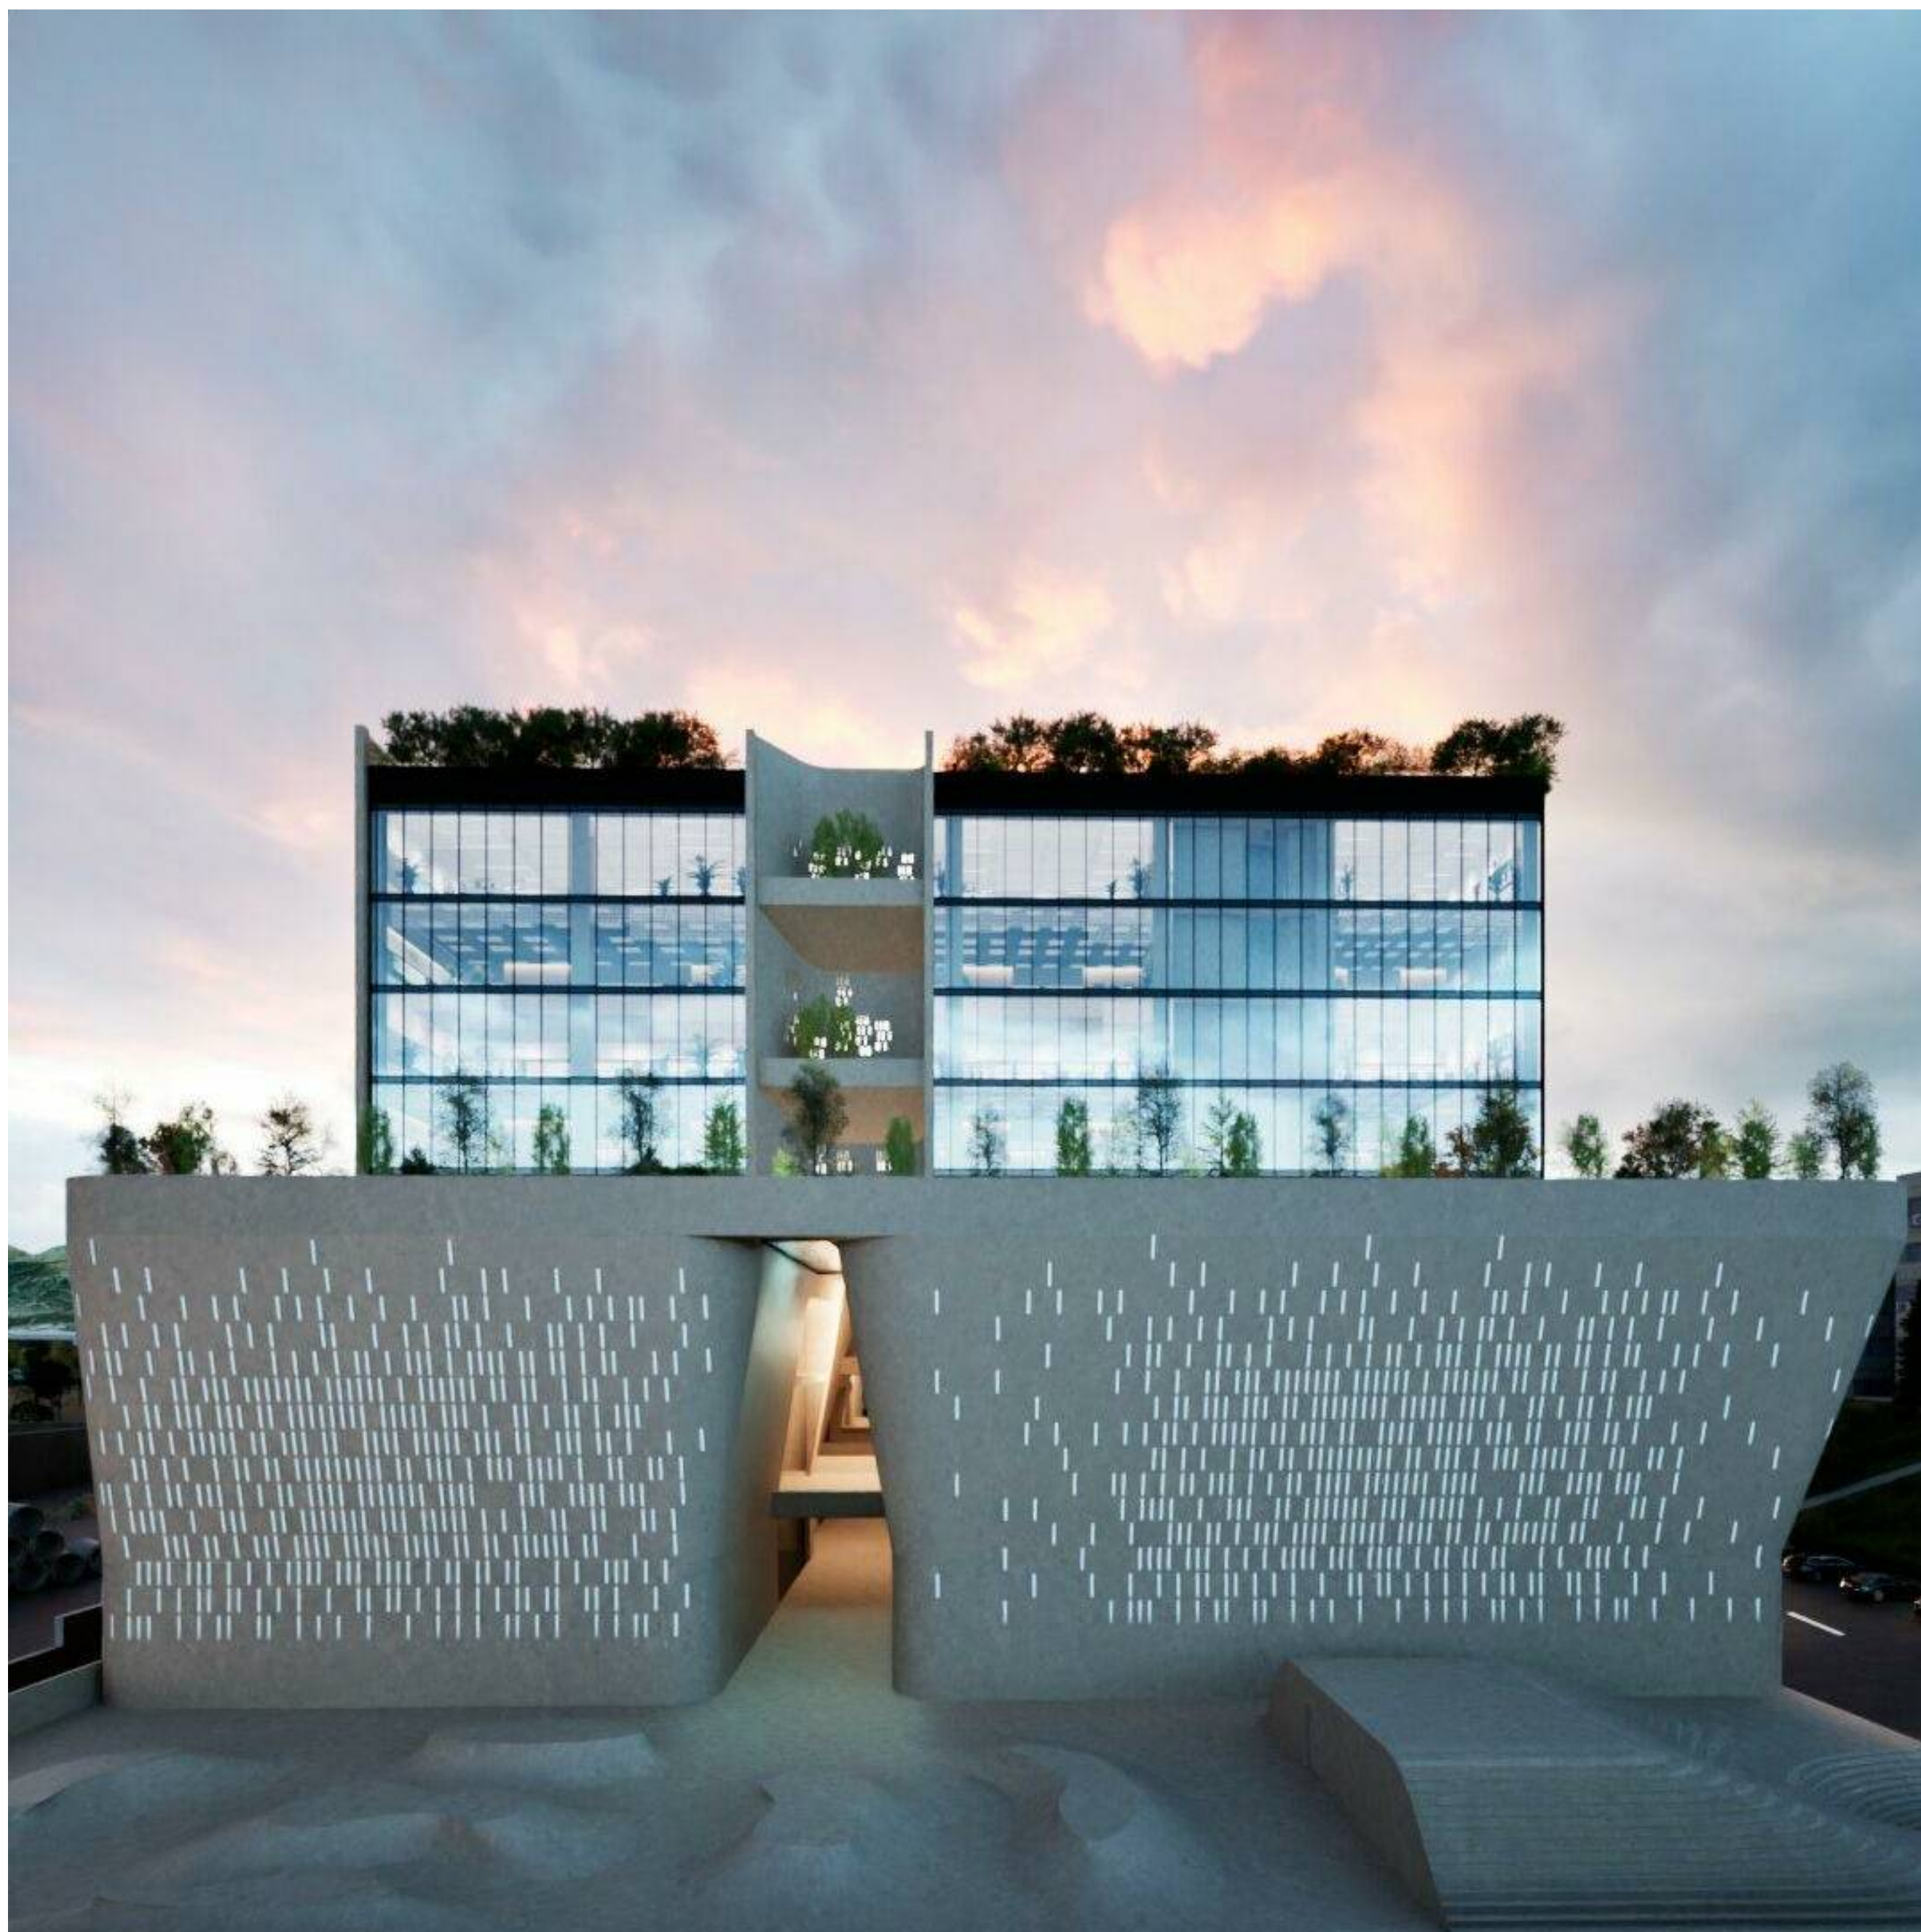

نمای جنوبی

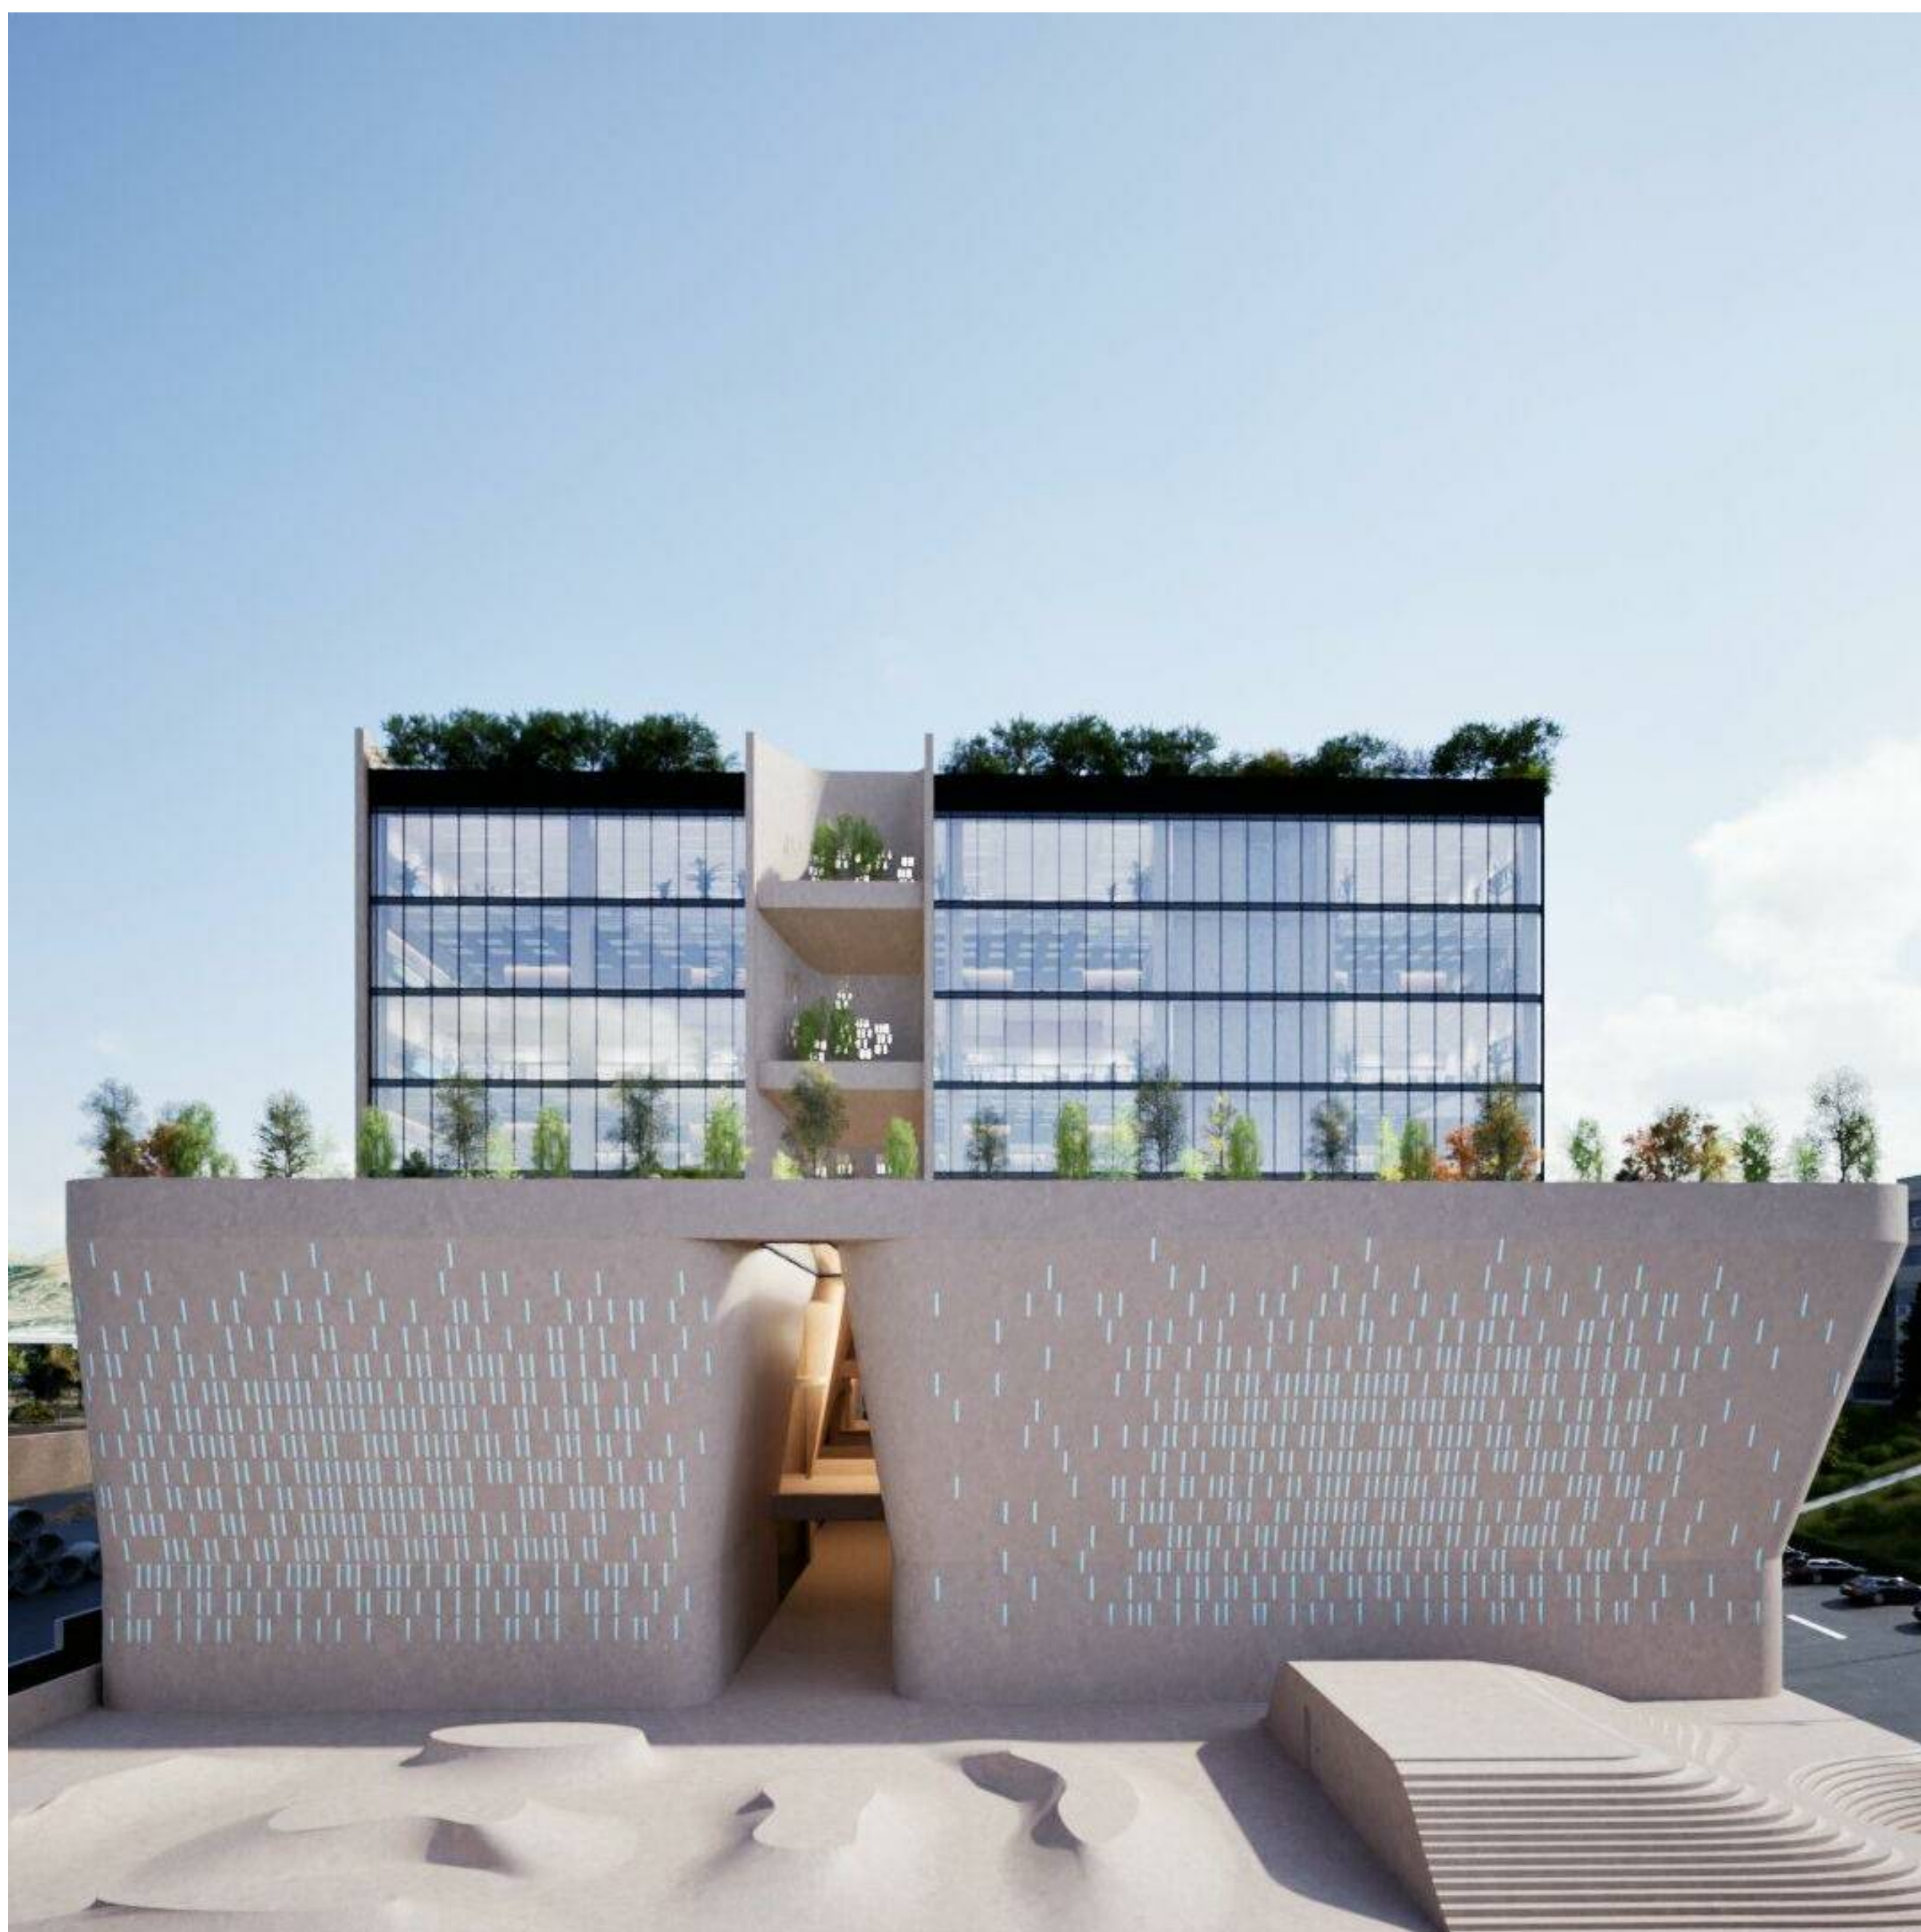

نمای جنوبی

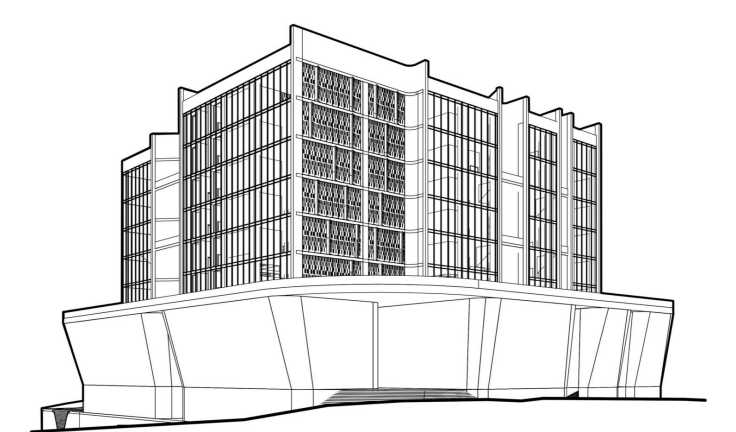

مسابقه محدود مادای اکباتان



L.E.D ARCHITECTS
مهندسین مشاور منظر بوم نقش

Client:

کارفرما

Scale/ Paper:

/ A1 Project No. NNNAAA

Discipline:

Architecture Sheet No.: DR0121

Date:

Issue Date Unit: Metric

Rev.	Date	Designed	Drawn	Checked	Approved (Sign)
01	1404/03/04	LED Arch.	LED Arch.	LED Arch.	Sh Mirzaean
Description: Issue For Approval					
02					
Description:					
03					
Description:					
04					
Description:					

Document Title:

رندر خارجی

Document No.:


NNNAAA LED- A- DR0121- 14040304



نمای شمالی



نمای شمالی

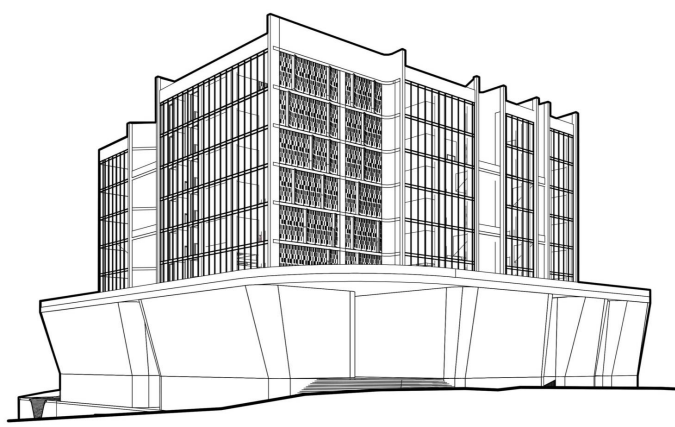

مسابقه محدود مادی اکباتان



L.E.D ARCHITECTS
مهندسین مشاور منظر بوم نقش

Client: کارفرما

Scale/ Paper: / A1 Project No.: NNNAAA

Discipline: Architecture Sheet No.: DR0122

Date: Issue Date Unit: Metric

Rev.	Date	Designed	Drawned	Checked	Approved (Sign)
------	------	----------	---------	---------	-----------------

01	1404/03/04	LED Arch.	LED Arch.	LED Arch.	Sh Mirzaean
----	------------	-----------	-----------	-----------	-------------

		Description: Issue For Approval			
--	--	---------------------------------	--	--	--

02		Description:			
----	--	--------------	--	--	--

03		Description:			
----	--	--------------	--	--	--

04		Description:			
----	--	--------------	--	--	--

Document Title:

رندر خارجی

Document No.:


NNNAAA LED- A- DR0122- 14040304



نمای شمال شرقی



نمای شمال شرقی

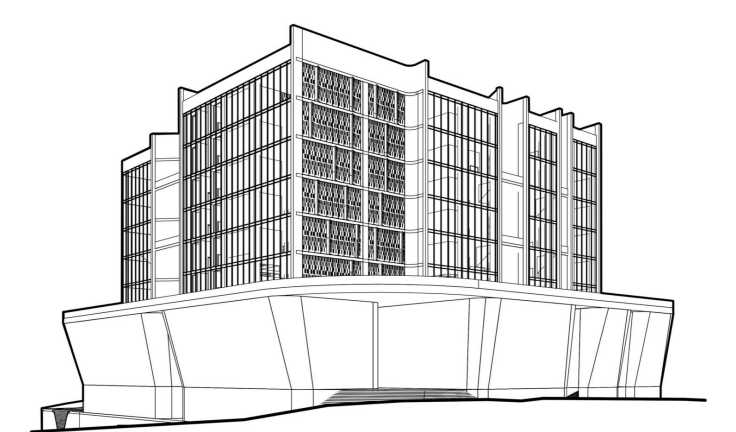

مسابقه محدود مادی اکباتان



L.E.D ARCHITECTS
مهندسین مشاور منظر بوم نقش

Client:

کارفرما

Scale/ Paper:

/ A1 Project No. NNNAAA

Discipline:

Architecture Sheet No.: DR0123

Date:

Issue Date Unit: Metric

Rev.	Date	Designed	Drawn	Checked	Approved (Sign)
01	1404/03/04	LED Arch.	LED Arch.	LED Arch.	Sh Mirzaean

Description: Issue For Approval

02 Description:

03 Description:


04 Description:

Document Title:

رندر خارجی

Document No.:


NNNAAA LED- A- DR0123- 14040304

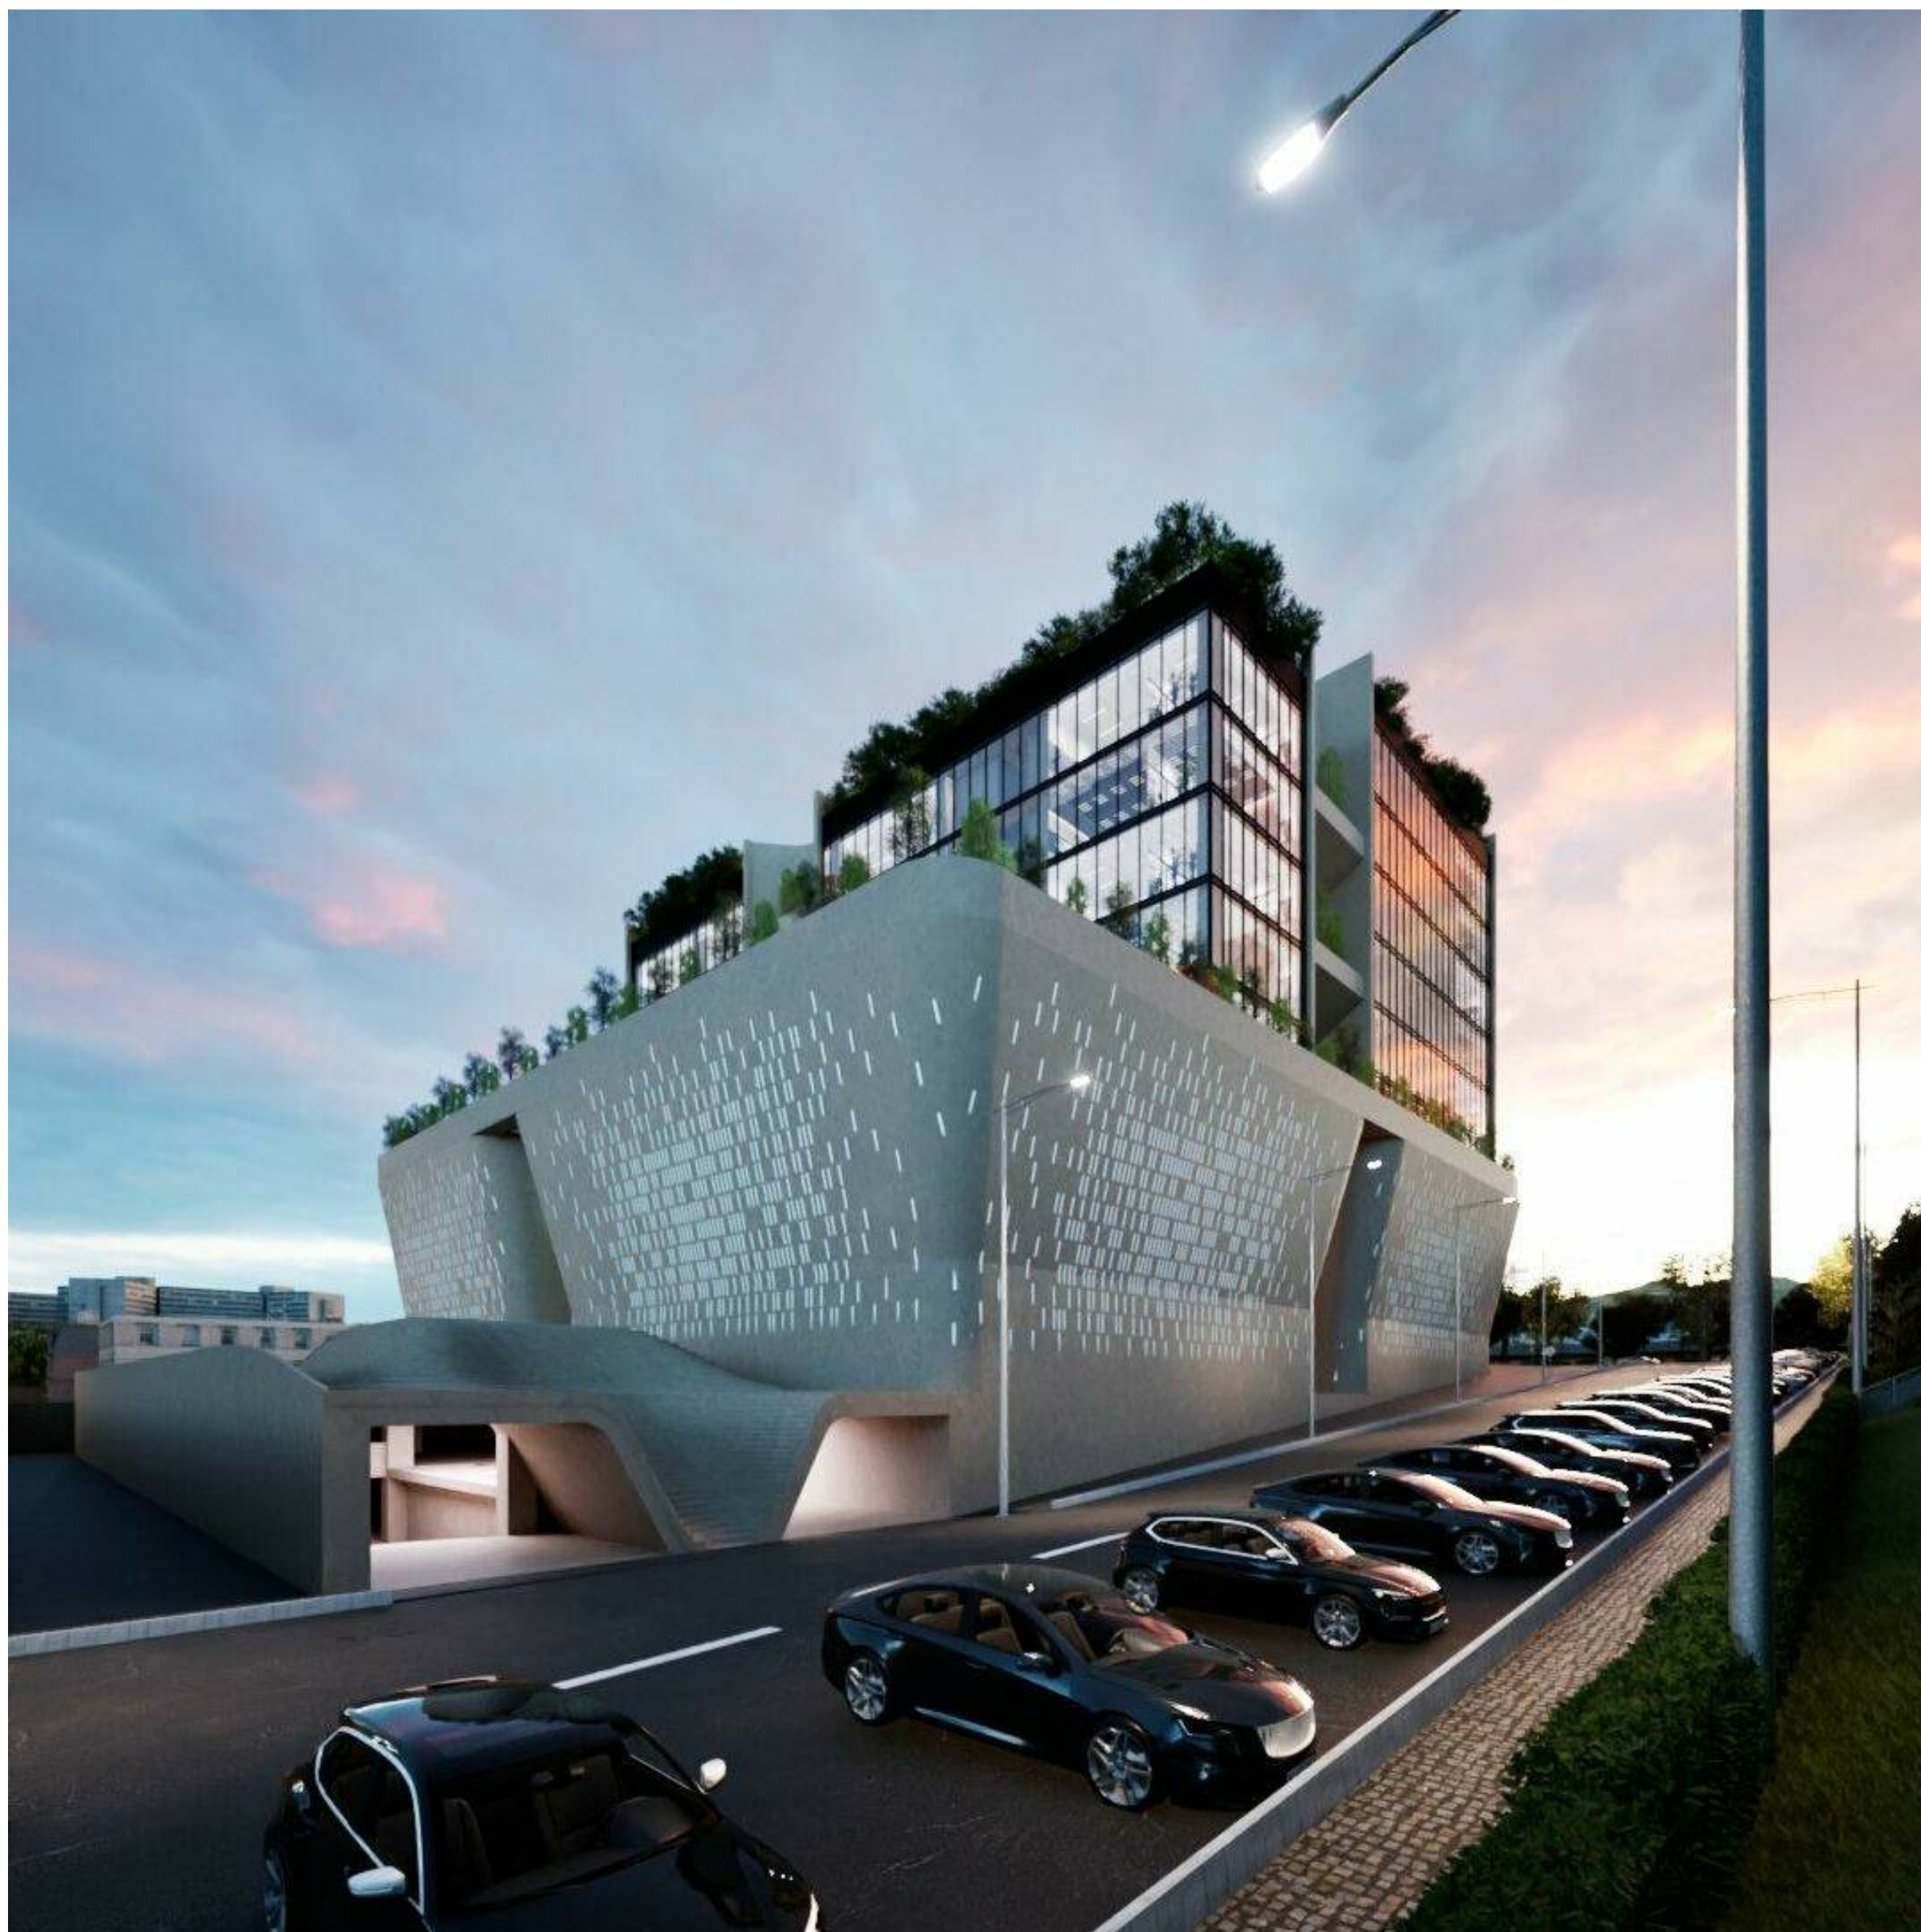

نمای جنوب شرقی



نمای جنوب شرقی

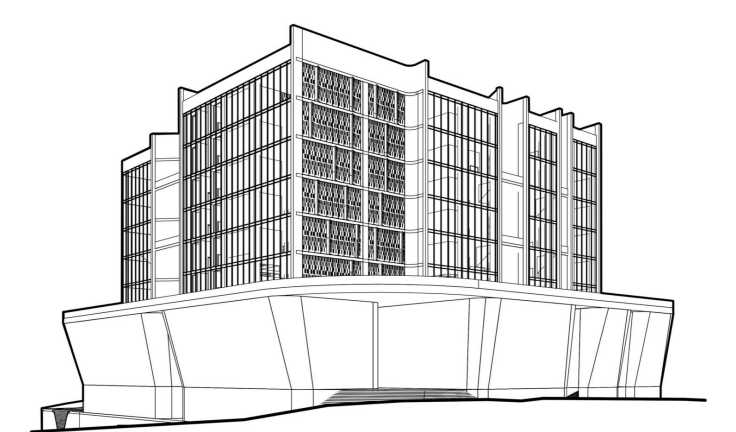

مسابقه محدود مادی اکباتان



L.E.D ARCHITECTS
مهندسین مشاور منظر بوم نقش

Client:

کارفرما

Scale/ Paper:

/ A1 Project No. NNNAAA

Discipline:

Architecture Sheet No.: DR0124

Date:

Issue Date Unit: Metric

Rev.	Date	Designed	Drawn	Checked	Approved (Sign)
01	1404/03/04	LED Arch.	LED Arch.	LED Arch.	Sh Mirzaean
Description: Issue For Approval					
02					
Description:					
03					
Description:					
04					
Description:					

Document Title:

رندر خارجی

Document No.:


NNNAAA LED- A- DR0124- 14040304



نمای شمال غربی



نمای شمالی غربی

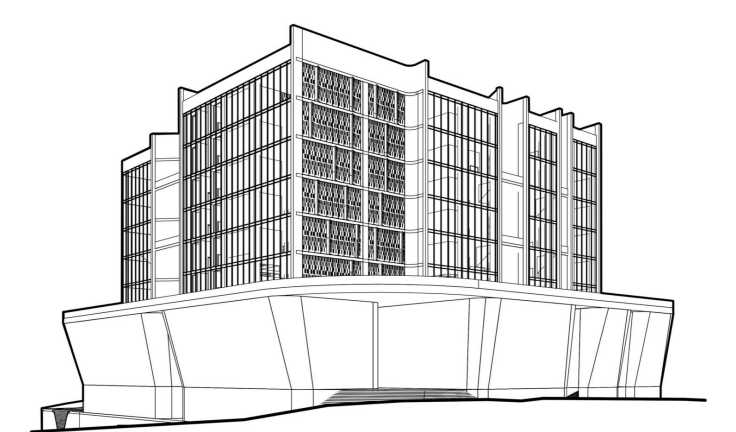

مسابقه محدود مادی اکباتان



L.E.D ARCHITECTS
مهندسین مشاور منظر بوم نقش

Client:

کارفرما

Scale/ Paper:

/ A1 Project No. NNNAAA

Discipline:

Architecture Sheet No.: DR0125

Date:

Issue Date Unit: Metric

Rev.	Date	Designed	Drawn	Checked	Approved (Sign)
01	1404/03/04	LED Arch.	LED Arch.	LED Arch.	Sh Mirzaean
Description: Issue For Approval					
02					
Description:					
03					
Description:					
04					
Description:					

Document Title:

رندر خارجی

Document No.:


NNNAAA LED- A- DR0125- 14040304



ایزومتریک



ایزومتریک

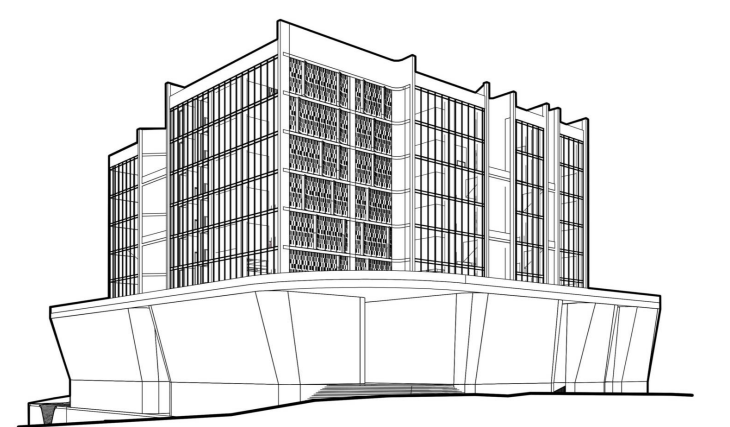

مسابقه محدود مادی اکباتان



L.E.D ARCHITECTS
مهندسین مشاور منظر بوم نقش

Client:

کارفرما

Scale/ Paper:

/ A1 Project No.: NNNAAA

Discipline:

Architecture Sheet No.: DR0126

Date:

Issue Date Unit: Metric

Rev.	Date	Designed	Drawn	Checked	Approved (Sign)
01	1404/03/04	LED Arch.	LED Arch.	LED Arch.	Sh Mirzaean

Description: Issue For Approval

02

Description:

03

Description:

04

Description:

Document Title:

رندر خارجی

Document No.:


NNNAAA LED- A- DR0126- 14040304



تراس شمالی



تراس جنوبی

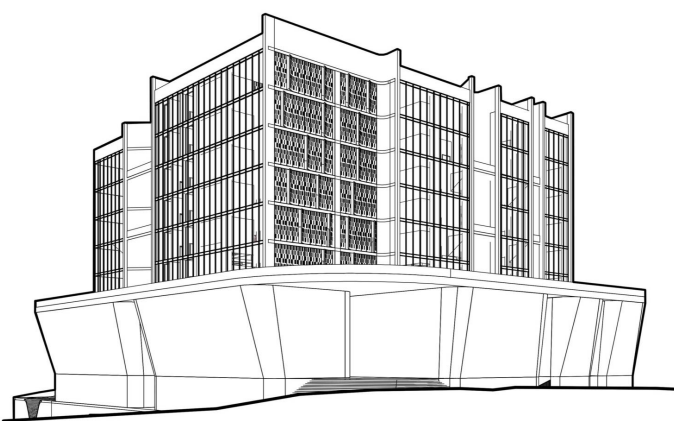

مسابقه محدود مادای اکباتان



L.E.D ARCHITECTS
مهندسين مشاور منظر بوم نقش

Client: کارفرما

Scale/ Paper: / A1 Project No.: NNNAAA


Discipline: Architecture Sheet No.: DR0127

Date: Issue Date Unit: Metric

Rev.	Date	Designed	Drawn	Checked	Approved (Sign)
01	1404/03/04	LED Arch.	LED Arch.	LED Arch.	Sh Mirzaean
Description: Issue For Approval					
02					Description:
03					Description:
04					Description:

Document Title: رندر خارجی


Document No.: NNNAAA LED- A- DR0127- 14040304

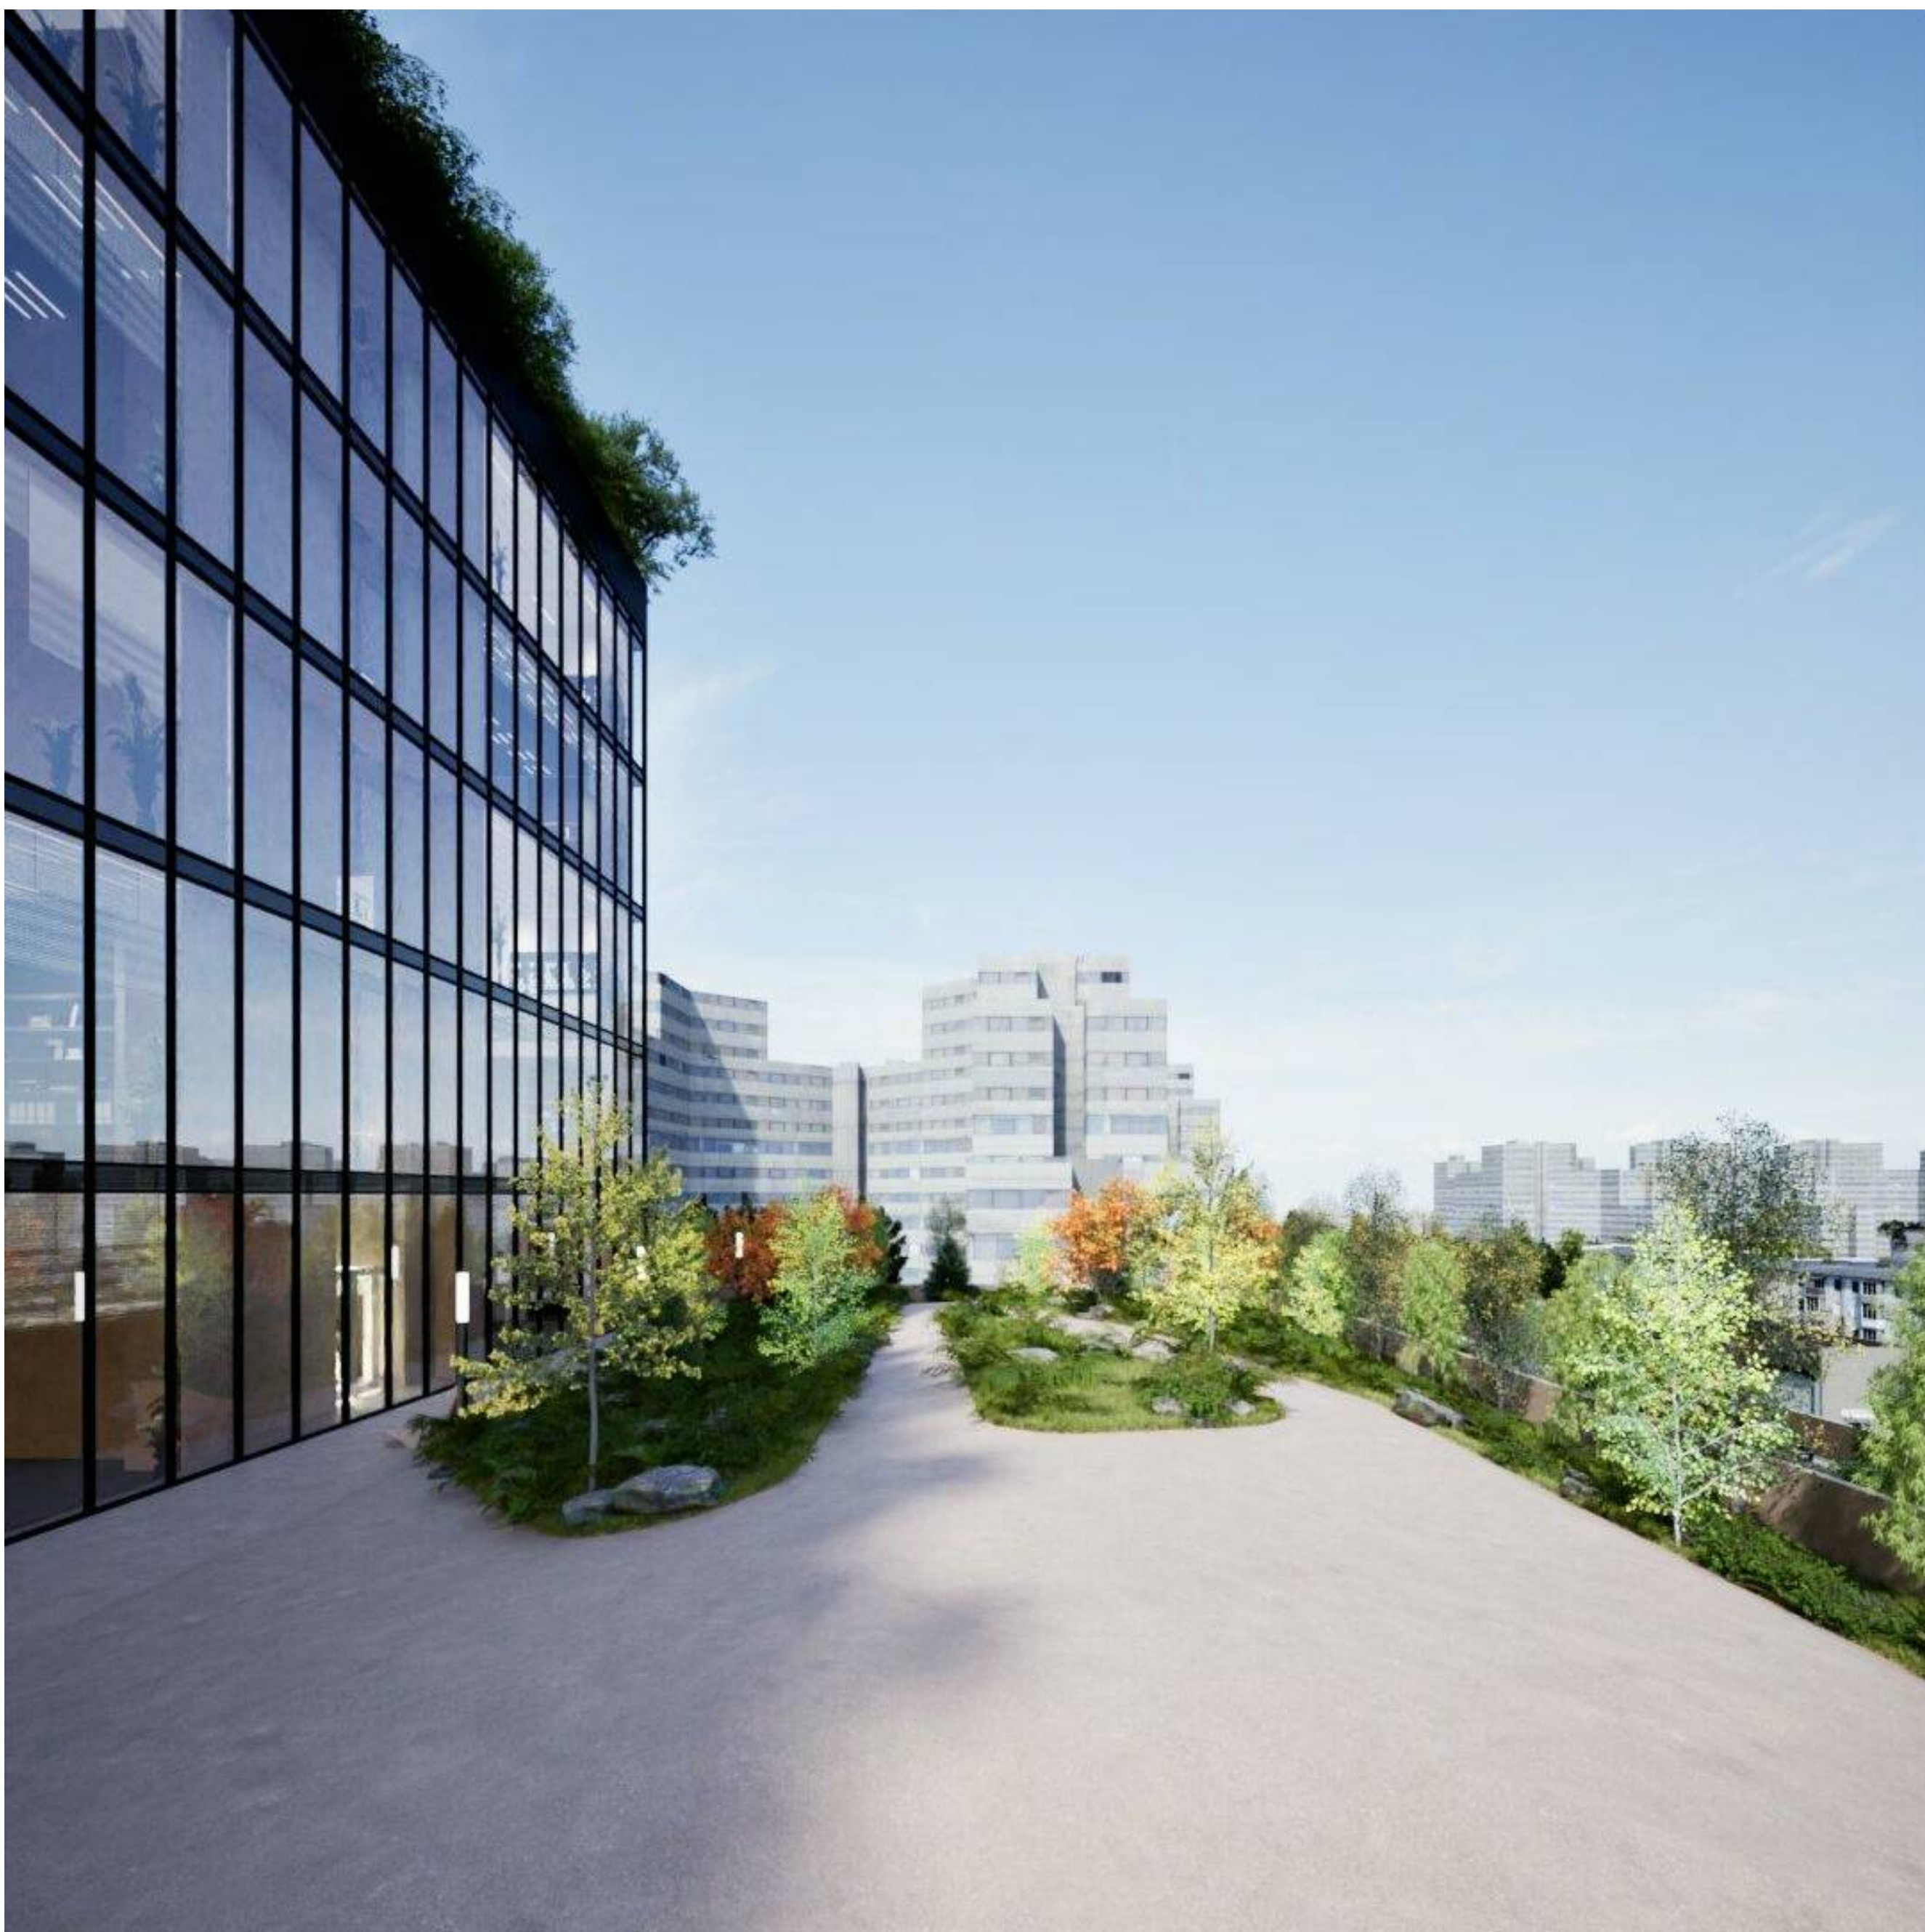

تراس جنوبی



تراس جنوبی

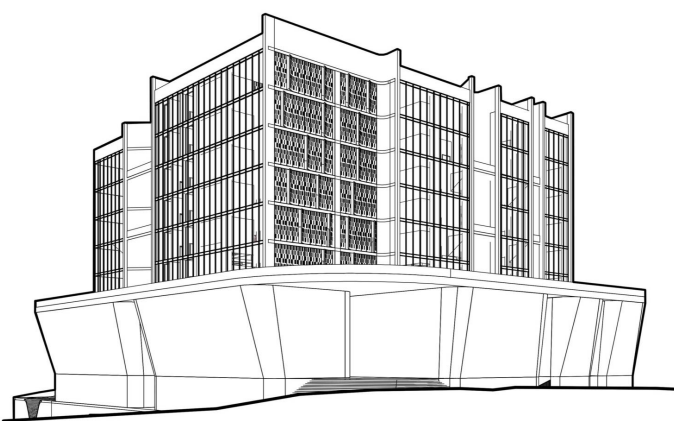

مسابقه محدود مادای اکباتان



L.E.DARCHITECTS
مهندسین مشاور منظر بوم نقش

Client: کارفرما

Scale/ Paper: / A1 Project No.: NNNAAA

Discipline: Architecture Sheet No.: DR0128

Date: Issue Date Unit: Metric

Rev.	Date	Designed	Drawned	Checked	Approved (Sign)
01	1404/03/04	LED Arch.	LED Arch.	LED Arch.	Sh Mirzaean
Description: Issue For Approval					
02	Description:				
03	Description:				
04	Description:				

Document Title: رندر خارجی


Document No.: NNNAAA LED- A- DR0128- 14040304



نمای شرقی



تراس جنوبی

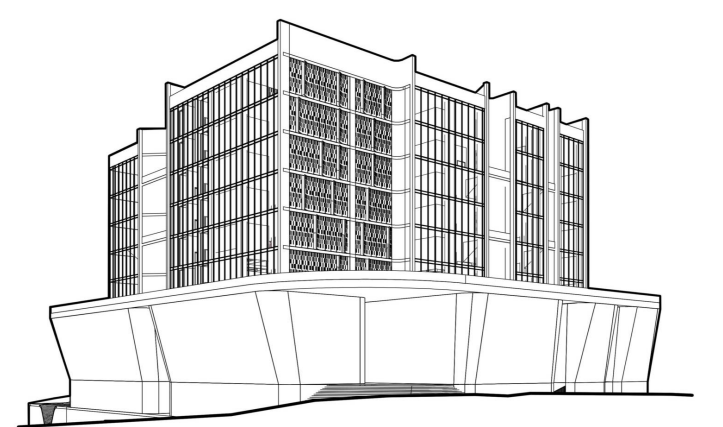

مسابقه محدود مادی اکباتان



L.E.D ARCHITECTS
مهندسین مشاور منظر بوم نقش

Client:

کارفرما

Scale/ Paper:

/ A1 Project No. NNNAAA

Discipline:

Architecture Sheet No.: DR0129

Date:

Issue Date Unit: Metric

Rev.	Date	Designed	Drawn	Checked	Approved (Sign)
01	1404/03/04	LED Arch.	LED Arch.	LED Arch.	Sh Mirzaean
Description: Issue For Approval					
02					
Description:					
03					
Description:					
04					
Description:					

Document Title:


رندر خارجی

Document No.:


NNNAAA LED- A- DR0129- 14040304



تراس شمالی

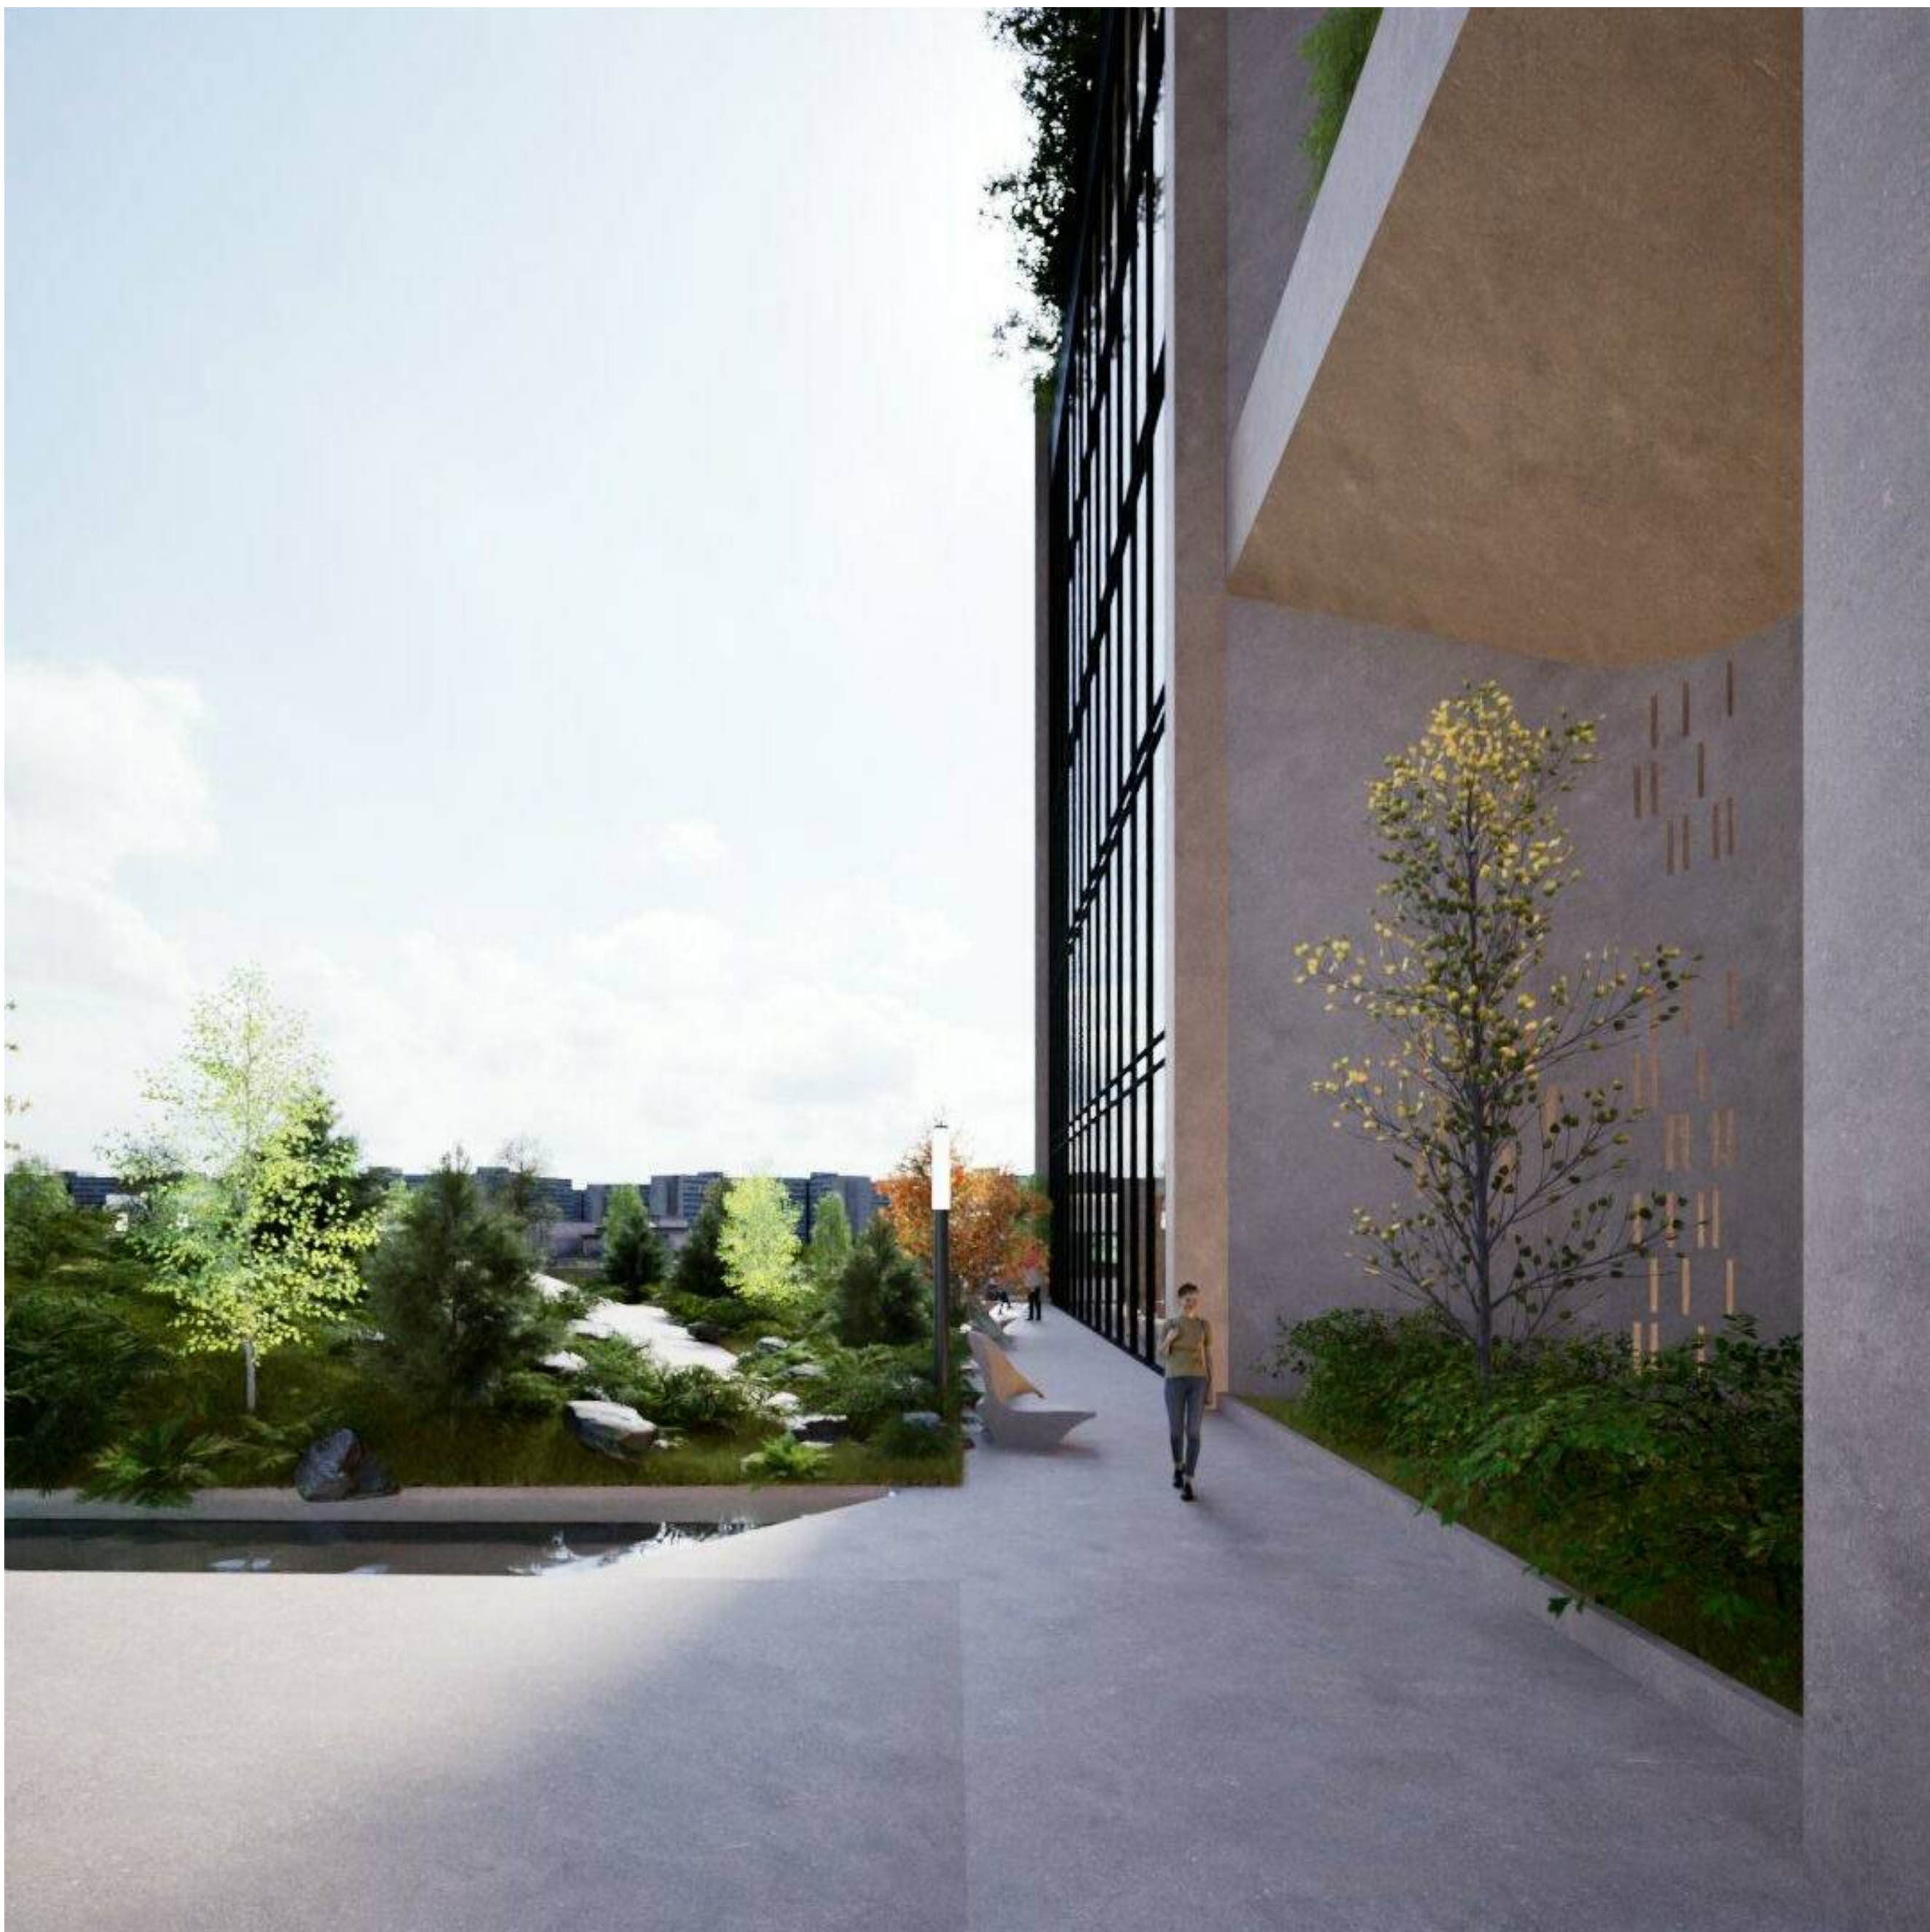

تراس جنوبی

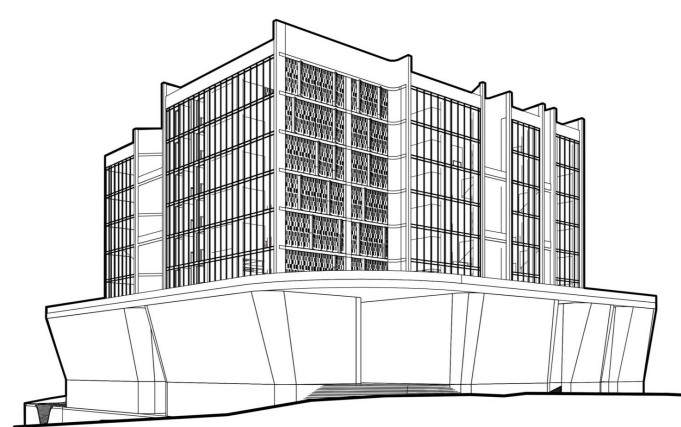

مسابقه محدود مادی اکباتان



L.E.D ARCHITECTS
مهندسین مشاور منظر بوم نقش

Client:

کارفرما

Scale/ Paper:

/ A1 Project No. NNNAAA

Discipline:

Architecture Sheet No.: DR0130

Date:

Issue Date Unit: Metric

Rev.	Date	Designed	Drawn	Checked	Approved (Sign)
01	1404/03/04	LED Arch.	LED Arch.	LED Arch.	Sh Mirzaean

Description: Issue For Approval

02

Description:

03

Description:

04

Description:

Document Title:

رندر خارجی

Document No.:


NNNAAA LED- A- DR0130- 14040304



تراس طبقه هفتم



تراس طبقه ششم

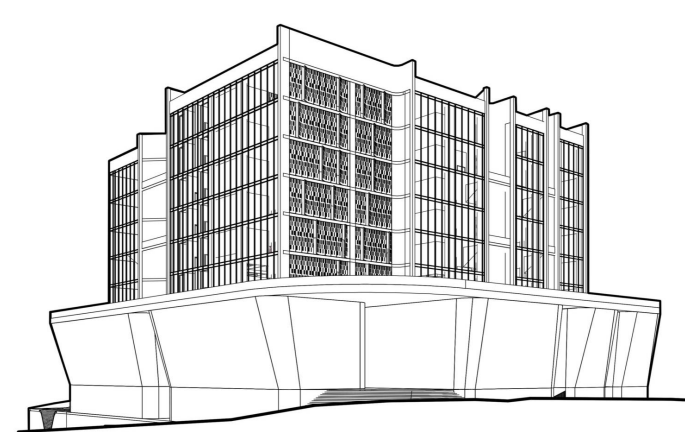

مسابقه محدود مادای اکباتان



L.E.D ARCHITECTS
مهندسین مشاور منظر بوم نقش

Client: کارفرما

Scale/ Paper: / A1 Project No.: NNNAAA

Discipline: Architecture Sheet No.: DR0131

Date: Issue Date Unit: Metric

Rev.	Date	Designed	Drawn	Checked	Approved (Sign)
01	1404/03/04	LED Arch.	LED Arch.	LED Arch.	Sh Mirzaean

Description: Issue For Approval

02 Description:

03 Description:

04 Description:

Document Title:

رندر خارجی

Document No.:


NNNAAA LED- A- DR0131- 14040304



تراس طبقه ششم



تراس طبقه ششم

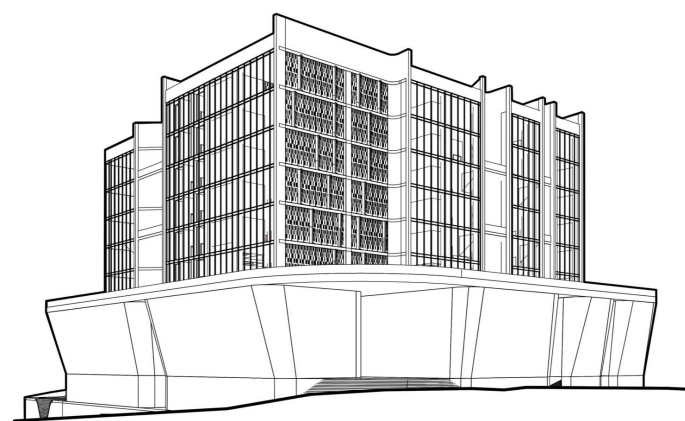

مسابقه محدود مادی اکباتان



L.E.D ARCHITECTS
مهندسین مشاور منظر بوم نقش

Client: کارفرما

Scale/ Paper: / A1 Project No.: NNNAAA

Discipline: Architecture Sheet No.: DR0132

Date: Issue Date Unit: Metric

Rev.	Date	Designed	Drawn	Checked	Approved (Sign)
------	------	----------	-------	---------	-----------------

01	1404/03/04	LED Arch.	LED Arch.	LED Arch.	Sh Mirzaean
----	------------	-----------	-----------	-----------	-------------

Description: Issue For Approval					
---------------------------------	--	--	--	--	--

02	Description:				
----	--------------	--	--	--	--

03	Description:				
----	--------------	--	--	--	--


04	Description:				
----	--------------	--	--	--	--

Document Title:

رندر خارجی

Document No.:


NNNAAA LED- A- DR0132- 14040304

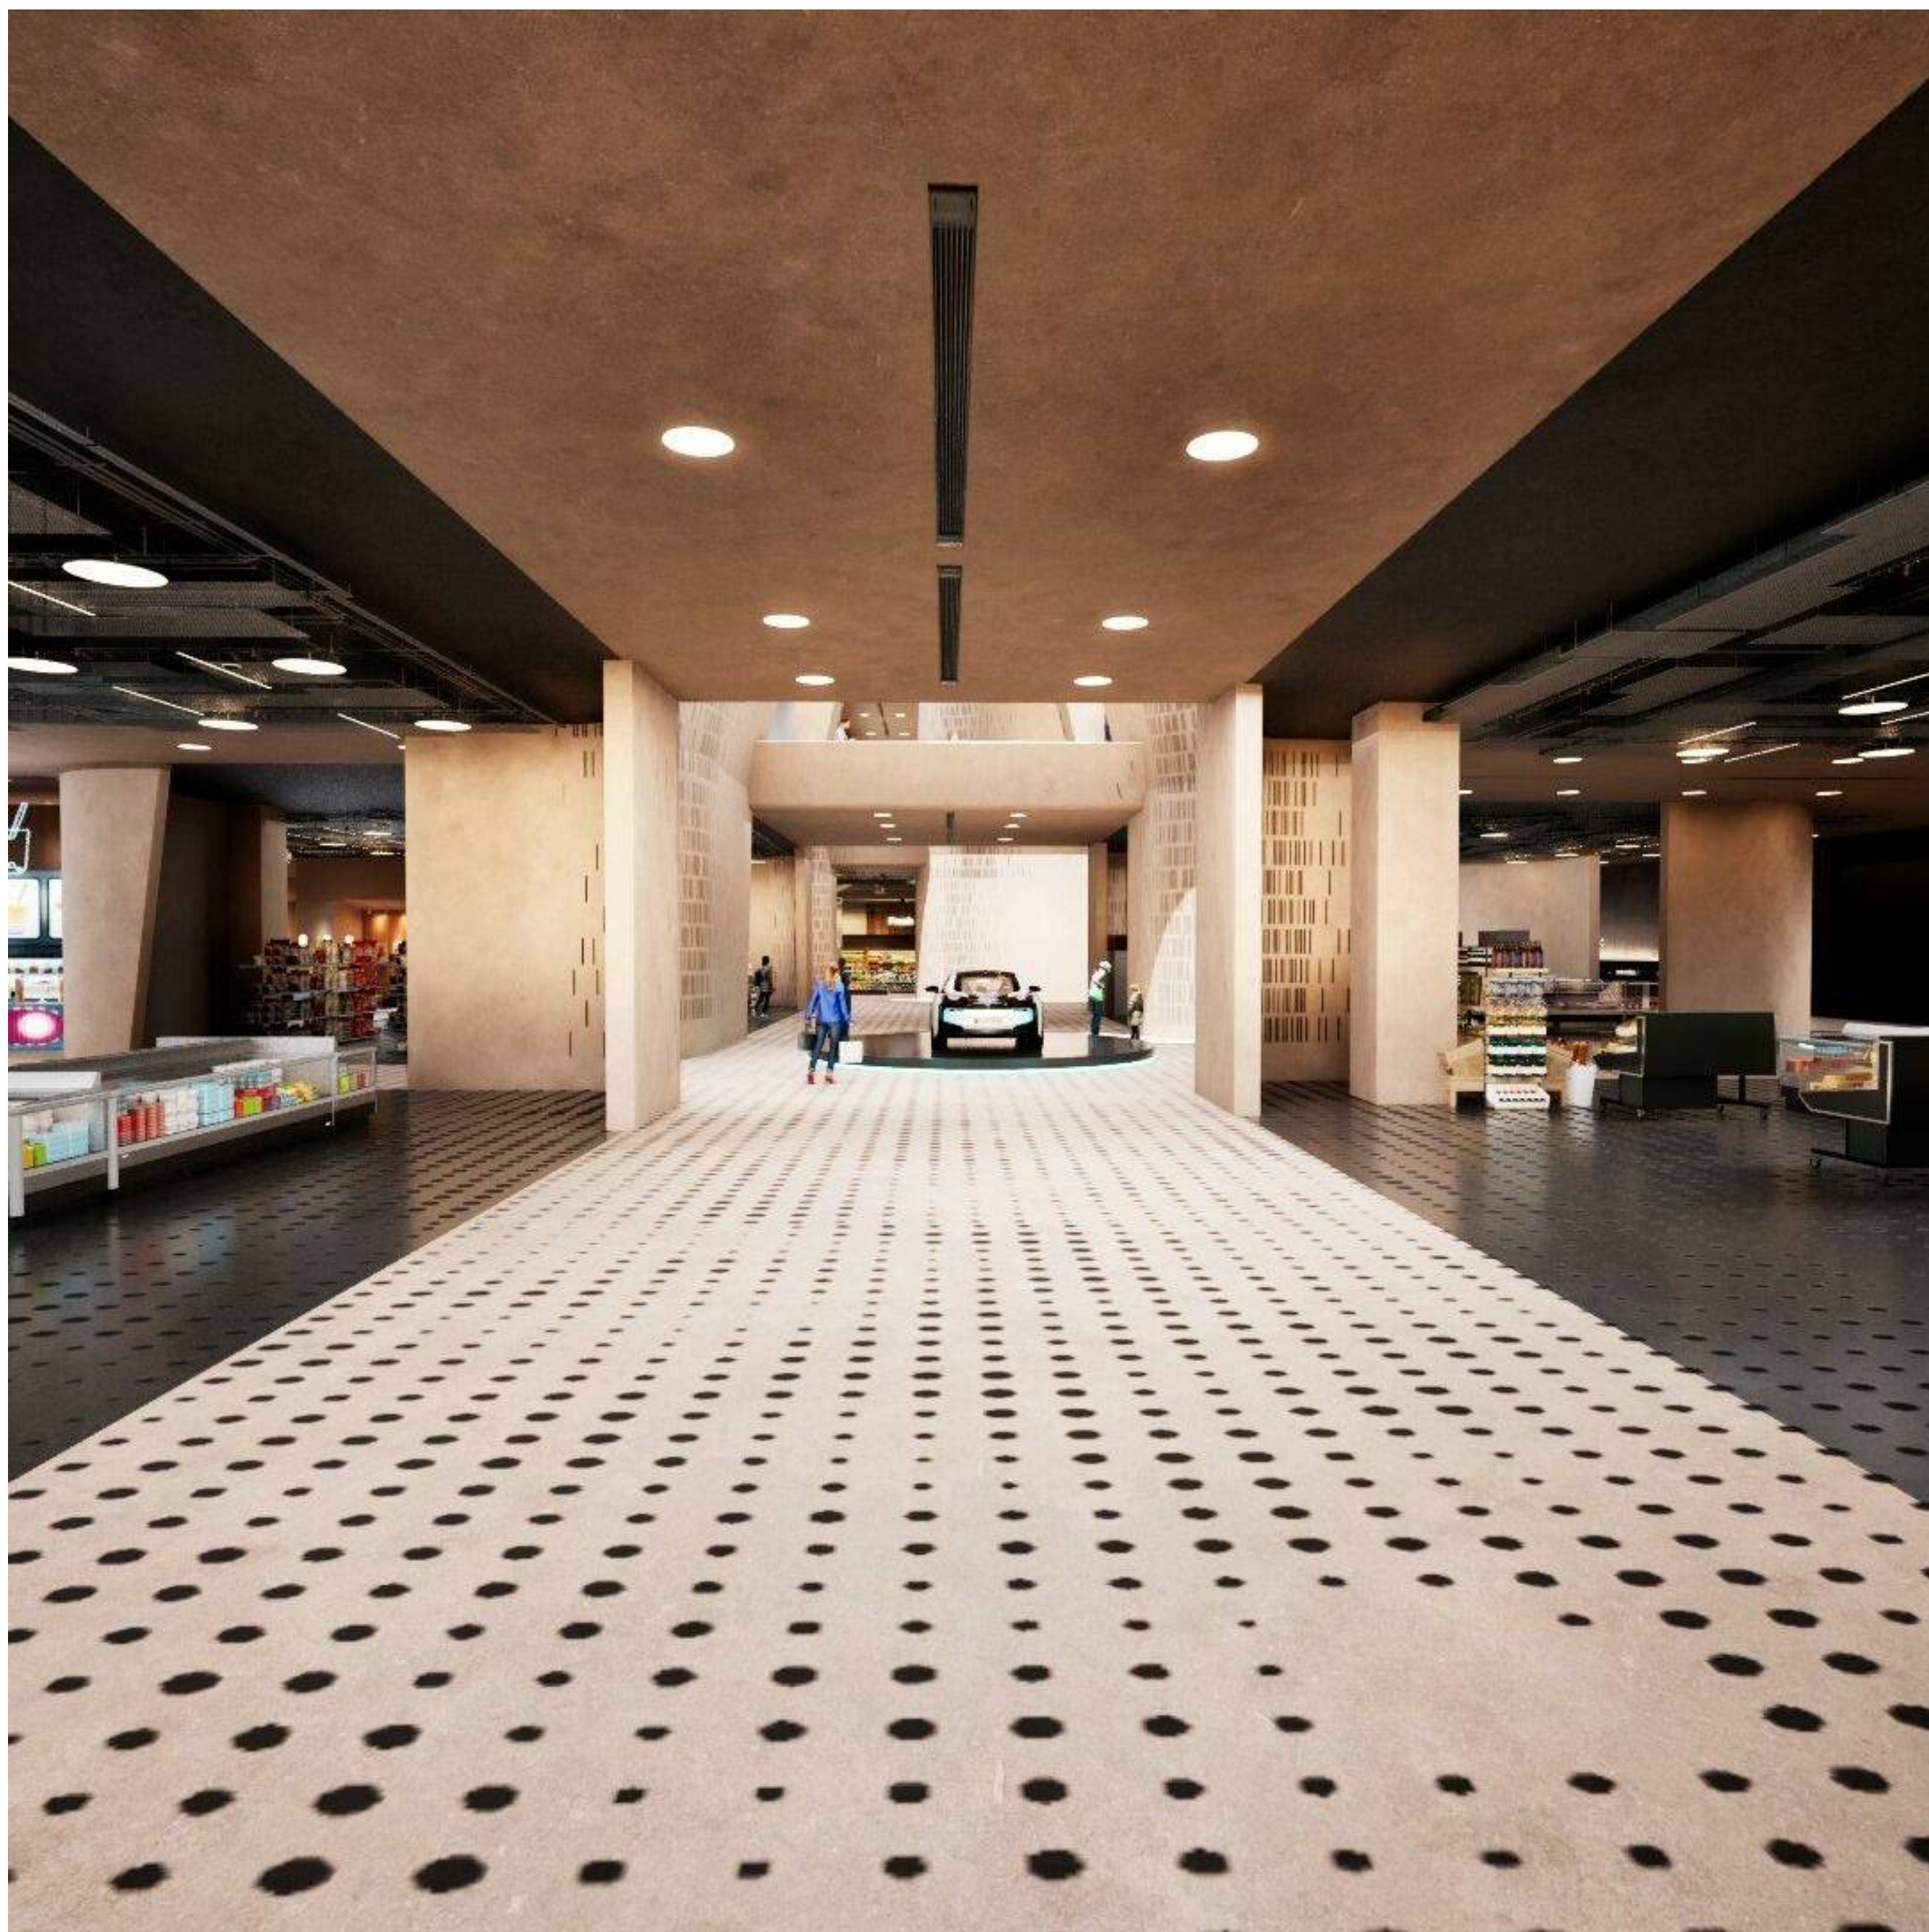

تجاری منفی یک



تجاری منفی یک

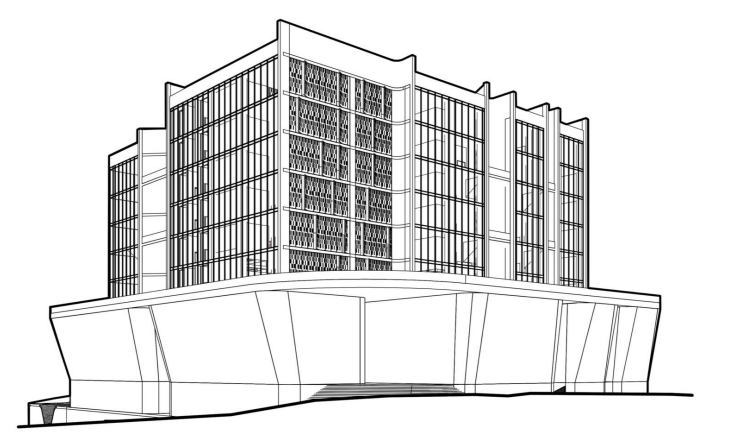

مسابقه محدود مادی اکباتان



L.E.D ARCHITECTS
مهندسین مشاور منظر بوم نقش

Client:

کارفرما

Scale/ Paper:

/ A1 Project No.: NNNAAA

Discipline:

Architecture Sheet No.: DR0133

Date:

Issue Date Unit: Metric

Rev.	Date	Designed	Drawn	Checked	Approved (Sign)
01	1404/03/04	LED Arch.	LED Arch.	LED Arch.	Sh Mirzaean

Description: Issue For Approval

02

Description:

03

Description:

04


Description:

Document Title:

رندر داخلی

Document No.:


NNNAAA LED- A- DR0133- 14040304

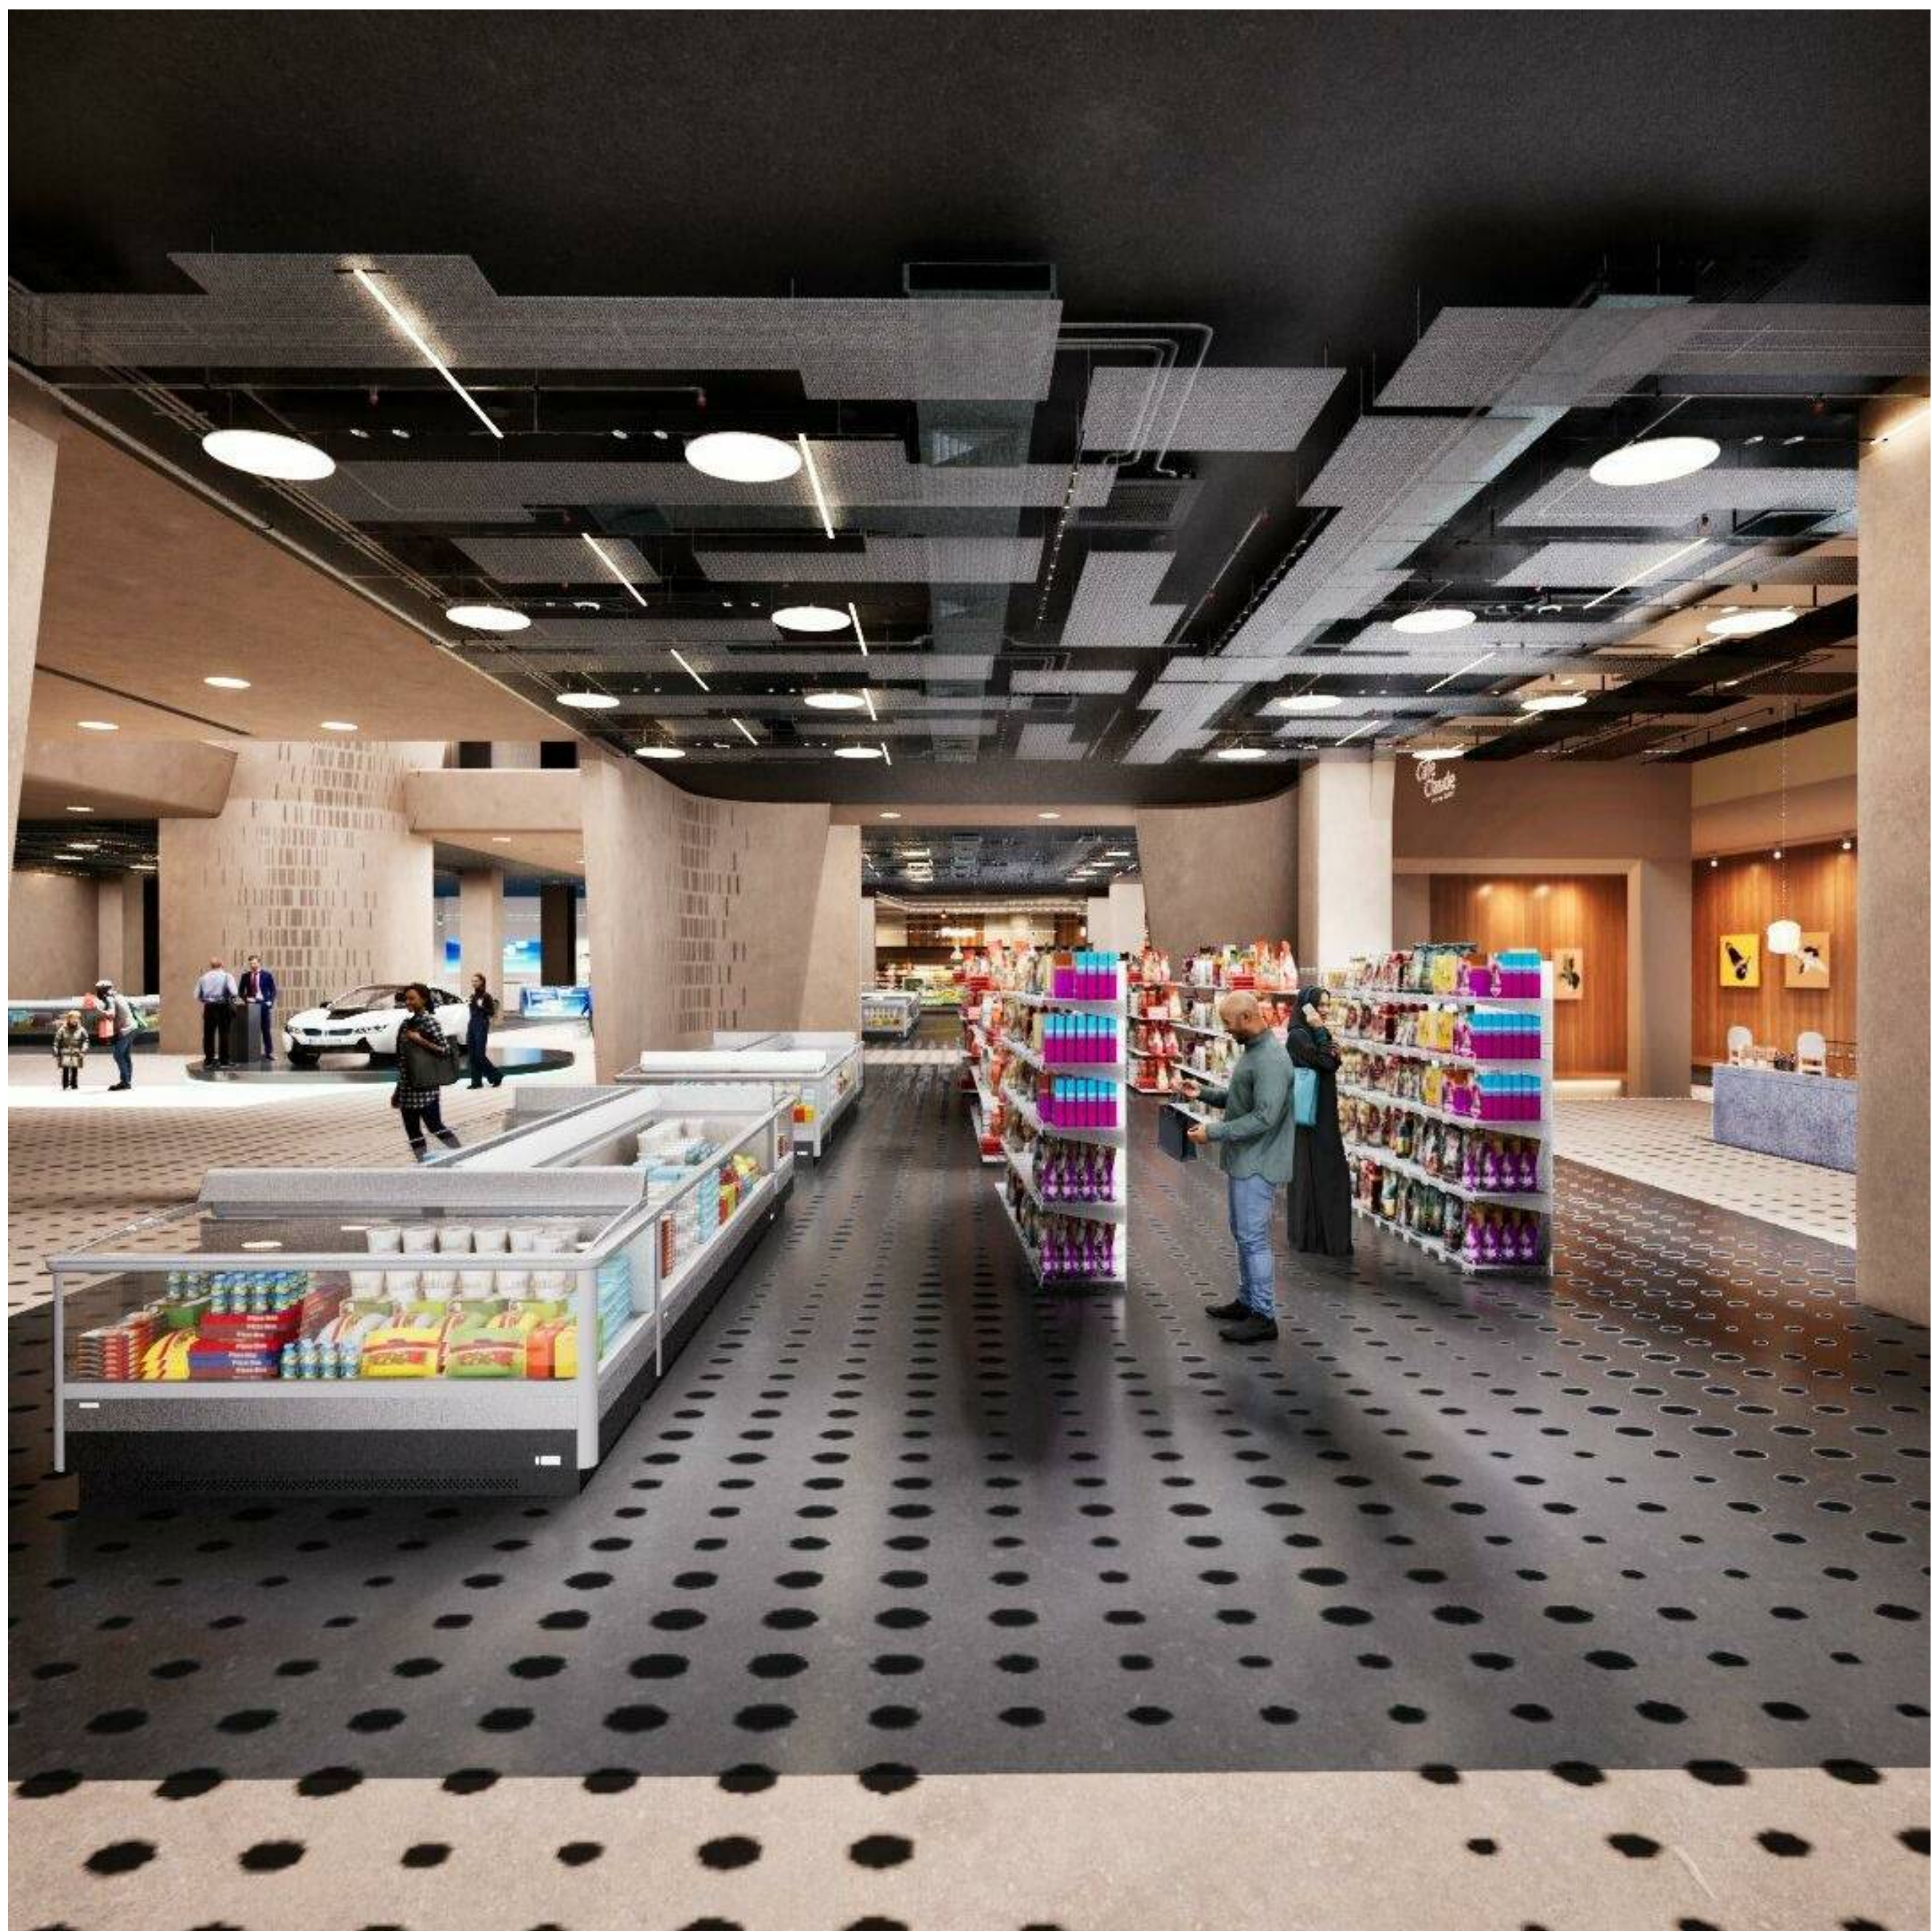

تجاری منفی یک



تجاری منفی یک

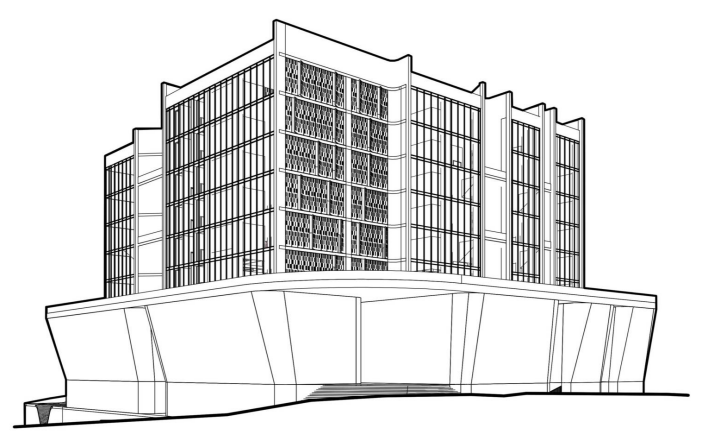

مسابقه محدود مادی اکباتان



L.E.D ARCHITECTS
مهندسین مشاور منظر بوم نقش

Client: کارفرما

Scale/ Paper: / A1 Project No.: NNNAAA

Discipline: Architecture Sheet No.: DR0134

Date: Issue Date Unit: Metric

Rev.	Date	Designed	Drawned	Checked	Approved (Sign)
01	1404/03/04	LED Arch.	LED Arch.	LED Arch.	Sh Mirzaean

Description: Issue For Approval


02 Description:

03 Description:


04 Description:

Document Title: رندر داخلی


Document No.: NNNAAA LED- A- DR0134- 14040304

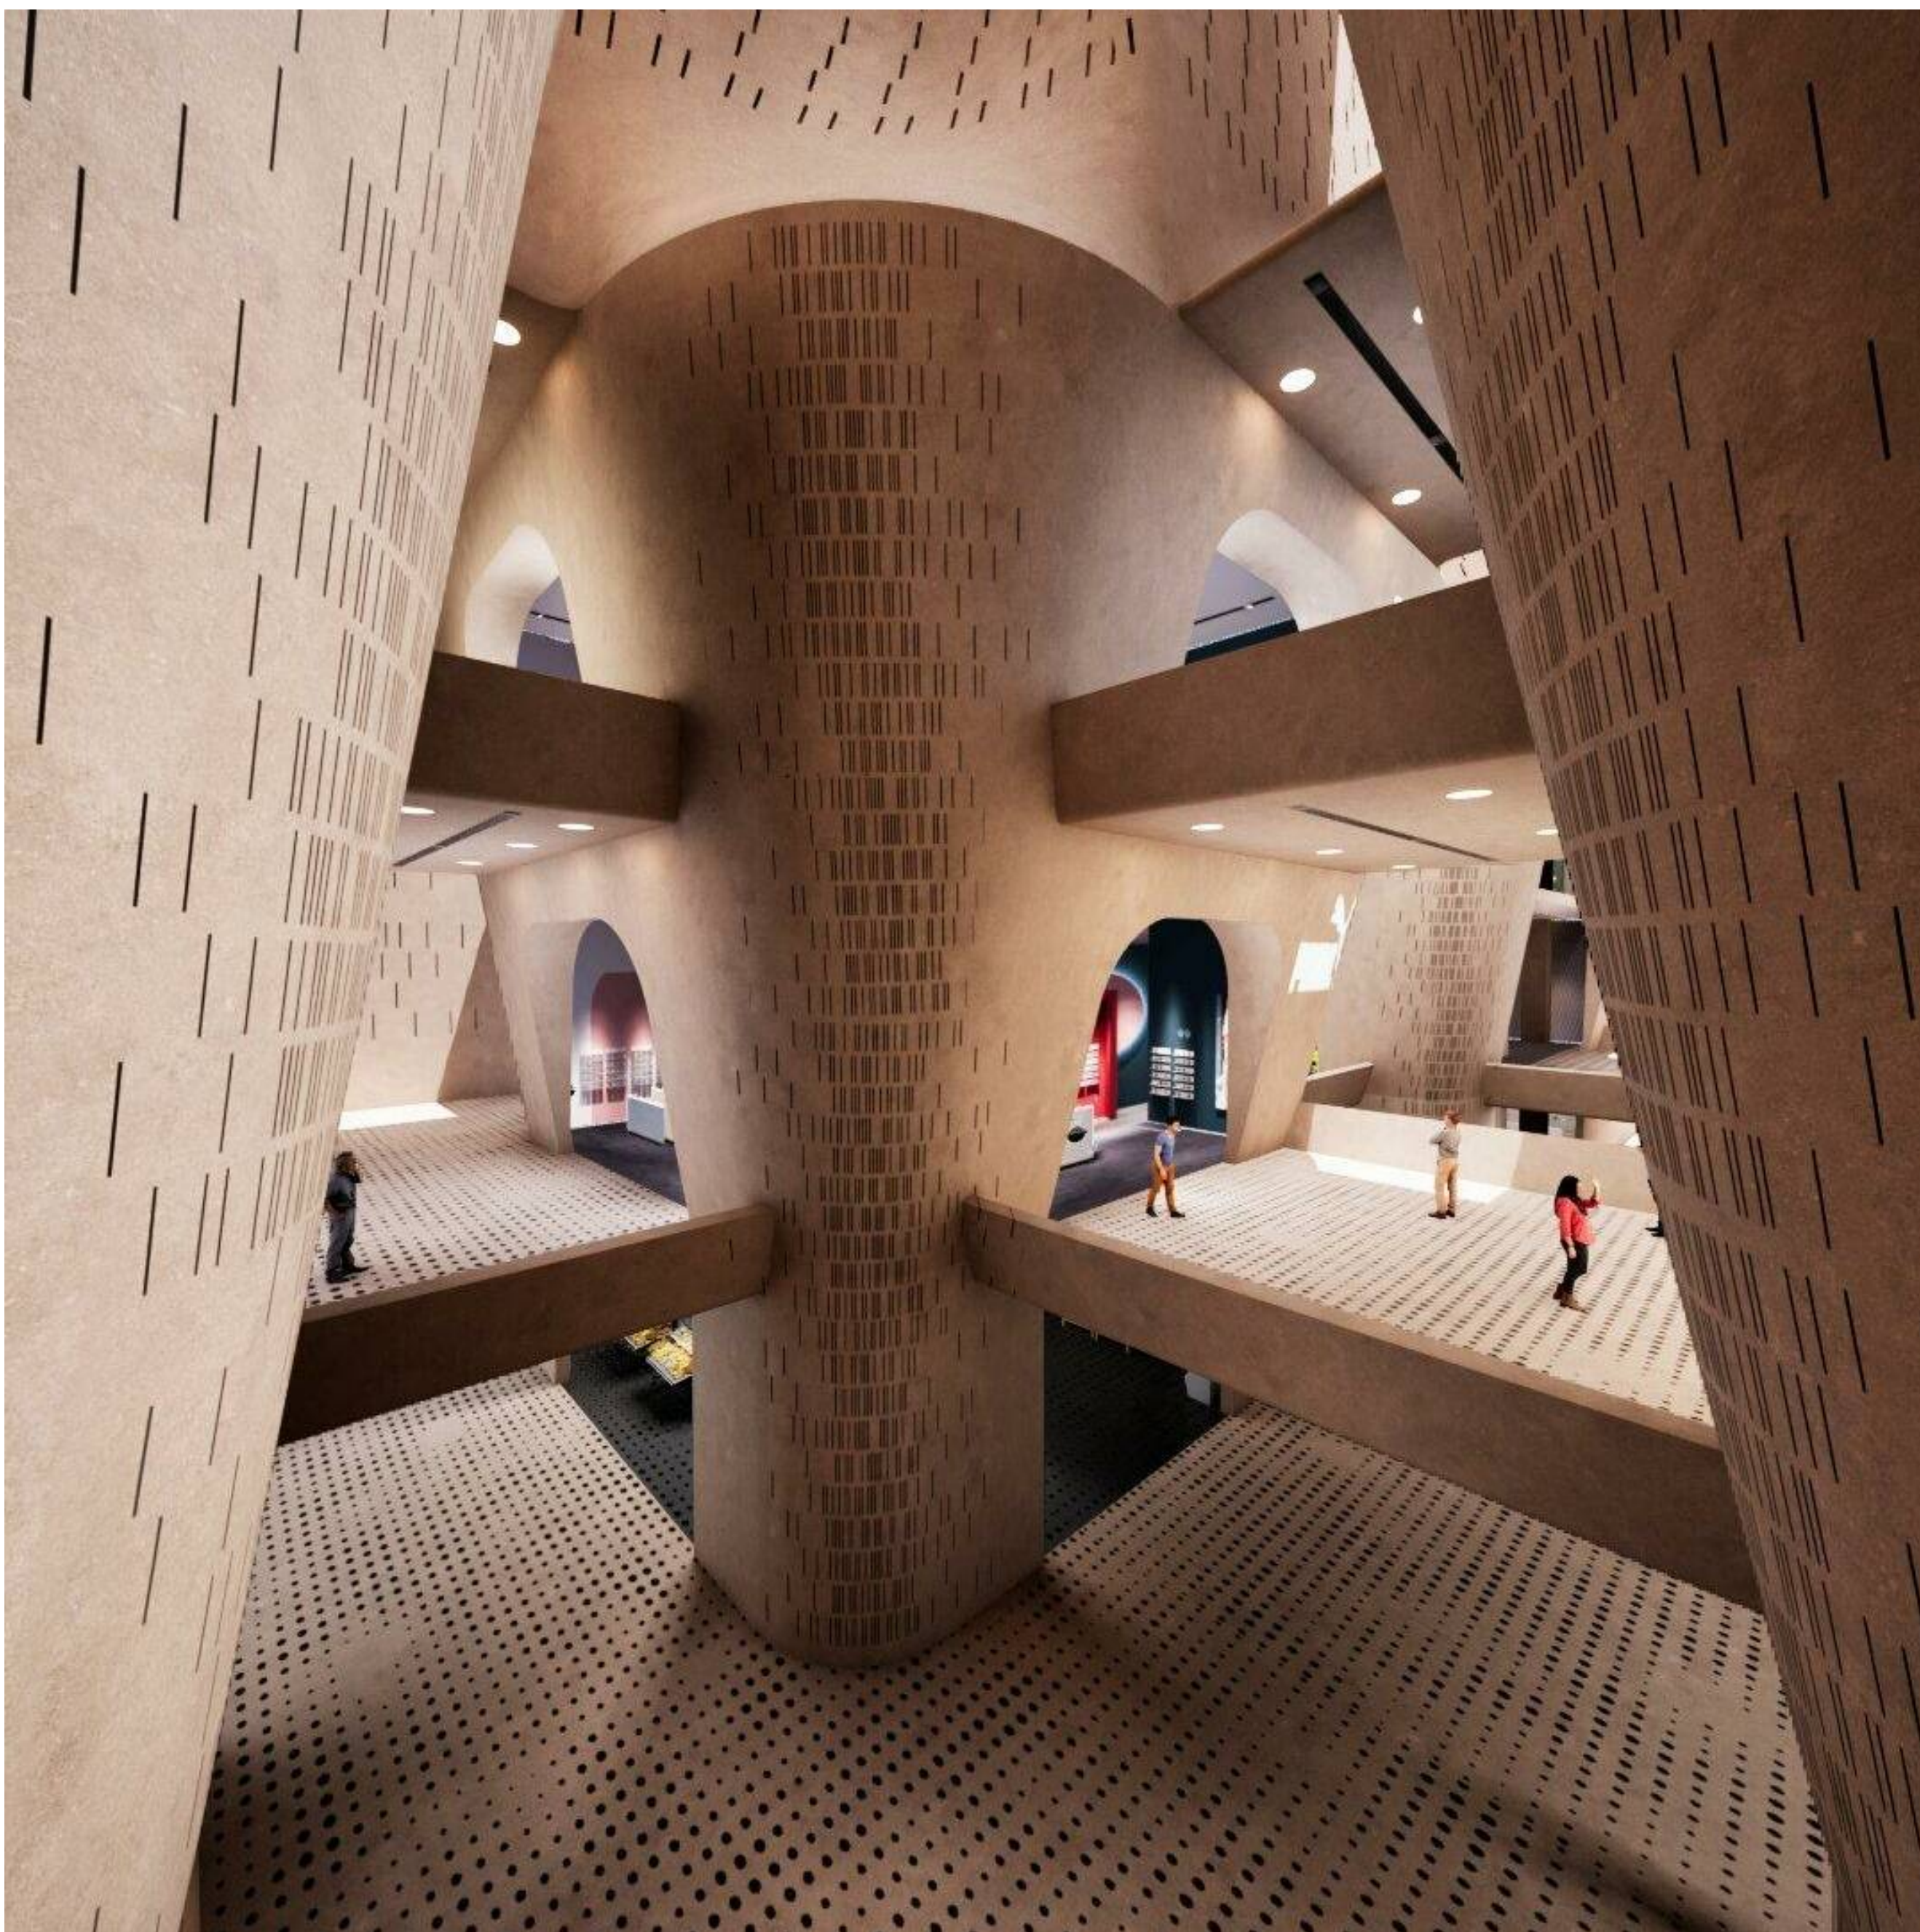

تجاری

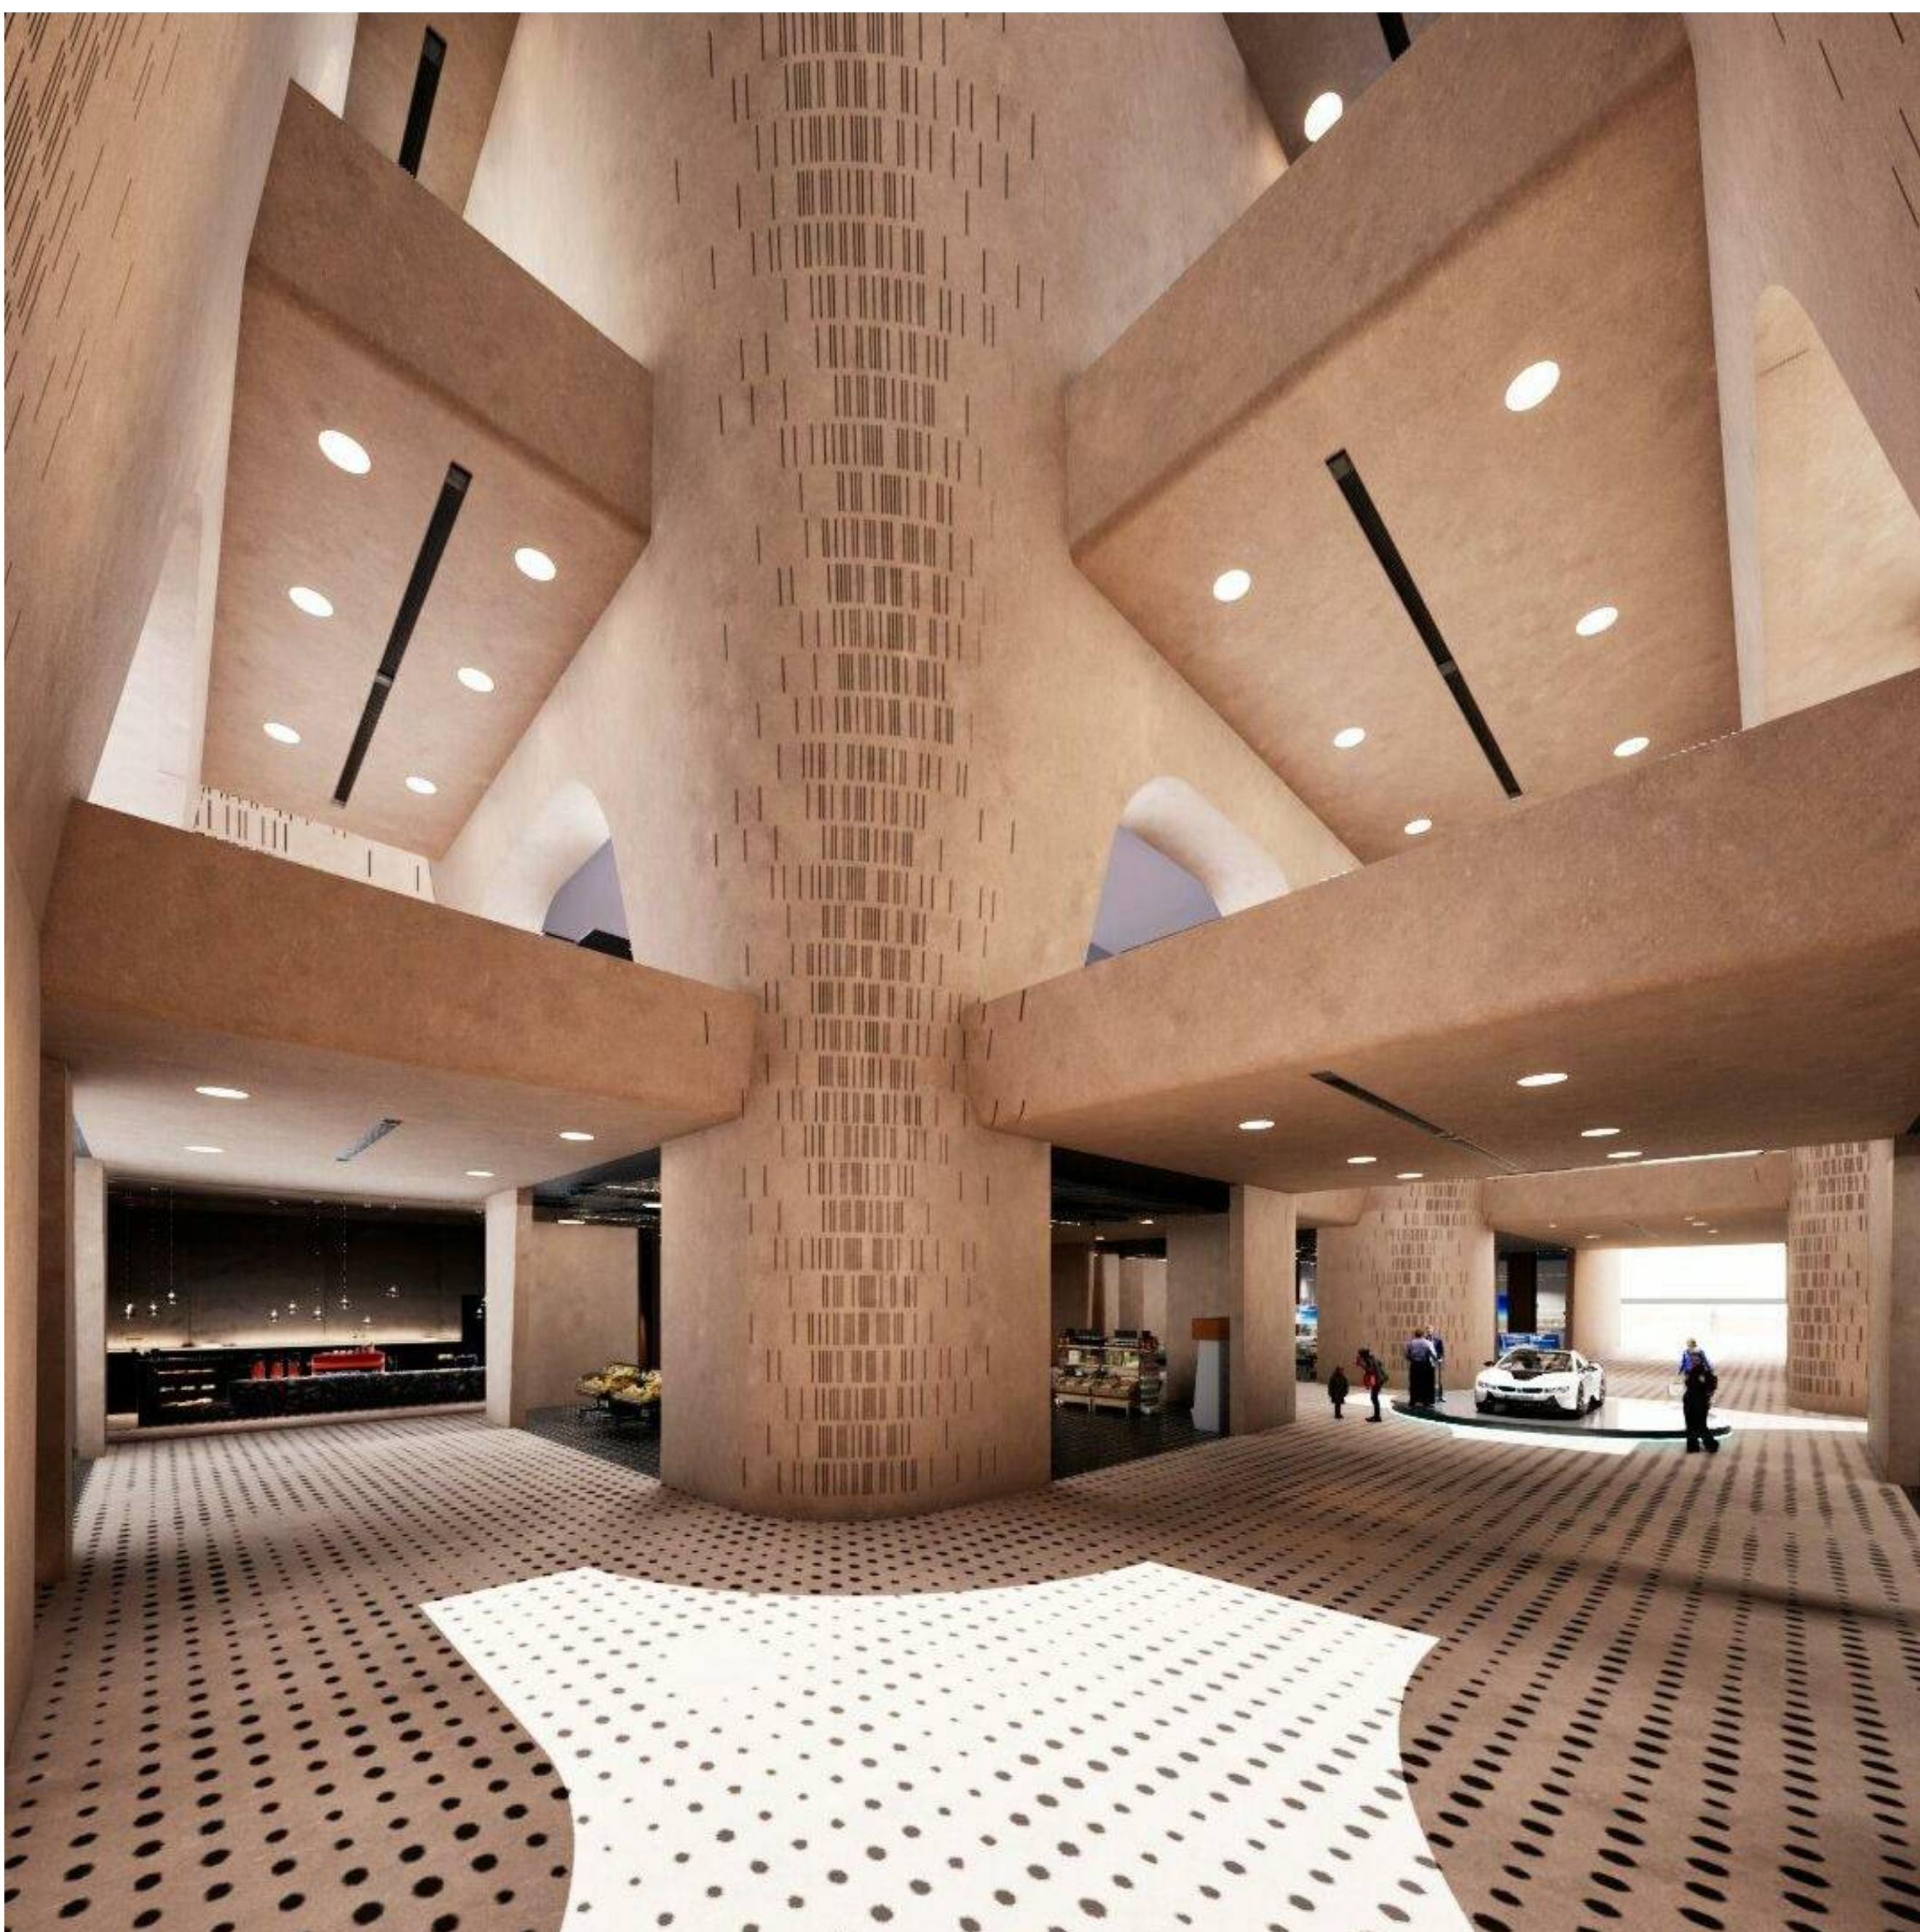

تجاری

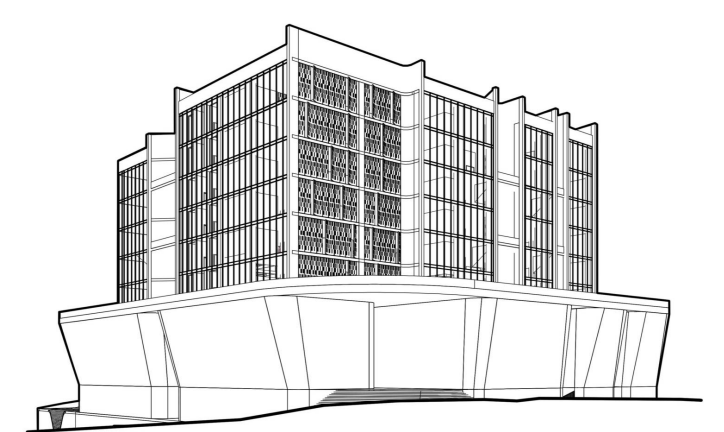

مسابقه محدود مادی اکباتان



L.E.D ARCHITECTS
مهندسین مشاور منظر بوم نقش

Client:

کارفرما

Scale/ Paper:

/ A1 Project No. NNNAAA

Discipline:

Architecture Sheet No.: DR0135

Date:

Issue Date Unit: Metric


Rev.	Date	Designed	Drawned	Checked	Approved (Sign)
01	1404/03/04	LED Arch.	LED Arch.	LED Arch.	Sh Mirzaean
Description: Issue For Approval					
02					
Description:					
03					
Description:					
04					
Description:					

Document Title:

رندر داخلی

Document No.:


NNNAAA LED- A- DR0135- 14040304

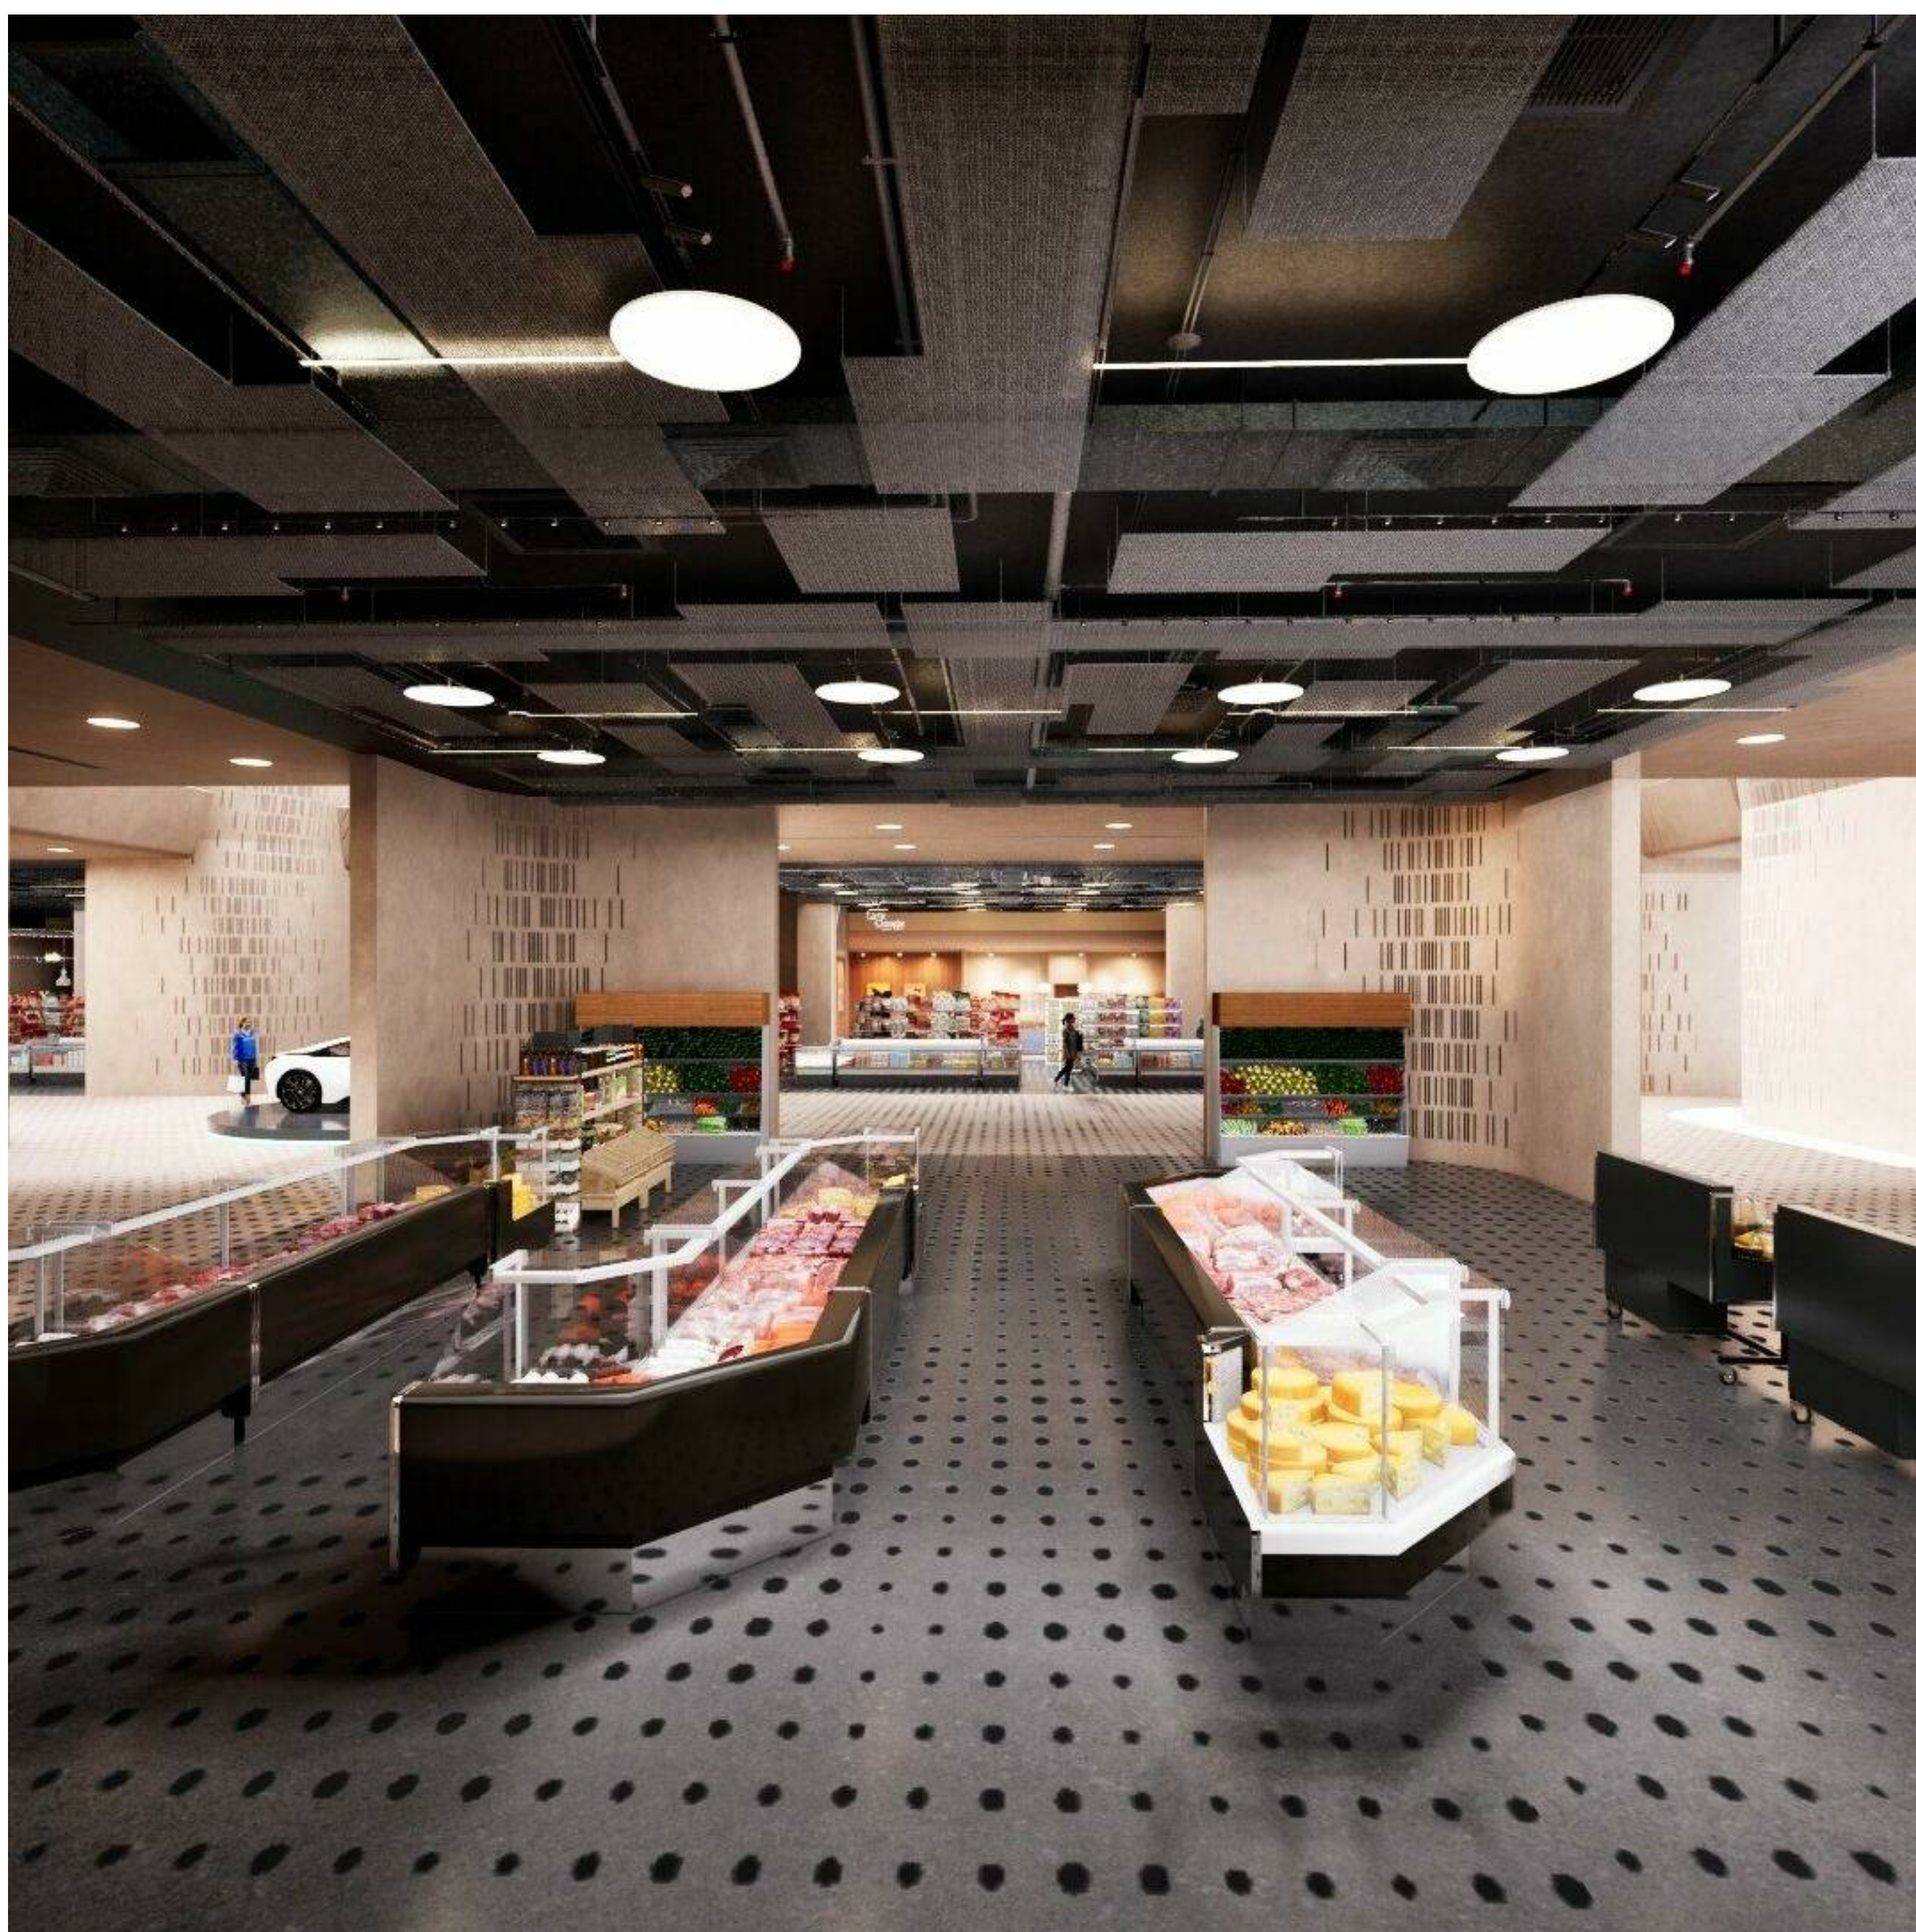

تجاری منفی یک



تجاری منفی یک

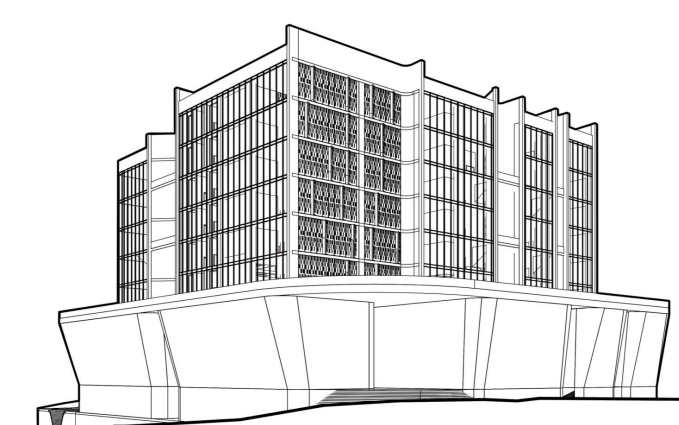

مسابقه محدود مادی اکباتان



L.E.D ARCHITECTS
مهندسین مشاور منظر بوم نقش

Client:

کارفرما

Scale/ Paper:

/ A1 Project No. NNNAAA

Discipline:

Architecture Sheet No.: DR0136

Date:

Issue Date Unit: Metric

Rev.	Date	Designed	Drawned	Checked	Approved (Sign)
01	1404/03/04	LED Arch.	LED Arch.	LED Arch.	Sh Mirzaean

Description: Issue For Approval

02

Description:

03

Description:

04


Description:

Document Title:


رندر داخلی

Document No.:


NNNAAA LED- A- DR0136- 14040304

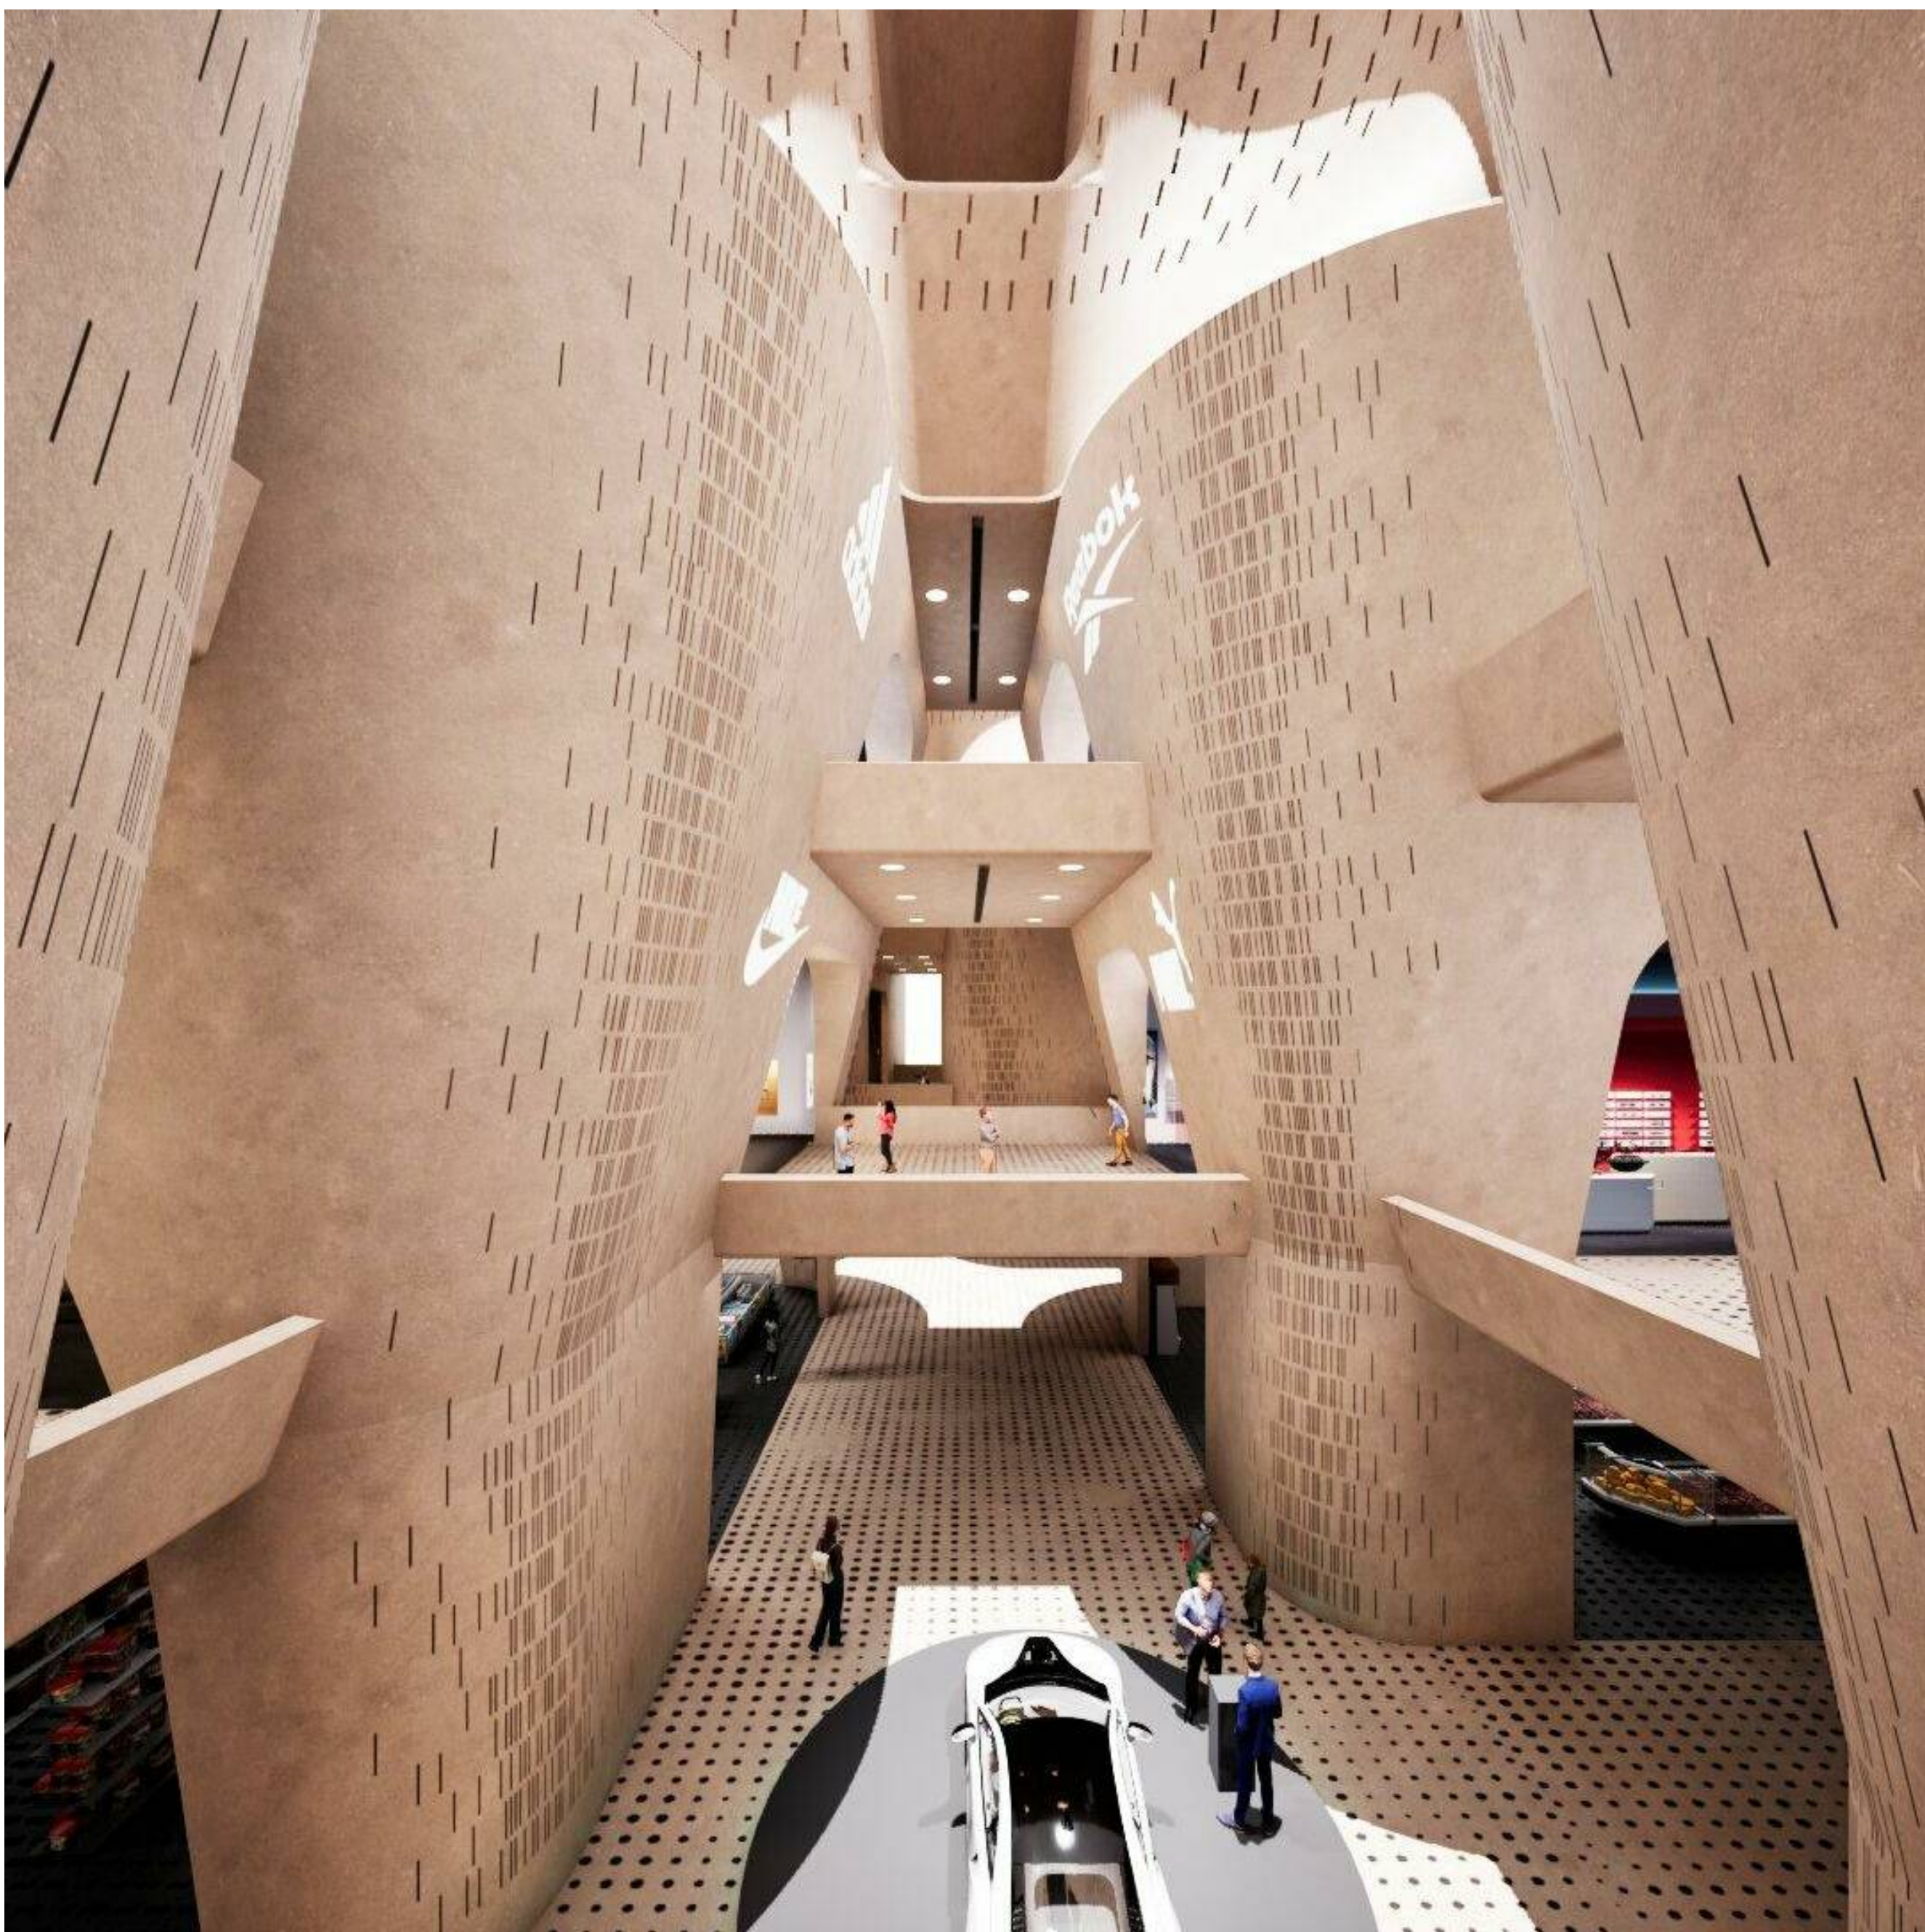

تجاری

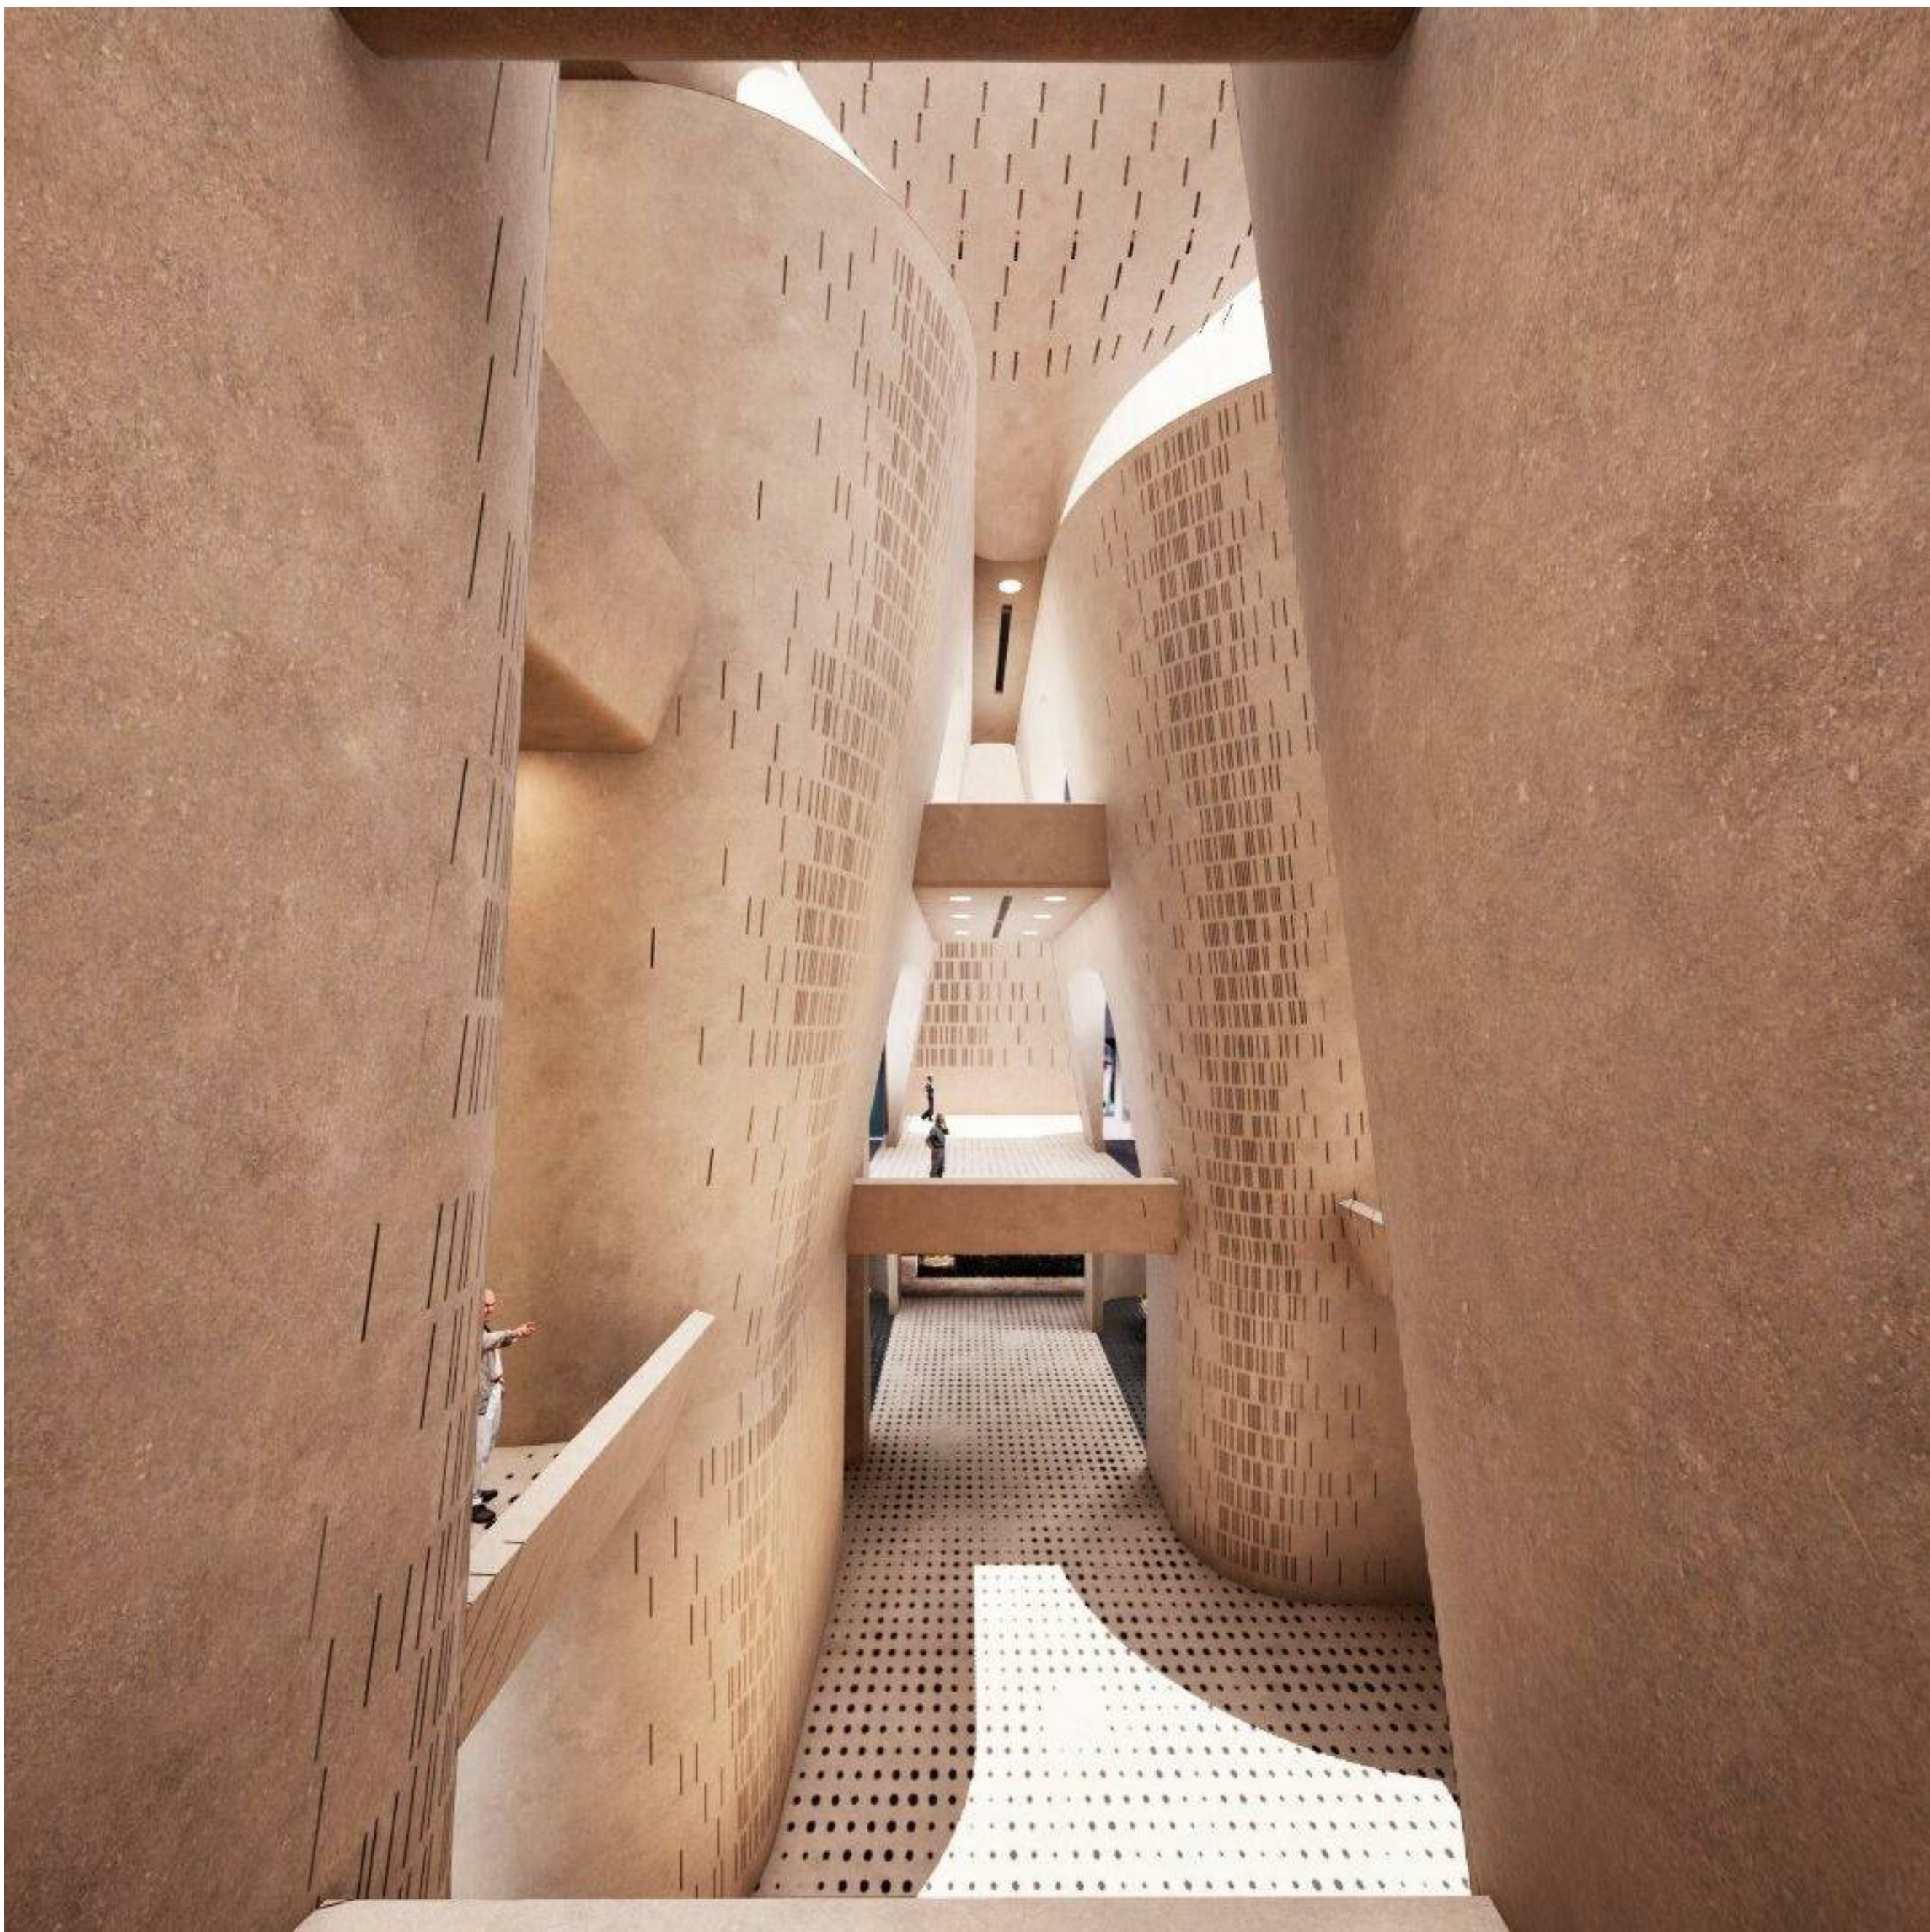

تجاری

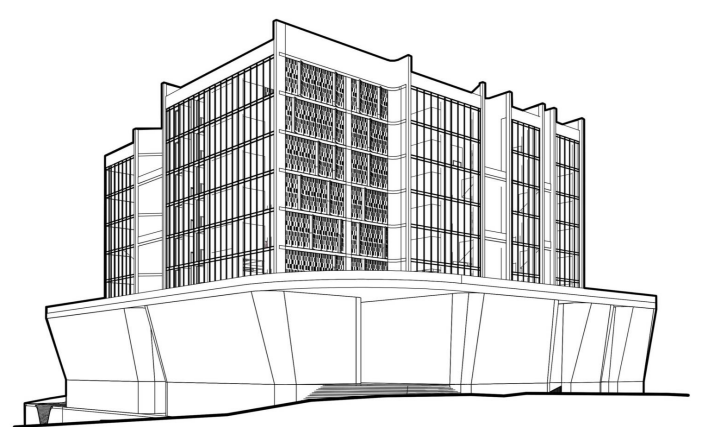

مسابقه محدود مادای اکباتان



L.E.D ARCHITECTS
مهندسين مشاور منظر بوم نقش

Client:

کارفرما

Scale/ Paper:

/ A1 Project No. NNNAAA

Discipline:

Architecture Sheet No.: DR0137

Date:

Issue Date Unit: Metric


Rev.	Date	Designed	Drawned	Checked	Approved (Sign)
01	1404/03/04	LED Arch.	LED Arch.	LED Arch.	Sh Mirzaean
Description: Issue For Approval					
02					Description:
03					Description:
04					Description:

Document Title:


رندر داخلی

Document No.:


NNNAAA LED- A- DR0137- 14040304

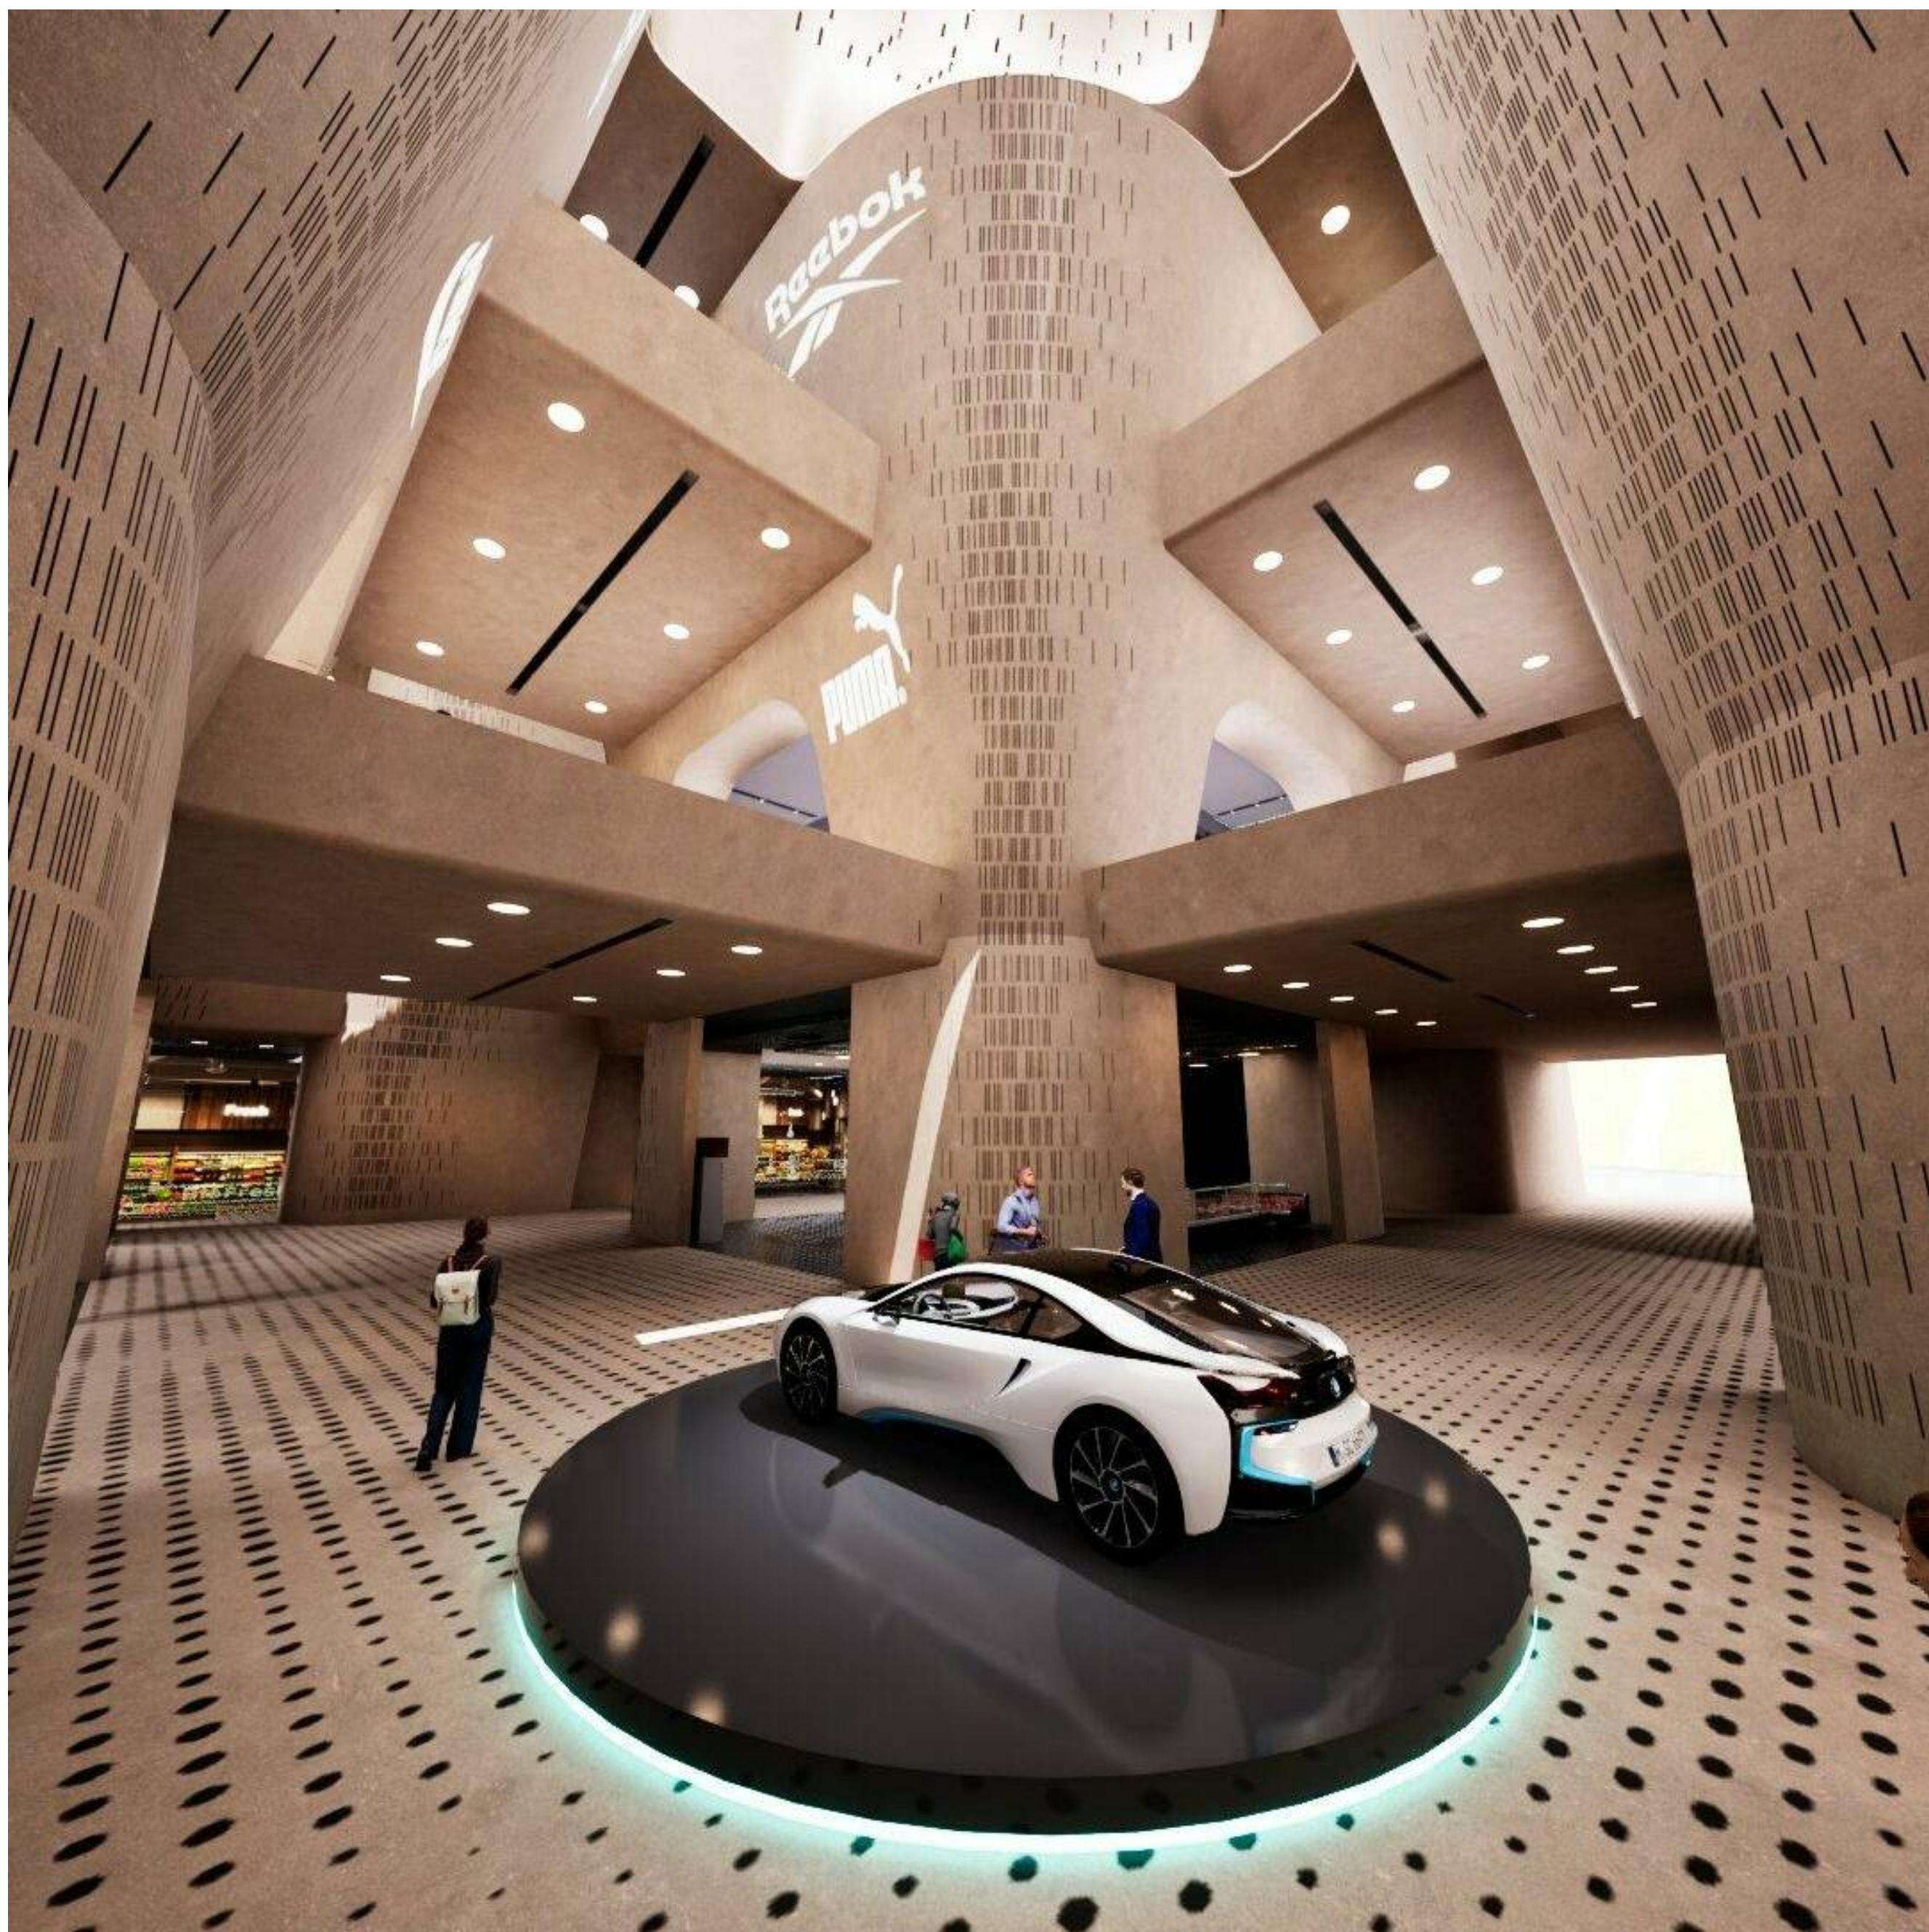

تجاری

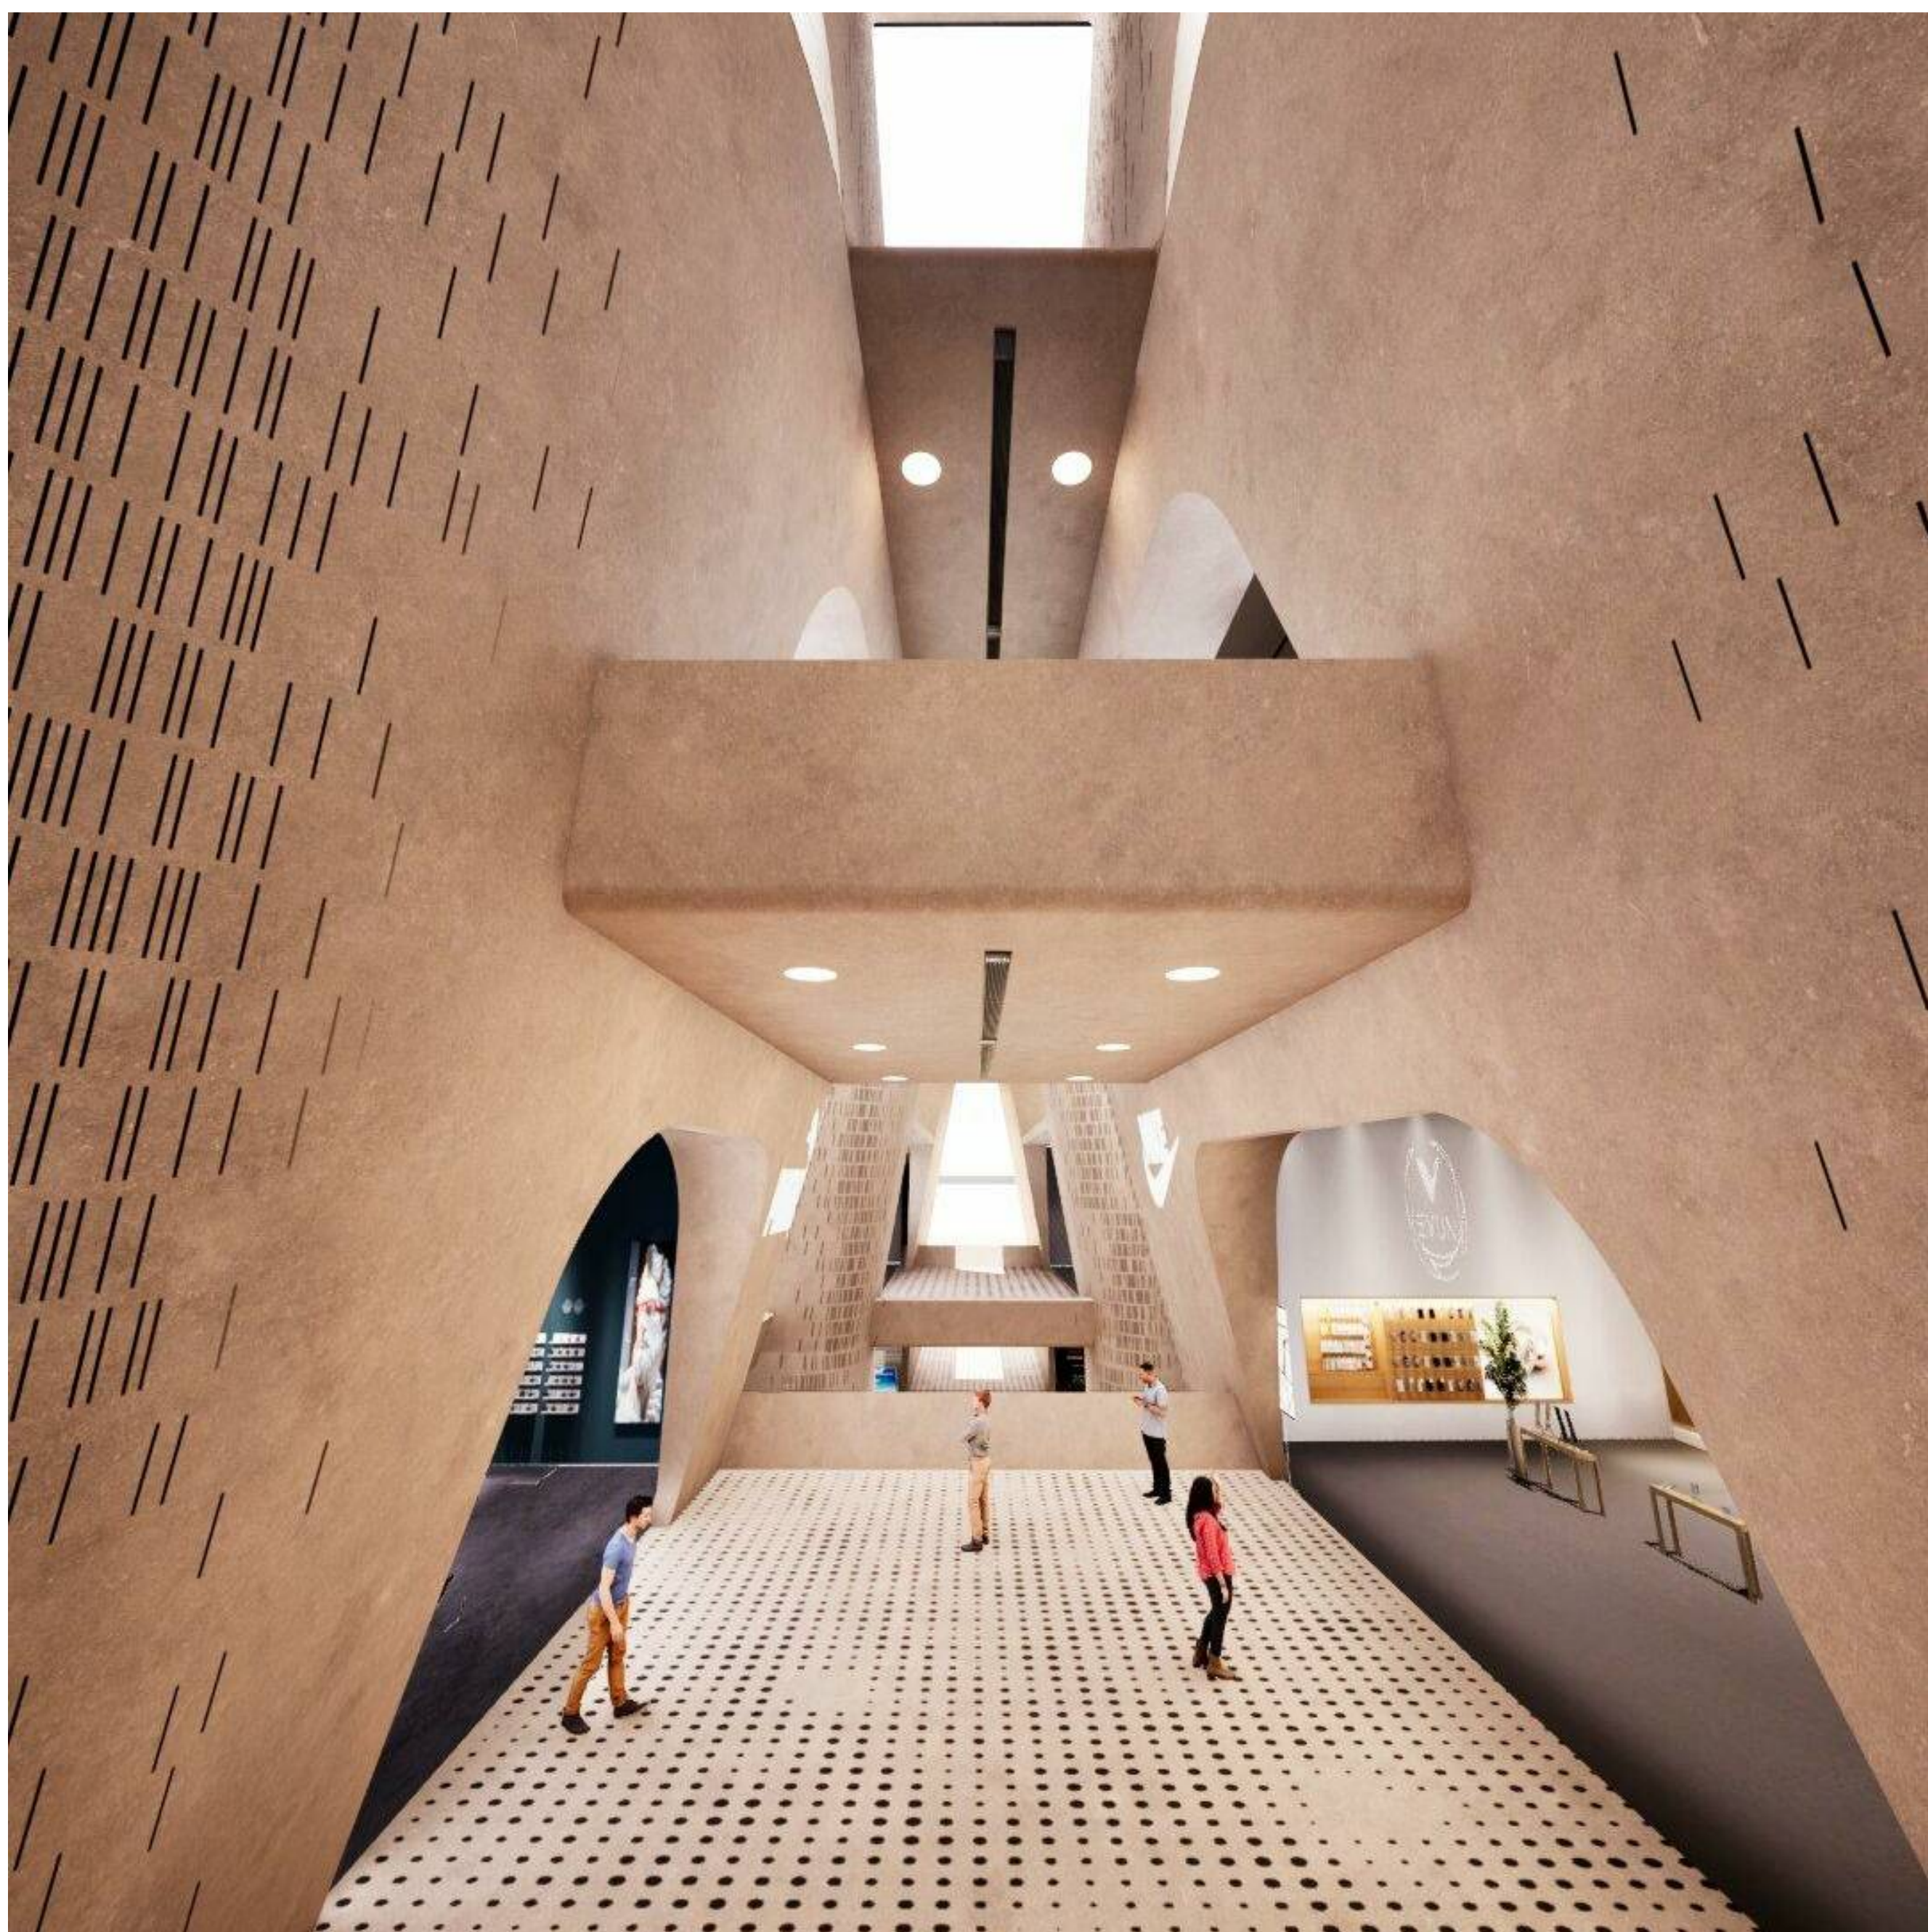

تجاری

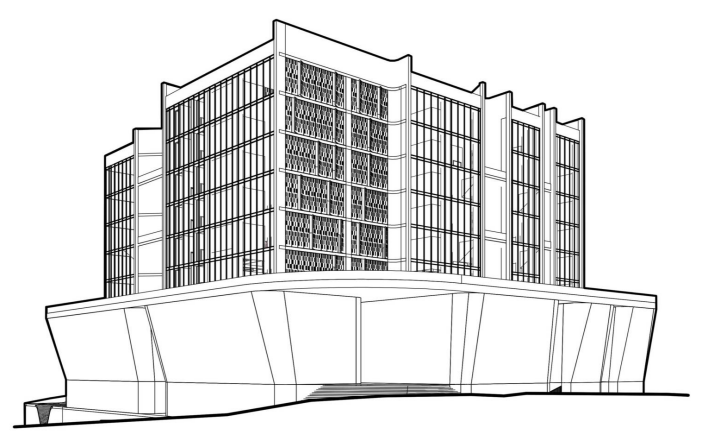

مسابقه محدود مادی اکباتان



L.E.D ARCHITECTS
مهندسین مشاور منظر بوم نقش

Client: کارفرما

Scale/ Paper: / A1 Project No.: NNNAAA

Discipline: Architecture Sheet No.: DR0138

Date: Issue Date Unit: Metric

Rev.	Date	Designed	Drawned	Checked	Approved (Sign)
01	1404/03/04	LED Arch.	LED Arch.	LED Arch.	Sh Mirzaean

Description: Issue For Approval

02

Description:

03

Description:


04

Description:


Document Title:

رندر داخلی


Document No.:
NNNAAA LED- A- DR0138- 14040304

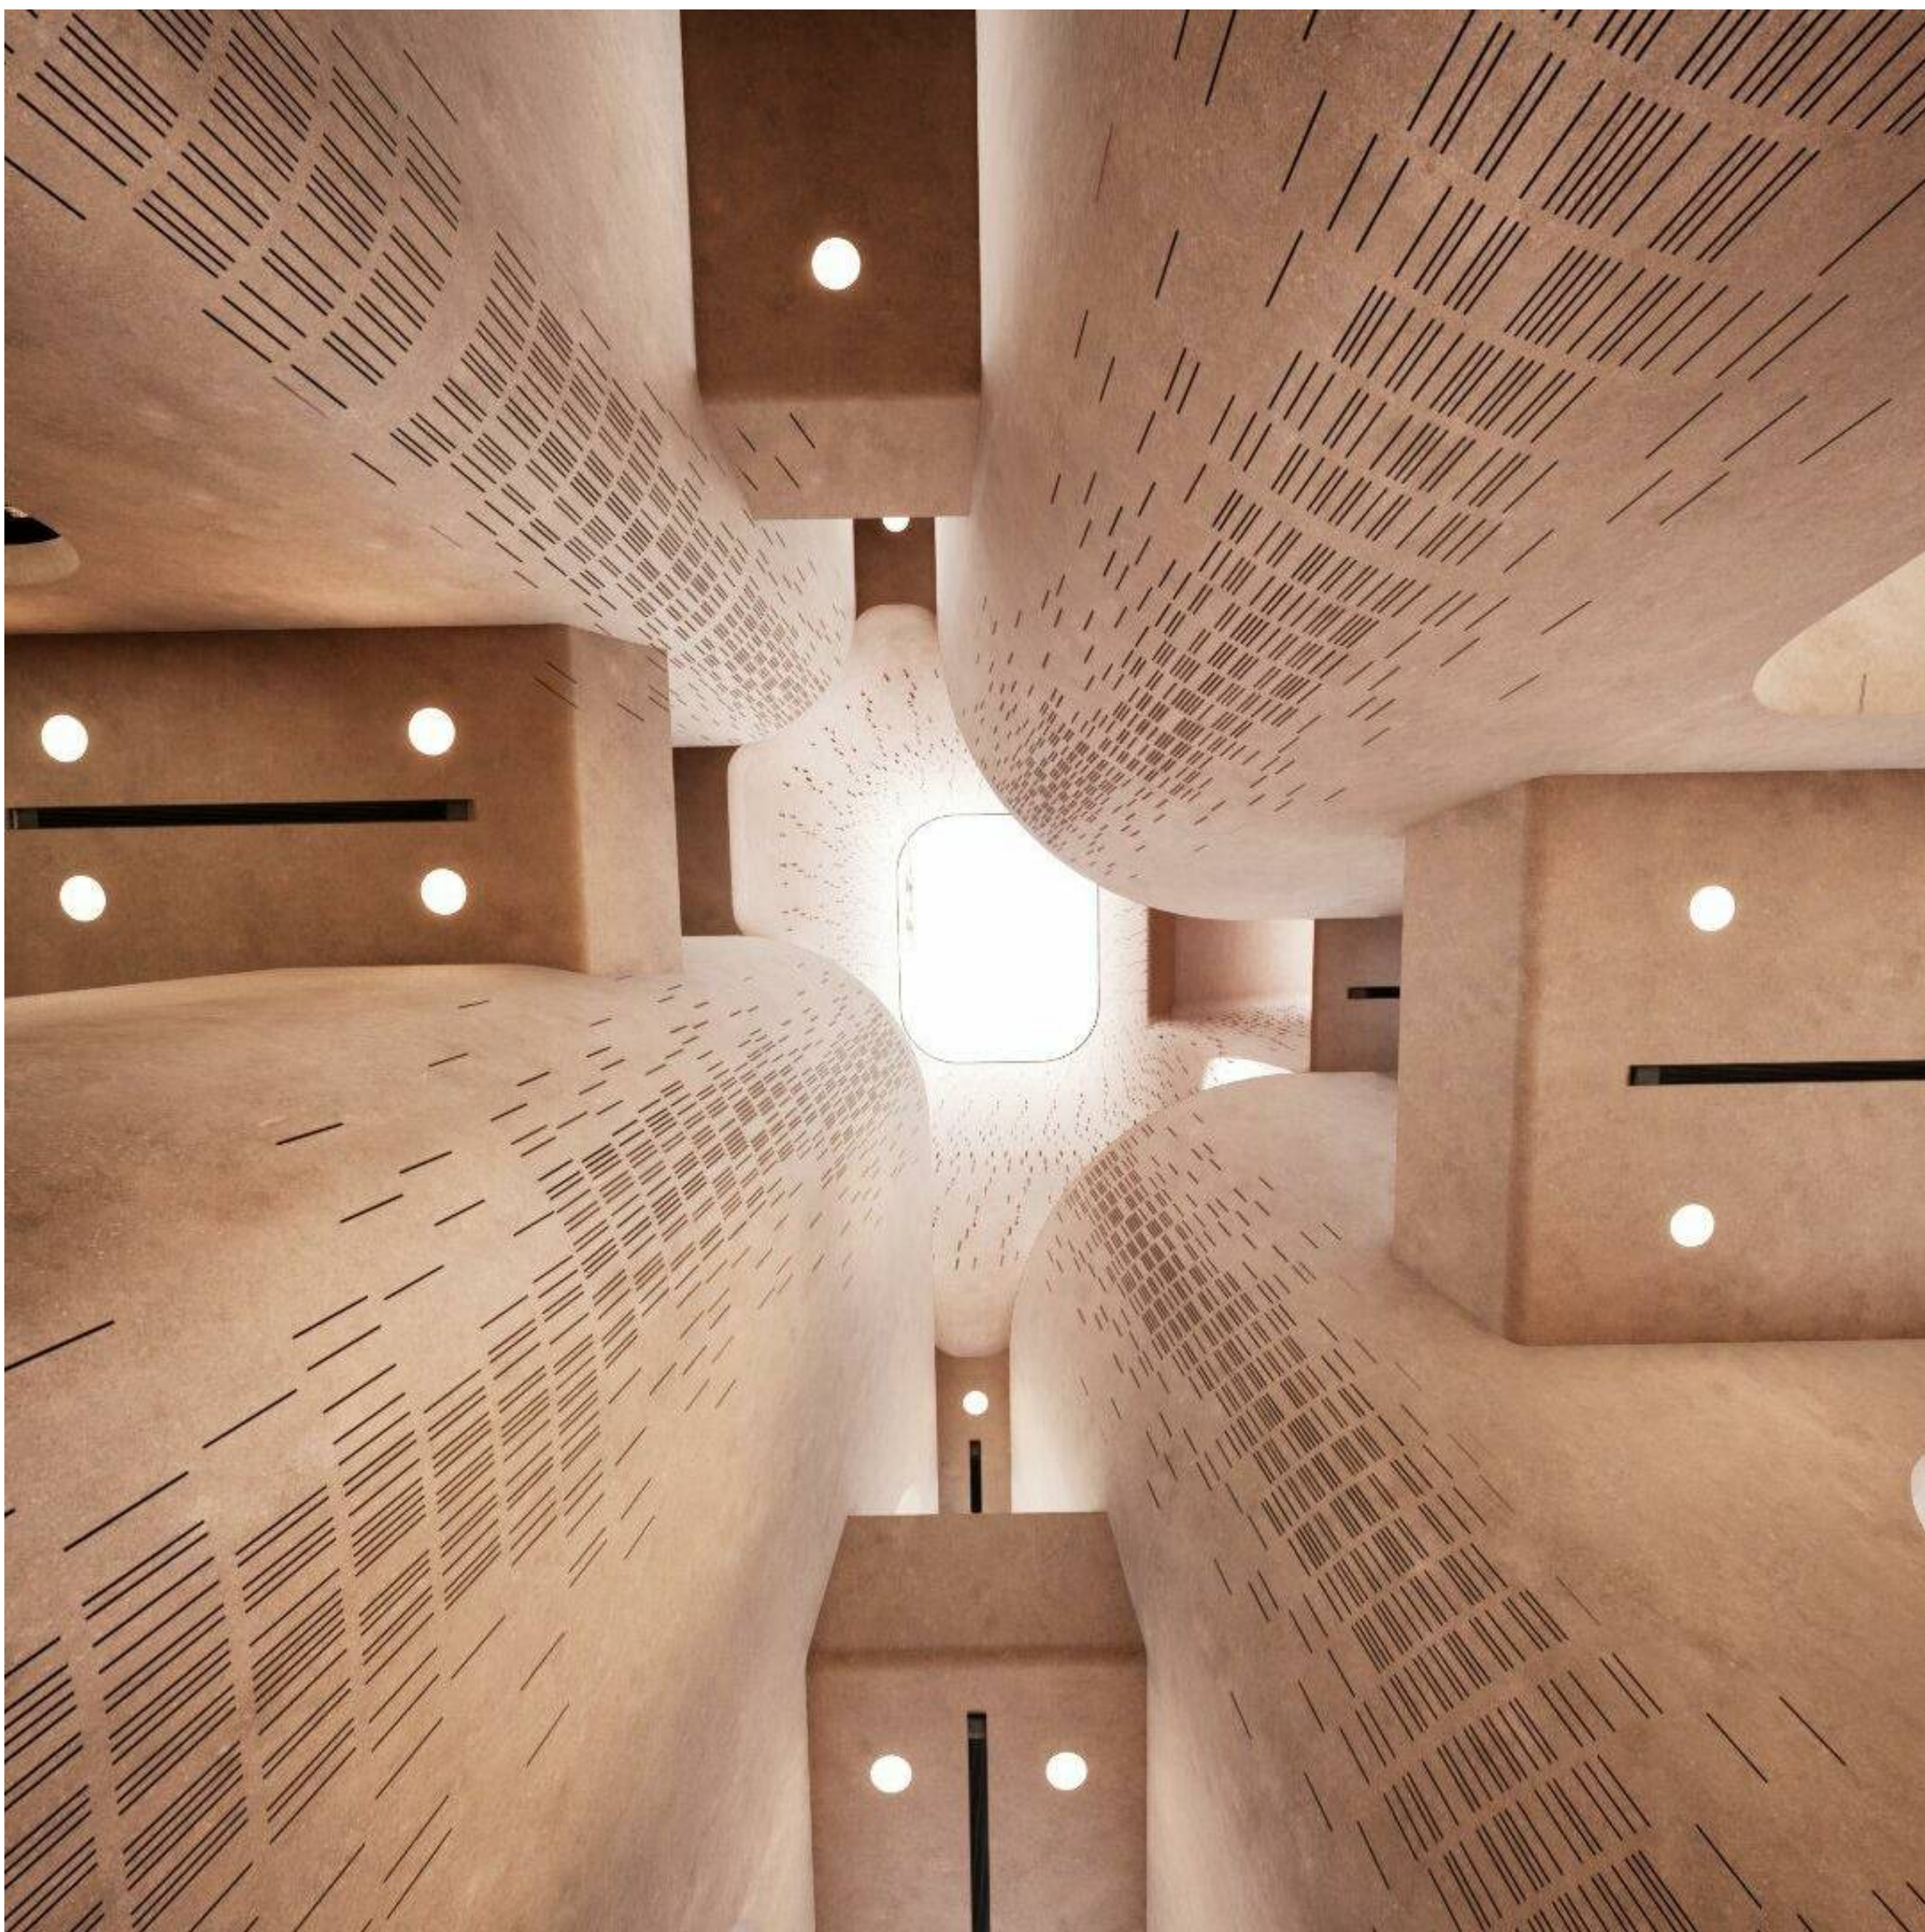

شفت عمودی

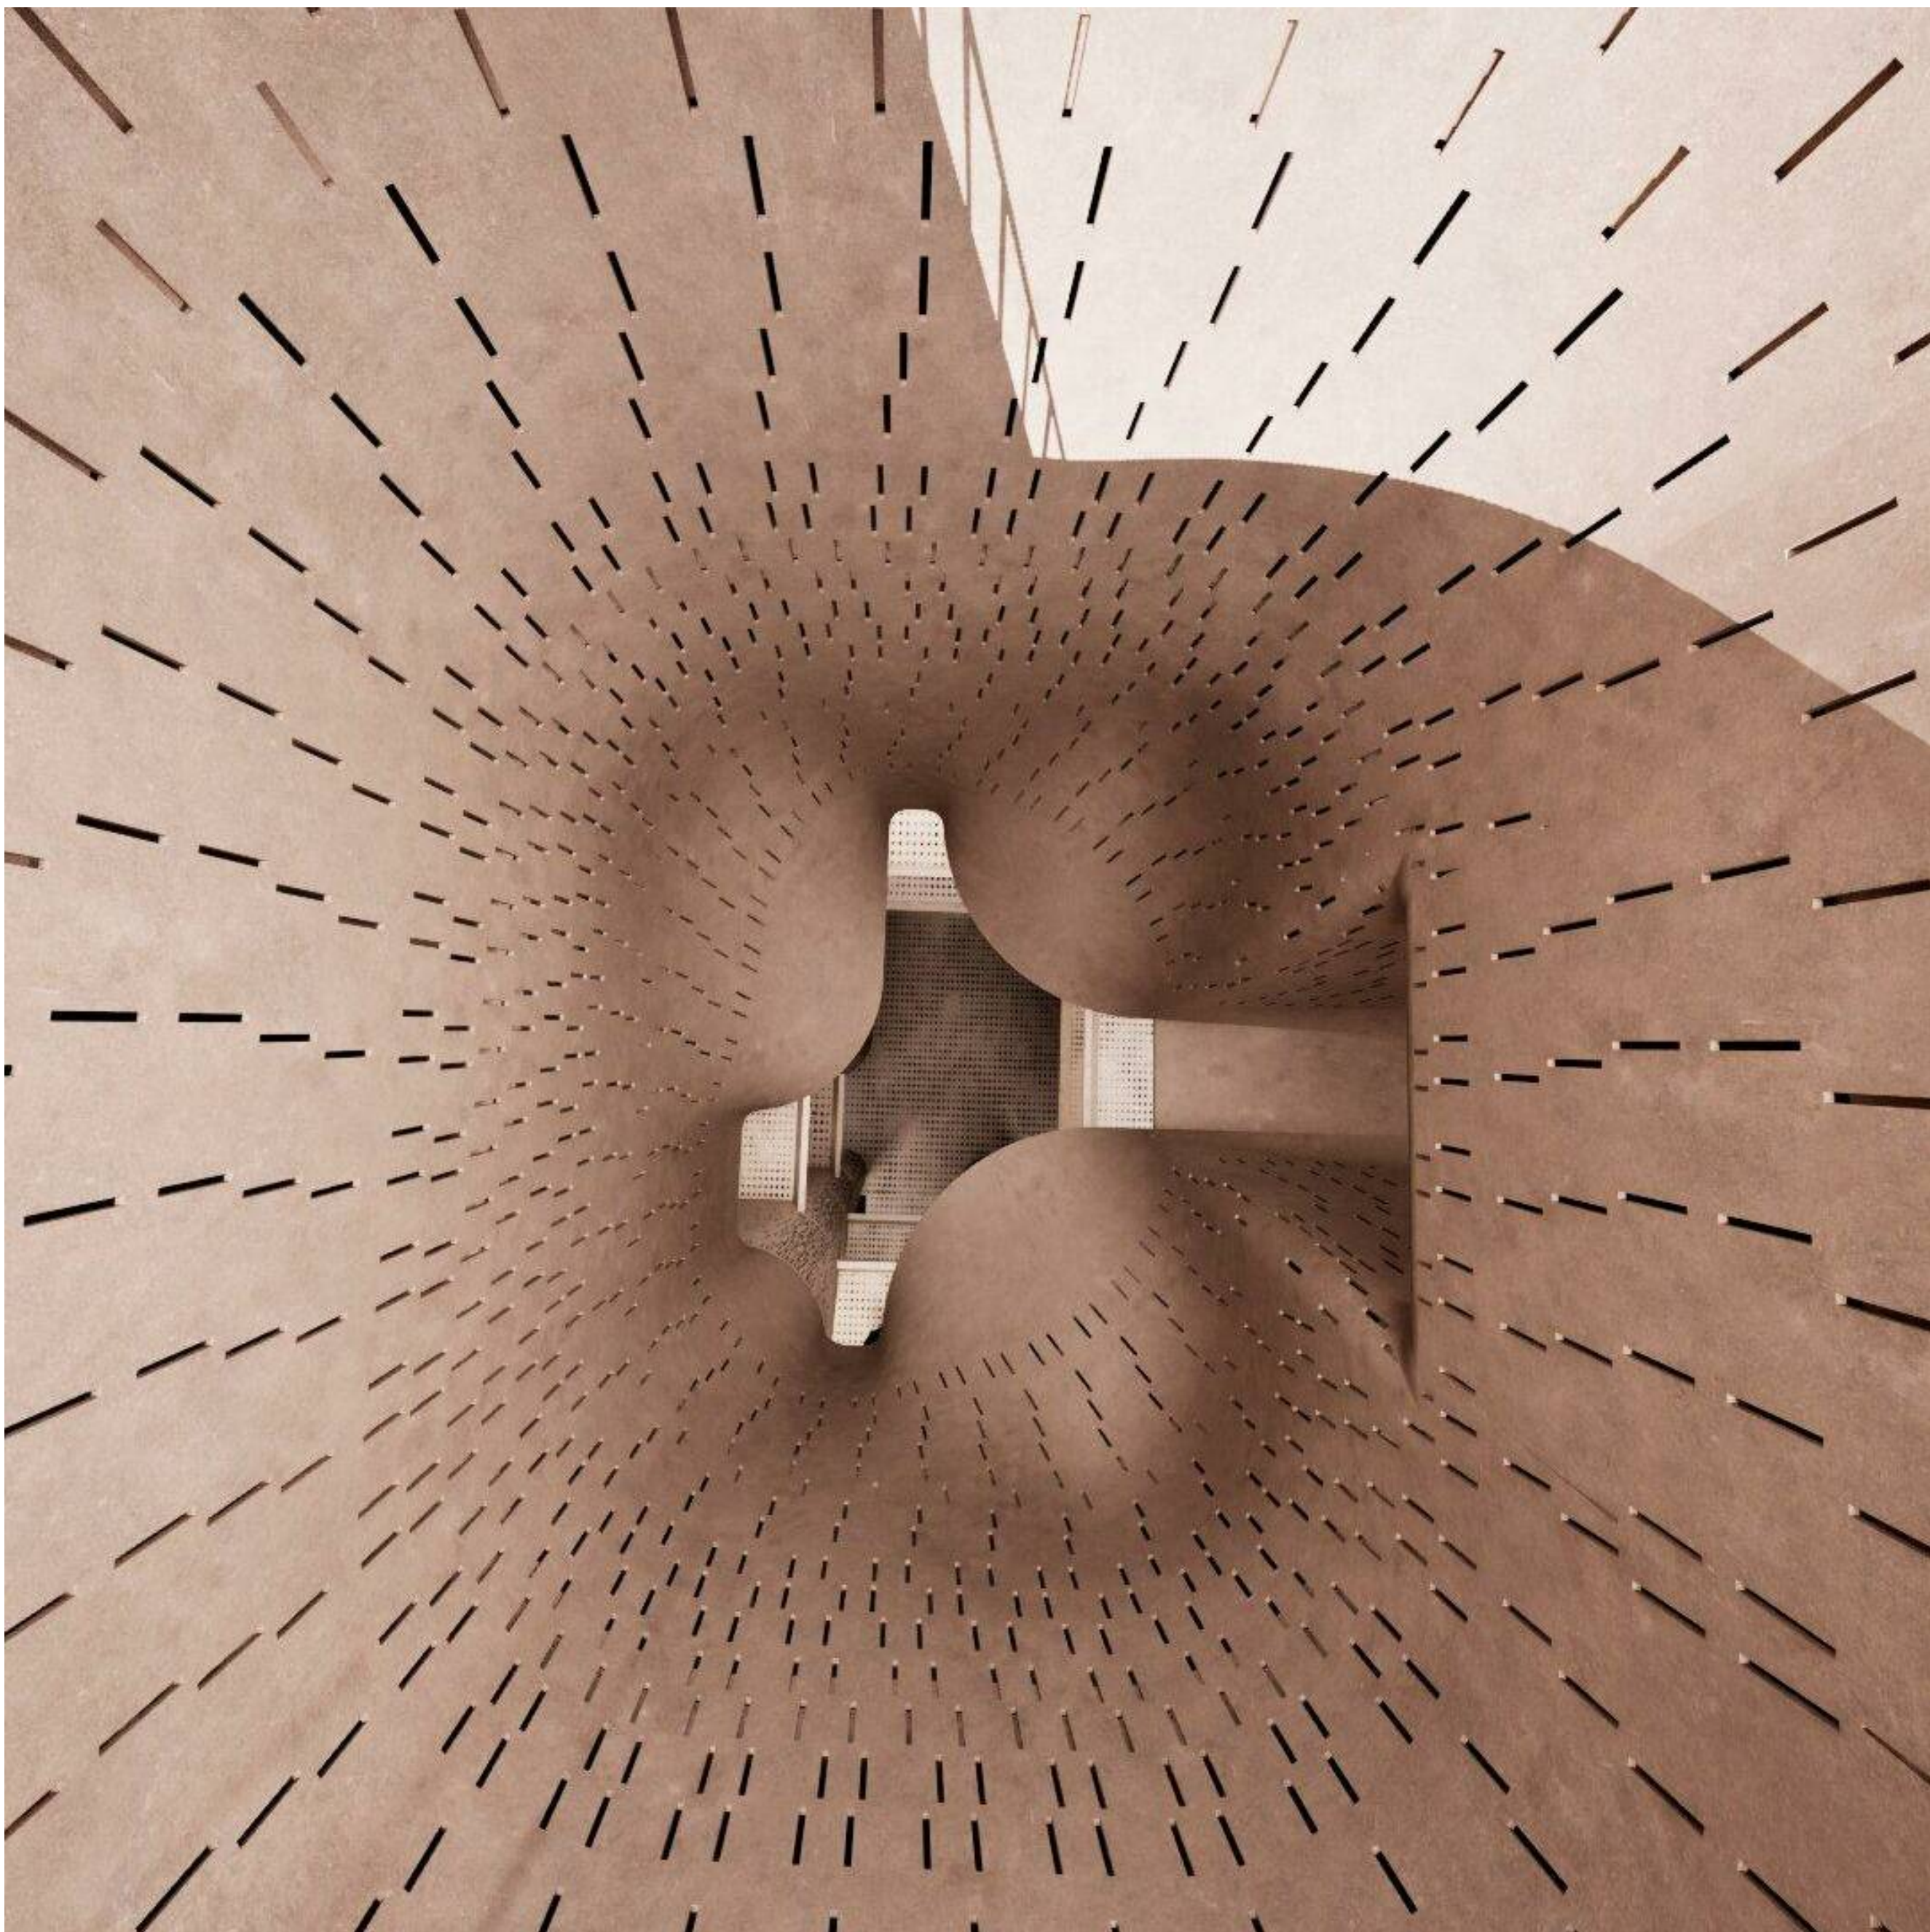

شفت عمودی

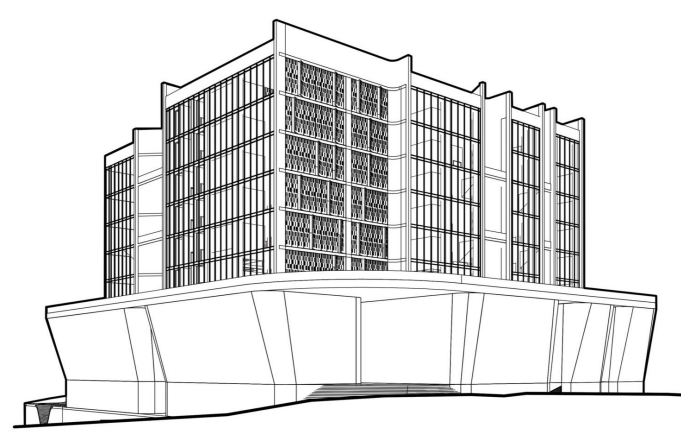

مسابقه محدود مادی اکباتان



L.E.D ARCHITECTS
مهندسین مشاور منظر بوم نقش

Client:

کارفرما

Scale/ Paper:

/ A1 Project No.: NNNAAA

Discipline:

Architecture Sheet No.: DR0139

Date:

Issue Date Unit: Metric


Rev.	Date	Designed	Drawned	Checked	Approved (Sign)
01	1404/03/04	LED Arch.	LED Arch.	LED Arch.	Sh Mirzaean
Description: Issue For Approval					
02					Description:
03					Description:
04					Description:

Document Title:


رندر داخلی

Document No.:


NNNAAA LED- A- DR0139- 14040304

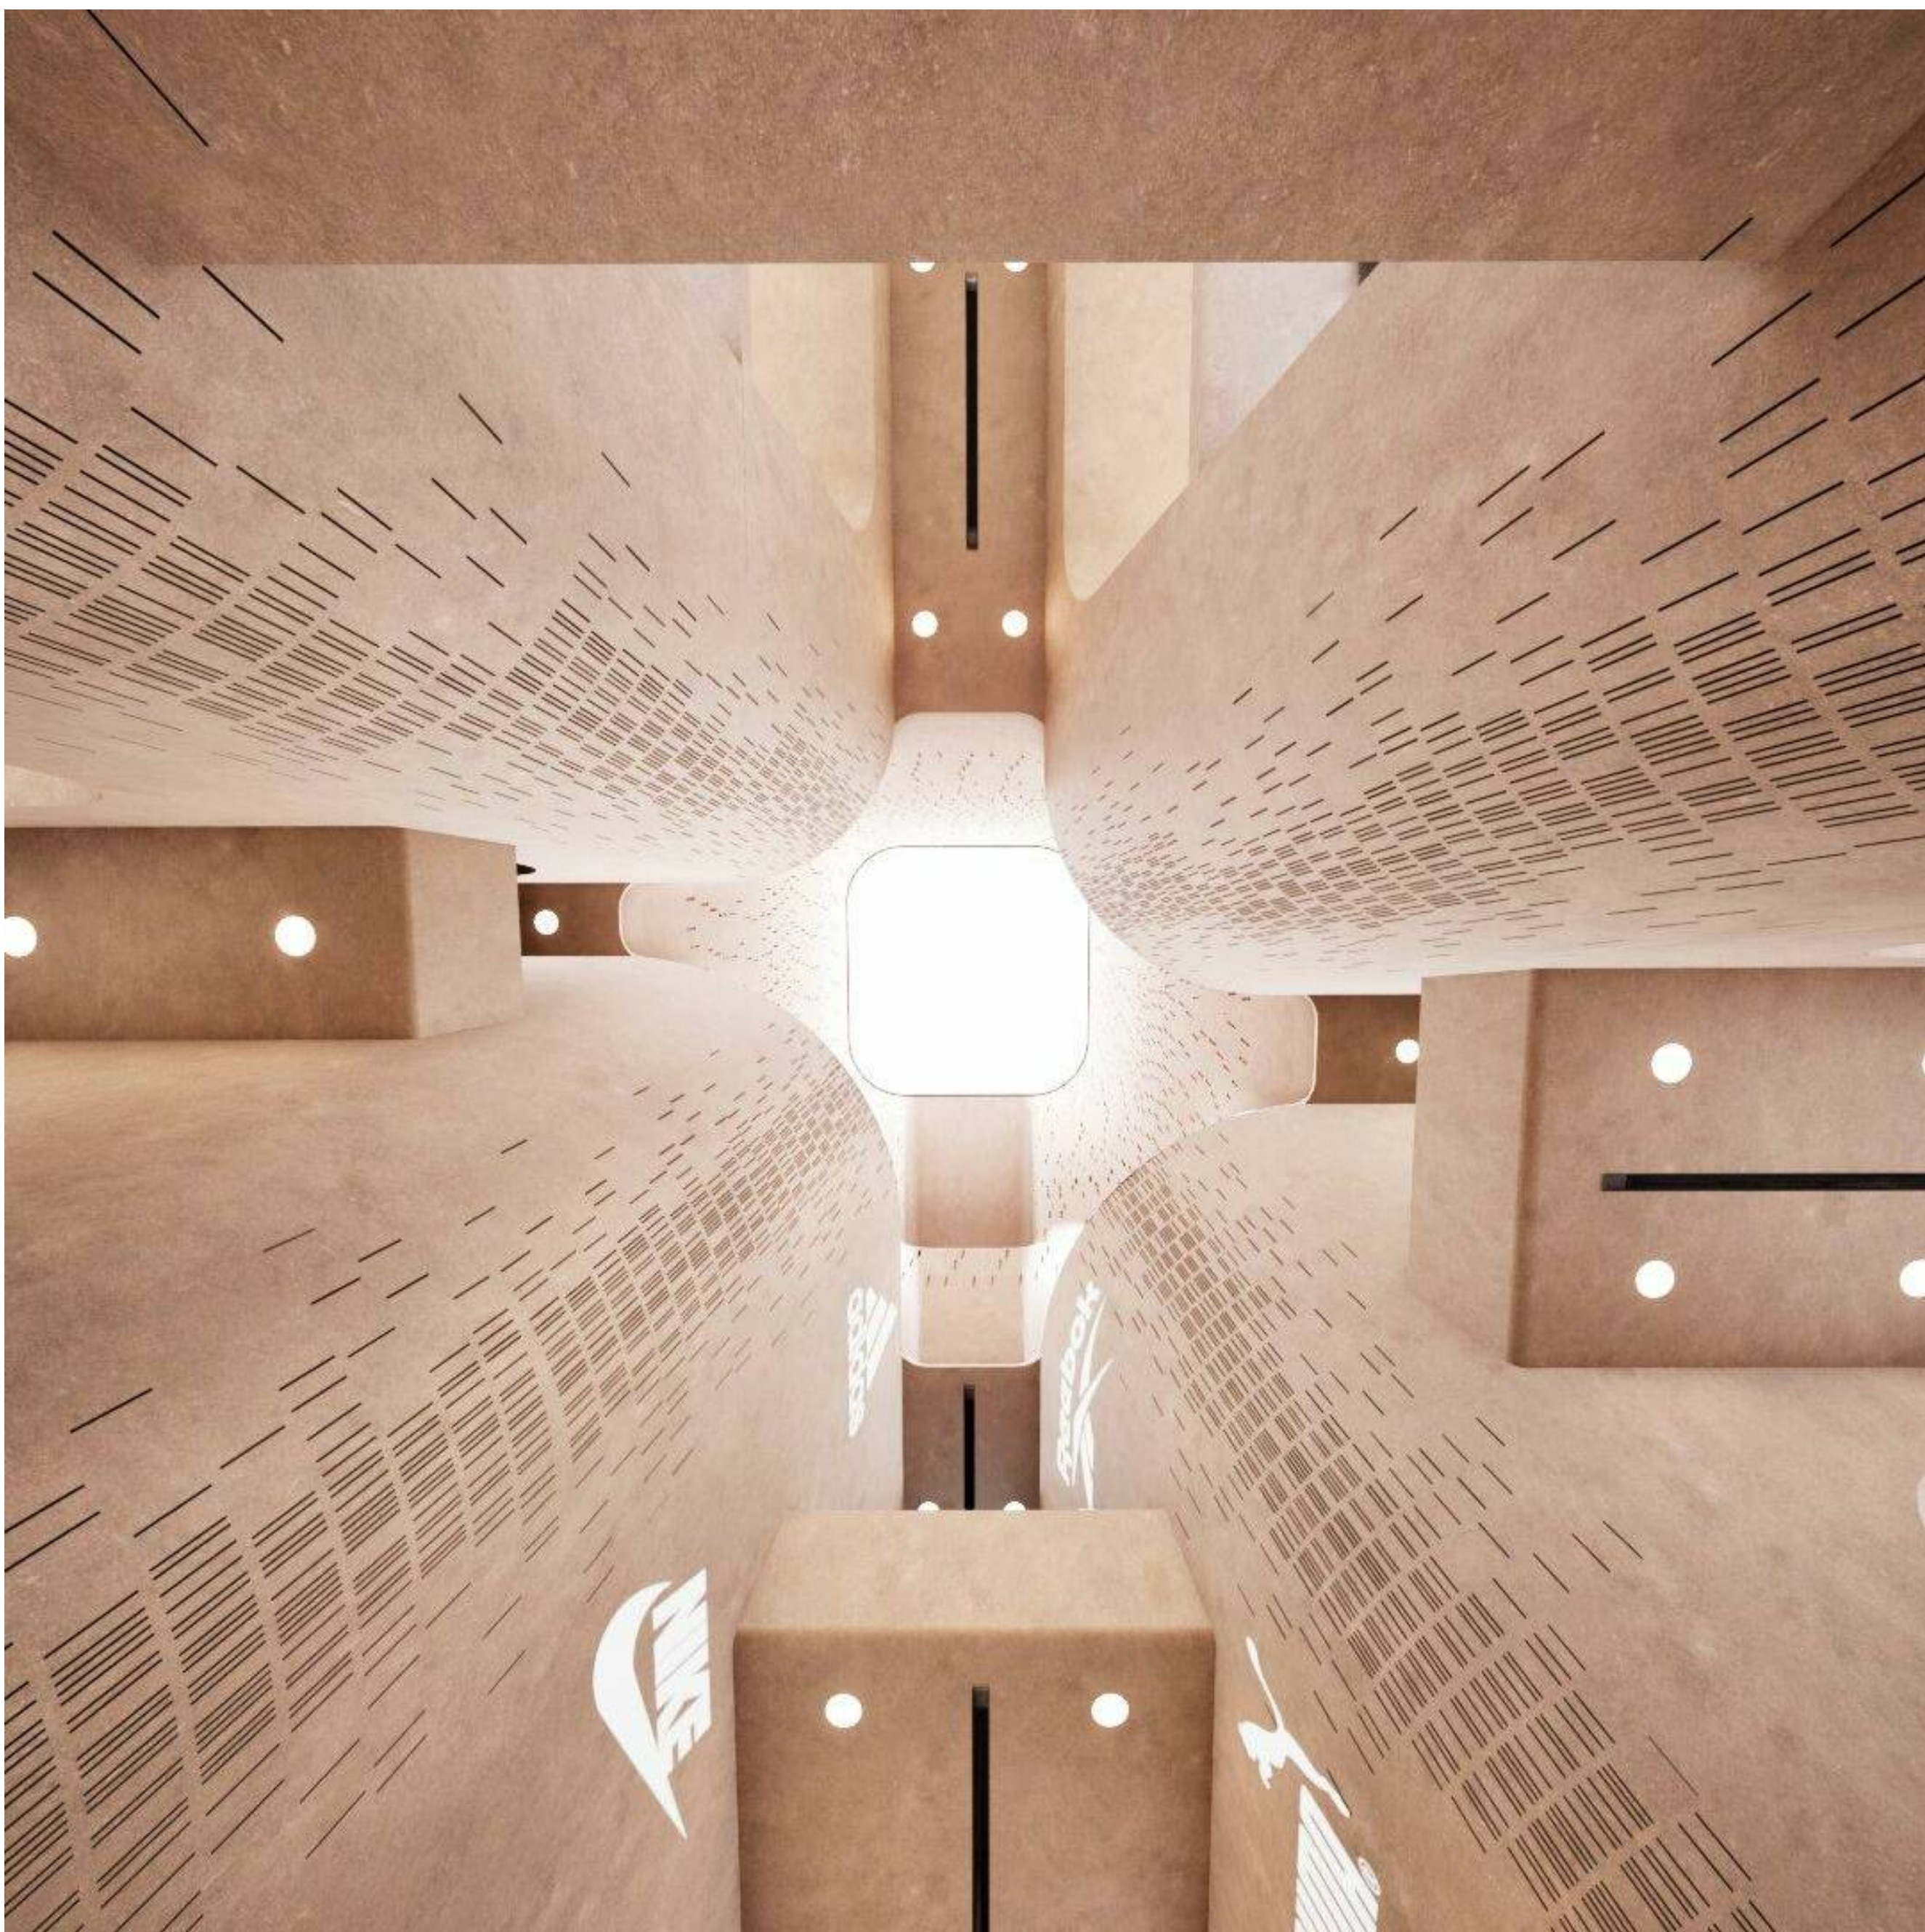

شفت عمودی

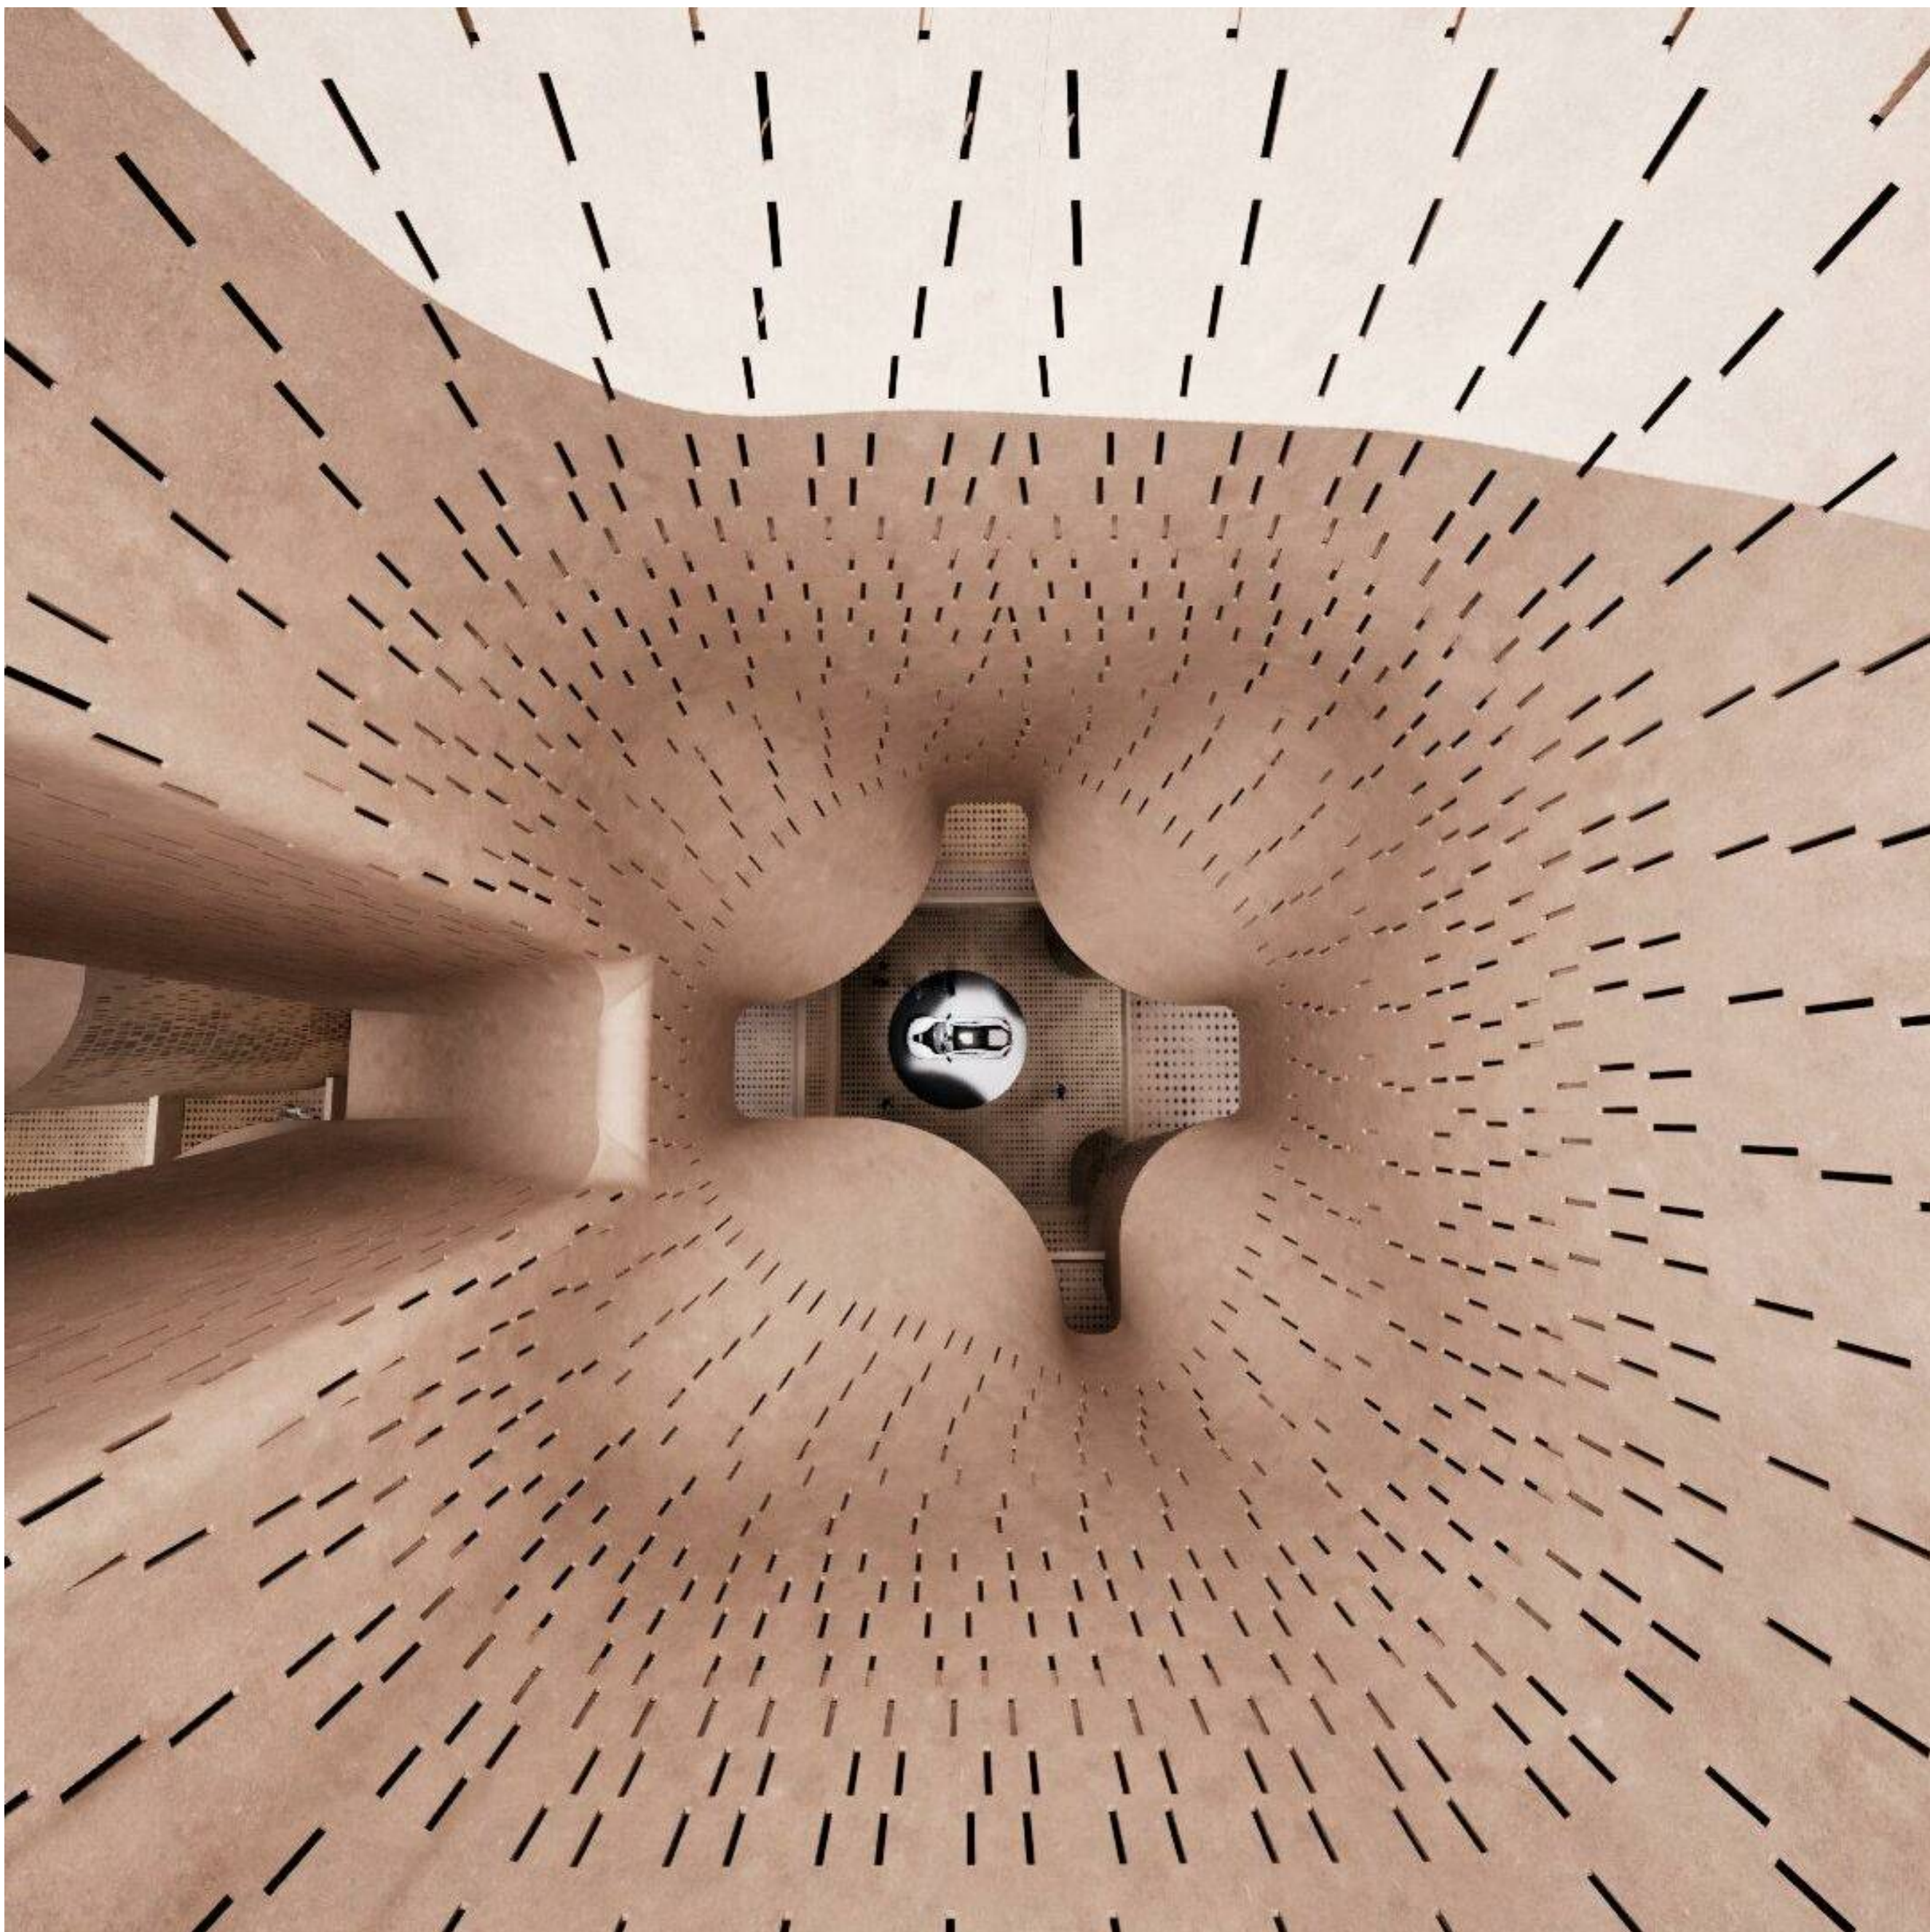

شفت عمودی

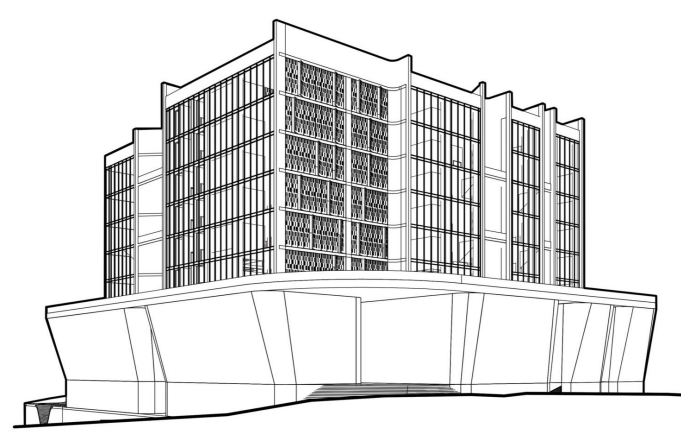

مسابقه محدود مادای اکباتان



L.E.D ARCHITECTS
مهندسین مشاور منظر بوم نقش

Client:

کارفرما

Scale/ Paper:

/ A1 Project No. NNNAAA

Discipline:

Architecture Sheet No.: DR0140

Date:

Issue Date Unit: Metric


Rev.	Date	Designed	Drawned	Checked	Approved (Sign)
01	1404/03/04	LED Arch.	LED Arch.	LED Arch.	Sh Mirzaean
Description: Issue For Approval					
02					
Description:					
03					
Description:					
04					
Description:					

Document Title:


رندر داخلی

Document No.:


NNNAAA LED- A- DR0140- 14040304

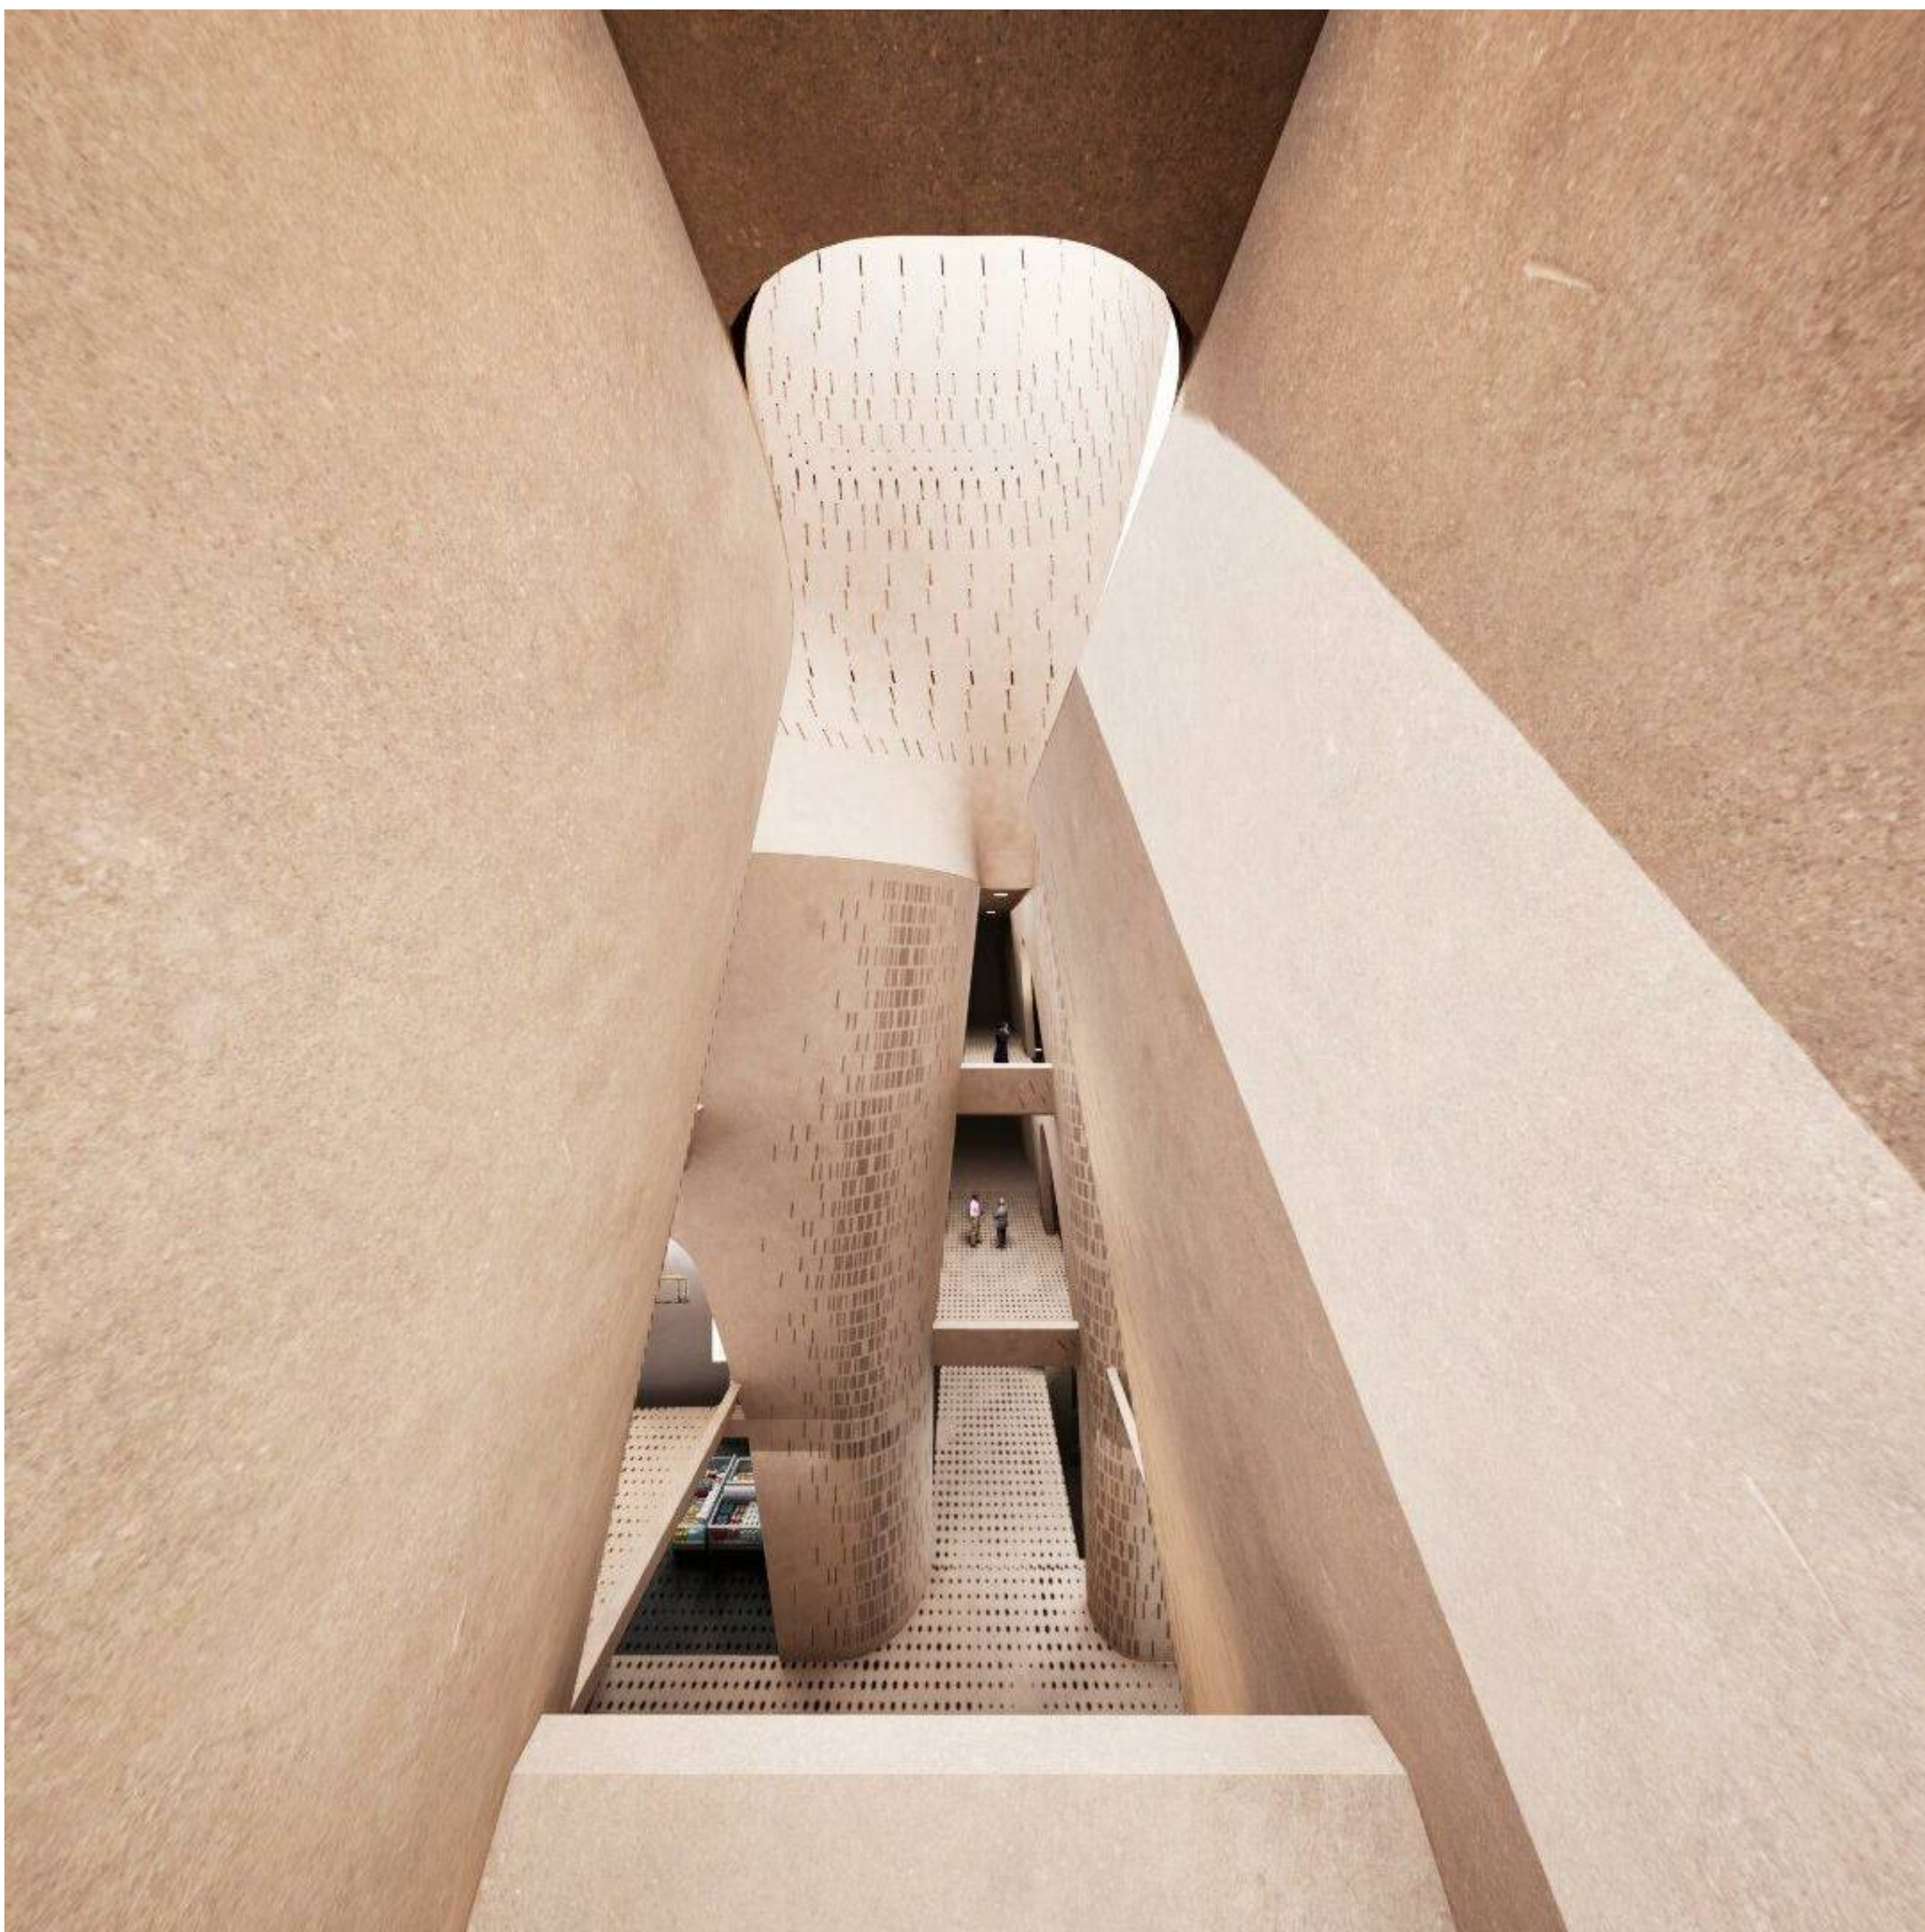

شفت عمودی

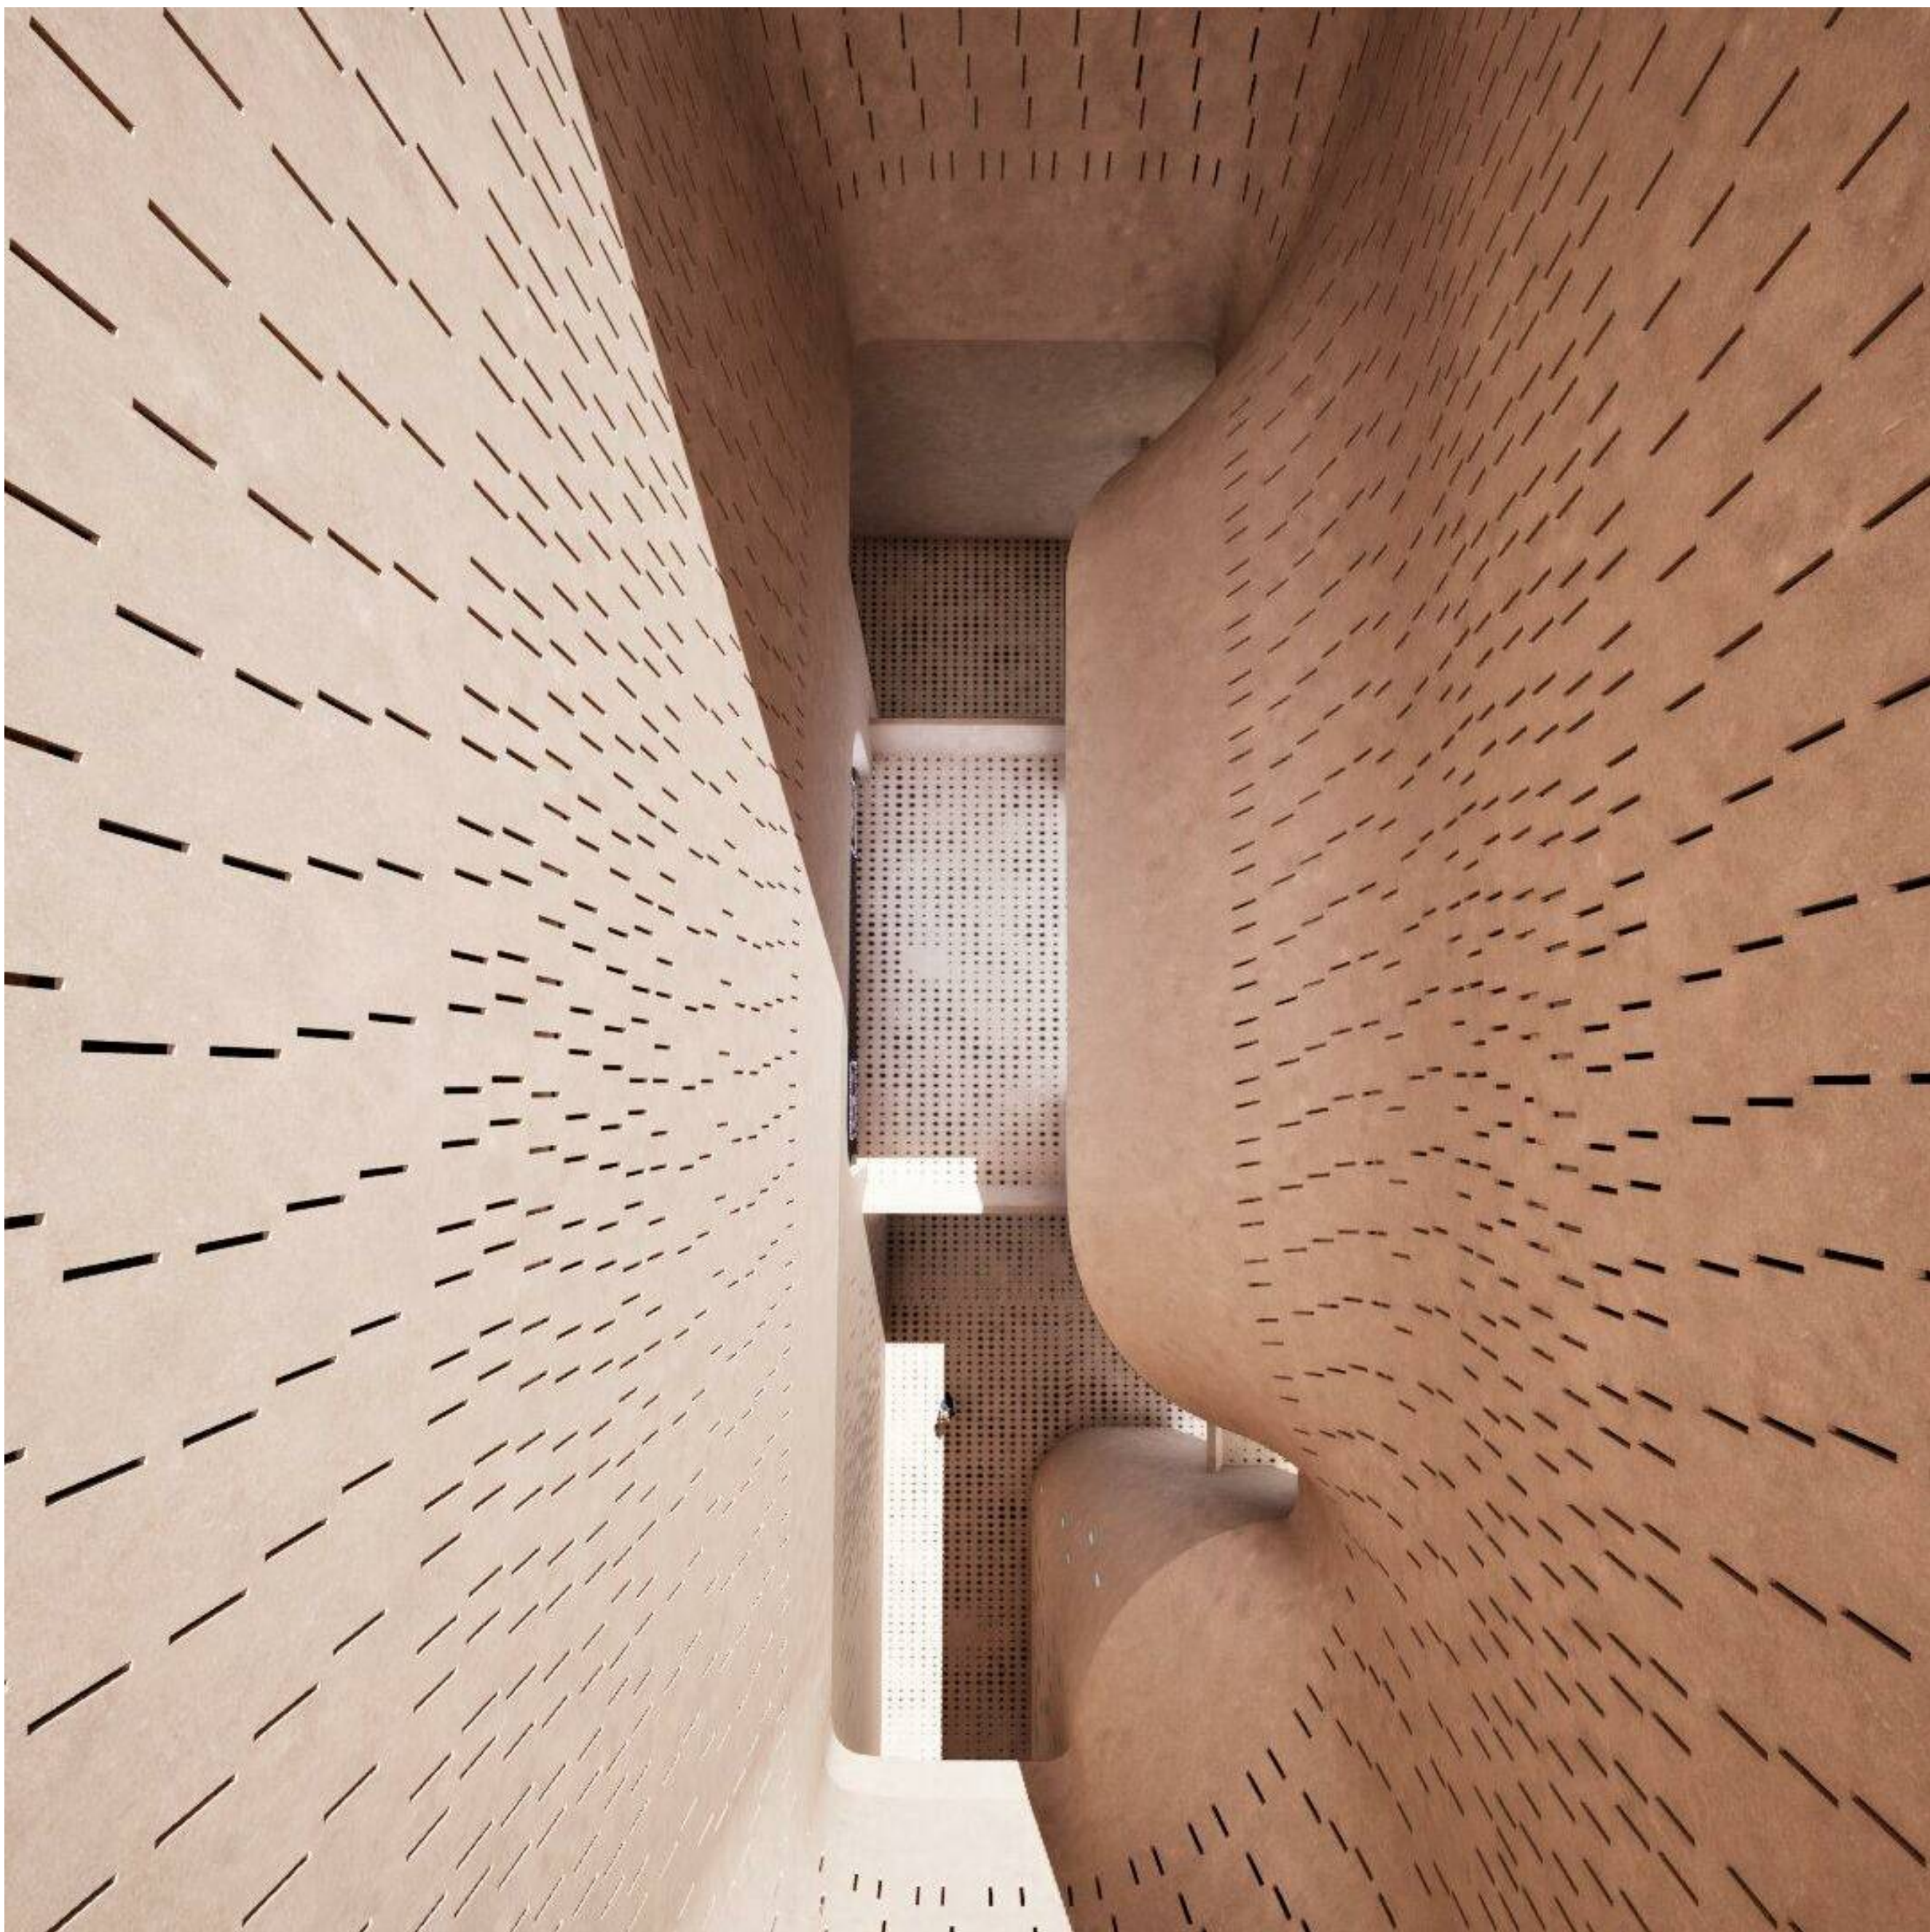

شفت عمودی

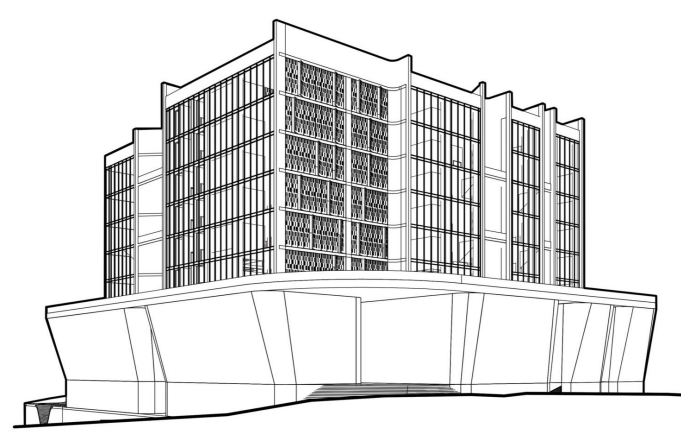

مسابقه محدود مادی اکباتان



L.E.D ARCHITECTS
مهندسین مشاور منظر بوم نقش

Client:

کارفرما

Scale/ Paper:

/ A1 Project No. NNNAAA

Discipline:

Architecture Sheet No.: DR0141

Date:

Issue Date Unit: Metric

Rev.	Date	Designed	Drawn	Checked	Approved (Sign)
------	------	----------	-------	---------	-----------------

01	1404/03/04	LED Arch.	LED Arch.	LED Arch.	Sh Mirzaean
----	------------	-----------	-----------	-----------	-------------

Description: Issue For Approval

02

Description:

03

Description:

04

Description:

Document Title:


رندر داخلی

Document No.:

NNNAAA LED- A- DR0141- 14040304




ورودی شمالی منفی یک

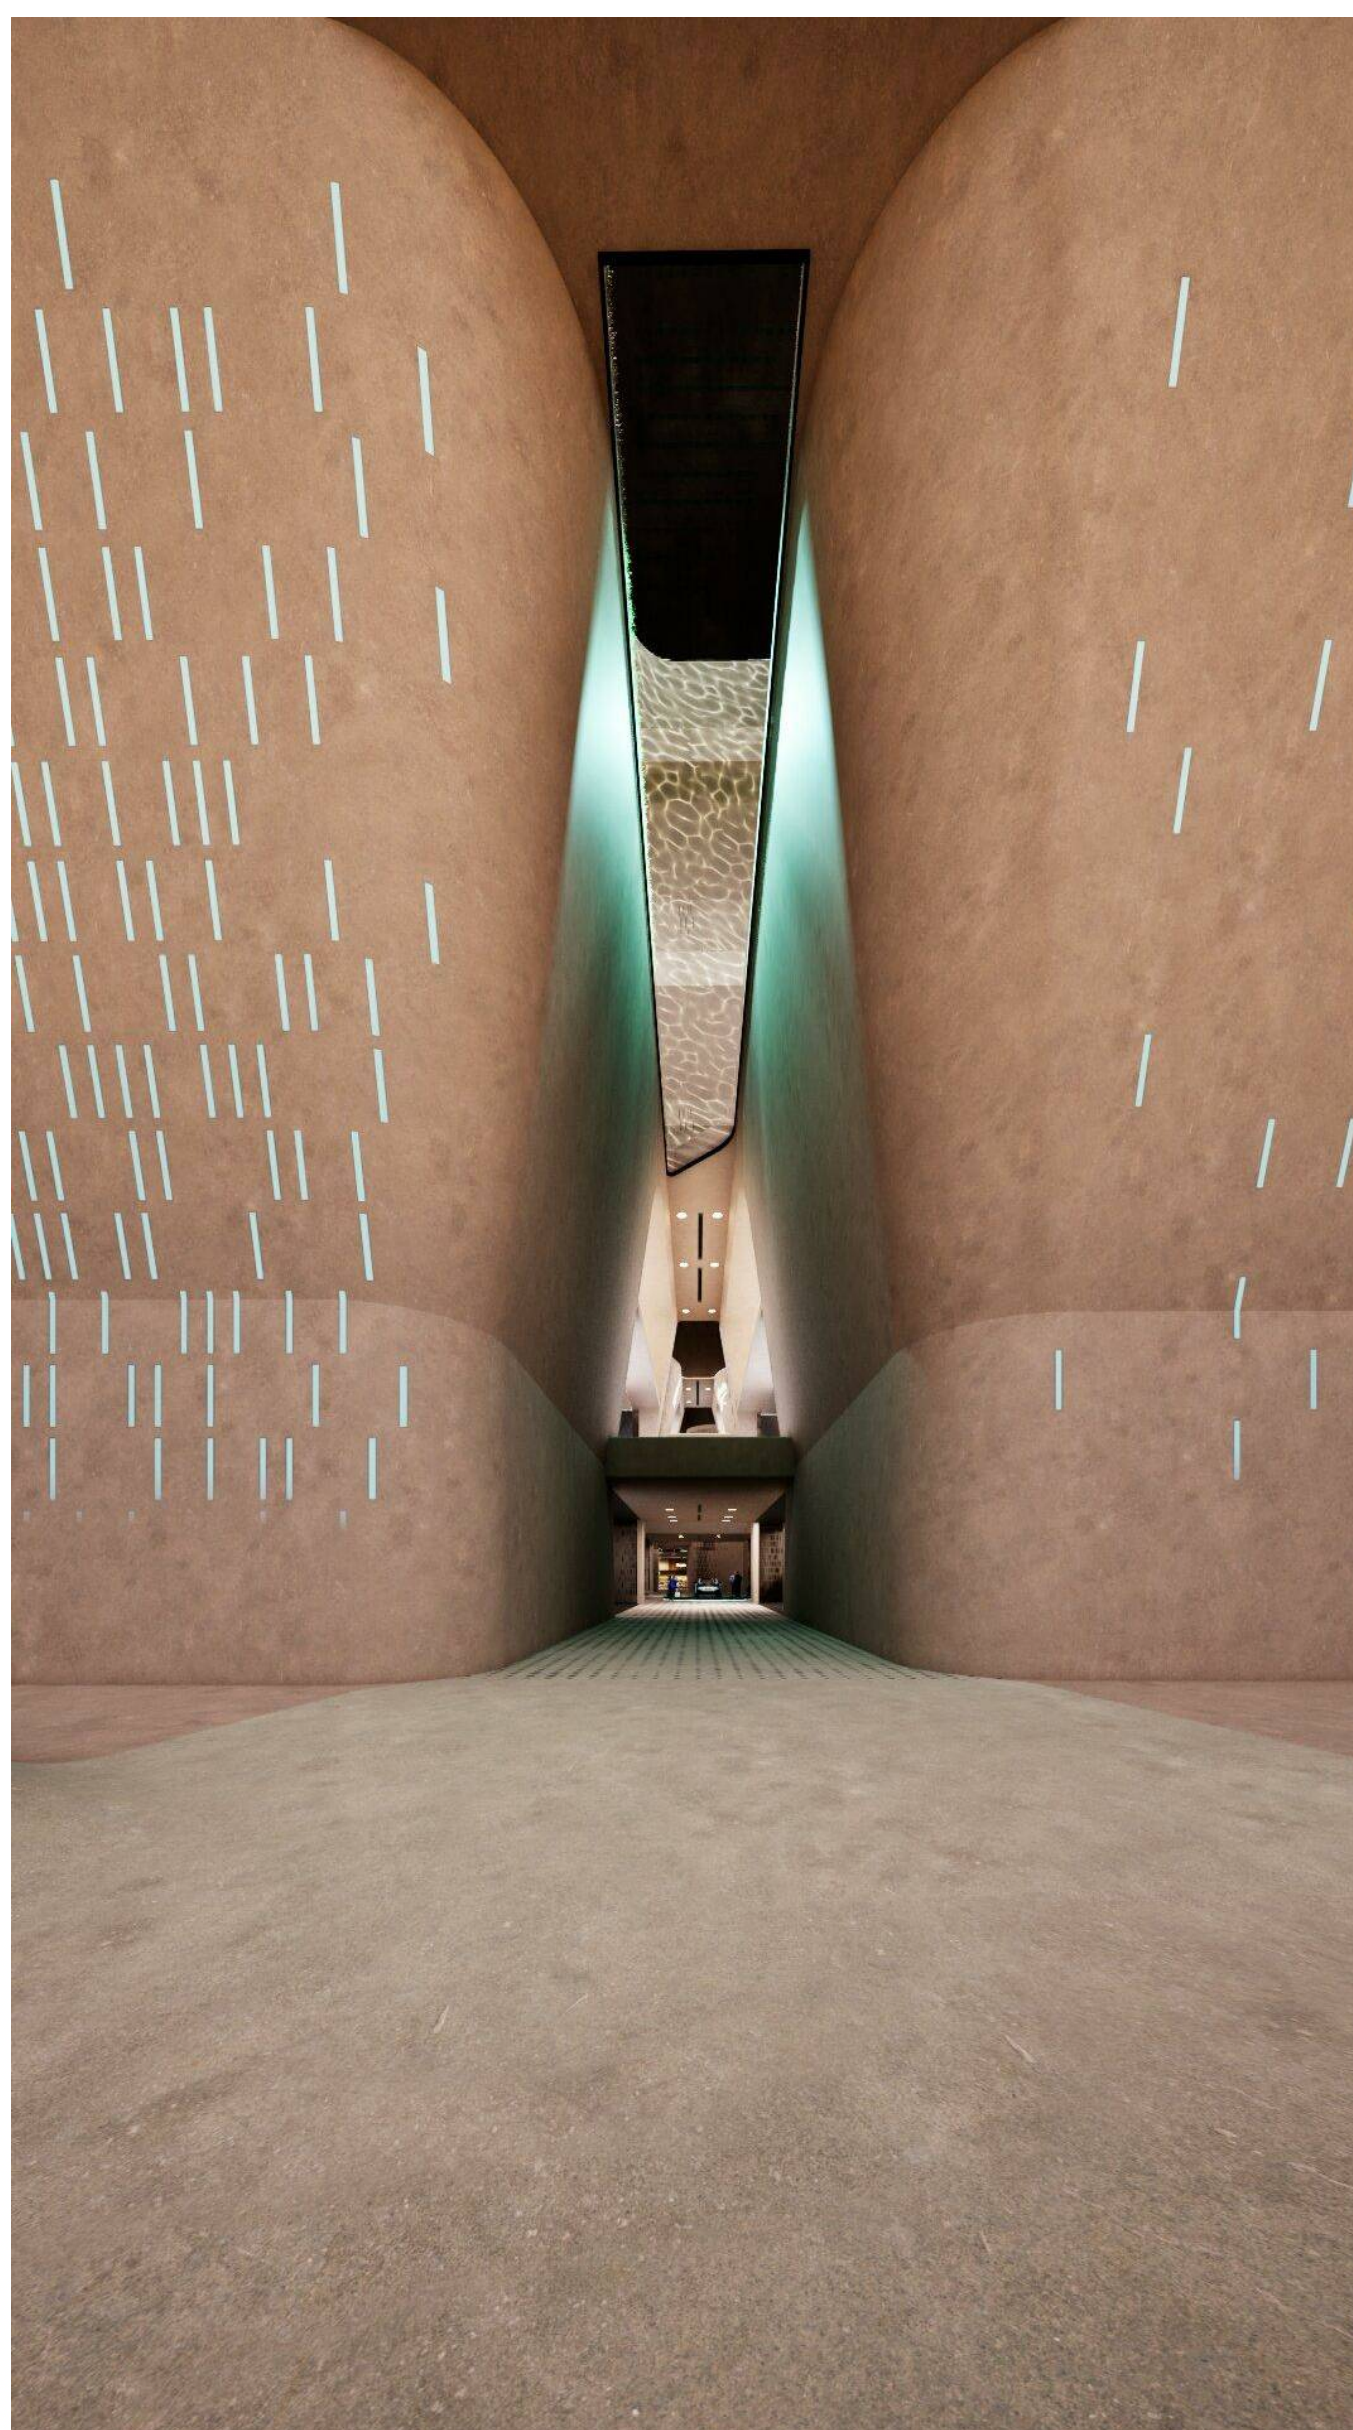


ورودی جنوبی منفی یک



ورودی شمالی همکف

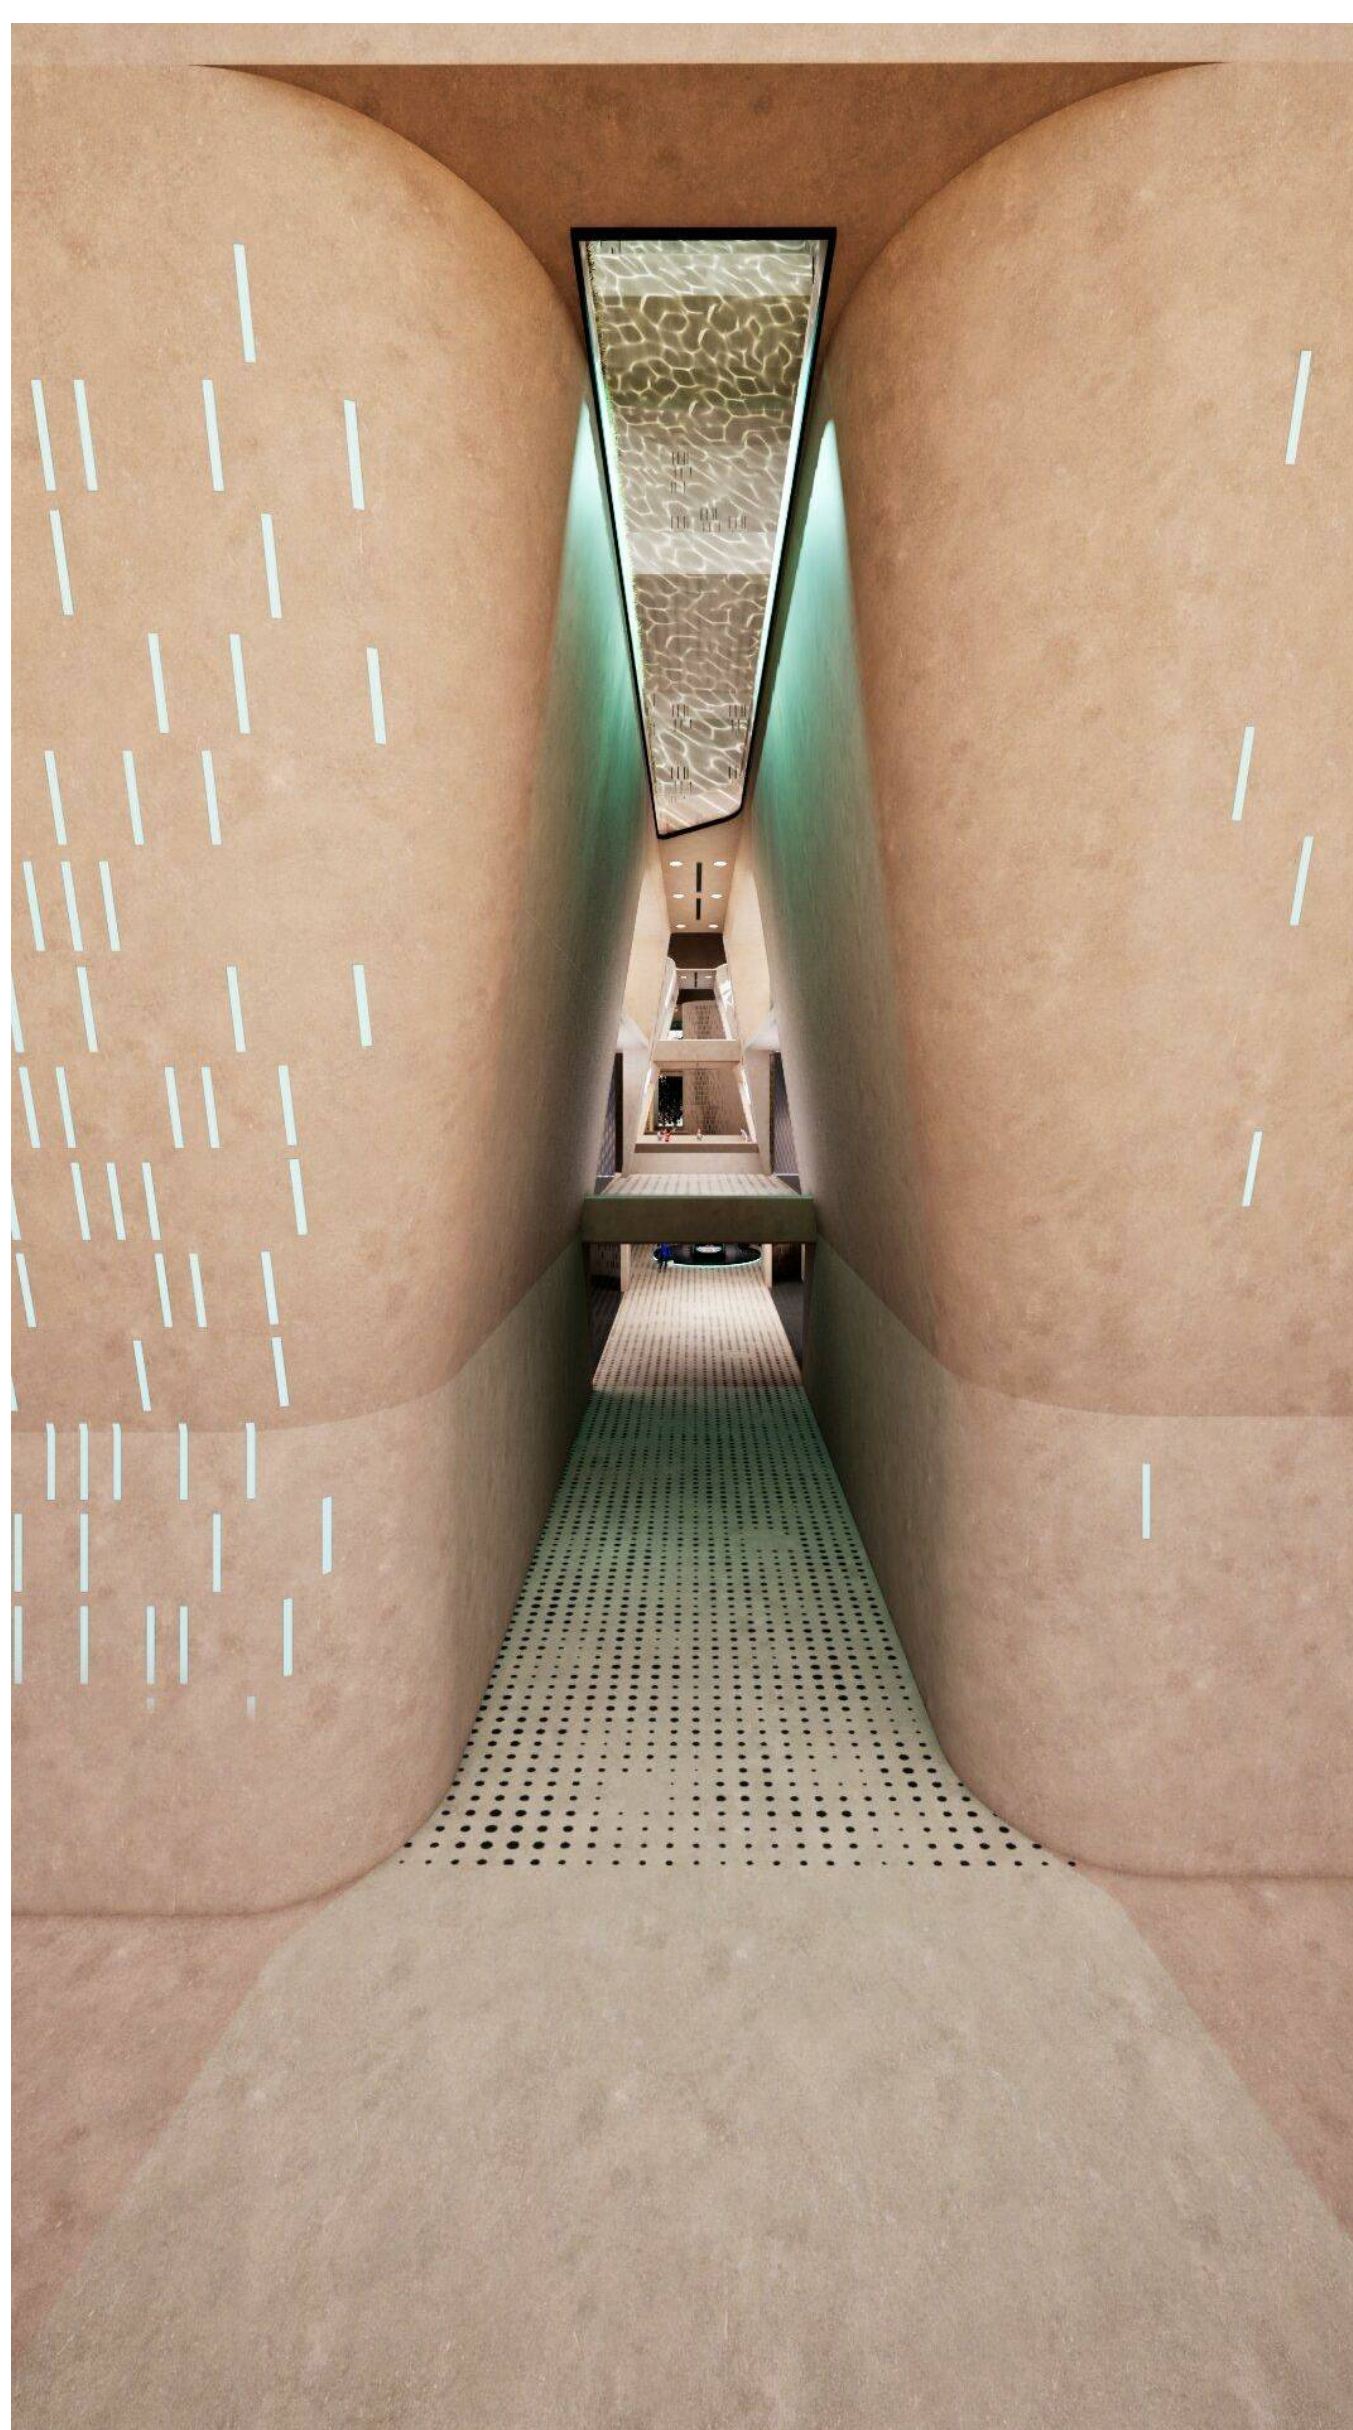

ورودی جنوبی منفی یک

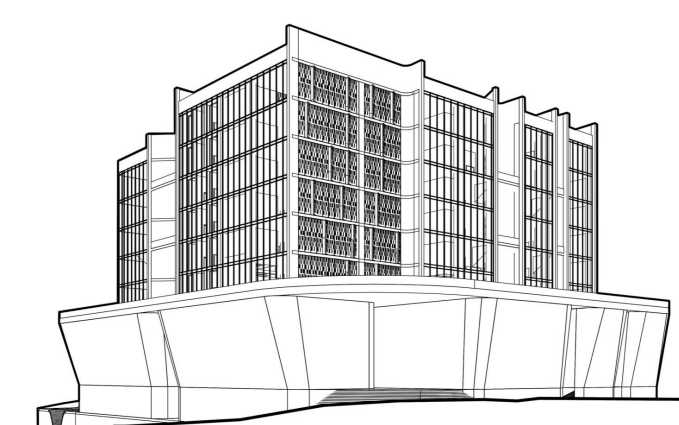

مسابقه محدود مادی اکباتان



L.E.D ARCHITECTS
مهندسین مشاور منظر بوم نقش

Client:

کارفرما

Scale/ Paper:

/ A1 Project No.: NNNAAA

Discipline:

Architecture Sheet No.: DR0142

Date:

Issue Date Unit: Metric

Rev.	Date	Designed	Drawn	Checked	Approved (Sign)
01	1404/03/04	LED Arch.	LED Arch.	LED Arch.	Sh Mirzaean

Description: Issue For Approval

02

Description:

03

Description:

04

Description:

Document Title:

رندر داخلی

Document No.:

NNNAAA LED- A- DR0142- 14040304