

Ekhtiarie residential

arsh sazeh

tarh 2 tarh

tehran experience

fall2025

IMAGE











PLAN

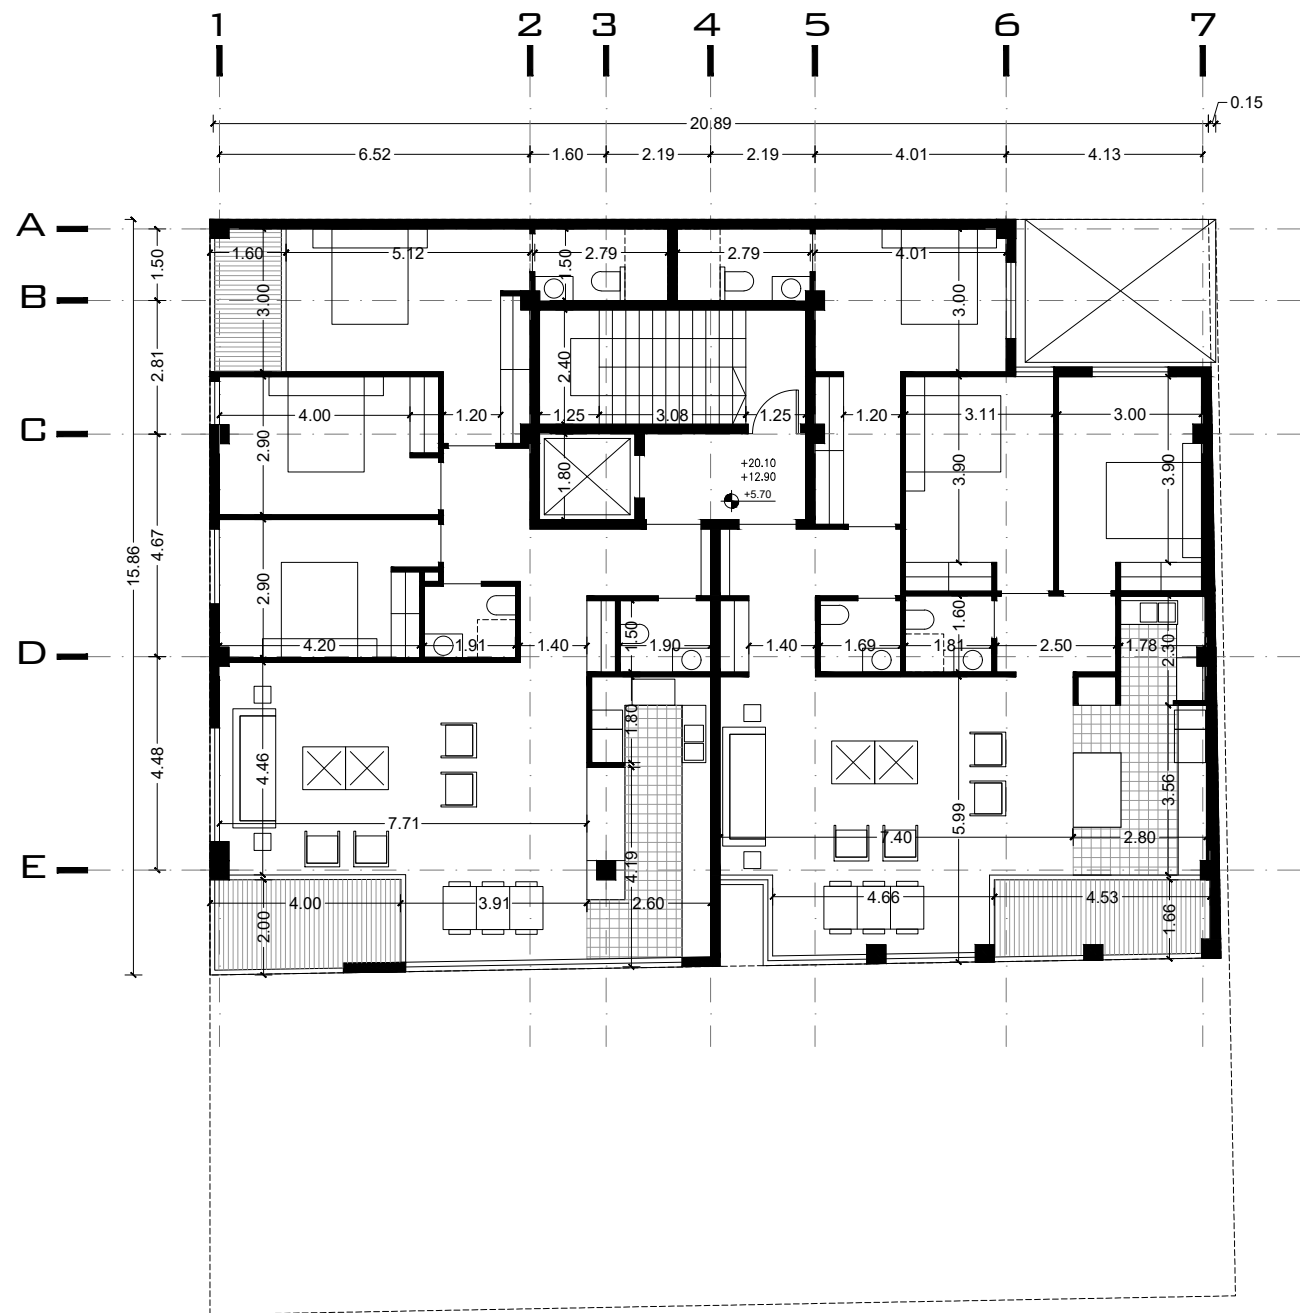


Type 1 Plan
S.c 1:100



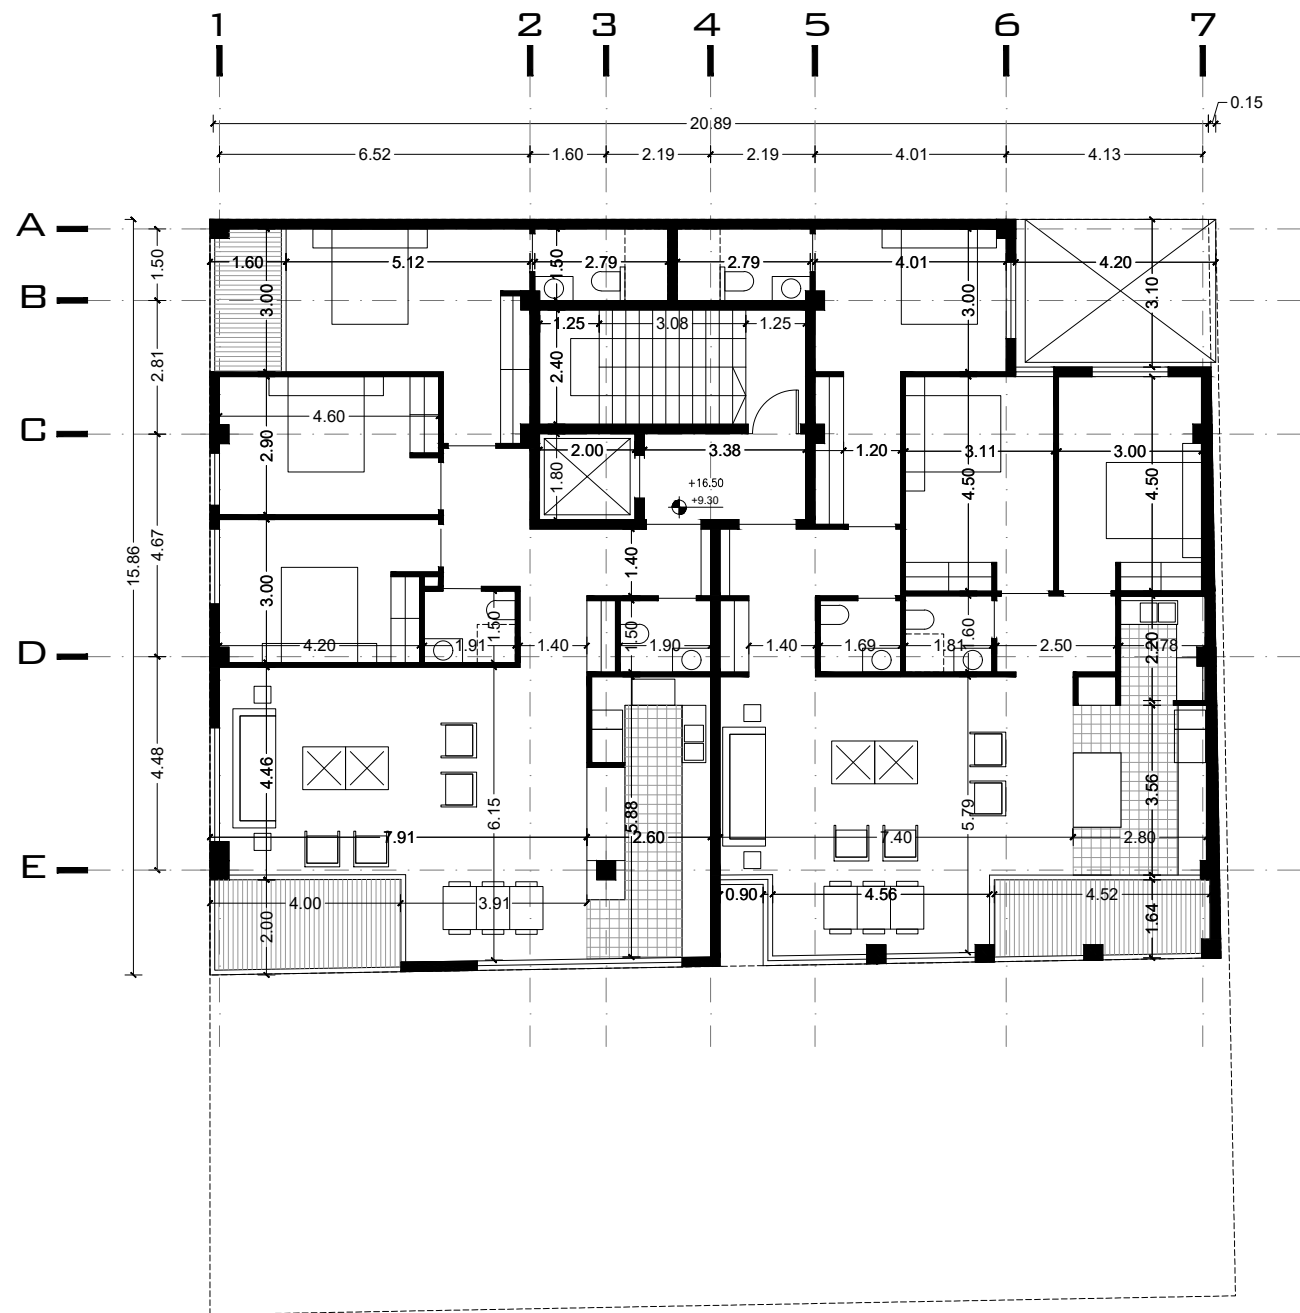


Type 2 Plan
S.c 1:100



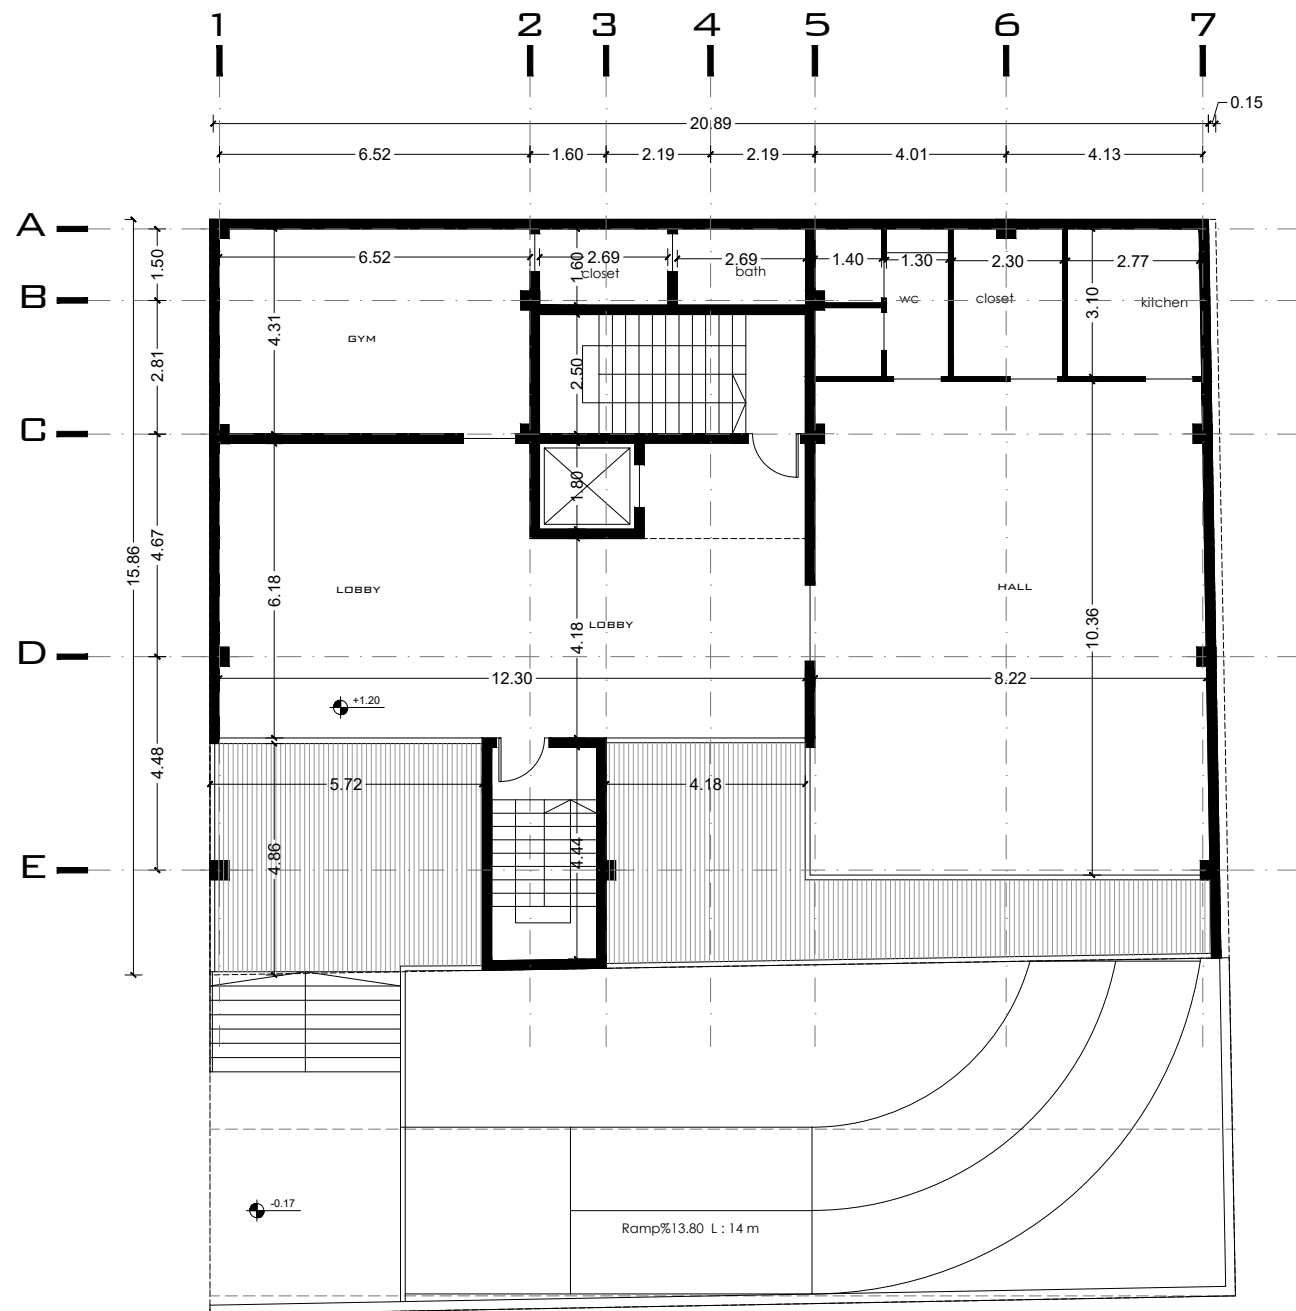


lobby Floor Plan
S.c 1:100



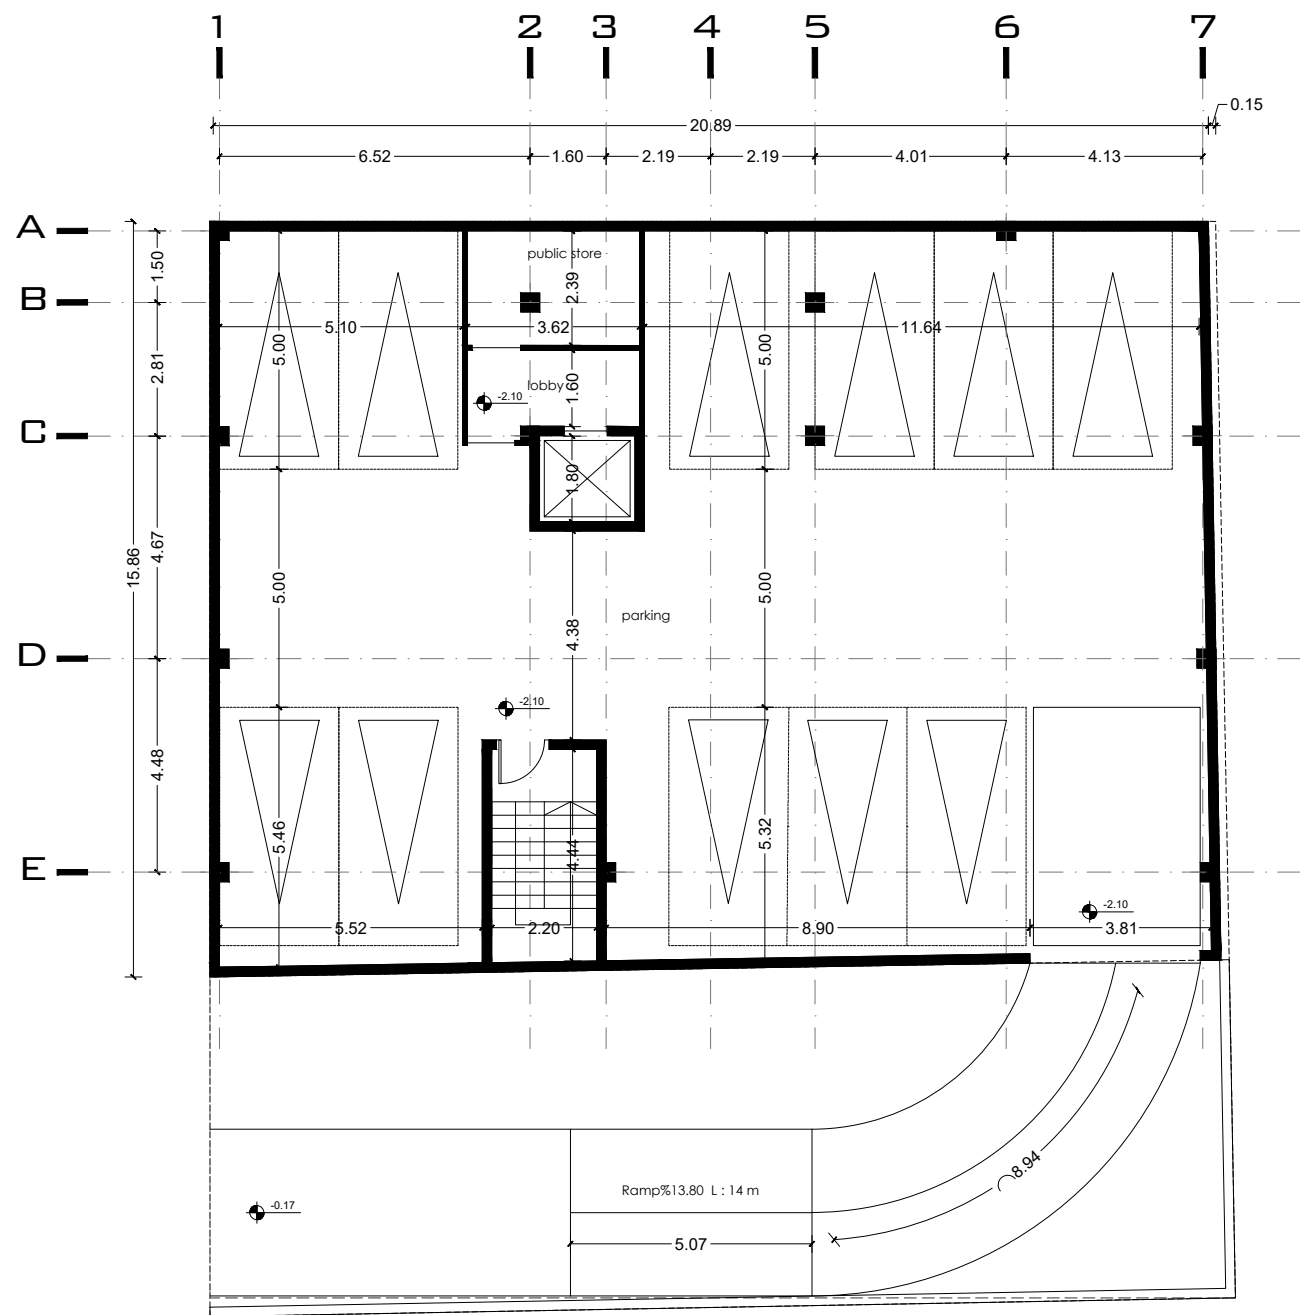


-1 Floor Plan
S.c 1:100



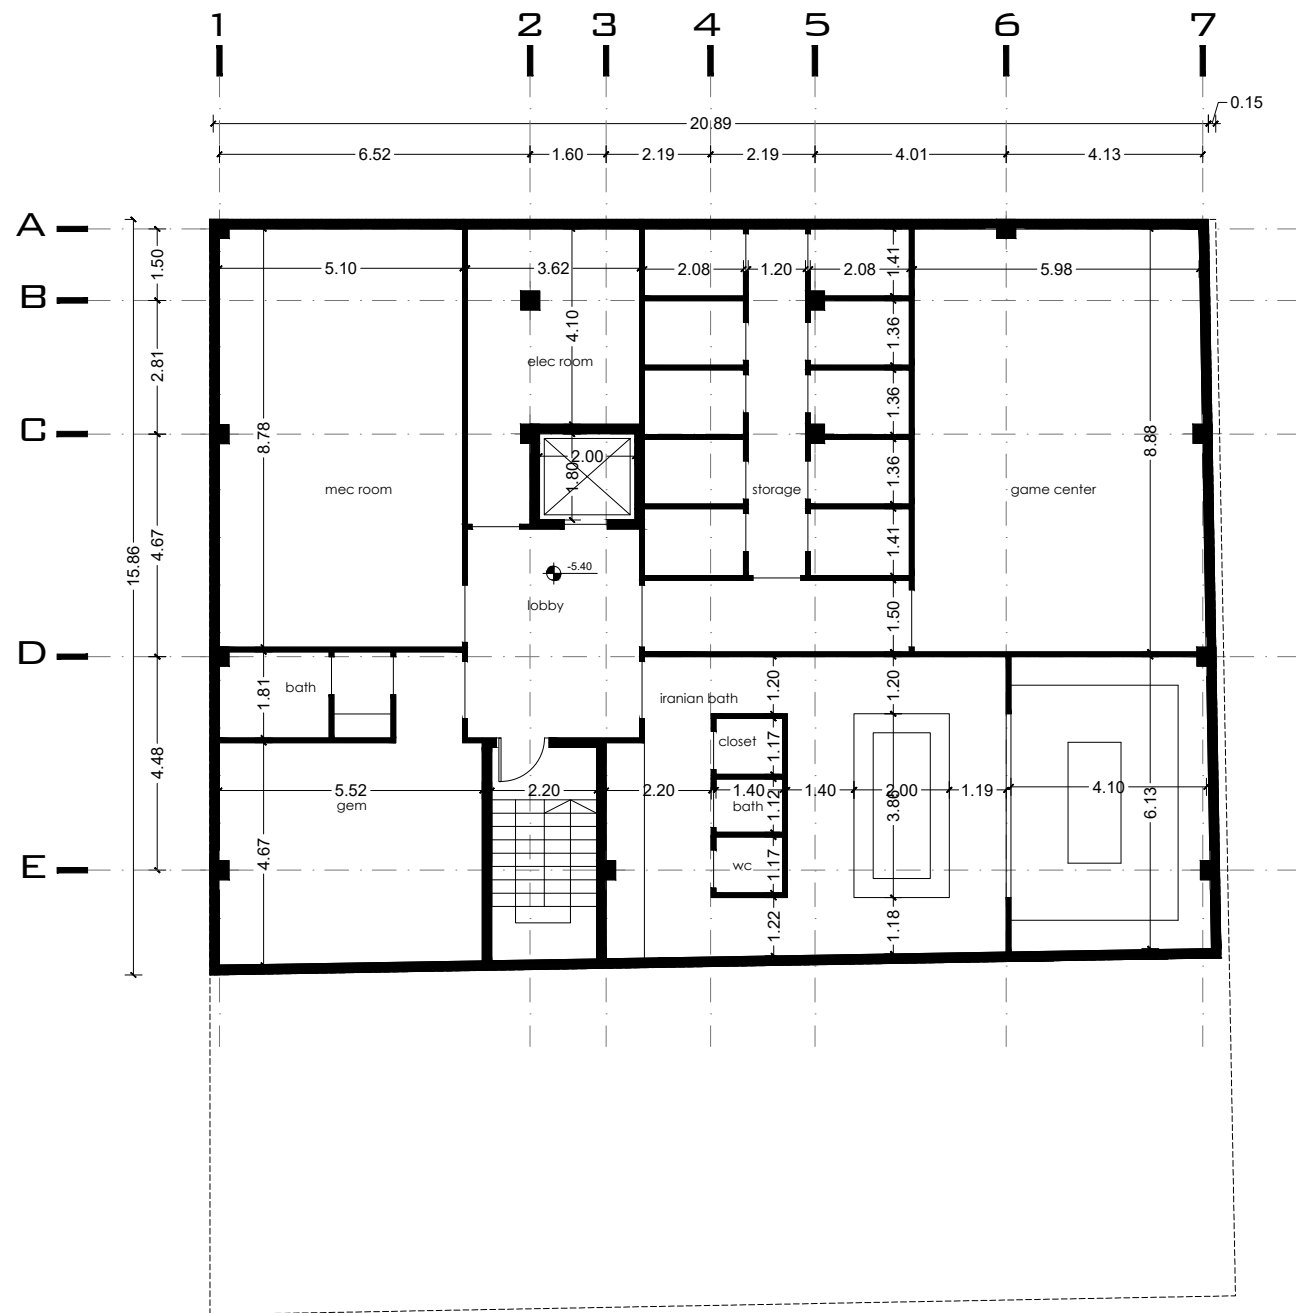


-2 Floor Plan
S.c 1:100



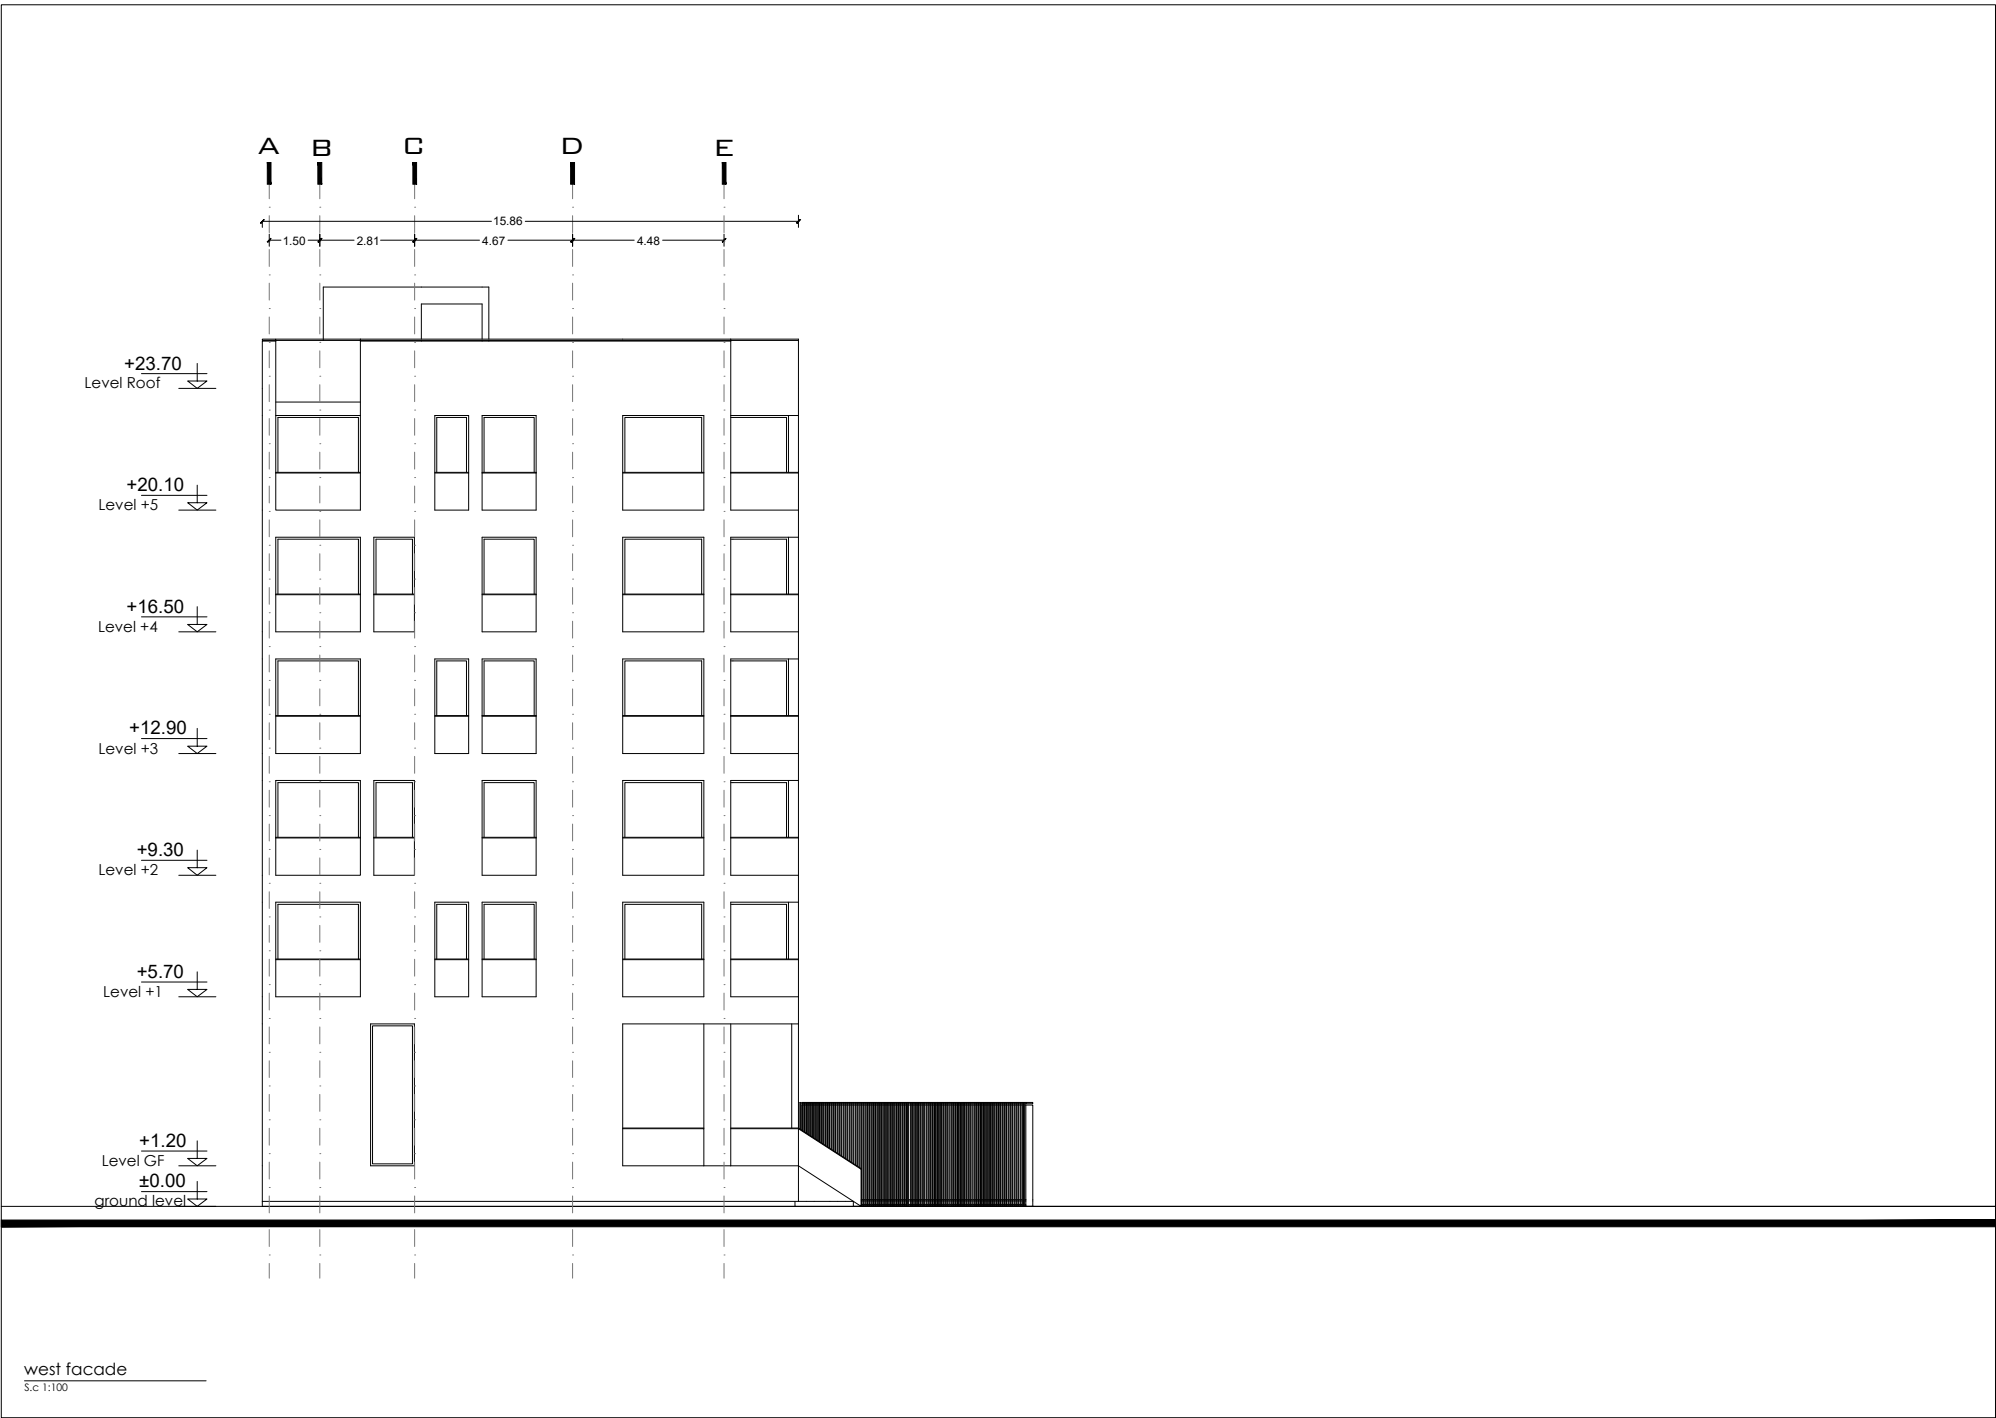

west facade
S.C 1:100

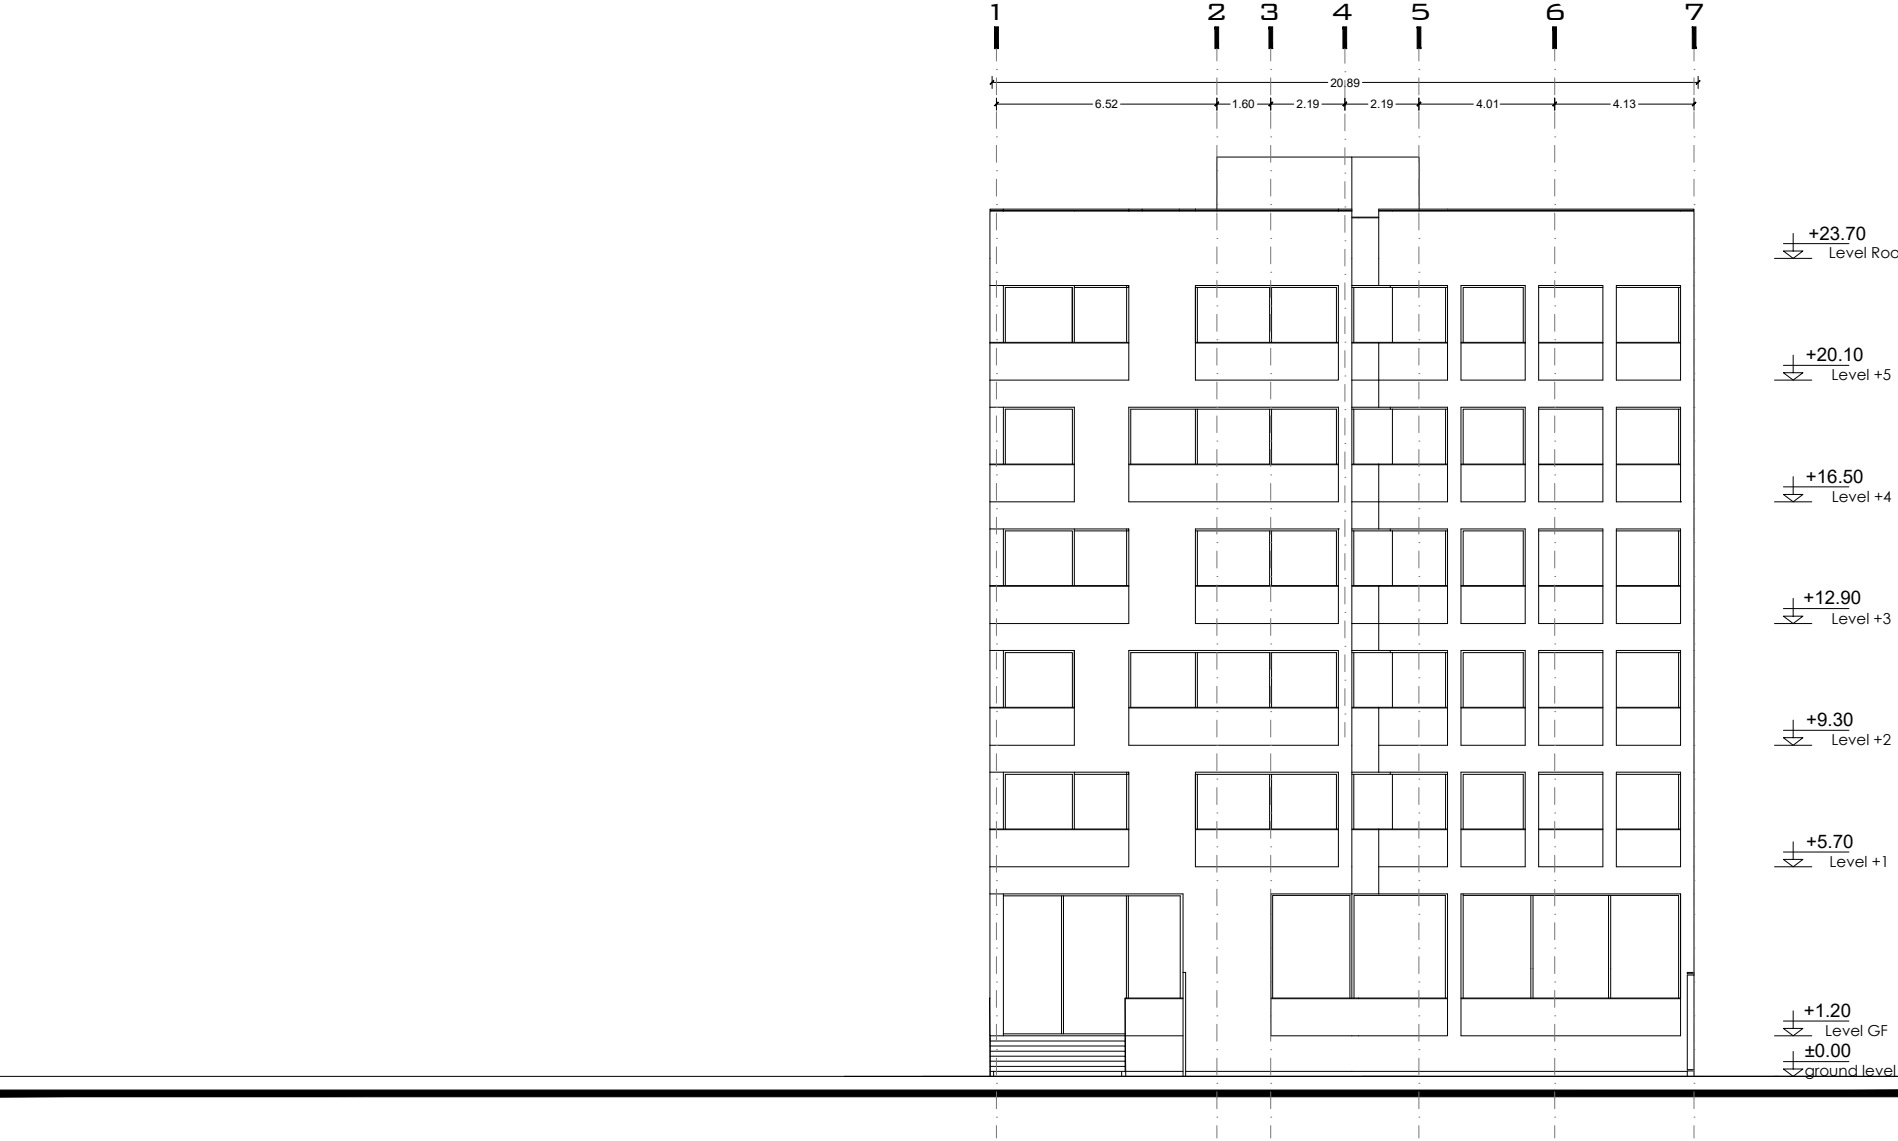

MORE IMAGE













THANK YOU